



PLAN SHOWING THE PROPOSED ADDITIONAL CONSTRUCTION OF A RESIDENTIAL BUILDING IN EXG.G.FLOOR HOUSE
D.NO:15/36, SURVEY NO:old:373,New:503/10 WARD NO:19 NORTH THAIKKAL STREET,NORTH KALLIDAIKURICHI TOWN,
KALLIDAIKURICHI SPL. GRADE TOWN PANCHAYAT TIRUNELVELI DISTRICT


APPLICANT :Mr.N.SHEIKPEER S/o.Mr.S.N.NOORDEEN(L)

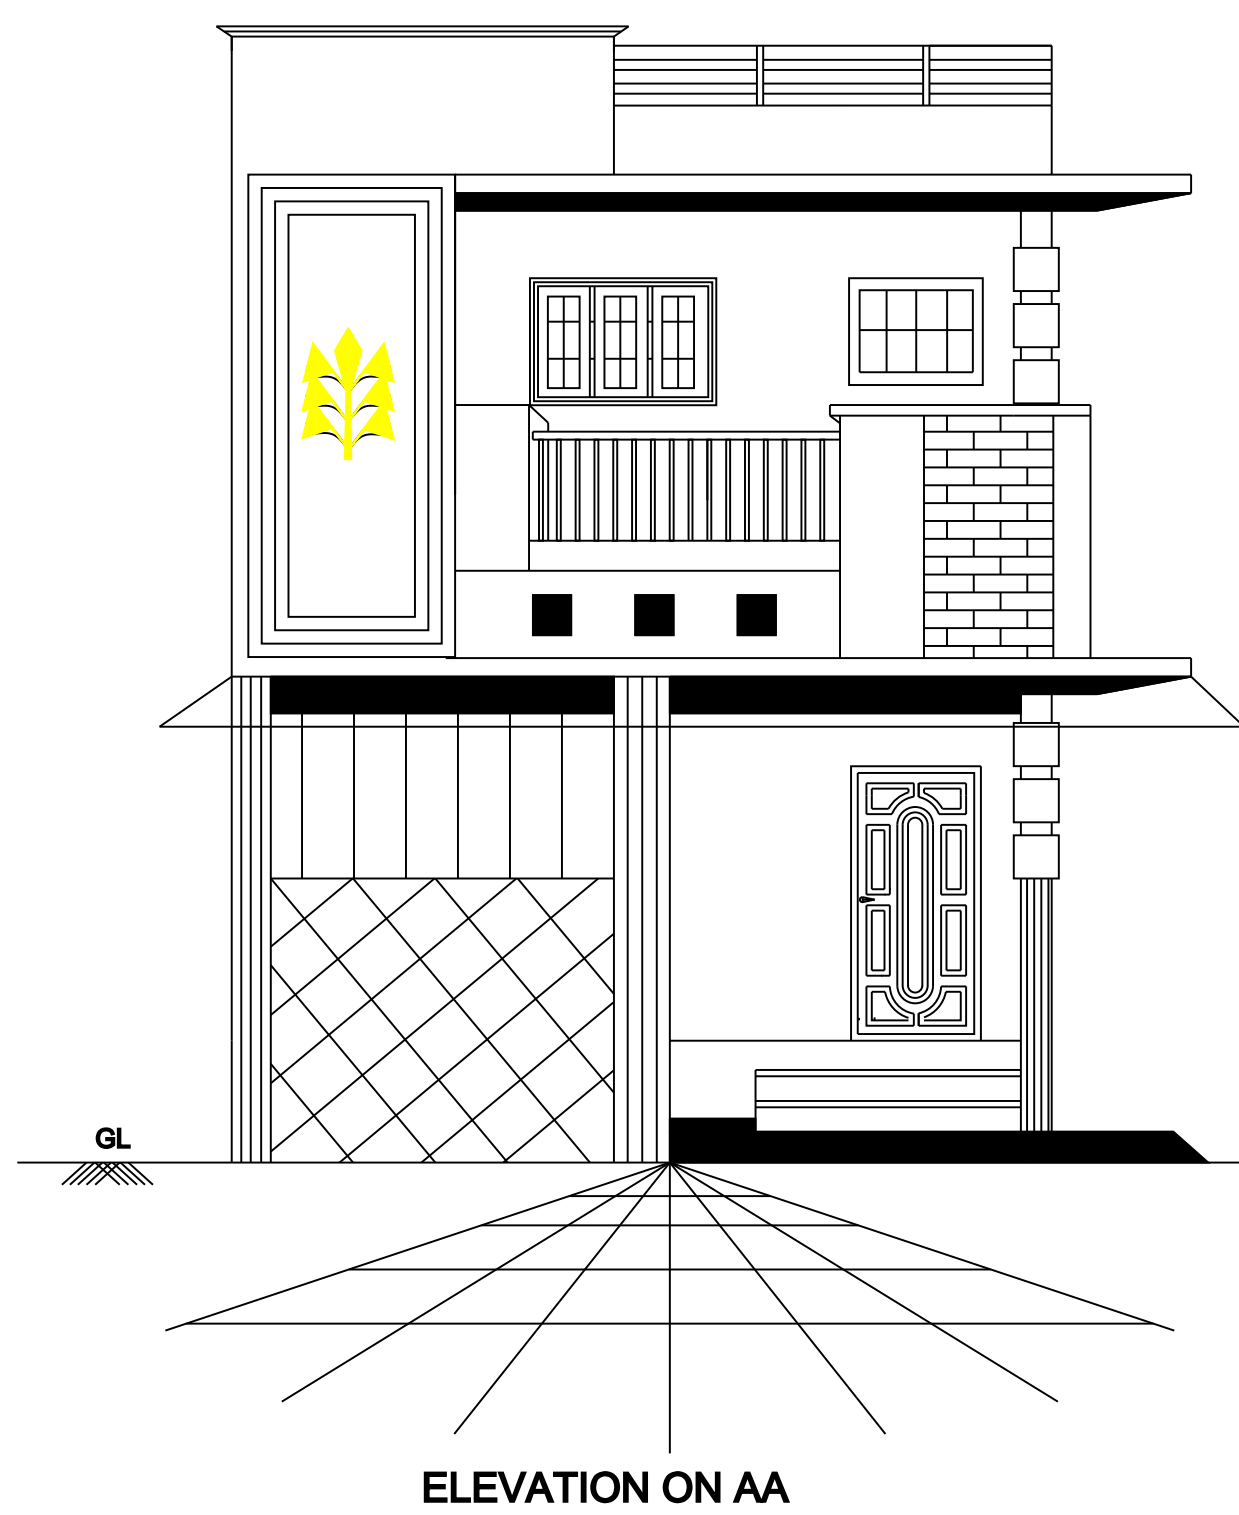


ELEVATION ON AA

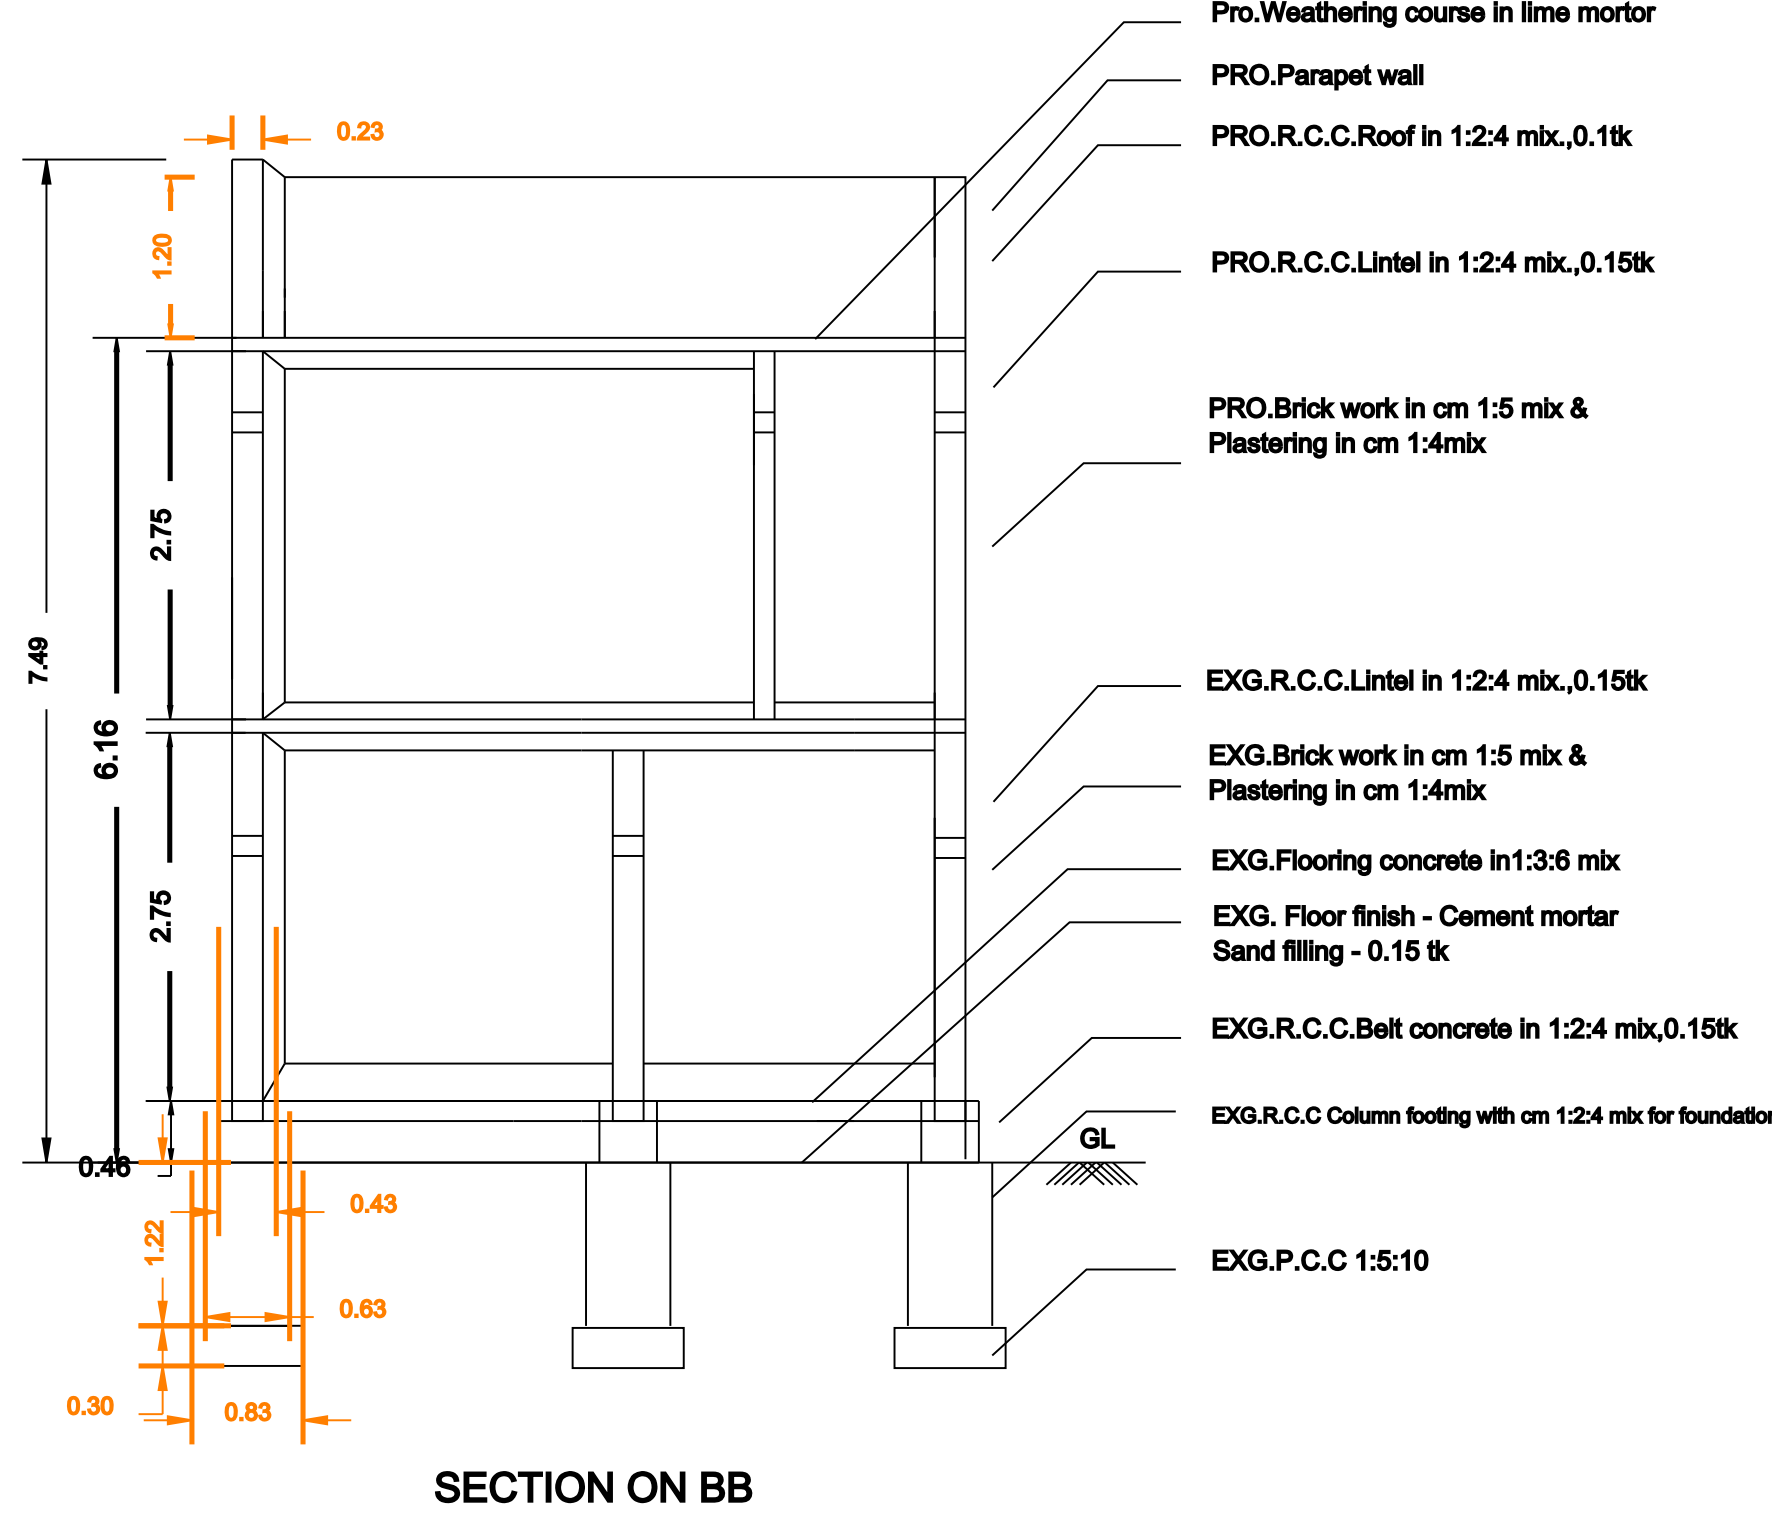


SECTION ON BB

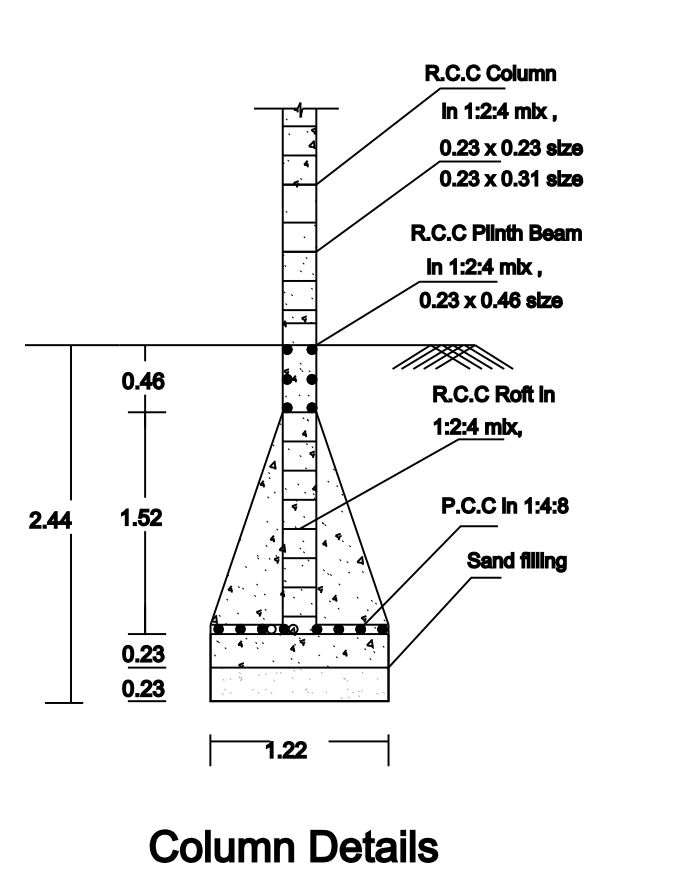


Column Details

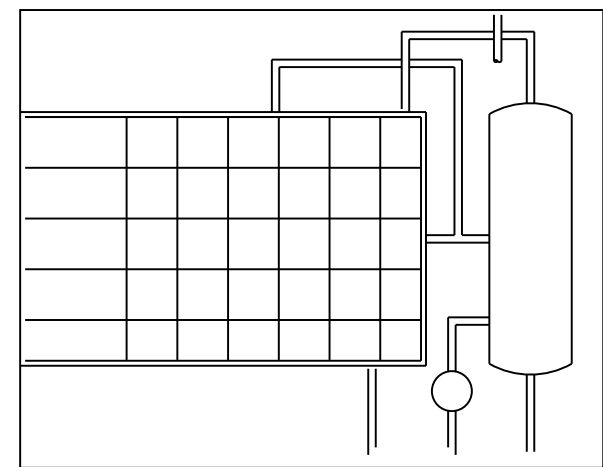


SOLAR WATER HEATING SYSTEM

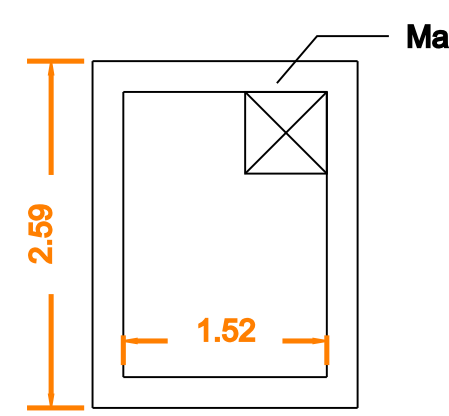


PLAN

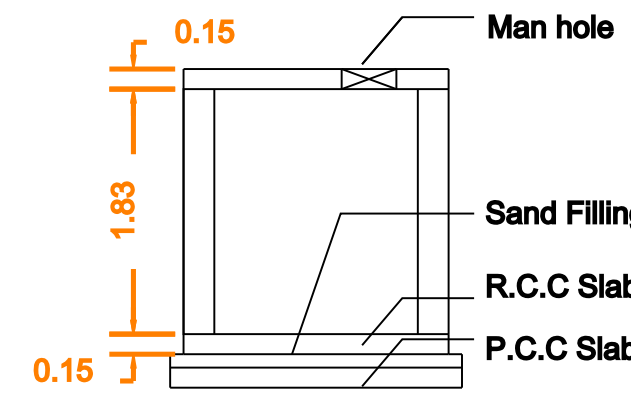


SUMP DETAILS

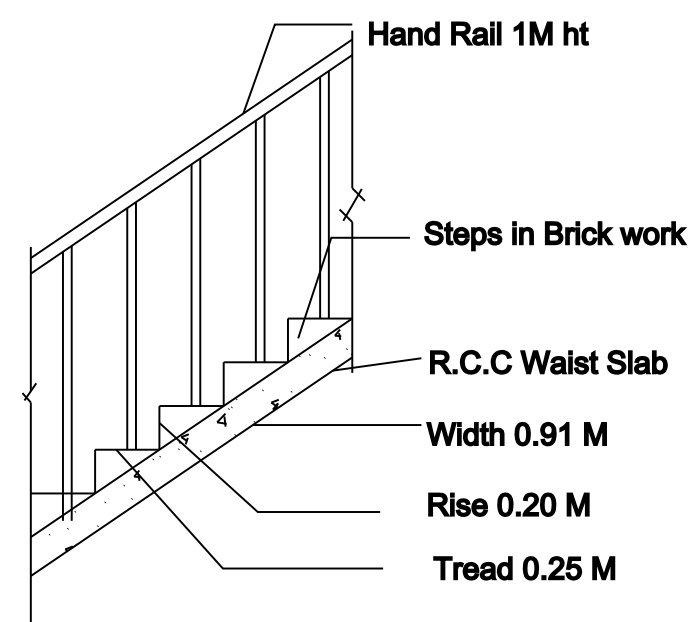


STAIRCASE DETAILS

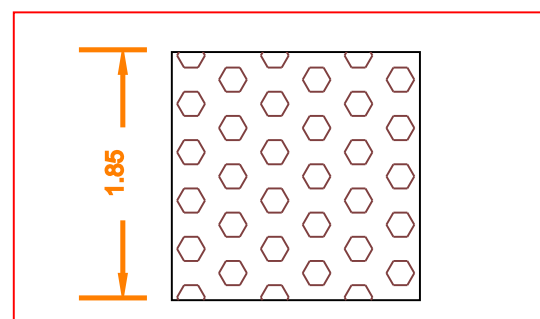

PLAN

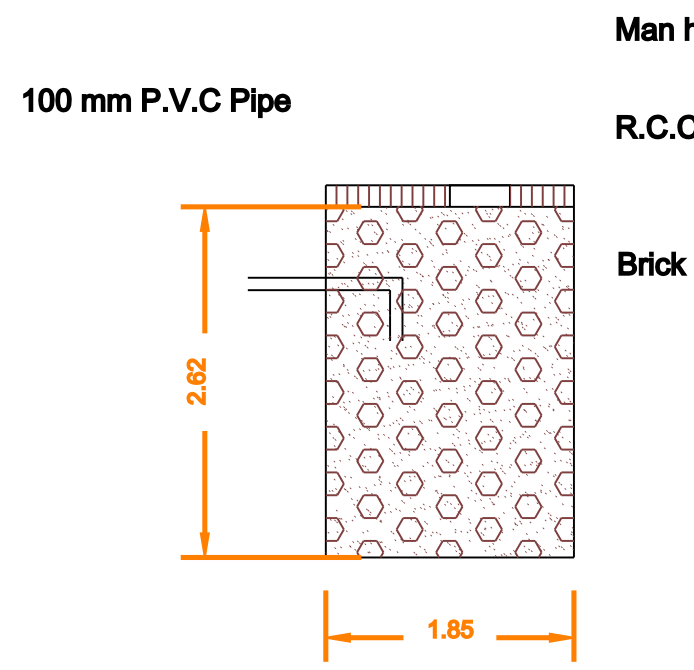

SECTION OF RAINWATER COLLECTION TANK



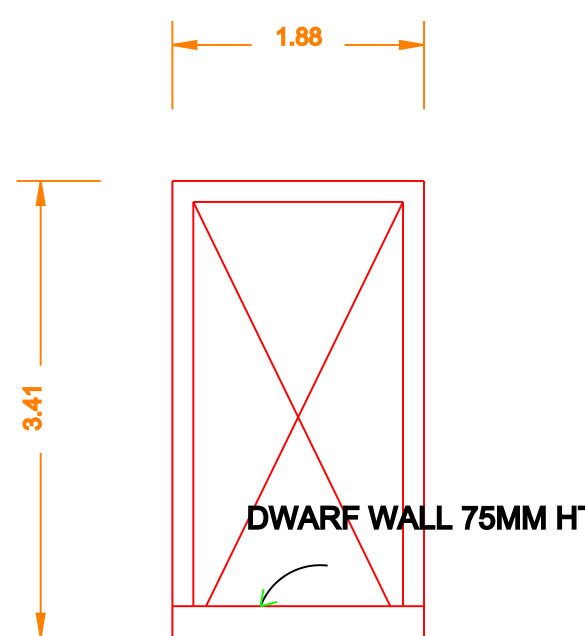


WICKET GATE

SCHEDULE OF JOINERY			
TYPE	DESCRIPTION	SIZE	
D1	DOOR	2'-6" X 7'-0"	
D	DOOR	3'-0" X 7'-0"	
W/V	WINDOW/VENTILATOR	4'-0" X 4'-0"	
W1	WINDOW	2'-0" X 4'-0"	
W2	WINDOW	9'-0" X 4'-6"	
V1	VENTILATOR	2'-0" X 2'-0"	
AREA STATEMENT		SQ.FT	SQ.M
PLOT EXTENT AS PER SITE		1247.82	115.92
EXG.G.F.BUILTUP AREA		965.23	89.67
PRO.F.F.BUILTUP AREA		965.23	89.67
TOTAL BUILTUP AREA		1930.46	179.34
OPEN SPACE AREA		282.59	26.25


FSI = TOTAL BUILD UP AREA = 1.547
SITE AREA
PERCENTAGE OF SITE COVERAGE - 77.35%

OFFICE USE

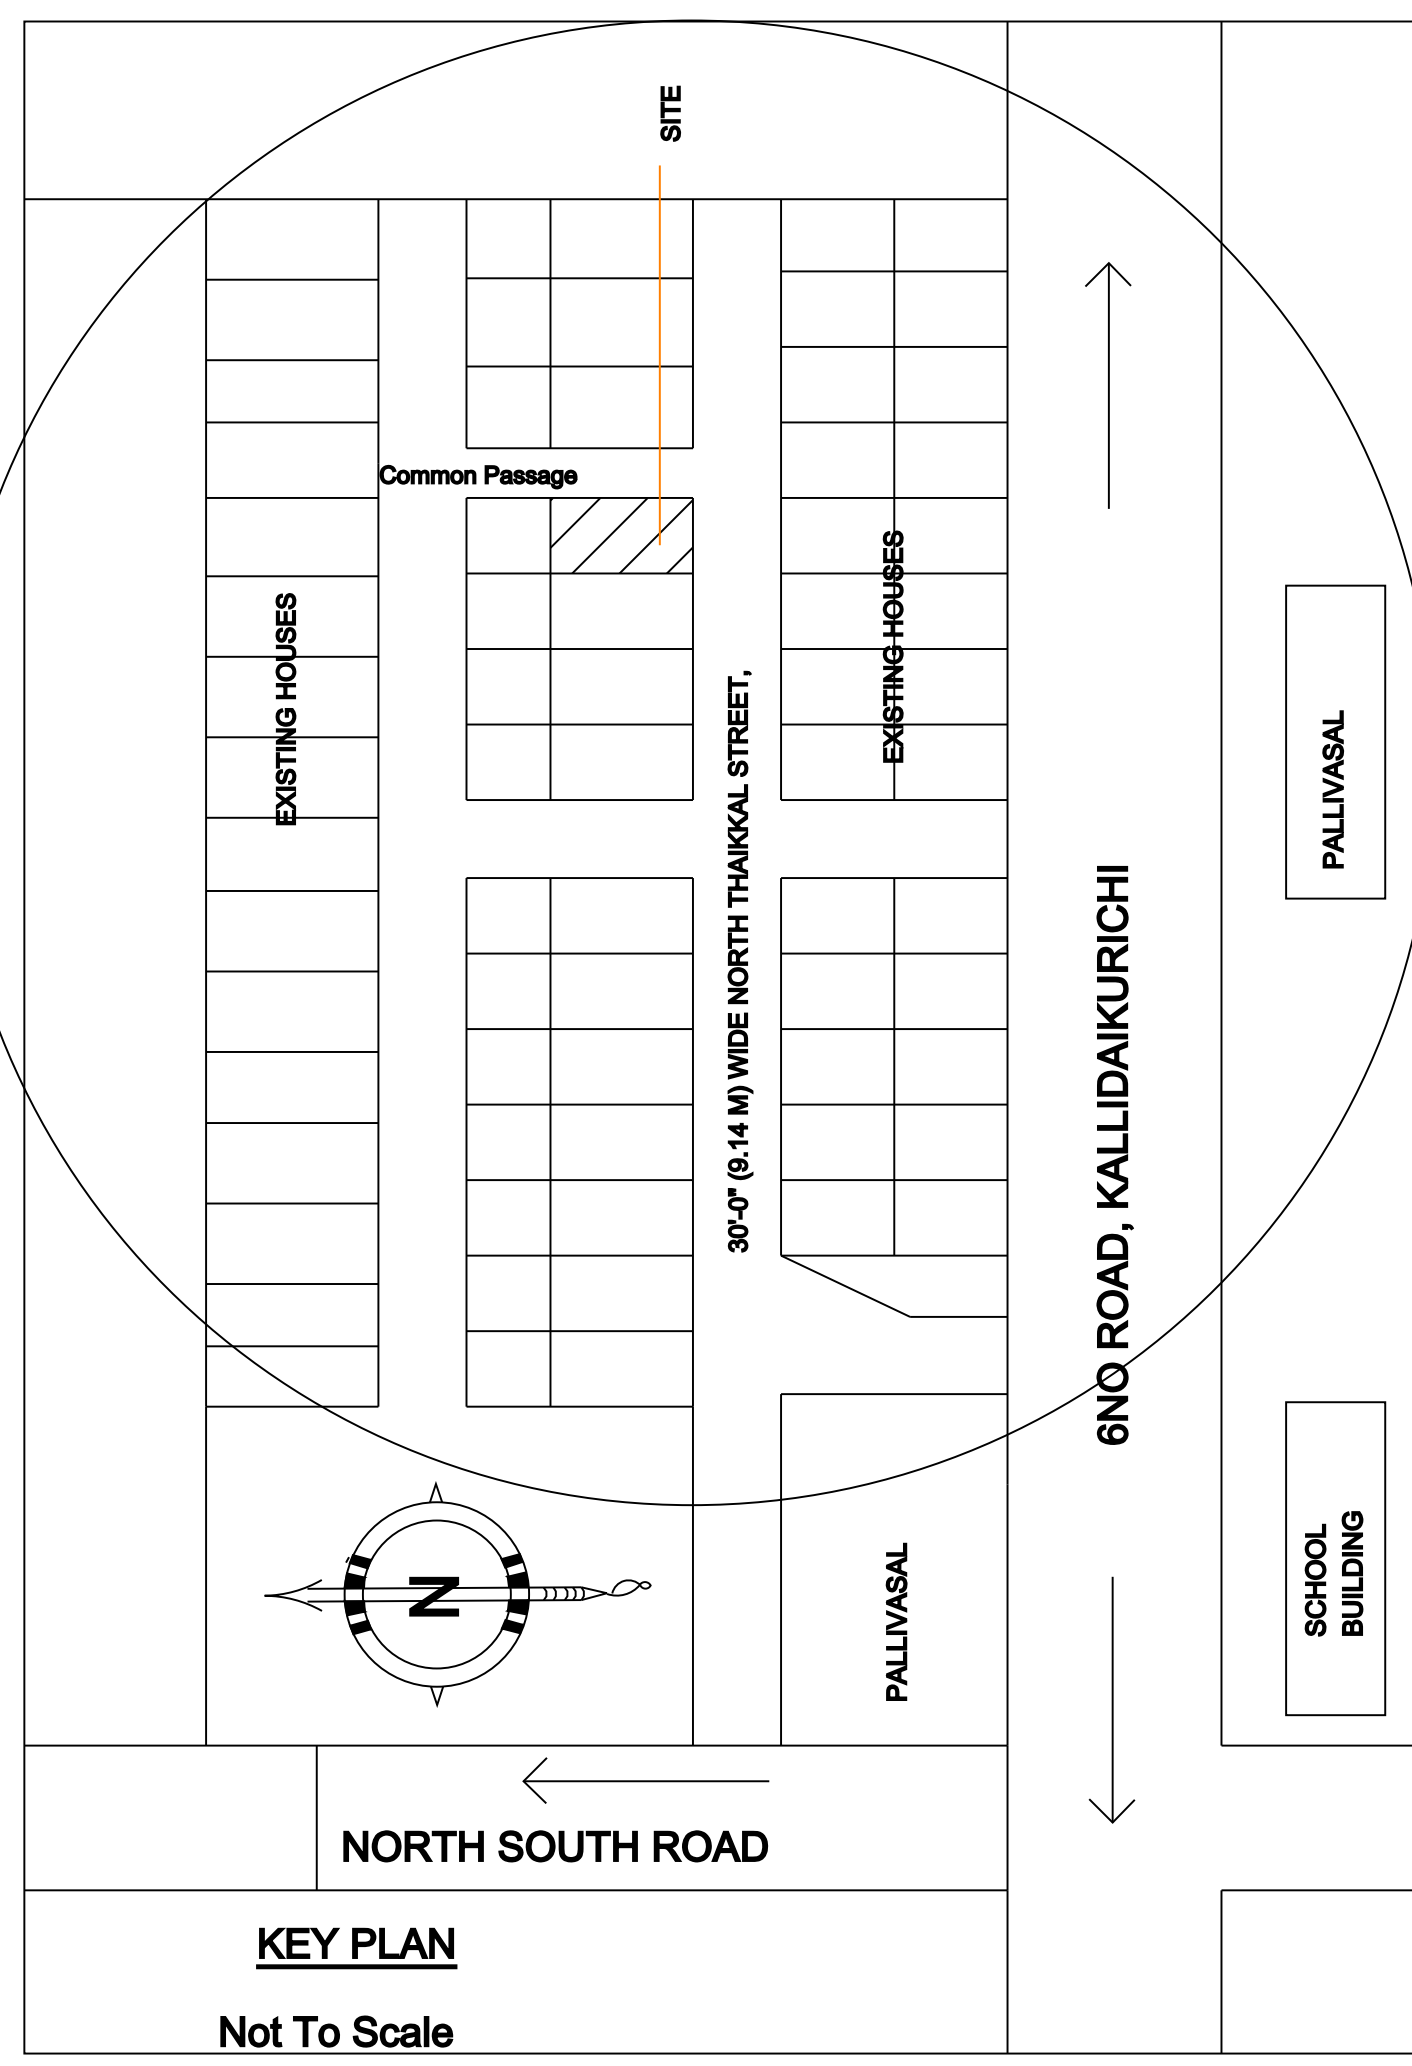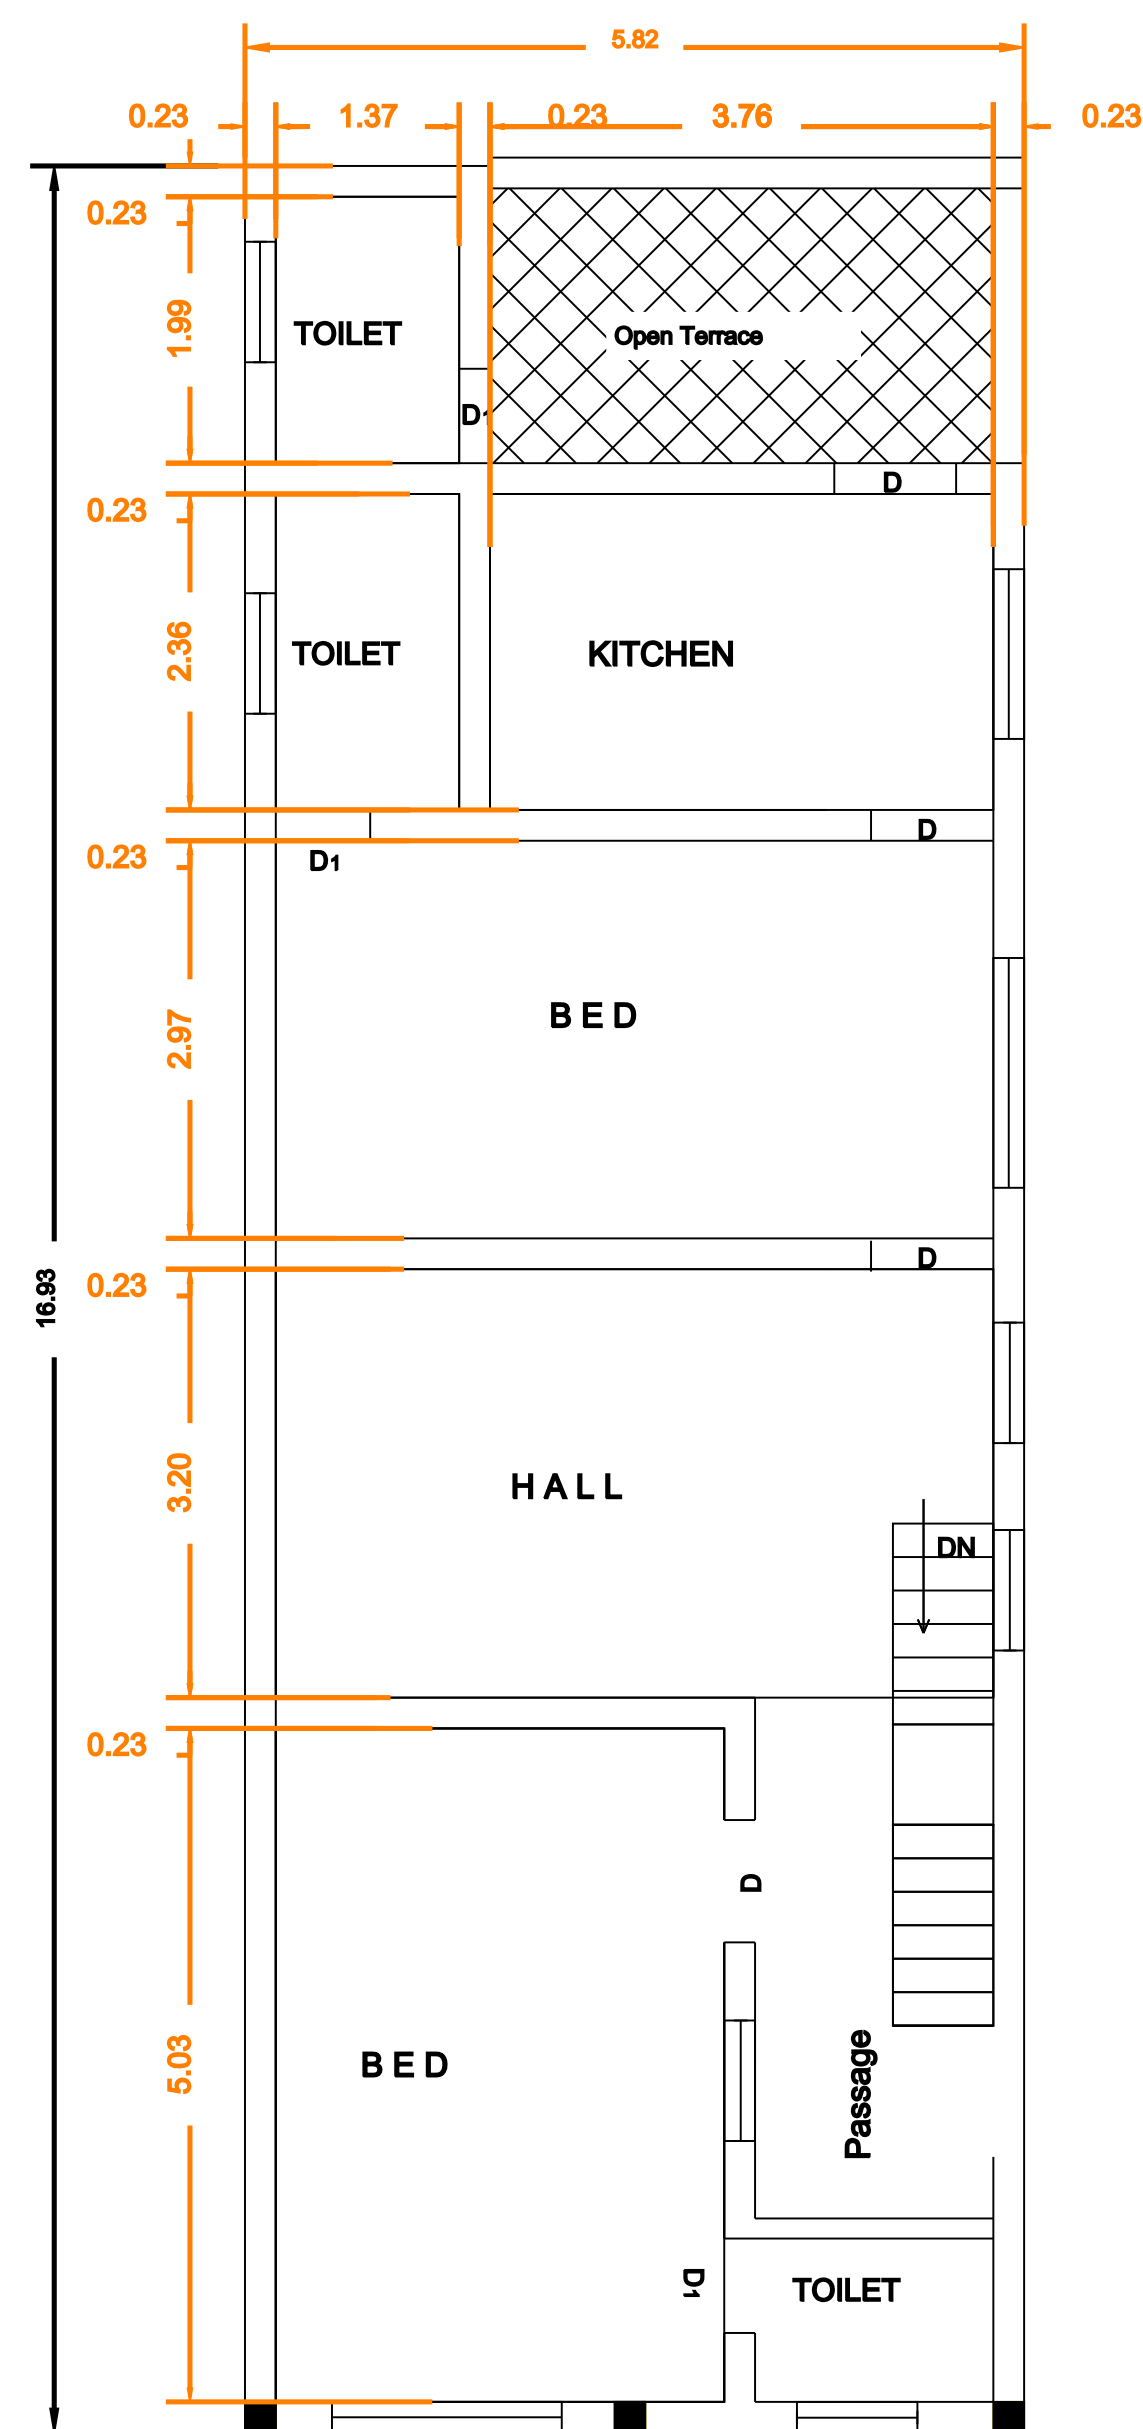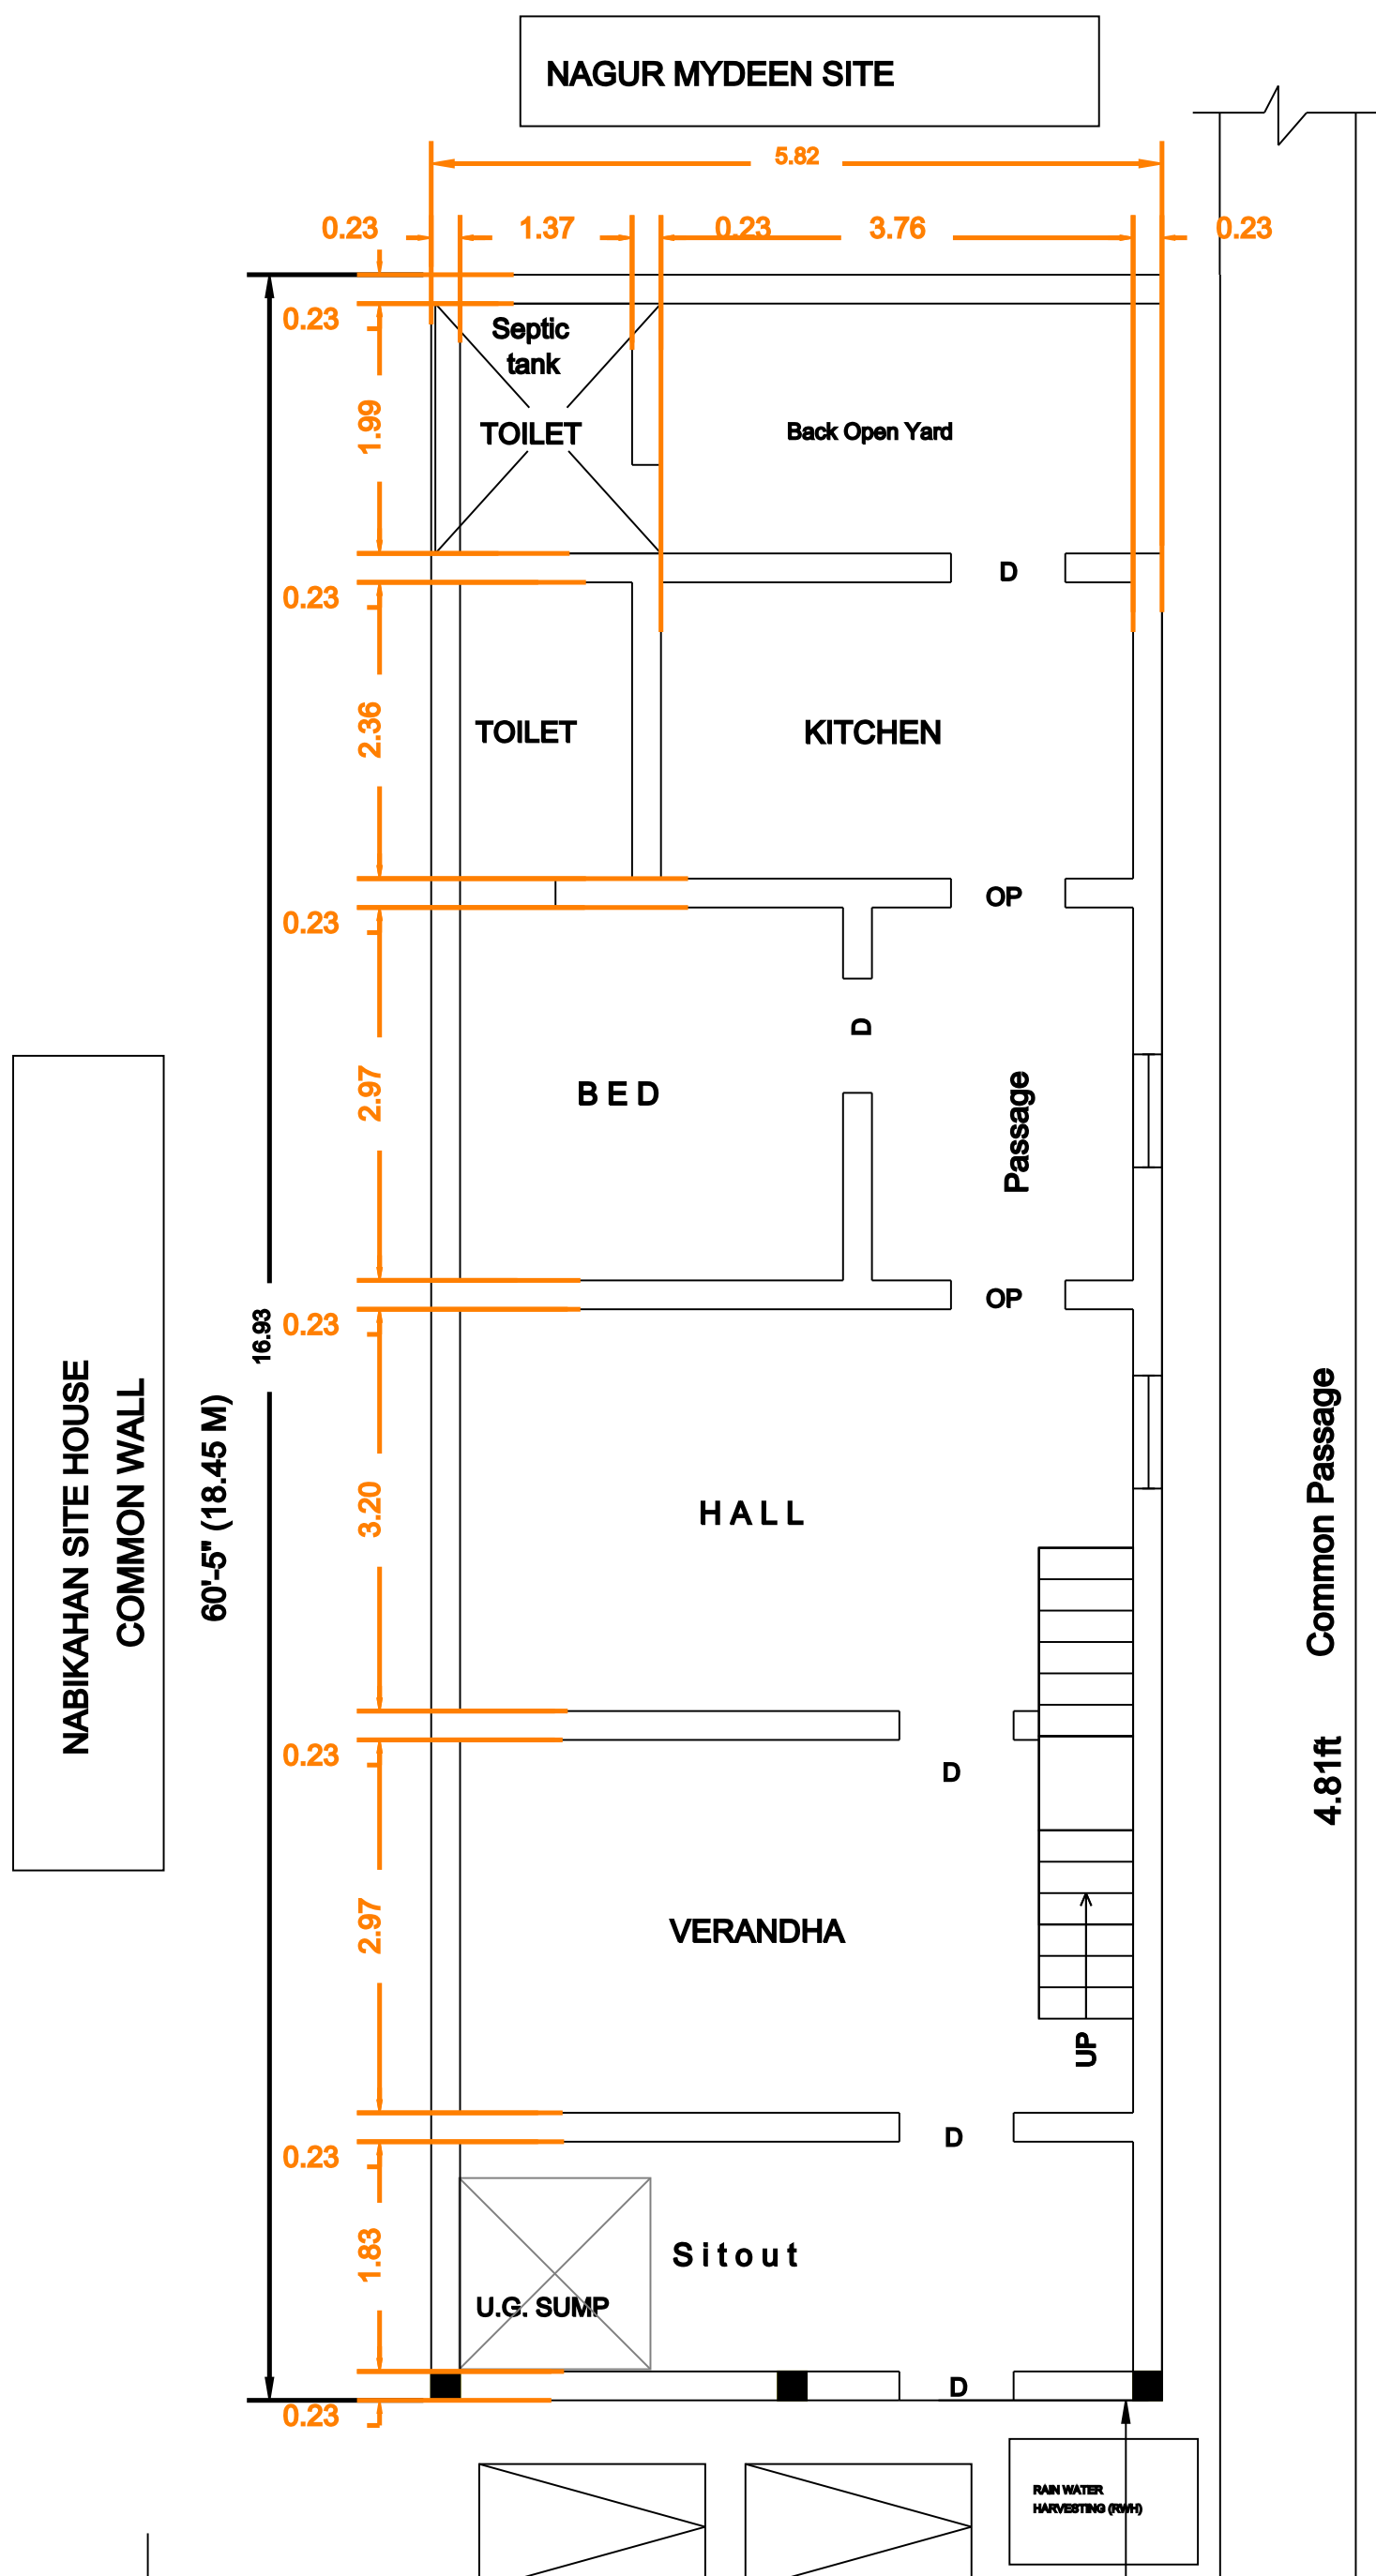

KEY PLAN

Not To Scale

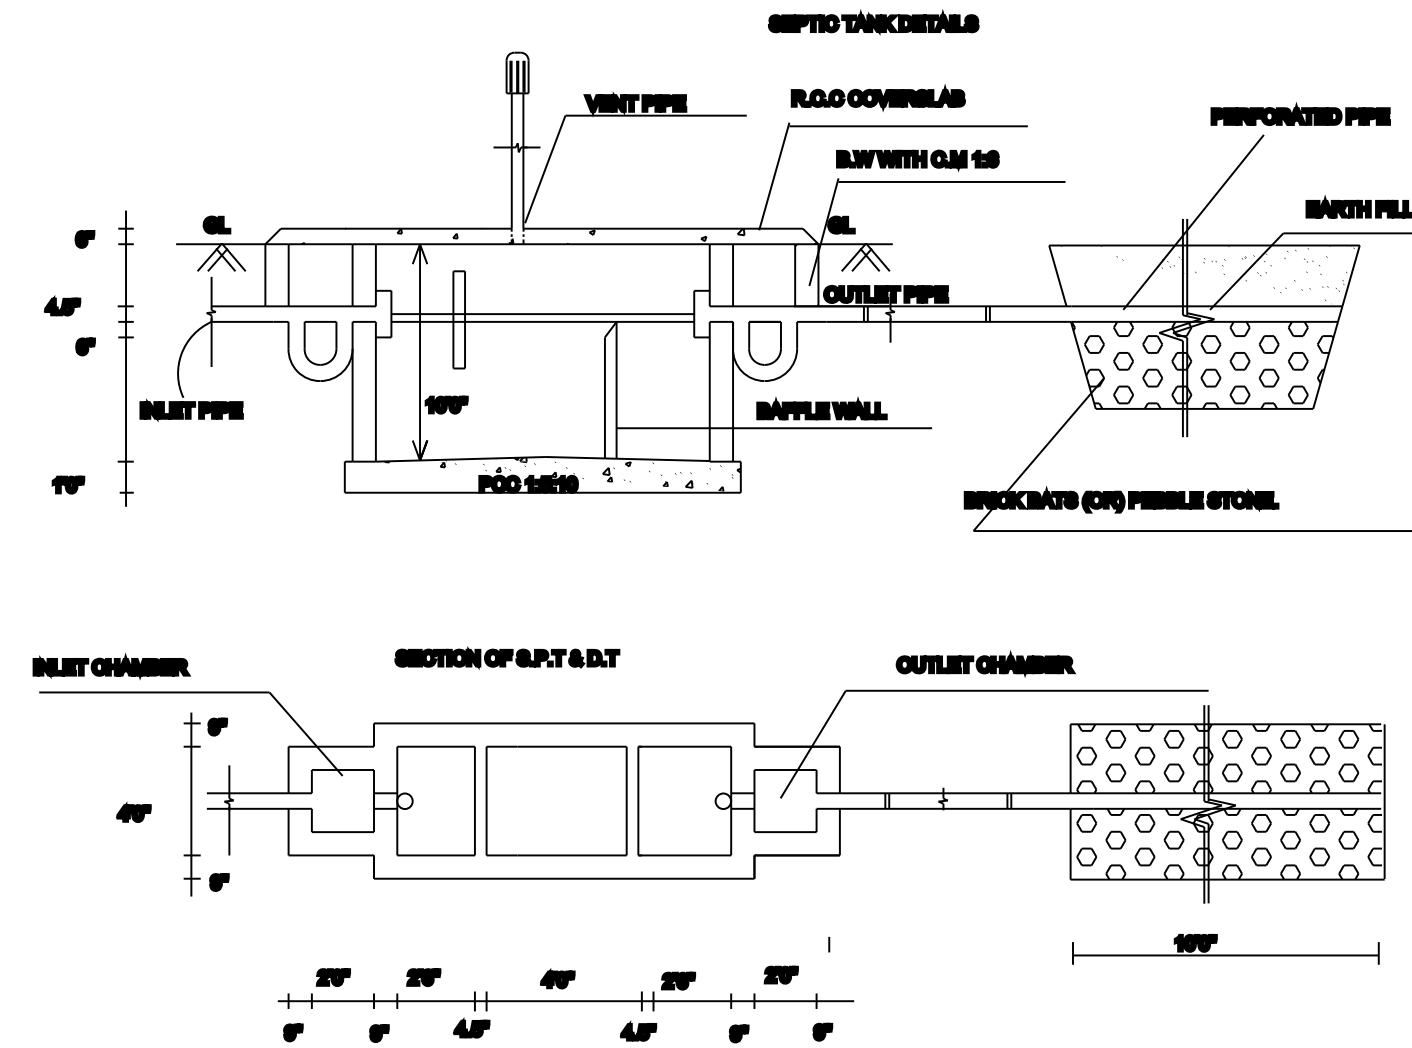

SEPTIC TANK PLAN

ALL DIMENSIONS ARE IN METER
SCALE 1:100

APPLICANT

Mr.N.SHEIKPEER
S/o.NOORDEEN(L)

Er.R.KARTHIKEYAN D.C.E
Builder & Licensed Surveyor
RAM>CONSTRUCTION
Opt to Tilak Vidyalaya School,
Kallidai kurichi-627416
LICENSED ENGINEER