
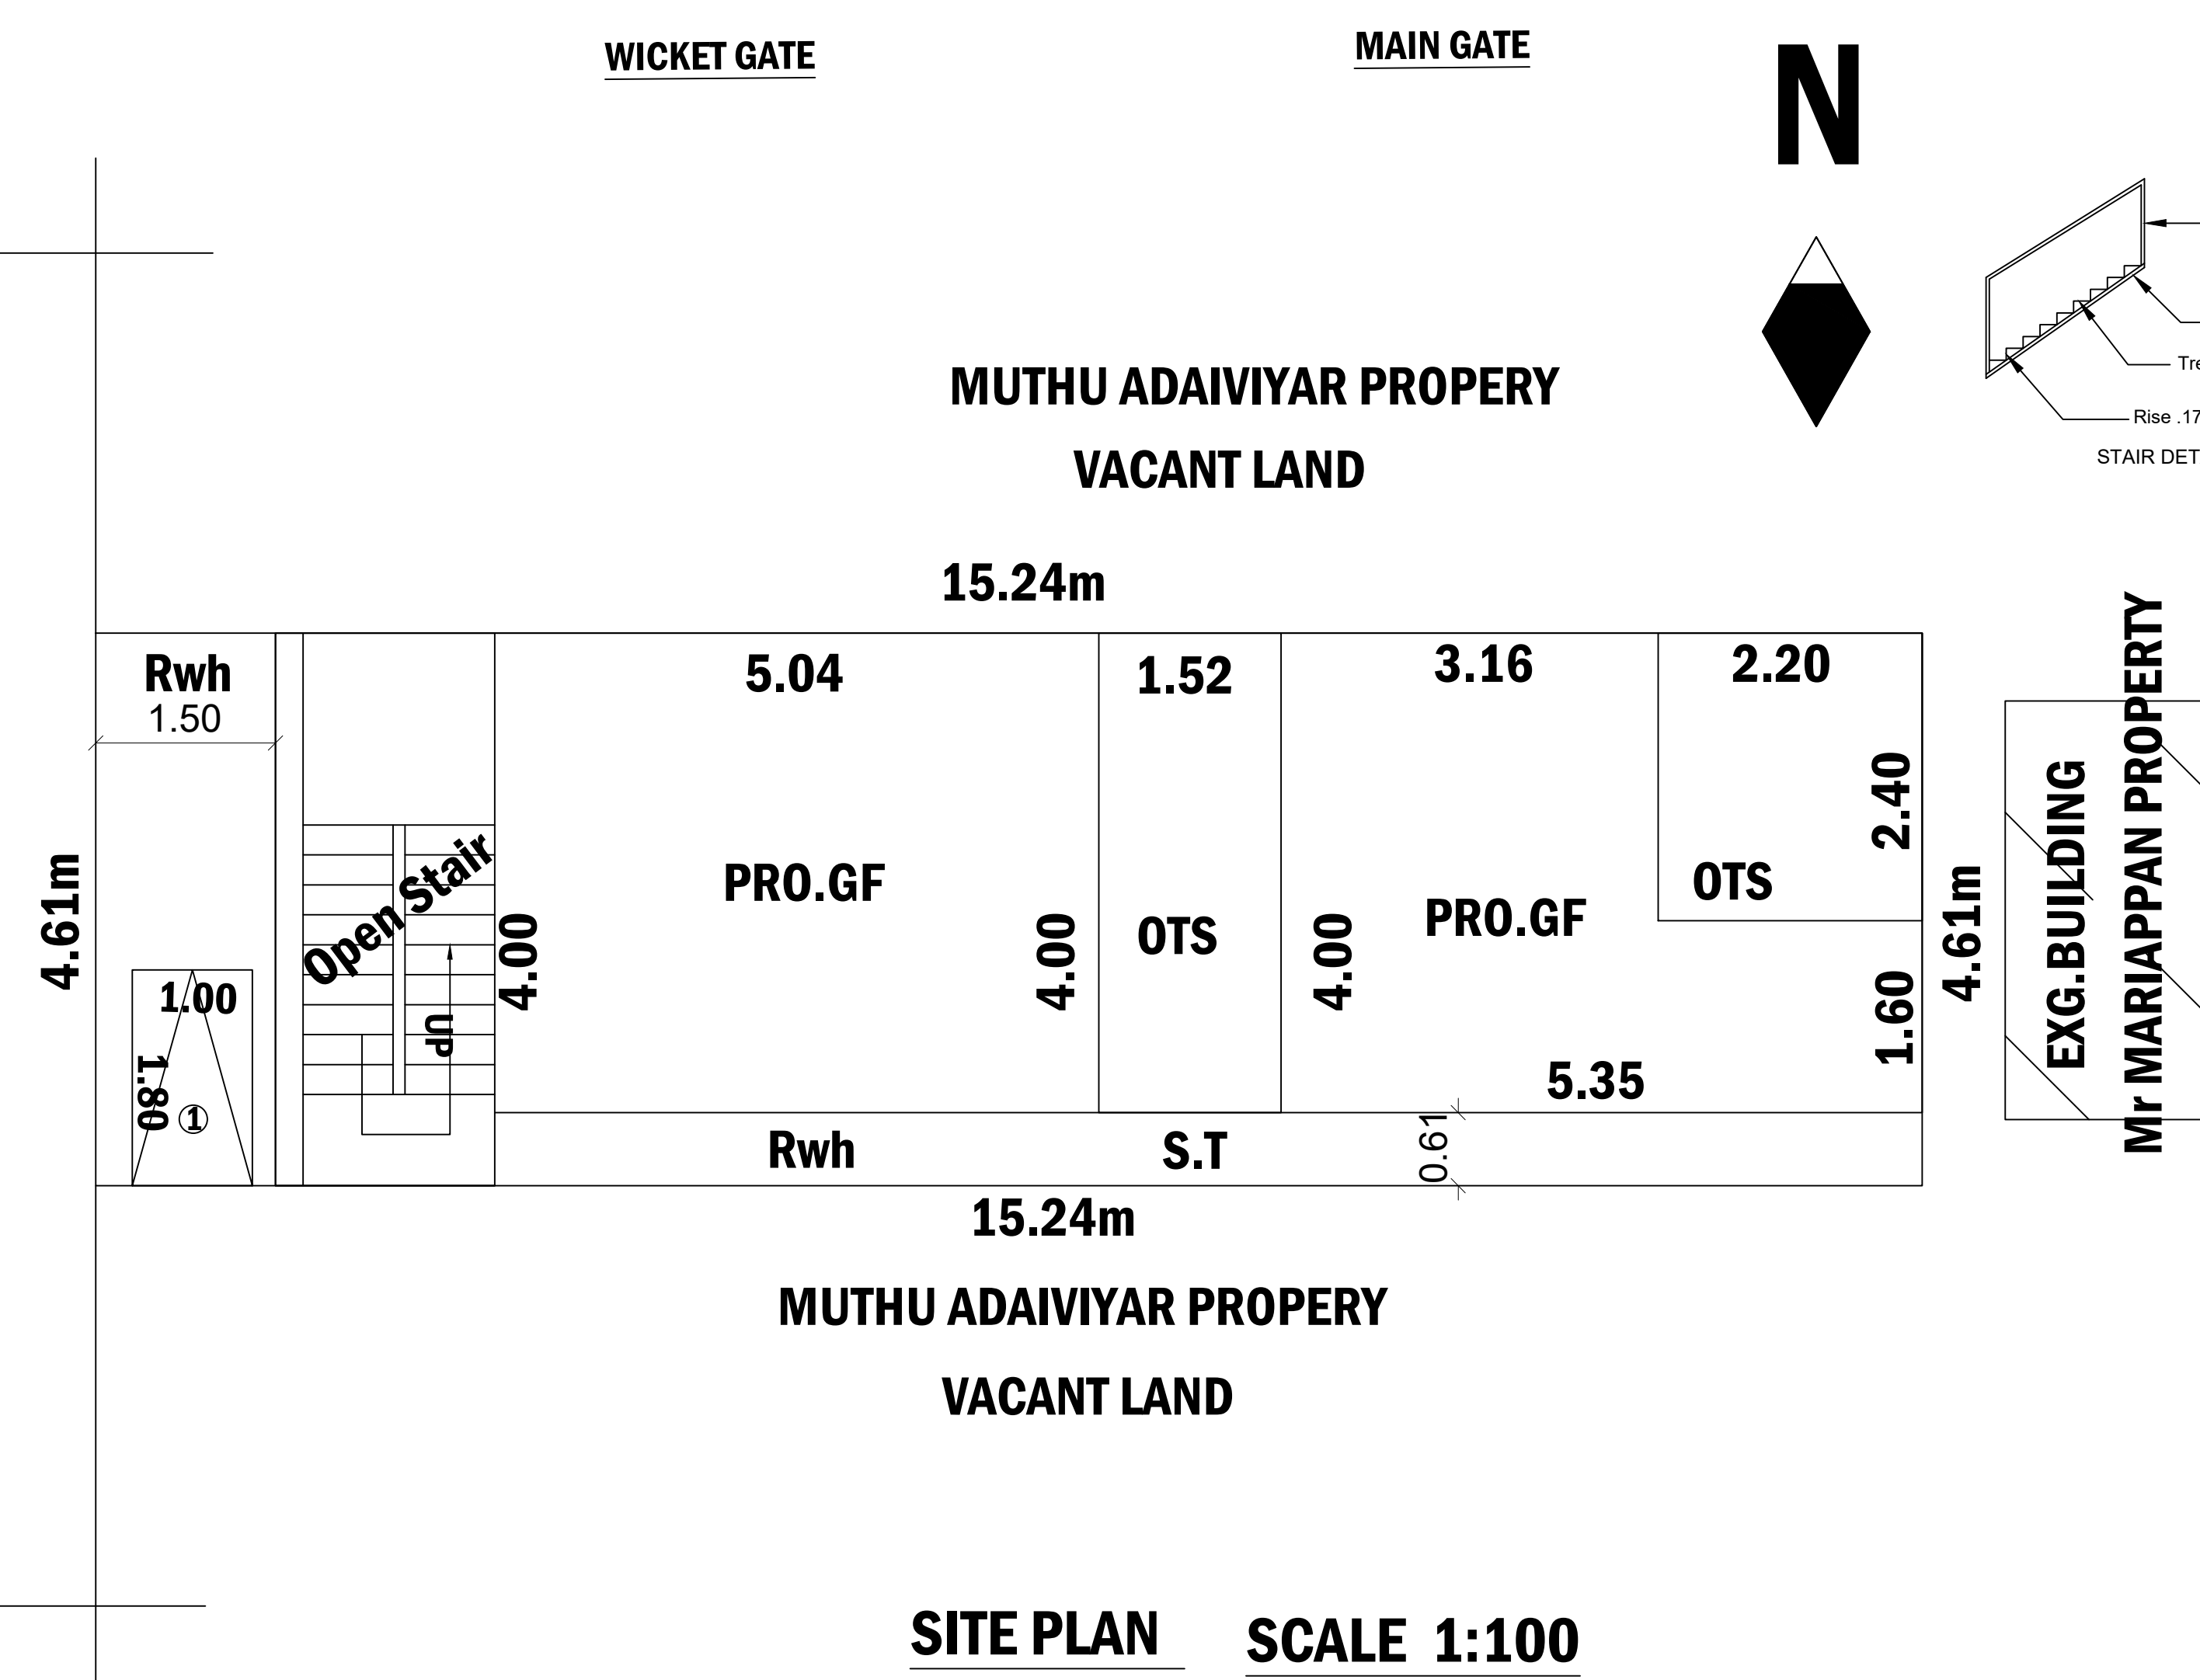
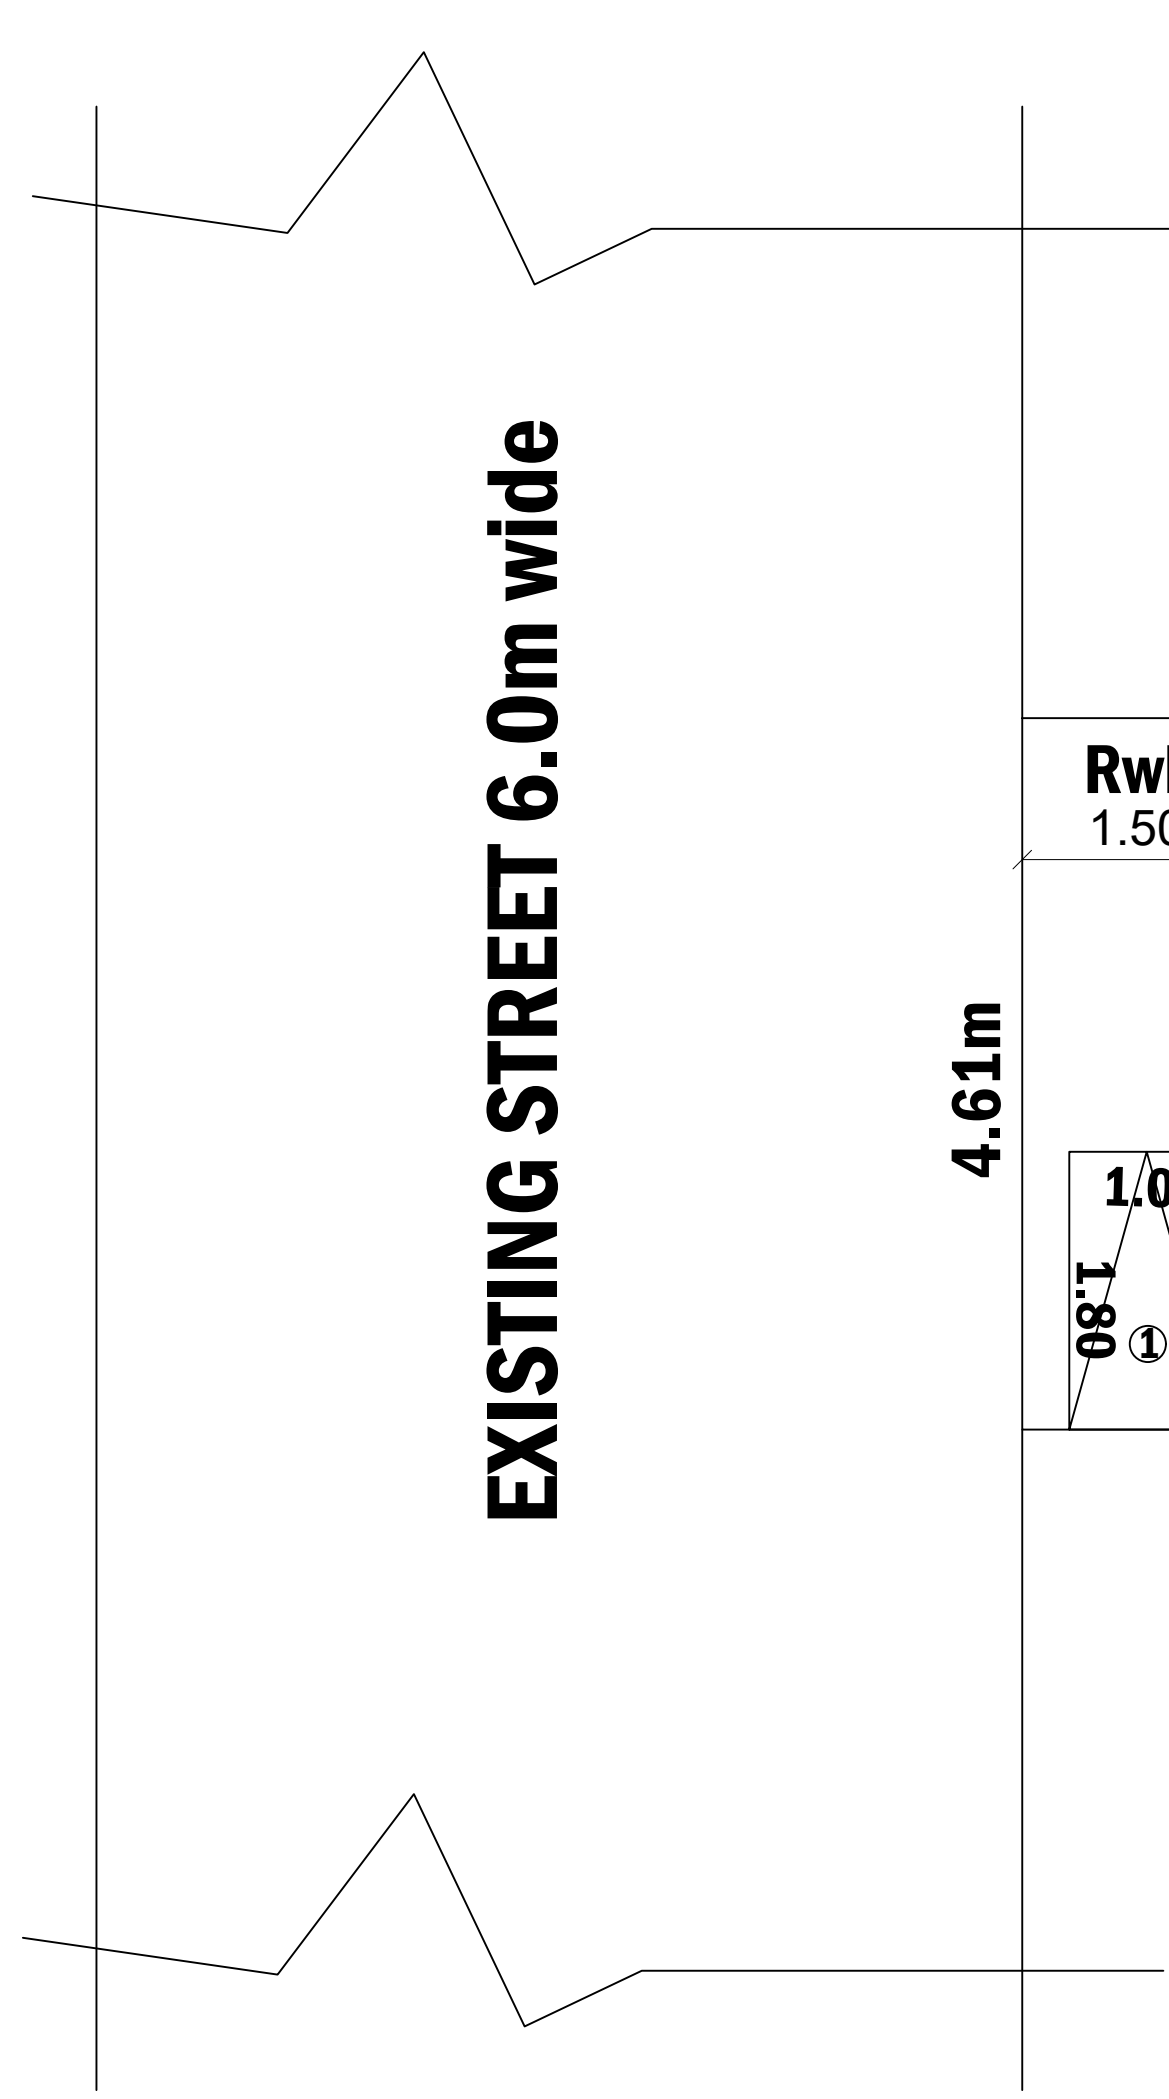
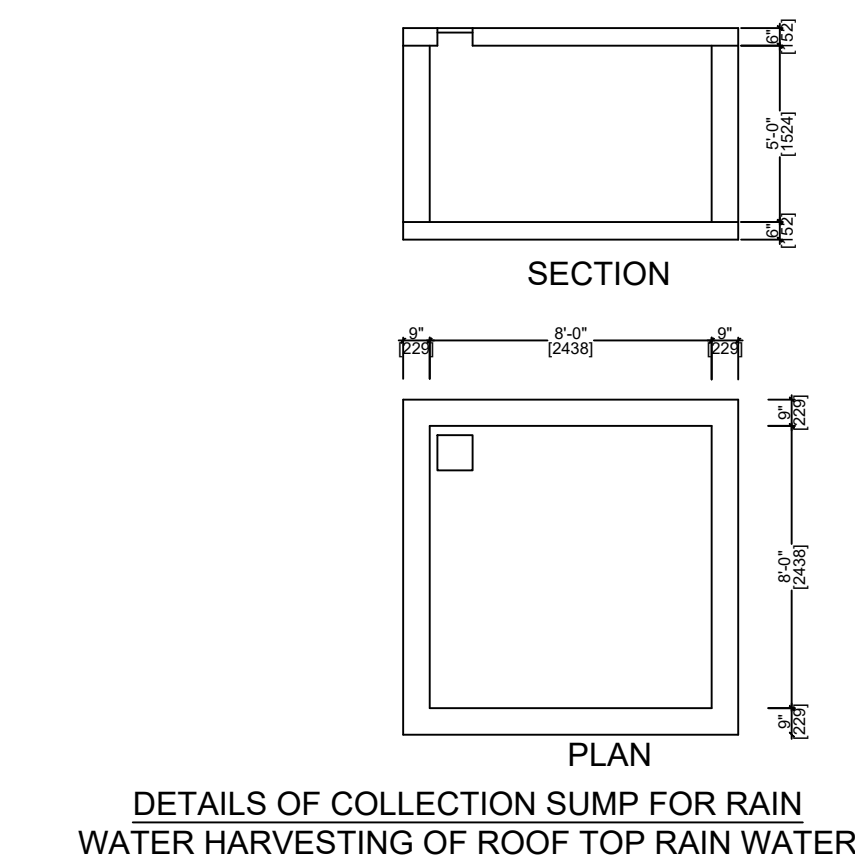
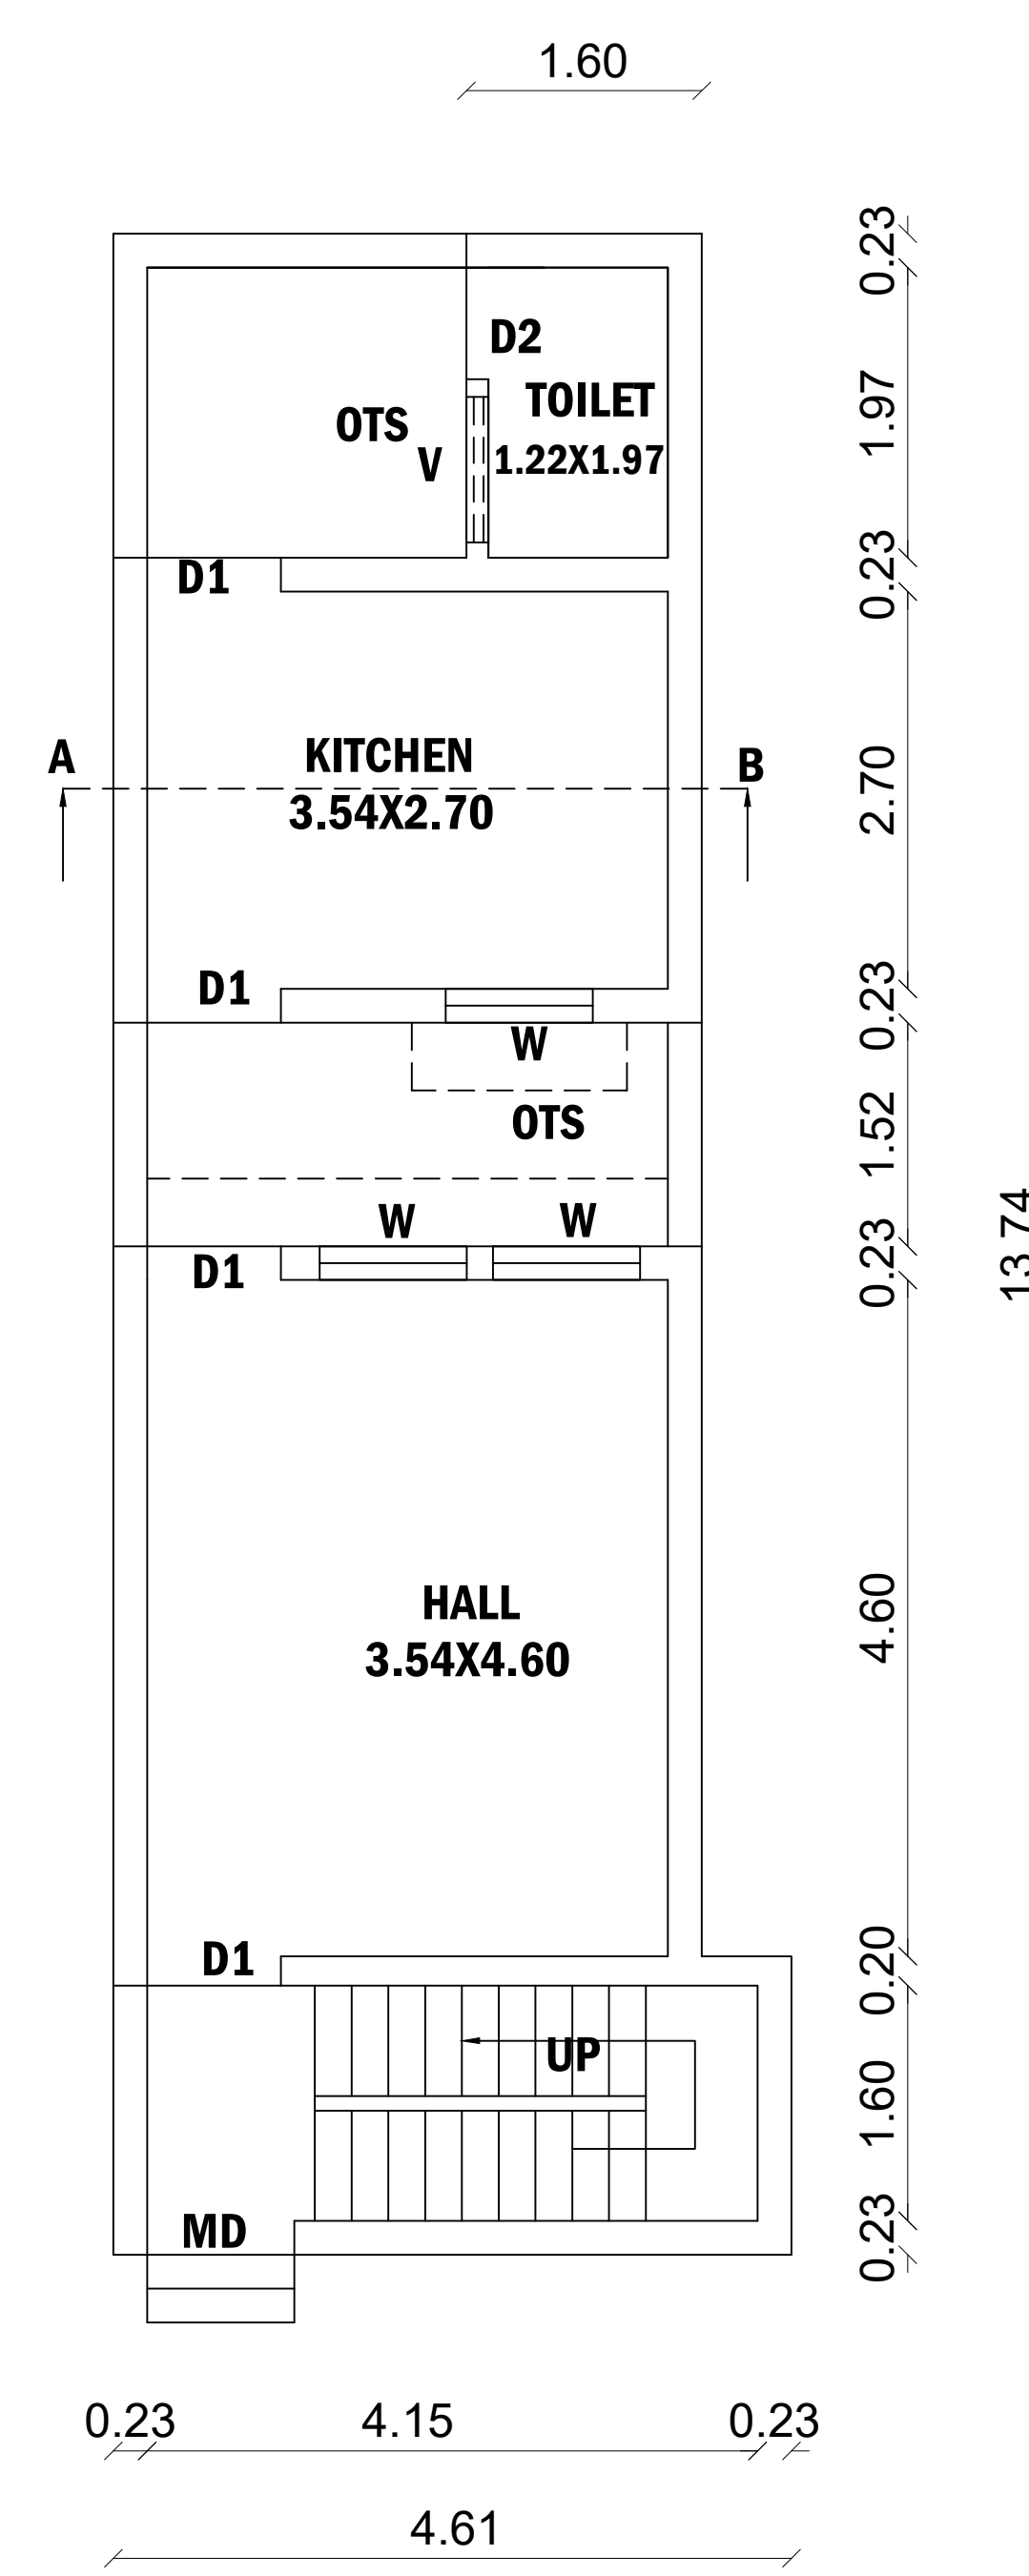
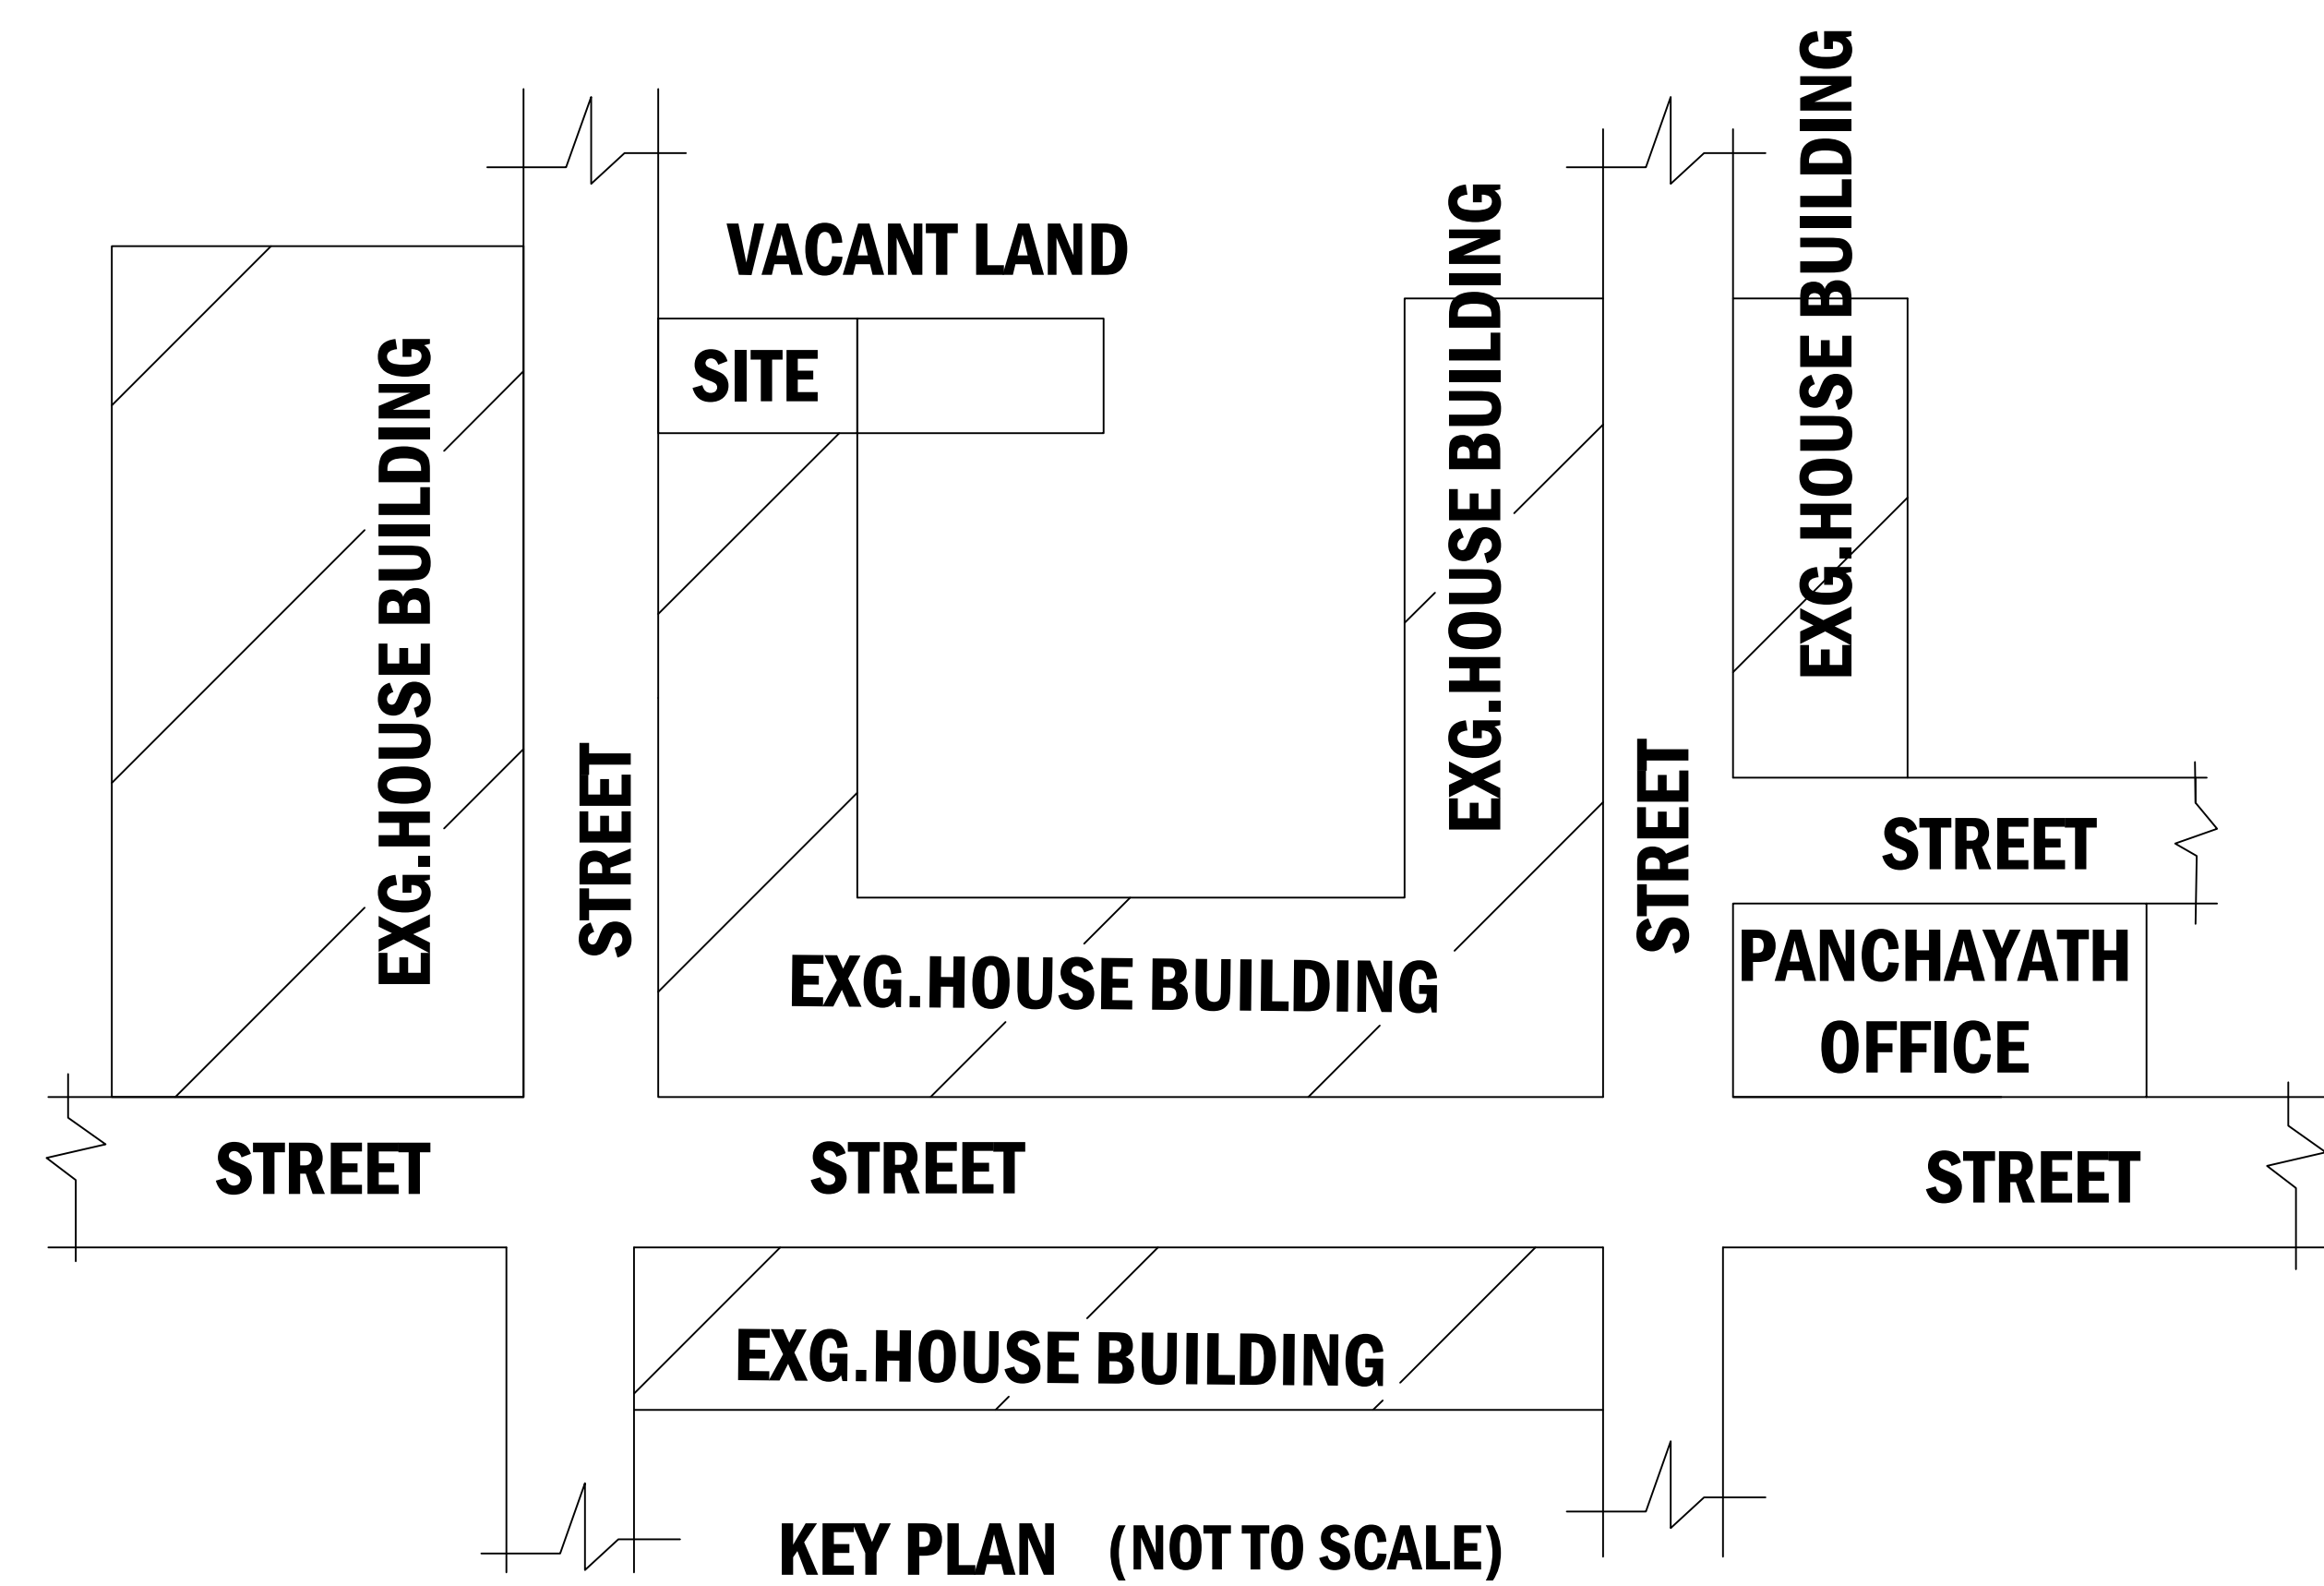
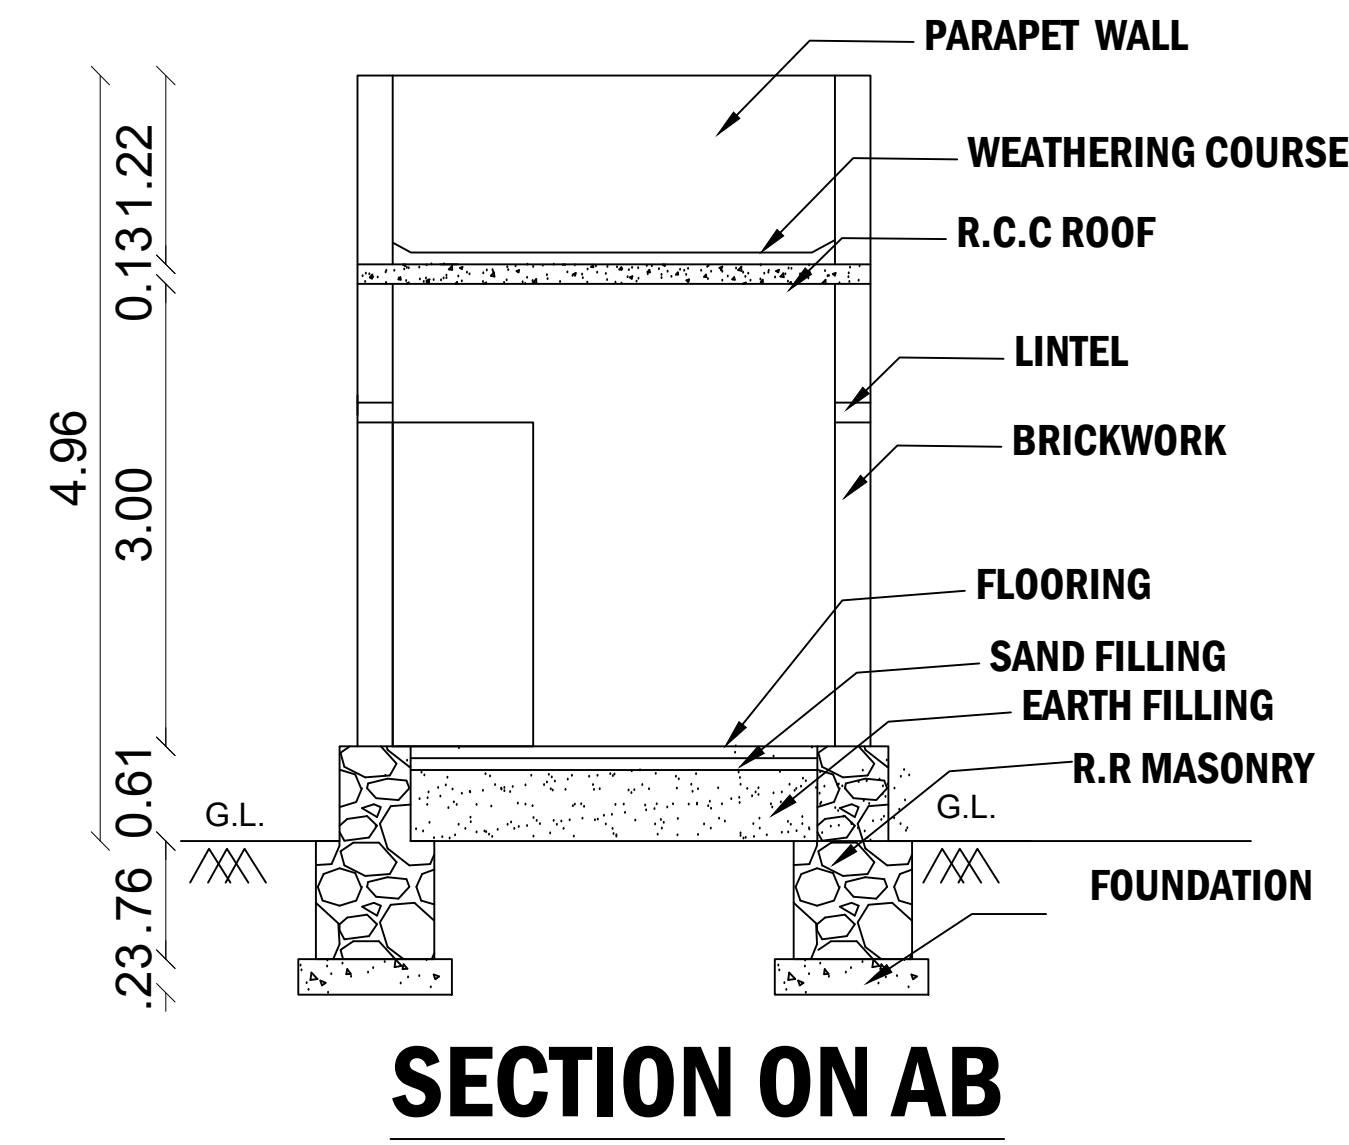


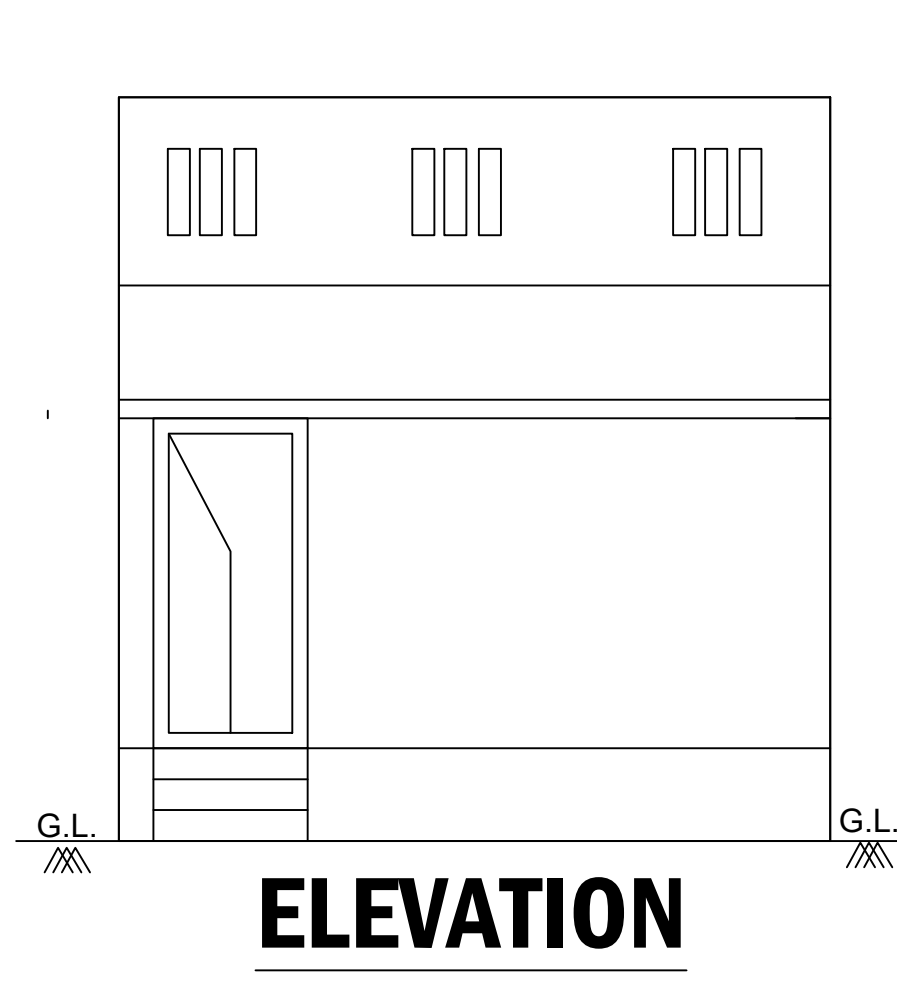

NOTE:  
\* ALL DIMENSIONS ARE IN M,SCALE 1:100  
\* RAIN WATER HARVESTING TO BE PROVIDED  
\* PERCOLATION PIT TO BEPROVIDED

S.T ----- SEPTIC TANK  
Rwh ----- RAIN WATER HARVESTING

F.S.I CALCULATION :


$$\frac{\text{SUM OF FLOOR AREA}}{\text{SITE AREA}} = \frac{36.39}{70.26} = 0.518 < 2.00$$

PARKING CALCULATION :

Total Plinth area = 36.39

Required Two WheelerParking = 1 No.

Available Wheeler Parking = 1 No..

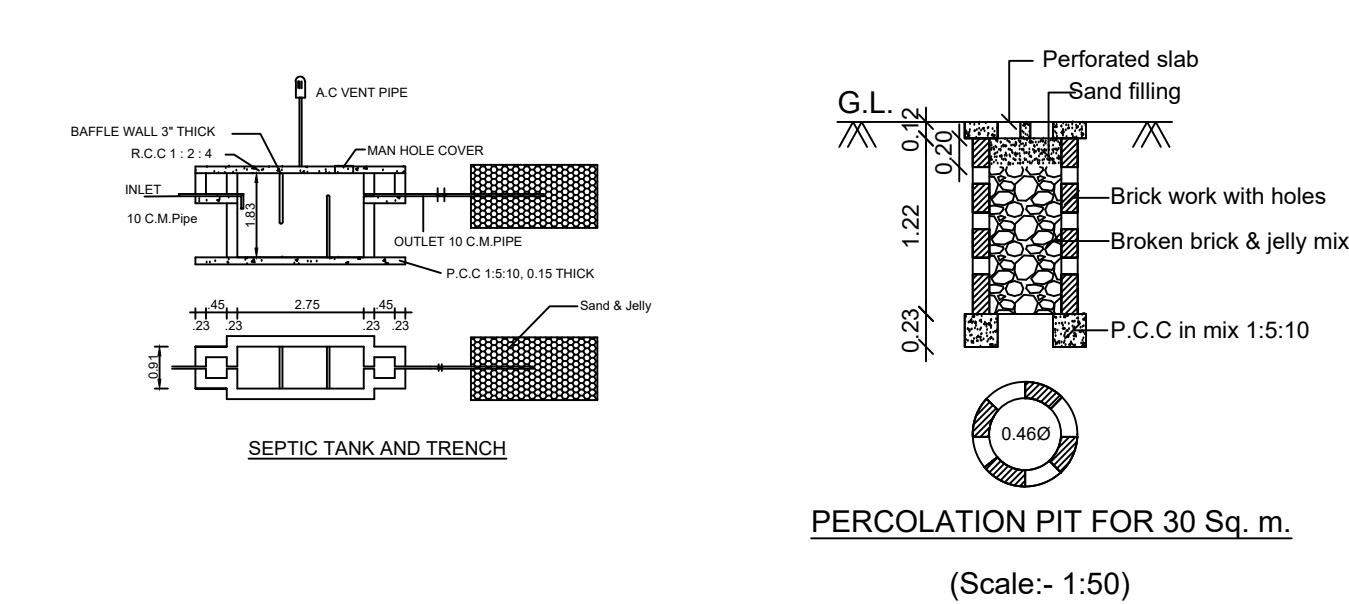

SCHEDULE OF JOINERIES:

|    |            |            |
|----|------------|------------|
| MD | MAIN DOOR  | 1.00x2.10m |
| D1 | DOOR       | 0.91X2.10m |
| D2 | DOOR       | 0.76X2.10m |
| W  | WINDOW     | 1.00X1.52m |
| V  | VENTILATOR | 0.92X0.61m |

PLAN SHOWING THE PROPOSED CONSTRUCTION OF DWELLING HOUSE BUILDING IN NATHAM S.NO:313/1AT "ANNAI NAGAMMAL STREET"(New Ward :5)(Old Ward:10) OF PATHAMADAI VILLAGE ,PATHAMDAI TOWN PANCHAYATH CHERANMAHADEVI TALUK,TIRUNELVELI DISTRICT.

|                                                         |                             |        |       |
|---------------------------------------------------------|-----------------------------|--------|-------|
| NAME OF APPLICANT: Mr PERUMAL S/O Mr PICHANDI ADAIVIYAR |                             |        |       |
| AREA DETAILS:                                           |                             |        |       |
| COLOR CODE                                              |                             | Sq.ft  | Sq.m  |
|                                                         | SITE AREA                   | 756.25 | 70.26 |
|                                                         | PLINT AREA PRO.GROUND FLOOR | 391.70 | 36.39 |
| ROAD &STREET                                            | OPEN SPACE                  | 364.55 | 33.87 |

OFFICE USE

APPLICANT

*K. Pitchai*

**Er K.PITCHAI MOHAIDEEN**

(LICENSED SURVEYOR)

15B,SOUTH CAR STREET THENPATHI

GOVERNOR ROAD,PATHAMADAI

CELL:7868830519

LICENSED SURVEYOR