

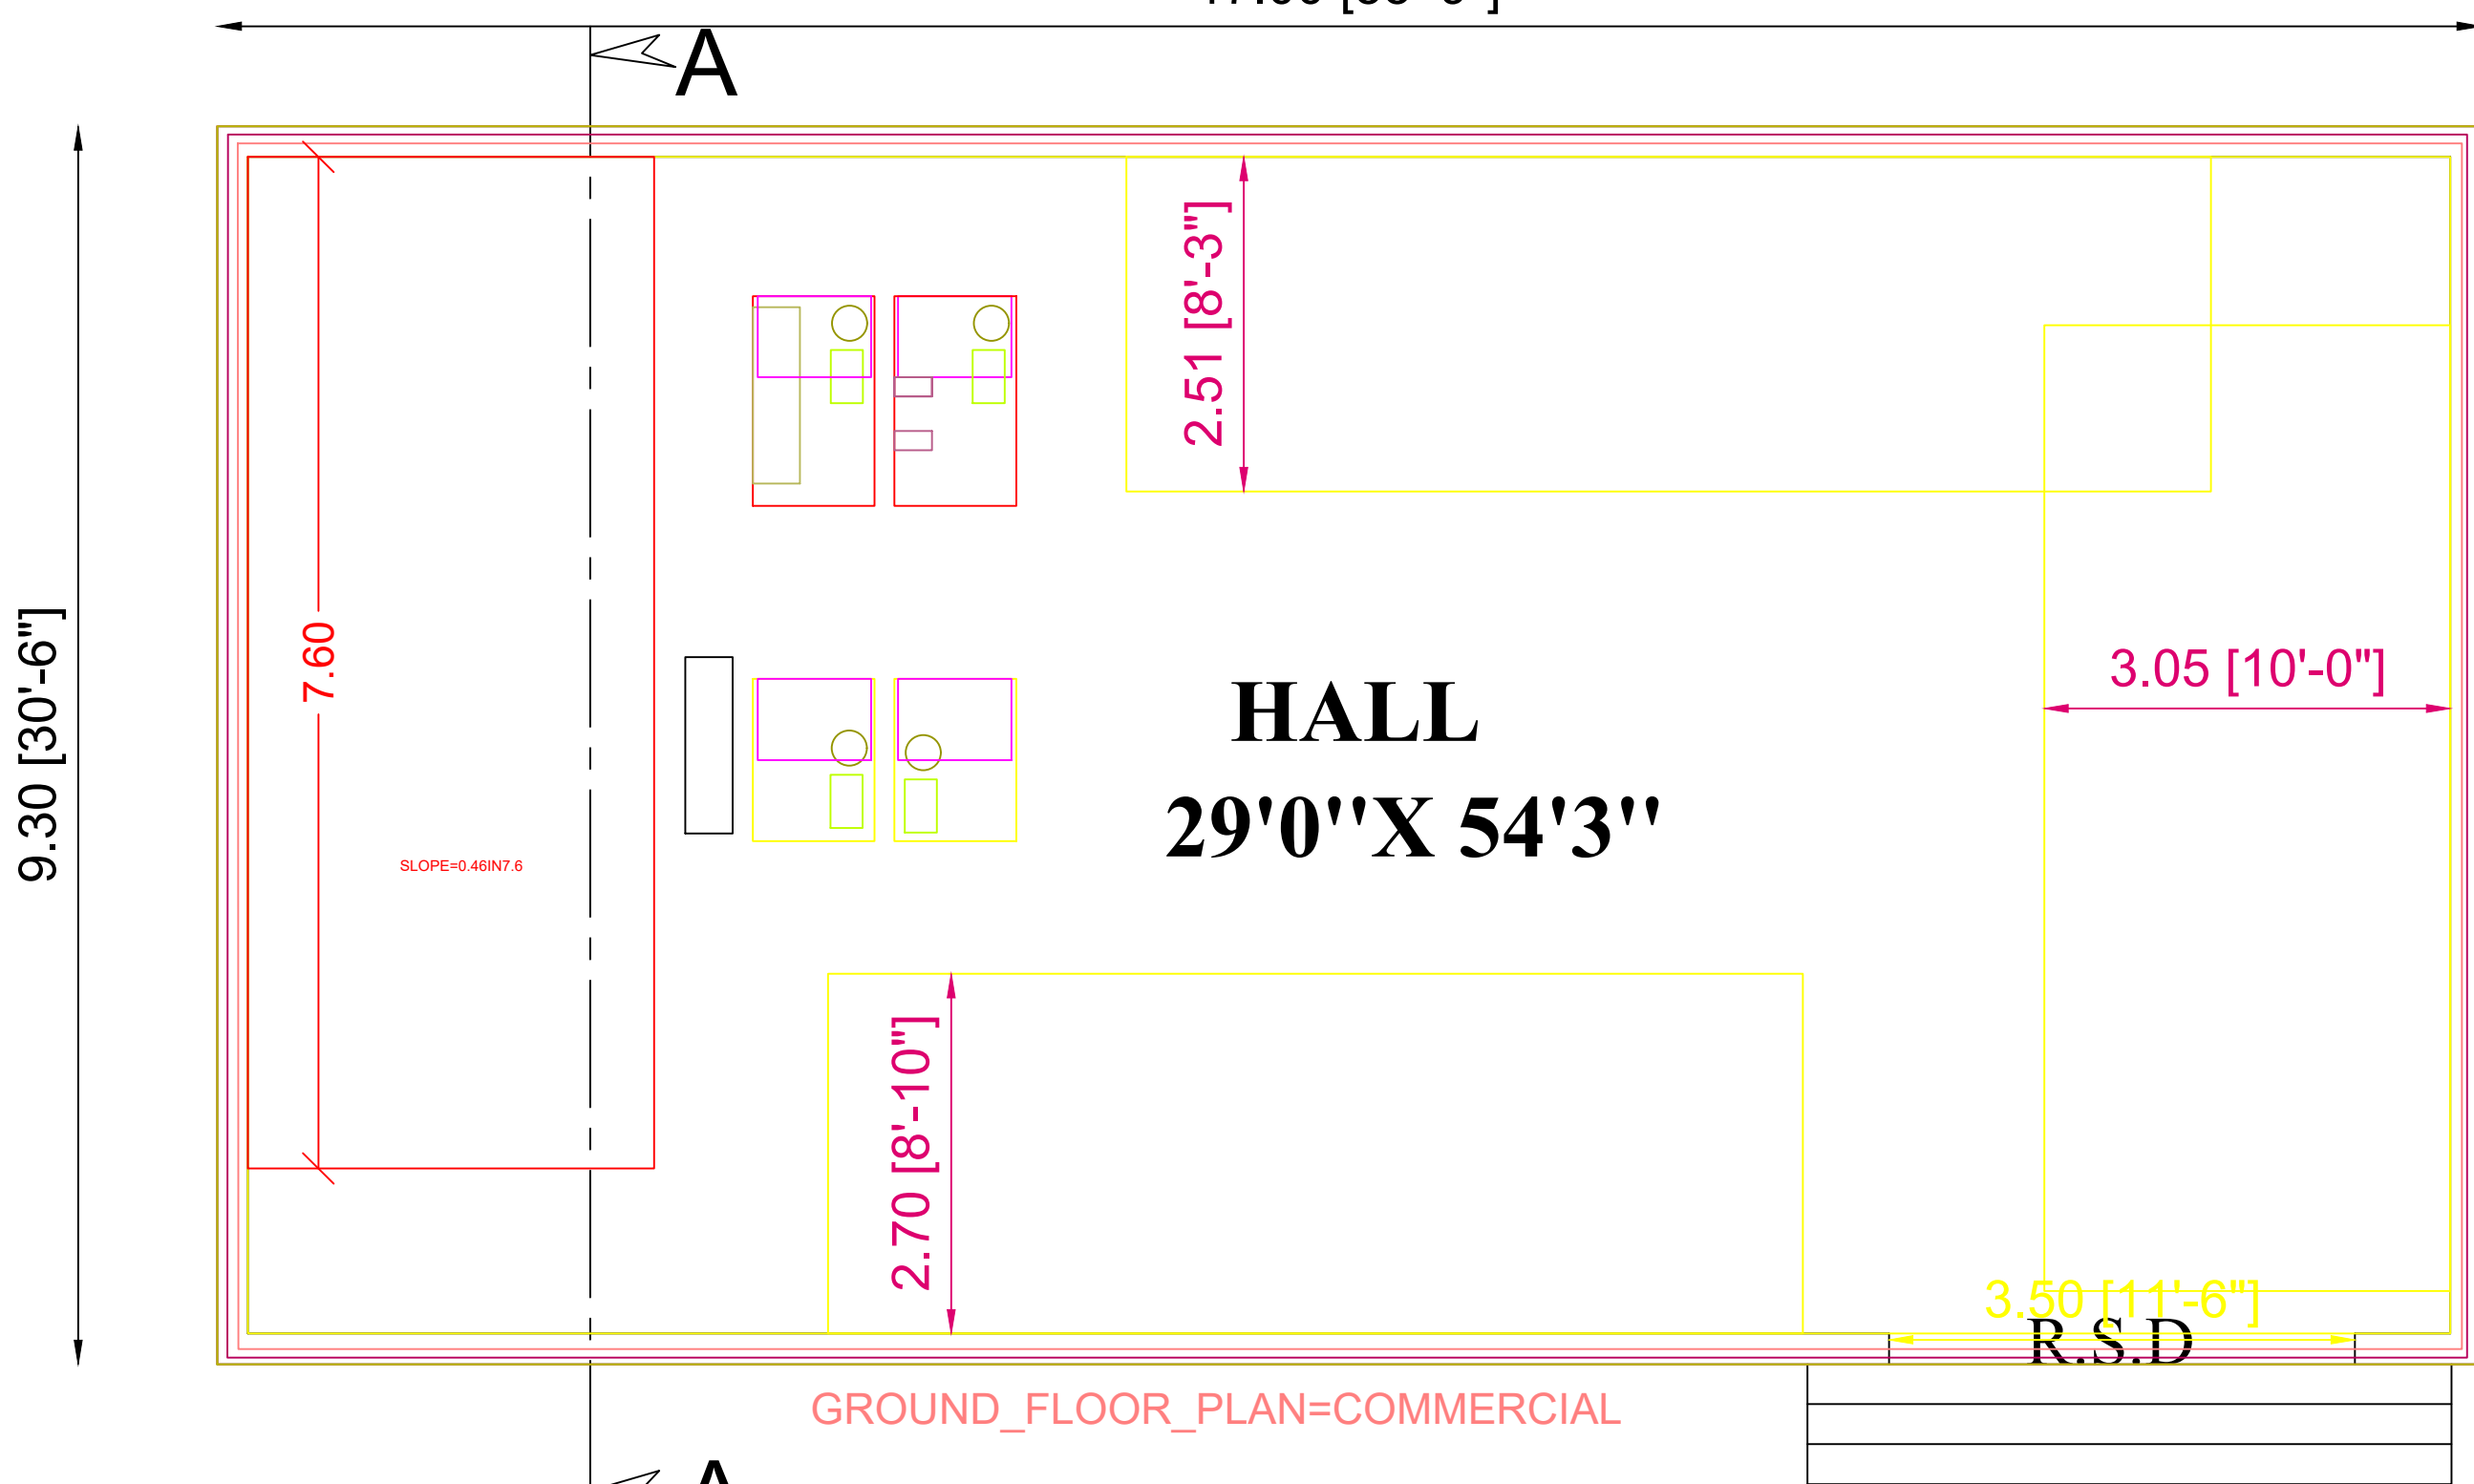


PLAN SHOWING THE PROPOSED CONSTRUCTION OF RCC ROOF COMMERCIAL BUILDING IN SY.NO : 1770/20A, WARD NO : ,
AT TIRUNELVELI MAIN ROAD,VADAKKU VALLIOOR SPECIAL GRADE TOWN PANCHAYAT,RADHAPURAM
TALUK,TIRUNELVELI DISTRICT.


APPLICANT'S /OWNER'S :S.PARAVTHI,

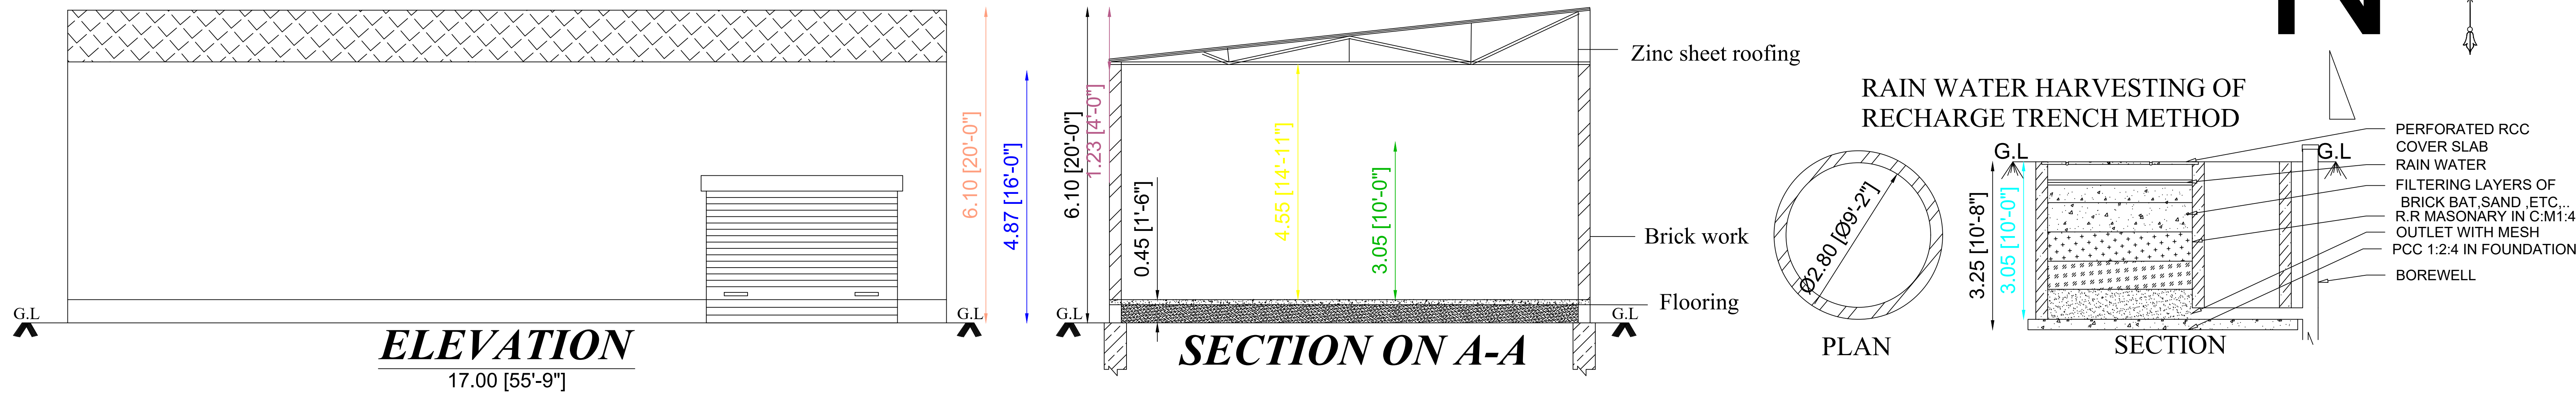



GROUND FLOOR PLAN

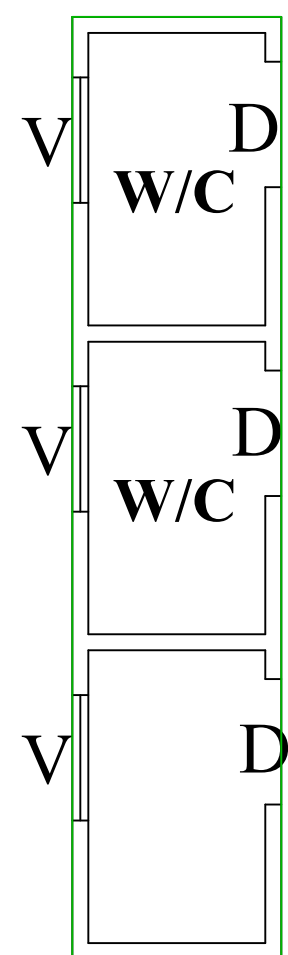

TOILET PLAN

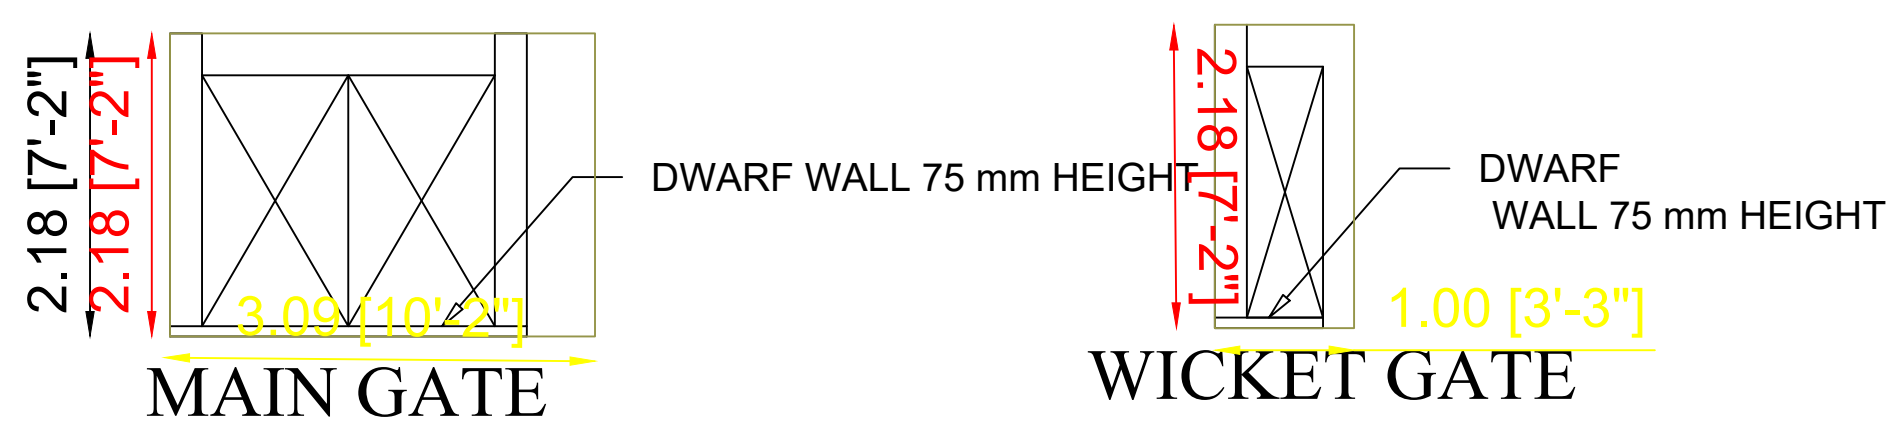

LOCATION PLAN(N.T.S)

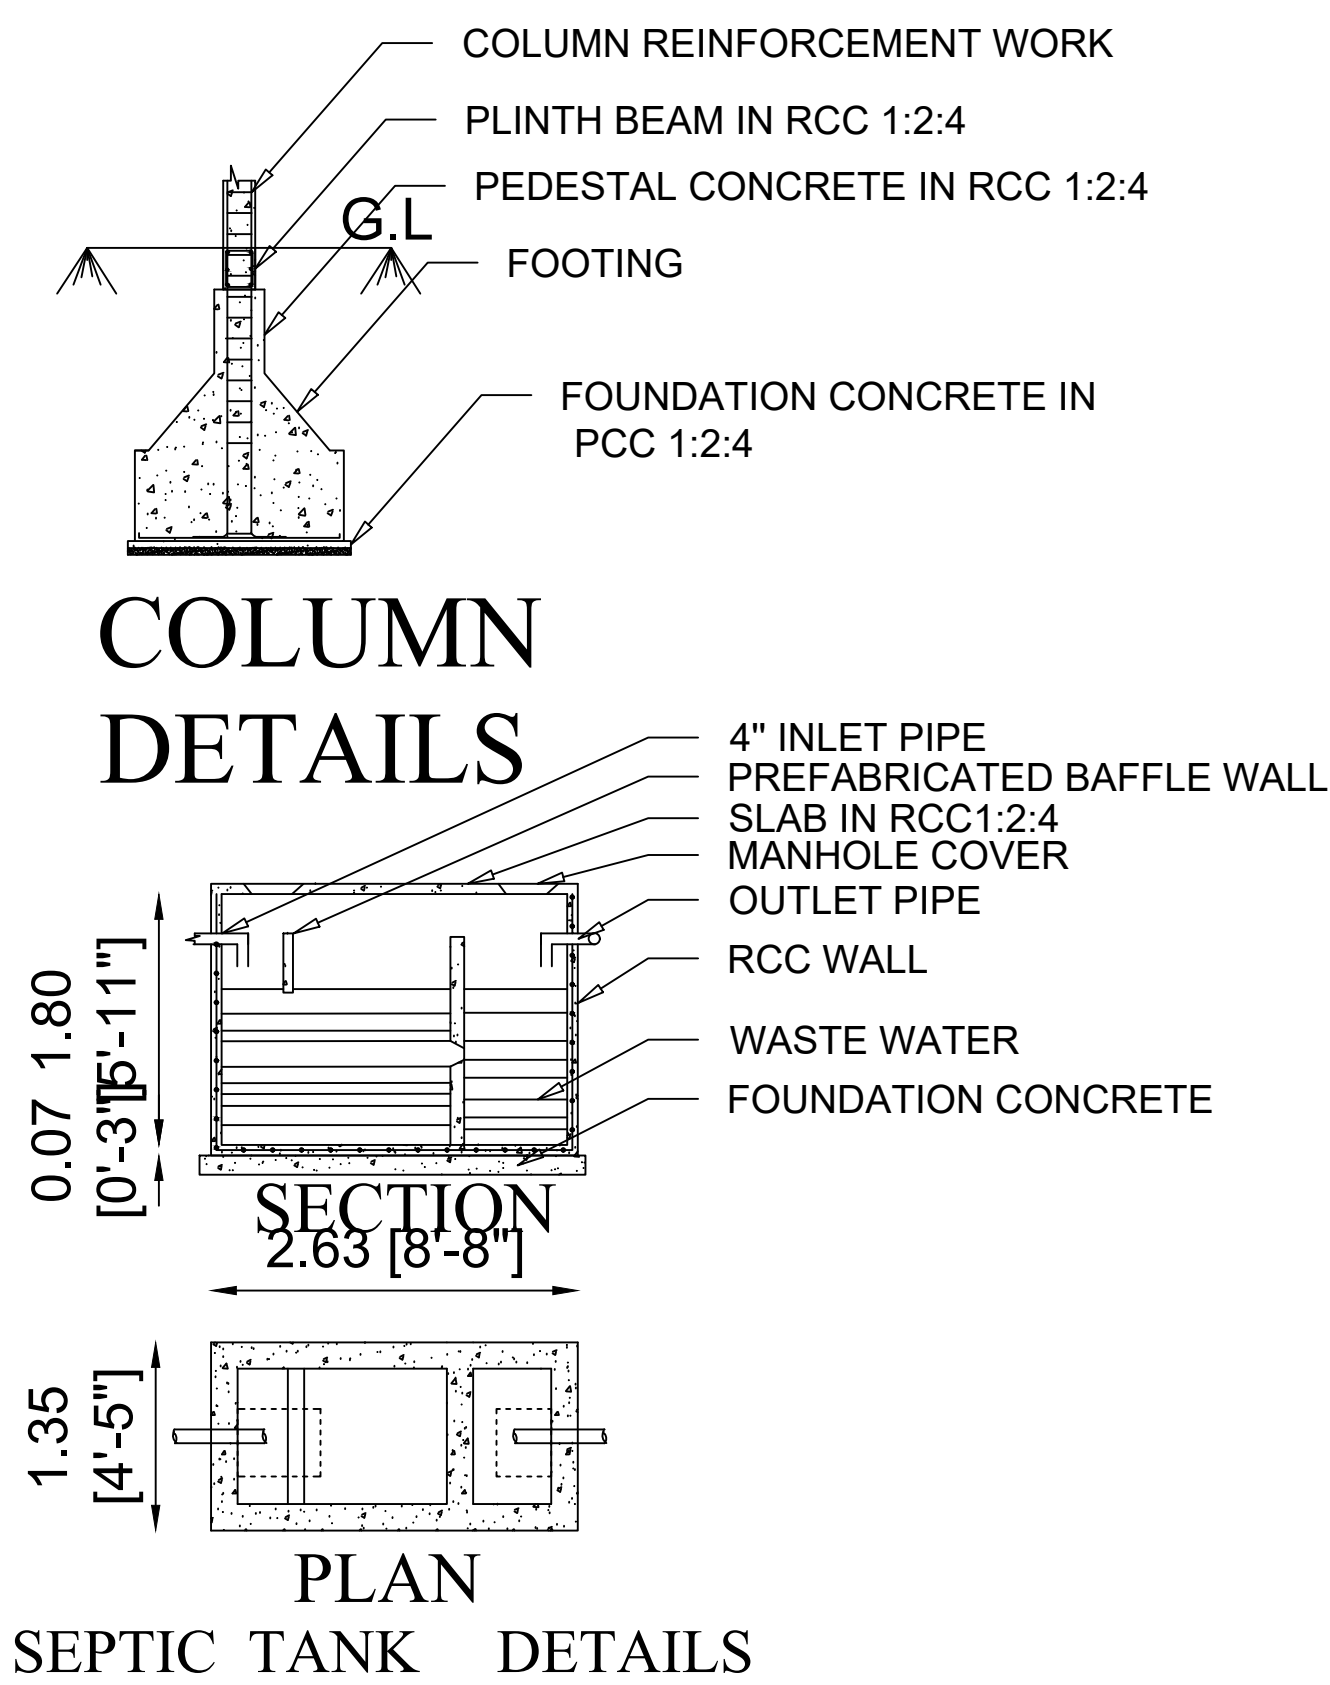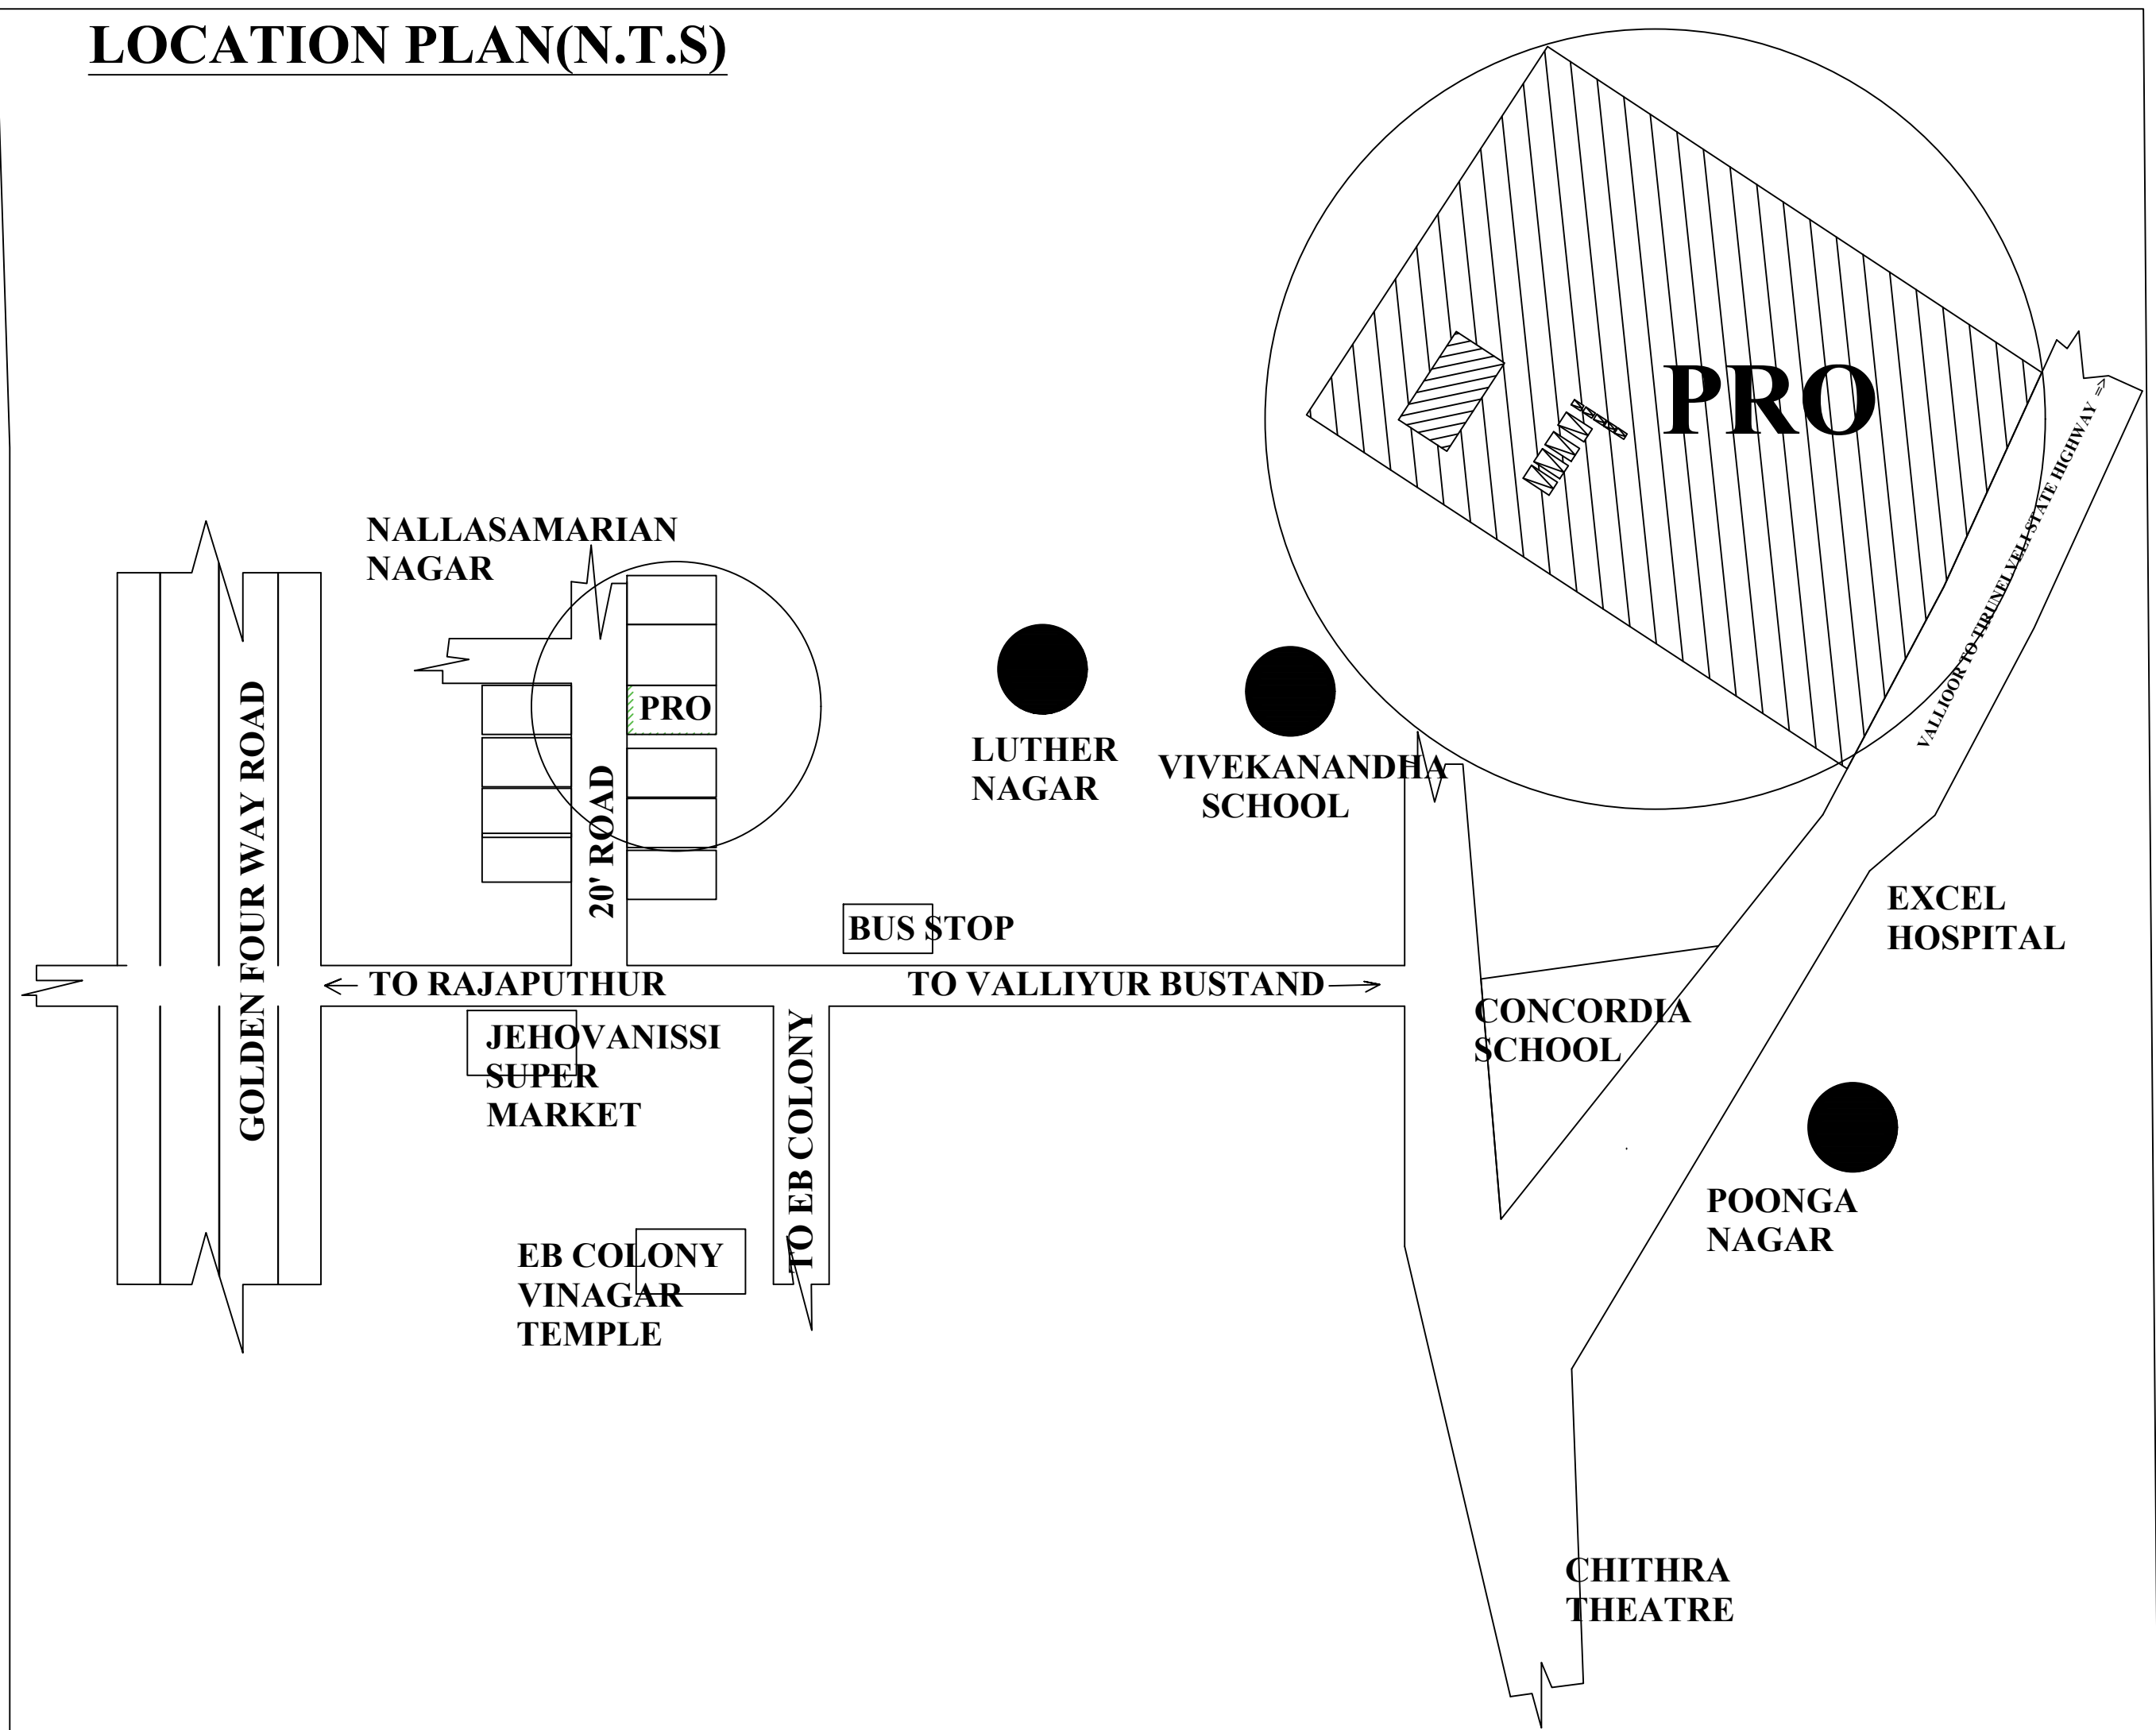

TAMIL NADU MIBED DEVELOPMENT REGULATION-2019 ANNEXURE-IV AND RULE NO.38(VI.38B)	HEIGHT OF THE BUILDING UPTO 7m.BELOW 9m WIDTH OF PLOT Continuous Building Areas) (CBA)	SET BACK	REQUIRED	PROVIDED
	FRONT		3.00	5.69
	SIDE1		1.5	17.38
	SIDE 2		1.5	11.96
	REAR		1.5	12.83
PARKING	PARKING	REQUIRED	PROVIDED	
	TWO WHEELER SPACE	2	4	
	FOUR WHEELER SPACE	2	4	

SPECIFICATIONS			
LEGEND	SIZE		
	Width	Depth	
R.S.D	ROLLING SHUTTER DOOR	8'-0"	7'-0"
REFERENCE	SQ MT	SQ FT	
SITE AREA	2077.23	22359.30	
G.F.PLINTH AREA	158.10	1701.78	
CARPET AREA	151.26	1573.80	
OPEN SPACE AREA	1919.13	20657.51	

INDEX :			
P	PROPOSED CONSTRUCTION		
B	SITE BOUNDARY		
R	ROAD		

SIGN.OF APPLICANT :

E.ARUMUGAM,
LICENSED BUILDING SURVEYOR
MOORTHY CONSTRUCTION,
VALLIOOR-627117,
MOB:9443931234
ENGINEER :

OFFICE USE :

