Verified RealEstate™

REFERENCE
115/24-25

ISSUED
02 January 2025

PP APPROVAL RECORD

Planning Permission

Tirunelveli district, Tamil Nadu

APPROVAL TYPE
Building Plan

ISSUING AUTHORITY
Rural Panchayat

The approval as the planning authority issued it, reproduced in full behind this page.

An approval speaks to what was sanctioned, not to what was built. Completion is a separate record.

Verified RealEstate™
3/350/2 Mettukuppam,
OMR Thoraipakkam,
Chennai 600 097, India

hello@verified.realestate
+91 9996 12 9996
verified.realestate

DIGITALLY VERIFIED RECORD

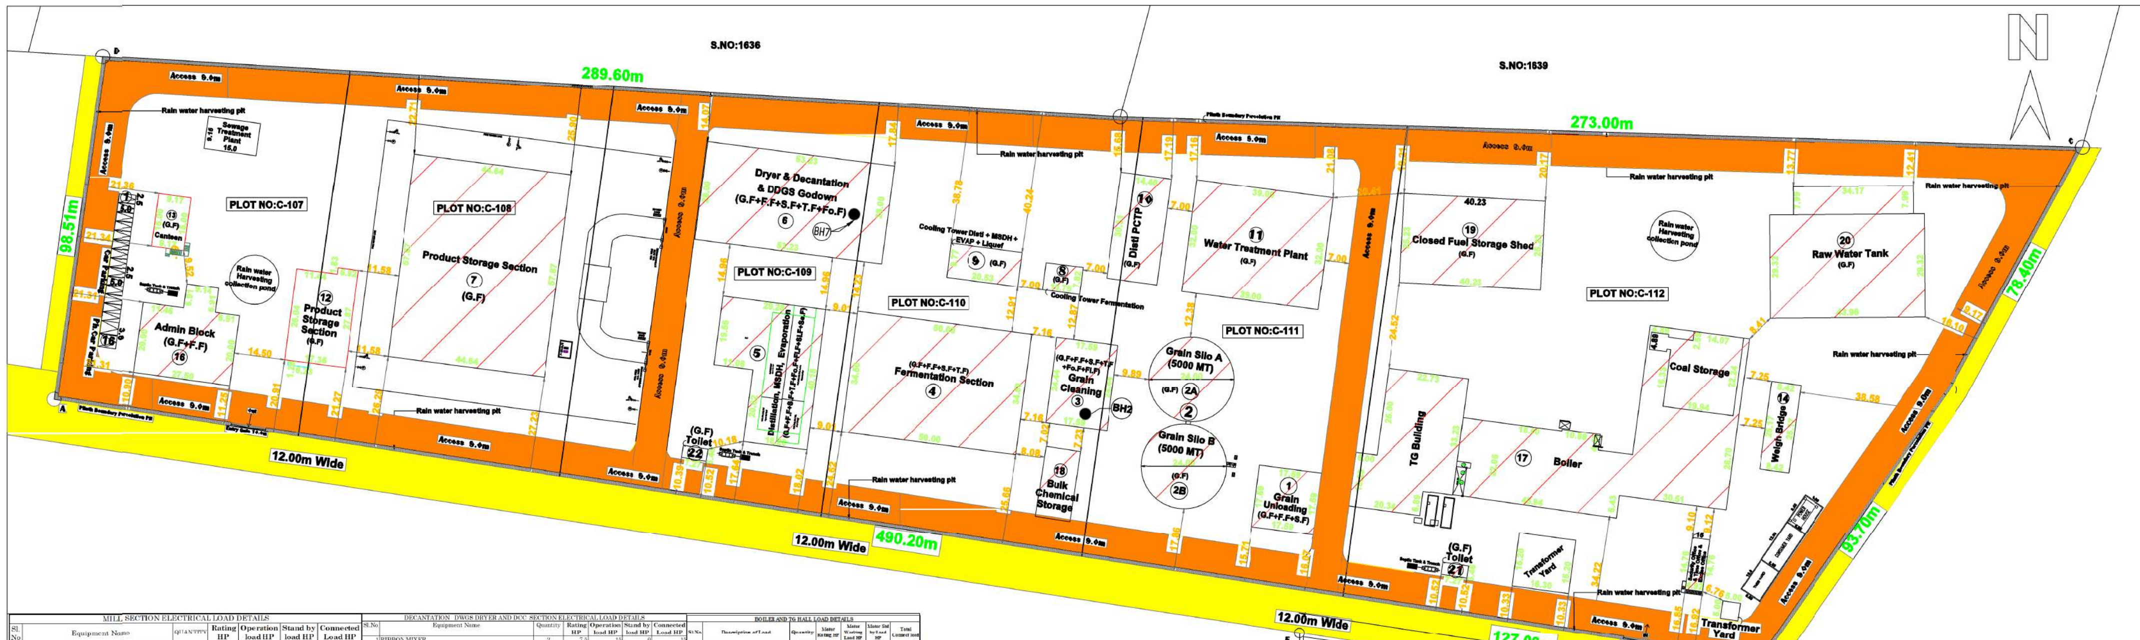

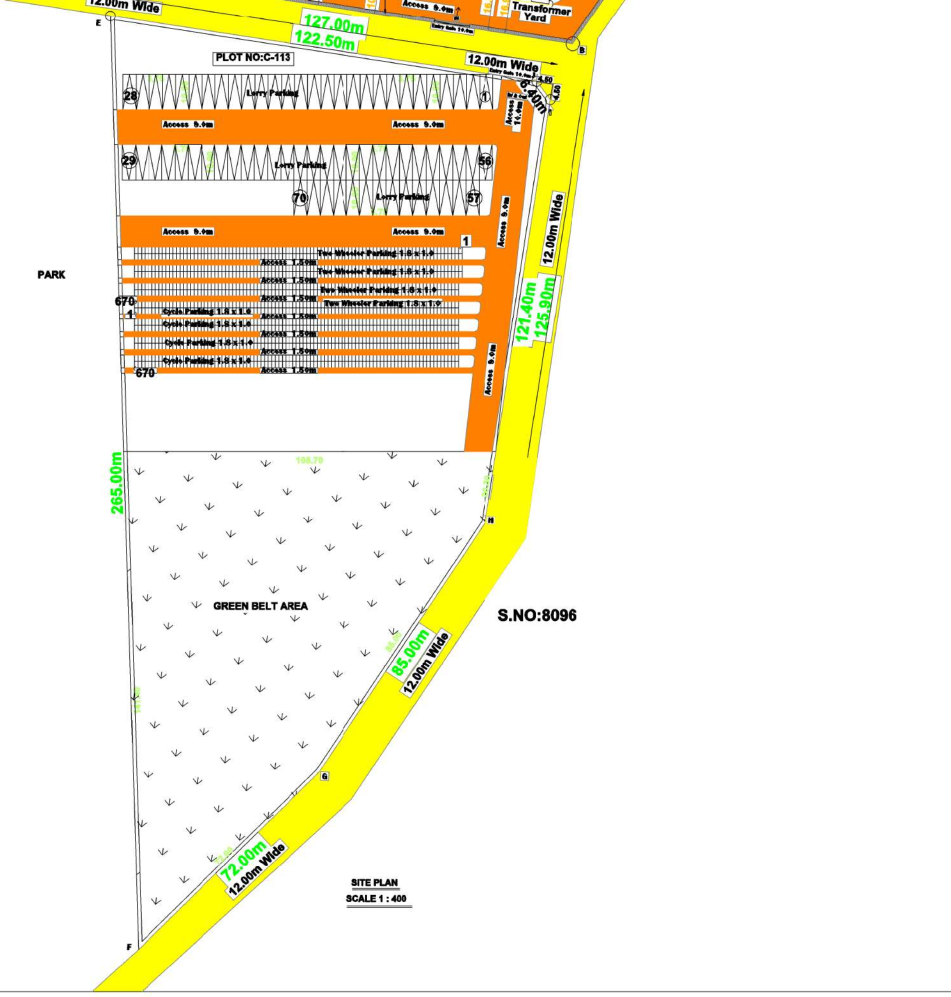

SITE PLAN
SCALE 1 : 400

MILL SECTION ELECTRICAL LOAD DETAILS

Sl. No	Equipment Name	QUANTITY	Rating HP	Operation load HP	Stand by load HP	Connected Load HP
1	Chain conveyor below Intake Hopper	1	7.5	7.5	0	7.5
2	Bucket Elevator	1	10	10	0	10
3	Pre-cleaner	1	3	3	0	3
4	Blower for Pre-Cleaner	1	10	10	0	10
5	Chain conveyor below precleaner	1	7.5	7.5	0	7.5
6	Rotary valve Below Precleaner Cyclone	2	1.5	3	0	3
7	Rotary valve Below Bag Filter	1	1	1	0	1.0
8	Blower For Bag Filter (Receiving section)	1	15	15	0	15
9	Bucket Elevator	1	15	15	0	15
10	Chain conveyor above silo	1	7.5	7.5	0	7.5
11	Chain conveyor above silo	1	7.5	7.5	0	7.5
12	Motorised gate valve	4	1	4	0	4
13	Blower for silo areation	4	15	60	0	60
14	Sweep auger	2	5	10	0	10
15	Exhaust fan	4	1	4	0	4
16	Traction Wheel	2	1	2	0	2
17	Fumigation fan	1	3	3	0	3
18	Chain conveyor below silo	1	5	5	0	5
19	Chain conveyor below silo	1	5	5	0	5
20	Chain conveyor below silo	1	5	5	0	5
21	Bucket Elevator	1	7.5	7.5	0	7.5
22	Screw Conveyor above magnetic seperator	1	5	5	0	5
23	Rotary valve below SC-1102	2	1.5	3	0	3
24	Classifier	3	0.5	1.5	0	1.5
25	Blower for classifier	1	30	30	0	30
26	Rotary valve below classifier cyclone	1	2	2	0	2
27	Destoner	3	0.5	2	0	2
28	Blower for destoner	3	20	60	0	60
29	Rotary valve for destoner cyclone	3	1	3	0	3
30	Screw conveyor above mill feed hopper	1	5	5	0	5
31	Rotary valve for mill feed hopper inlet	3	1.5	4.5	0	4.5
32	Hammer Mill	4	241	965	0	965
33	Rotary feeder for mill	4	3	12	0	12
34	Screw conveyor below hammer mill	1	5	5	0	5
35	Bucket Elevator	1	7.5	7.5	0	7.5
36	Screw conveyor for sieving machine	1	3	3	0	3
37	Screw conveyor for sieving machine	1	5	5	0	5
38	Screw conveyor for oversize flour	1	5	5	0	5
39	Screw conveyor for oversize flour	1	5	5	0	5
40	Rortary valve for sieving machine	2	2	4	0	4
41	Sieving machine	3	10	30	0	30
42	Screw conveyor above flour silo	1	5	5	0	5
43	Bin Activator	2	0.5	1	0	1
44	Rortary valve for below silo	2	3	6	0	6
45	Screw conveyor below flour storage silo	1	5	5	0	5
46	Bucket elevator	1	7.5	7.5	0	7.5
47	Rotary valve below buffer hopper	1	3	3	0	3
48	Rotary valve below discharge hopper	1	3	3	0	3
49	Screw conveyor above premasher	1	3	3	0	3
50	Blower for Flour silo	1	20	20	0	20
51	Rotary valve for flour bag filter	1	1	1	0	1
52	Blower for mill bag filter	1	12.5	12.5	0	12.5
53	Rotary valve below mill bag filter	1	1	1	0	1
54	Air Compressor	1	20	20	0	20
	Total	88		1440.7		1440.8

FERMENTATION AND LIQUEFICATION SECTION ELECTRICAL LOAD DETAILS

Sl.No	Equipment Name	QUANTITY	Rating HP	Operation load HP	Stand by load HP	Connected Load HP
1	MOTOR FOR AGITATOR FOR FERMENTOR	3	15	45	0	45
2	MOTOR FOR AGITATOR FOR PRE FERMENTOR	1	5	5	0	5
3	MOTOR FOR AGITATOR FOR NUTRIENT DOSING TANK	1	0.75	0.75	0	0.75
4	MOTOR FOR AGITATOR FOR BEER WELL	1	15	15	0	15
5	MOTOR FOR AIR BLOWER	2(1W+1 S)	40	40	40	80
6	MOTOR FOR PRE-FERMENTER TRANSFER PUMP	1	40	40	0	40
7	FEMRENTED WASH RECIRCULATION PUMP	3	100	300	0	300
8	WASH TRANSFER PUMP	2(1W+1 S)	40	40	40	80
9	NUTRIENT DOSING PUMP	1	2	2	0	2
10	CIP PUMP FERMENTATION	2(1W+1 S)	30	30	30	60
11	SEALING WATER PUMP FOR AIR BLOWER	2(1W+1 S)	3	3	3	6
12	ENZYME DOSING PUMP	2	0.24	0.48	0	0.48
13	SEALING WATER PUMP	2(1W+1 S)	7.5	7.5	7.5	15
14	CIP EFFLUENT TRANSFER PUMP	1	5	5	0	5
15	FLOOR WASHING TRANSFER PUMP	1	5	5	0	5
16	AGITATOR FOR SLURRY MIXING	1	7.5	7.5	0	7.5
17	AGITATOR FOR LIQUEFCATION	1	15	15	0	15
18	PREMASHER	1	10	10	0	10
19	SLURRY TRANSFER PUMP	2(1W+1 S)	75	75	75	150
20	FINAL LIQUEFACTION PUMP	2(1W+1 S)	75	75	75	150
21	FLASH TANK TRANSFER PUMP	2(1W+1 S)	30	30	30	60
22	RECYCLE STREAMCOLLECTION TRANSFER PUMP	2(1W+1 S)	7.5	7.5	7.5	15
23	ENZYME DOSING PUMP	2	0.24	0.48	0	0.48
24	CAUSTIC DOSING PUMP	2(1W+1 S)	2	2	2	4
	TOTAL			761.21	310	1071.21

DISTILLATION MSDH EVAPORATION SECTION ELECTRICAL LOAD DETAILS

Sl.No	Equipment Name	QUANTITY	Rating HP	Operation load HP	Stand by load HP	Connected Load HP
1	ANALYSER BOTTOM TRANSFERPUMP	2(1W+1 S)	20	20	20	40
2	RECIRCULATION PUMP FOR RE BOILER	1	30	30	0	30
3	ANALYSER CONDENSATTRANSFER PUMP	2(1W+1 S)	12.5	12.5	12.5	25
4	RECIRCULATION PUMP	1	30	30	0	30
5	VACUUM PUMP DISTILLATION	2(1W+1 S)	40.0	40	40	80
6	RECTIFIER SPENT LEESTRANSFER PUMP	2(1W+1 S)	5.0	5	5	10
7	RECTIFIER COLUMN REFLUX PUMP	2(1W+1 S)	12.5	12.5	12.5	25
8	FUSEL OIL WASHING PUMP	2(1W+1 S)	3	3	3	6
9	STEAM CONDENSATE TANKTRANSFER PUMP	2(1W+1 S)	40	40	40	80
10	SEALING WATER PUMP - DISTVACUUM PUMP	2(1W+1 S)	5	5	5	10
11	RS FEED PUMP	2(1W+1 S)	5	5	5	10
12	REGENERATION PUMP	2(1W+1 S)	60	60	60	120
13	PRODUCT PUMP	2(1W+1 S)	7.5	7.5	7.5	15
14	RECIRCULATION CUM TRANSFER PUMP 1	1	30	30	0	30
15	RECIRCULATION CUM TRANSFER PUMP 2	1	30	30	0	30
16	RECIRCULATION CUM TRANSFER PUMP3	1	20	20	0	20
17	RECIRCULATION CUM TRANSFER PUMP 4	1	25	25	0	25
18	RECIRCULATION CUM TRANSFER PUMP	1	75	75	0	75
19	THIN SLOP FEED PUMP	2(1W+1 S)	7.5	7.5	7.5	15
20	PROCESS CONDENSATE TRANSFER PUMP	2(1W+1 S)	20	20	20	40
21	EFFLUENT HOLDING TANK TRANSFER PUMP	2(1W+1 S)	3	3	3	6
22	CONDENSATE PRODUCT TRANSFER PUMP	2(1W+1 S)	10	10	10	20
23	CIP PUMP FOR EVAPORATION	2(1W+1 S)	7.5	7.5	7.5	15
24	EFFLUENT PIT TRANSFER PUMP	1	7.5	7.5	0	7.5
25	SEALING WATER RECIRCULATION PROCESS PUMP	2(1W+1 S)	7.5	7.5	7.5	15
26	SEALING WATER RECIRCULATION VACUUM PUMP	2(1W+1 S)	5	5	5	10
27	VACUUM PUMP FOR EVAPORATION	3(2W+1 S)	40	80	40	120
	TOTAL			598.5	311	909.5

DECANTATION DWGS DRYER AND DCC SECTION ELECTRICAL LOAD DETAILS

Sl.No	Equipment Name	Quantity	Rating HP	Operation load HP	Stand by load HP	Connected Load HP
1	RIBBON MIXER	2	7.5	15	0	15
2	THIN SLOP TRANSFER PUMP	2(1W+1 S)	20	20	20	40
3	WET CAKE CONVEYING SCREW FOR DECANTER	2	5	10	0	10
4	WET CAKE CONVEYING SCREW FOR RIBBON MIXER	1	10	10	0	10
5	DECANTER CENTRIFUGE MOTOR	3(2W+1 S)	60	120	60	180
6	MOTOR FOR AIR COMPRESSOR	2(1W+1 S)	15	15	15	30
7	MOTOR FOR CONVEYING BLOWER	1	60	60	0	60
8	MOTOR FOR CONVEYING BLOWER	1	60	60	0	60
9	MOTOR FOR BIN ACTIVATOR	2	2.1	4.2	0	4.2
10	MOTOR FOR DRYER	1	167.5	167.5	0	167.5
11	MOTOR FOR DRYER	1	167.5	167.5	0	167.5
12	MOTOR FOR STEAM CONDENSATE PUMP	2(1W+1 S)	20	20	20	40
13	MOTOR FOR CYCLON ROTARY VALVE	2	1.5	3	0	3
14	MOTOR FOR ROTARY VALVE OF ADJUNCT HOPPER	2	2	4	0	4
15	MOTOR FOR ROTARY VALVE BELOW PRODUCT COLLECTOR (K-1802)	1	3	3	0	3
16	MOTOR FOR ROTARY VALVE BELOW PRODUCT COLLECTOR (K-1804)	1	3	3	0	3
17	MOTOR FOR ROTARY VALVE BELOW PULVEISER M-1802 A	2	2	4	0	4
18	MOTOR FOR ROTARY VALVE BELOW DDGS SILO	2	3	6	0	6
19	MOTOR FOR HAUL OFF SCREW	2	7.5	15	0	15
20	MOTOR FOR DISCHARGE SCREW	2	10	20	0	20
21	MOTOR FOR DOSING SCREW	2	7.5	15	0	15
22	MOTOR FOR FEED SCREW	2	7.5	15	0	15
23	MOTOR FOR CONVEYING SCREW	2	10	20	0	20
24	MOTOR FOR PRODUCT CONVEYING SCREW	2	3	6	0	6
25	MOTOR FOR DOUBLE SHAFT MIXER	2	15	30	0	30
26	MOTOR FOR DOUBLE SHAFT MIXER	2	15	30	0	30
27	MOTOR FOR VAPOR FAN	2	50	100	0	100
28	CONTROL PANEL FOR BAGGING MACHINE	2	3	6	0	6
29	MOTOR FOR PULVERISER	2	75	150	0	150
30	BUCKET ELEVATOR	1	2	2	0	2
31	FLASH TRANSFER PUMP	2(1W+1 S)	75	75	75	150
32	DCC BOTTOM TRANSFER PUMP	2(1W+1 S)	75	75	75	150
	TOTAL			1251.2	265	1516.2

ETHANOL STORAGE SECTION ELECTRICAL LOAD DETAILS

Sl.No	Equipment Name	Quantity	Rating HP	Operation load HP	Stand by load HP	Connected Load HP
1	AA TRANSFER CUM ISSUE PUMP	2(1W+1S)	20	20	20	40
2	IS TRANSFER PUMP	2(1W+1S)	5	5	5	10
3	FO TRANSFER PUMP	1	3	3	0	3
4	COOLING WATER CIRCULATION PUMP	1	7.5	7.5	0	7.5
	TOTAL			35.5	25	60.5

UTILITY ELECTRICAL LOAD DETAILS

Sl.No	Equipment Name	Quantity	Rating HP	Operation load HP	Stand by load HP	Connected Load HP
1	FERMENTATION COOLING WATER RECIRCULATION PUMP	3(2W+1S)	100	200	100	300
2	DISTILLATION /LIQUEFACTION COOLING WATER RECIRCULATION PUMP	4(3W+1S)	120	360	120	480
3	MSDH COOLING WATER RECIRCULATION PUMP	2(1W+1S)	120	120	120	240
4	BLOW DOWN TRANSFER PUMP	1	5	5	0	5
	TOTAL			685	340	1025

Raw Water Tank Section Electrical Load

Sl. No.	Description of Load	Quantity	Motor Rating HP	Motor Working Load HP	Motor Std by Load HP	Total Connect load
1	Electrical motor driven main pump	2 (1W+1S)	240	240	240	480
3	Electrical motor driven jockey pump	2 (1W+1S)	40	40	40	80
4	Fire alarm panel in TG building	1	3	3	0	3
5	Fire alarm panel in PCTP & WTP building	1	1.5	2	0	1.5
6	Fire alarm panel in fermentation building	1	1.5	2	0	1.5
7	Deluge valve control panel for transformer-1	1	1.5	2	0	1.5
8	Deluge valve control panel for transformer-2	1	1.5	2	0	1.5
9	Deluge valve control panel for transformer-3	1	1.5	2	0	1.5
10	Deluge valve control panel for transformer-4	1	1.5	2	0	1.5
11	Deluge valve control panel for transformer-5	1	1.5	2	0	1.5
12	Deluge valve control panel for MVWSS and Foam system	1	3	3	0	3
13	Raw water Process Pump	2 (1W+1S)	40	40	40	80
	Total			336.5	320	656.5

PCTP ELECTRICAL LOAD DETAILS

Sl.No	Equipment Name	Quantity	Rating HP	Operation load HP	Stand by load HP	Connceted Load HP
1	Equilization Tank Transfer Pump	2(1W+1S)	5	5	5	10
2	Filter Feed Pump	2(1W+1S)	10	10	10	20
3	Feed RO Priming Pump	2(1W+1S)	12.5	12.5	12.5	25
4	Feed RO High Pressure Pump	2(1W+1S)	40	40	40	80
5	Feed RO Booster Pump	2(1W+1S)	3	3	3	6
6	Reject RO Priming Pump	2(1W+1S)	5	5	5	10
7	Reject RO High PressurePump-I	2(1W+1S)	10	10	10	20
8	Reject RO High Pressure Pump-II	2(1W+1S)	10	10	10	20
9	Reject RO Booster Pump	2(1W+1S)	2	2	2	4
10	RO CIP Pump	1	12.5	12.5	0	12.5
11	Backwash Transfer Pump	2(1W+1S)	2	2	2	4
12	RO Reject Transfer Pump	2(1W+1S)	3	3	3	6
13	RO Permeate transfer Pump	2(1W+1S)	5	5	5	10
14	UF CIP Pump	1	5	5	0	5
15	UF Backwash Pump	2(1W+1S)	5	5	5	10
16	Filter Backwash Pump	1	20	20	0	20
17	UF Feed Pump	2(1W+1S)	5	5	5	10
18	Sludge Transfer Pump	1	3	3	0	3
19	Air Blower fo UF	1	2	2	0	2
20	Alkali Dosing Pump	2(1W+1S)	0.24	0.24	0.24	0.48
21	Antiscalant Dosing Pump For Feed RO	1	0.24	0.24	0	0.24
22	Antiscalant Dosing Pump For Reject RO	1	0.24	0.24	0	0.24
23	FeCl3 Dosing Pump	2(1W+1S)	0.24	0.24	0.24	0.48
24	Poly Dosing Pump	2(1W+1S)	0.24	0.24	0.24	0.48
25	Alkali Dosing Pump for UF	2(1W+1S)	0.24	0.24	0.24	0.48
26	Acid Dosing Pump for UF	2(1W+1S)	0.24	0.24	0.24	0.48
27	Hypo Dosing Pump for UF	2(1W+1S)	0.24	0.24	0.24	0.48
28	Agitator for Flash Mixer	1	0.5	0.5	0	0.5
29	Agitator for Flocculator	1	0.5	0.5	0	0.5
30	Agitator for FeCl3 Dosing Tank	1	0.5	0.5	0	0.5
31	Agitator for Polyelectrolyte Dosing Pump	1	0.5	0.5	0	0.5
	TOTAL			163.92	118.94	282.86

BOILER AND TG HALL LOAD DETAILS

Sl.No	Description of Load	Quantity	Motor Rating HP	Motor Working Load HP	Motor Std by Load HP	Total Connect load
1	Boiler Feed Water pump	2(1 W+1 S)	240	240	240	480
2	Transfer pump	2(1 W+1 S)	50	50	50	100
3	ID Fan	1	120	120	0	120
4	FD Fan	1	270	270	0	270
5	PA Fan	1	100	100	0	100
6	LP Dosing pump	2(1 W+1 S)	1	0.5	0.5	1
7	LP Dosing Stirrer	1	0.5	0.5	0	0.5
8	HP Dosing pump	2(1 W+1 S)	0.5	0.5	0.5	1
9	HP Dosing Stirrer	1	0.5	0.5	0	0.5
10	Coal Bunker Rotary feeder	3	0.5	1.5	0	1.5
11	Rice Husk Bunker Rotary Feeder	3	0.5	1.5	0	1.5
12	Limestone Bunker Rotary Feeder	1	0.5	0.5	0	0.5
13	Long Retractable Soot Blower	2(1 W+1 S)	1	1	1	2
14	Rotary Type Soot Blower	8 S	0.5	0	4	4
15	MSSV (ON- OFF Type)	1 S	3	0	3	3
16	MSSV Motorized By Pass (Inching type)	1S	0.16	0	0.16	0.16
17	Turbine Inlet MSSV (ON-OFF type	1S	3	0	3	3
18	Turbine Inlet Motorised (Inching Type	1S	0.16	0	0.16	0.16
19	Sooth blower Drain MOV (on-off Type)	1 S	1.5	0	1.5	1.5
20	Main Steam warm up vent MOV (Inch	1S	0.16	0	0.16	0.16
21	Belt conveyor	1	20	20	0	20
22	Belt conveyor	1	10	10	0	10
23	Belt conveyor	1	15	15	0	15
24	Belt conveyor	1	15	15	0	15
25	Reversible Belt conveyor	1	7.5	7.5	0.0	7.5
26	Reversible Belt conveyor	1	7.5	7.5	0.0	7.5
27	Overband Magnetic Iron Seperator in BC-1	1	9.4	9.4	0	9.4
28	Electronic belt weigher in BC-4	1	1.5	1.5	0.0	1.5
29	Impactor Coal crusher	1	50	50	0	50
30	Vibrating screen for coal	1	20	20	0	20
31	Flip Flow screen	1	25	25	0	25
32	Rice husk screen	1	20	20	0	20
33	Vibrating feeder	2	1	2	0	2
34	Dust Extraction system 1	1	60	60	0	60
35	Dust Extraction system 1 RAV	1	3	3	0	3
36	Dust Extraction system-2	1	30	30	0	30
37	Dust Extraction system-2 RAV	1	3	3	0	3
38	Motorized Flap gate in BC-1	1	3	3	0	3
39	Motorized Flap gates in BC-4	1	3	3	0	3
40	Cooling tower fan motor	2 (2W)	30	60	0	60
41	Dump condenser cooling water transfer pump	2 (1W+1S)	177	177	177	354
42	Auxiliary cooling water pump for boiler & TG	2 (1W+1S)	60	60	60	120
43	Cooling tower make up water transfer pump	2 (1W+1S)	15	15	15	30
44	Raw water transfer pump	2 (1W+1S)	20	20	20	40
45	Drain water transfer pump	2 (1W+1S)	5	5	5	10
46	DM water transfer pump	2 (1W+1S)	10	10	10	20
47	DM for cogen, boiler normal makeupwater transfer pump	2 (1W+1S)	7.5	7.5	7.5	15
48	DM for cogen, boiler emergency makeupwater transfer pump	1 (1W)	15	15	0	15
49	Effluent transfer pump	2 (1W+1S)	10	10	10	20
50	Packaged type Air conditioning system for Panel room-2 in TG building	3X 16.5 TR (2W + 1S)	30	60	30	90
51	Hi wall split AC units for office room in TG building	4X 2 TR (4W)	4	16	0	16
52	Packaged type Air conditioning system for control room in fermentation control building	3X 16.5 TR (2W + 1S)	30	60	30	90
53	Hi wall split AC units for PLC control room-1 in fermentation control building	6 x 2TR 6 (5W+1S)	4	20	4	24
54	Hi wall split AC units for PLC control room-2 in fermentation control building	5 x 3 TR 5 (4W+1S)	4	16	4	20
55	Hi wall split AC units for lab room in fermentation control building	3 X 3 TR (3W)	5.3	15.9	0	15.9
56	Hi wall split AC units for Office room-1 room in fermentation control building	3 X 3 TR (3W)	5.3	15.9	0	15.9
57	Hi wall split AC units for Office room-2 room in fermentation control building	5 X 2 TR (3W)	4	12	8	20
58	Hi wall split AC units for lab room in WTP building	2 X 2 TR (2W)	4	8	0	8
59	Hi wall split AC units for DCS Operating room in WTP building	4 X 2.0 TR (3W+1S)	4	12	4	16
60	Hi wall split AC units for DCS room in Decantation drier section	3 X 1.5 TR (2W+1S)	3.35	6.7	3.35	10.05
61	Hi wall split AC units for Lab in PCTP	1 x 1.5TR (1W)	3.35	3.35	0	3.35
62	Exhaust fans for compressor room @ EL +0.0 M level in TG building	2	1	2	0	2
63	Exhaust fans for panel room @ EL + 0.0 M level in TG building	4	0.75	3	0	3
64	Exhaust fans for TG Bay at EL-0.0M level	10	1	10	0	10
65	Exhaust fans for Battery room in TG building	1	0.50	0.5	0	0.5
66	Exhaust fans for Toilet at TG building	1	0.50	0.5	0	0.5
67	Exhaust fans for Pantry at TG building	1	0.75	0.75	0	0.75
68	Exhaust fans for MCC room in PCTP Building	3	0.75	2.25	0	2.25
69	Exhaust fans for Panel room at Distillery building	3	0.75	2.25	0	2.25
70	Exhaust fans for fire water pump house	5	0.75	3.75	0	3.75
71	Exhaust fans for MCC panel room in WTP building	1	0.75	0.75	0	0.75
72	Exhaust fans for UPS & Battery room in WTP building	1	0.75	0.75	0	0.75
73	Exhaust fans for Muffle furnace room in WTP building	1	0.75	0.75	0	0.75
74	Exhaust fans for Chemical storage room in WTP building	1	0.75	0.75	0	0.75
75	Exhaust fans for Operating space in WTP building	4	0.75	3	0	3
76	Exhaust fans for Toilet in WTP Building	1	0.50	0.50	0	0.50
77	Exhaust fans for MCC Panel room in Fermentation Building	3	0.75	2.25	0	2.25
78	Exhaust fans for Air compressor room in Decantation and Dryer section	1	0.75	0.75	0	0.75
79	Exhaust fans for MCC Panel room in Decantation and Dryer section	1	1	1	0	1
80	Condensate Extraction Pump	2(1W+1S)	20	20	20	40
81	Auxiliary oil pump / Turbine	2(1W+1S)	40	40	40	80
82	Baring Gear Motor	2(1W+1S)	7.5	7.5	7.5	15
83	Air compressure	2(1W+1S)	177	177	177	354
84	Main Hoisting	1	10	10	0	10
85	Cross Travel	1	0.75	0.75	0	0.75
86	Long Travel	2	1	2	0	2
				2008.22	936.88	2945.72

WATER TREATMENT PLANT ELECTRICAL LOAD DETAILS

s no	Description of Load	Quantity	HP	Workiing load in HP	Standby load in HP	Total connected Load HP
1	Sodium Hypochlorite Dosing Pump-A	2(1w+1S)	0.24	0.24	0.24	0.48
2	Coagulant Dosing Pump-A	2(1w+1S)	0.50	0.5	0.5	1
3	Agitator for Coagulant Preparation Tank	1	1.0	1.0	1.0	2
4	Agitator for Coagulant Dosing Tank	1	1.0	1.0	1.0	2
5	Polymer dosing pump - A	2(1w+1S)	0.50	0.5	0.5	1
6	Agitator for Polymer Preparation Tank	1	1.0	1.0	1.0	2
7	Agitator for Polymer Dosing Tank	1	1.0	1.0	1.0	2
8	HRSCC Rake drive motor	1	2	2.0	2.0	4
9	Agitator for HRSCC Turbine	1	3	3	3	6
10	Sludge transfer pump-A	2(1w+1S)	3	3	3	6
11	Filter Feed pump- A	2(1w+1S)	10	10	10	20
12	MGF Air Blower - A	2(1w+1S)	3	3	3	6
13	UF CIP Pump-A	1	10.1	10	10	20
14	Agitator for UF CIP Tank	1	0.5	0.5	0.5	1
15	UF back wash pump - A	2(1w+1S)	12.5	12.5	12.5	25
16	UF Air Blower-A	2(1w+1S)	0.0	0.0	0.0	0
17	HCL DosingPump - A (UF CEB-3)	2(1w+1S)	0.5	0.5	0.5	1
18	Sodium Hypochlorite Dosing Pump - A (UF C	2(1w+1S)	0.5	0.5	0.5	1
19	Caustic Dosing Pump - A (UF CEB-2)	2(1w+1S)	0.5	0.5	0.5	1
20	Agitator for caustic dosing tank (UF CEB-2)	1	0.5	0.5	0.5	1
21	RO feed pump-A	2(1w+1S)	7.5	7.5	7.5	15
22	DechlorinationDosing Pump - A	2(1w+1S)	0.13	0.13	0.1	0
23	DechlorinationDosing Tank agitator	1	0.5	0.5	0.5	1
24	Antiscalant Doing Pump - A	2(1w+1S)	0.2	0.2	0.2	0
25	Antiscalant Doing Tank Agitator	1	0.5	0.5	0.5	1
26	Hydrochloric acid Dosing Pump - A	2(1w+1S)	0.5	0.5	0.5	1
27	RO Chemical cleaning tank agitator	1	2.0	2.0	2.0	4
28	RO chemical cleaning pump	1	10	10	10	20
29	RO high pressure pump - A	2(1w+1S)	75	75	75	150
30	Degasser Air blower -A	2(1w+1S)	0.5	0.5	0.5	1
31	Alkali measuring tank agitator for SBA	1	0.5	0.5	0.5	1
32	DM Feed Pump - A	2(1w+1S)	0.5	0.5	0.5	1
33	Caustic dilution tank agitator for MB	1	0.5	0.5	0.5	1
34	MB air blower-A	2(1w+1S)	5.0	5.0	5.0	10
35	pH dosing pump - A	2(1w+1S)	0.2	0.2	0.2	0
36	pH dosing tankagitator	1	0.5	0.5	0.5	1
37	Effluent Transfer Pump -A	2(1w+1S)	7.5	7.5	7.5	15
38	RO panel power	1	3	3	3	6
39	UF panel power	1	3	3	3	6
40	PLC panel power	1	3	3	3	6
	TOTAL			172.03	172.03	343.38

10251.67 HP

Proposed Industrial Building area details: (Red Category)

S.No	Block Name	FSI Area (Sq.m)	Non FSI Area (Sq.m)	Total Built up Area (Sq.m)
1.00	Block – 1 Grain Unloading			
	Ground Floor	294.28	-	294.28
	First Floor	294.28	-	294.28
	Second Floor	117.44	-	117.44
	Head Room	-	15.30	15.30
2.00	Block – 2 Grain Silo A & B (5000 MT)			
	Ground Floor	935.40	-	935.40
3.00	Block – 3 Grain Cleaning			
	Ground Floor	349.98	-	349.98
	First Floor	349.98	-	349.98
	Second Floor	349.98	-	349.98
	Third Floor	349.98	-	349.98
	Fourth Floor	293.00	-	293.00
	Fifth Floor	293.00	-	293.00
	Head Room	-	26.68	26.68
4.00	Block – 4 Fermentation Section			
	Ground Floor	1725.01	-	1725.01
	First Floor	1725.01	-	1725.01
	Second Floor	1725.01	-	1725.01
	Third Floor	1725.01	-	1725.01
	Head Room	-	26.68	26.68
5.00	Block – 5 Distillation, MSDH, Evaporation			
	Ground Floor	948.04	-	948.04
	First Floor	442.20	-	442.20
	Second Floor	442.20	-	442.20
	Third Floor	297.00	-	297.00
	Fourth Floor	241.80	-	241.80
	Fifth Floor	75.67	-	75.67
	Sixth Floor	75.67	-	75.67
	Seventh Floor	44.65	-	44.65
	Head Room	-	26.68	26.68
6.00	Block – 6 Dyer & Decantation Section & DDGS Godown			
	Ground Floor	1490.47	-	1490.47
	First Floor	689.71	-	689.71
	Second Floor	689.71	-	689.71
	Third Floor	605.79	-	605.79
	Fourth Floor	282.58	-	282.58
	Head Room	-	26.68	26.68
7.00	Block – 7 Product Storage Section			
	Ground Floor	2582.84	-	2582.84
8.00	Block – 8 Cooling Tower Fermentation			
	Ground Floor	84.07	-	84.07
9.00	Block – 9 Cooling Tower Disti+MSDH+EVAP+Liquef			
	Ground Floor	200.53	-	200.53
10.00	Block – 10 Disti PCTP			
	Ground Floor	436.45	-	436.45
11.00	Block – 11 Water Treatment Plant			
	Ground Floor	1248.00	-	1248.00
12.00	Block – 12 Product Storage Section			
	Ground Floor	470.77	-	470.77
13.00	Block – 13 Canteen			
	Ground Floor	137.55	--	137.55
14.00	Block – 14 Weigh Bridge			
	Ground Floor	212.00		212.00
15.00	Block – 15 Security Office & Time Office & Excise Office			
	Ground Floor	72.65	-	72.65
16.00	Block – 16 Admin Block			
	Ground Floor	613.10		613.10
	First Floor	350.20	-	350.20
	Head Room	-	36.80	36.80
17.00	Block – 17 TG Building & Boiler & Coal Storage			
	Ground Floor	3376.35	-	3376.35
18.00	Block – 18 Bulk Chemical Storage			
	Ground Floor	200.00	-	200.00
19.00	Block – 19 Closed Fuel Storage			
	Ground Floor	1015.00	-	1015.00
20.00	Block – 20 Raw Water Tank			
	Ground Floor	1562.62	-	1562.62
21.00	Block -21 Toilet			
	Ground Floor	25.18	-	25.18
22.00	Block -22 Toilet			
	Ground Floor	25.18	-	25.18
		29465.34	158.82	29624.16

PLAN SHOWING THE AMALGAMATION OF PLOTS & PROPOSED CONSTRUCTION OF & INSTALLATION OF 10251.67 HP ELECTRIC 1500 KVA GENERATOR, IN "NANDA DEVI BIOENERGY LLP BUILDING " FOR PLOT NO:C-107, C-108, C-109, C-110, C-111, C-112 & C-113, TECHNICAL SANCTION.REG L.P./TVL/D.T.C.P.NO: S.W.P./45 /2023 IN THIS MAP REVISES LP/DTCP NO: 54/2013 (WHICH REVISED LP/DTCP NO: 47/2010), GANGAIKONDAN SIP- COT INDUSTRIAL GROWTH CENTER, SURVEY NO:1641 (PART), GANGAIKONDAN PANCHAYAT,GANGAIKONDAN VILLAGE, MANUR PANCHAYAT UNION, TIRUNELVELI TALUK, TIRUNELVELI DISTRICT.

Scale 1:800 All Dimensions are in Metre

PARKING CALCULATIONS RED CATEGORY Panchayat Area:

Required Parking : Industrial Building:

Every 500 Sq.m = 1 Lorry Space (3.60x10.00m)
Every 50 Sq.m = 1 Two Wheeler & 1 Cycle Space (1.0x1.8m)
Every 50 Sq.m = 1 Two Wheeler & 1 Cycle Space (1.0x1.8m)
Total Building FSI Area = 28502.04 Sq.m
Required Lorry Parking = 28502.04 Sq.m / 500 Sq.m = 57 Nos
Required Two wheeler Parking = 28502.04 Sq.m / 50 Sq.m = 571 Nos
Required Cycle Parking = 28502.04 Sq.m / 50 Sq.m = 571 Nos
Every 50 Sq.m (Office Area) = 1 Car Space
Required Car Parking = 963.30 Sq.m / 50 Sq.m x.75 = 15 Nos
Required Car Parking = 29465.34 Sq.m / 50 Sq.m = 590 Nos

Available Parking :

	Required	Available
Lorry Parking	57 Nos	70 Nos
Two wheeler	571 Nos	670 Nos
Cycle Parking	571 Nos	670 Nos
Car Parking	15 Nos	16 Nos (Including 2 Nos Ph.Challenged)

Floor Space Index

$$= \frac{G.F+F.F+S.F+T.F+Fo.F+Fi.F+Si.F+Se.F}{Site\ Area}$$

$$= \frac{18005.47+3851.38+3324.34+2977.78+817.38+368.67+75.67+44.65}{88114.83}$$

$$= \frac{29465.34}{88114.83} = 0.334 < 2.00$$

Plot Coverage

$$= \frac{G.F}{Site\ Area} = \frac{18005.47}{88114.83} = 0.204 < 2.00$$

Note:

Waste Water Used for Garden
Rain Water harvesting Details Provided
Solar System Water tank provided
Fire Resistance to be provided
Emergency alarm to be provided
Drinking water to be provided as per corporation norms
Rain water harvesting tank to be provided
Waste water from recycled water tank & Trench connected to sullage disposal tank
Solid waste tub to be Provided
Rain water harvesting pit to be Provided
'V' traps provided in septictank to prevent curb breeding of mosquitoes (As per G.O (M.S) No : 341 - dated 03.11.2004)

LEGENDS:-

- SITE BOUNDARY (ABCDEFGHIJ)
- PRO.BUILDING
- EXG.ROAD

SITE AREA DETAILS:-

Plot No: C-107, C-108, C-109 & C-110, C-111, C-112 = 63836.96 Sq.Mt

Plot No:C-113 = 24288.00 Sq.Mt
Deduction Splay Area (4.50 X 4.50)/2 = 10.13 Sq.Mt
Total Pro.SiteArea = 24277.87 Sq.Mt

Total Pro.Site Area = 63836.96 + 24277.87 = 88114.83 Sq.Mt
Super Imposed Area = 89012.03 Sq.mt.
The Least Value As Per Pro.Site Area

SWP/BPA/0106790/2024
B.P/DTCP No: 131/2024
P.P/ B.P/ TLPA NO: SWP/23/2024

Office Use

Dr.R.ANANDAKUMAR, B.E., M.Tech, M.Sc., Ph.D., Registered Construction Engineer (RCE) Registration No: RSE/TVLR/04/2020 The View Associates 4/52-A, ARS Street, Idaikal-627 804, Cell: 7010744060

Construction Engineer

Er. A.K.SARAVANAMUTHIAH B.E., M.Tech., M.Sc (R&V)., FIV., DTCP RE & RSF - GRADE - I SENGOTTAI MUNICIPALITY - RE - GR - I SURIYA CONSTRUCTIONS & LAND SURVEYING 487/8, Municipal Complex Bus Stand 1st Floor, Sengottai - 627 809, Off: 04633-210237 Cell: 93605 88344

Structural Engineer

For NANDA DEVI BIO ENERGY LLP
Partner

Applicant

P. BALAVENKATESH, B.Arch. REGISTERED ARCHITECT GRADE I Regn. No. RA-Gr-I/TVL/March/2019-010 1/6, Periyar Nagar Salai, North Highground Road, Palayamkottai, Tirunelveli - 627 002.

Registered Engineer/ Architect

Sheet No-21

	04	2024
02	01	2024

Signature valid
Validity unknown
Signed by Joint Director Location:Tirunelveli Date:2024.03.26

THE LANDLENS SUITE

Eight ways to know a piece of land before you pay for it.

This report covers one part of the picture. These cover the rest, drawn from the same government records, for any property in Tamil Nadu.

LandLens One
Ask anything about a property and get an answer grounded in live government records, with the sources shown.
/landlens/one

Verify My Land
Every record check run on one property and returned as a single report.
/landlens/verify-my-land

Legal Opinion
An advocate's written opinion on the title, built on the records we pull for it.
/landlens

One Map
Every layer on one map: the parcel, its boundary, zoning, water bodies and what sits around it.
/landlens/one/map

PriceMap
What land actually changed hands for around this plot, taken from the registered deeds.
/landlens/pricemap

Build Scope
What you are allowed to build here: floor space, height, coverage and setbacks.
/landlens/build-scope

Property Tracker
Watch a property and hear about it when something new is registered against it.
/landlens/property-tracker

Deal Room
Run the transaction in one place: documents, stamping, signatures and the parties.
/landlens/deal-room

hello@verified.realestate · +91 9996 12 9996

FREE TOOLS · NO ACCOUNT NEEDED

Twenty-four checks you can run yourself, at no cost.

Records and verification

The registers themselves, read for you.

- Encumbrance Certificate
- Patta and Chitta
- Field Measurement Sketch
- EC Analyzer
- Bank charge check
- Court case search
- Seller background check
- Approval check by survey

Value and duty

What it is worth and what it costs to register.

- Guideline value by street
- Guideline value by survey
- Stamp duty and registration fees
- Capital gains
- Floor space index
- Area unit converter

Zoning and land use

What the plan says can happen on this land.

- Land use zone finder
- CMDA land use check
- Coastal regulation zone
- Master plan check
- Water bodies finder
- Airport height clearance

Registers and directories

Who holds it, and which office keeps the record.

- Find your registering office
- Temple property check
- Waqf property check
- RERA register

Every free tool
/tools

Services we run for you
/services

The LandLens suite
/landlens/one

Verified RealEstate™

Every claim in this document traces back to a government record.

- Legal opinions, due diligence and title verification
- Building plan, layout and sub-division approvals
- Completion and occupancy certificates, regularisation
- Escrow, negotiation and NRI property management
- Land survey, soil testing, architecture and construction

Verified RealEstate
3/350/2 Mettukuppam,
OMR Thoraipakkam,
Chennai 600 097, India
hello@verified.realestate
+91 9996 12 9996

Prepared from the registers named on the page each finding sits on. Where a register could not be read, this document says so in its place rather than leaving the gap to be read as a clean result.