

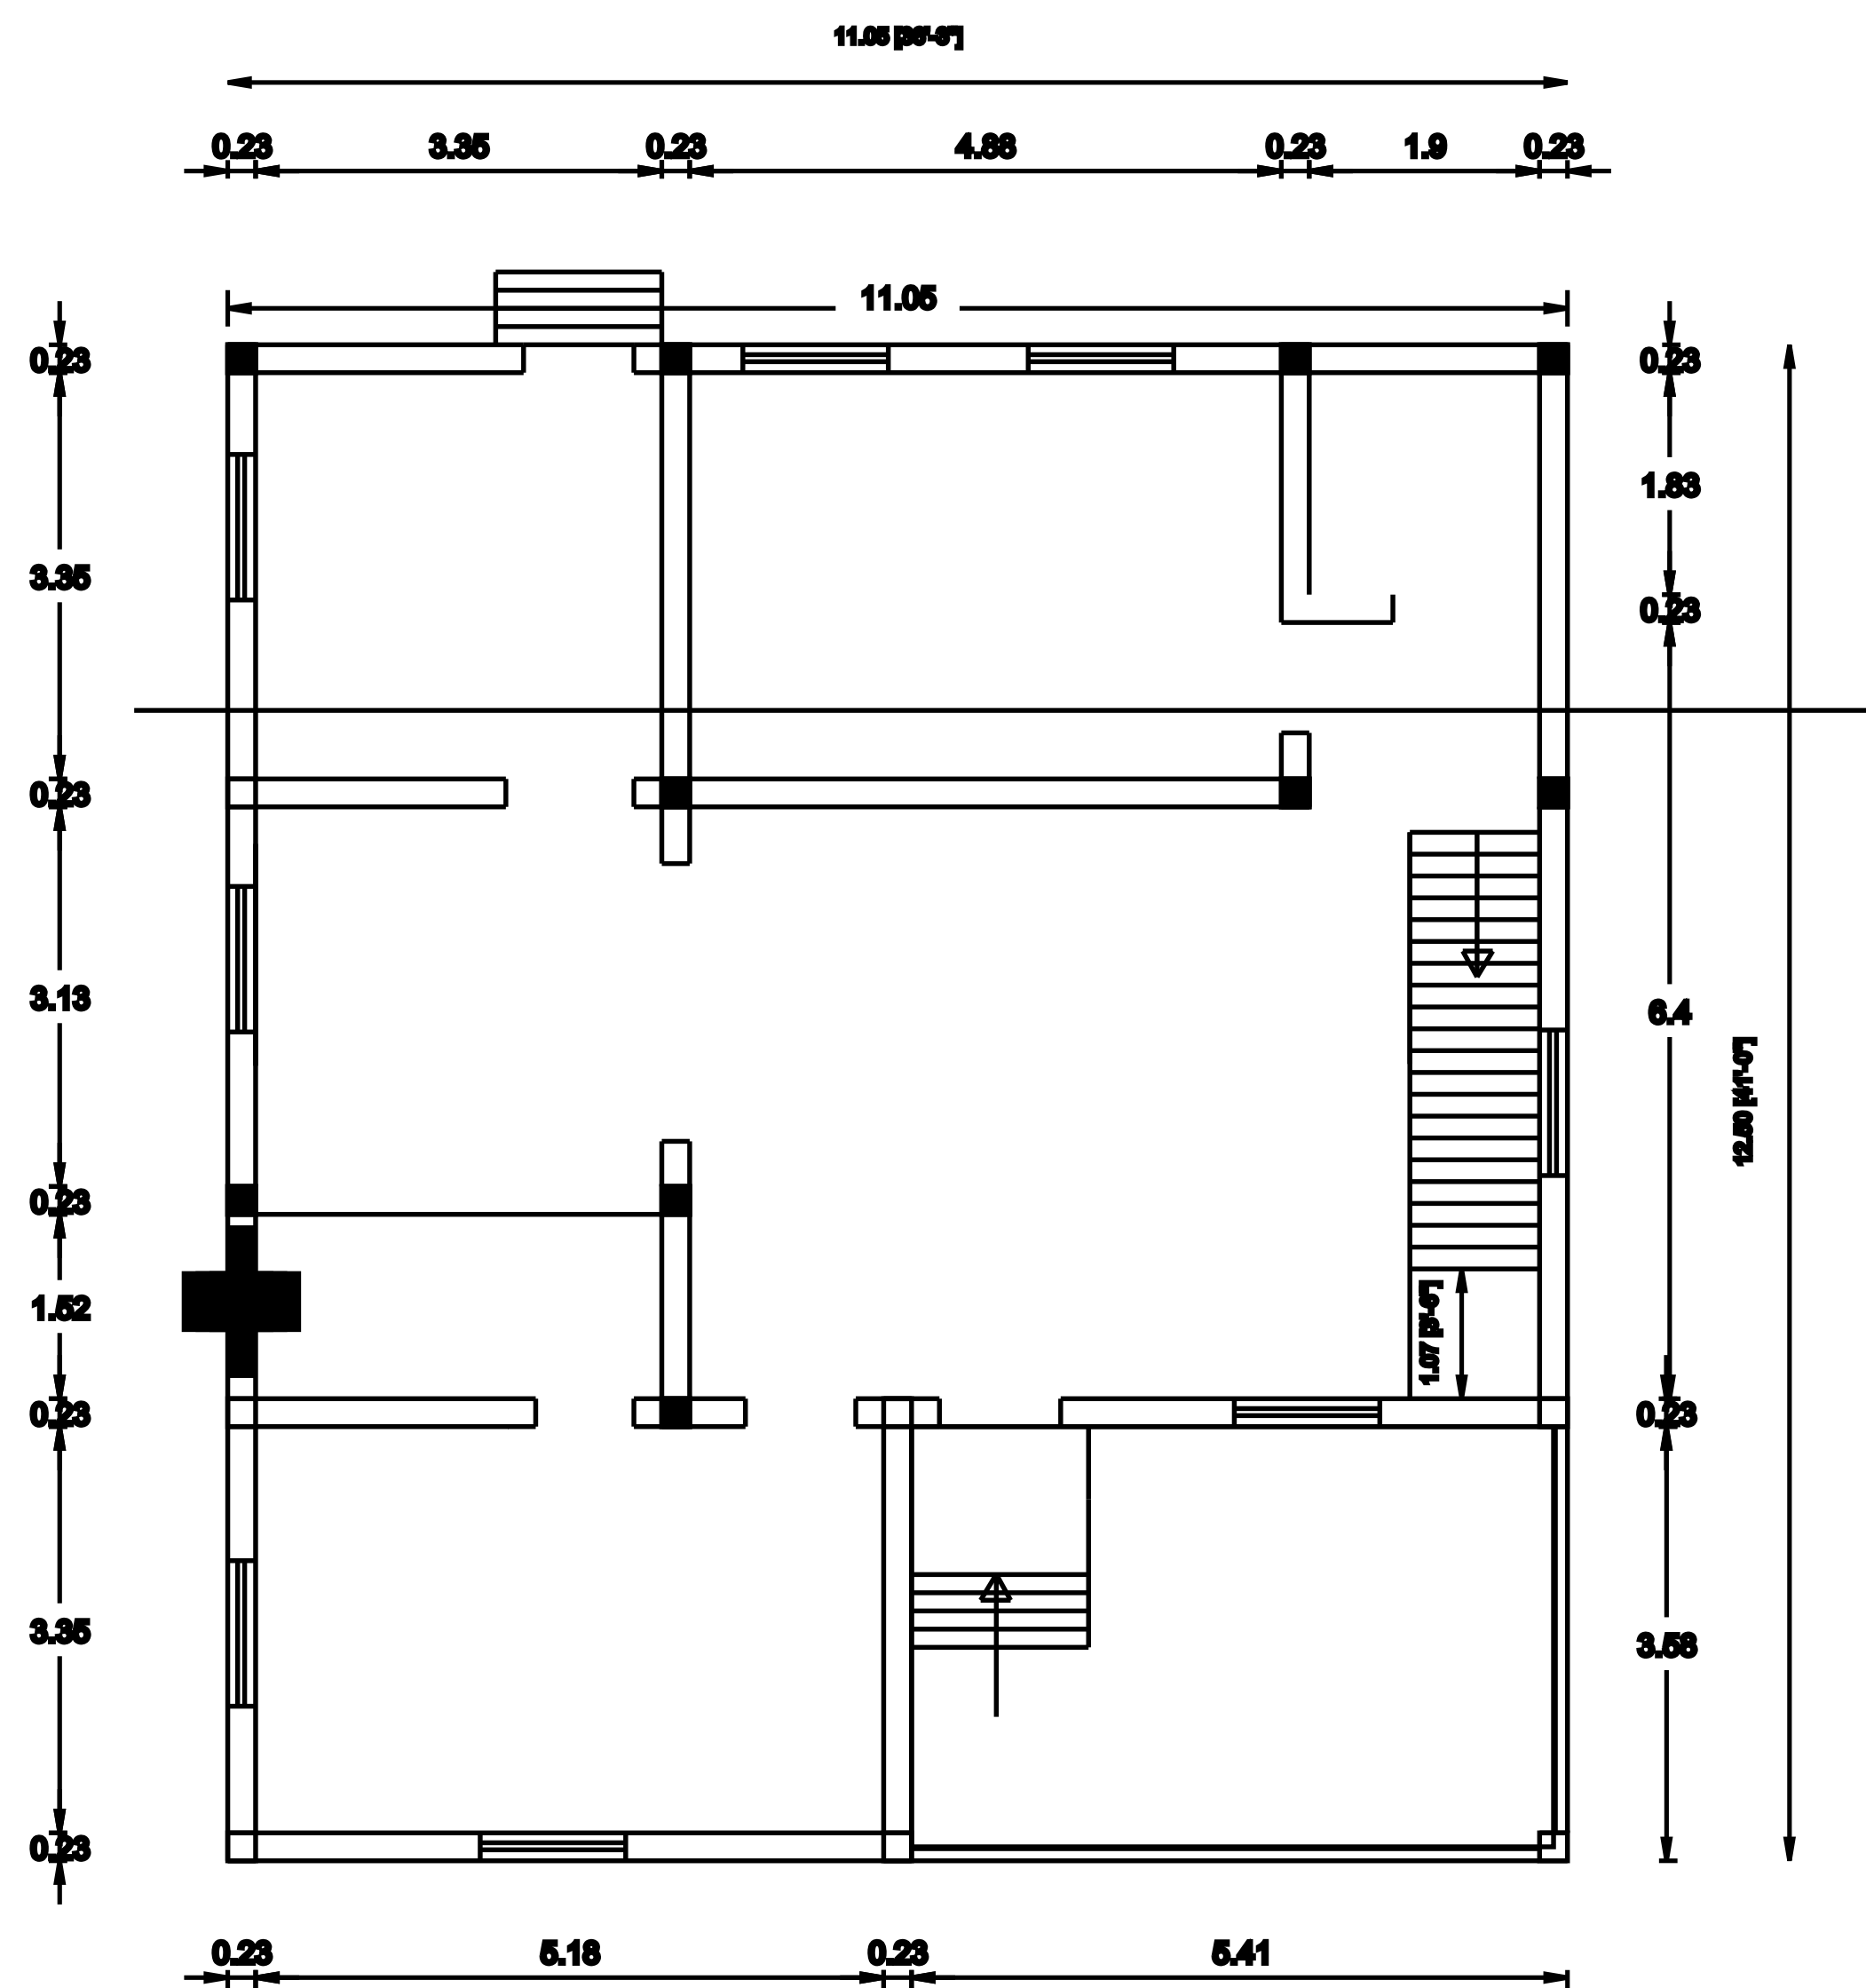



PLAN SHOWING THE PROPOSED CONSTRUCTION OF A RESIDENTIAL HOUSE BUILDING IN  
IN SY.NO.136 / 3B ,WARD NO. , AT A.THIRUMALAPURAM VILLAGE & PANCHAYAT.  
RADHAPURAM TALUK , TIRUNELVELI.

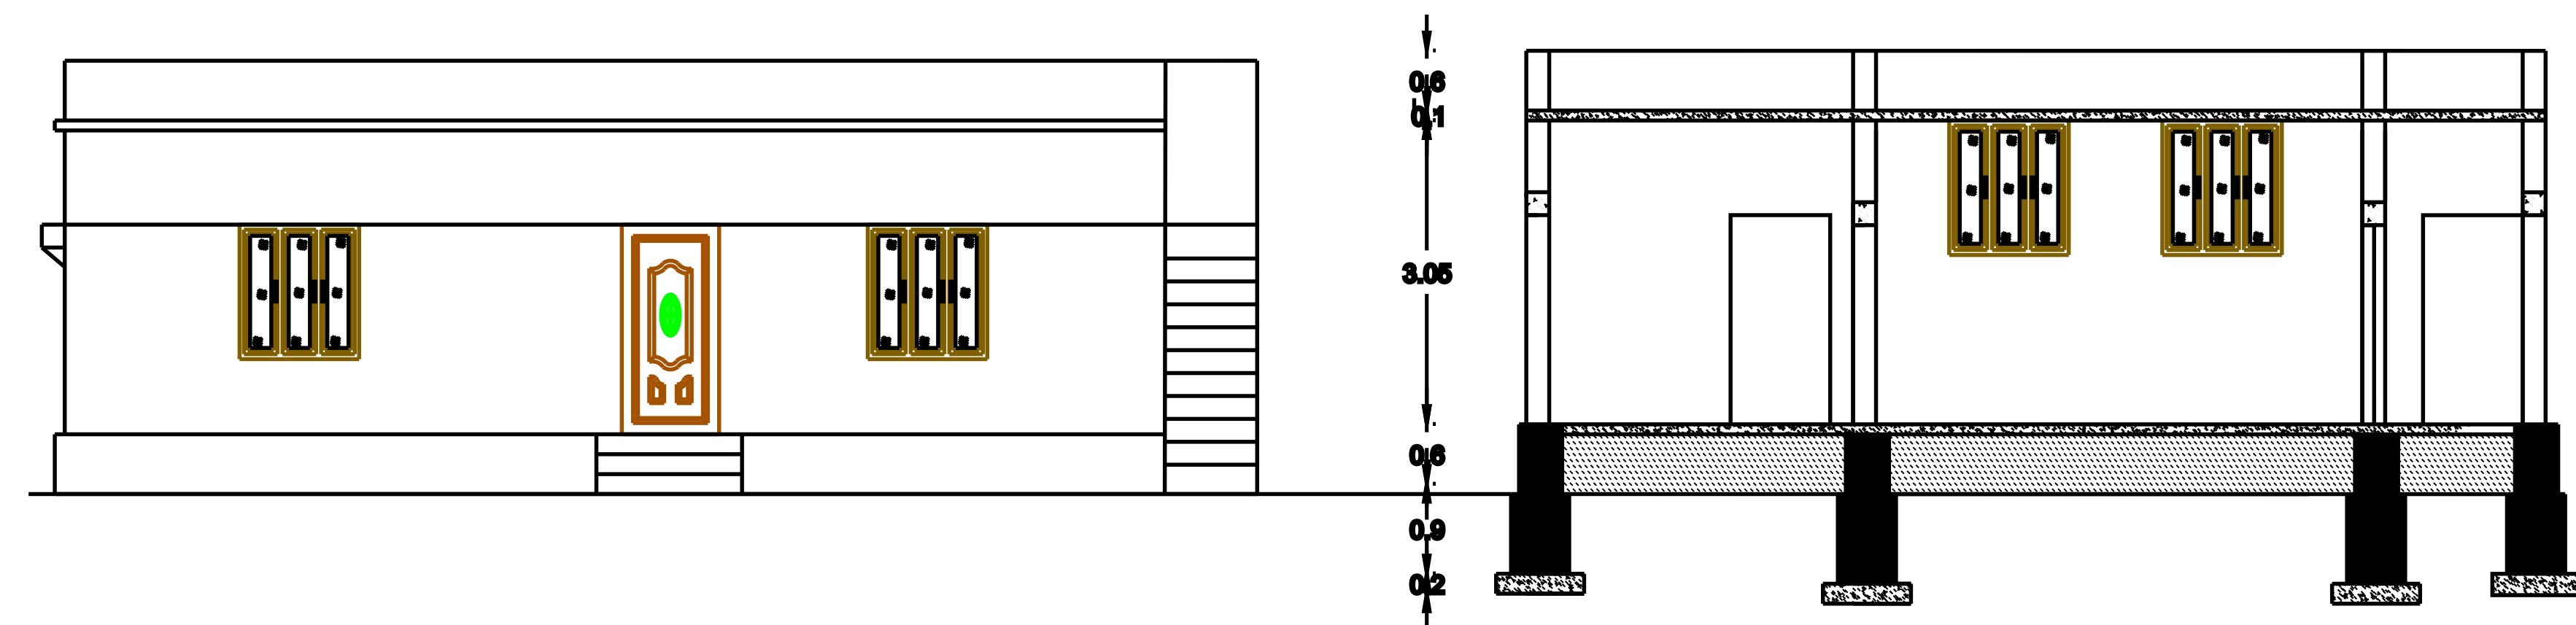




GROUND FLOOR PLAN

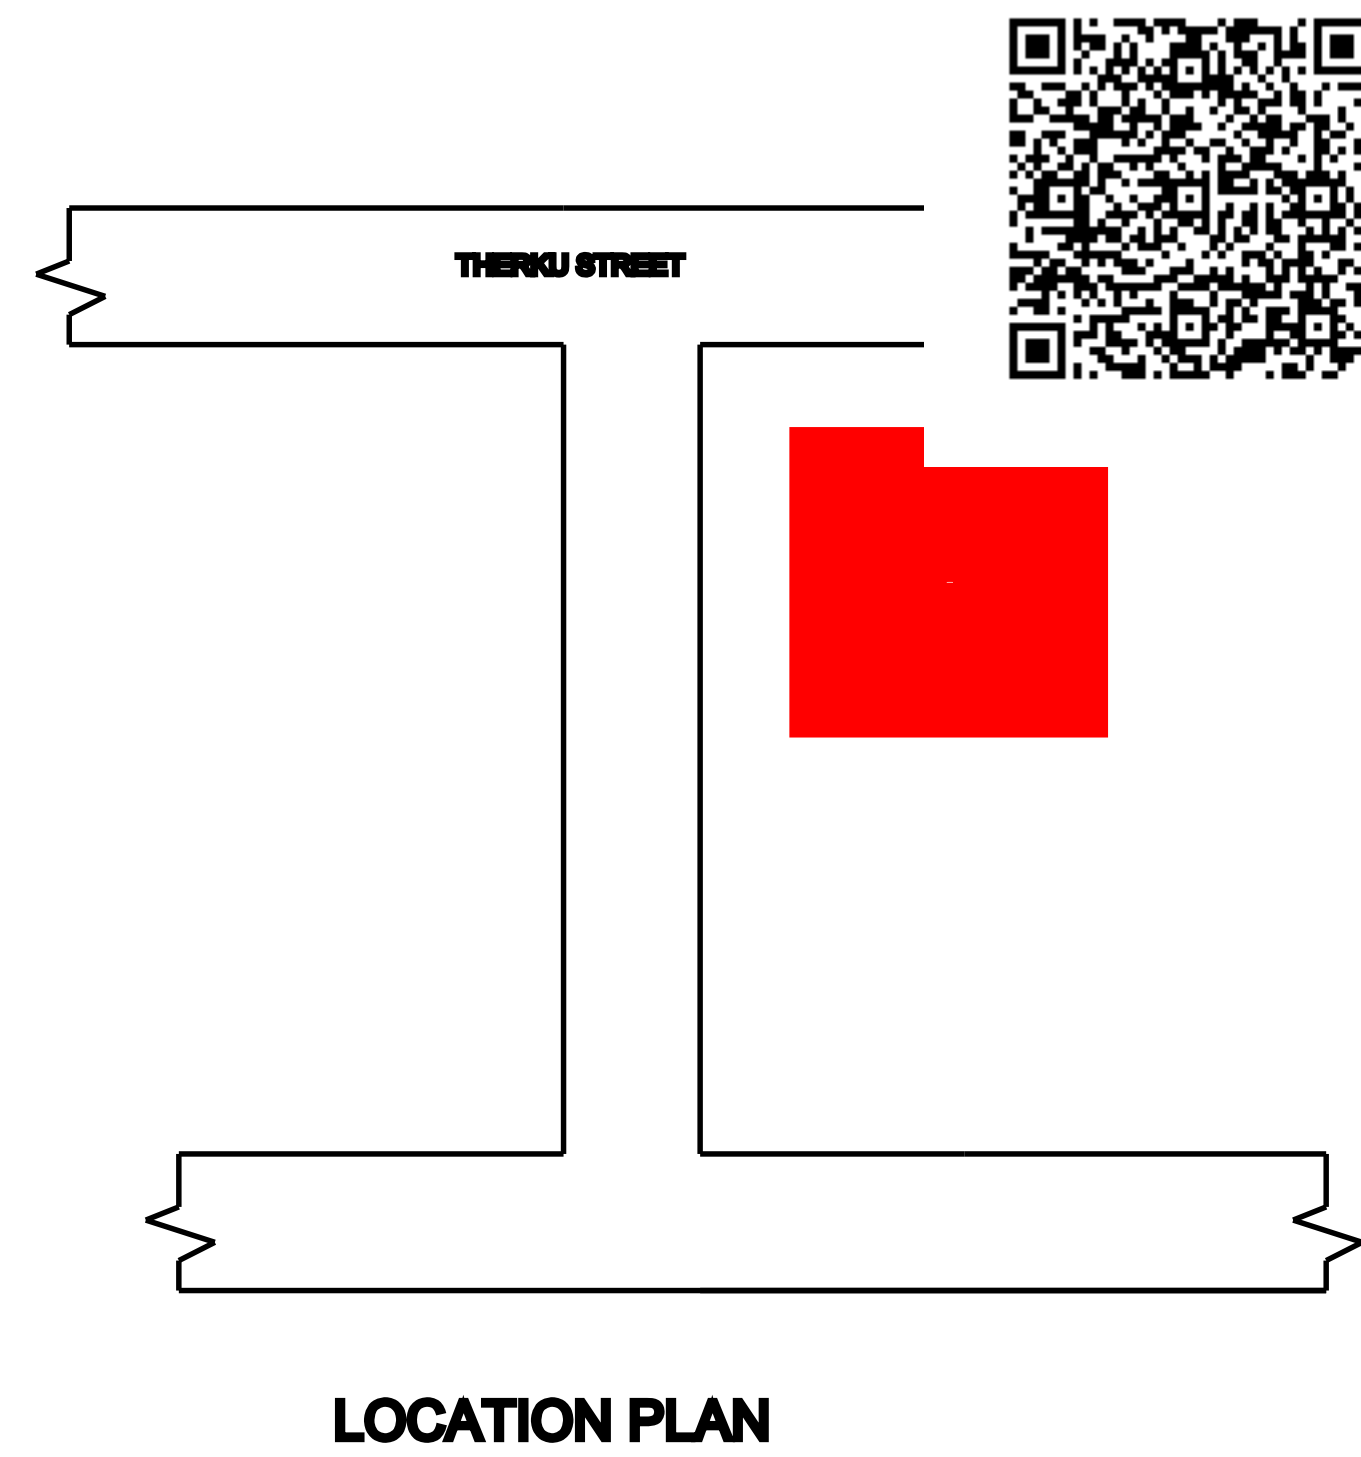

LOCATION PLAN

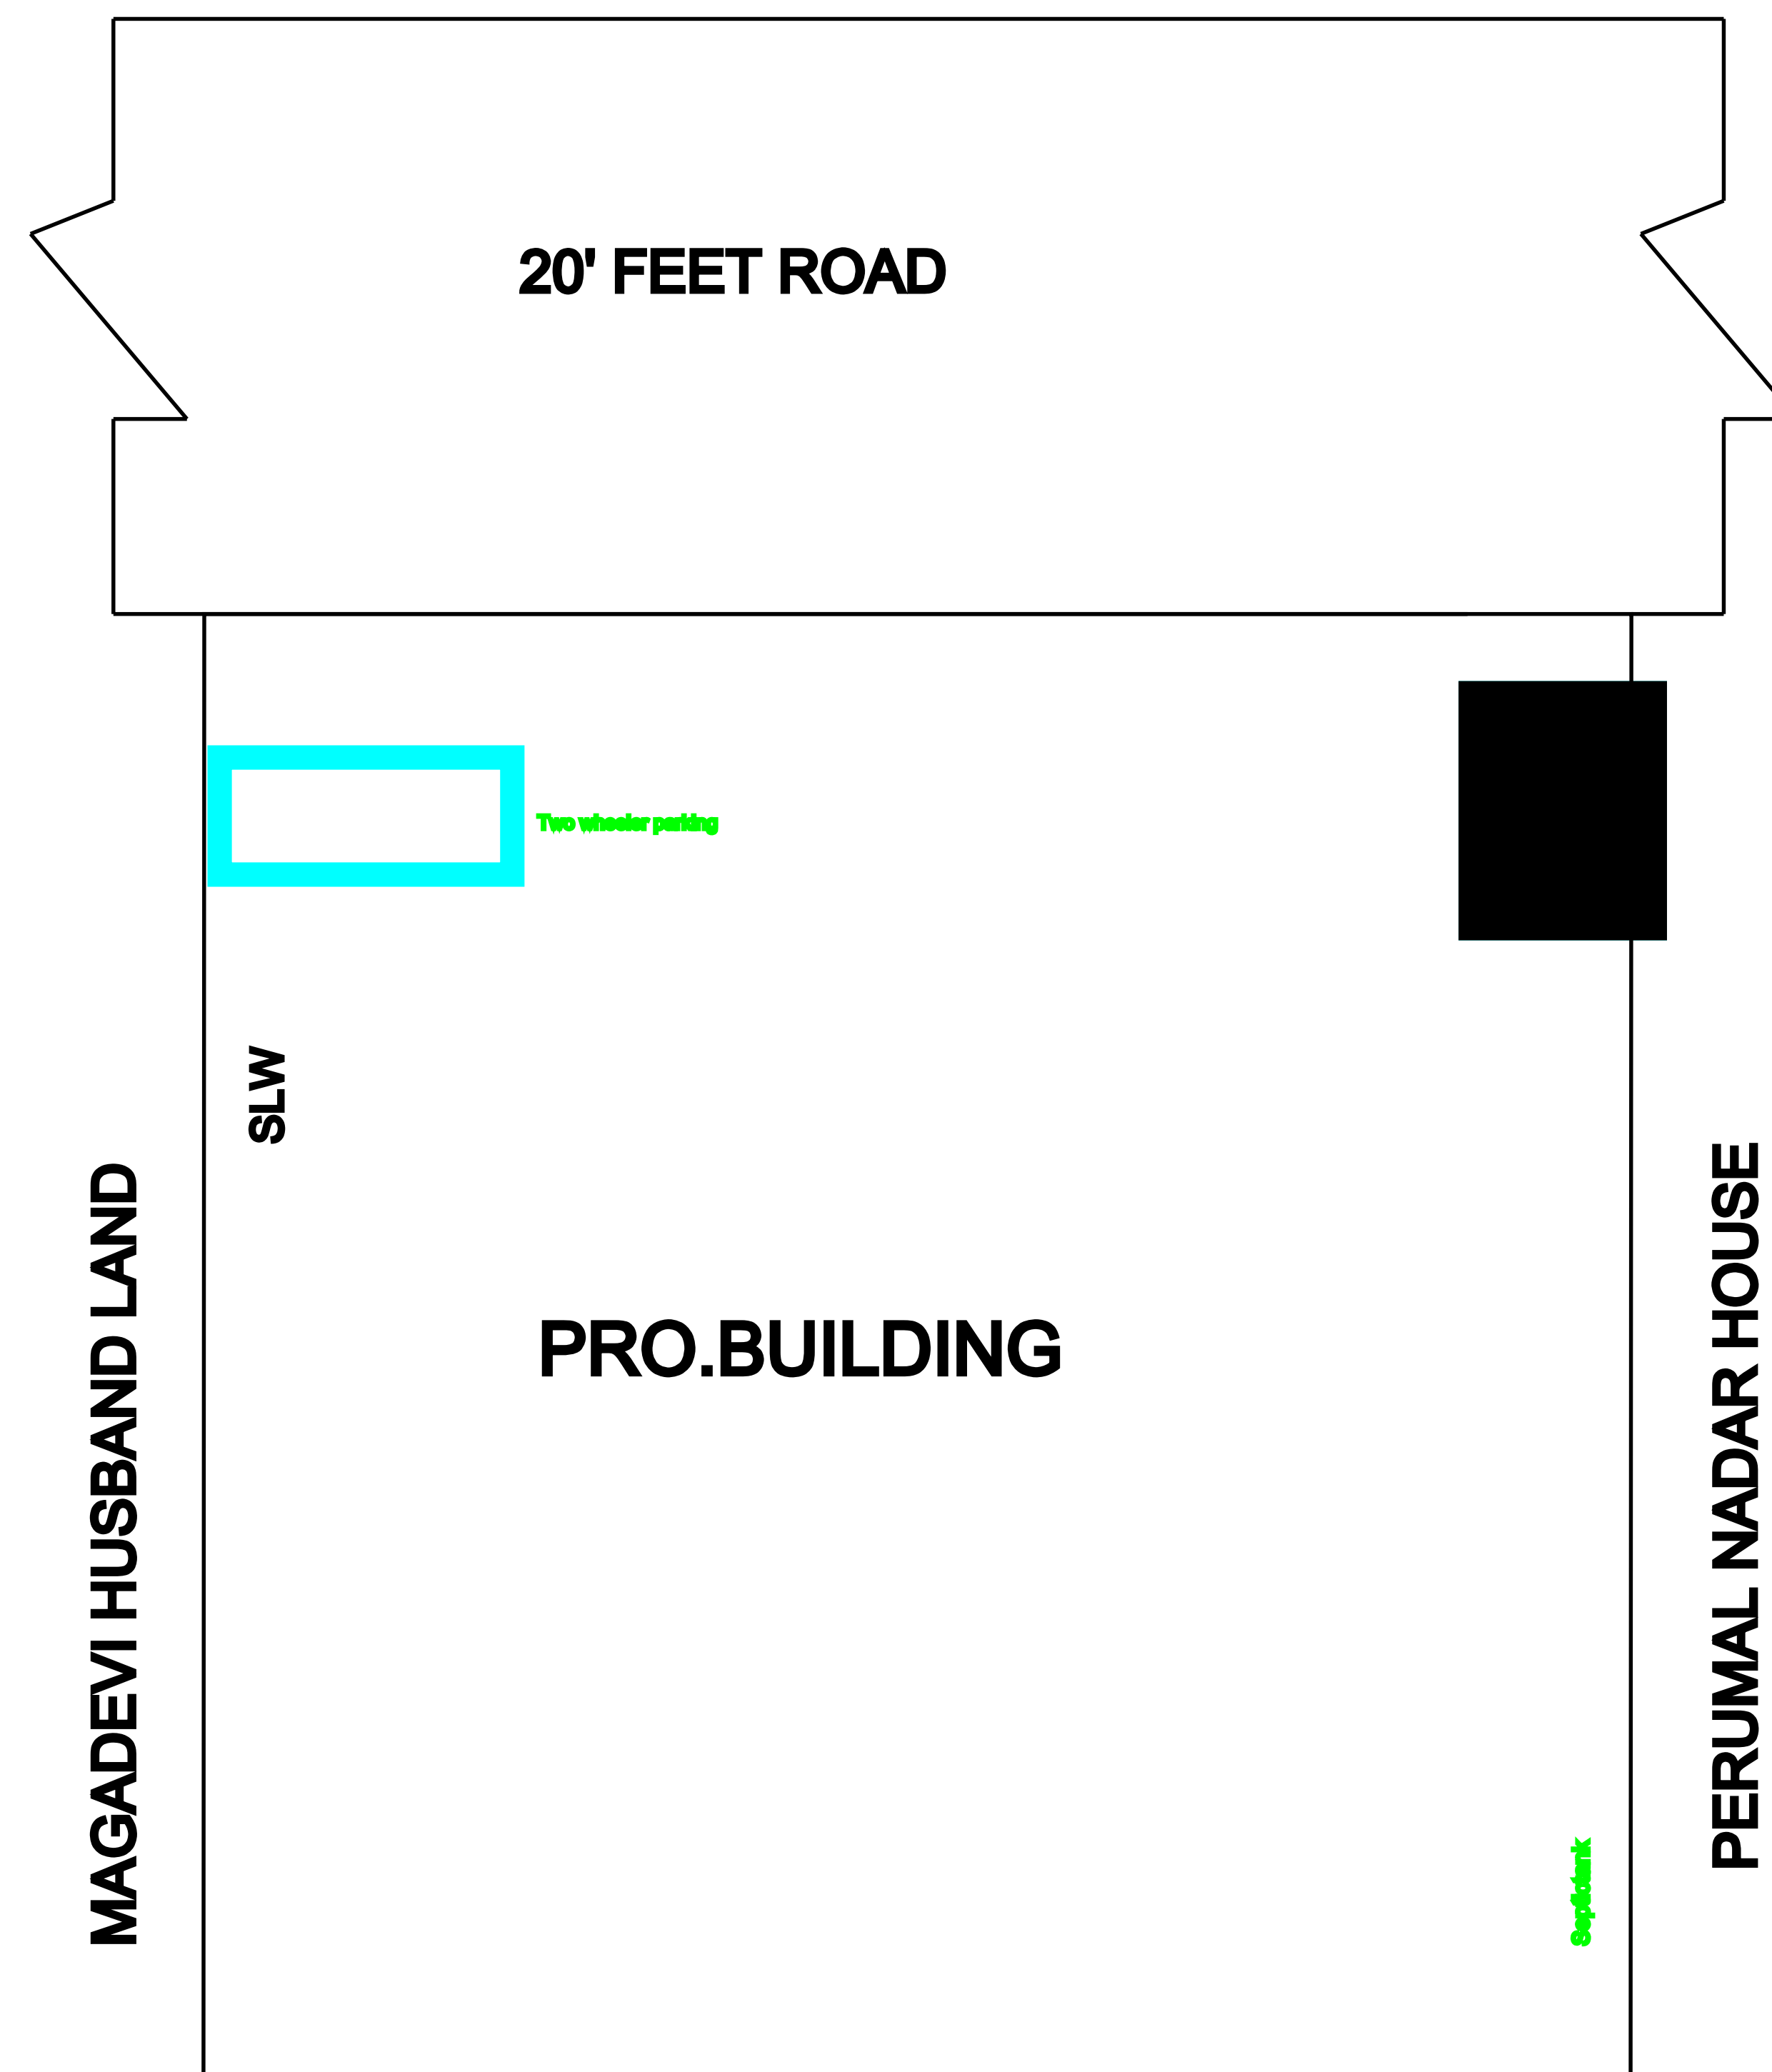

SITE PLAN

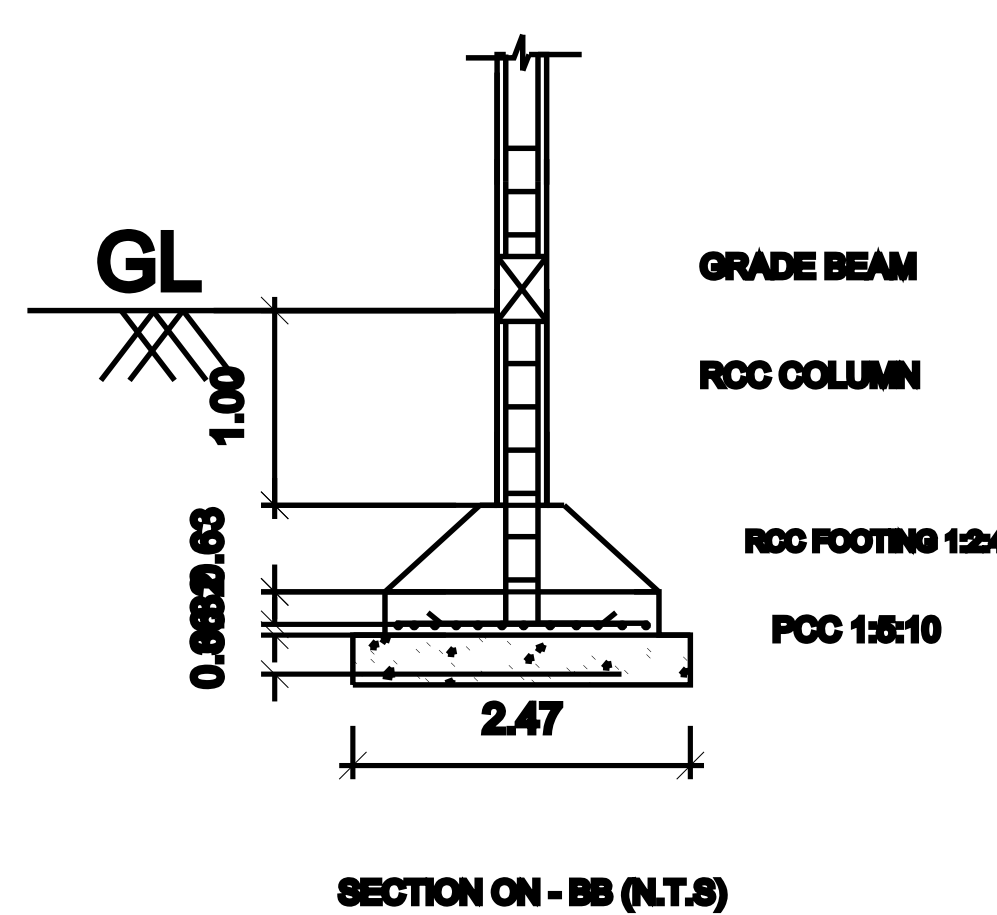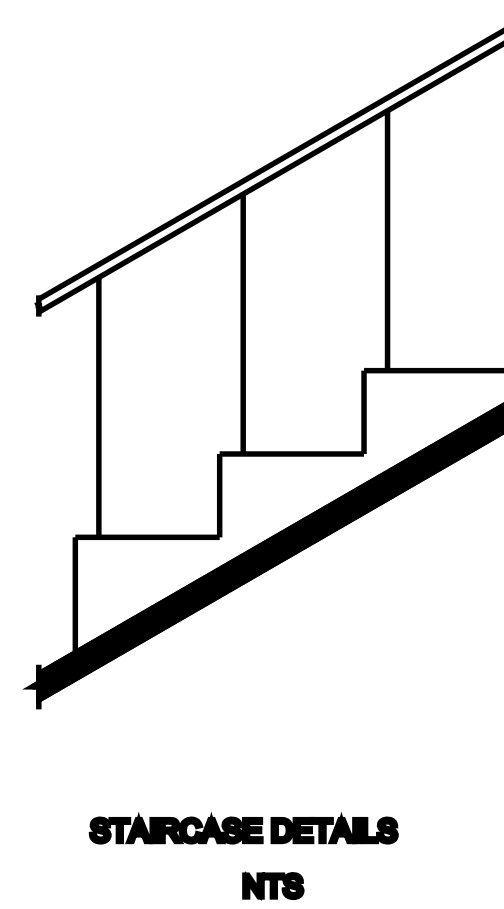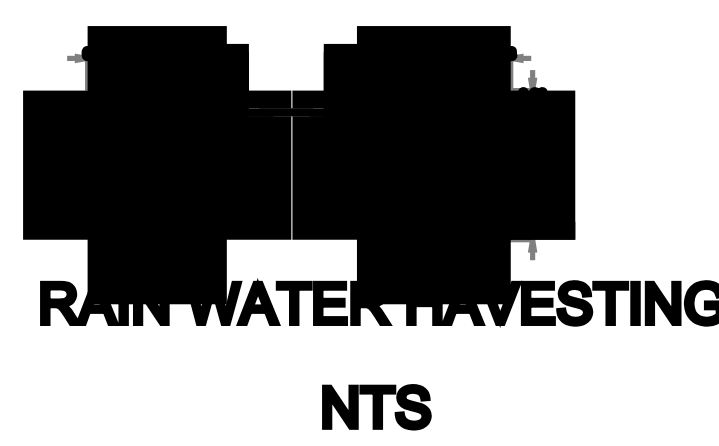

| ALL DIMENSIONS ARE IN METER                                                                                    |                  |                 |
|---|------------------|-----------------|
| AREA STATEMENT                                                                                                 | Sq.Mt            | Sq.Ft           |
|  APPLICANT SITE             |                  |                 |
|  PROPOSAL AREA (R.C.C ROOF) |                  |                 |
|  CARPET AREA                | 92.45            | 994.76          |
|  ROAD                       |                  |                 |
| JOINERY DETAILS                                                                                                |                  |                 |
| D   | - WOODEN DOOR    | - 0.90 X 2.10 M |
| D1   | - WOODEN DOOR    | - 0.75 X 2.10 M |
| W   | - WOODEN WINDOW  | - 1.37 X 1.37 M |
| W1   | - WOODEN WINDOW  | - 1.83 X 1.37 M |
| KW   | - KITCHEN WINDOW | - 0.90 X 0.90 M |
| V   | - VENTILATOR     | - 0.80 X 0.80 M |
| LAND AND BUILDING OWNER                                                                                        |                  |                 |
| OFFICE USE   |                  |                 |
| REGISTERED ENGINEER                                                                                            |                  |                 |