

PP

APPROVAL RECORD

Planning Permission

Nochikulam

Tirunelveli district, Tamil Nadu

APPROVAL TYPE

Building Plan

ISSUING AUTHORITY


Rural Panchayat

PURPOSE


Residential

The approval as the planning authority issued it, reproduced in full behind this page.


An approval speaks to what was sanctioned, not to what was built. Completion is a separate record.

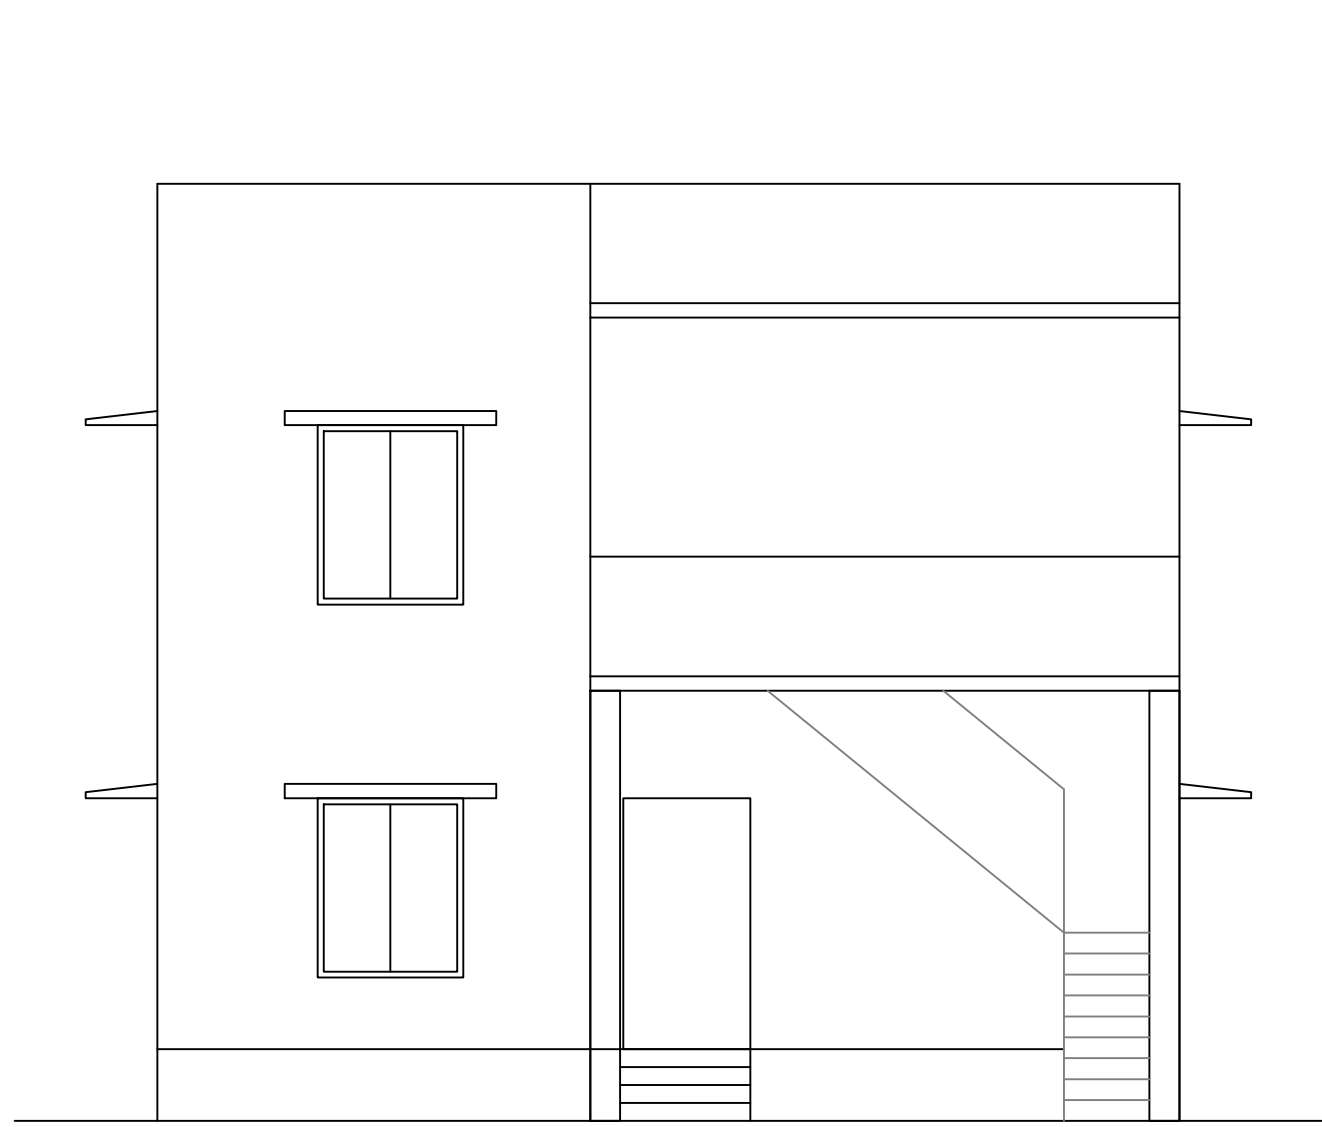


FRONT ELEVATION

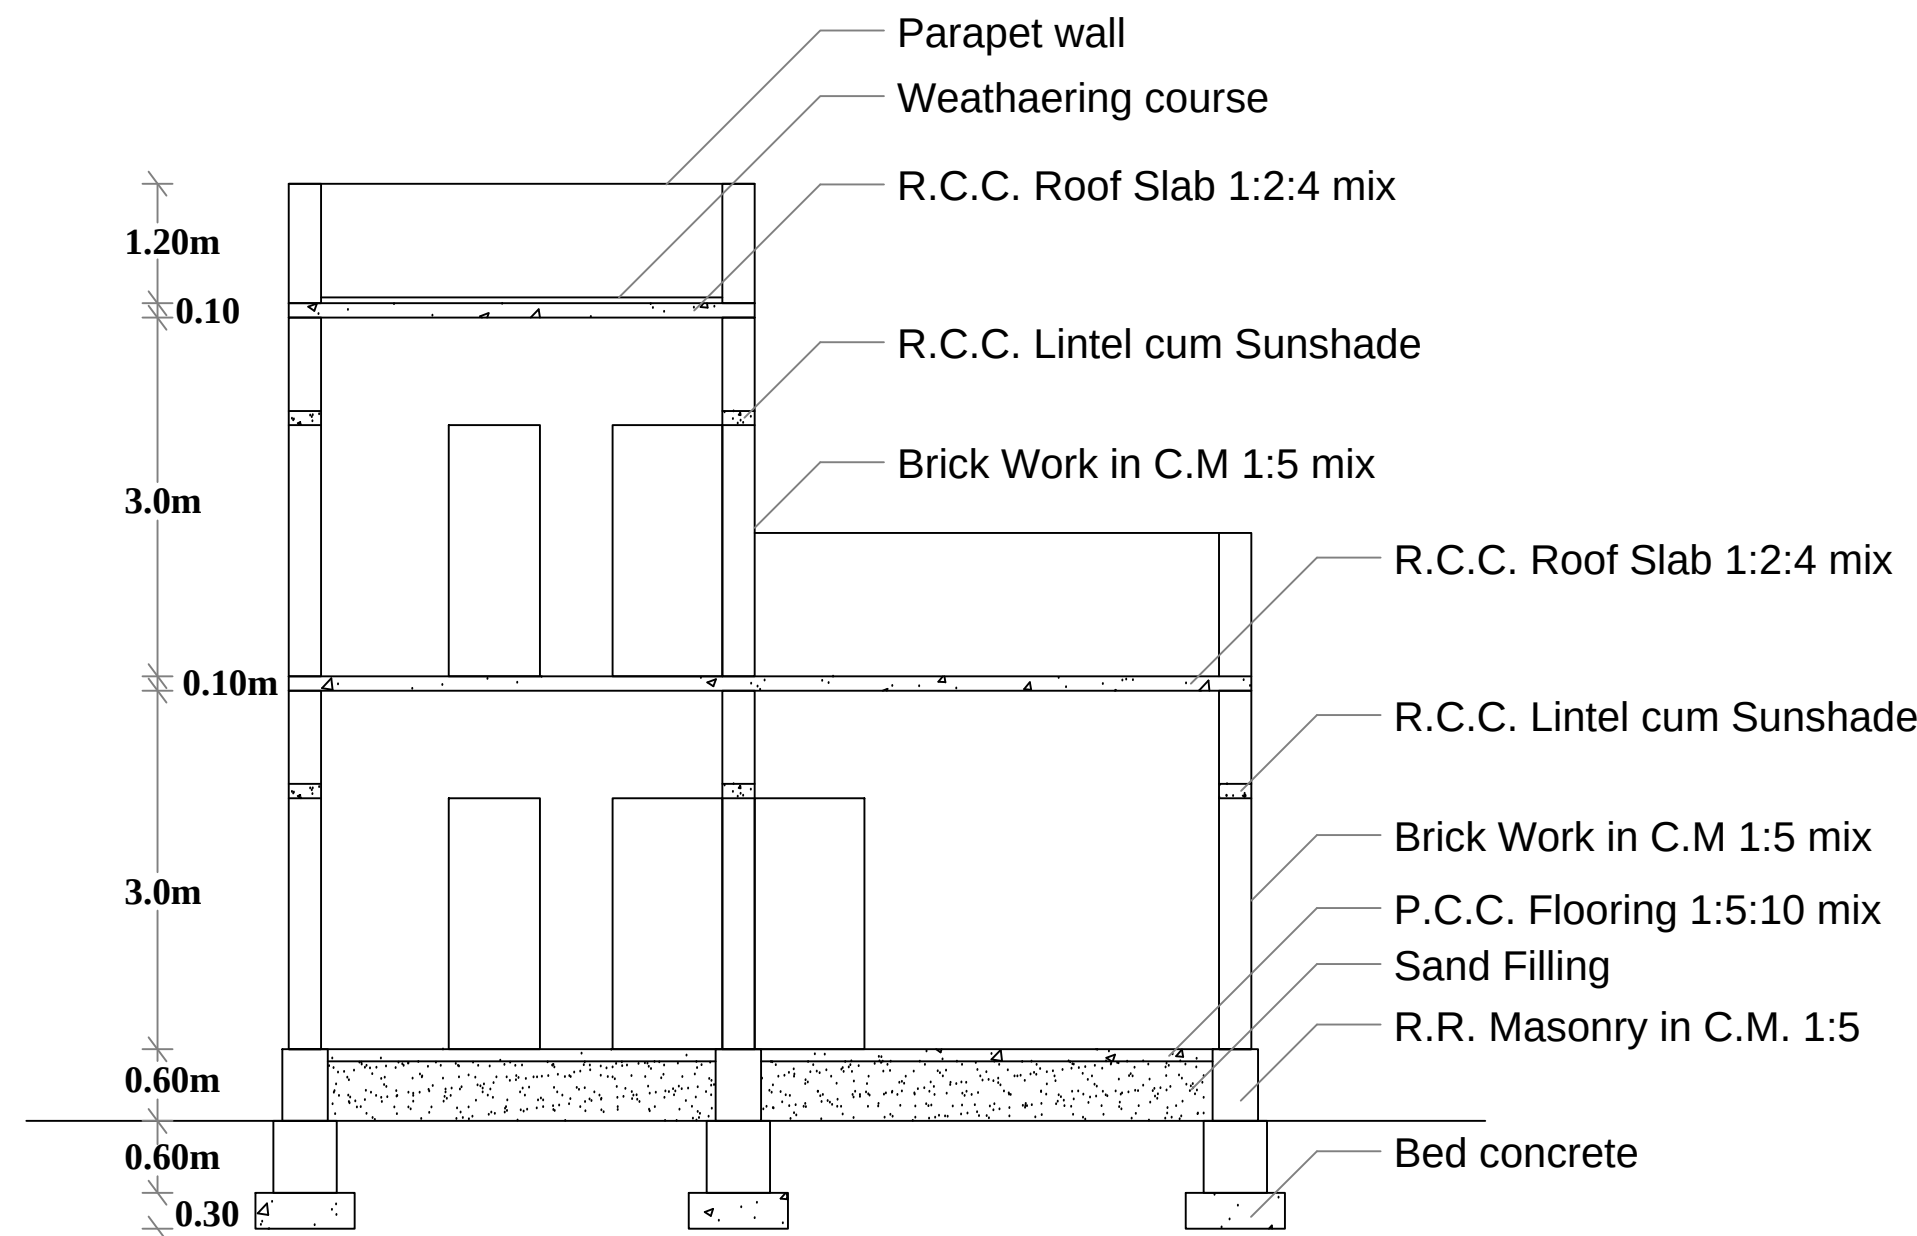

SECTION ON "AA"

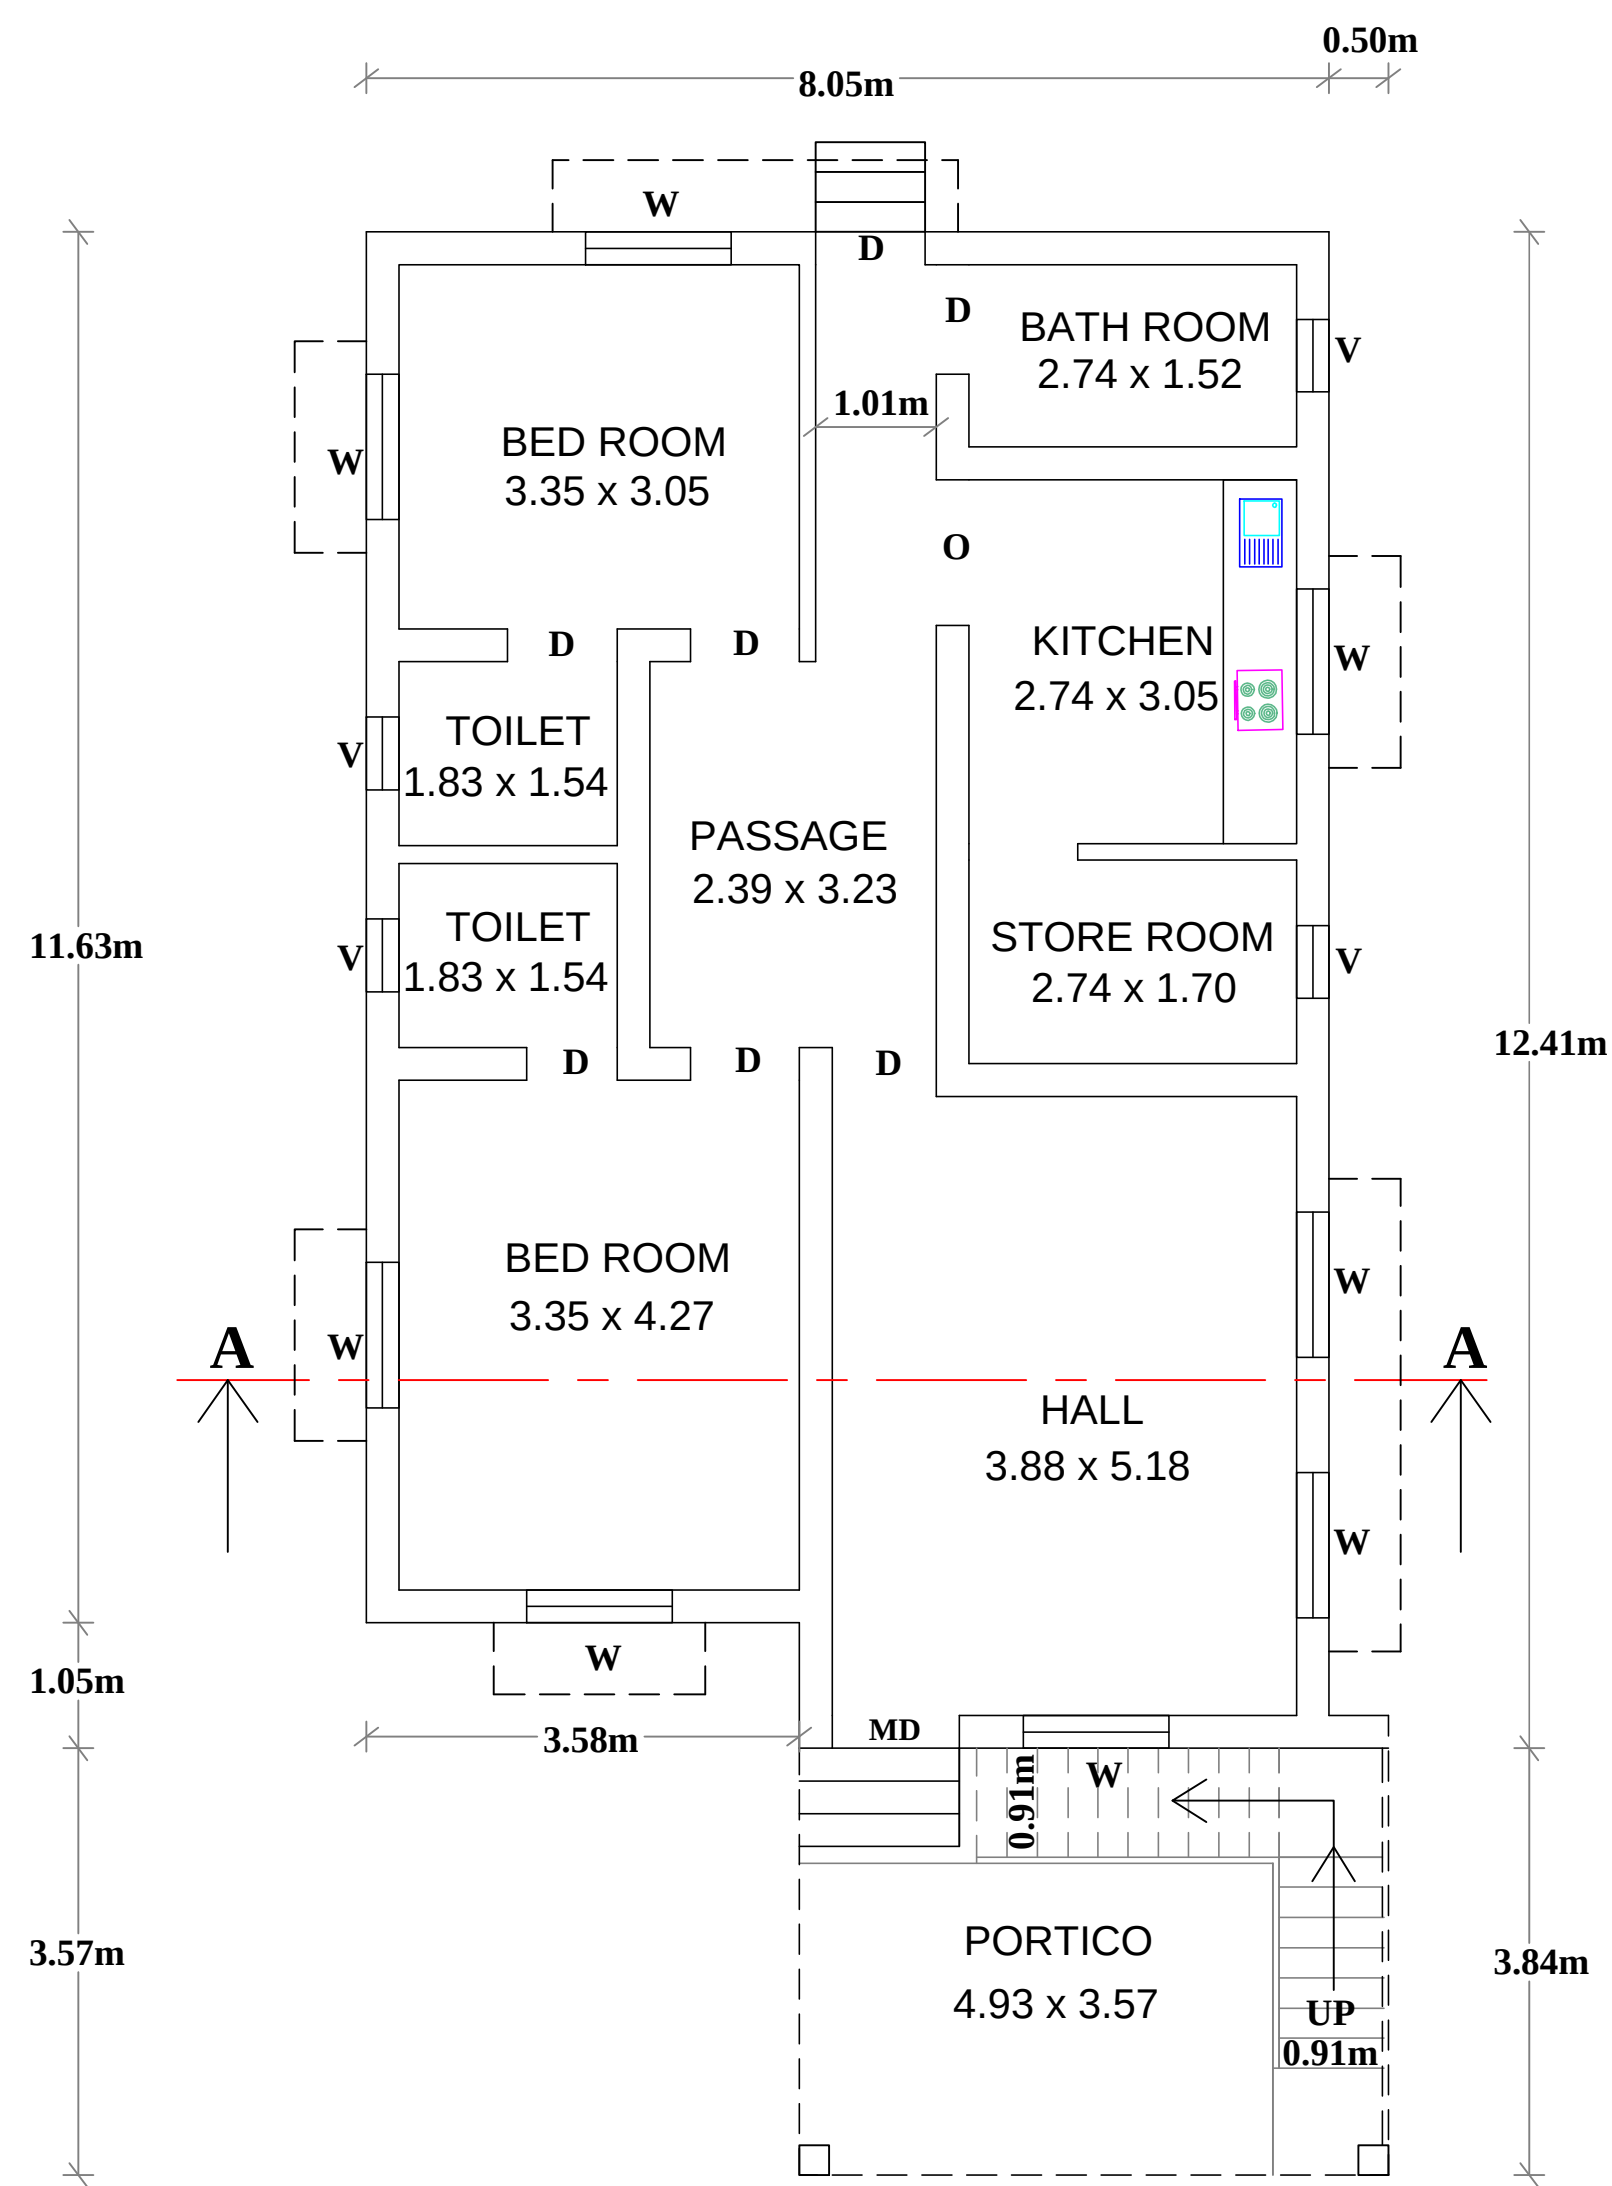


GROUND FLOOR PLAN

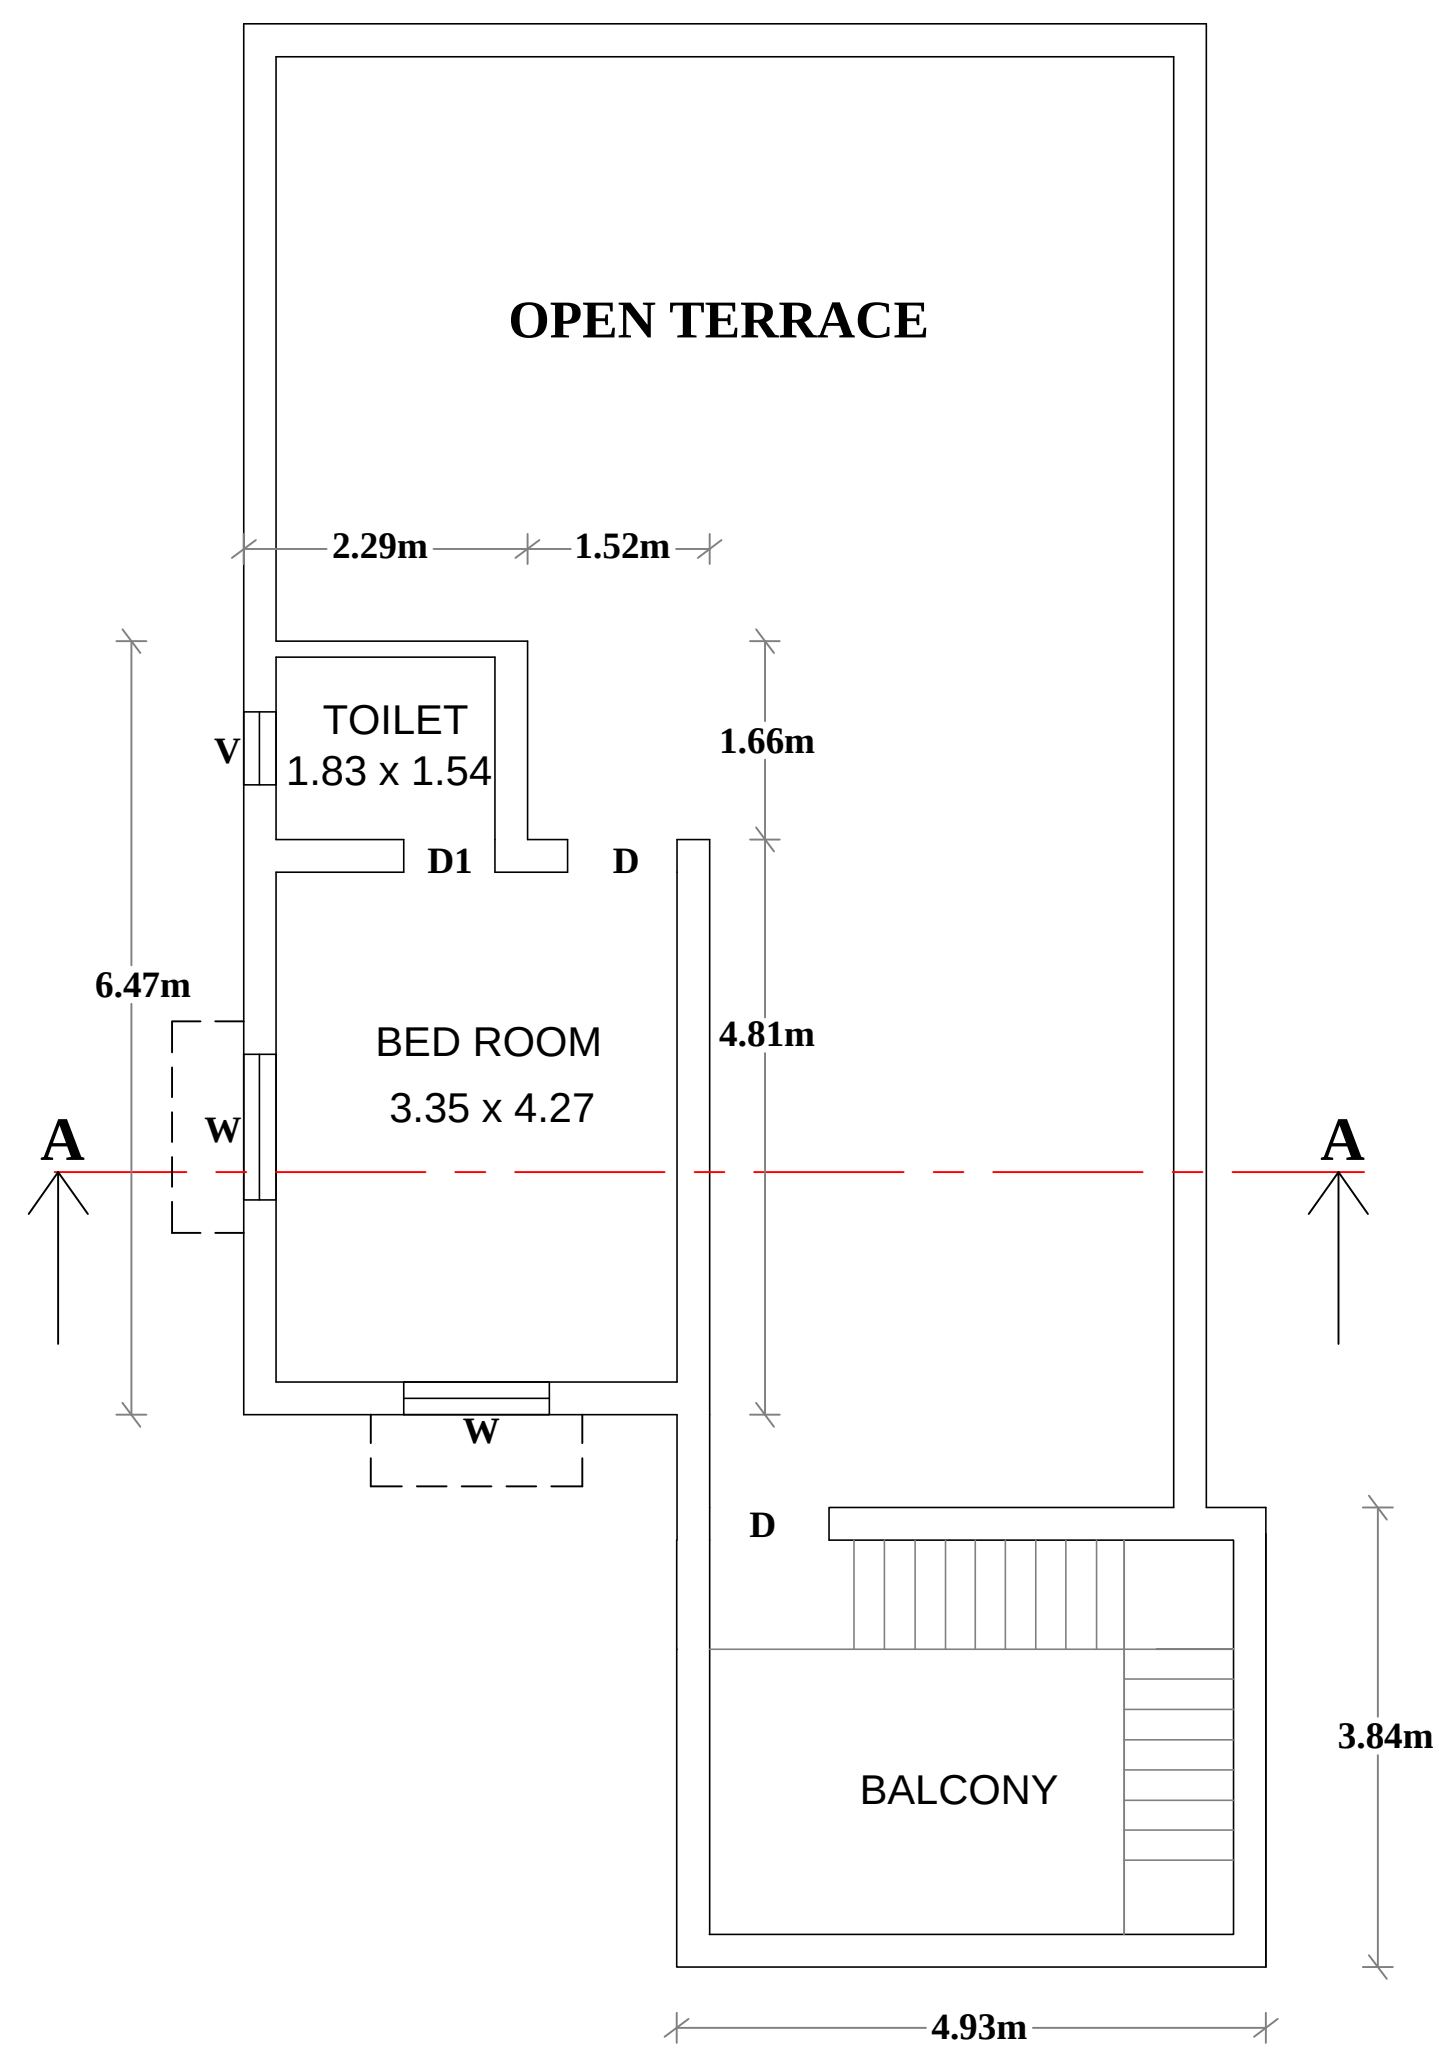

FIRST FLOOR PLAN

SITE PLAN
Scale : 1cm = 2.0m


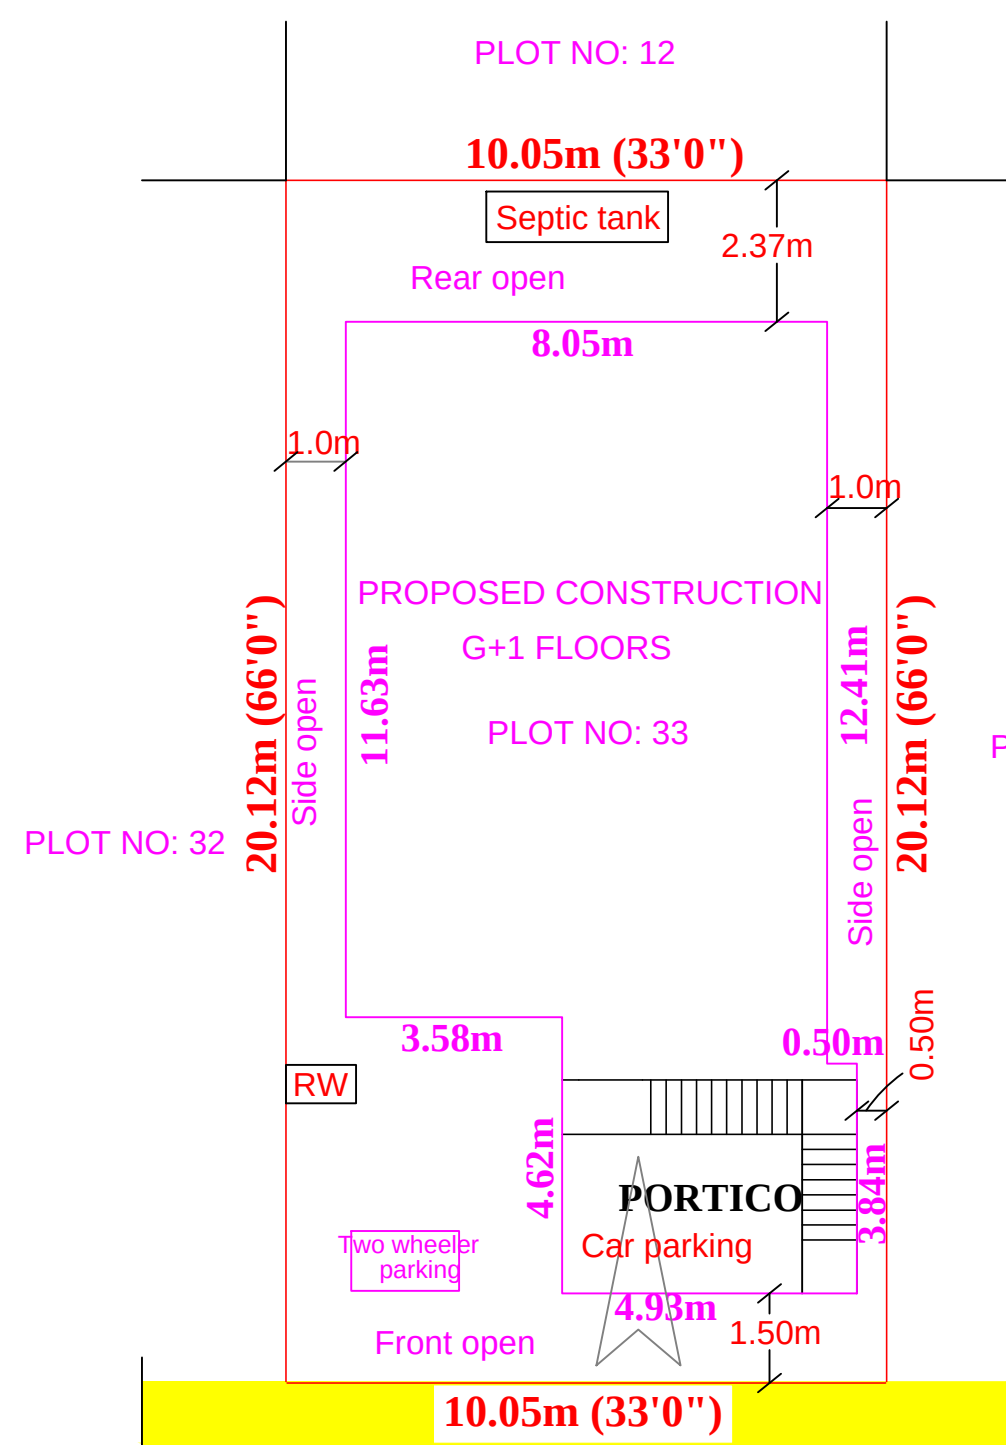


EXG .ROAD 6.10m(20'0") WIDE




AN


ale

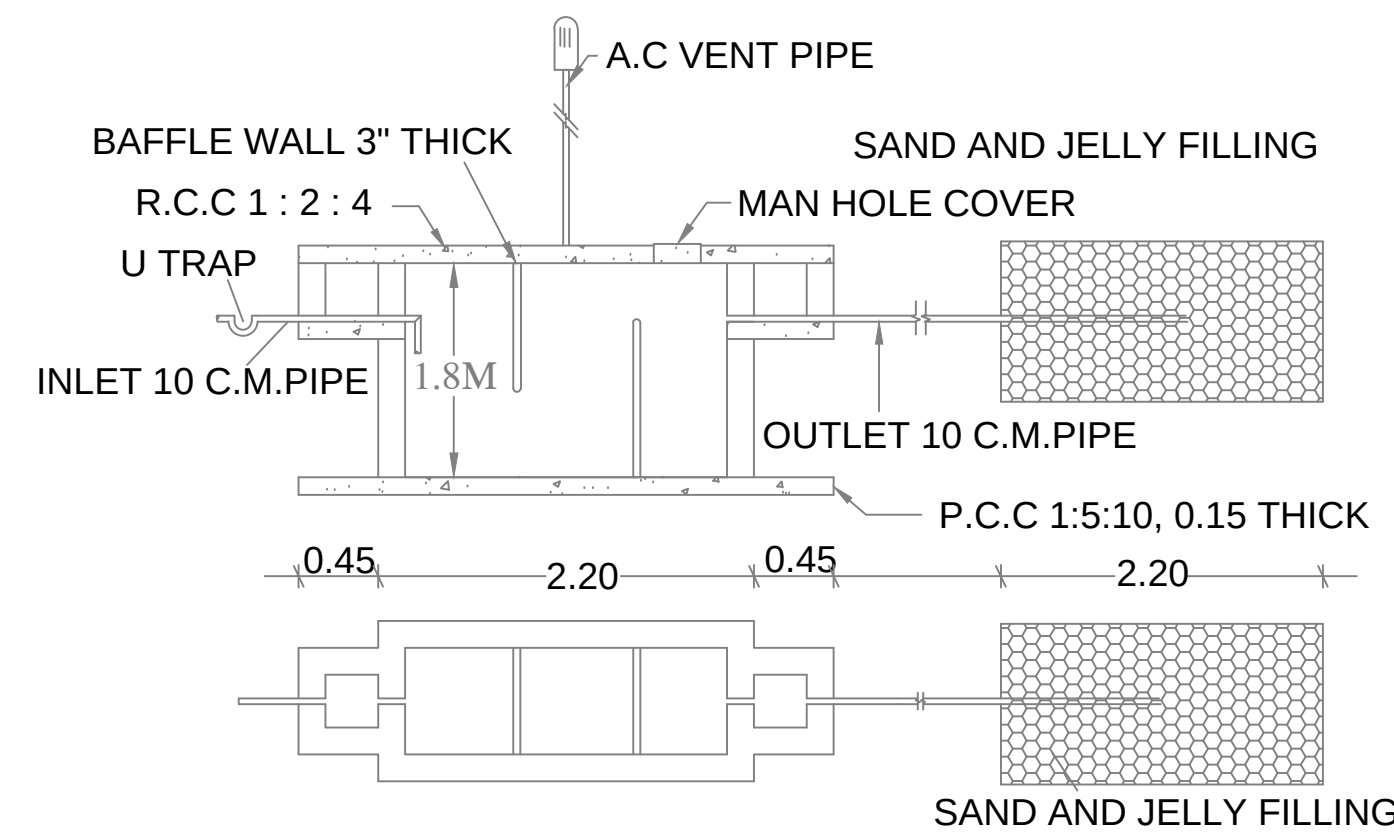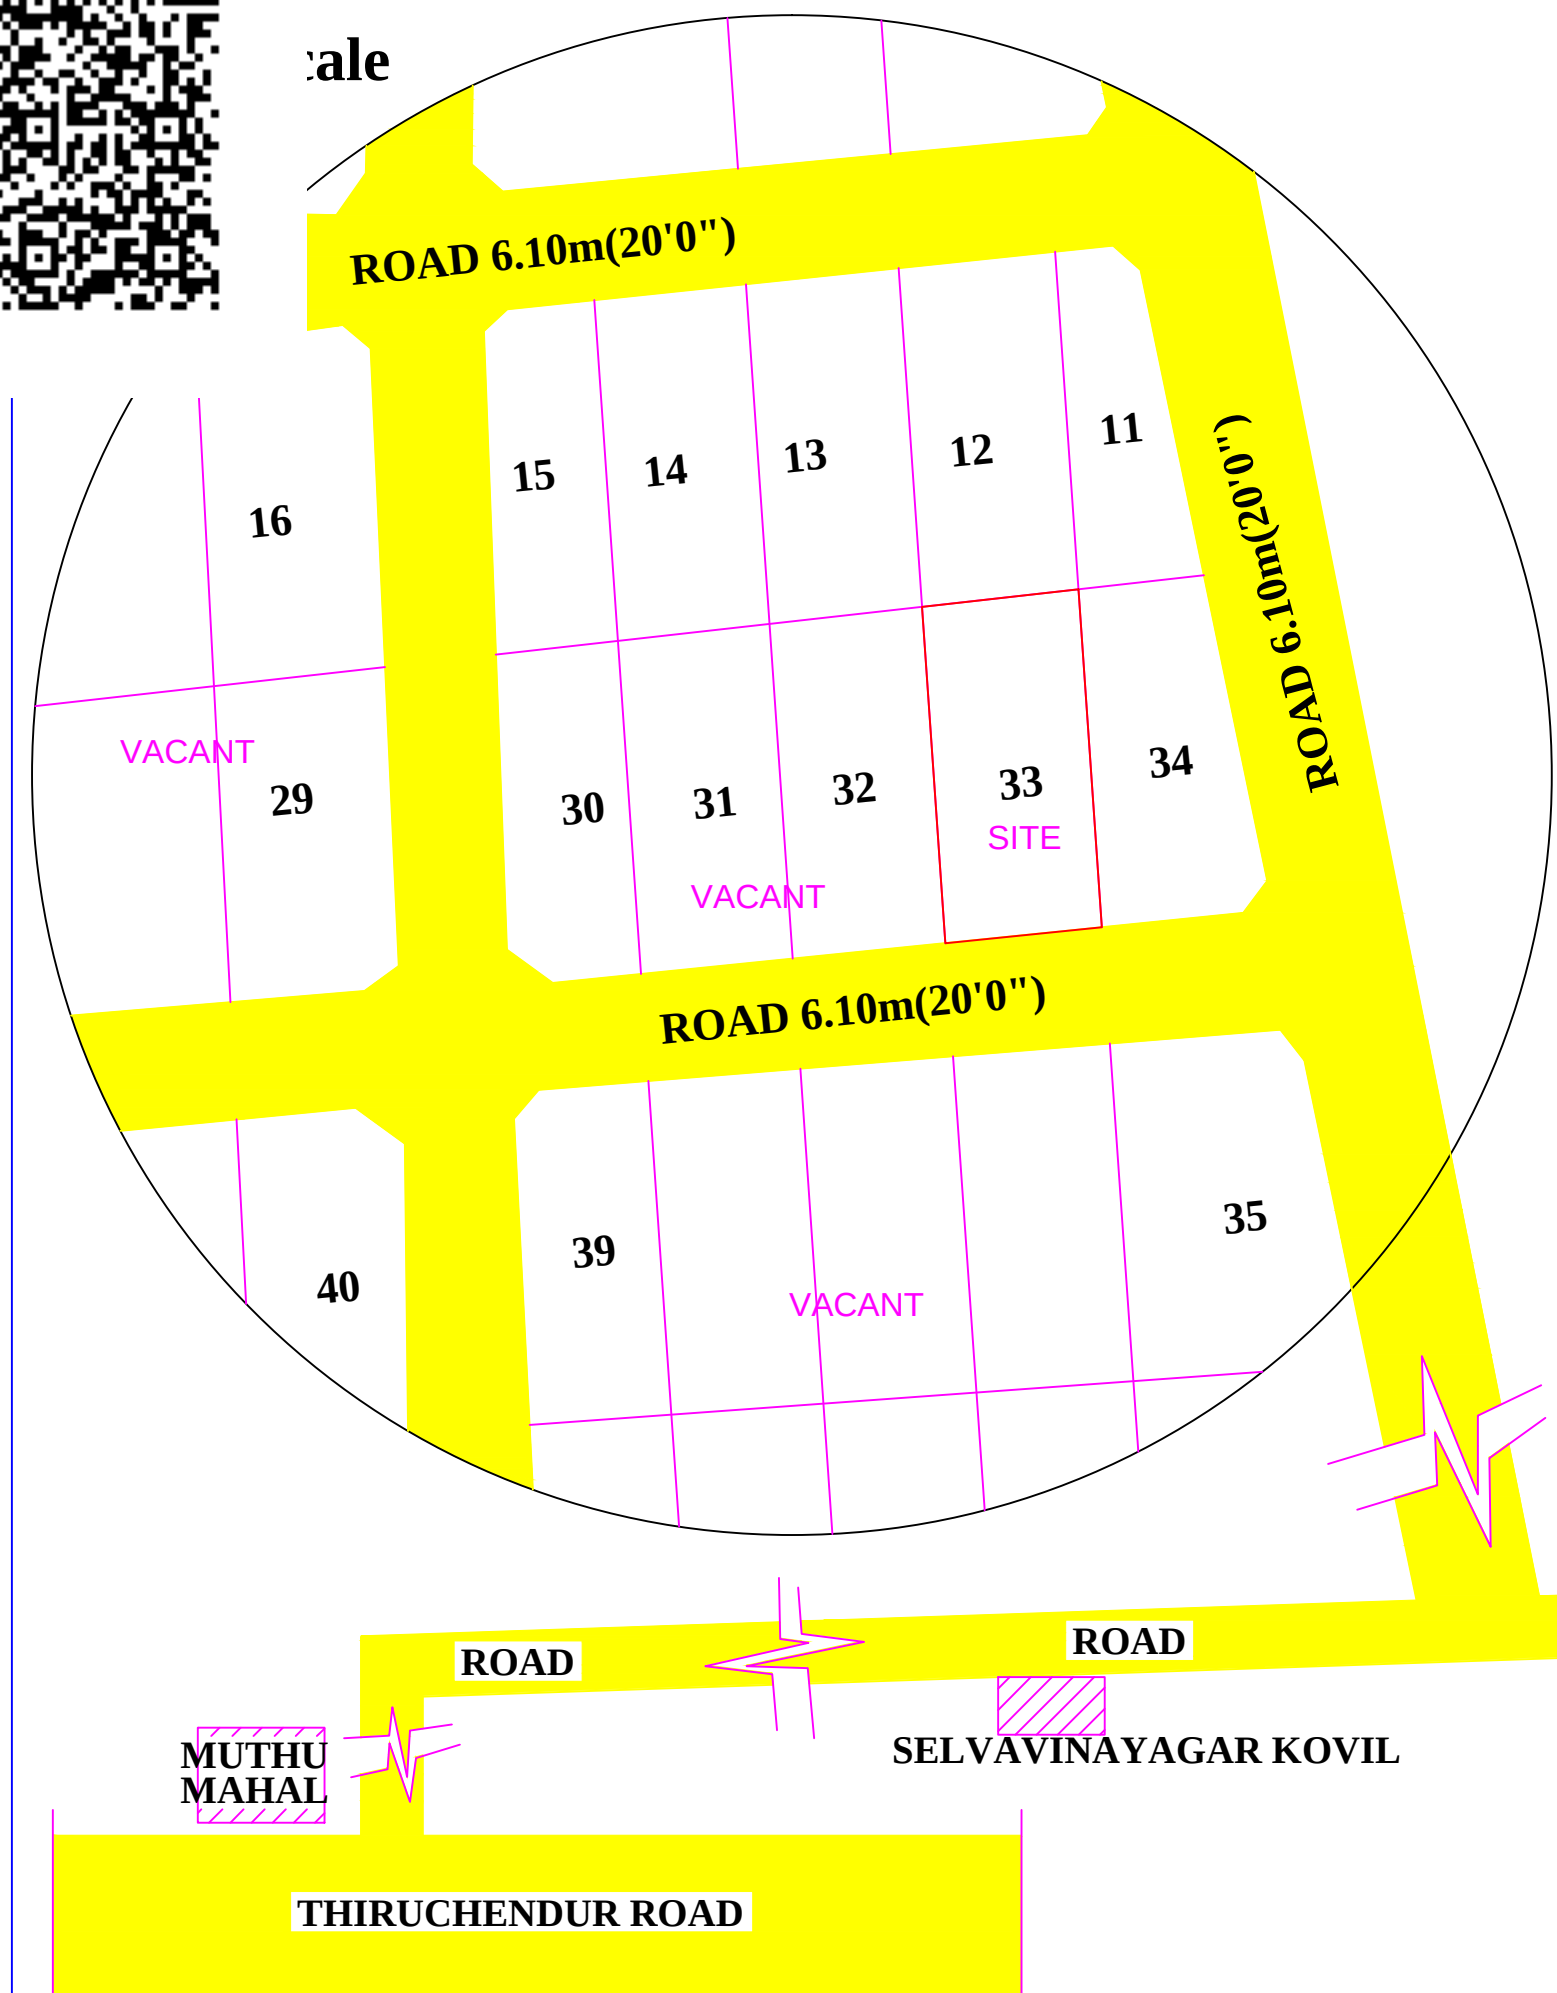

SEPTIC TANK & TRENCH
NOT TO SCALE

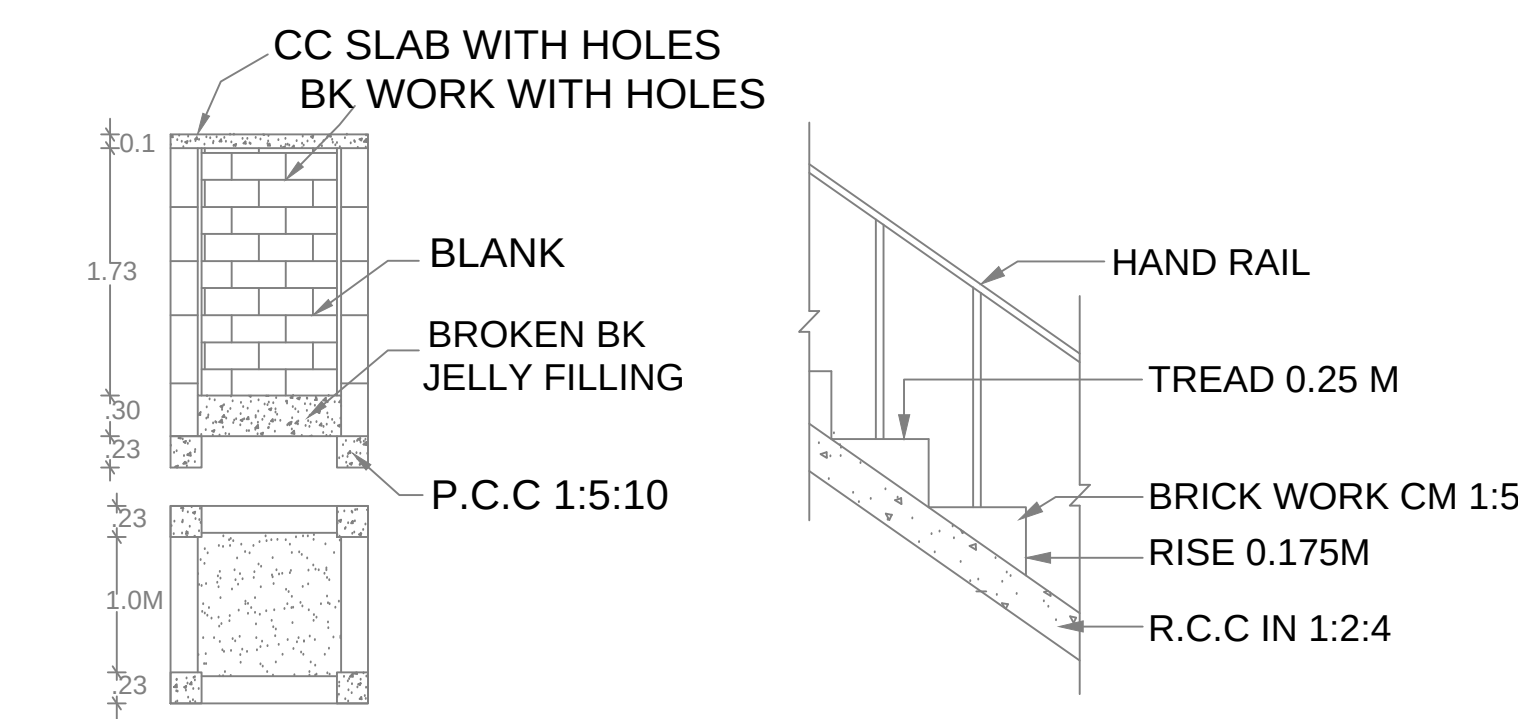

DETAILS OF RAIN
WATER HARVEST
NOT TO SCALE

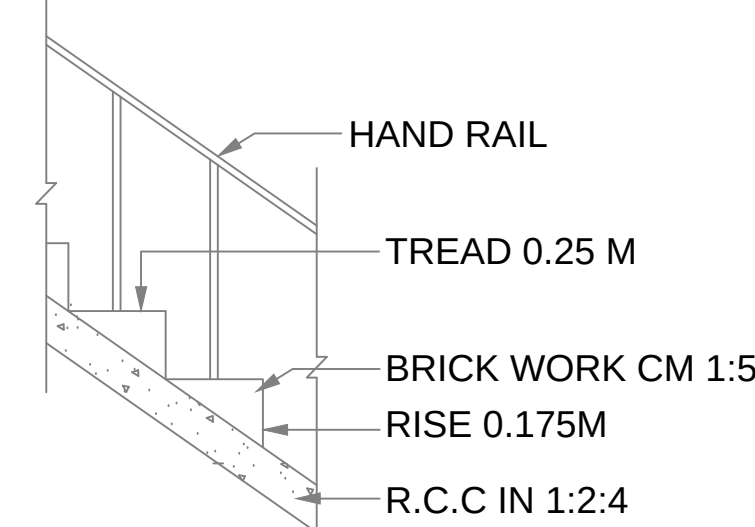

STAIRCASE DETAIL
NOT TO SCALE

PLAN SHOWING THE PROPOSED CONSTRUCTION OF A DWELLING HOUSE IN PLOT NO: 33 AT SANTHOSH NAGAR IV IN SURVEY NO:226/6 AT PARPAKULAM VILLAGE & NOCHIKULAM PANCHAYAT , PALAYAMKOTTAI PANCHAYAT UNION, PALAYAMKOTTAI TALUK , TIRUNELVELI DISTRICT.

Applicant: Mr.REGINALD ARULRAJA SAMUEL
Scale: 1cm =1.0m ALL DIMENSIONS ARE IN METRE

JOINERIES

MD - MAIN DOOR - 1.05 x 2.10m
D - DOOR - 0.90 x 2.10m
D1 - DOOR - 0.75 x 2.10m
W - WINDOW - 1.20 x 1.50m
V - VENTILATOR - 0.90 x 0.60m

SITE AREA

AS PER DOCUMENT - 202.35 SQ.M
AS PER PATT A - 202.00 SQ.M

AREA DETAILS:

AREA OF SITE	-	202.00 SQ.M	2174.13 SQ.FT
AREA OF PRO.CON.S. IN G.F.	-	116.06 SQ.M	1249.15 SQ.FT
AREA OF PRO. CONS. IN F.F.	-	41.63 SQ.M	448.06 SQ.FT
TOTAL AREA OF PRO. CONS.	-	157.69 SQ.M	1697.21 SQ.FT
AREA OF OPEN SPACE	-	85.94 SQ.M	924.98 SQ.FT
AREA FOR FSI	-	121.02 SQ.M	1302.53 SQ.FT

(excluding portico & Balcony)

NOTE:


* U-Trap provided in septic tank
* Rain water harvesting provided.
* Waste water used to garden
* Electronic chimney provided in kitchen
* Car parking & Two wheeler parking provided

FSI CALCULATION


REQUIRED = 2.0
121.02
202.0 = 0.599 (PROVIDED)

COLOUR CODE REFERENCE

SITE BOUNDARY -
PROPOSED CONS -
EXISTING ROAD -
EXISTING BUILDING -

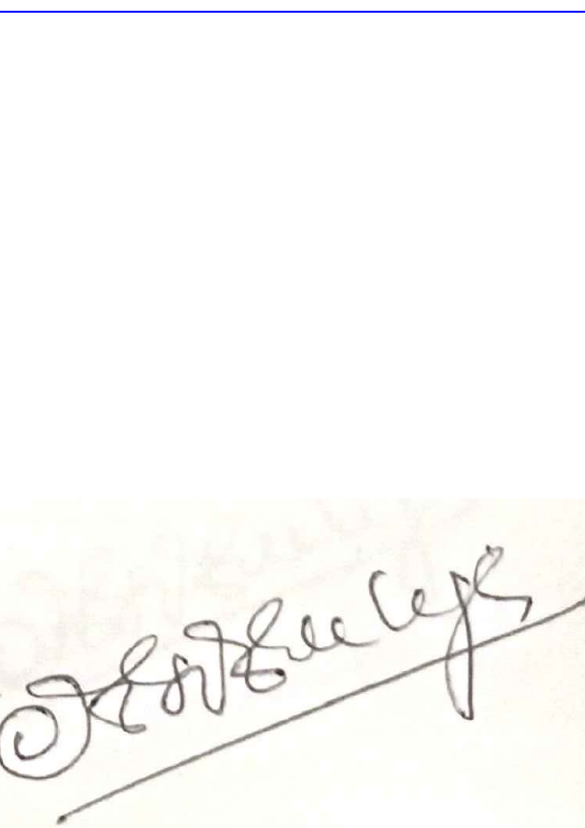

Er. G.Arul Vignesh a E. M.E. M.B.A
Registered Structural Engineer
RSE-111/TVLD/01/2021
Registered Engineer
RSE-111/TVLD/01/2021
146/LS/2021/00022
DTCP & Tvi Corporation
AR CONSTRUCTIONS
Cell : 95002 64489

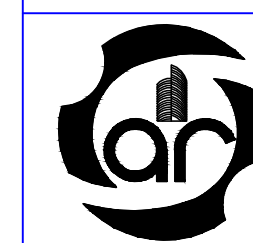

AR CONSTRUCTIONS
D.No: 1E/1, Al Aman Complex,
KTC Nagar, Tirunelveli - 627 011.
9500264489,9092864489

OFFICE USE

APPLICANT

Eight ways to know a piece of land before you pay for it.

This report covers one part of the picture. These cover the rest, drawn from the same government records, for any property in Tamil Nadu.

LandLens One

Ask anything about a property and get an answer grounded in live government records, with the sources shown.

[/landlens/one](#)



Verify My Land

Every record check run on one property and returned as a single report.

[/landlens/verify-my-land](#)



Legal Opinion

An advocate's written opinion on the title, built on the records we pull for it.

[/landlens](#)



One Map

Every layer on one map: the parcel, its boundary, zoning, water bodies and what sits around it.

[/landlens/one/map](#)



PriceMap

What land actually changed hands for around this plot, taken from the registered deeds.

[/landlens/pricemap](#)



Build Scope

What you are allowed to build here: floor space, height, coverage and setbacks.

[/landlens/build-scope](#)



Property Tracker

Watch a property and hear about it when something new is registered against it.

[/landlens/property-tracker](#)



Deal Room

Run the transaction in one place: documents, stamping, signatures and the parties.

[/landlens/deal-room](#)



Twenty-four checks you can run yourself, at no cost.

Records and verification

The registers themselves, read for you.

Encumbrance Certificate

Patta and Chitta

Field Measurement Sketch

EC Analyzer

Bank charge check

Court case search

Seller background check

Approval check by survey

Value and duty

What it is worth and what it costs to register.

Guideline value by street

Guideline value by survey

Stamp duty and registration fees

Capital gains

Floor space index

Area unit converter

Zoning and land use

What the plan says can happen on this land.

Land use zone finder

CMDA land use check

Coastal regulation zone

Master plan check

Water bodies finder

Airport height clearance

Registers and directories

Who holds it, and which office keeps the record.

Find your registering office

Temple property check

Waqf property check

RERA register



Every free tool
/tools



Services we run
for you
/services



The LandLens
suite
/landlens/one



Every claim in this document traces back to a government record.

Legal opinions, due diligence and title verification

Building plan, layout and sub-division approvals

Completion and occupancy certificates, regularisation

Escrow, negotiation and NRI property management

Land survey, soil testing, architecture and construction

Verified RealEstate
3/350/2 Mettukuppam,
OMR Thoraipakkam,
Chennai 600 097, India
hello@verified.realestate
+91 9996 12 9996

Prepared from the registers named on the page each finding sits on. Where a register could not be read, this document says so in its place rather than leaving the gap to be read as a clean result.

