

PP

APPROVAL RECORD

Planning Permission

Tirunelveli district, Tamil Nadu

APPROVAL TYPE

Building Plan

ISSUING AUTHORITY


Town Panchayat

The approval as the planning authority issued it, reproduced in full behind this page.


An approval speaks to what was sanctioned, not to what was built. Completion is a separate record.

PLAN SHOWING THE PROPOSED CONSTRUCTION OF R.C.C. ROOF FIVE (5) RESIDENTIAL BUILDING, WARD 5, IN RE.SY.NO: RE.SY.NO : 1208/1A1A AT GANDHI COLONY IN VADAKKU VALLIOOR TOWN PANCHAYAT, RADHAPURAM TALUK, TIRUNELVELI DISTRICT.


NAME OF OWNER : Mrs. SABERUN NISHA,
W/O Syed Sajid
Kamaraj Nagar 4th Street,
TB Road, Vadakku Vallioor,
Tirunelveli District - 627117,

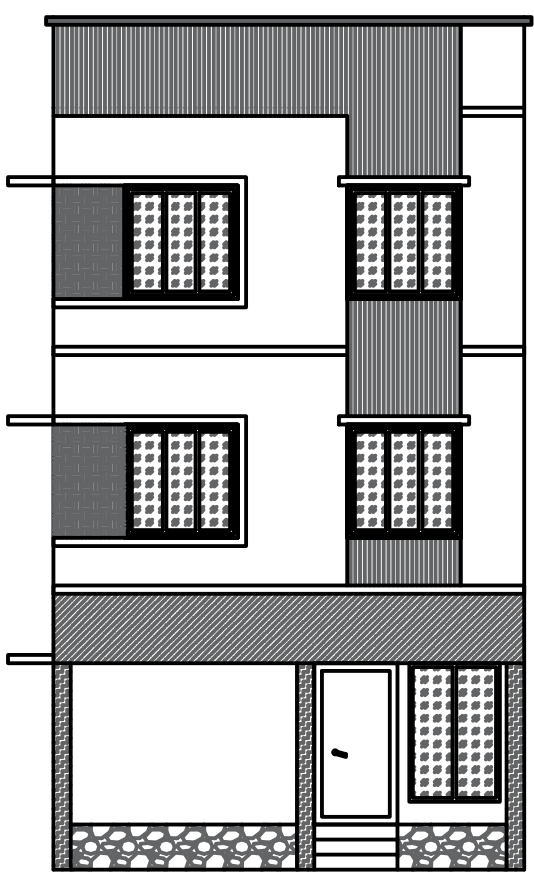


FRONT ELEVATION

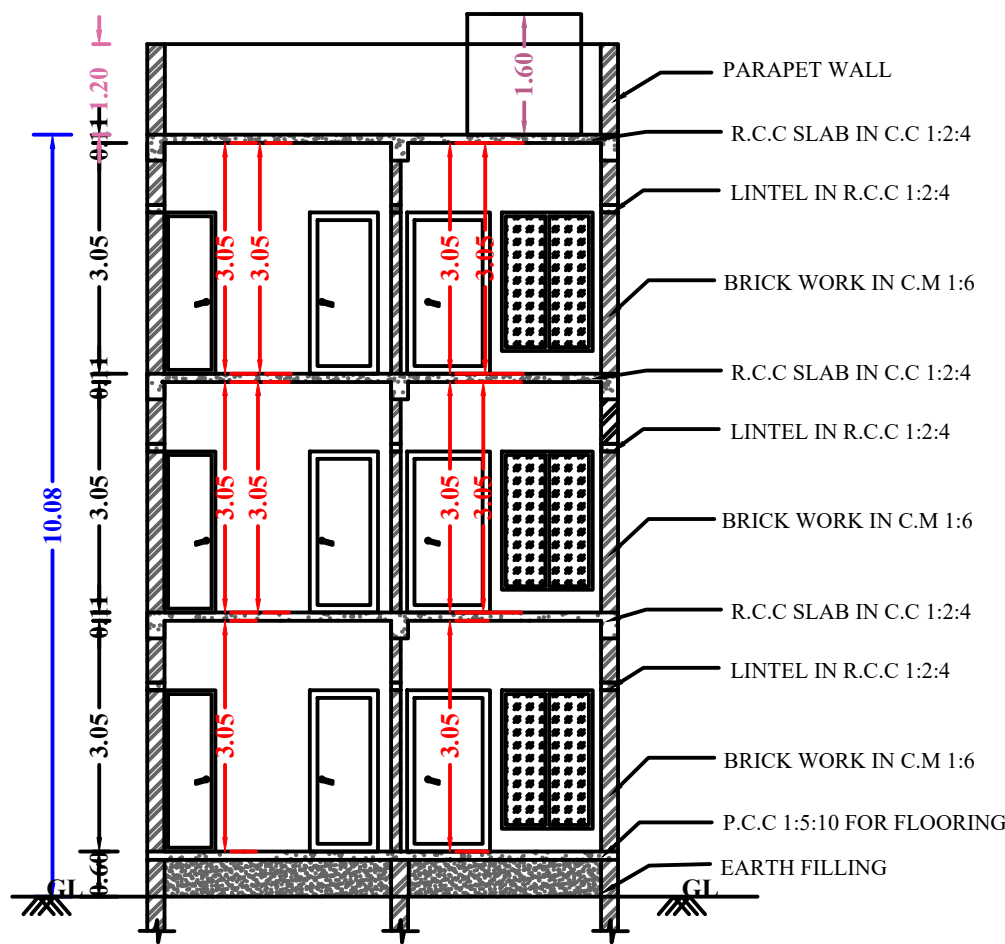

SECTION ON - AB

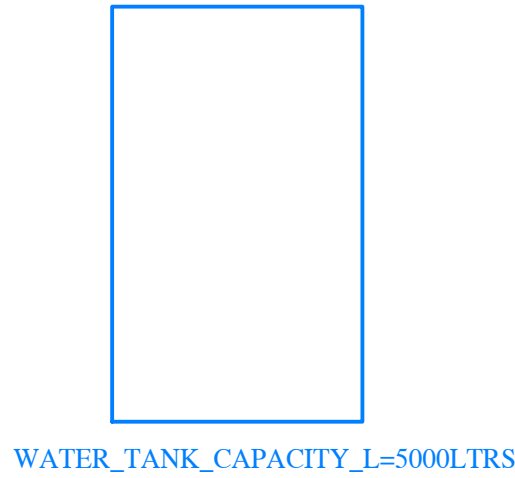


WATER_TANK_CAPACITY_L=5000LTRS

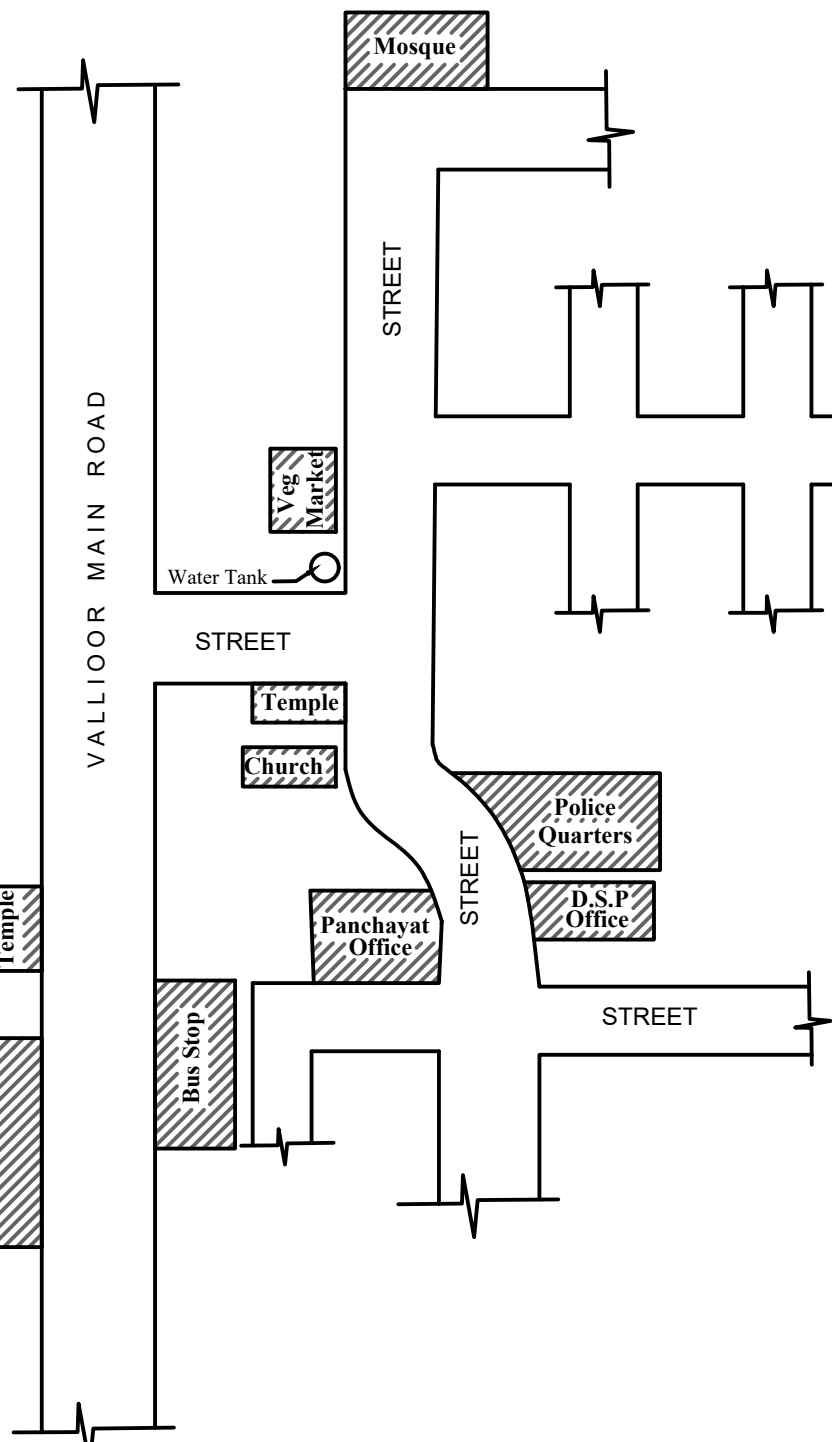

KEY PLAN
Not to scale

SY.NO: 1204
VACANT LAND

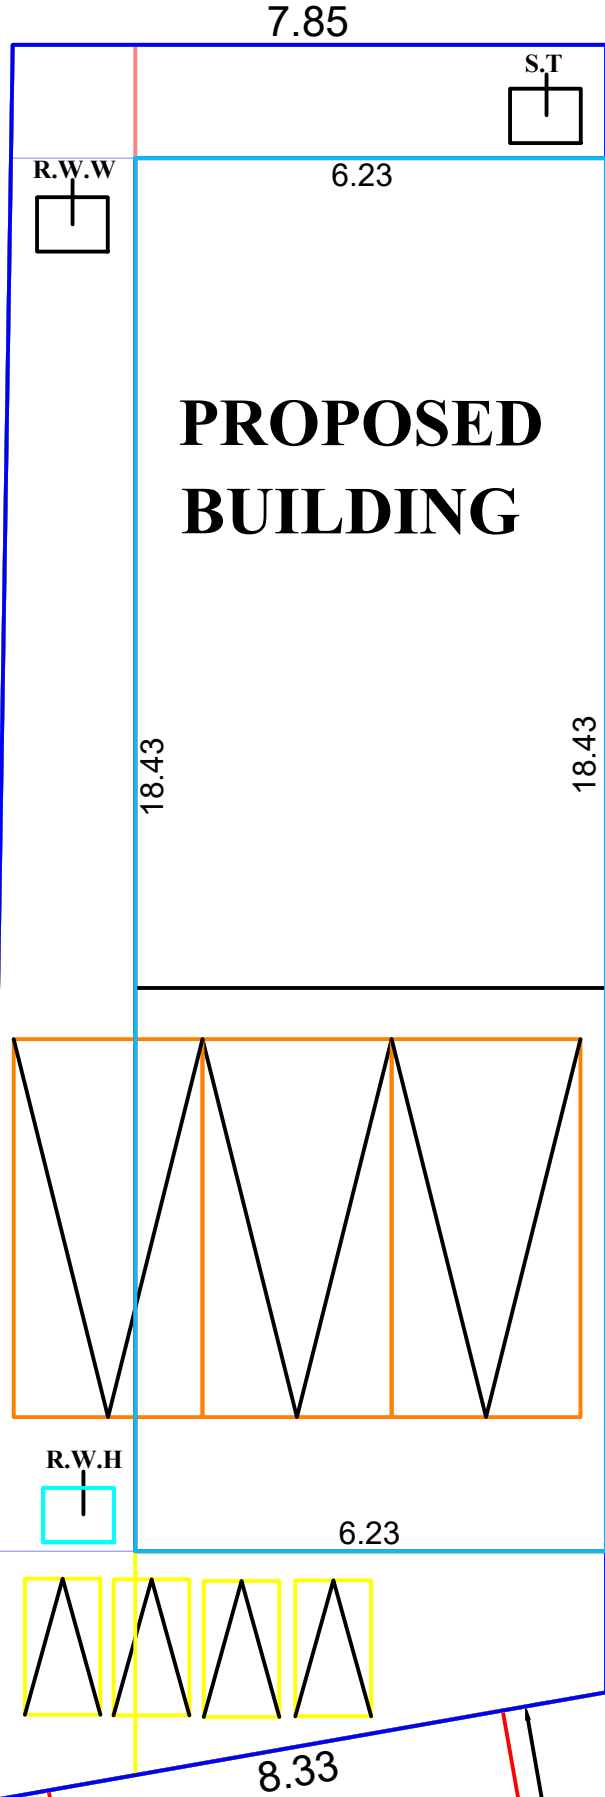

PROPOSED
BUILDING

SITE PLAN
Scale 1:100

PLAN INFO
AS PER DOCUMENT=182.15
FMB OR PLR=180.60
AS AT SITE=180.60
PLOT AREA M2=180.60
SINGLE FAMILY_BLDG=NO
CRZ=NO
SECURITY_ZONE=NO
ACCESS WIDTH M=6.10
WHETHER GOVT OR AIDED SCHOOL=NO
ROAD WIDTH=6.10
ROAD LENGTH=8.33
AVG PLOT DEPTH=21.79
AVG PLOT WIDTH=7.85
LAND USE ZONE= RESIDENTIAL
SURVEY NO= 1208/1A1A
PATTA NO=6927
TALUK=RADHAPURAM
DISTRICT=TIRUNELVELI
JURISDICTION TYPE=TOWN PANCHAYAT
RWH DECLARED=YES
BUILDING NEAR TO RIVER=NO
AREA TYPE=OTHERS
BUILDING NEAR MONUMENT=NO
BUILDING NEAR GOVT BLDG=NO
PROVISION FOR GREEN BUILDINGS AND SUSTAINABILITY=NO
FIRE PROTECTION AND FIRE SAFETY REQUIREMENTS=NO
NOC FOR CONSTRUCTION NEAR MONUMENT=NO
NOC FIRE DEPT=NO
OSR APPLICABLE=NO
OSR SURR BUYBACK RETAIN=RETAIN
PREMIUM FSI REQUIRED=NO
IS APPROVED LAYOUT=NO
IS SWIMMING POOL EXISTS=NO
IF HERITAGE TOWN LESS THAN 1KM_RADIUS=NO
BLK_I_LVL_I_SIDE_SETBACK2=NO

AREA DETAILS		
DESCRIPTION	SQ.M	SQ.FT
SITE AREA	180.60	1943.96
PRO.G.F AREA	114.71	1234.73
PRO.F.F AREA	114.71	1234.73
PRO.S.F AREA	114.71	1234.73
TOTAL PRO. AREA	344.13	3704.19
VACANT AREA	65.89	709.23

PLOT COVERAGE - 63.52 %

SCHEDULE OF JOINERIES :

MD	DOOR	1.00 X 2.10
D	DOOR	0.90 X 2.10
D1	DOOR	0.76 X 2.10
LW2	LONG WINDOW	1.05 X 1.85
W3	WINDOW	1.58 X 1.50
W2	WINDOW	1.05 X 1.50
V	VENTILATOR	0.76 X 0.76

ALL DIMENSION ARE IN METER

COLOUR INDEX

PROPOSED :
ROAD :
BOUNDARY :

SCALE

PLAN: 1:100
SITE PLAN: 1:100

FSI CALCULATION:

REQUIRED < 2

FSI = TOTAL AREA ON ALL FLOORS
PLOT AREA


= 344.13/180.60 = 1.91 < 2
PC = 114.71 X 100 = 63.52%
180.60

SIGNATURE OF LAND AND BUILDING OWNER


SIGN OF REGISTERED ENGINEER

PREPARED BY: J. CHARLES PREM KUMAR, D.Arc


OFFICE USE

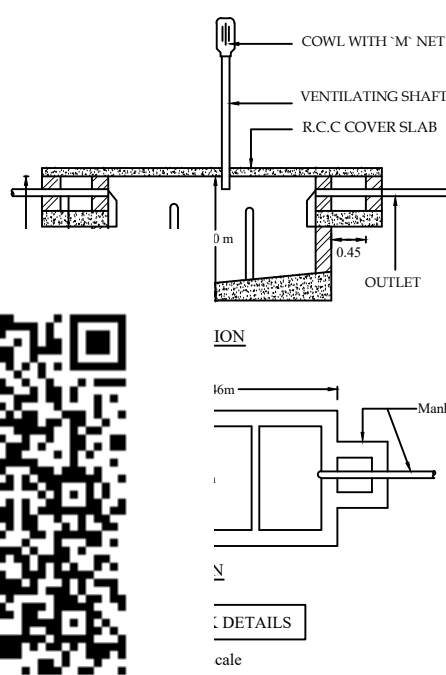


SOAK PIT
Not to scale

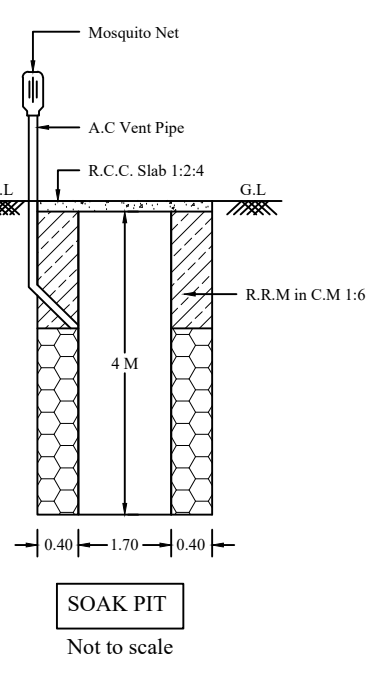


RAINWATER HARVESTING DETAILS
Not to scale

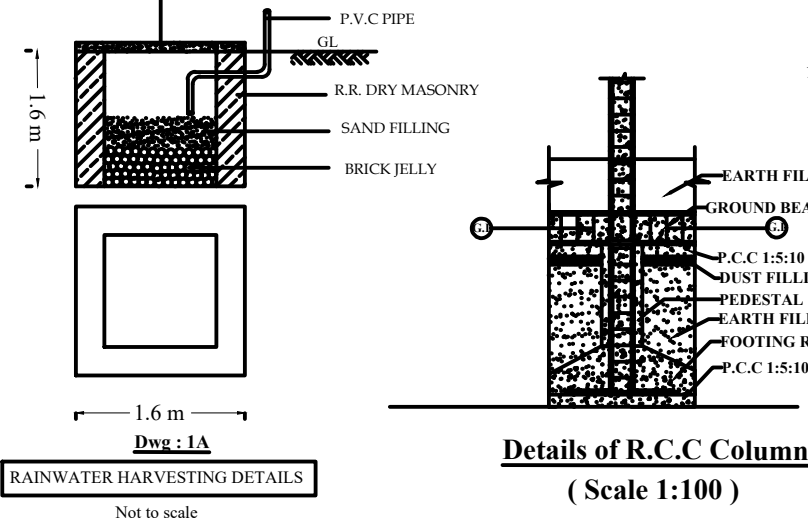


Details of R.C.C Column
(Scale 1:100)

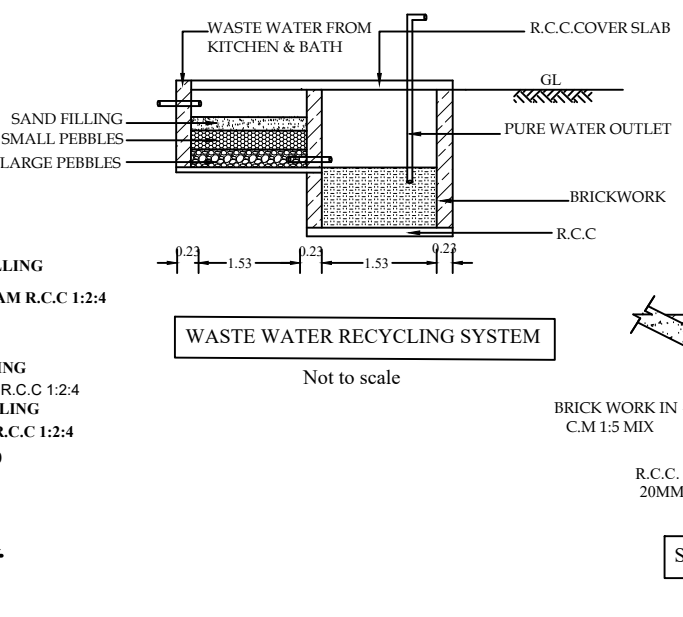

WASTE WATER RECYCLING SYSTEM
Not to scale

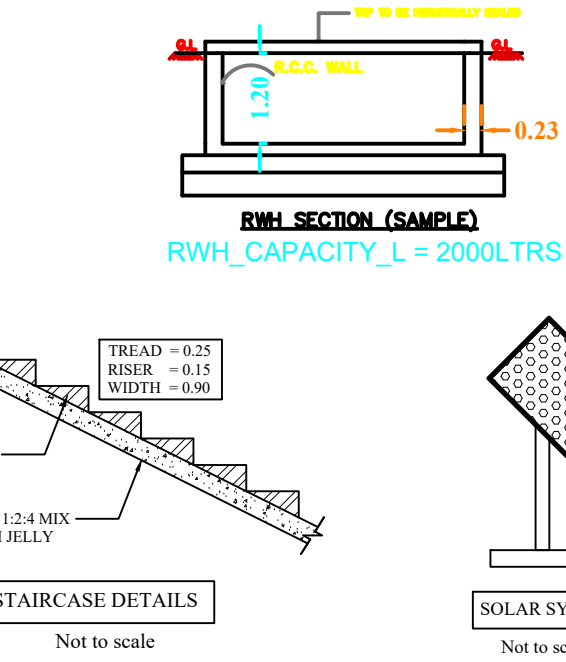

STAIRCASE DETAILS
Not to scale

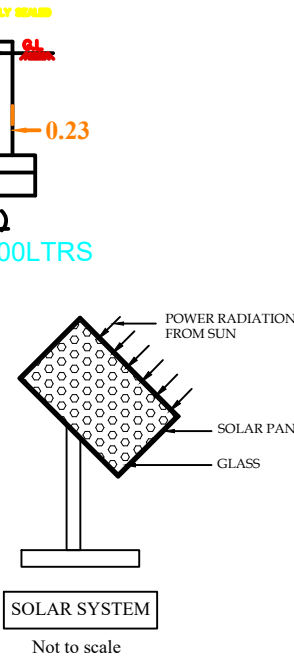

SOLAR SYSTEM
Not to scale

Eight ways to know a piece of land before you pay for it.

This report covers one part of the picture. These cover the rest, drawn from the same government records, for any property in Tamil Nadu.

LandLens One

Ask anything about a property and get an answer grounded in live government records, with the sources shown.

[/landlens/one](#)



Verify My Land

Every record check run on one property and returned as a single report.

[/landlens/verify-my-land](#)



Legal Opinion

An advocate's written opinion on the title, built on the records we pull for it.

[/landlens](#)



One Map

Every layer on one map: the parcel, its boundary, zoning, water bodies and what sits around it.

[/landlens/one/map](#)



PriceMap

What land actually changed hands for around this plot, taken from the registered deeds.

[/landlens/pricemap](#)



Build Scope

What you are allowed to build here: floor space, height, coverage and setbacks.

[/landlens/build-scope](#)



Property Tracker

Watch a property and hear about it when something new is registered against it.

[/landlens/property-tracker](#)



Deal Room

Run the transaction in one place: documents, stamping, signatures and the parties.

[/landlens/deal-room](#)



Twenty-four checks you can run yourself, at no cost.

Records and verification

The registers themselves, read for you.

Encumbrance Certificate

Patta and Chitta

Field Measurement Sketch

EC Analyzer

Bank charge check

Court case search

Seller background check

Approval check by survey

Value and duty

What it is worth and what it costs to register.

Guideline value by street

Guideline value by survey

Stamp duty and registration fees

Capital gains

Floor space index

Area unit converter

Zoning and land use

What the plan says can happen on this land.

Land use zone finder

CMDA land use check

Coastal regulation zone

Master plan check

Water bodies finder

Airport height clearance

Registers and directories

Who holds it, and which office keeps the record.

Find your registering office

Temple property check

Waqf property check

RERA register



Every free tool
/tools



Services we run
for you
/services



The LandLens
suite
/landlens/one



Every claim in this document traces back to a government record.

Legal opinions, due diligence and title verification

Building plan, layout and sub-division approvals

Completion and occupancy certificates, regularisation

Escrow, negotiation and NRI property management

Land survey, soil testing, architecture and construction

Verified RealEstate
3/350/2 Mettukuppam,
OMR Thoraipakkam,
Chennai 600 097, India
hello@verified.realestate
+91 9996 12 9996

Prepared from the registers named on the page each finding sits on. Where a register could not be read, this document says so in its place rather than leaving the gap to be read as a clean result.

