

PP

APPROVAL RECORD

Planning Permission

Tirunelveli district, Tamil Nadu

APPROVAL TYPE

Building Plan

ISSUING AUTHORITY

Rural Panchayat


The approval as the planning authority issued it, reproduced in full behind this page.

An approval speaks to what was sanctioned, not to what was built. Completion is a separate record.


PLAN SHOWING THE PROPOSED CONSTRUCTION OF GROUND FLOOR SHOP BUILDING BEARING PLOT NO.: 128, KIRUBA NAGAR, S.NO.: 393/1 PART, KEELANATHAM VILLAGE, PALAYAMKOTTAI PANCHAYAT UNION, TIRUNELVELI DISTRICT

Approved Layout No.: N.L.P/R(T.K) NO.: 62/87


APPLICANT NAME: S.P.CHANDRASEKARAN

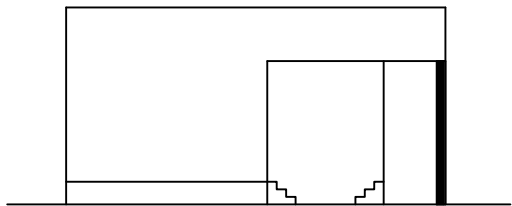


ELEVATION

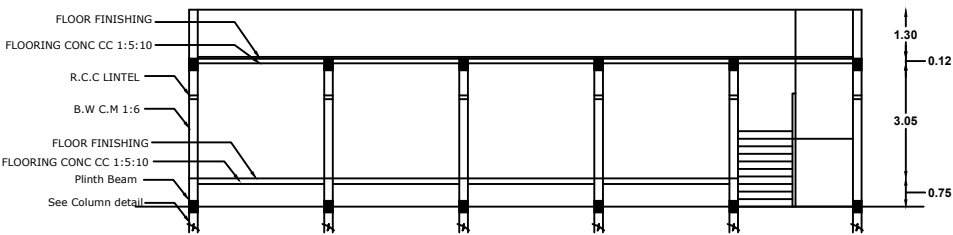


SECTION AT AA'

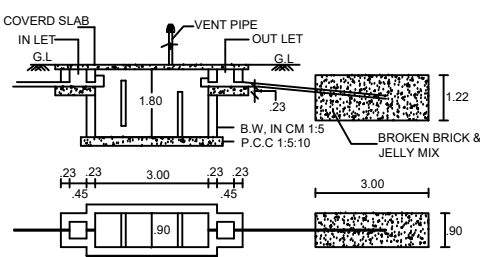

PLAN & SECTION OF SEPTIC TANK & TRENCH

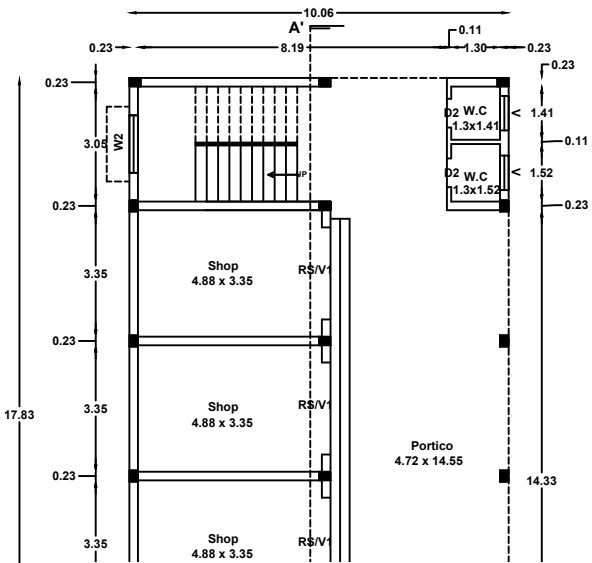


SCALE 1:100

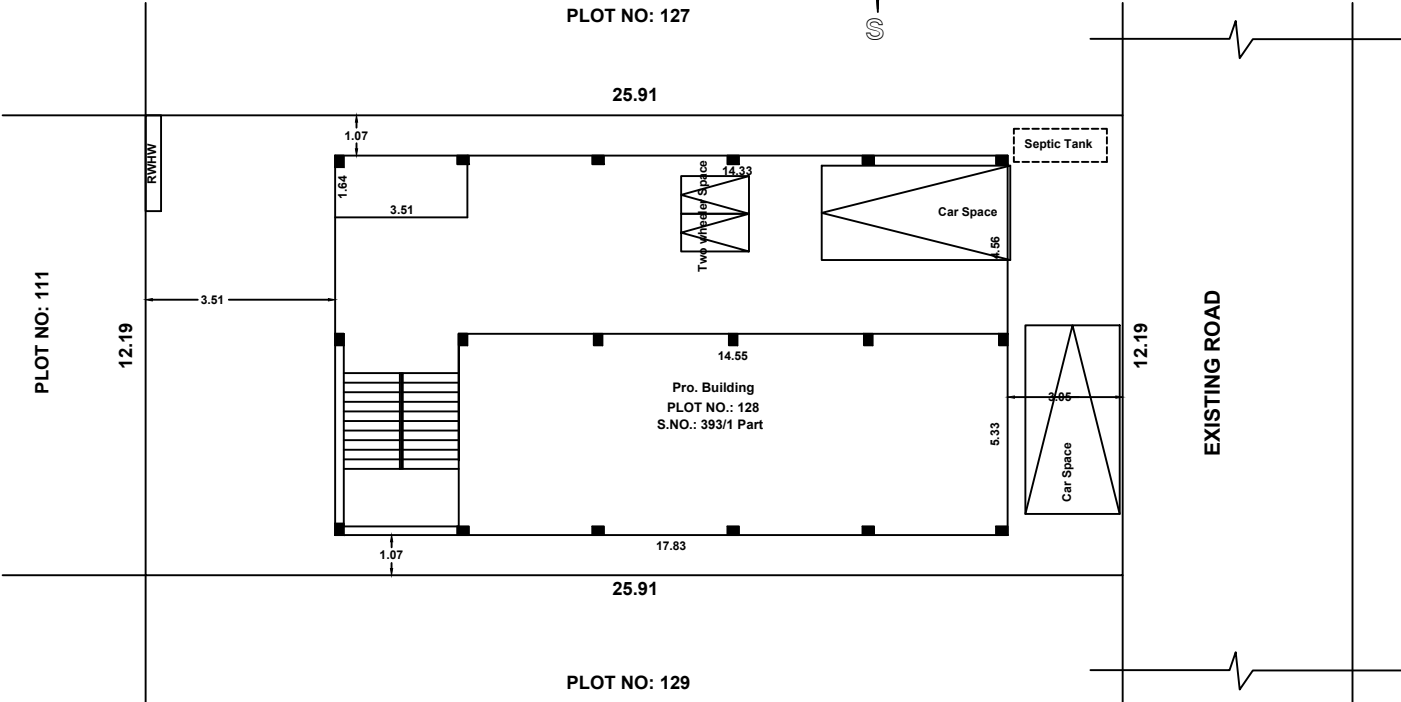

SITE PLAN


PARKING CALCULATION FOR HOUSE BUILDING
1 car space and 1 Two wheeler space for every 75 sq.m or part thereof excluding the first 75 sq.m
(1 Car Space 2.50 x 5.0 m)
(1 Two wheeler Space 1.80 x 1.0 m)
Building area GF(excluding portico) = 100.85 Sq.m
Required Car Space = $\frac{100.85}{75}$ = 1 Nos.
Required - 1 Car Space Provided - 2 Car Space

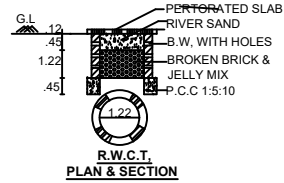


FLOOR SPACE INDEX

TOTAL FLOOR AREA	< 2.00
SITE AREA	< 2.00
179.35	< 2.00
315.87	< 2.00
0.567	< 2.00

HENCE OK

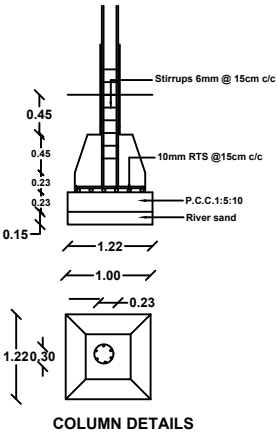

COLUMN DETAILS

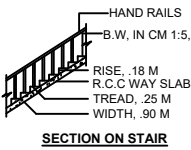

SECTION ON STAIR

- Note:
- Waste Water connected to sump and disposed by private sewage tracks
 - Mechanical ventilation should be provided.
 - Earth quake resistance provided
 - Recycled rain water connected to sump
 - Scheme area (Udayarpatti D.D.Plan) ,
 - Residential use Zone,
 - Scale 1:100 & 200,
 - All Dimension Are in Meters,
 - Drinking water should be provide as per corporation norms
 - T.C.M.C ward no :- 04
 - One Car Parking Space Provided.
 - One Bike Parking Space Provided.

JOINERY DETAILS:		NOTE:	
RS - ROLLING SHUTTER	2.44 X 2.10	Scale - 1:100	
D2 - DOOR	0.76 X 2.10	All dimensions are in "METRE"	
V1 - VENTILATOR	2.44 X 0.60	Rain water is collecting in -	
V - VENTILATOR	0.9 X 0.60	Rainwater collecting Tank	
W1 - WINDOW	1.83 X 1.37		
W2 - WINDOW	1.52 X 1.37		
W3 - WINDOW	0.91 X 1.37		

AREA DETAILS		SQ.MT.	SQ.FT.
APPLICANT'S SITE AREA		315.87	3400.00
PRO.GROUND FLOOR AREA		179.35	1930.52
Portico - 78.50 sq.m			
OPEN SPACE		136.52	1469.50
ROAD		-	-

APPLICANT.

ENGINEER.

Eight ways to know a piece of land before you pay for it.

This report covers one part of the picture. These cover the rest, drawn from the same government records, for any property in Tamil Nadu.

LandLens One

Ask anything about a property and get an answer grounded in live government records, with the sources shown.

[/landlens/one](#)



Verify My Land

Every record check run on one property and returned as a single report.

[/landlens/verify-my-land](#)



Legal Opinion

An advocate's written opinion on the title, built on the records we pull for it.

[/landlens](#)



One Map

Every layer on one map: the parcel, its boundary, zoning, water bodies and what sits around it.

[/landlens/one/map](#)



PriceMap

What land actually changed hands for around this plot, taken from the registered deeds.

[/landlens/pricemap](#)



Build Scope

What you are allowed to build here: floor space, height, coverage and setbacks.

[/landlens/build-scope](#)



Property Tracker

Watch a property and hear about it when something new is registered against it.

[/landlens/property-tracker](#)



Deal Room

Run the transaction in one place: documents, stamping, signatures and the parties.

[/landlens/deal-room](#)



Twenty-four checks you can run yourself, at no cost.

Records and verification

The registers themselves, read for you.

Encumbrance Certificate

Patta and Chitta

Field Measurement Sketch

EC Analyzer

Bank charge check

Court case search

Seller background check

Approval check by survey

Value and duty

What it is worth and what it costs to register.

Guideline value by street

Guideline value by survey

Stamp duty and registration fees

Capital gains

Floor space index

Area unit converter

Zoning and land use

What the plan says can happen on this land.

Land use zone finder

CMDA land use check

Coastal regulation zone

Master plan check

Water bodies finder

Airport height clearance

Registers and directories

Who holds it, and which office keeps the record.

Find your registering office

Temple property check

Waqf property check

RERA register



Every free tool
/tools



Services we run
for you
/services



The LandLens
suite
/landlens/one



Every claim in this document traces back to a government record.

Legal opinions, due diligence and title verification

Building plan, layout and sub-division approvals

Completion and occupancy certificates, regularisation

Escrow, negotiation and NRI property management

Land survey, soil testing, architecture and construction

Verified RealEstate
3/350/2 Mettukuppam,
OMR Thoraipakkam,
Chennai 600 097, India
hello@verified.realestate
+91 9996 12 9996

Prepared from the registers named on the page each finding sits on. Where a register could not be read, this document says so in its place rather than leaving the gap to be read as a clean result.

