

PP

APPROVAL RECORD

Planning Permission

Tirunelveli district, Tamil Nadu

APPROVAL TYPE

Building Plan

ISSUING AUTHORITY

Town Panchayat

The approval as the planning authority issued it, reproduced in full behind this page.

An approval speaks to what was sanctioned, not to what was built. Completion is a separate record.

PLAN SHOWING THE PROPOSED CONSTRUCTION OF ONE

COMMERCIAL SHOP BUILDING AFTER DEMOLISHING EXISTING

HOUSE & SHOP BUILDING BEARING DOOR NO: 268, 270, WARD: 03,




IN SY.NO: 18, AT THIRUVARANGANERI RASTHA IN ERUVADI TOWN

PANCHAYAT ...


NAME OF OWNER : Tmt. M.MUTHU KATHEJA.

W/O: Mr. S.MEERAN SAHIB.

NAGOORPITCHI
VAHAIYARA
HOUSE & LAND

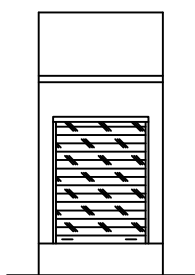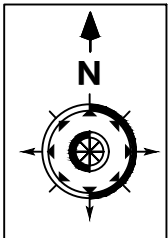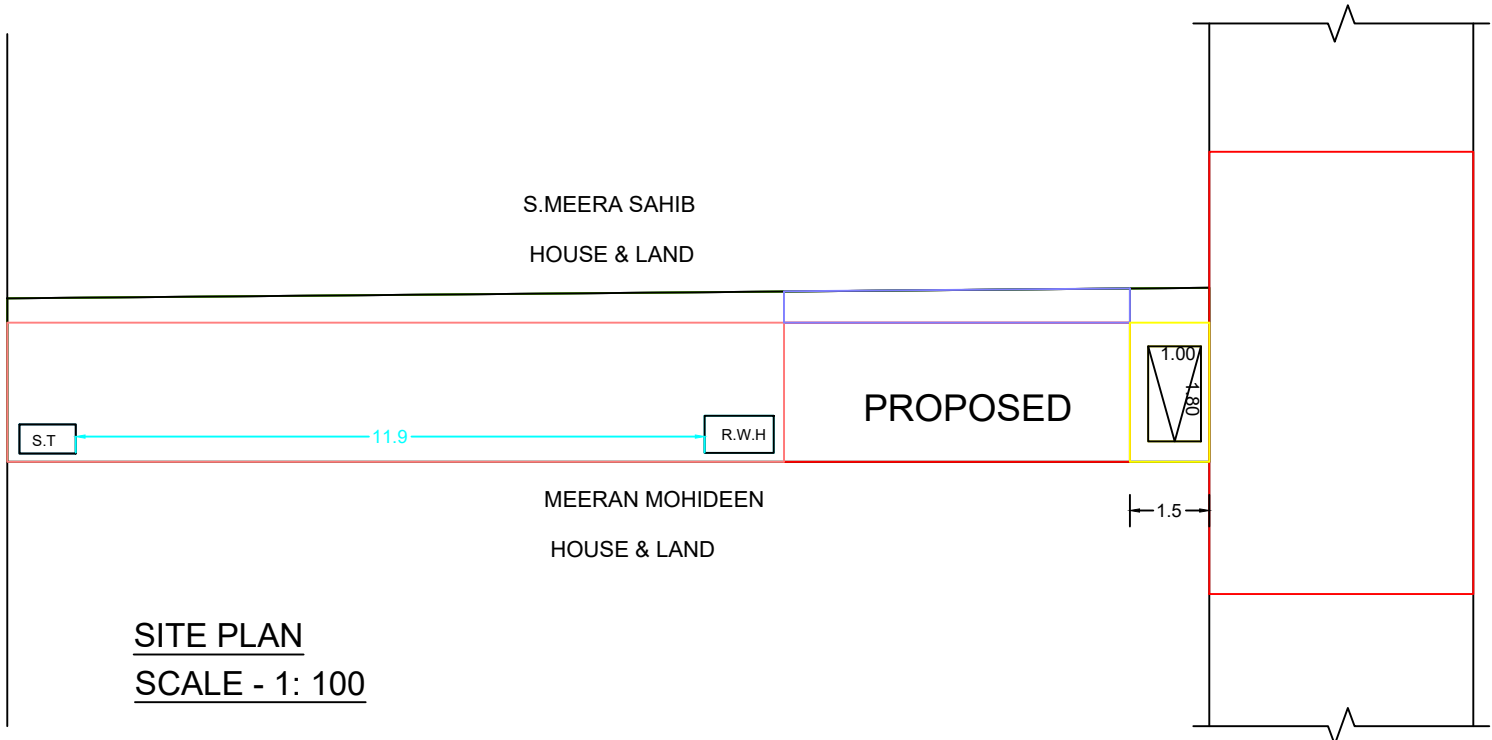


ELEVATION

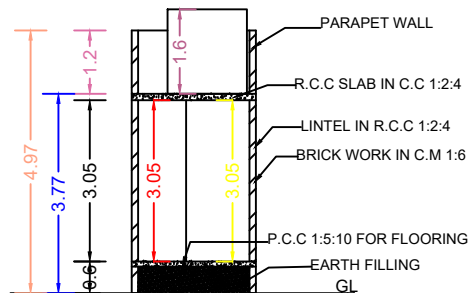


SECTION ON - AB


PLAN INFO
AS AT SITE=72.80
FMB_OR_PLR=72.80
AS PER DOCUMENT=72.80
PREMIUM/ISI/REQUIRED=NO
IS APPROVED_LAYOUT=YES
PLOT_NO=NO
SURVEY_NO=18
PATTI_NO=173
TALUK=NAGUNERI
OSR APPLICABLE=NO
IS SWIMMING_POOL_EXISTS=NO
VILLAGE=ERUVADI
DISTRICT=TIRUNELVELI
SINGLE_FAMILY_BLDG=YES
CRZ=NO
SECURITY_ZONE=NO
ACCESS_WIDTH_M=5.00
WHETHER GOVT_OR_AIDED_SCHOOL=NO
PLOT_AREA_M2=72.80
AVG_PLOT_DEPTH=22.75
AVG_PLOT_WIDTH=3.20
AREA_TYPE=HWS
ROAD_WIDTH=5.00
ROAD_LENGTH=16.26
LAND_USE_ZONE=COMMERCIAL
RWH_DECLARED=YES
BUILDING_NEAR_TO_RIVER=NO
BUILDING_NEAR_MONUMENT=NO
BUILDING_NEAR_GOVT_BLDG=NO
IF HERITAGE_TOWN_LESS_THAN_1KM_RADIUS=NO
NOC_FOR_CONSTRUCTION_NEAR_MONUMENT=NO
JURISDICTION_TYPE=PANCHAYAT
INTERNAL_VEHICULAR_ACCESS=NO
BLOCK_1_B-SHOP_MEMBER_COUNT=2

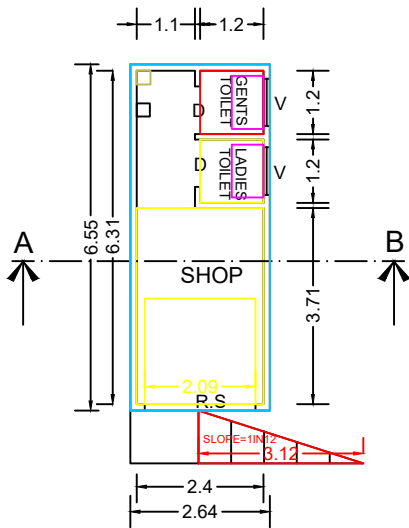


KEY PLAN
Not to scale

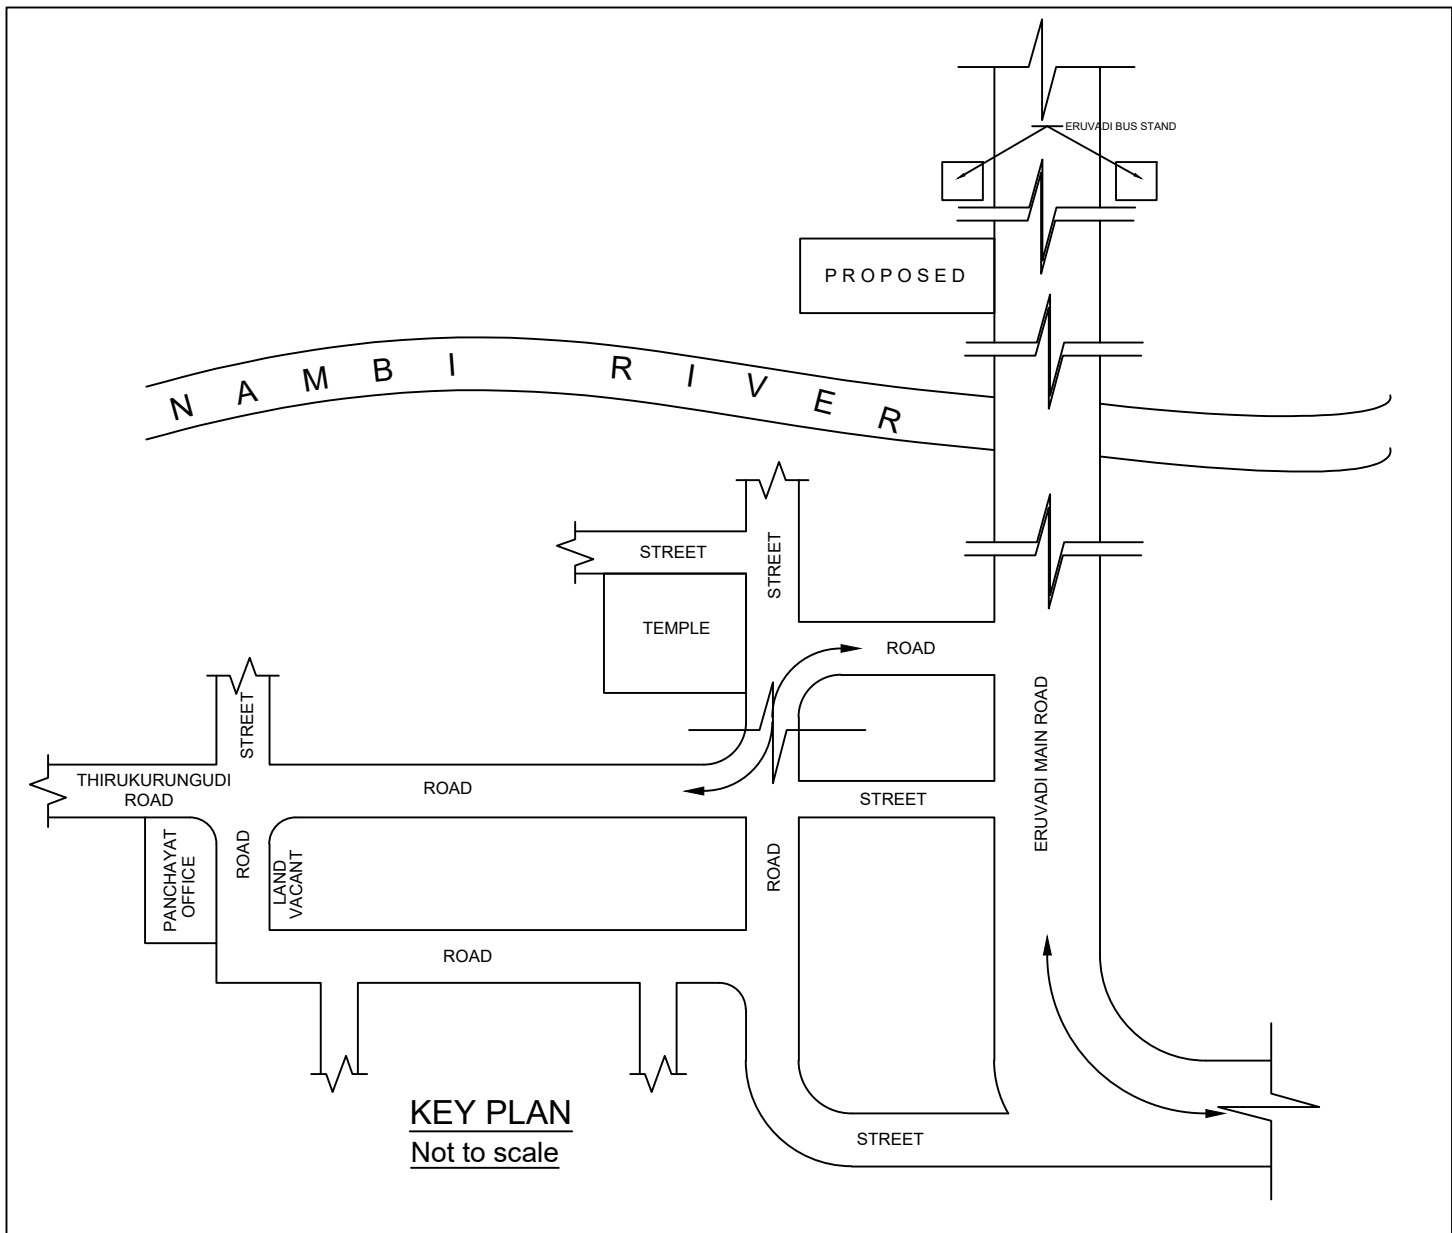


RAIN WATER HARVESTING PIT

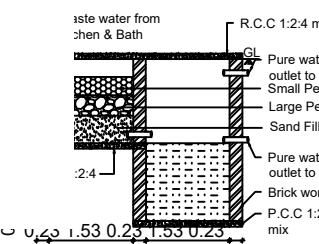


WASTE WATER RECYCLING PIT

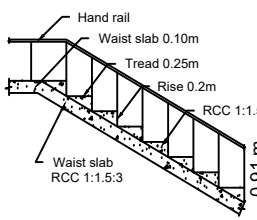


STAIR CASE DETAILS

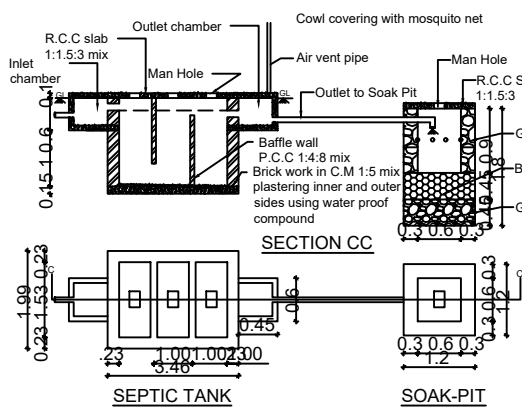


SEPTIC TANK

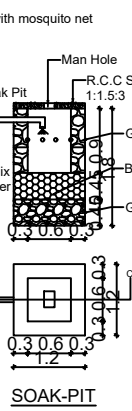

SOAK-PIT

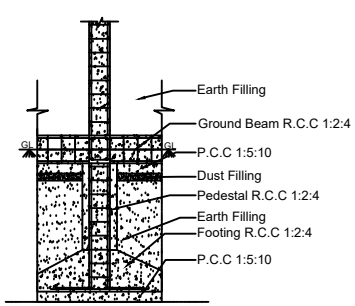


DETAILS OF R.C.C COLUMN

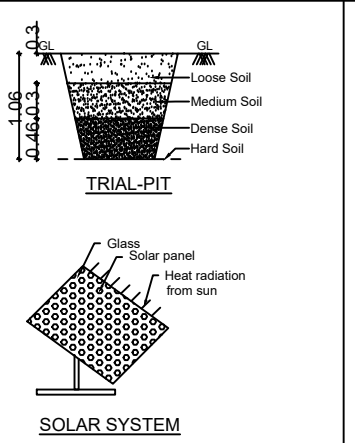

SOLAR SYSTEM

Solar water heater

WATER_TANK_CAPACITY_L=6000LTRS

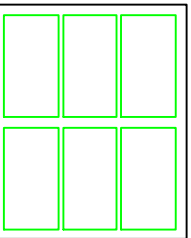

Solar panel

OFFICE USE ONLY

ALL DIMENSIONS ARE IN METER

AREA DETAILS

AREA OF SITE 72.80Sq.m 783.30 Sq.ft

PROPOSED AREA:

G.F COMMERCIAL : 21.36 Sq.m 229.83 Sq.ft

TOTAL : 21.36 Sq.m 229.83 Sq.ft

VACANT AREA : 51.44 Sq.m 553.47 Sq.ft

JOINERIES		
MD	MAIN DOOR	1.50*2.10
D	DOOR	1.20*2.10
D1	DOOR	1.00*2.10
MW	MAIN WINDOW	1.50 X 1.50
W	WINDOW	1.20 X 1.20
V	VENTILATOR	1.00*0.75

COLOUR INDEX

☐ PROPOSED	☐ SITE BOUNDARY
☐ ROAD	☒ EXISTING

PLOT COVERAGE = $\frac{\text{GROUND FLOOR AREA}}{\text{SITE AREA}} \times 100$
= $\frac{21.36}{72.80} \times 100 = 29.34$

FSI = $\frac{\text{TOTAL COVERED AREA ON ALL FLOORS}}{\text{PLOT AREA}}$
 $\frac{21.36}{72.80} = 0.2934 < 2.00$

PARKING CALCULATION :-
1 Car Space For Every 1 Dwelling Units and Water Harvesting Arrangements For Every Dwelling Unit

Upto 75 Sq.m CarParking Nill
(Above 75 Sq.m :- 1 Car & 1Two Wheeler Space For Every 75 Sq.m)

Certified That Provisions Shall Be Made To
"RAIN WATER HARVESTING" Arrangements
System in The Proposed Construction.

M. Muthu Katheja

SIGNATURE OF LAND & BUILDING OWNER

J. Charles Prem Kumar
J. CHARLES PREM KUMAR, D.C.E., D.Arch.
J. R. CONSTRUCTIONS
32F, Court Road, Vallioor - 627 117
Cell : 999 48 48 603

SIGN OF REGISTERED ENGINEER:

PREPARED BY: J. CHARLES PREM KUMAR,D.Arch, D.C.E.
Govt. Registered Engineer-Grade- II
Registration No:

JR CONSTRUCTION
32F, Court Road,
Murugan Pathai street,
Vallioor - 627 117
Cell : 999 48 48 603
Office : -

DATE : 28-08-2024

Eight ways to know a piece of land before you pay for it.

This report covers one part of the picture. These cover the rest, drawn from the same government records, for any property in Tamil Nadu.

LandLens One

Ask anything about a property and get an answer grounded in live government records, with the sources shown.

[/landlens/one](#)



Verify My Land

Every record check run on one property and returned as a single report.

[/landlens/verify-my-land](#)



Legal Opinion

An advocate's written opinion on the title, built on the records we pull for it.

[/landlens](#)



One Map

Every layer on one map: the parcel, its boundary, zoning, water bodies and what sits around it.

[/landlens/one/map](#)



PriceMap

What land actually changed hands for around this plot, taken from the registered deeds.

[/landlens/pricemap](#)



Build Scope

What you are allowed to build here: floor space, height, coverage and setbacks.

[/landlens/build-scope](#)



Property Tracker

Watch a property and hear about it when something new is registered against it.

[/landlens/property-tracker](#)



Deal Room

Run the transaction in one place: documents, stamping, signatures and the parties.

[/landlens/deal-room](#)



Twenty-four checks you can run yourself, at no cost.

Records and verification

The registers themselves, read for you.

Encumbrance Certificate

Patta and Chitta

Field Measurement Sketch

EC Analyzer

Bank charge check

Court case search

Seller background check

Approval check by survey

Zoning and land use

What the plan says can happen on this land.

Land use zone finder

CMDA land use check

Coastal regulation zone

Master plan check

Water bodies finder

Airport height clearance

Value and duty

What it is worth and what it costs to register.

Guideline value by street

Guideline value by survey

Stamp duty and registration fees

Capital gains

Floor space index

Area unit converter

Registers and directories

Who holds it, and which office keeps the record.

Find your registering office

Temple property check

Waqf property check

RERA register



Every free tool
/tools



Services we run
for you
/services



The LandLens
suite
/landlens/one



Every claim in this document traces back to a government record.

Legal opinions, due diligence and title verification

Building plan, layout and sub-division approvals

Completion and occupancy certificates, regularisation

Escrow, negotiation and NRI property management

Land survey, soil testing, architecture and construction

Verified RealEstate
3/350/2 Mettukuppam,
OMR Thoraipakkam,
Chennai 600 097, India
hello@verified.realestate
+91 9996 12 9996

Prepared from the registers named on the page each finding sits on. Where a register could not be read, this document says so in its place rather than leaving the gap to be read as a clean result.

