

PP

APPROVAL RECORD

Planning Permission

Ponnagudi

Tirunelveli district, Tamil Nadu

APPROVAL TYPE

Building Plan

ISSUING AUTHORITY


Rural Panchayat

PURPOSE

Commercial


The approval as the planning authority issued it, reproduced in full behind this page.

An approval speaks to what was sanctioned, not to what was built. Completion is a separate record.

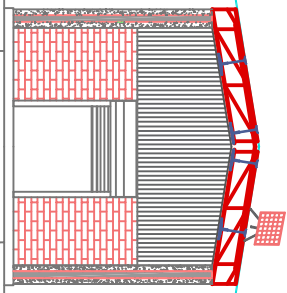


ELEVATION

GROUND LEVEL
0'-0"

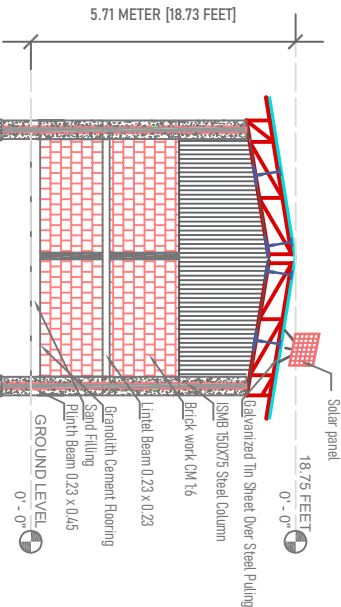


SECTION A-A'


GROUND LEVEL
0'-0"

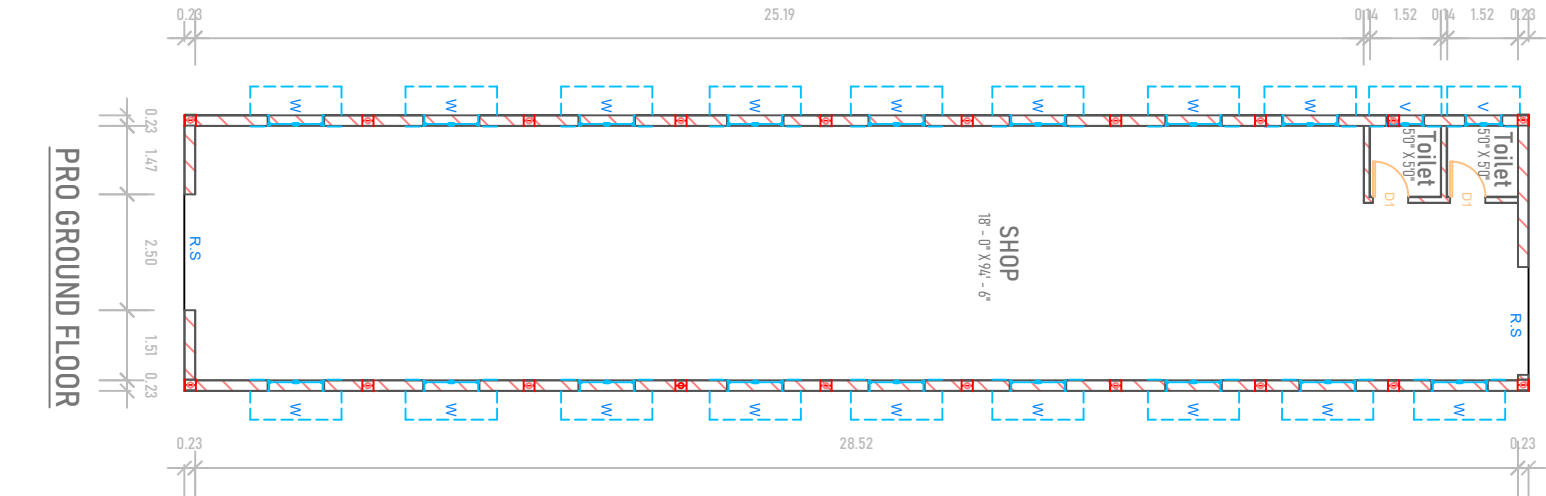


PRO GROUND FLOOR

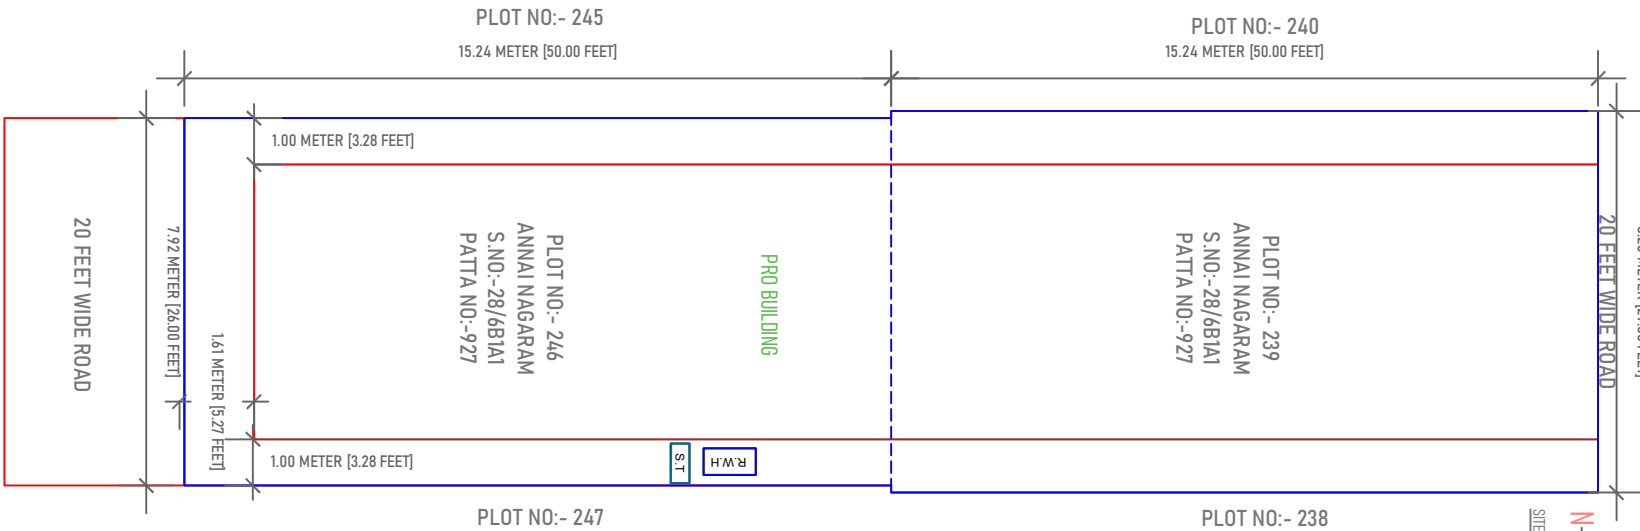

SITE PLAN

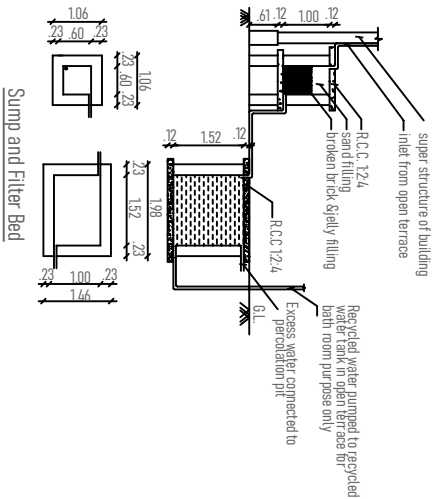


Sump and Filter Bed

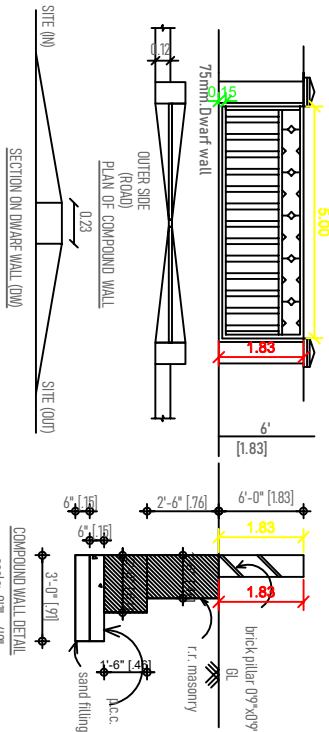


SECTION ON DWARF WALL (DW)

SECTION ON DWARF WALL (DW)

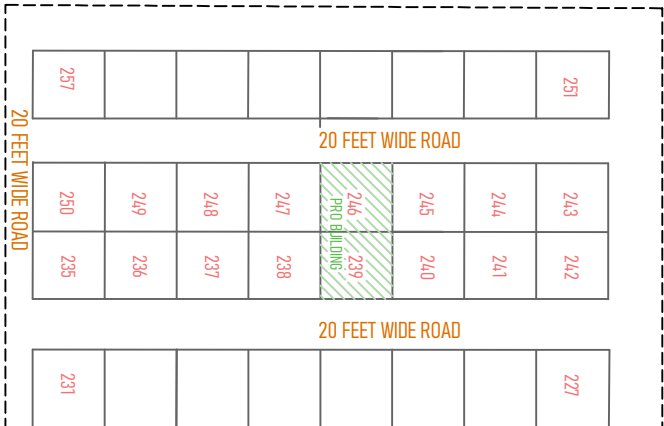

KEY PLAN

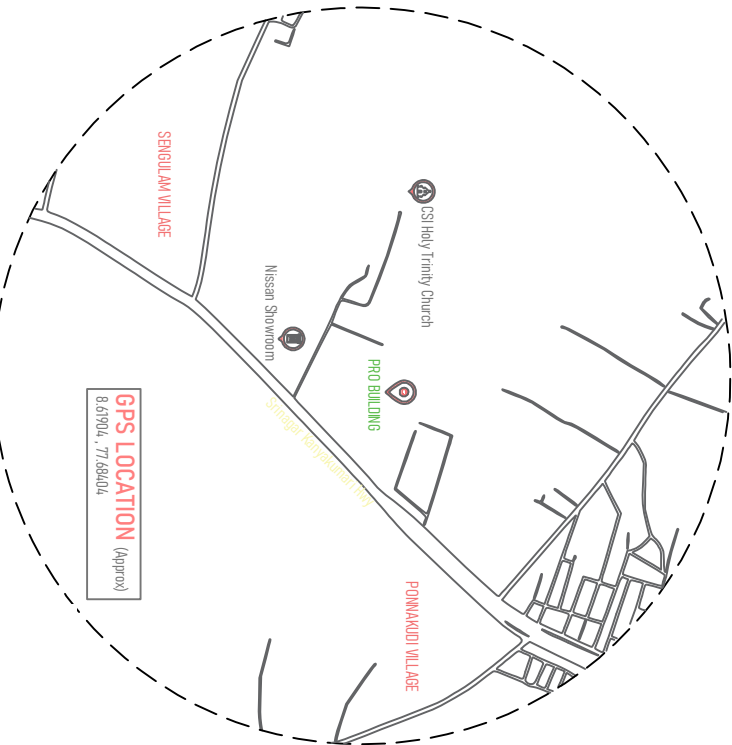

TOPO PLAN

PLAN SHOWING THE PROPOSED CONSTRUCTION OF COMMERCIAL SHOP BUILDING GROUND FLOOR IN PLOT NO:-239, 246 S.NO:- 28/6B1A1,IN ANNAI NAGARAM PATT NO-927, IN PONNAKUDI VILLAGE PANCHAYAT IN PALAYAMKOTTAI PANCHAYAT UNION IN TIRUNELVELI DISTRICT.

JOINERIES	ALL DIMENSIONS ARE IN FEET			
	DOOR	3'0" x 7'0"	W	WINDOW
DOOR	3'0" x 7'0"	W	WINDOW	4'0" x 4'0"
SCALE 1:100	0	OPENING	3'0" x 4'0"	V
AREA DETAILS	AS PER THE DOCUMENT		Sq.M	Sq.Ft
ENG ROAD			125.42	1350
SITE AREA PLOT NO:-239			120.77	1300
SITE AREA PLOT NO:-246			244.79	2650
TOTAL SITE AREA			177.70	1948.774
PRO G.F. PLINTH AREA			177.70	1948.774
TOTAL PRO PLINTH AREA			74.69	807.837

NOTE	
Ran Water harvesting Details	
Provided (R/W)	
Waste Water Used for Garden	
Solar System Water tank provided	
Drinking water to be provided	
Ran water harvesting tank to be provided	
Waste water from recycled water tank & Trench connected to Solid waste tub to be provided	
Ultrares provided in septic tank to prevent curb breeding of mosquitoes	
No Children shall be employed	
First aid box with all equipment	
Shall be provided	
Expectation was not done by the below engineer only plans was prepared	
APPLICANTS SIGNATURE	
Mr. P. Paramasivan	
[Aadhaar No:- 2637 1024 6840]	



ENGINEERS AND ARCHITECTS
Er. J VICTOR JOSHUA M.E.STRUCTURAL
REGISTERED STRUCTURAL ENGINEER
ORDA TIV/PRO/26/2023
No 3, Sheeba Complex, Perumalpuram,
Palayamkottai, Tirunelveli-7.
Cell: 9080579182, 9443507514.

ENGINEER
PLAN ONLY

Eight ways to know a piece of land before you pay for it.

This report covers one part of the picture. These cover the rest, drawn from the same government records, for any property in Tamil Nadu.

LandLens One

Ask anything about a property and get an answer grounded in live government records, with the sources shown.

</landlens/one>



Verify My Land

Every record check run on one property and returned as a single report.

</landlens/verify-my-land>



Legal Opinion

An advocate's written opinion on the title, built on the records we pull for it.

</landlens>



One Map

Every layer on one map: the parcel, its boundary, zoning, water bodies and what sits around it.

</landlens/one/map>



PriceMap

What land actually changed hands for around this plot, taken from the registered deeds.

</landlens/pricemap>



Build Scope

What you are allowed to build here: floor space, height, coverage and setbacks.

</landlens/build-scope>



Property Tracker

Watch a property and hear about it when something new is registered against it.

</landlens/property-tracker>



Deal Room

Run the transaction in one place: documents, stamping, signatures and the parties.

</landlens/deal-room>



Twenty-four checks you can run yourself, at no cost.

Records and verification

The registers themselves, read for you.

Encumbrance Certificate

Patta and Chitta

Field Measurement Sketch

EC Analyzer

Bank charge check

Court case search

Seller background check

Approval check by survey

Zoning and land use

What the plan says can happen on this land.

Land use zone finder

CMDA land use check

Coastal regulation zone

Master plan check

Water bodies finder

Airport height clearance

Value and duty

What it is worth and what it costs to register.

Guideline value by street

Guideline value by survey

Stamp duty and registration fees

Capital gains

Floor space index

Area unit converter

Registers and directories

Who holds it, and which office keeps the record.

Find your registering office

Temple property check

Waqf property check

RERA register



Every free tool
/tools



Services we run
for you
/services



The LandLens
suite
/landlens/one



Every claim in this document traces back to a government record.

Legal opinions, due diligence and title verification

Building plan, layout and sub-division approvals

Completion and occupancy certificates, regularisation

Escrow, negotiation and NRI property management

Land survey, soil testing, architecture and construction

Verified RealEstate
3/350/2 Mettukuppam,
OMR Thoraipakkam,
Chennai 600 097, India
hello@verified.realestate
+91 9996 12 9996

Prepared from the registers named on the page each finding sits on. Where a register could not be read, this document says so in its place rather than leaving the gap to be read as a clean result.

