

PP

APPROVAL RECORD

Planning Permission

Tirunelveli district, Tamil Nadu

APPROVAL TYPE

Building Plan



ISSUING AUTHORITY

Rural Panchayat

The approval as the planning authority issued it, reproduced in full behind this page.

An approval speaks to what was sanctioned, not to what was built. Completion is a separate record.

PLAN SHOWING THE PROPOSED CONSTRUCTION OF RESIDENTIAL HOUSE IN THE S.NO:- 221/3C1, IN KEELAPATTAM VILLAGE IN PALAYAMKOTTAI TALUK, TIRUNELVELI DISTRICT.

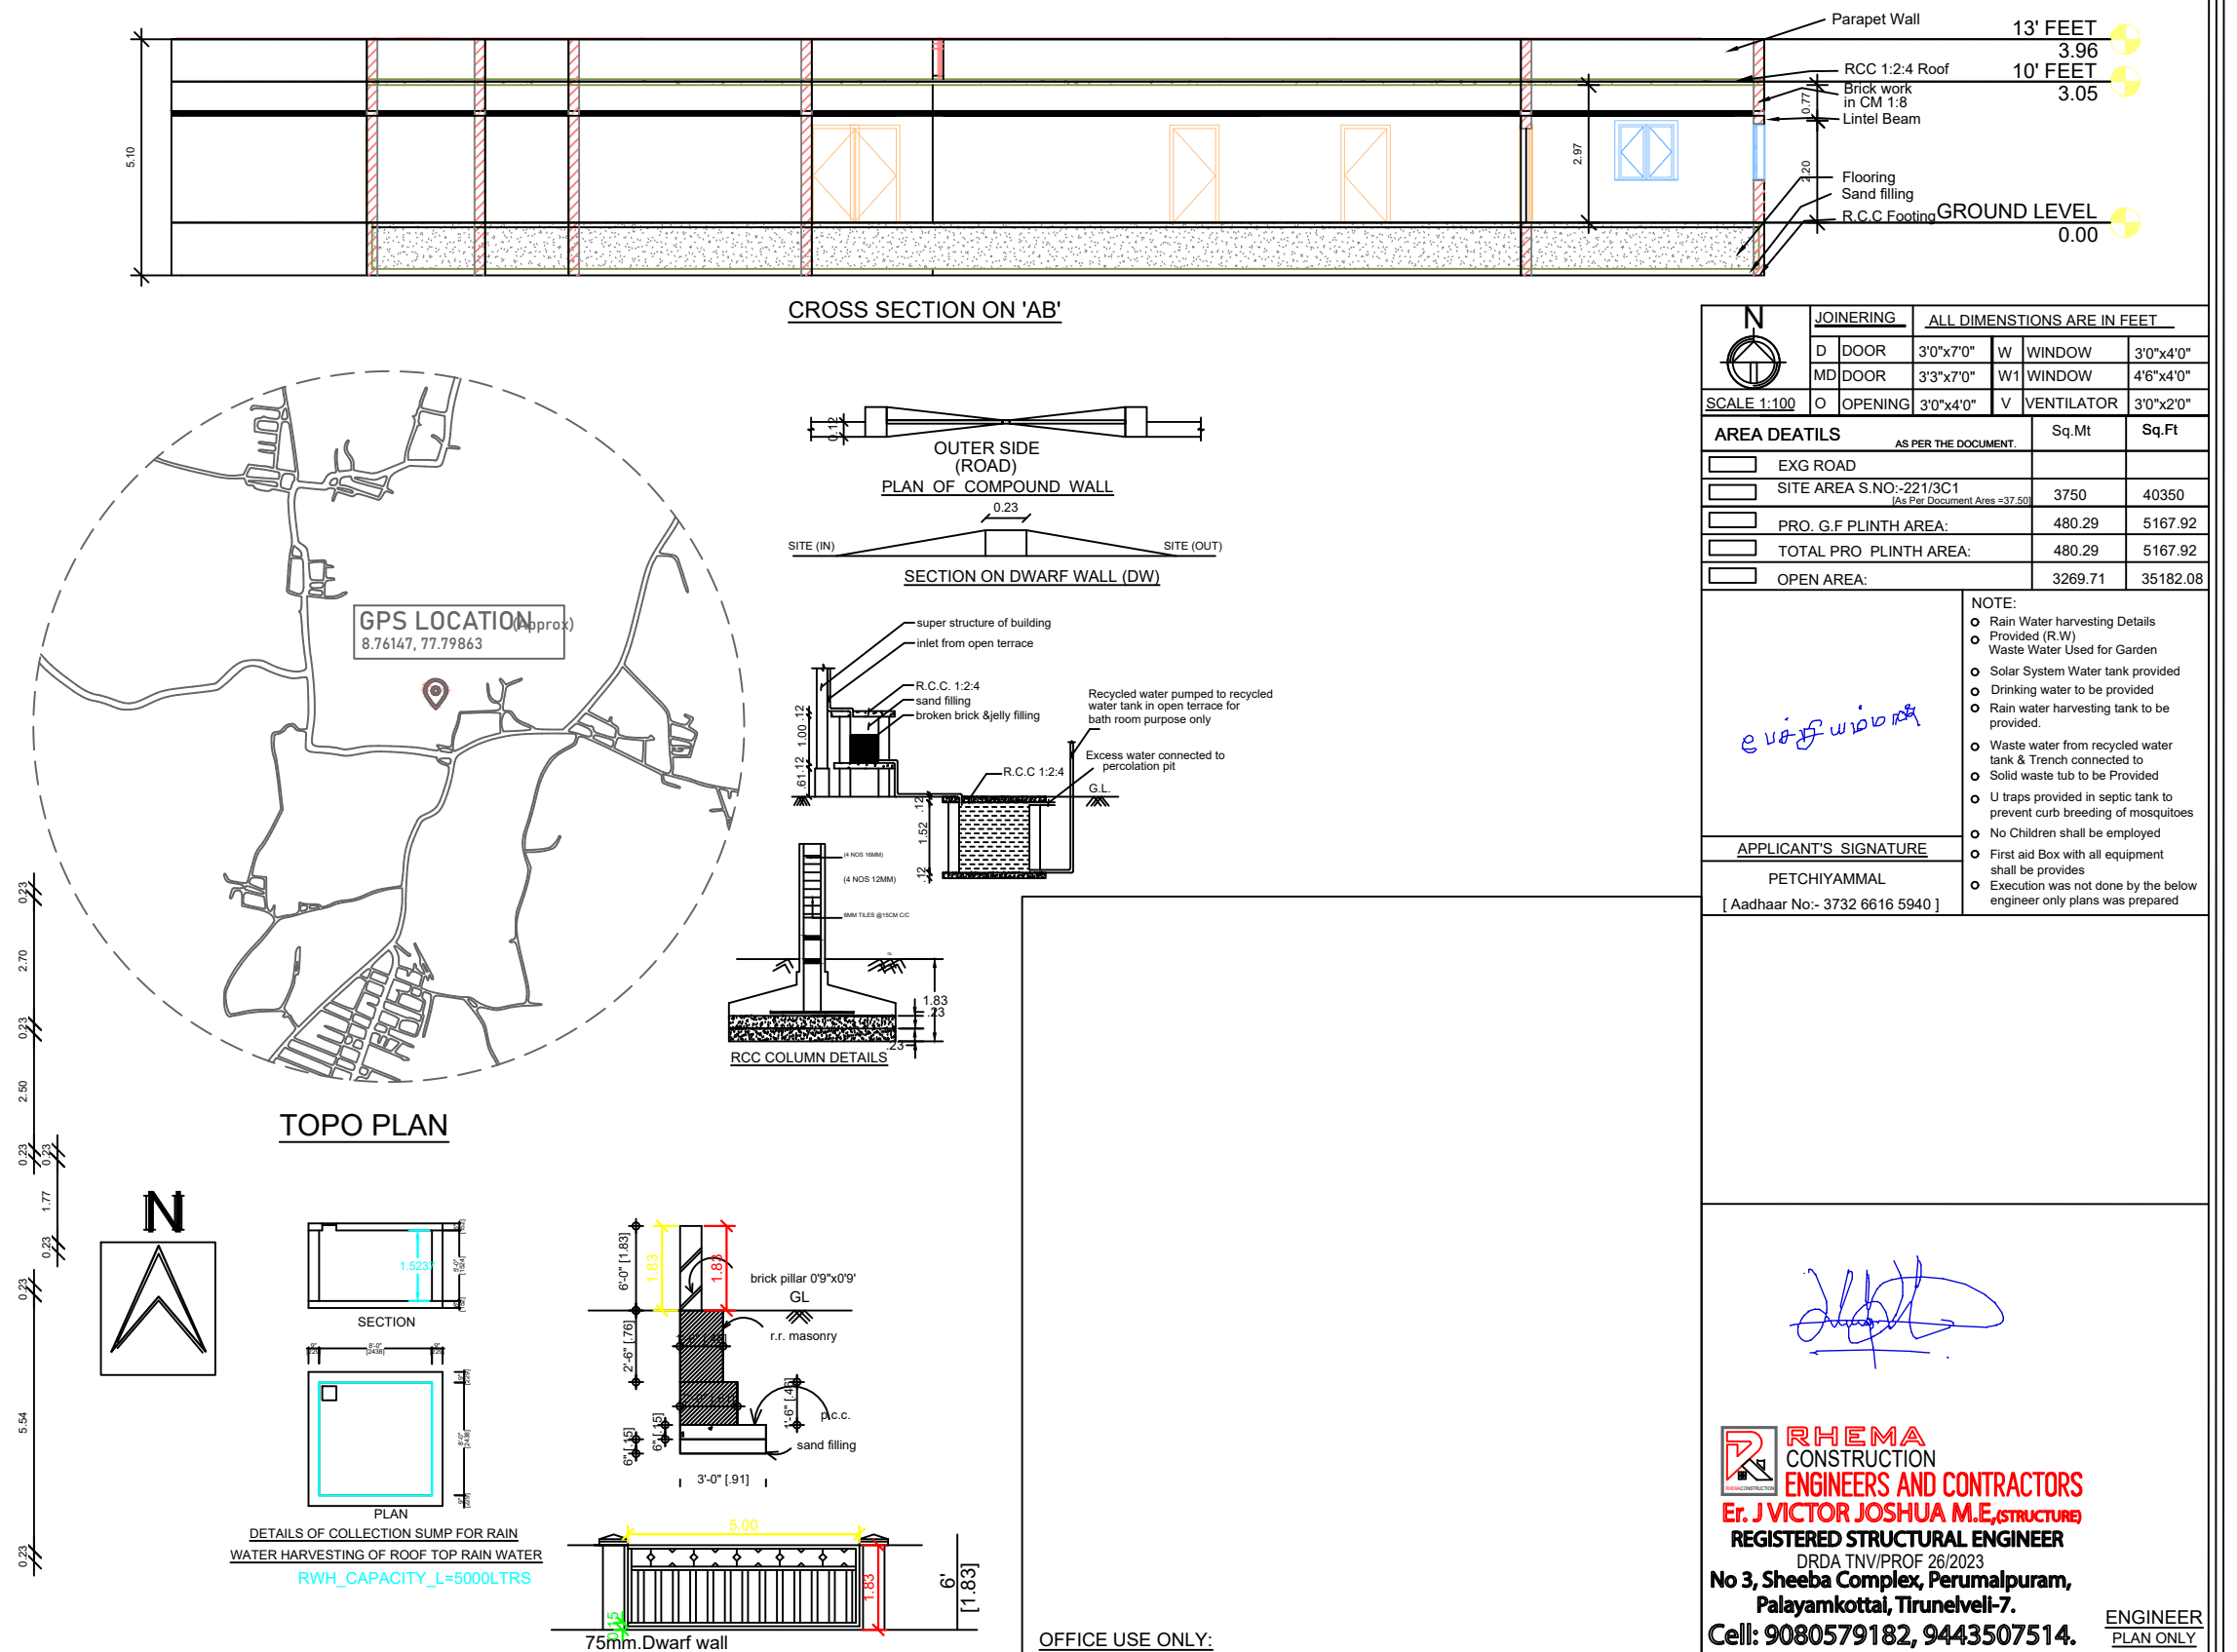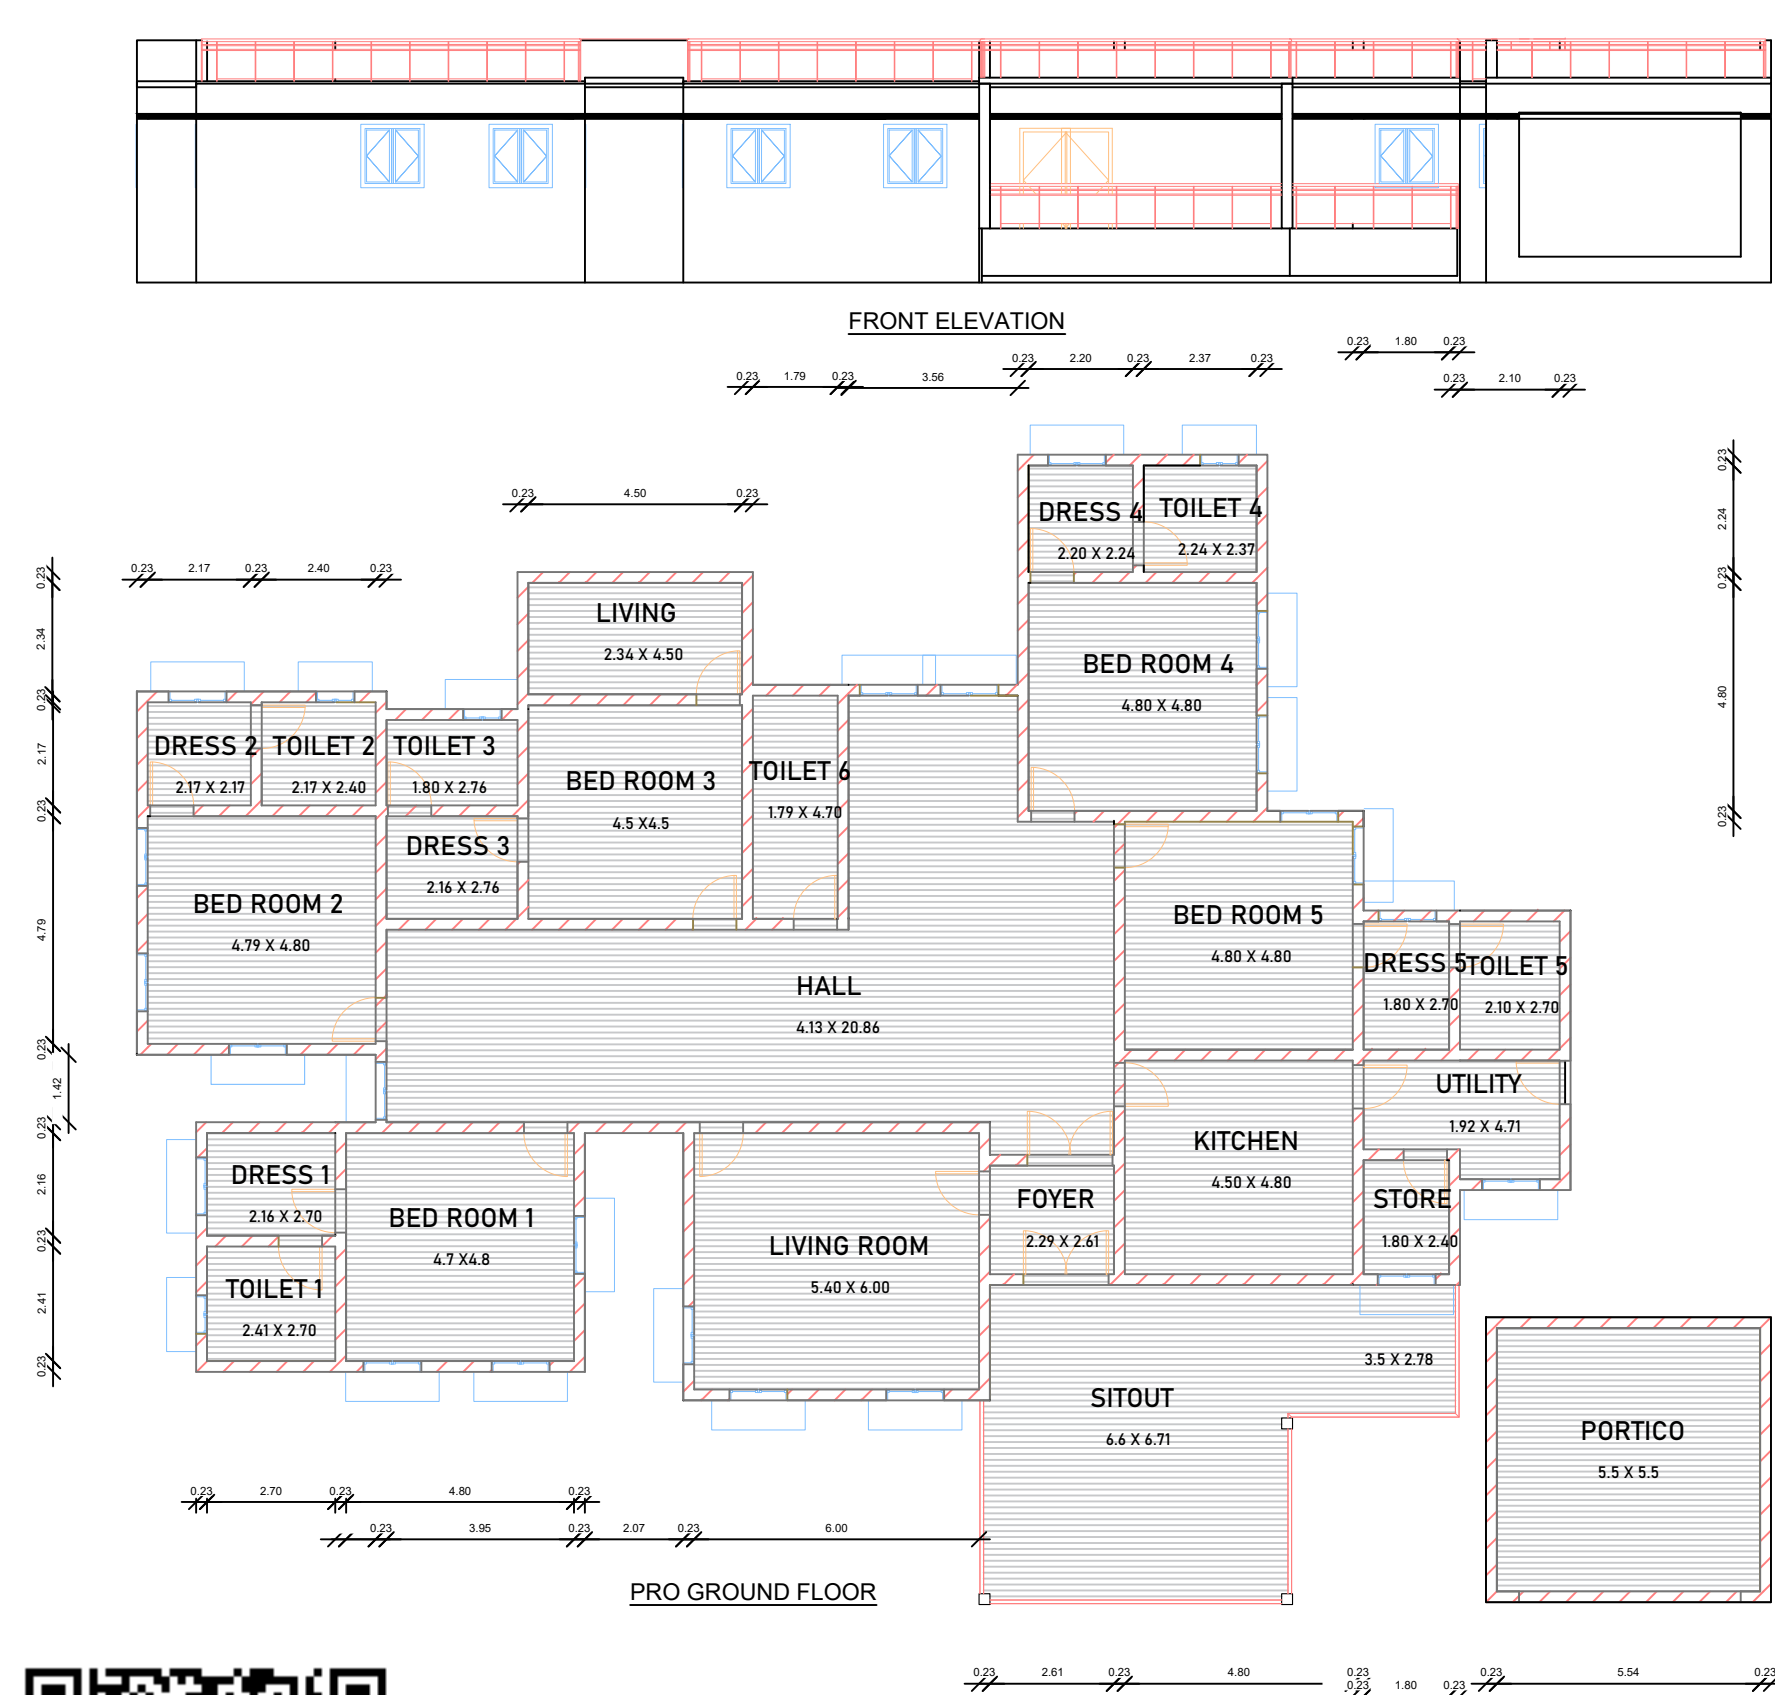


PLAN SHOWING THE PROPOSED CONSTRUCTION OF RESIDENTIAL HOUSE IN THE S.NO:- 221/3C1, IN KEELAPATTAM VILLAGE IN PALAYAMKOTTAI TALUK, TIRUNELVELI DISTRICT.

S.NO:- 221/2A

S.NO:- 221/2B

S.NO:- 221/3B

S.NO:- 221/3C1


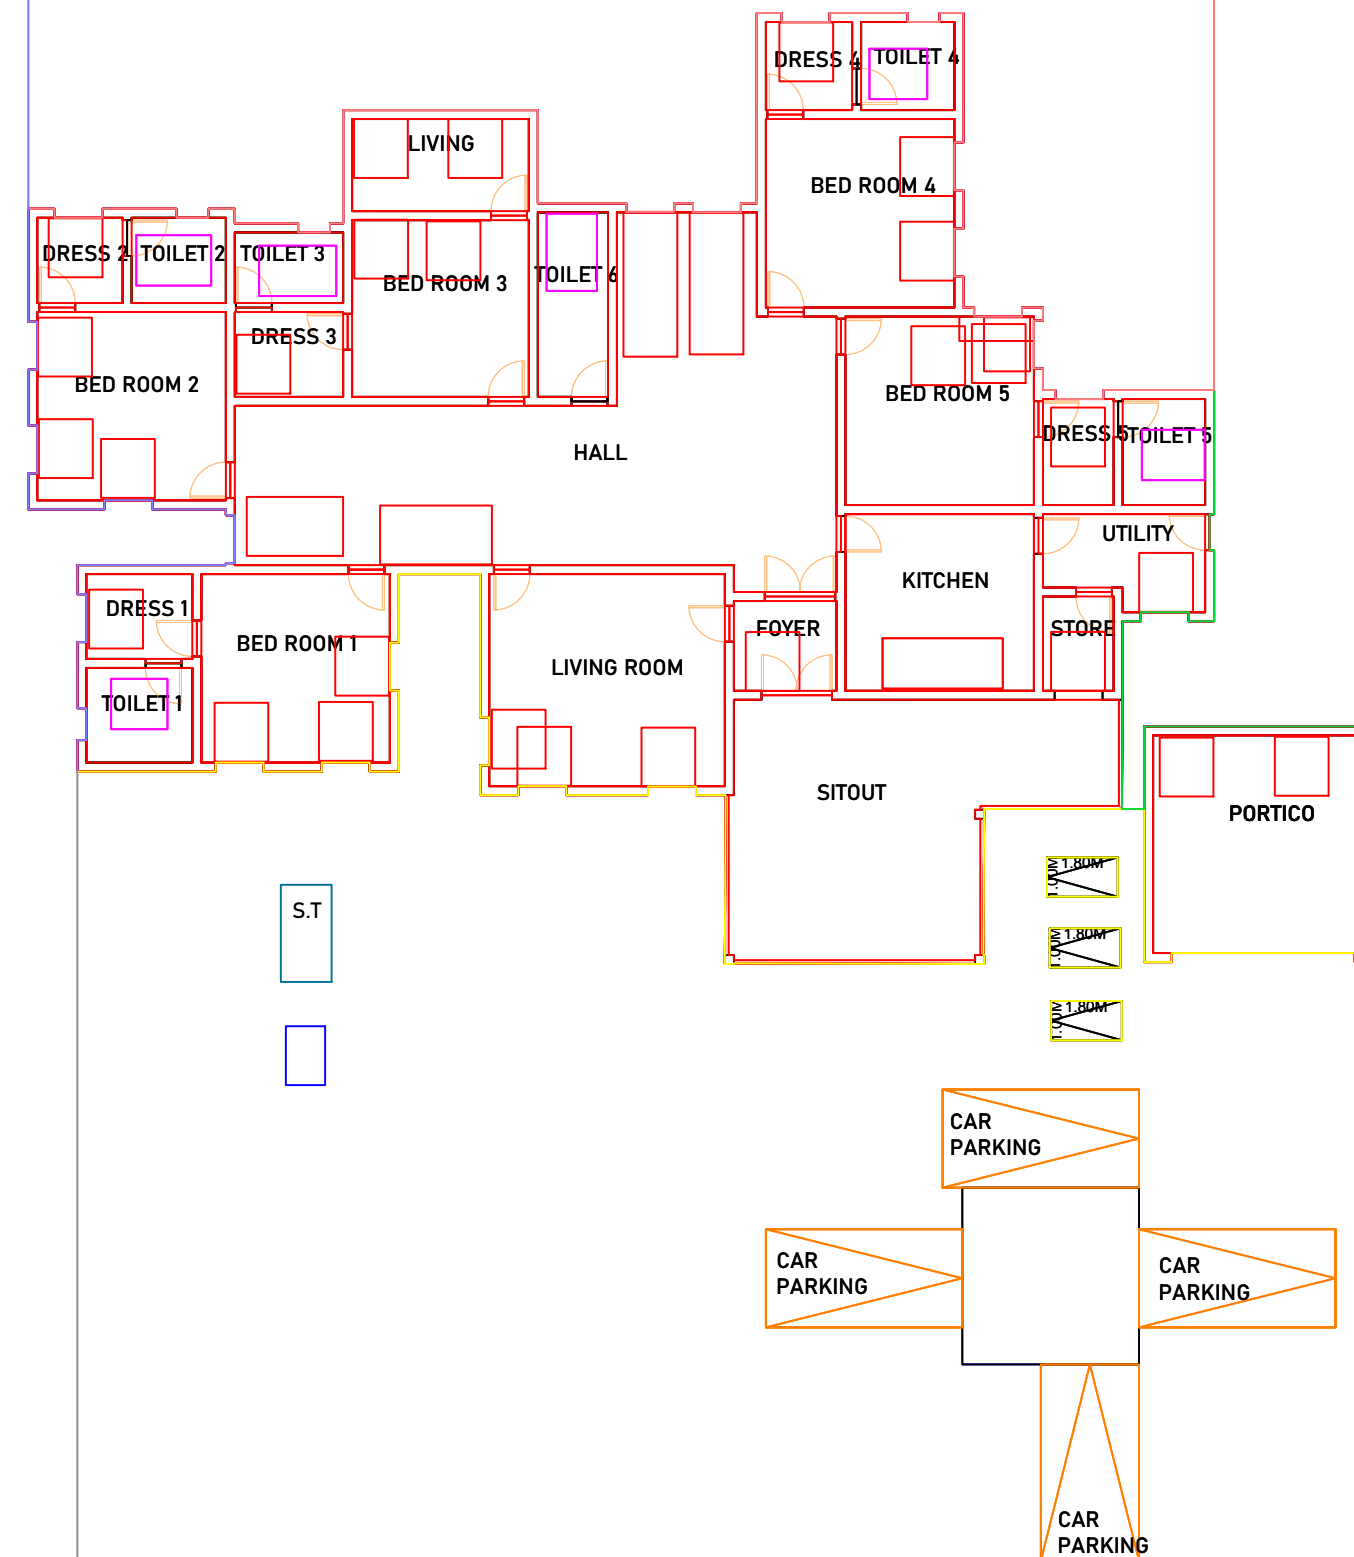


S.NO:- 221/3A

S.NO:- 221/3C2

EXG ROAD

SITE PLAN

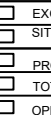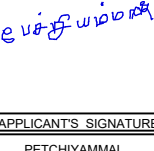	JOINERING		ALL DIMENSIONS ARE IN FEET...	
	D DOOR	37'x7'0"	W WINDOW	37'0"x4'0"
	MD DOOR	37'x7'0"	WH WINDOW	4'0"x4'0"
D OPENING		37'0"x4'0"	V VENTILATOR	37'x2'0"
AREA DETAILS			Sq.Mt	Sq.Ft
AS PER THE DOCUMENT				
☐ EXG ROAD			3750	40350
SITE AREA S.NO.-22/13C1 (As per Enclosed Area-357 Sq.M)			480.29	5167.92
PRO. G.F PLINTH AREA:			480.29	5167.92
TOTAL PRO PLINTH AREA:			3269.71	35182.08
OPEN AREA:				
			NOTE: 01 Rain Water harvesting Details 02 Provided (R.W) 03 Waste Water Used for Garden 04 Solar System Water tank provided 05 Drinking water to be provided 06 Rain water harvesting tank to be provided. 07 Waste water from recycled water tank & Trench connected to 08 Solid waste tub to be Provided 09 U traps provided in septic tank to prevent curb breeding of mosquitoes 10 No Children shall be employed 11 First aid box with all equipment shall be provided. 12 Execution was not done by the below engineer only plans was prepared	
APPLICANT'S SIGNATURE				
 PETCHIYAMMAL [Aadhaar No.- 3732 6616 5940]				
				
 RHEMA CONSTRUCTION ENGINEERS AND CONTRACTORS Er. J VICTOR JOSHUA M.E.(STRUCTURE) REGISTERED STRUCTURAL ENGINEER DRDA INWP/07/250223 No 3, Sheeba Complex, Perumalpuram, Palayamkottai, Tirunelveli-7. Cell: 9080579182, 9443507514.				
			ENGINEER PLAN ONLY	

Eight ways to know a piece of land before you pay for it.

This report covers one part of the picture. These cover the rest, drawn from the same government records, for any property in Tamil Nadu.

LandLens One

Ask anything about a property and get an answer grounded in live government records, with the sources shown.

[/landlens/one](#)



Verify My Land

Every record check run on one property and returned as a single report.

[/landlens/verify-my-land](#)



Legal Opinion

An advocate's written opinion on the title, built on the records we pull for it.

[/landlens](#)



One Map

Every layer on one map: the parcel, its boundary, zoning, water bodies and what sits around it.

[/landlens/one/map](#)



PriceMap

What land actually changed hands for around this plot, taken from the registered deeds.

[/landlens/pricemap](#)



Build Scope

What you are allowed to build here: floor space, height, coverage and setbacks.

[/landlens/build-scope](#)



Property Tracker

Watch a property and hear about it when something new is registered against it.

[/landlens/property-tracker](#)



Deal Room

Run the transaction in one place: documents, stamping, signatures and the parties.

[/landlens/deal-room](#)



Twenty-four checks you can run yourself, at no cost.

Records and verification

The registers themselves, read for you.

Encumbrance Certificate

Patta and Chitta

Field Measurement Sketch

EC Analyzer

Bank charge check

Court case search

Seller background check

Approval check by survey

Value and duty

What it is worth and what it costs to register.

Guideline value by street

Guideline value by survey

Stamp duty and registration fees

Capital gains

Floor space index

Area unit converter

Zoning and land use

What the plan says can happen on this land.

Land use zone finder

CMDA land use check

Coastal regulation zone

Master plan check

Water bodies finder

Airport height clearance

Registers and directories

Who holds it, and which office keeps the record.

Find your registering office

Temple property check

Waqf property check

RERA register



Every free tool
/tools



Services we run
for you
/services



The LandLens
suite
/landlens/one



Every claim in this document traces back to a government record.

Legal opinions, due diligence and title verification

Building plan, layout and sub-division approvals

Completion and occupancy certificates, regularisation

Escrow, negotiation and NRI property management

Land survey, soil testing, architecture and construction

Verified RealEstate
3/350/2 Mettukuppam,
OMR Thoraipakkam,
Chennai 600 097, India
hello@verified.realestate
+91 9996 12 9996

Prepared from the registers named on the page each finding sits on. Where a register could not be read, this document says so in its place rather than leaving the gap to be read as a clean result.

