

PP

APPROVAL RECORD

Planning Permission

Tirunelveli district, Tamil Nadu

APPROVAL TYPE

Building Plan

ISSUING AUTHORITY

Town Panchayat

The approval as the planning authority issued it, reproduced in full behind this page.

An approval speaks to what was sanctioned, not to what was built. Completion is a separate record.

N

The image displays two architectural drawings of a building. On the left is an elevation view showing a two-story structure with a gabled roof, a central window, and two sets of double doors. The ground level is marked 'GL'. On the right is a section view showing the internal structure, including the roof, walls, floor, and foundation. The section is supported by two columns. Dimensions are provided for various parts of the building, including heights and widths. The section view includes labels for materials and construction details.


ELEVATION

Section View Details:

- WEATHERING COURSE TILES
- PARAPET WALL IN CM 1:6, 230MM THICK
- BRICK WORK WITH C.M 1:6, 230mm tk.
- R.C.C LINTEL BEAM WITH CC 1:2:4
- BRICK WORK WITH C.M 1:6, 230mm tk.
- FLOORING CONCRETE WITH CC 1:5:10
- GRADE BEAM RCC 1:2:4
- RCC FOOTING 1:2:4
- PCC 1:5:10


Dimensions:

- Overall height: 4.61
- Height from ground to floor: 3.05
- Height from ground to roof: 0.12
- Height from ground to parapet: 3.65
- Width of parapet: 1.20
- Width of floor: 0.80
- Width of footing: 1.56

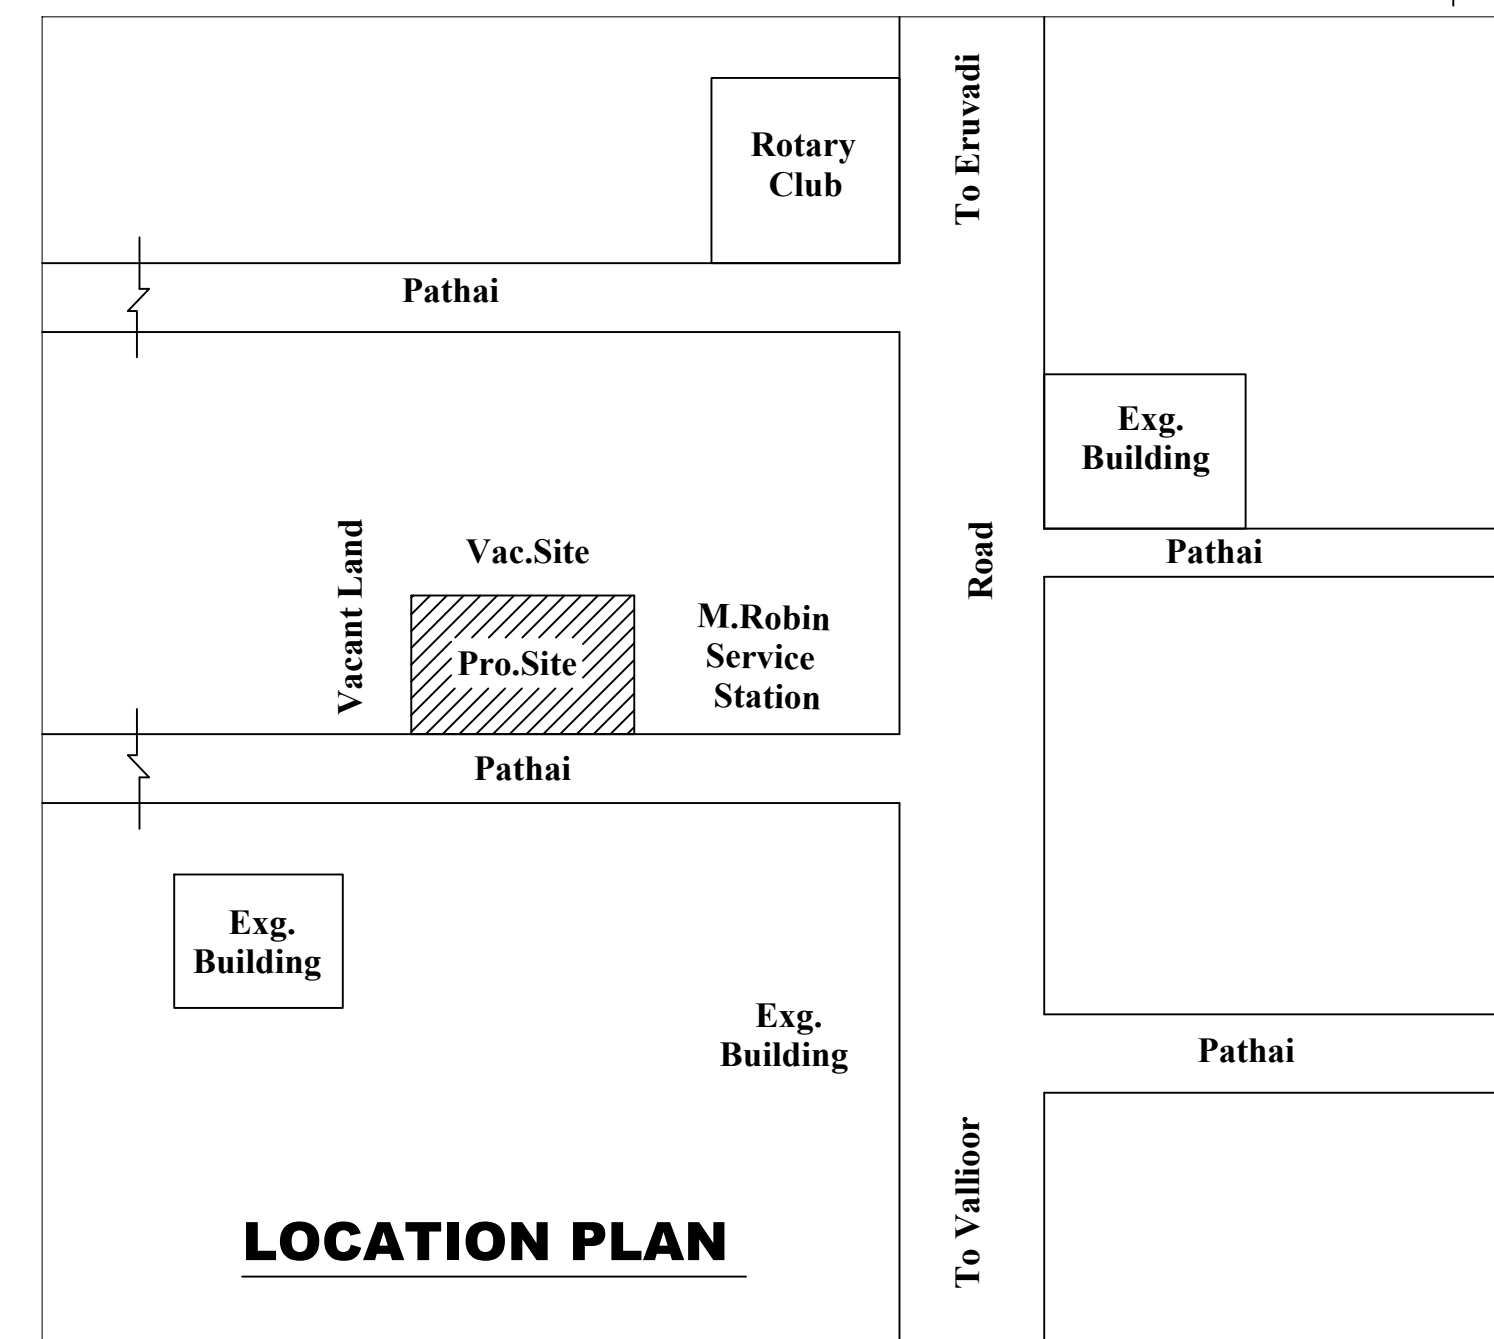

<u>JOINERY DETAILS</u>		
R.S.D	- Rolling Shutter	- 2.44 X 2.10 M
D1	- DOOR	- 0.76 X 2.10 M
W	- WINDOW	- 1.37 X 1.37 M

LAND AND BUILDING OWNER

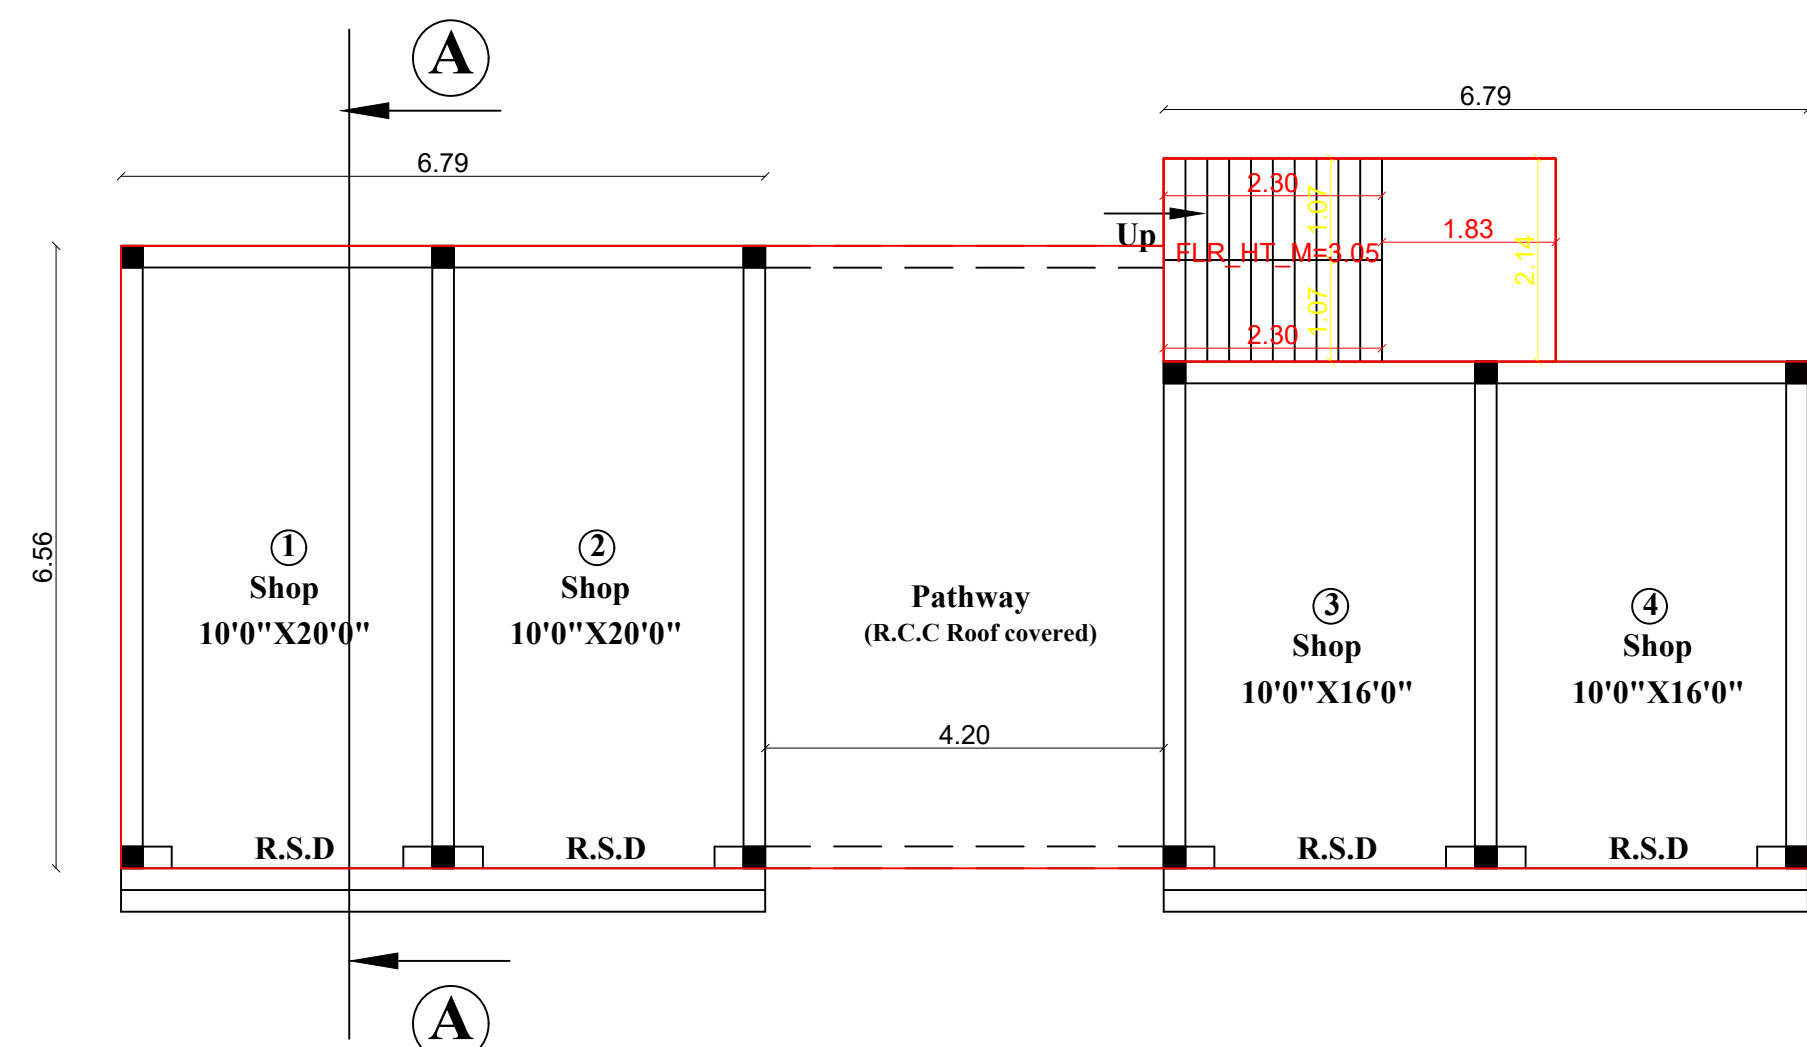



The image contains two technical drawings related to a staircase.

SECTION ON - BB (N.T.S)

This drawing shows a cross-section of a staircase. The ground level (GL) is indicated by a horizontal line with a cross-hatch pattern. The total height from the ground level to the top of the RCC column is 1.00. The height from the ground level to the top of the PCC (1:5:10) footing is 0.48. The height from the top of the footing to the top of the RCC column is 0.24. The height from the top of the footing to the top of the RCC column is 0.27. The width of the staircase is 1.85. The components labeled are: GRADE BEAM, RCC COLUMN, RCC FOOTING 1:2:4, and PCC 1:5:10.

STAIRCASE DETAILS

This drawing shows a side view of a staircase. The components labeled are: HANDRAIL, TREAD, RISER, and STAIR WIDTH. The dimensions are: TREAD - 0.275, RISE - 0.175, and STAIR WIDTH - 1.06. The drawing is labeled **STAIRCASE DETAILS** and **N.T.S**.

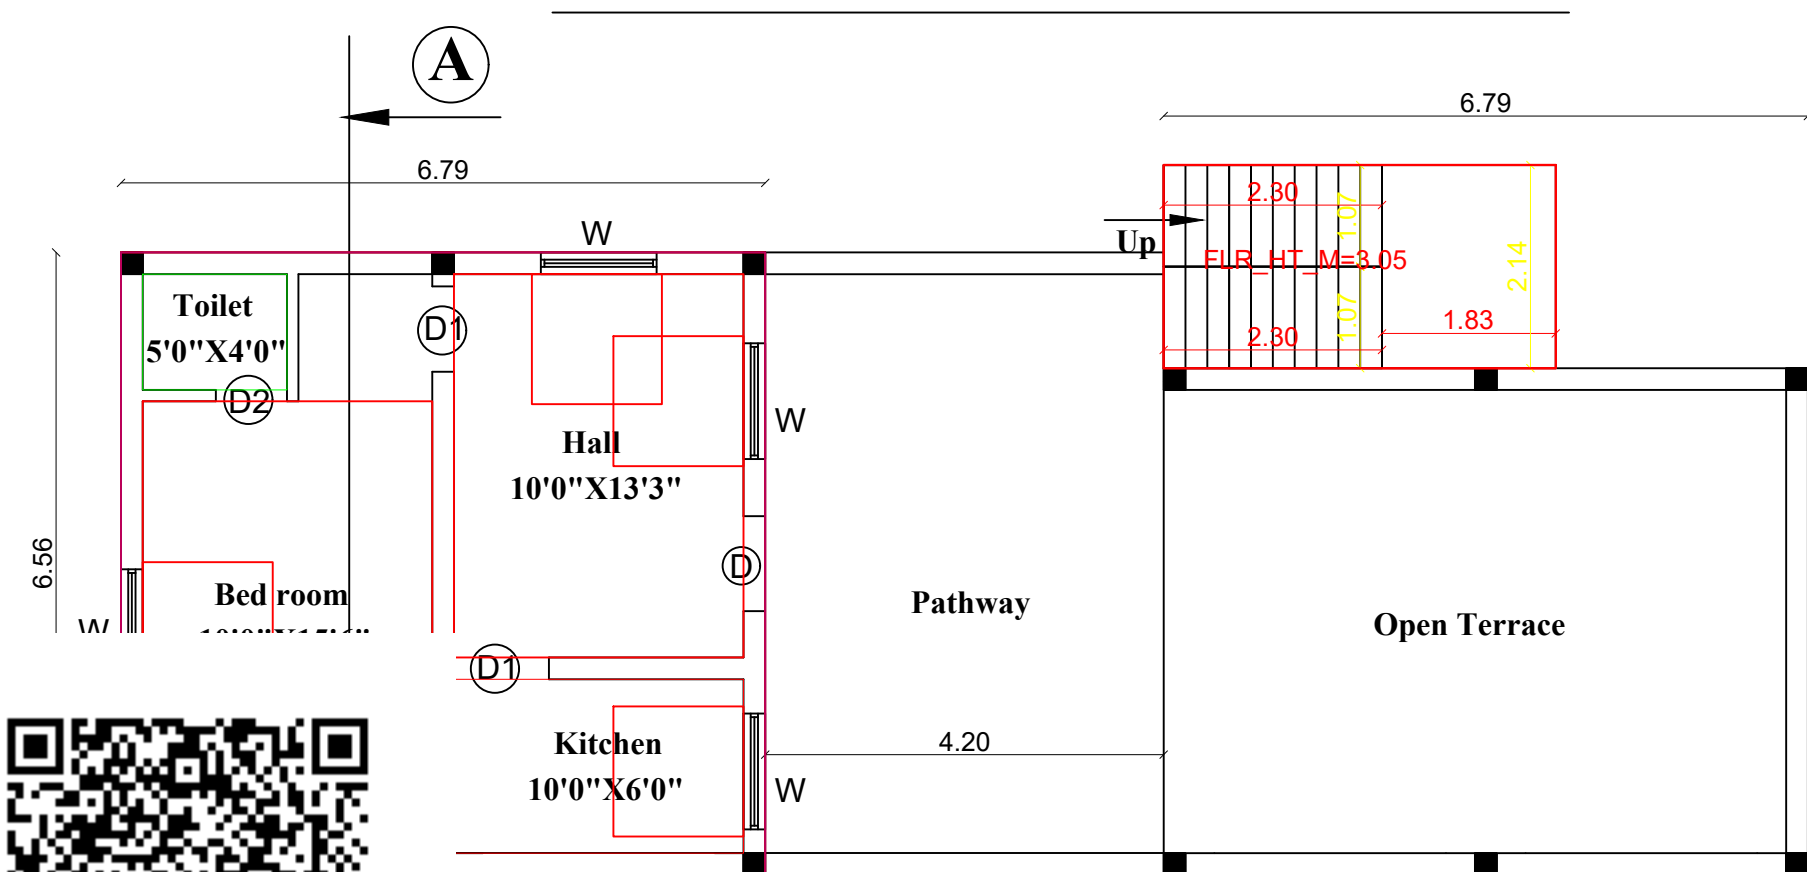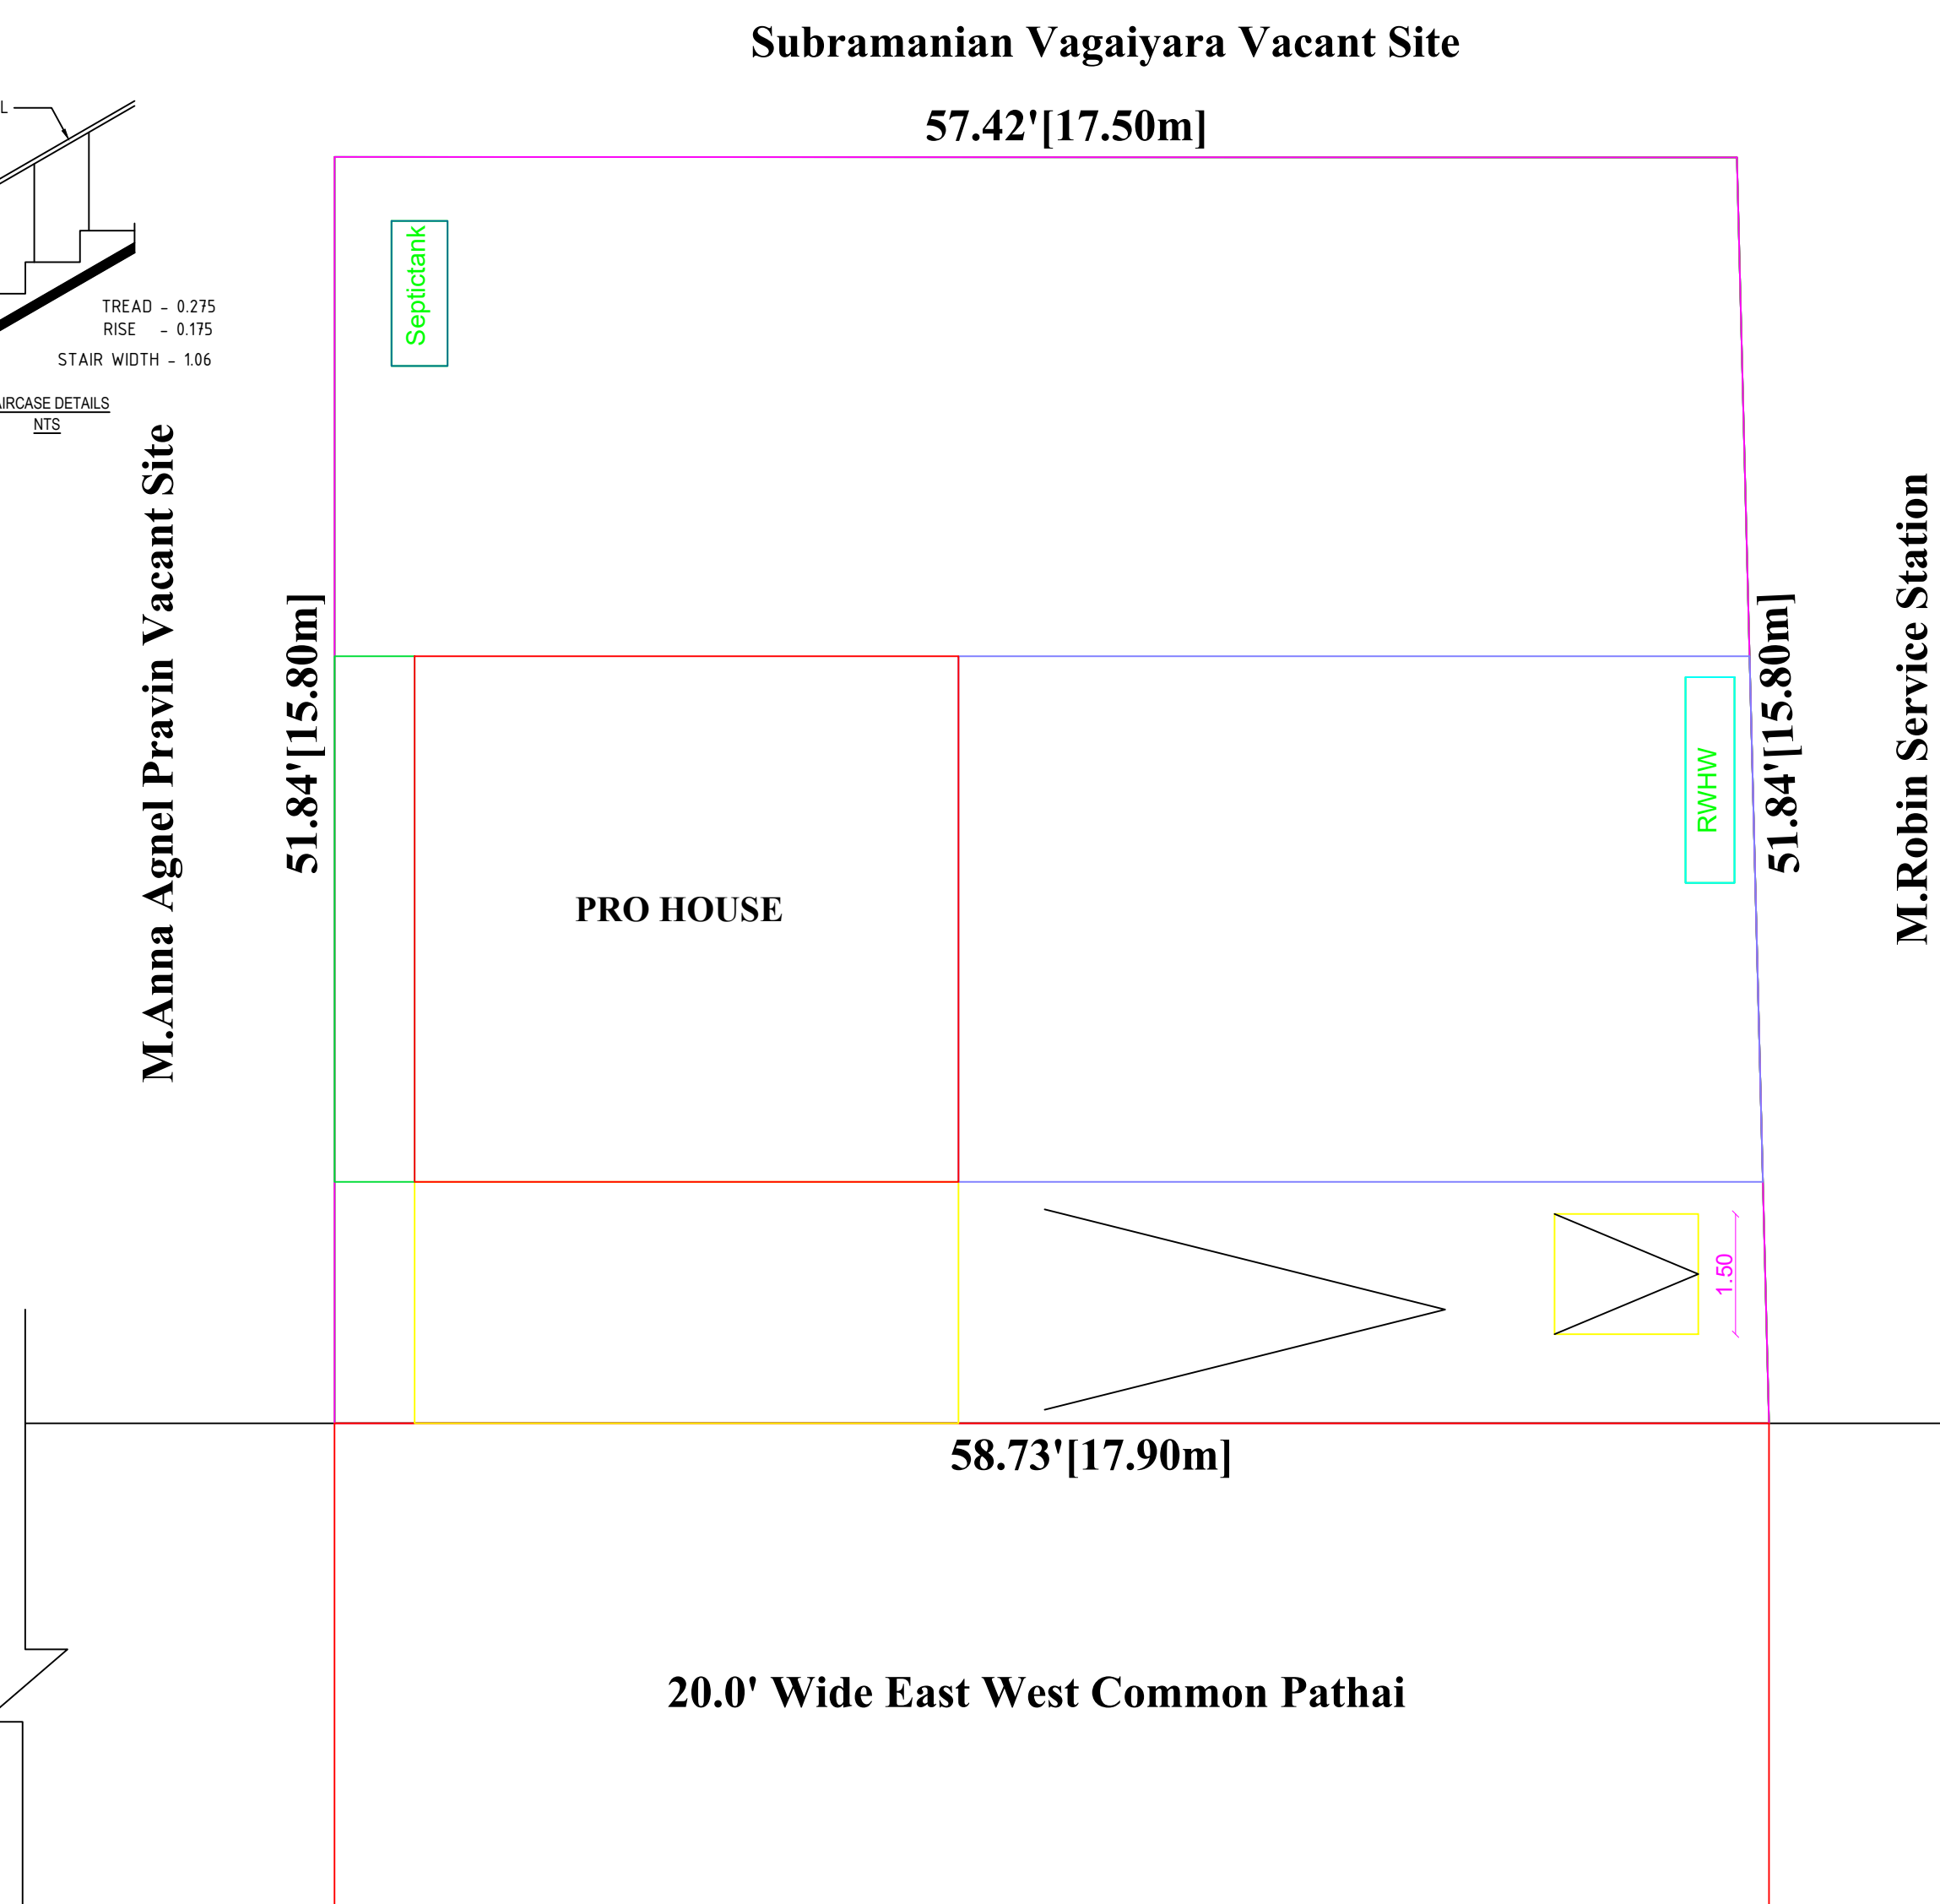[illegible]

SITE PLAN

OFFICE USE

Dr. Ganeshan
 Er. Sa. GANESAN
 Registered Engineer in DRDA-TNV/PROF 49/2022
 Registered Engineer in MUNICIPALITY
 C.A No 45/2022/A2/2022
" NELLAI CONSTRUCTIONS "
 65, Panchayat Union Road, V. Vallioor - 627117
 Ph - 9443508043

REGISTERED ENGINEER

Eight ways to know a piece of land before you pay for it.

This report covers one part of the picture. These cover the rest, drawn from the same government records, for any property in Tamil Nadu.

LandLens One

Ask anything about a property and get an answer grounded in live government records, with the sources shown.

[/landlens/one](#)



Verify My Land

Every record check run on one property and returned as a single report.

[/landlens/verify-my-land](#)



Legal Opinion

An advocate's written opinion on the title, built on the records we pull for it.

[/landlens](#)



One Map

Every layer on one map: the parcel, its boundary, zoning, water bodies and what sits around it.

[/landlens/one/map](#)



PriceMap

What land actually changed hands for around this plot, taken from the registered deeds.

[/landlens/pricemap](#)



Build Scope

What you are allowed to build here: floor space, height, coverage and setbacks.

[/landlens/build-scope](#)



Property Tracker

Watch a property and hear about it when something new is registered against it.

[/landlens/property-tracker](#)



Deal Room

Run the transaction in one place: documents, stamping, signatures and the parties.

[/landlens/deal-room](#)



Twenty-four checks you can run yourself, at no cost.

Records and verification

The registers themselves, read for you.

Encumbrance Certificate

Patta and Chitta

Field Measurement Sketch

EC Analyzer

Bank charge check

Court case search

Seller background check

Approval check by survey

Zoning and land use

What the plan says can happen on this land.

Land use zone finder

CMDA land use check

Coastal regulation zone

Master plan check

Water bodies finder

Airport height clearance

Value and duty

What it is worth and what it costs to register.

Guideline value by street

Guideline value by survey

Stamp duty and registration fees

Capital gains

Floor space index

Area unit converter

Registers and directories

Who holds it, and which office keeps the record.

Find your registering office

Temple property check

Waqf property check

RERA register



Every free tool
/tools



Services we run
for you
/services



The LandLens
suite
/landlens/one



Every claim in this document traces back to a government record.

Legal opinions, due diligence and title verification

Building plan, layout and sub-division approvals

Completion and occupancy certificates, regularisation

Escrow, negotiation and NRI property management

Land survey, soil testing, architecture and construction

Verified RealEstate
3/350/2 Mettukuppam,
OMR Thoraipakkam,
Chennai 600 097, India
hello@verified.realestate
+91 9996 12 9996

Prepared from the registers named on the page each finding sits on. Where a register could not be read, this document says so in its place rather than leaving the gap to be read as a clean result.

