

PP

APPROVAL RECORD

Planning Permission

Tirunelveli district, Tamil Nadu

APPROVAL TYPE

Building Plan

ISSUING AUTHORITY

Rural Panchayat

The approval as the planning authority issued it, reproduced in full behind this page.

An approval speaks to what was sanctioned, not to what was built. Completion is a separate record.

PLAN SHOWING THE PROPOSED CONSTRUCTION OF A DWELLING HOUSE IN GROUND FLOOR & FIRST FLOOR AT SURVEY NUMBER :184/2B2, 184/4 , PLOT NO:23, KARTHIKEYAN NAGAR "C" COLONY, REDDIYARPATTI VILLAGE AND PANCHAYAT, THIRUNELVELI DISTRICT.

APPLICANT NAME :- Mr.H.LEO

Sold Out Frame Work Layout No:20 (727/2018)

ALL DIMENSIONS ARE IN METRE SCALE - 1:100

ii) Parking Calculation for (Residential Building)

Required Parking :

Floor area above 100 sq.m = 1 car space for every 100 sq.m
Required Parking = (396.42 Sqm / 100 Sqm) = 3.96 say 4
Ground Floor = 4 Car Space
First Floor = 4 Car Space & 3 Two Wheeler Space
Available Parking = 4 Car Space & 3 Two Wheeler Space

EXISTING ROAD

LAYOUT ROAD

SITE BOUNDARY

PROPOSED GROUND FLOOR

PROPOSED FIRST FLOOR

VACANT AREA



JOINERY DETAILS

MD DOOR	1.00 X 2.10	1 nos.
D DOOR	0.90 X 2.10	4 nos.
D1 DOOR	0.76 X 2.10	2 nos.
O OPENING	0.90 X 2.10	2 nos.
W WINDOW	1.22 X 1.22	5 nos.
KW WINDOW	1.22 X 0.90	1 nos.
V VENTILATOR	0.90 X 0.60	2 nos.

BUILD UP AREA DETAILS

DESCRIPTION	FSI AREA	NON FSI AREA	AREA in	
			Sqm	Sq. Ft
AREA OF THE SITE	-----	-----	388.80	4185.00
PRO-GROUND FLOOR	203.17	-----	203.17	2186.90
PRO-FIRST FLOOR	-----	-----	-----	-----
House-A	97.73	-----	97.76	1052.28
House-B	95.52	-----	95.49	1027.85
TOTAL AREA	-----	-----	396.42	4267.03
OPEN AREA	-----	-----	185.63	1998.08

SITE AREA DETAILS AS PER SALE DEED

S. NO.	DOCUMENT NUMBER & YEAR	SURVEY NUMBER	AREA in	
			Sqm	Sq. Ft
1.	797/2025	184/2B2 & 184/4	388.7959	4185.00
TOTAL			388.80	4185.00


SUM OF ALL FLOOR AREA	=	396.42 Sqm
SITE AREA	=	388.80 Sqm
FLOOR SPACE INTEX	=	SUM OF ALL FLOOR AREA / SITE AREA
(396.42 Sqm / 388.80 Sqm)	=	1.02 < 2.00
PLOT COVERAGE	=	51.00%

Land / Building Owner


Mr.H.LEO , S/O HENRY CARMEL RAJ

E. RAJKUMAR



RE. Gr-I / TVLD / 01 / 2024
15/5, Sivan West Car Street
Palayamkottai, Tirunelveli
Tamilnadu, India.
Mobile : 98654 05955, 7010219242
REGISTERED ENGINEER

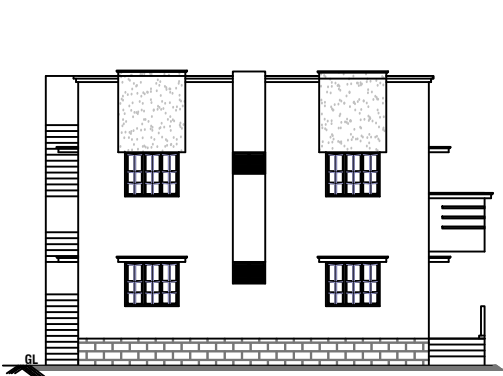


ELEVATION

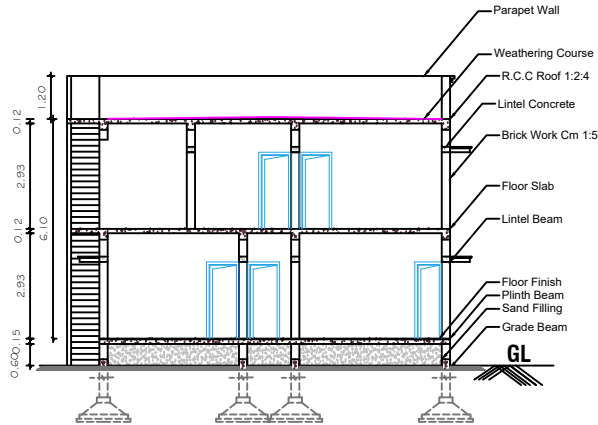


SECTION ON AB

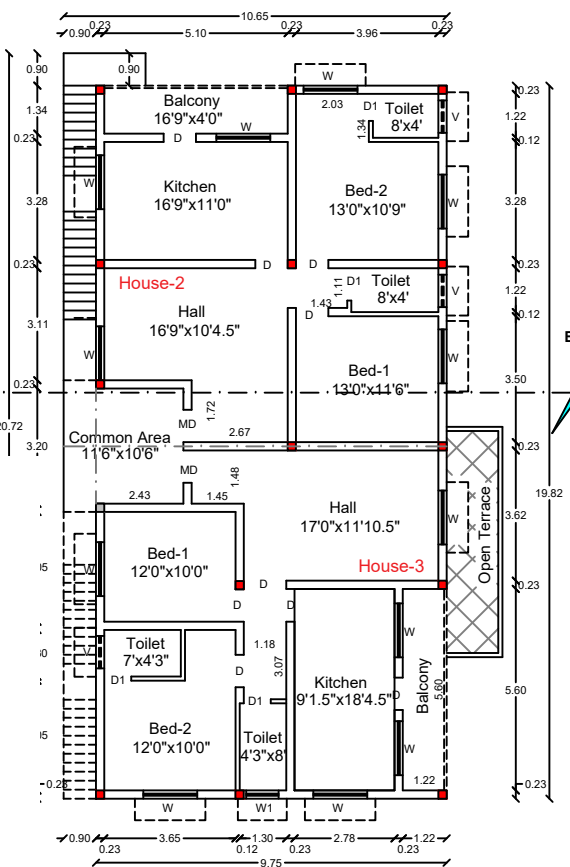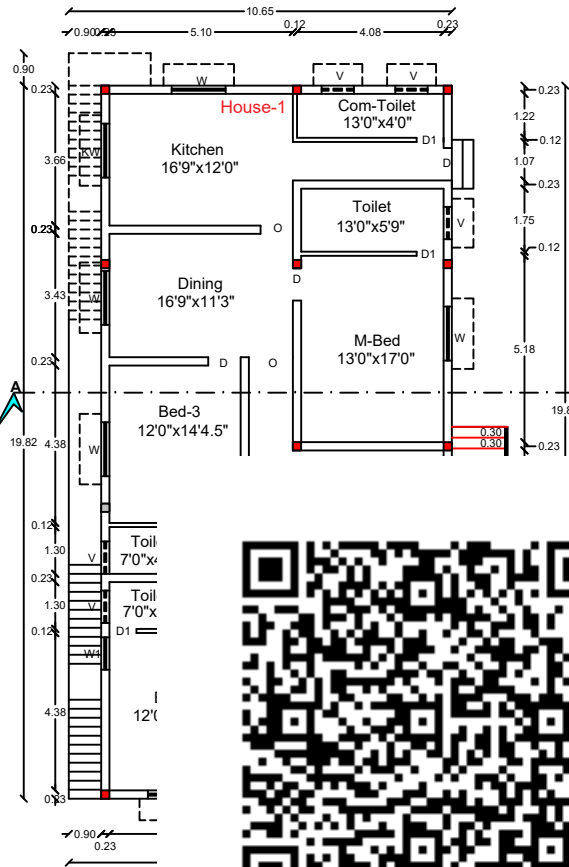


FIRST FLOOR

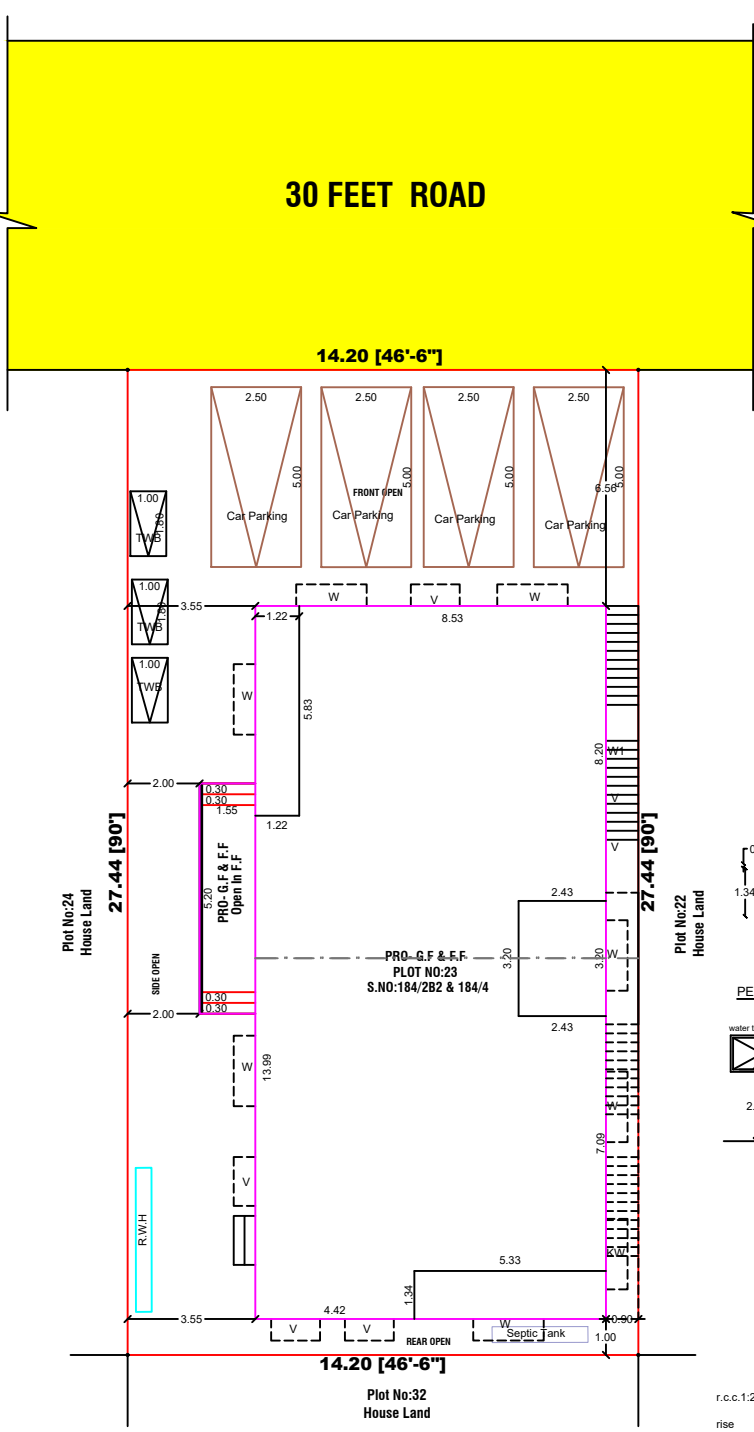


SITE PLAN
(Scale 1 in 100)

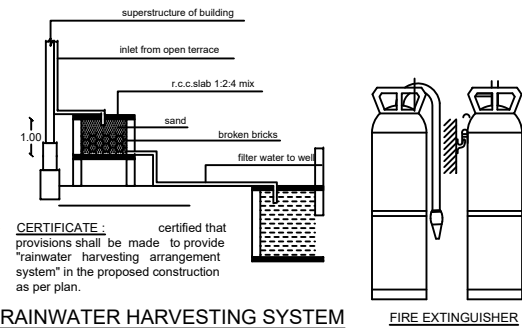


RAINWATER HARVESTING SYSTEM

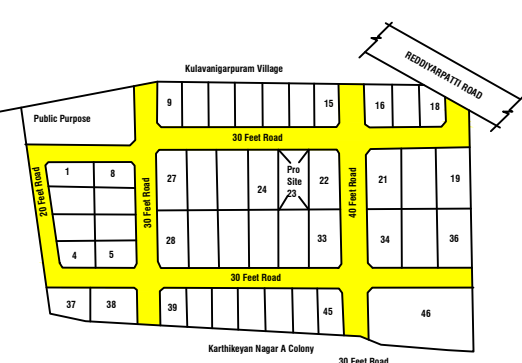

TOPO PLAN
(Not to Scale)

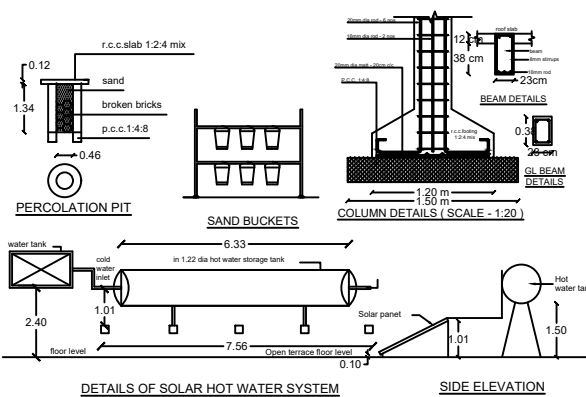

DETAILS OF SOLAR HOT WATER SYSTEM

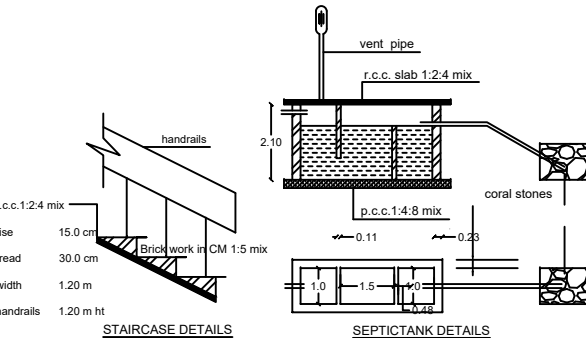

STAIRCASE DETAILS

SEPTIC TANK DETAILS

Eight ways to know a piece of land before you pay for it.

This report covers one part of the picture. These cover the rest, drawn from the same government records, for any property in Tamil Nadu.

LandLens One

Ask anything about a property and get an answer grounded in live government records, with the sources shown.

[/landlens/one](#)



Verify My Land

Every record check run on one property and returned as a single report.

[/landlens/verify-my-land](#)



Legal Opinion

An advocate's written opinion on the title, built on the records we pull for it.

[/landlens](#)



One Map

Every layer on one map: the parcel, its boundary, zoning, water bodies and what sits around it.

[/landlens/one/map](#)



PriceMap

What land actually changed hands for around this plot, taken from the registered deeds.

[/landlens/pricemap](#)



Build Scope

What you are allowed to build here: floor space, height, coverage and setbacks.

[/landlens/build-scope](#)



Property Tracker

Watch a property and hear about it when something new is registered against it.

[/landlens/property-tracker](#)



Deal Room

Run the transaction in one place: documents, stamping, signatures and the parties.

[/landlens/deal-room](#)



Twenty-four checks you can run yourself, at no cost.

Records and verification

The registers themselves, read for you.

Encumbrance Certificate

Patta and Chitta

Field Measurement Sketch

EC Analyzer

Bank charge check

Court case search

Seller background check

Approval check by survey

Value and duty

What it is worth and what it costs to register.

Guideline value by street

Guideline value by survey

Stamp duty and registration fees

Capital gains

Floor space index

Area unit converter

Zoning and land use

What the plan says can happen on this land.

Land use zone finder

CMDA land use check

Coastal regulation zone

Master plan check

Water bodies finder

Airport height clearance

Registers and directories

Who holds it, and which office keeps the record.

Find your registering office

Temple property check

Waqf property check

RERA register



Every free tool
/tools



Services we run
for you
/services



The LandLens
suite
/landlens/one



Every claim in this document traces back to a government record.

Legal opinions, due diligence and title verification

Building plan, layout and sub-division approvals

Completion and occupancy certificates, regularisation

Escrow, negotiation and NRI property management

Land survey, soil testing, architecture and construction

Verified RealEstate
3/350/2 Mettukuppam,
OMR Thoraipakkam,
Chennai 600 097, India
hello@verified.realestate
+91 9996 12 9996

Prepared from the registers named on the page each finding sits on. Where a register could not be read, this document says so in its place rather than leaving the gap to be read as a clean result.

