

PP

APPROVAL RECORD

Planning Permission

Tirupathur district, Tamil Nadu

APPROVAL TYPE

Building Plan

ISSUING AUTHORITY

Rural Panchayat


The approval as the planning authority issued it, reproduced in full behind this page.

An approval speaks to what was sanctioned, not to what was built. Completion is a separate record.

PLAN SHOWING THE PROPOSED ADDITIOANL CONSTRUCTION TO THE EXISTING BUILDING AT PLOT No1,
1st NORTH FAREST STREET, ABDUL KALAM NAGAR, KOTTAIYUR, IN OLD S.No. 109 / 2A, NEW S.No. 109 / 2A 1A,
PATTA No. 33, OF KOTTAIYUR VILLAGR, YELAGIRI HILLS TIRUPATTUR TALUK, TIRUPATTUR DISTRICT.




FRONT ELEVATION

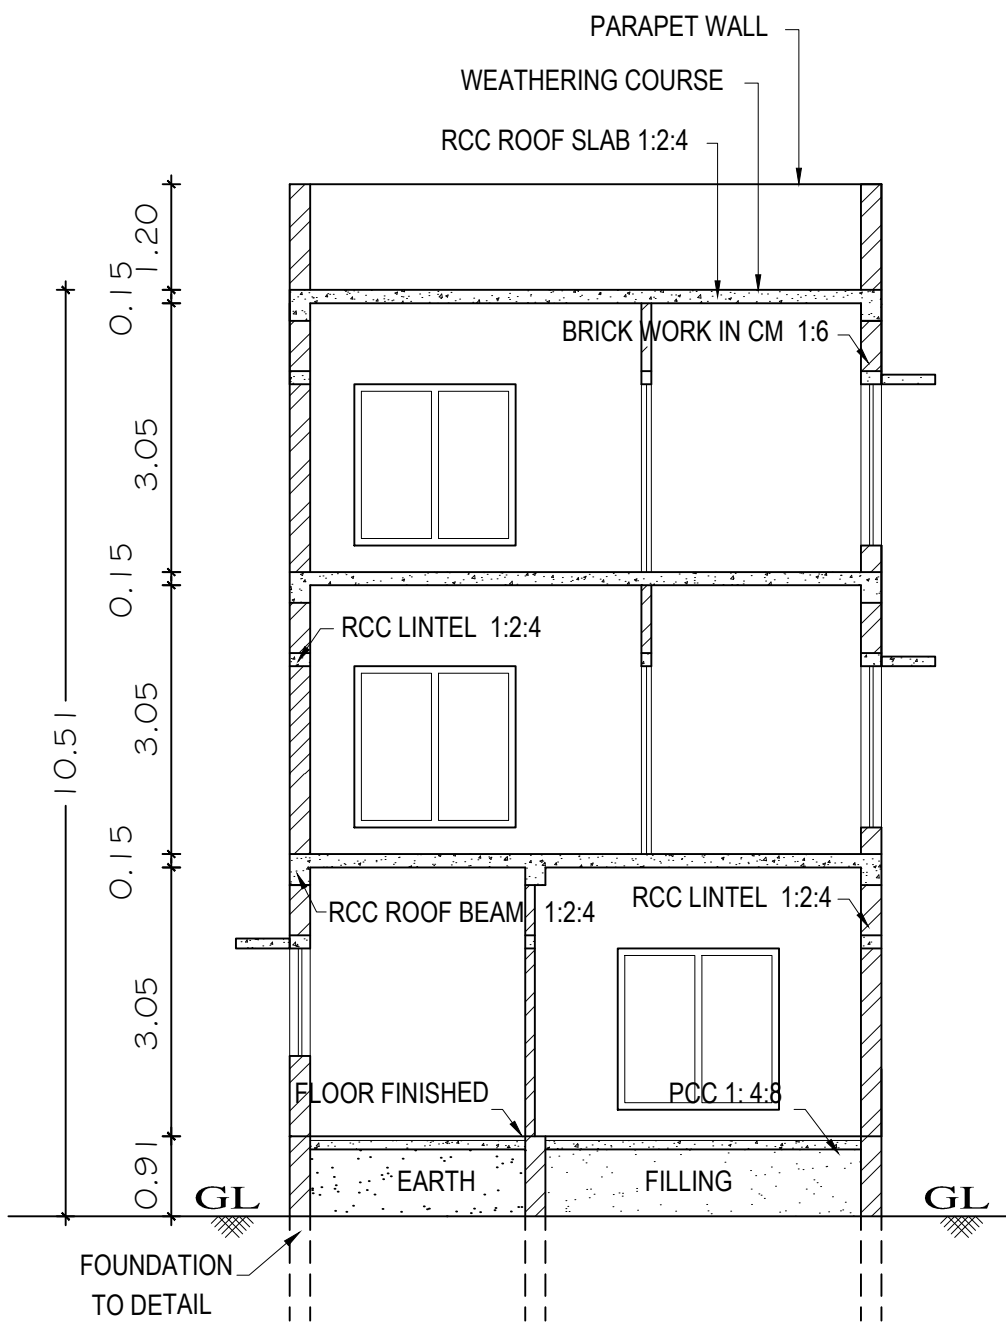


SECTION ON " AB "

EXISTING BUILDING APPROVED BY ELAGIRI PANCHAYAT
IN S.No. 109 / 2A1A OF KOTTAIYUR VILLAGE APPROVED
2014 - 2015, DATED 28 / 05 / 2014.


PLOT APPROVED BY JOLERPET PANCHAYAT UNION IN
REG.D.DIS No. A1 / 514 / 2025, DATED 07 / 05 / 2025.

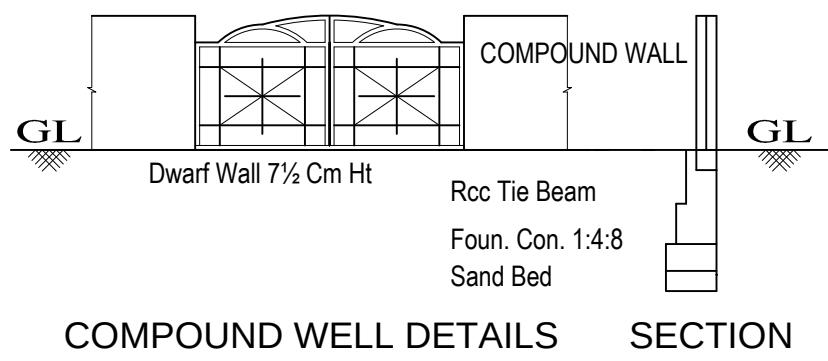

COMPOUND WELL DETAILS SECTION

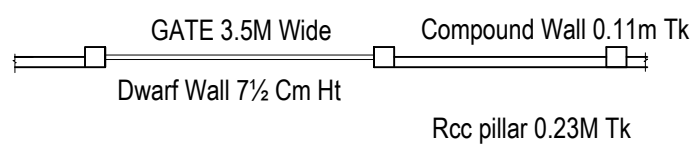

COMPOUND WELL PLAN

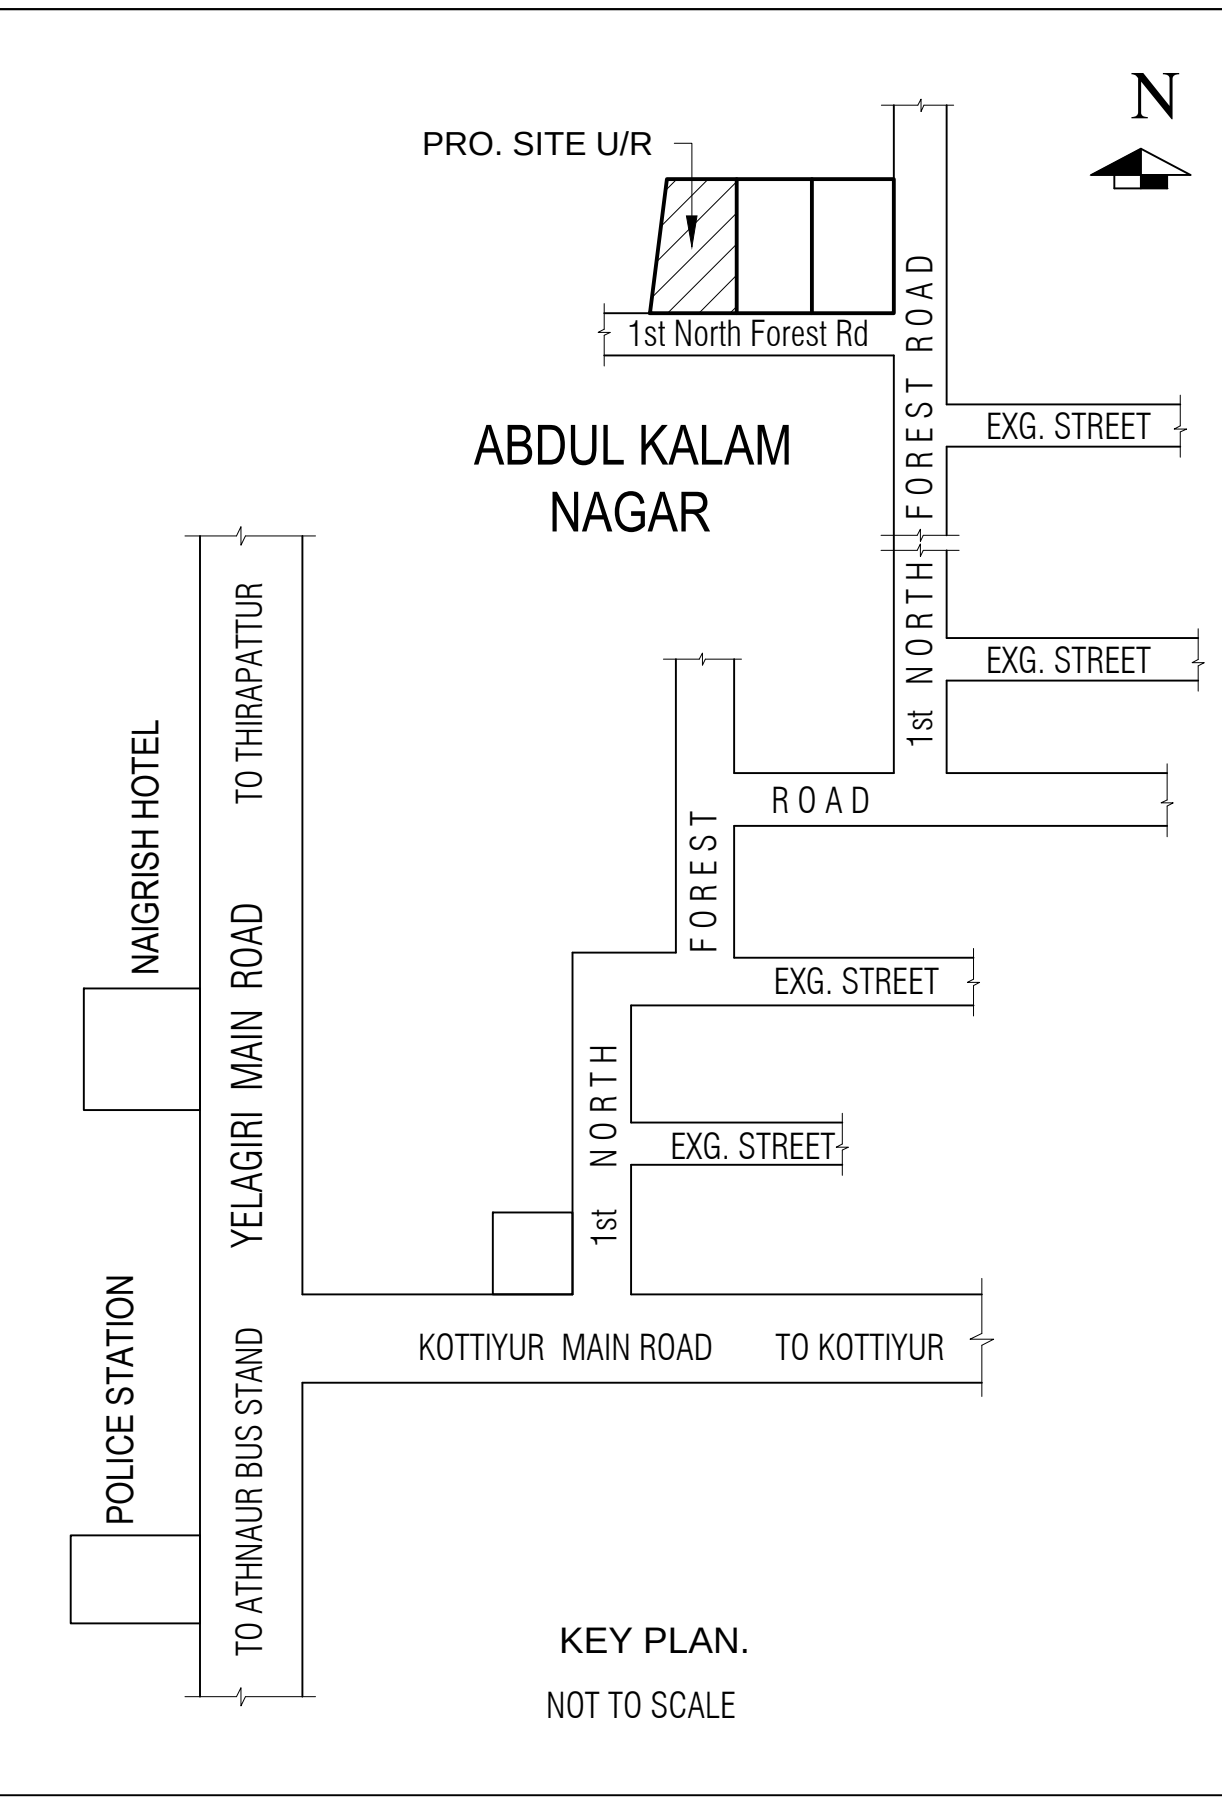

KEY PLAN.
NOT TO SCALE



SPECIFICATIONS:

1. R.C.C FOOTINGS FOR FOUNDATION IN M20 MIX
2. R.C.C. COLUMNS IN M20 MIX
3. R.C.C. ROOF SLAB AND BEAMS IN M20 MIX
4. 9" BRICK WORK IN C.M 1:5 IN SUPER STRUCTURE
5. COUNTRY WOOD DOORS WITH FLUSH SHUTTERS
6. COUNRTY WOOD GLAZED WINDOWS
7. INTERNAL PLASTERING IN C.M 1:4
8. EXTERNAL PLASTERING IN CM 1:5
9. WEATHERING COURSE IN BRICK JELLY LIME CONCRETE 1:3 MIX
10. WEATHERING TILES IN 9"X9" BURNT CLAY TILES IN LAID IN1:3 MIX


AREA	STATEMENT	SQ.FT	SQ.MT
PLOT AREA (AS PER DOCUMENT)		1476.00	137.12
PLOT AREA (AS PER PATTA FMB)		2737.00	133.00
PLOT AREA (AS PER SITE)		1507.00	140.04
FSI AREA			
EXG. G. FLOOR AREA		873.00	81.12
EXG. F. FLOOR AREA		873.00	81.12
EXG. S. FLOOR AREA		322.00	29.89
EXG. FSI TOTAL		2068.00	192.13
PRO. S. FLOOR AREA		250.00	23.22
NON FSI AREA			
PRO. HEAD ROOM		124.00	11.49
NET TOTAL FSI & NON FSI AREA		2442.00	226.84

PLOT COVERAGE : 59 %
FLOOR SPACE INDEX : 1.57


JOINERY DETAILS:			COLOUR INDEX:
	DESCRIPTION	IN METER	PROPOSED BUILDING
MD	MAIN DOOR	1.00X2.13	
D1	DOOR	0.91X2.13	EXISTING BUILDING
D2	TOILET DOOR	0.76X2.13	
O	OPENING	0.91X2.13	EXISTING ROAD
FW	WINDOW	1.83X1.83	
FW1	WINDOW	1.22X1.37	BOUNDRY LINE
KW	WINDOW	1.37X1.22	
V	VENTILATOR	1.00X0.91	

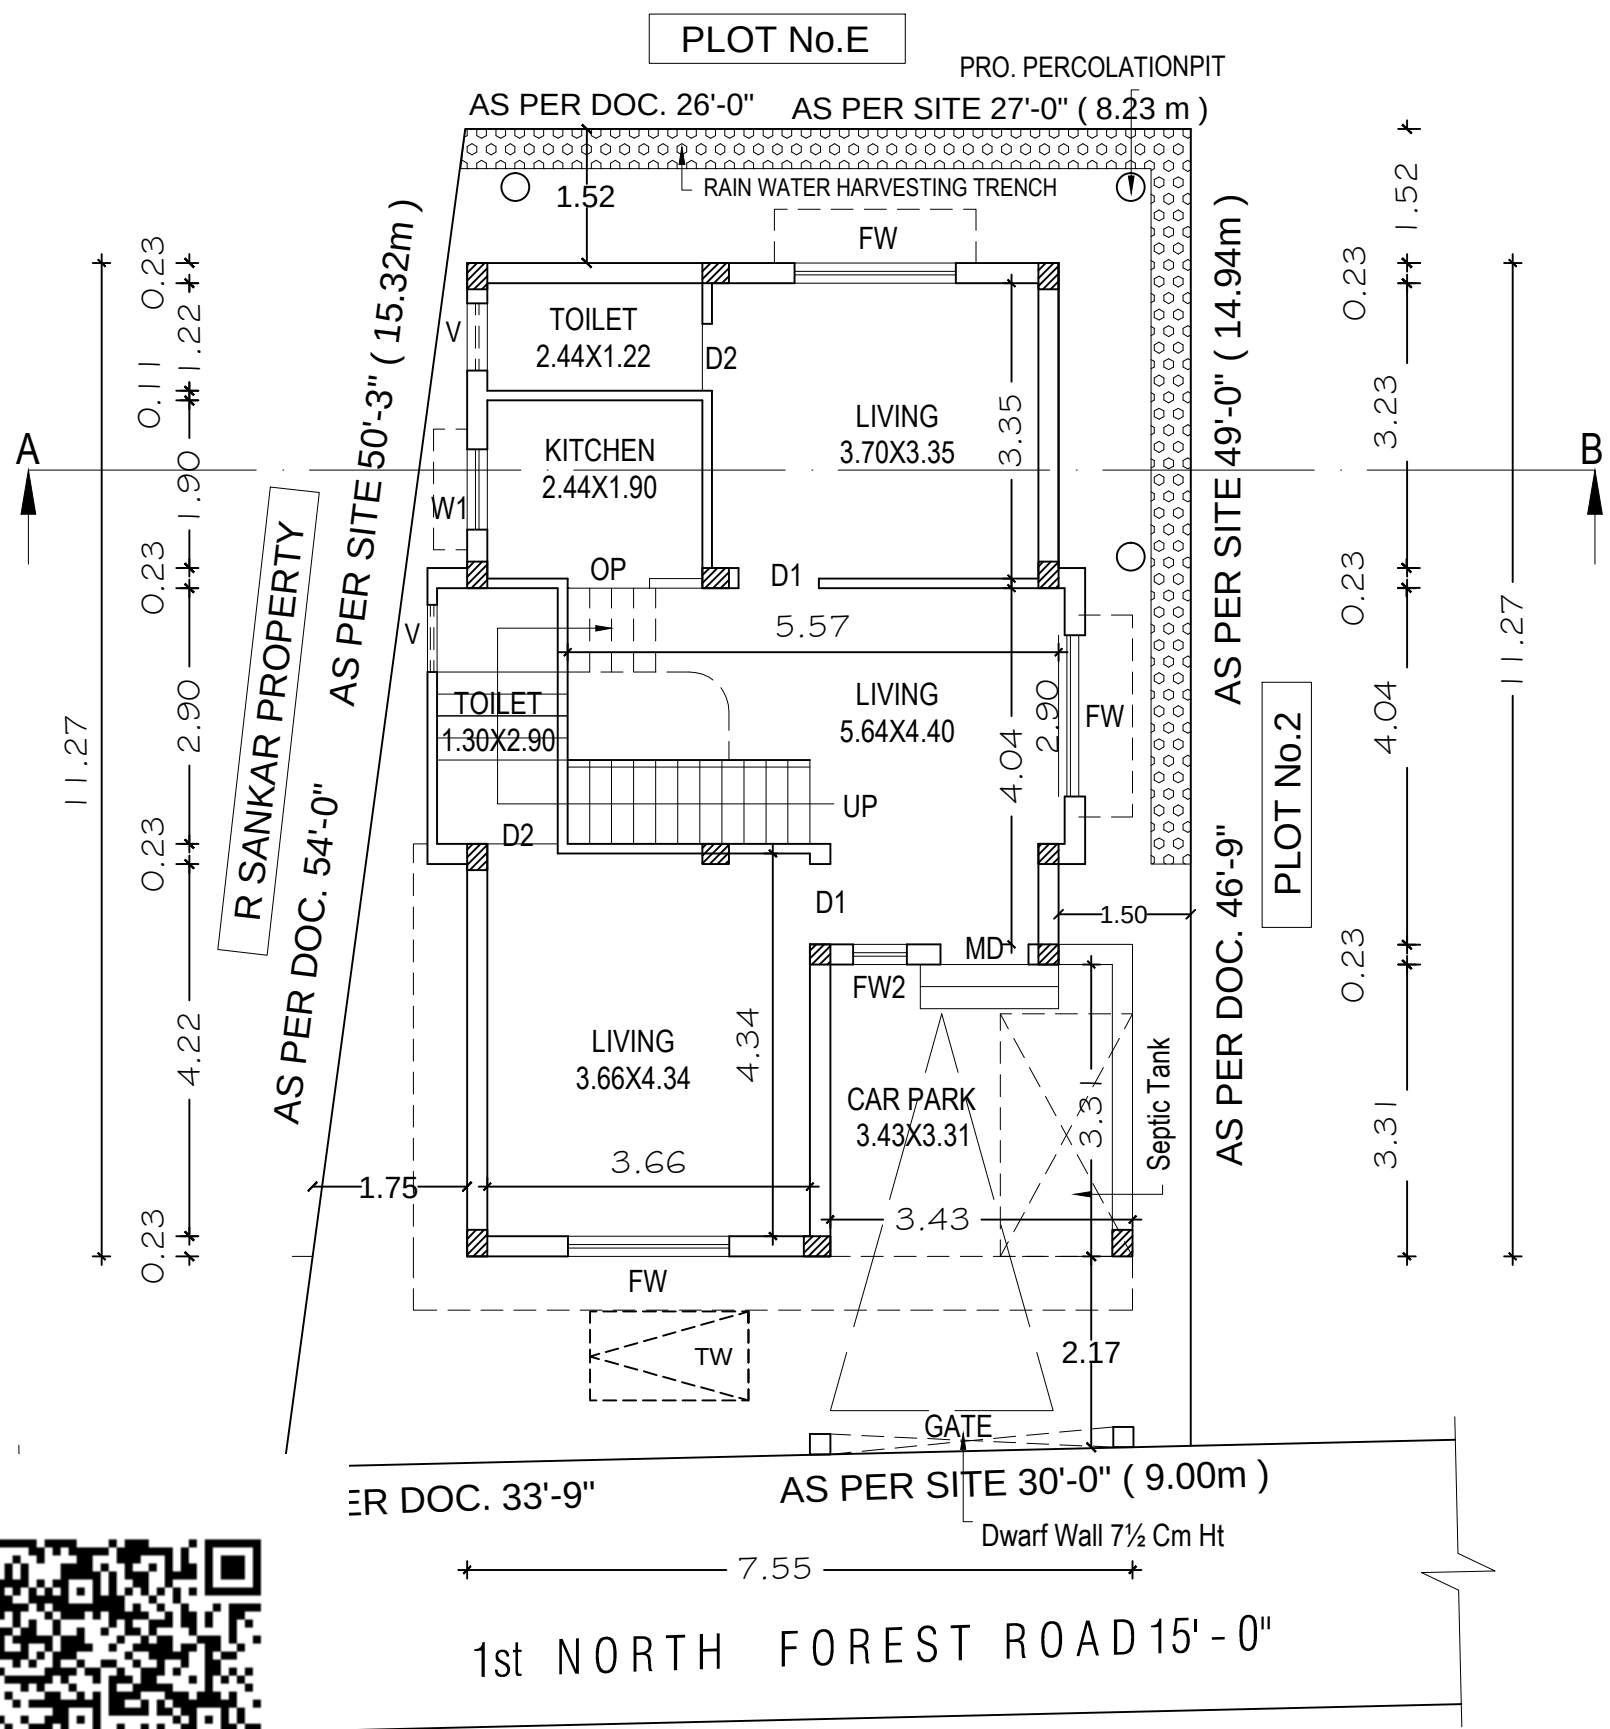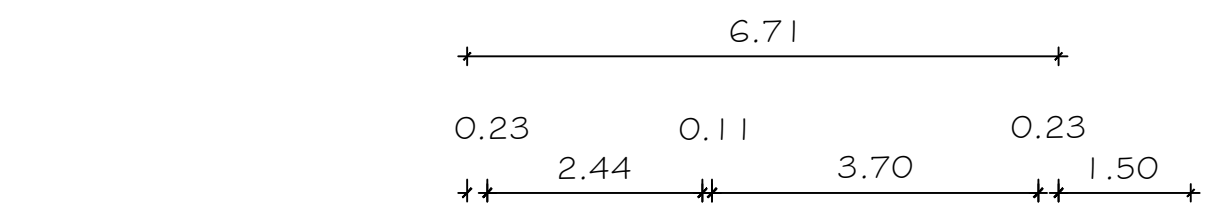


EXG. GROUND FLOOR PLAN.

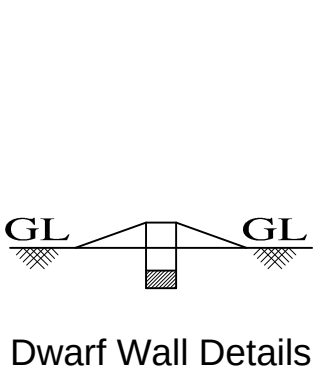


Dwarf Wall Details

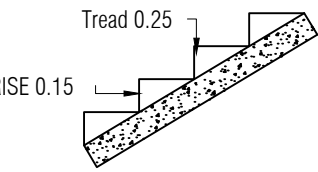


SEC.OF STAIR CASE

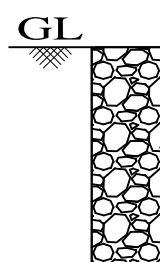


PERCULATION PIT

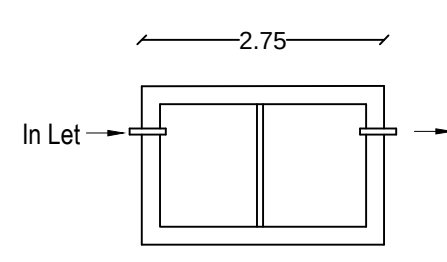


SEPTIC TANK PLAN

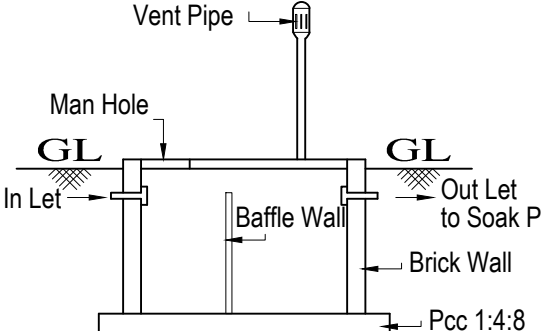

SECTION OF SEPTIC TANK

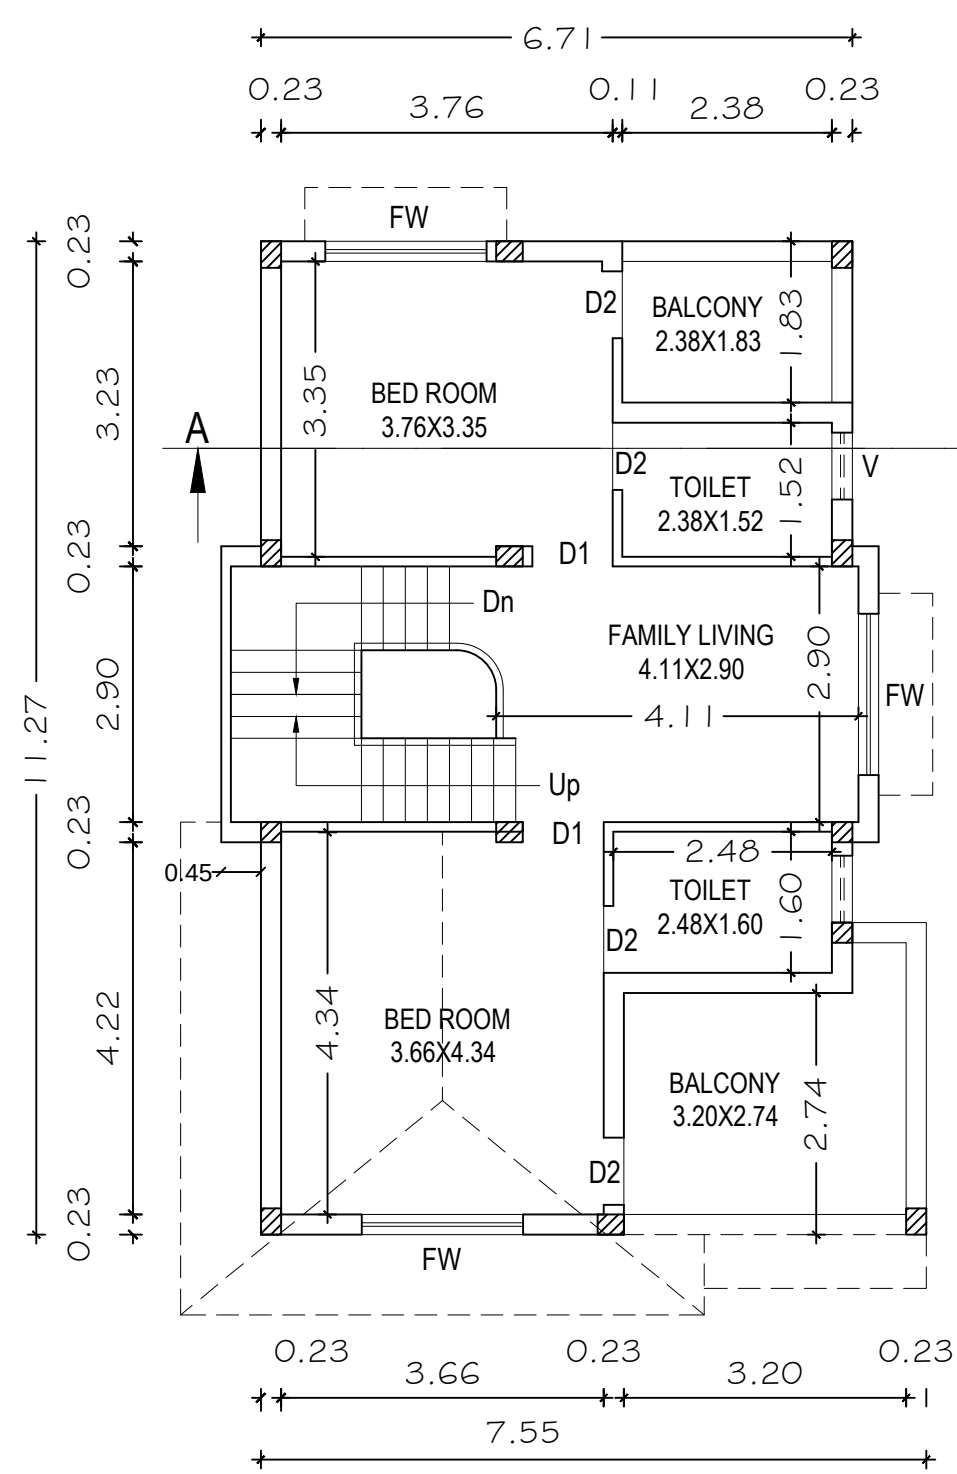

EXG. FIRST FLOOR PLAN.

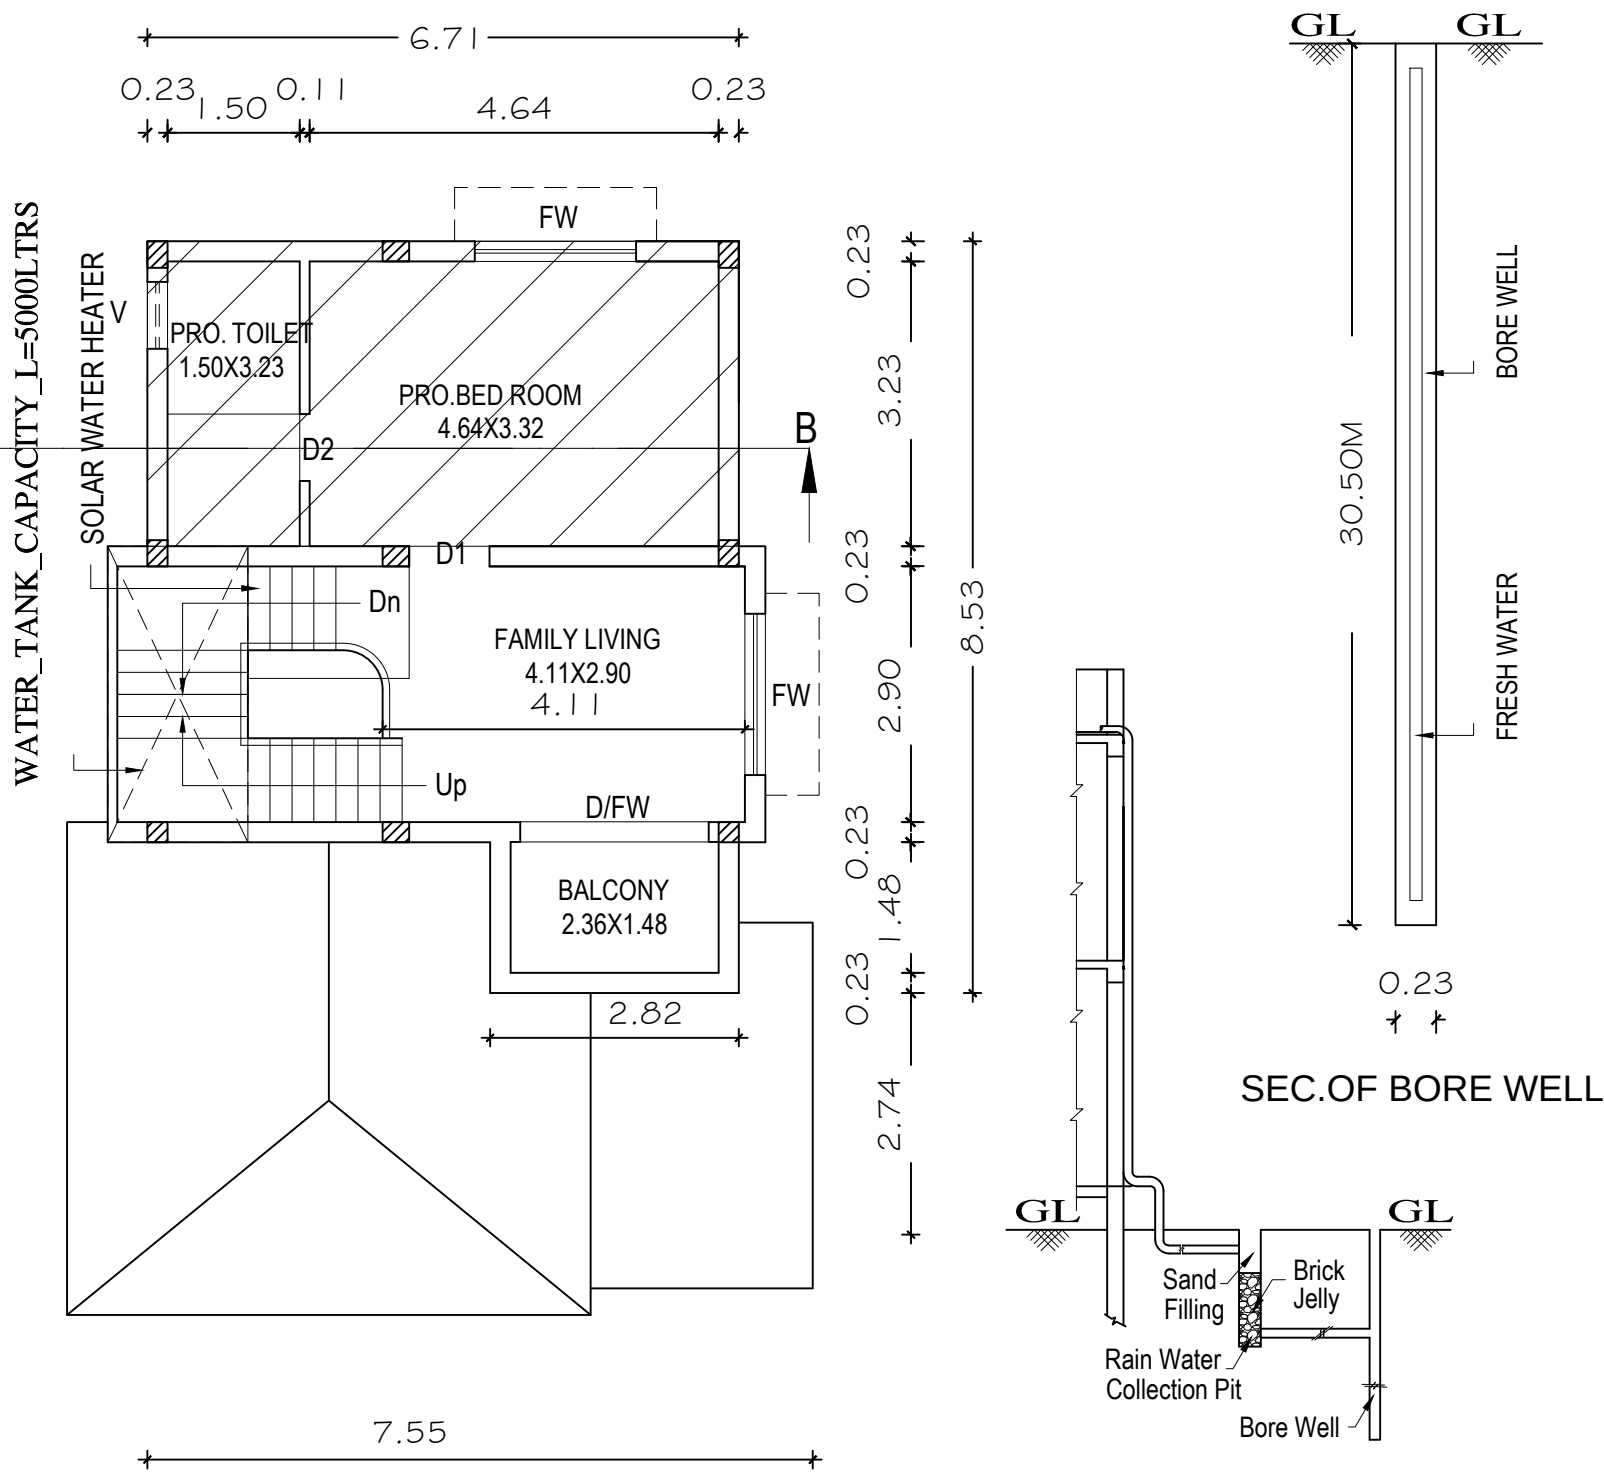

EXG. and PRO.SECOND FLOOR PLAN.

OWNER C.NALLATHAMBI

Er. C. NALLATHAMBI
REGISTERED ENGINEER (DTCP)
CGLDIST/RE/Gr-III/2024/11/011
DRAF-TECH Builders,
No. 8A, Rajendra Prasad Road,
Nehru Nagar, Chromepet, Chennai- 600 044.
Mob: 93810 16337

REGISTERED ENGINEER.

Eight ways to know a piece of land before you pay for it.

This report covers one part of the picture. These cover the rest, drawn from the same government records, for any property in Tamil Nadu.

LandLens One

Ask anything about a property and get an answer grounded in live government records, with the sources shown.

[/landlens/one](#)



Verify My Land

Every record check run on one property and returned as a single report.

[/landlens/verify-my-land](#)



Legal Opinion

An advocate's written opinion on the title, built on the records we pull for it.

[/landlens](#)



One Map

Every layer on one map: the parcel, its boundary, zoning, water bodies and what sits around it.

[/landlens/one/map](#)



PriceMap

What land actually changed hands for around this plot, taken from the registered deeds.

[/landlens/pricemap](#)



Build Scope

What you are allowed to build here: floor space, height, coverage and setbacks.

[/landlens/build-scope](#)



Property Tracker

Watch a property and hear about it when something new is registered against it.

[/landlens/property-tracker](#)



Deal Room

Run the transaction in one place: documents, stamping, signatures and the parties.

[/landlens/deal-room](#)



Twenty-four checks you can run yourself, at no cost.

Records and verification

The registers themselves, read for you.

Encumbrance Certificate

Patta and Chitta

Field Measurement Sketch

EC Analyzer

Bank charge check

Court case search

Seller background check

Approval check by survey

Value and duty

What it is worth and what it costs to register.

Guideline value by street

Guideline value by survey

Stamp duty and registration fees

Capital gains

Floor space index

Area unit converter

Zoning and land use

What the plan says can happen on this land.

Land use zone finder

CMDA land use check

Coastal regulation zone

Master plan check

Water bodies finder

Airport height clearance

Registers and directories

Who holds it, and which office keeps the record.

Find your registering office

Temple property check

Waqf property check

RERA register



Every free tool
/tools



Services we run
for you
/services



The LandLens
suite
/landlens/one



Every claim in this document traces back to a government record.

Legal opinions, due diligence and title verification

Building plan, layout and sub-division approvals

Completion and occupancy certificates, regularisation

Escrow, negotiation and NRI property management

Land survey, soil testing, architecture and construction

Verified RealEstate
3/350/2 Mettukuppam,
OMR Thoraipakkam,
Chennai 600 097, India
hello@verified.realestate
+91 9996 12 9996

Prepared from the registers named on the page each finding sits on. Where a register could not be read, this document says so in its place rather than leaving the gap to be read as a clean result.

