
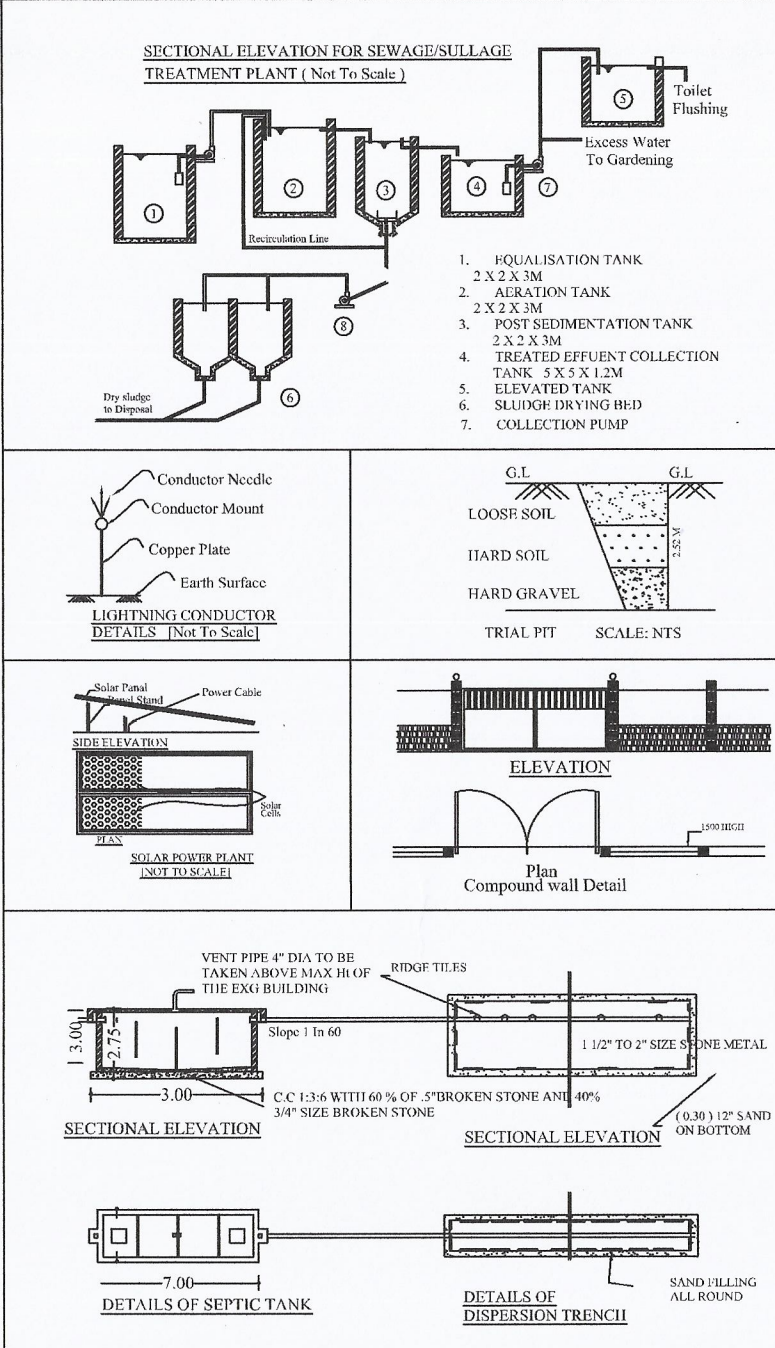
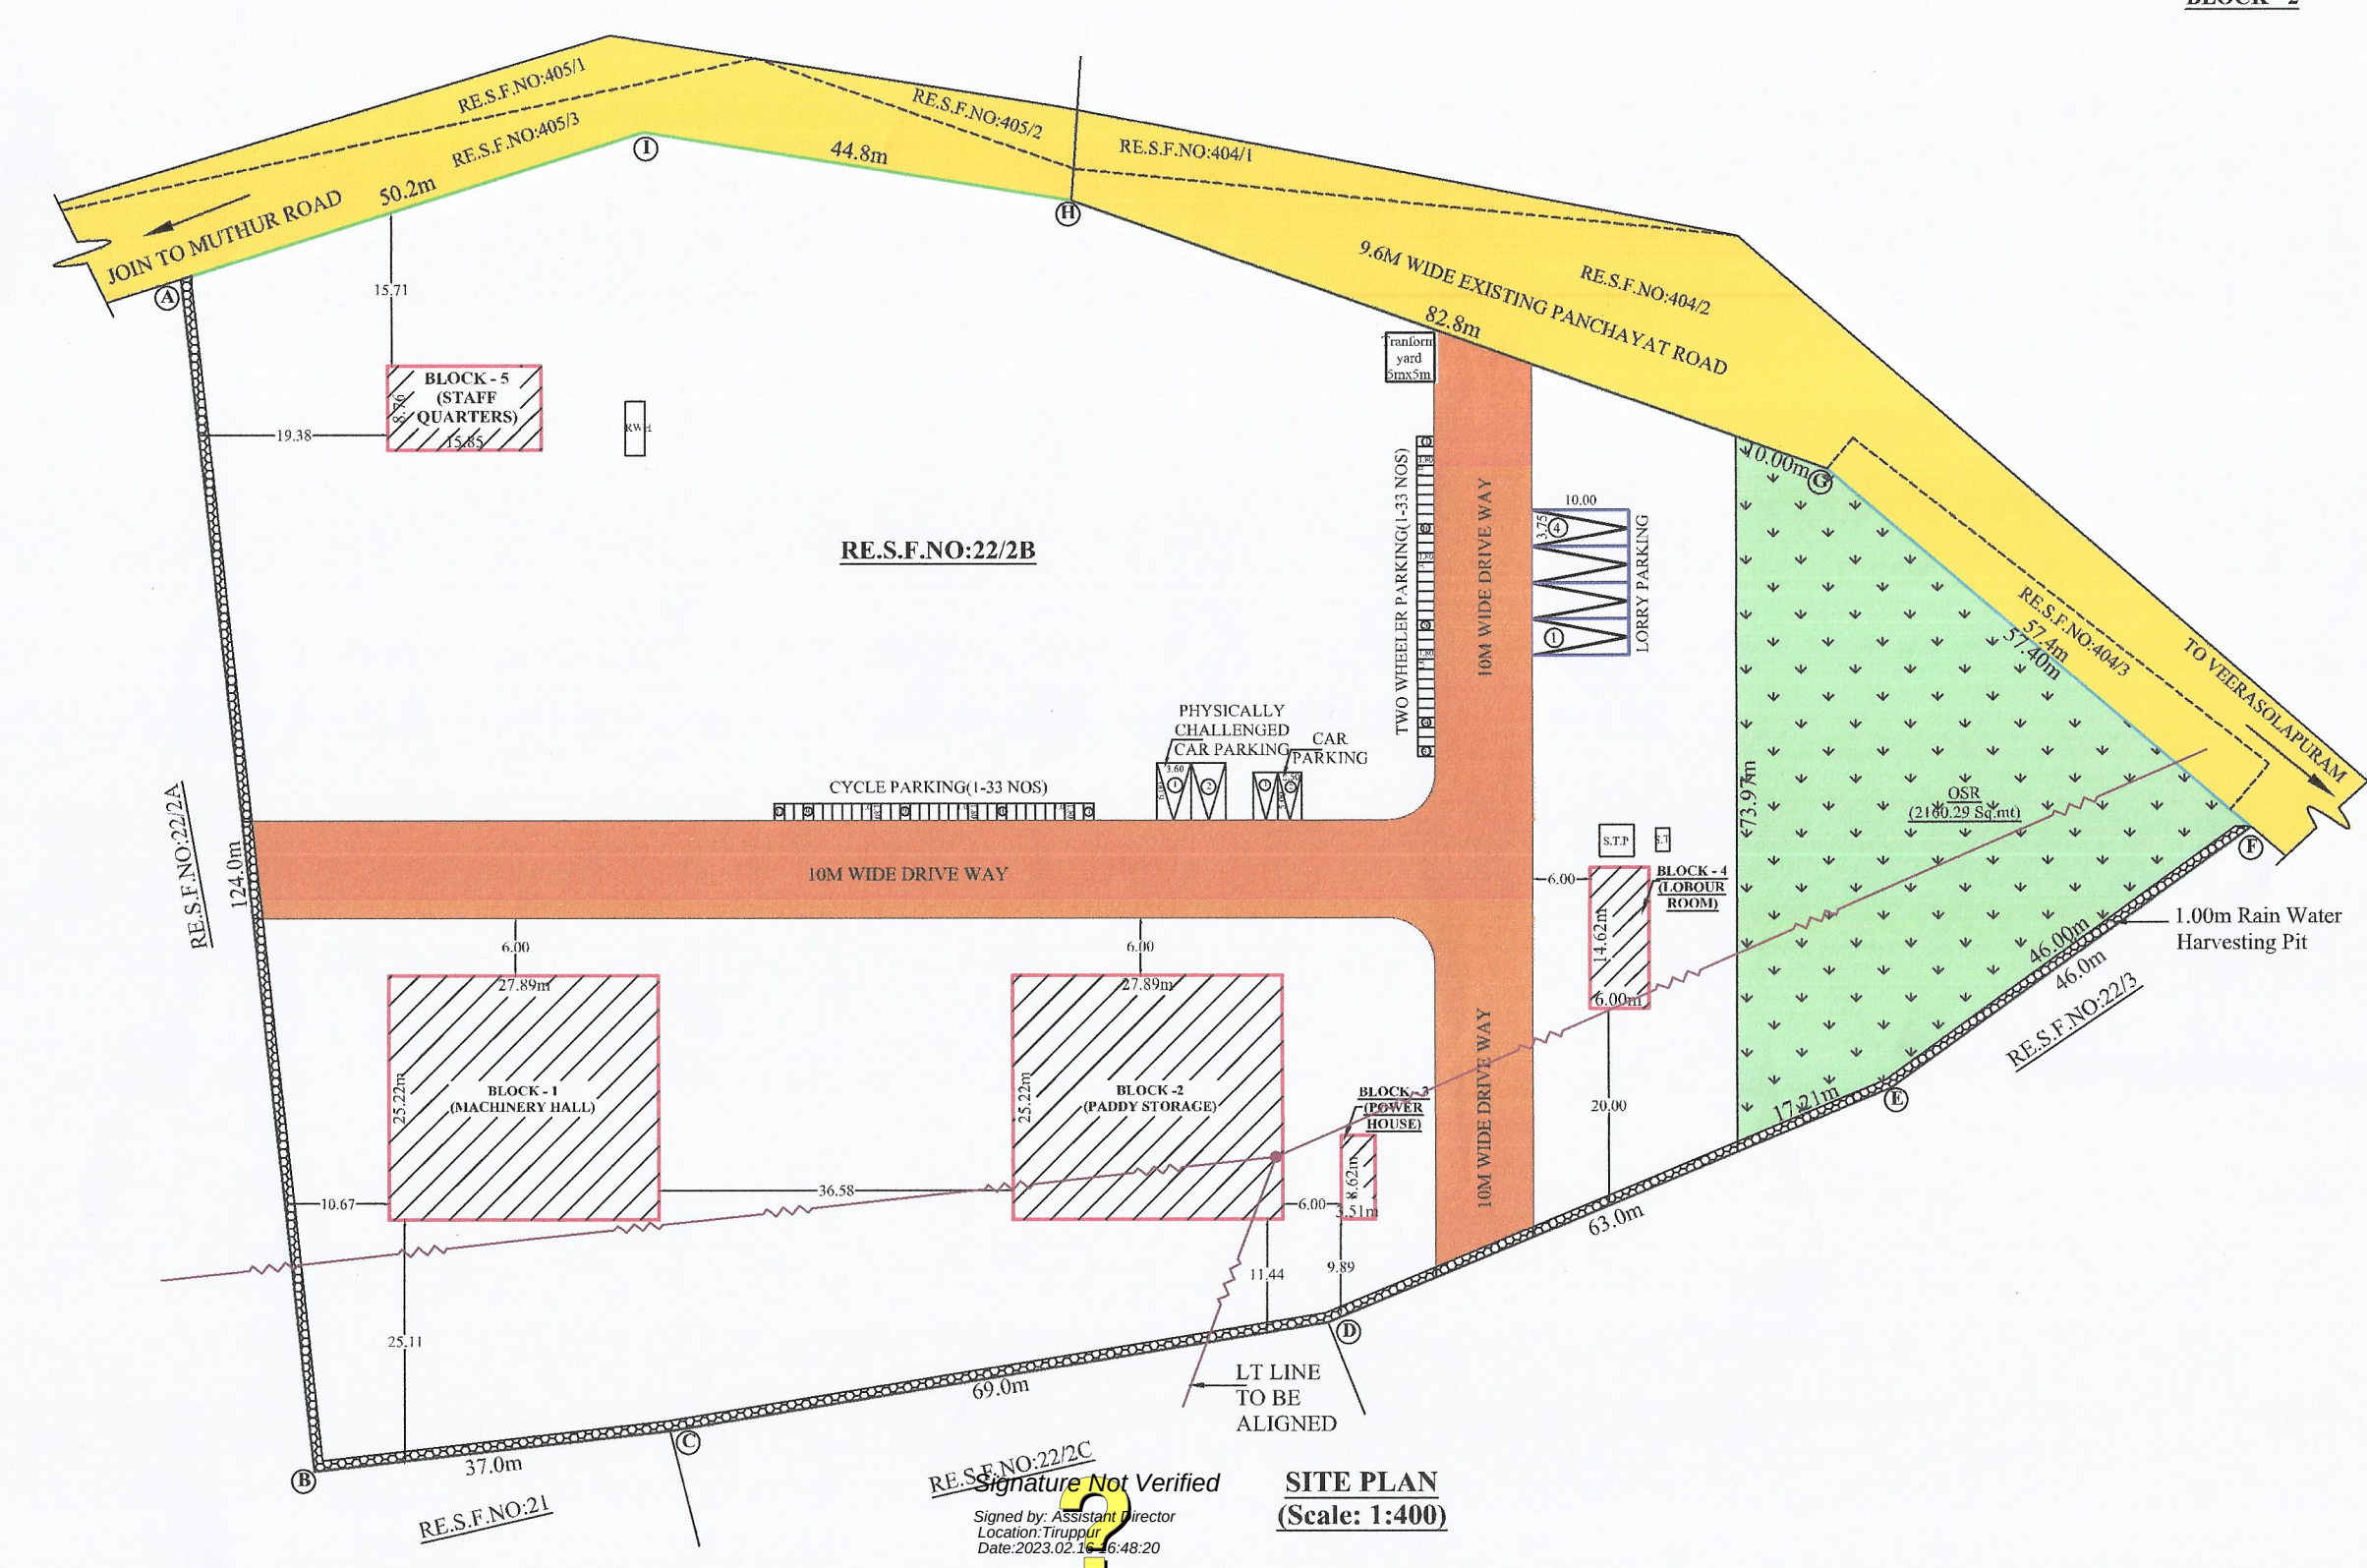
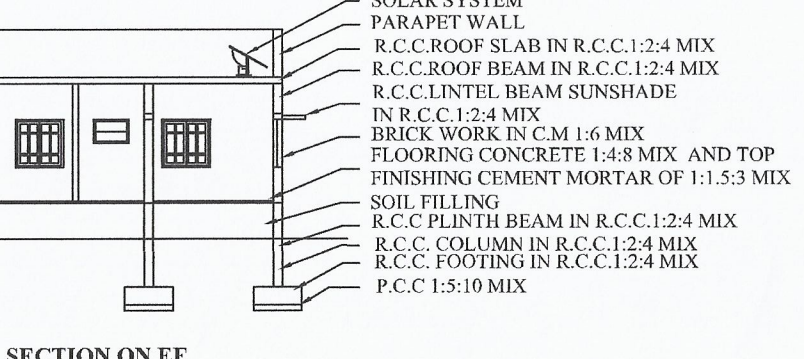
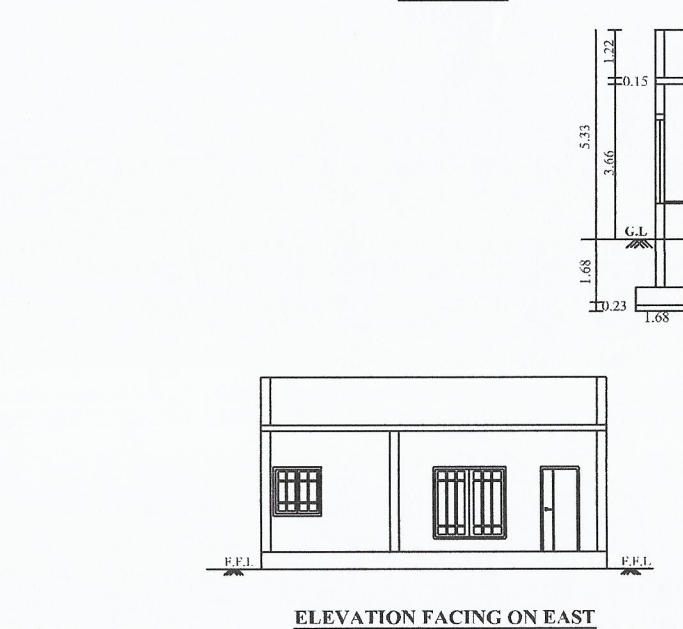
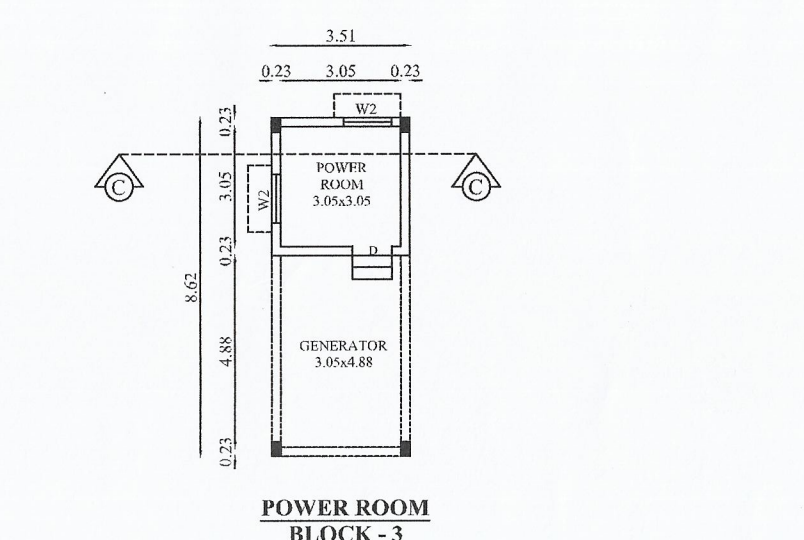
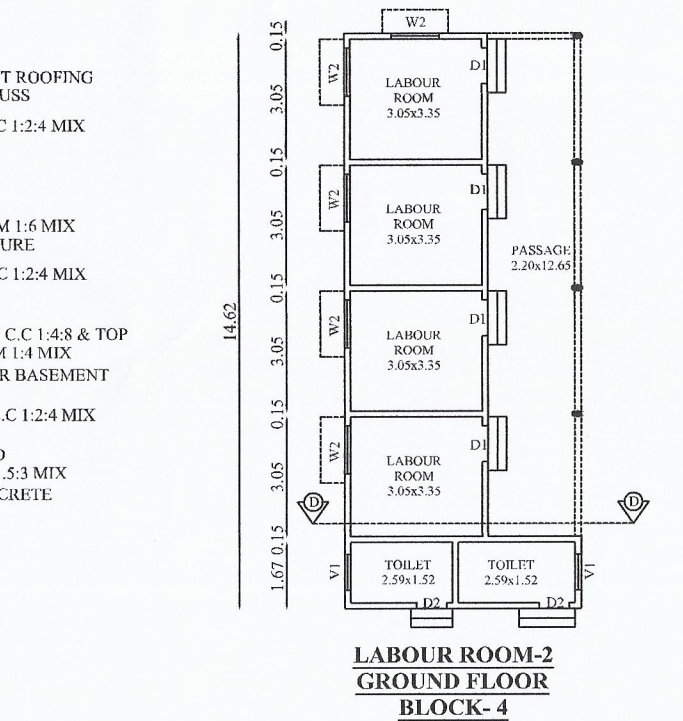
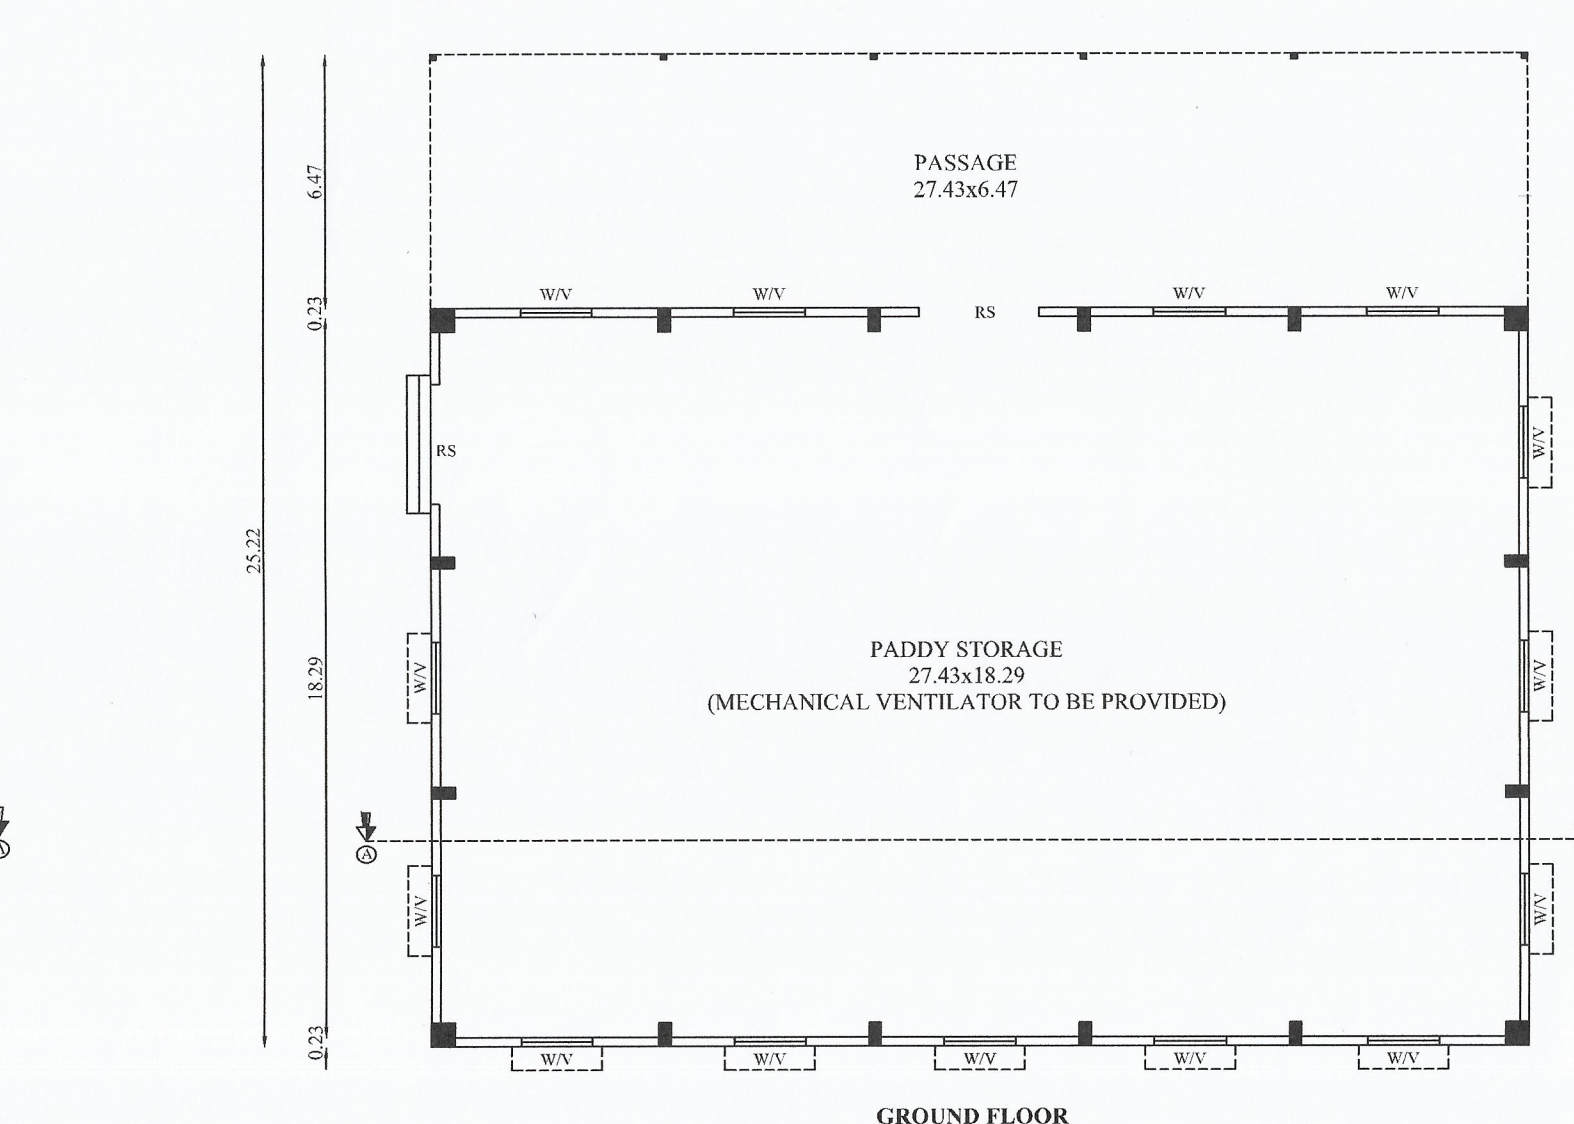
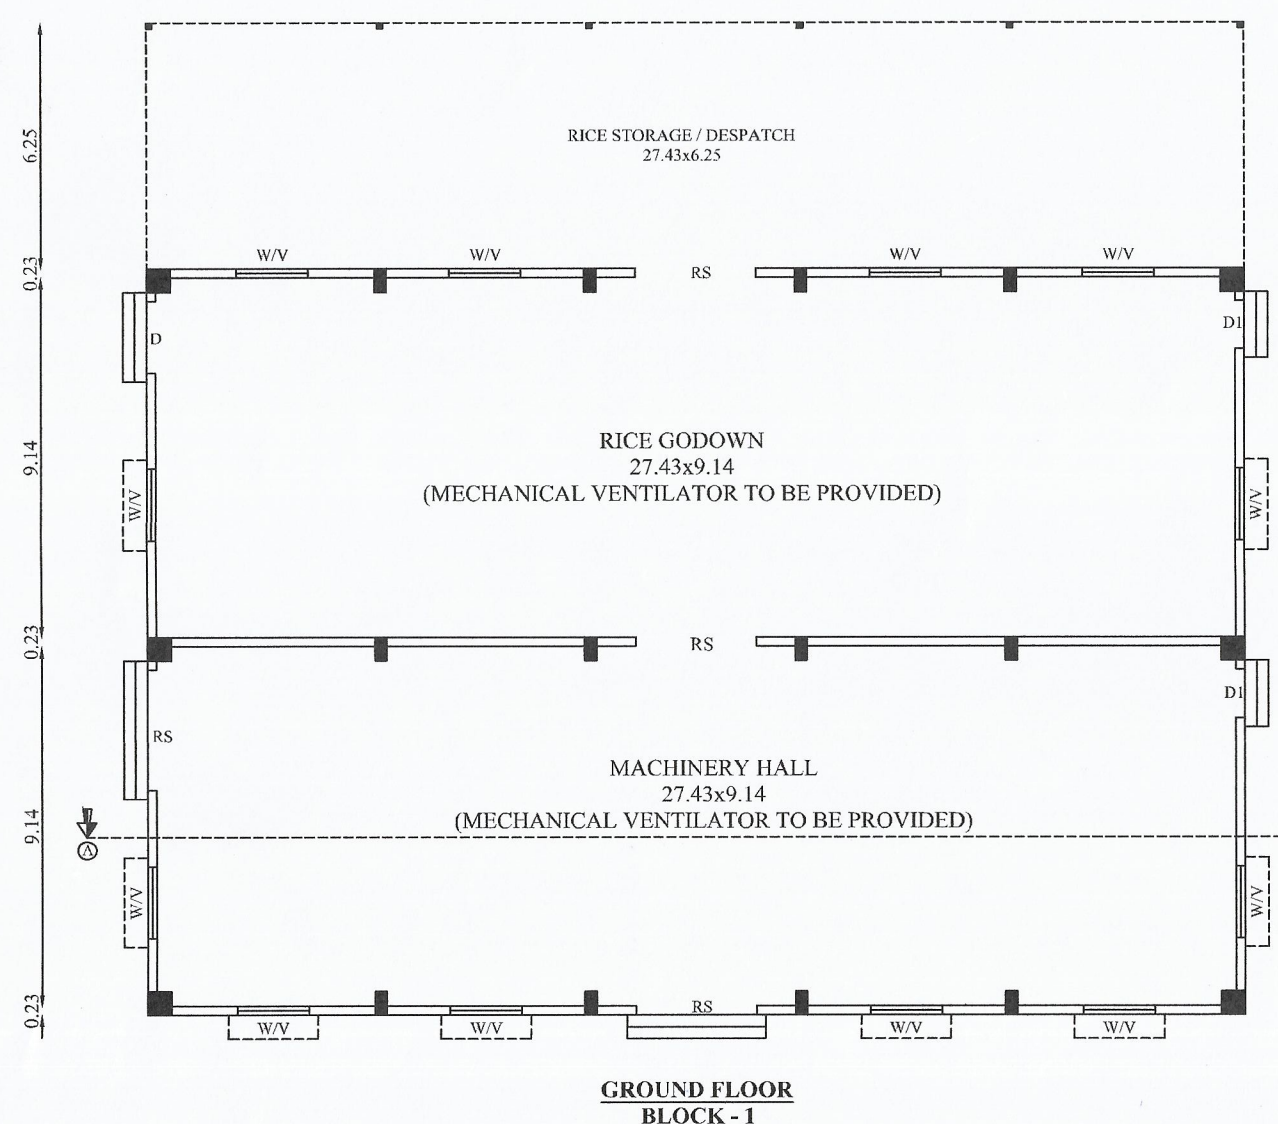
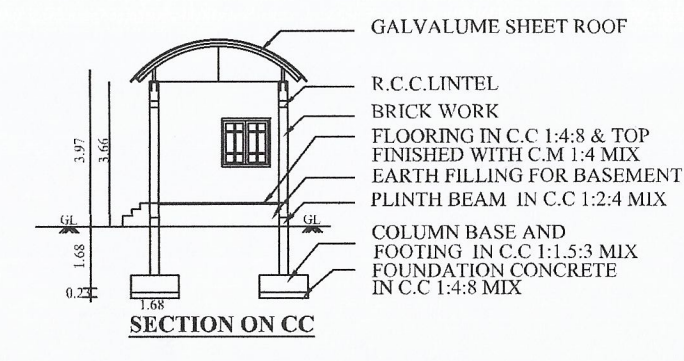
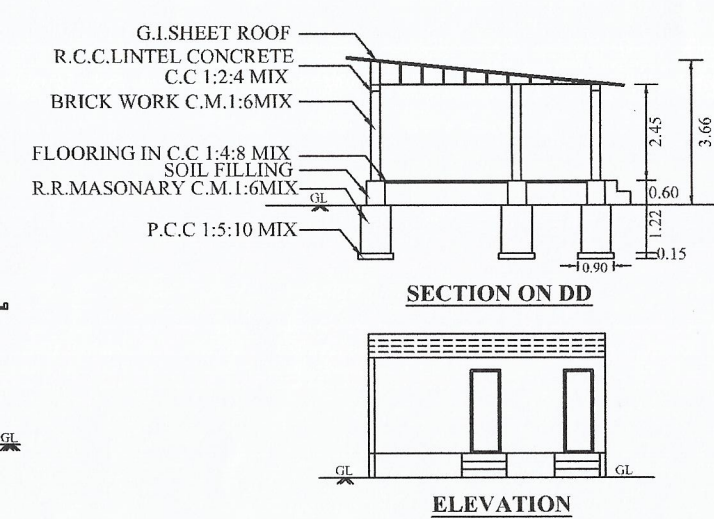


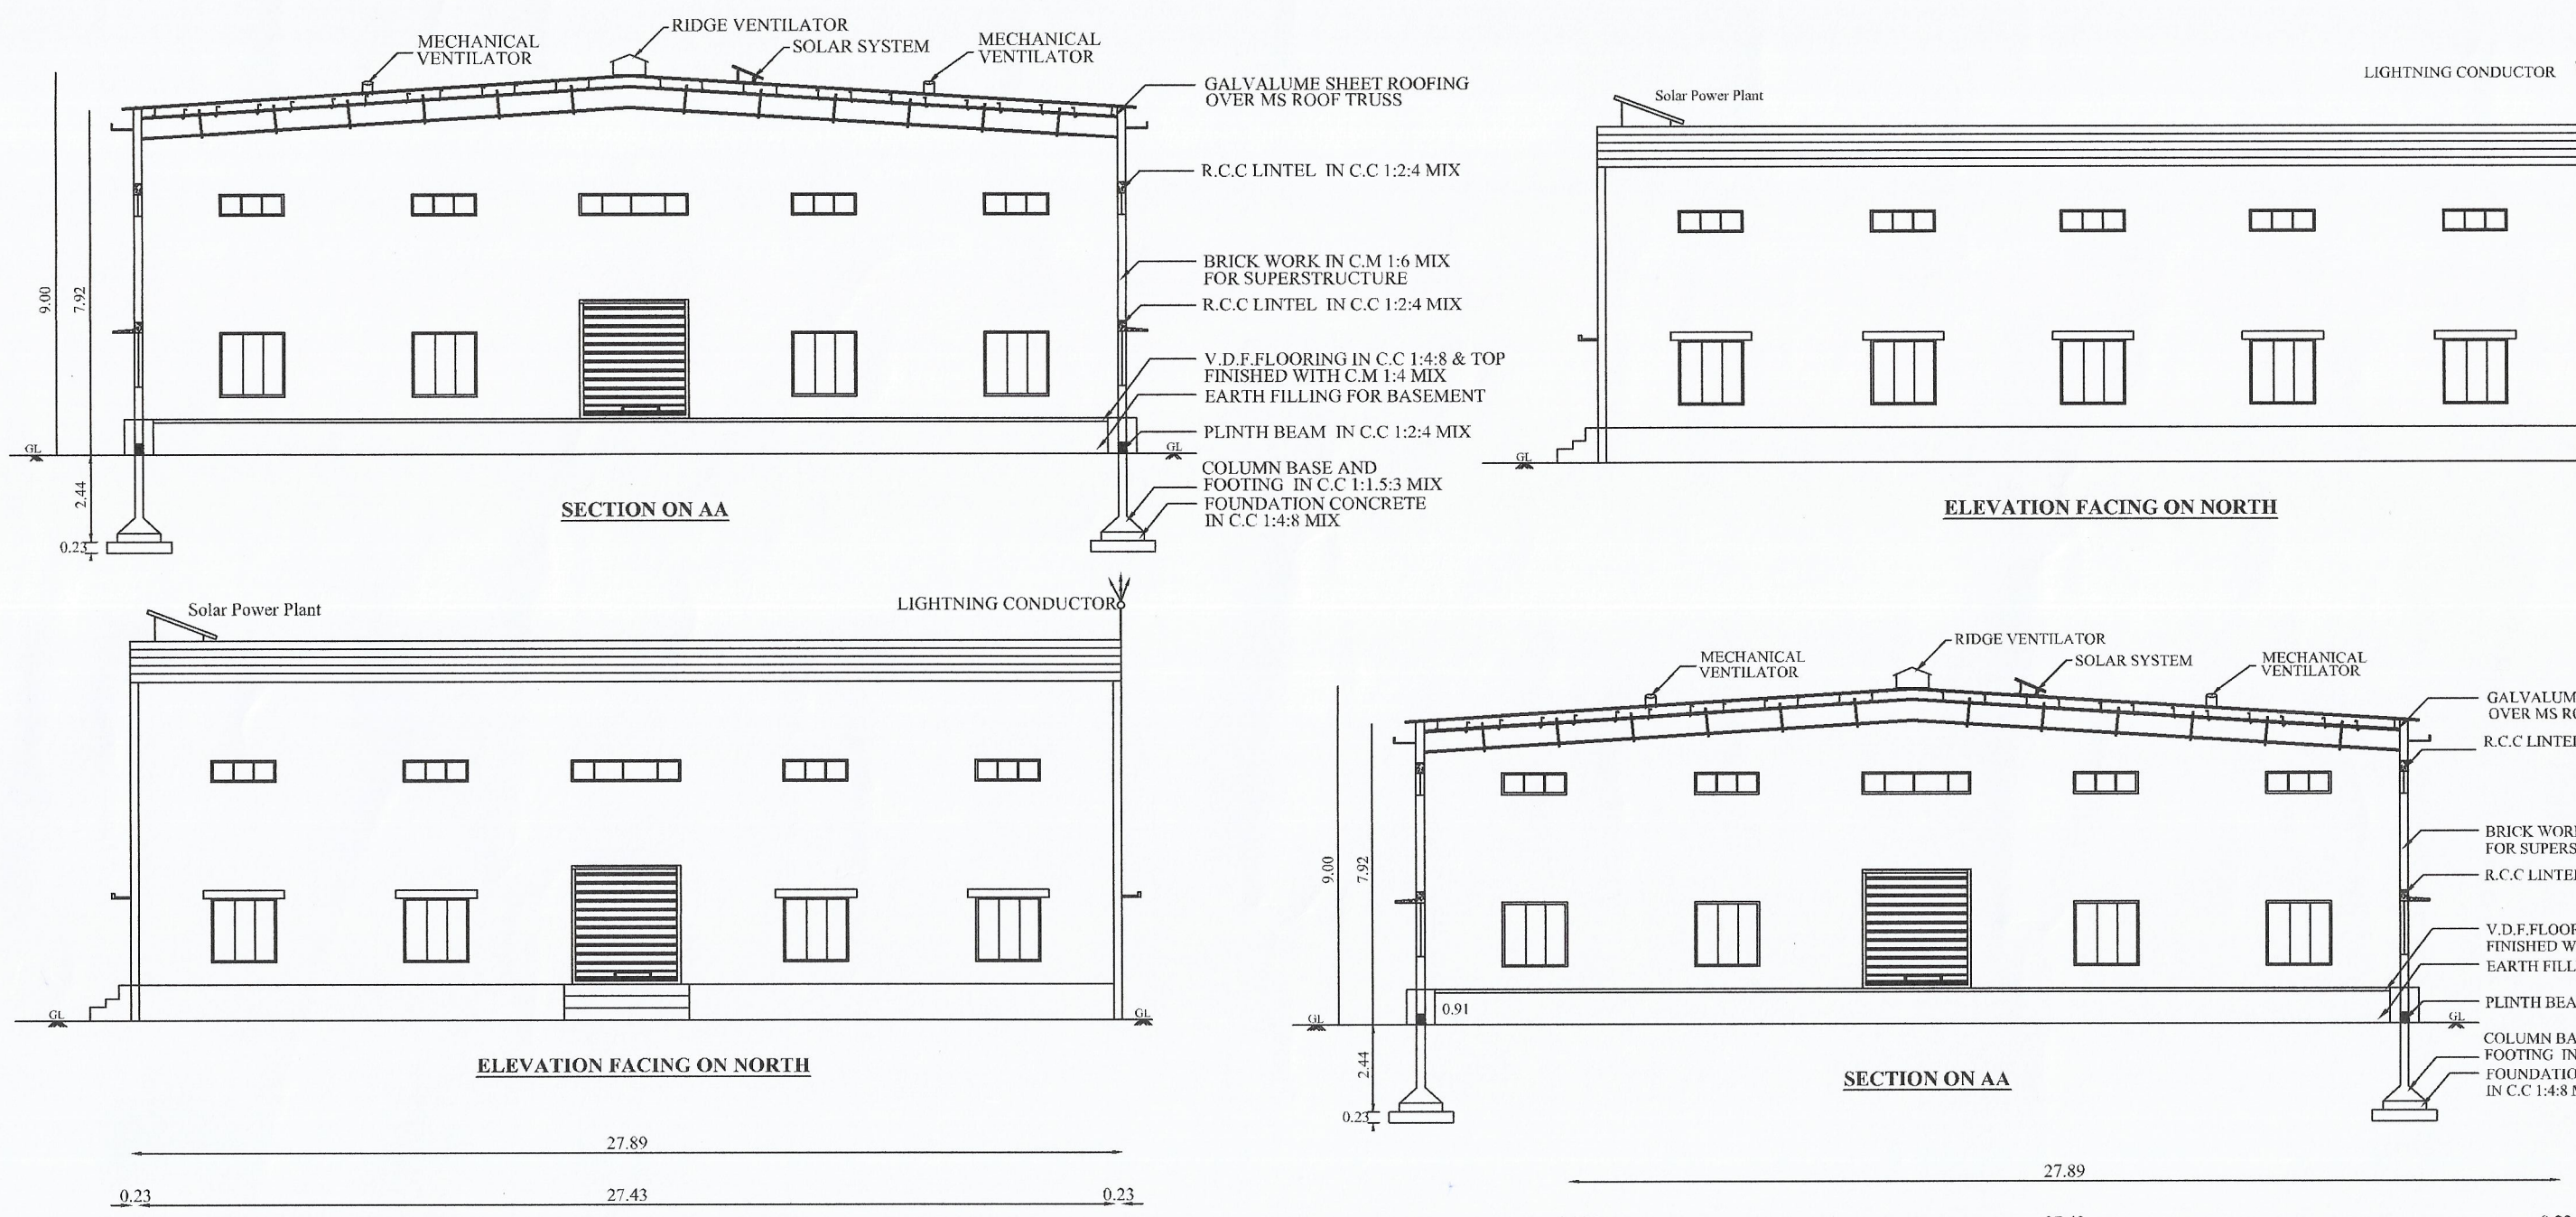

S.NO	MACHINERY	NOS	EACH (H.P)	TOTAL (H.P)
1	Paddy Cleaner With 2 Elevator	1	5.00	5.00
2	20 Ton capacity 3 Drier Elevator	2	3.00	6.00
3	Dust blower	3	5.00	15.00
4	Chain Motor	3	3.00	9.00
5	Blower Motor	3	1.00	3.00
6	Paddy Cooler Elevator	3	5.00	15.00
7	Air Blower	1	5.00	5.00
8	Cooler Rotator	1	2.00	2.00
9	Pressure Boiler	1	3.00	3.00
10	Water Pump	2	5.00	10.00
11	Exhaust Fan	1	5.00	5.00
12	Hulling Section Elevator	1	15.00	15.00
13	Paddy Cleaner	1	3.00	3.00
14	Huller	1	30.00	30.00
15	Huller	1	40.00	40.00
16	Whiteners	2	30.00	60.00
17	Silky Motor	1	40.00	40.00
18	Air Color Motor	1	3.00	3.00
19	Bran Blower	1	5.00	5.00
20	Water Pump	1	1.00	1.00
21	Grain shifter with De stoner	1	3.00	3.00
22	Length Grade	1	3.00	3.00
23	Color starter compressor	1	25.00	25.00
24	Bran Shaker motor	1	5.00	5.00
25	Bran Elevator	1	2.00	2.00
26	Bran shifter Blower	1	5.00	5.00
Total			318.00	318.00

PLAN SHOWING THE PROPOSED CONSTRUCTION OF GALVALUME SHEET ROOF & R.C.C. ROOF INDUSTRIAL BUILDINGS (318 H.P. RICE MILL UNIT) IN RE.S.F.NO: 22/2B, AT VEERASOLAPURAM VILLAGE & PANCHAYAT, KANGAYAM PANCHAYAT UNION, KANGAYAM TALUK, TIRUPUR DISTRICT.

APPLICANT:-
1). Mr. P. AMUTHAGANESAN., S/o. PERIYASAMY..
2). Mrs. A. KAMALAM., W/o. AMUTHAGANESAN..

RICE MILL UNIT (GREEN CATEGORY)
ONLINE APPLICATION NO : SWP/BPA/003234/2022

SITE AREA DETAIL	AREA IN Sq.m
AS PER DOCUMENT	20345.00
AS PER PATTA	20345.00
SUPER IMPOSED AREA	19958.91

OSR AREA REQUIRED 20345.00x10/100 = 2034.50 Sq.mt
 OSR AREA PROVIDED = 2160.29 Sq.mt (10.62%)

PROPOSED BUILDING FLOOR WISE BREAKUP DETAILS

FLOOR NAME (GROUND FLOOR)	TOTAL BUILTUP AREA IN Sq.m	TOTAL NON FSI AREA IN Sq.m	TOTAL FSI AREA IN Sq.m
BLOCK - 1 (MACHINERY HALL)	703.38	---	703.38
BLOCK - 2 (PADDY STORAGE)	703.38	---	703.38
BLOCK - 3 (POWER ROOM)	30.26	---	30.26
BLOCK - 4 (LABOUR ROOM)	87.72	---	87.72
BLOCK - 5 (STAFF QUARTERS)	138.85	---	138.85
TOTAL	1663.59	---	1663.59

FSI = $\frac{1663.59}{19958.91} = 0.083 < 1.5$

JOINERIES DETAILS	IN FEET	IN METER
RS ROLLING SHUTTER	160" X 110"	4.88 X 3.35
D DOOR	26" X 70"	0.76 X 2.13
W WINDOW	60" X 60"	1.82 X 1.82
W1 WINDOW	40" X 50"	1.22 X 1.52
V VENTILATOR	60" X 20"	1.82 X 0.61
V1 VENTILATOR	30" X 20"	0.91 X 0.61

PARKING DETAIL	REQUIRED	PROVIDED
LORRY PARKING	03	04
CYCLE PARKING	31	33
TWO WHEELER PARKING	31	33
CAR PARKING	00	02
PHYSICALLY CHALLENGED CAR PARKING	00	02

NUMBER OF LABOURS TO BE EMPLOYED - 10 NOS

COLOUR INDEX	SCALE:
SITE BOUNDARY	PLAN : 1:100
PROPOSED BUILDING	SITE PLAN : 1:400
DRIVEWAY	NOTE:
EXISTING ROAD	ALL DIMENSIONS ARE IN METER
OSR	

P. Amuthaganesan.
A. Kamalam.

APPLICANT:-

REGISTERED ENGINEER:-

BP/TCP [TD] No.16/2023

SUPERVISOR - K.PADMA
SURVEYOR / AD MAN - KARUNKUMAR