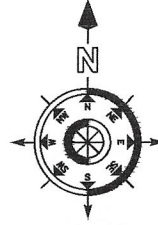


PLAN SHOWING THE PROPOSED CONSTRUCTION OF GALVALUME SHEET ROOF INDUSTRIAL BUILDING (OIL EXPELLING 5.00HP) IN RE.S.F.NO: 276/1A, 276/1B, AT ALAMBADI VILLAGE & PANCHAYAT, KANGAYAM TALUK, TIRUPUR DISTRICT.

APPLICANT:
1).Mr.M.AJAYKUMAR., S/o.S.MUTHUSAMY...
2).Mr.S.MUTHUSAMY., S/o.SAMIAPPA GOUNDER...

SITE AREA DETAIL	AREA IN Sq.m	
AS PER DOCUMENT	10328.00	
AS PER PATTA	10328.00	
SUPER IMPOSED AREA	9546.42	

OSR AREA REQUIRED 10328.00x10/100 = 1032.80 Sq.mt
OSR AREA PROVIDED = 1064.82 Sq.mt (10.31%)

PROPOSED BUILDING FLOOR WISE BREAKUP DETAILS

FLOOR NAME (GROUND FLOOR)	TOTAL BUILTUP AREA IN Sq.m	TOTAL NON FSI AREA IN Sq.m	TOTAL FSI AREA IN Sq.m
BLOCK - 1 (MACHINERY HALL)	604.29	---	604.29
BLOCK - 2 (LABOUR ROOM -1)	162.25	---	162.25
BLOCK - 3 (LABOUR ROOM -2)	82.22	---	82.22
TOTAL	848.76	---	848.76

$$FSI = \frac{848.76}{9546.42} = 0.089 < 1.5$$

JOINERIES DETAILS		IN FEET	IN METER
RS	ROLLING SHUTTER	16'0" X 11'0"	4.88 X 3.35
D	DOOR	2'6" X 7'0"	0.76 X 2.13
W	WINDOW	6'0" X 6'0"	1.82 X 1.82
W1	WINDOW	4'0" X 5'0"	1.22 X 1.52
V	VENTILATOR	6'0" X 2'0"	1.82 X 0.61
V1	VENTILATOR	3'0" X 2'0"	0.91 X 0.61


PARKING DETAIL		REQUIRED	PROVIDED
LORRY PARKING		02	02
CYCLE PARKING		17	18
TWO WHEELER PARKING		17	18
CAR PARKING		00	02
PHYSICALLY CHALLENGED CAR PARKING		00	01

PROPOSED MACHINERY DETAIL:-

SI.NO	MACHINERY	NOS	EACH (H.P)	TOTAL (H.P)
1	BELT CONVEYOR	1	5.00	5.00
TOTAL				5.00

NUMBER OF LABOURS TO BE EMPLOYED - 5 NOS

COLOUR INDEX

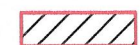SITE BOUNDARY	
PROPOSED BUILDING	
DRIVEWAY	
EXISTING ROAD	
OSR	

SCALE:

PLAN : 1:100
SITE PLAN : 1:300




NOTE:

ALL DIMENSIONS ARE IN METER

APPLICANT :-

REGISTERED ENGINEER:-

Er.J.SIVAGANESAN,M.E(SI),AMIE.,MCE.,
Registered Engineer (11/02/2016-Gr1/EDTCP)
Sivajinasa Associate
138, Siva Sakthi Vinayagar Kovil Street,
Tirupur Road,Kangayam - 638701, Call:94432 40562

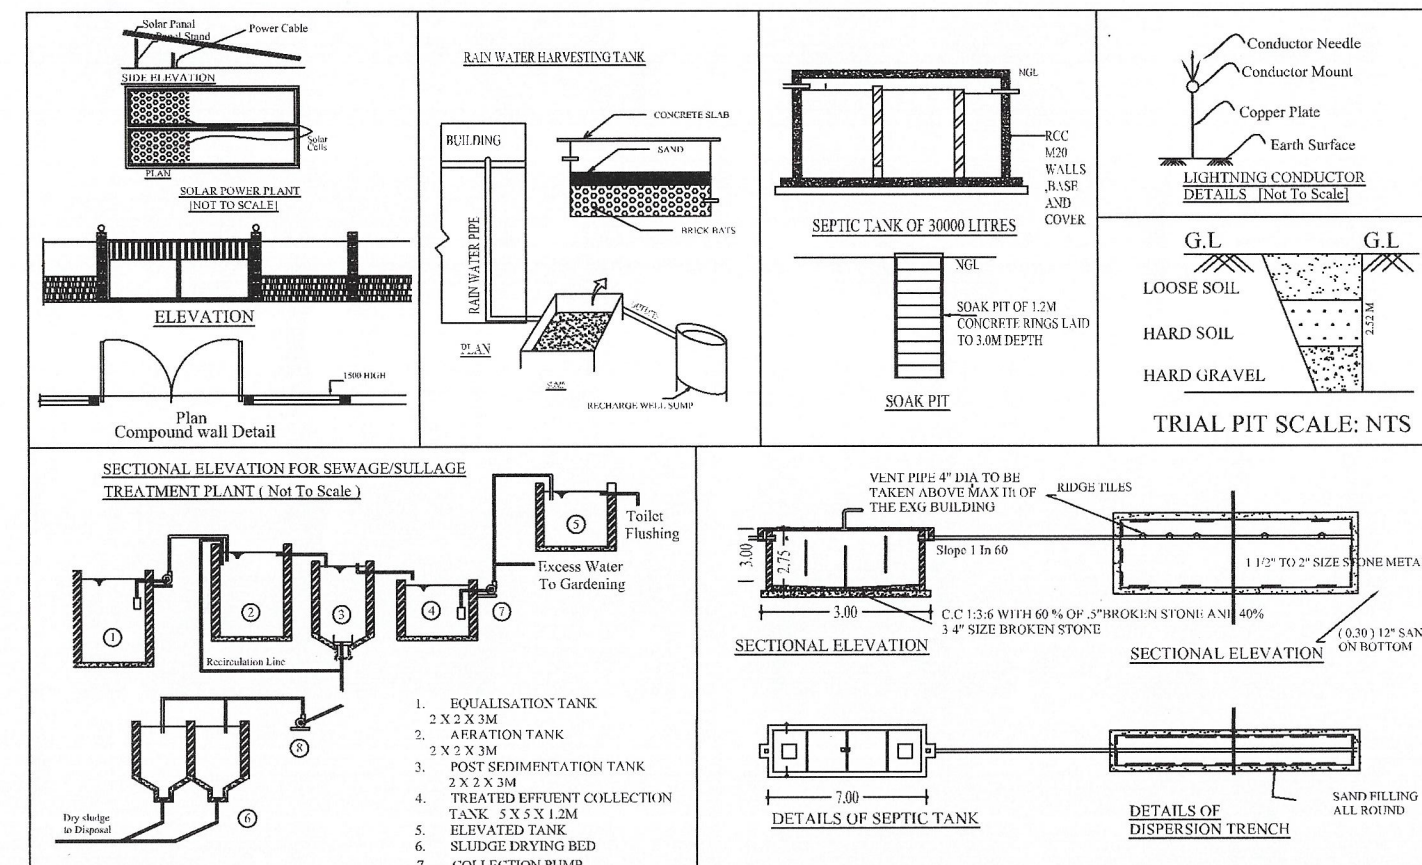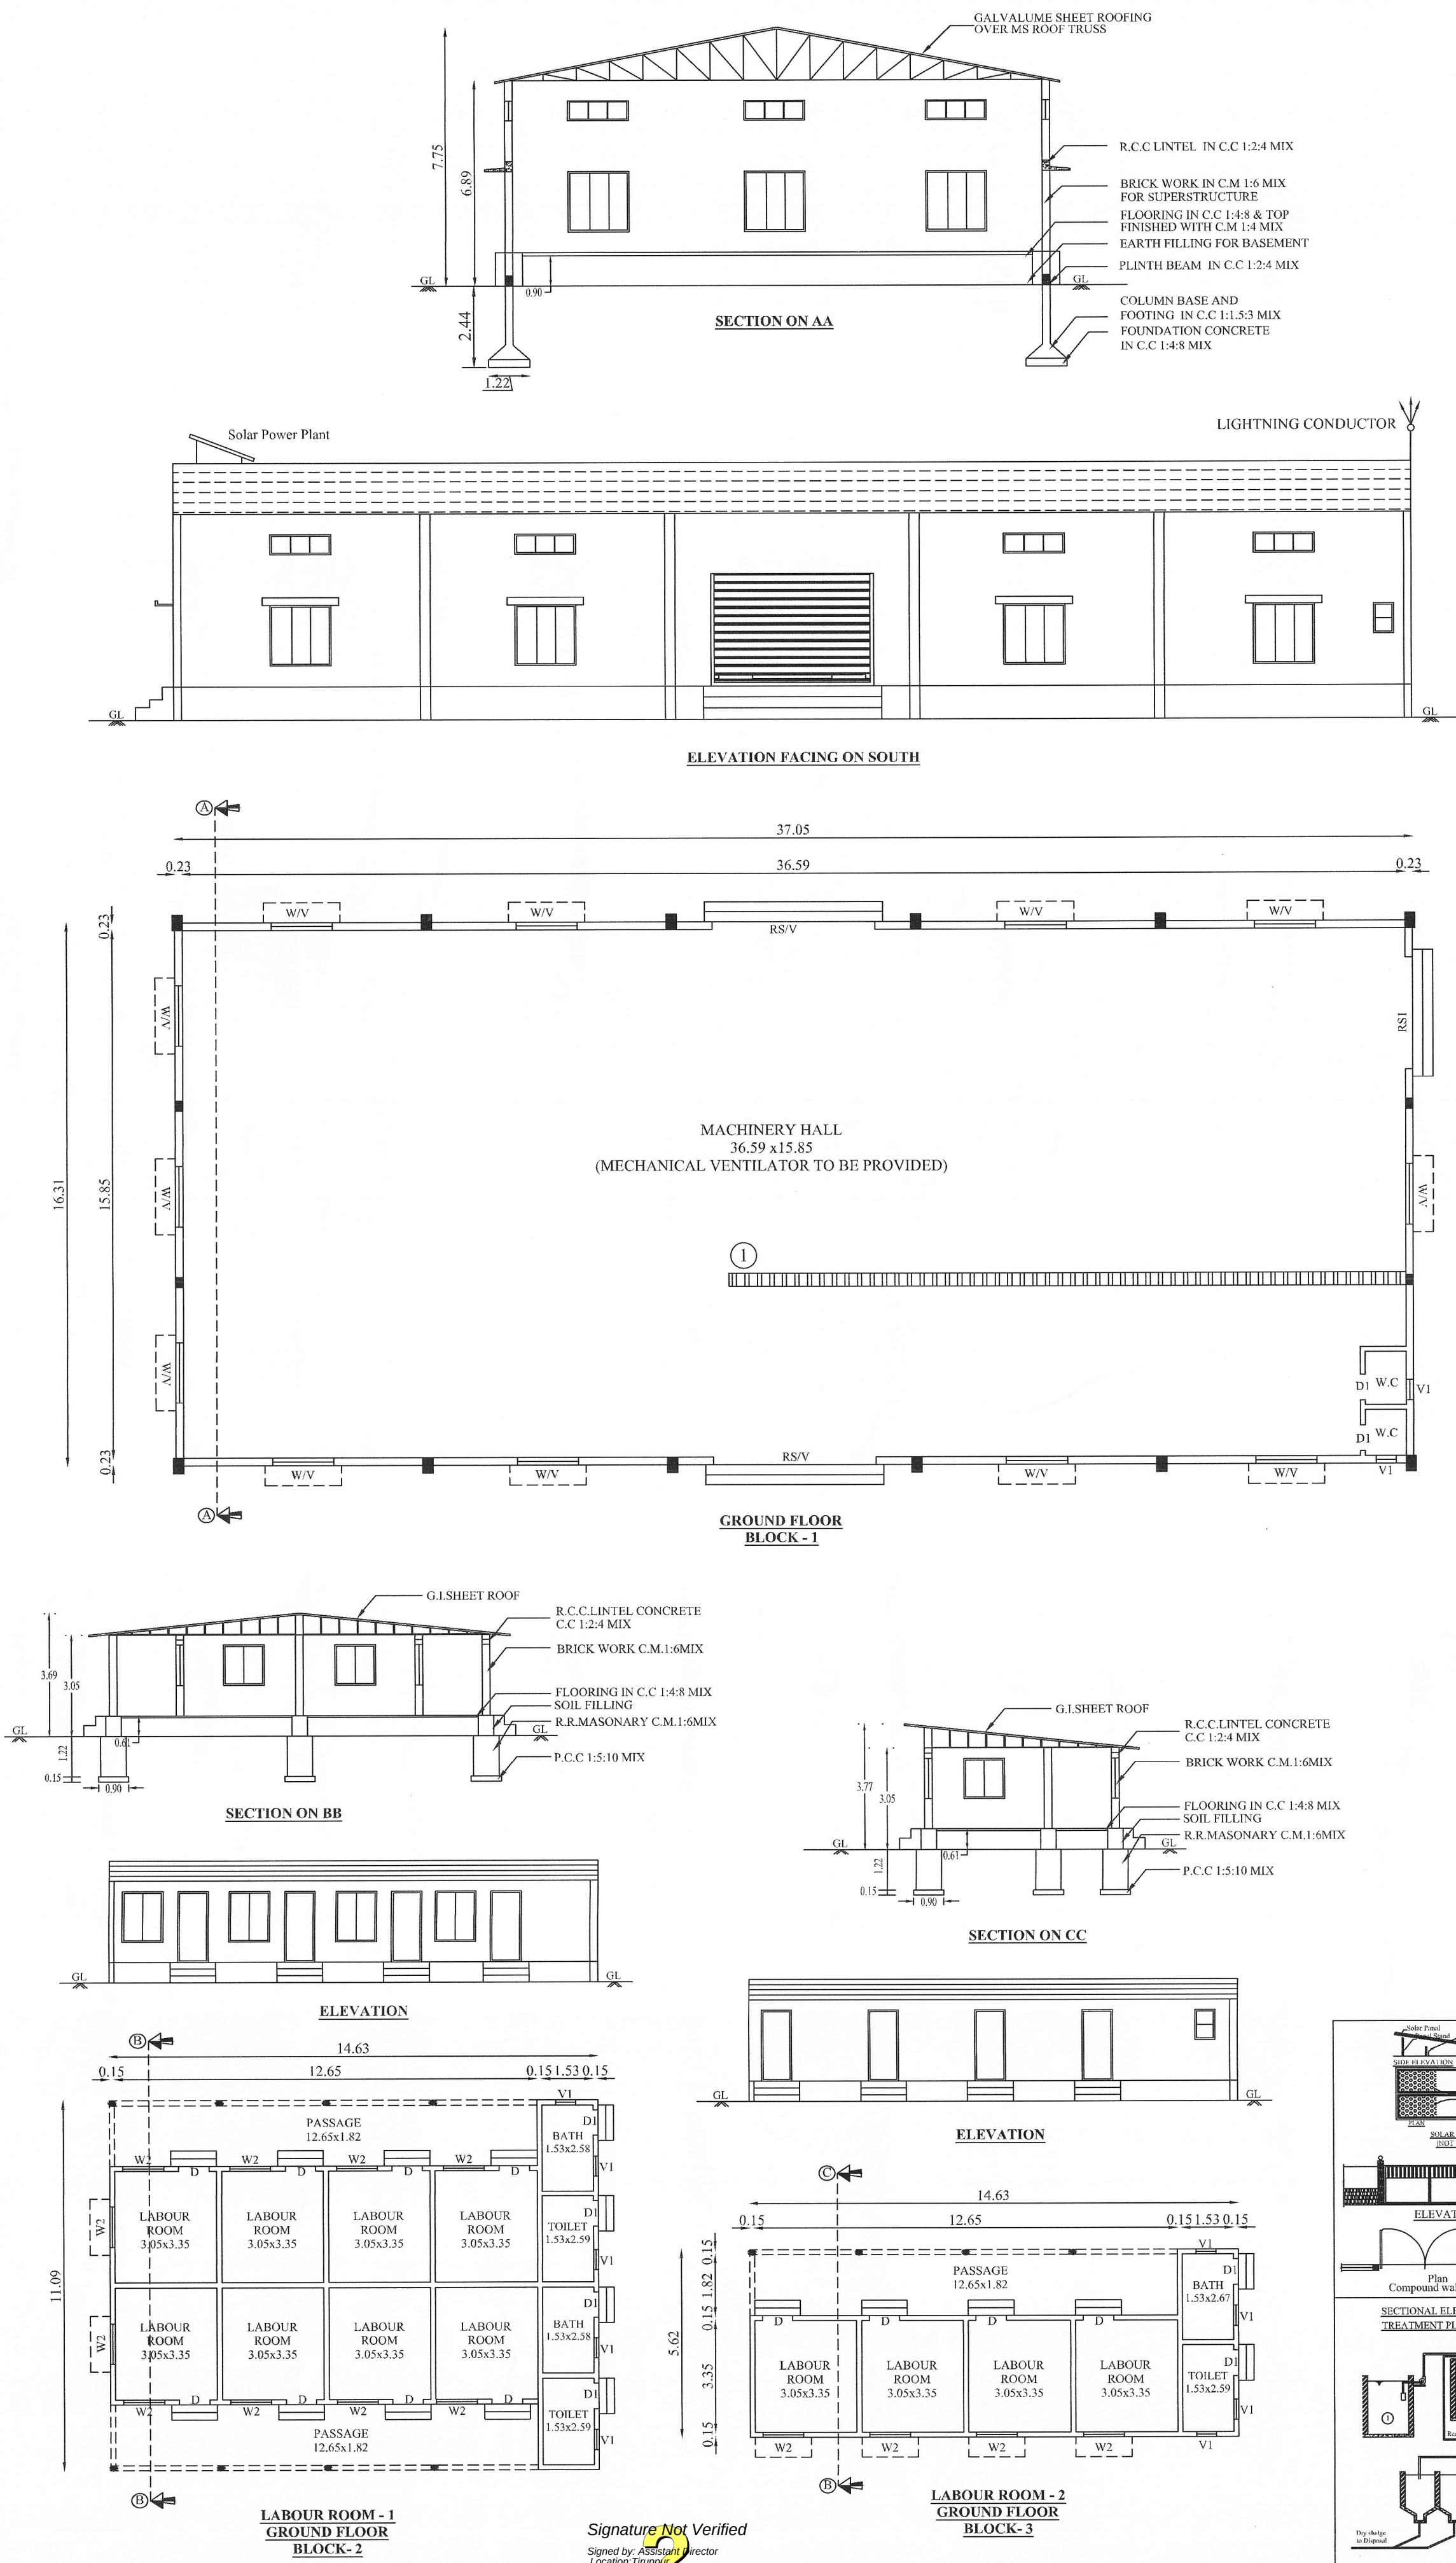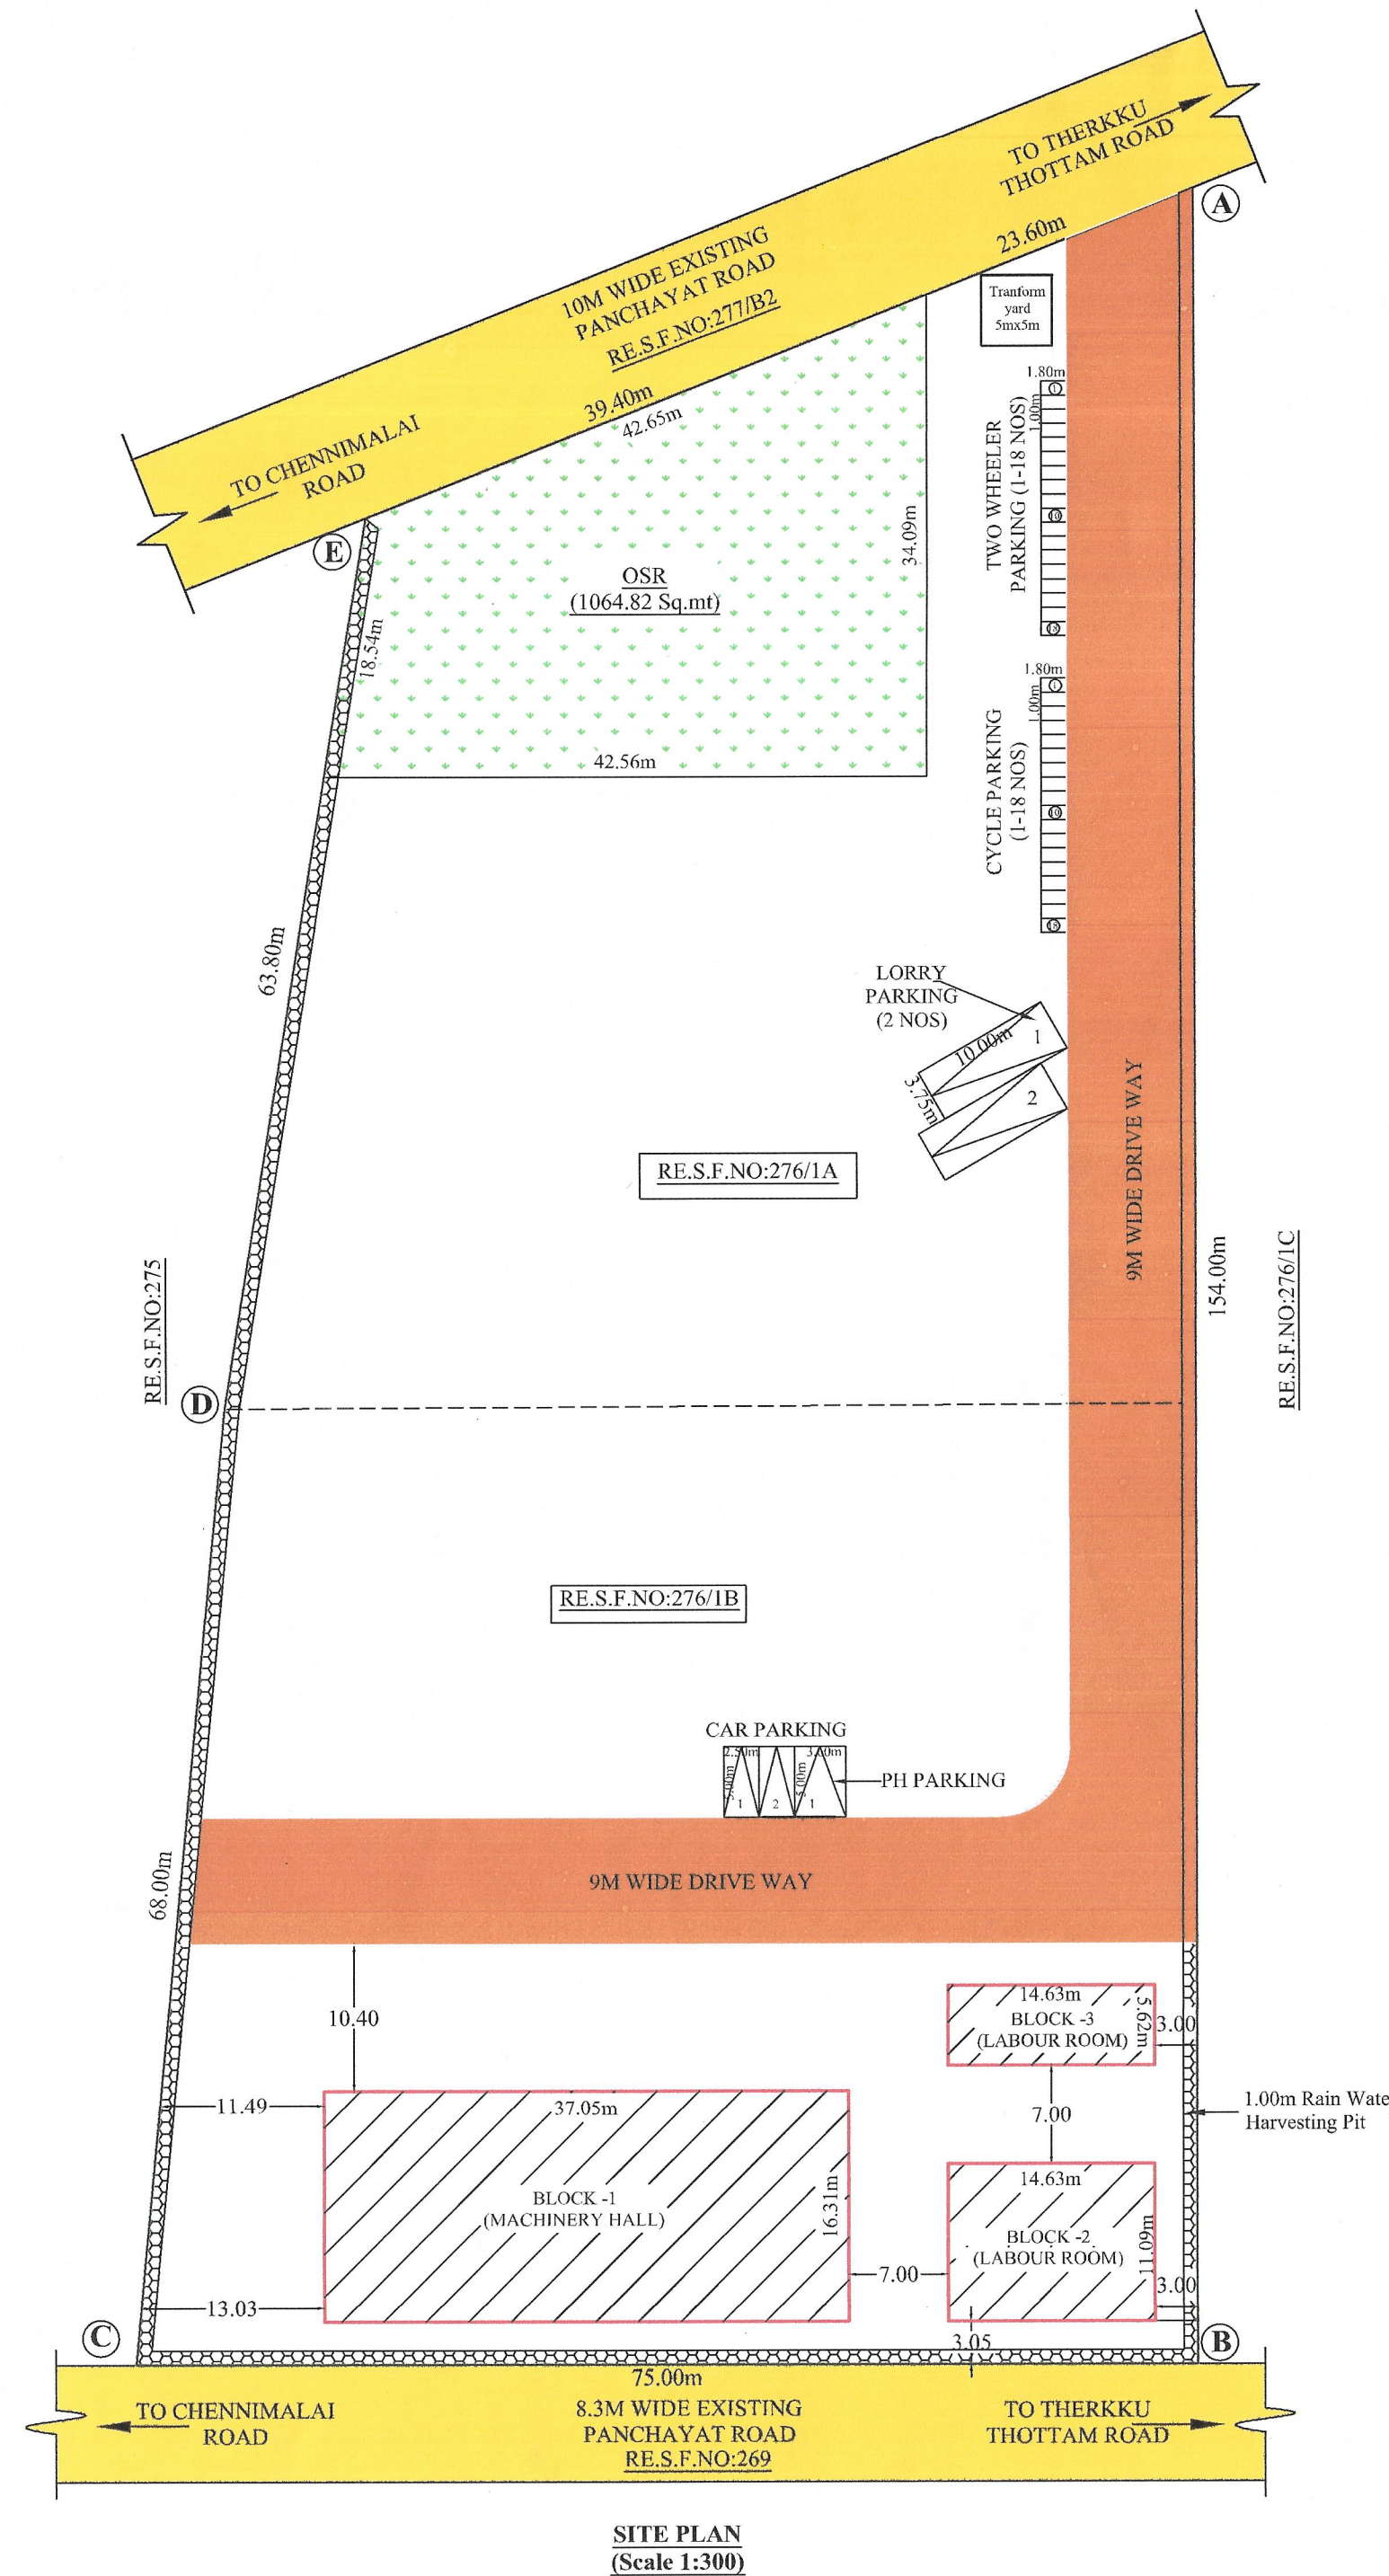

ONLINE APPLICATION NO: SWP/BPA/003364/2022
LP / TCP [TD] No : 15/2023
BP / TCP [TD] No : 05/2023

1). M. Ajay Kumar
2). S. Muthusamy