
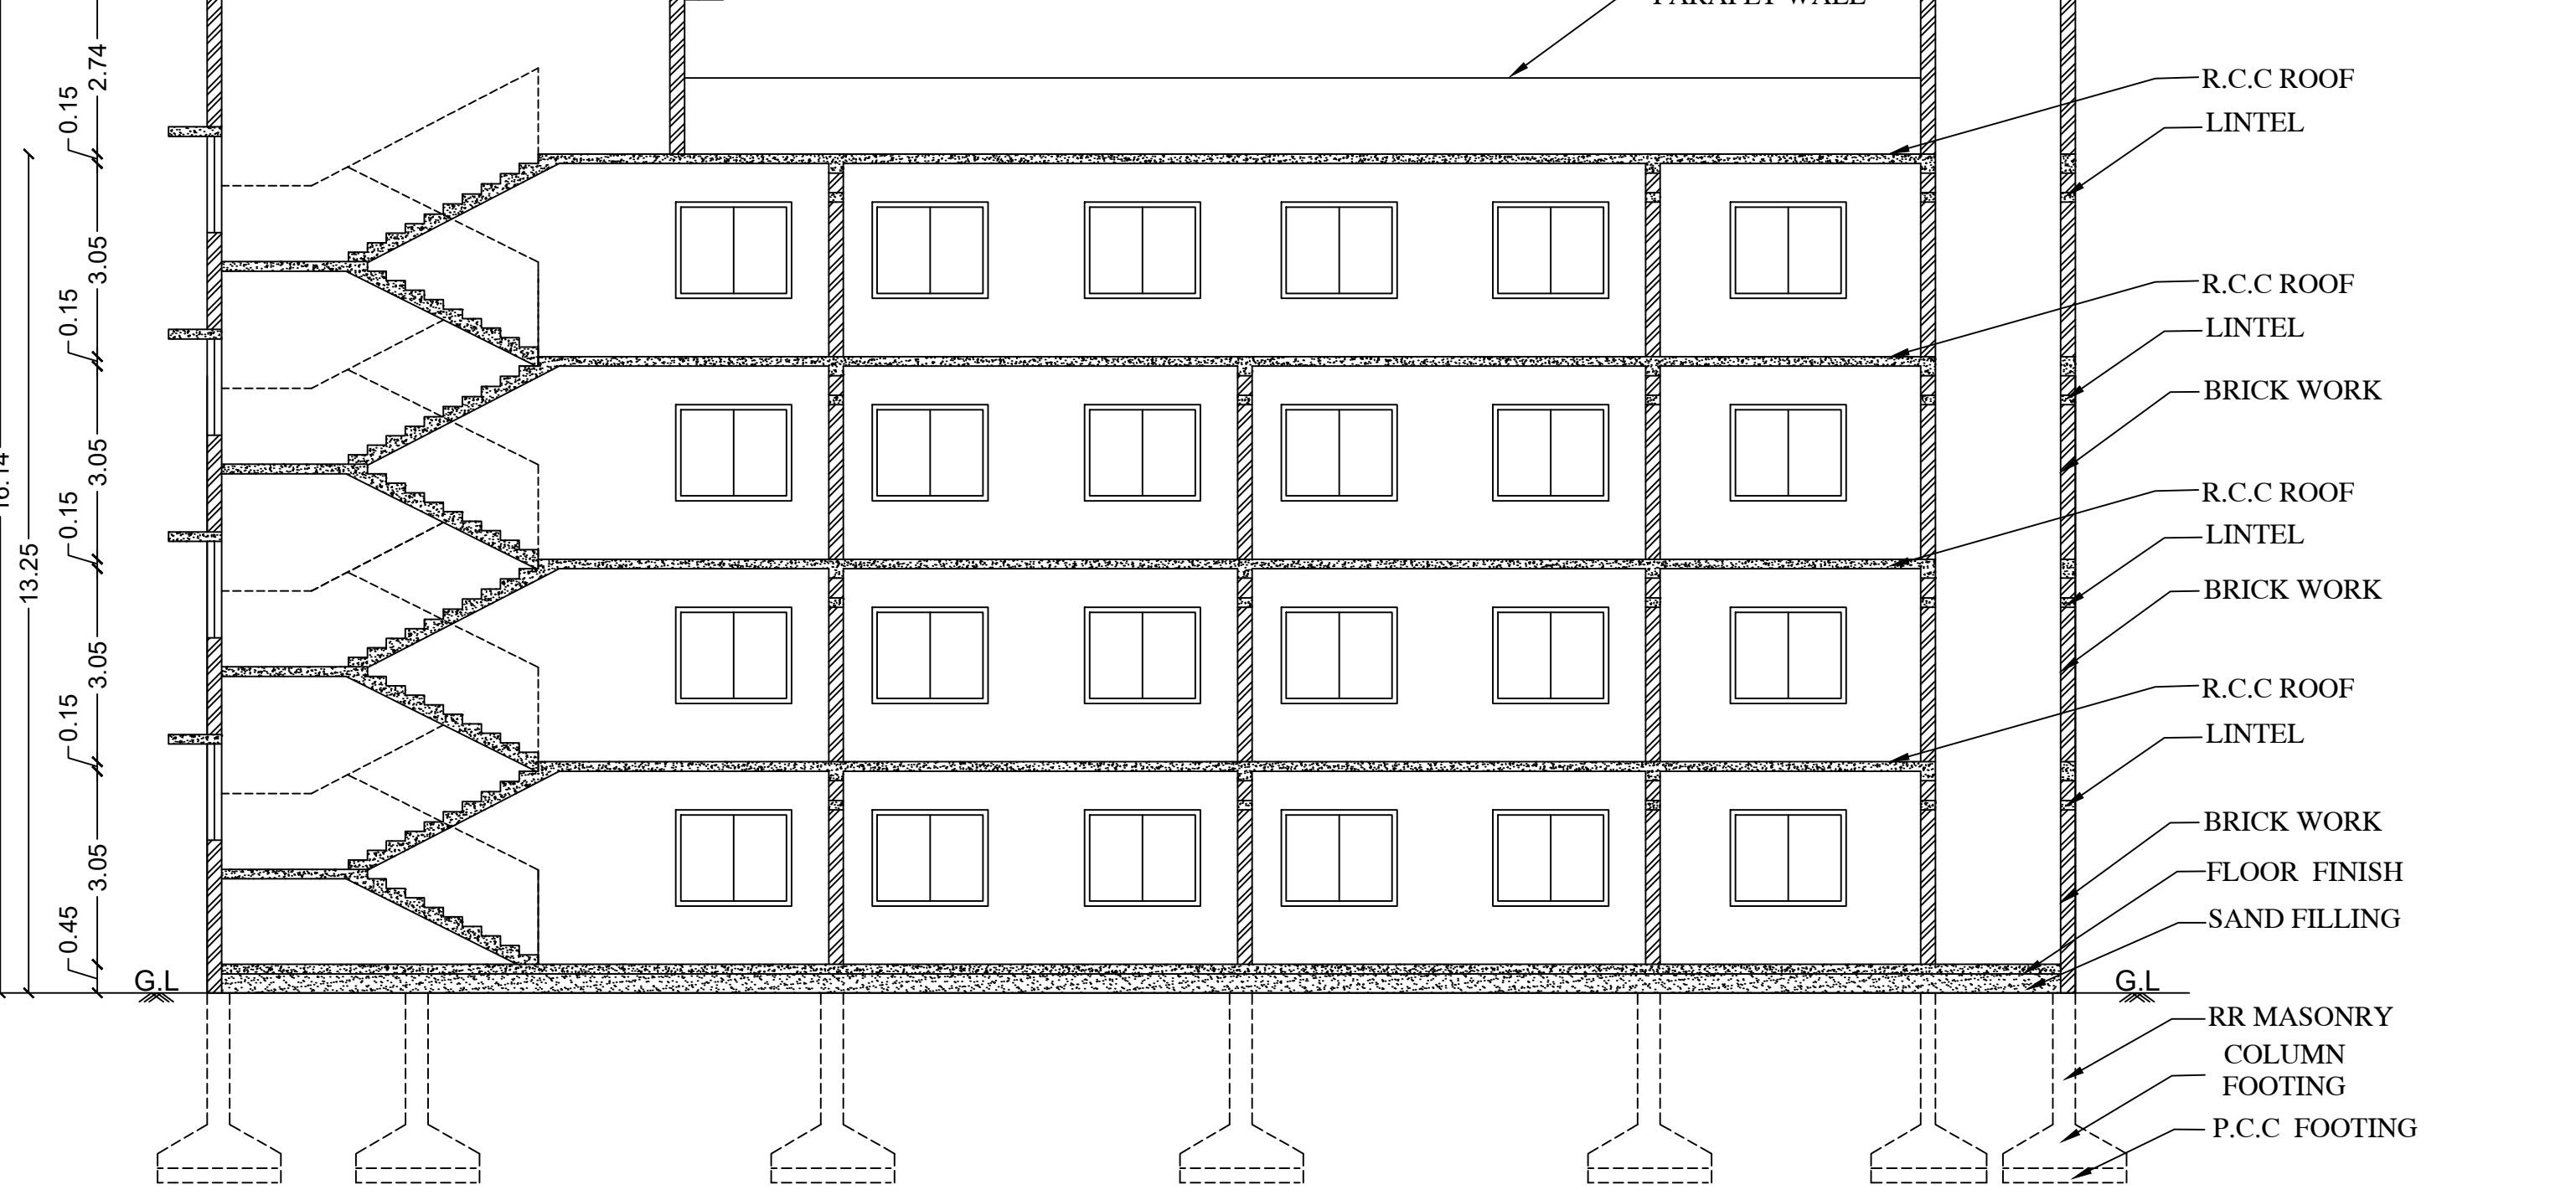
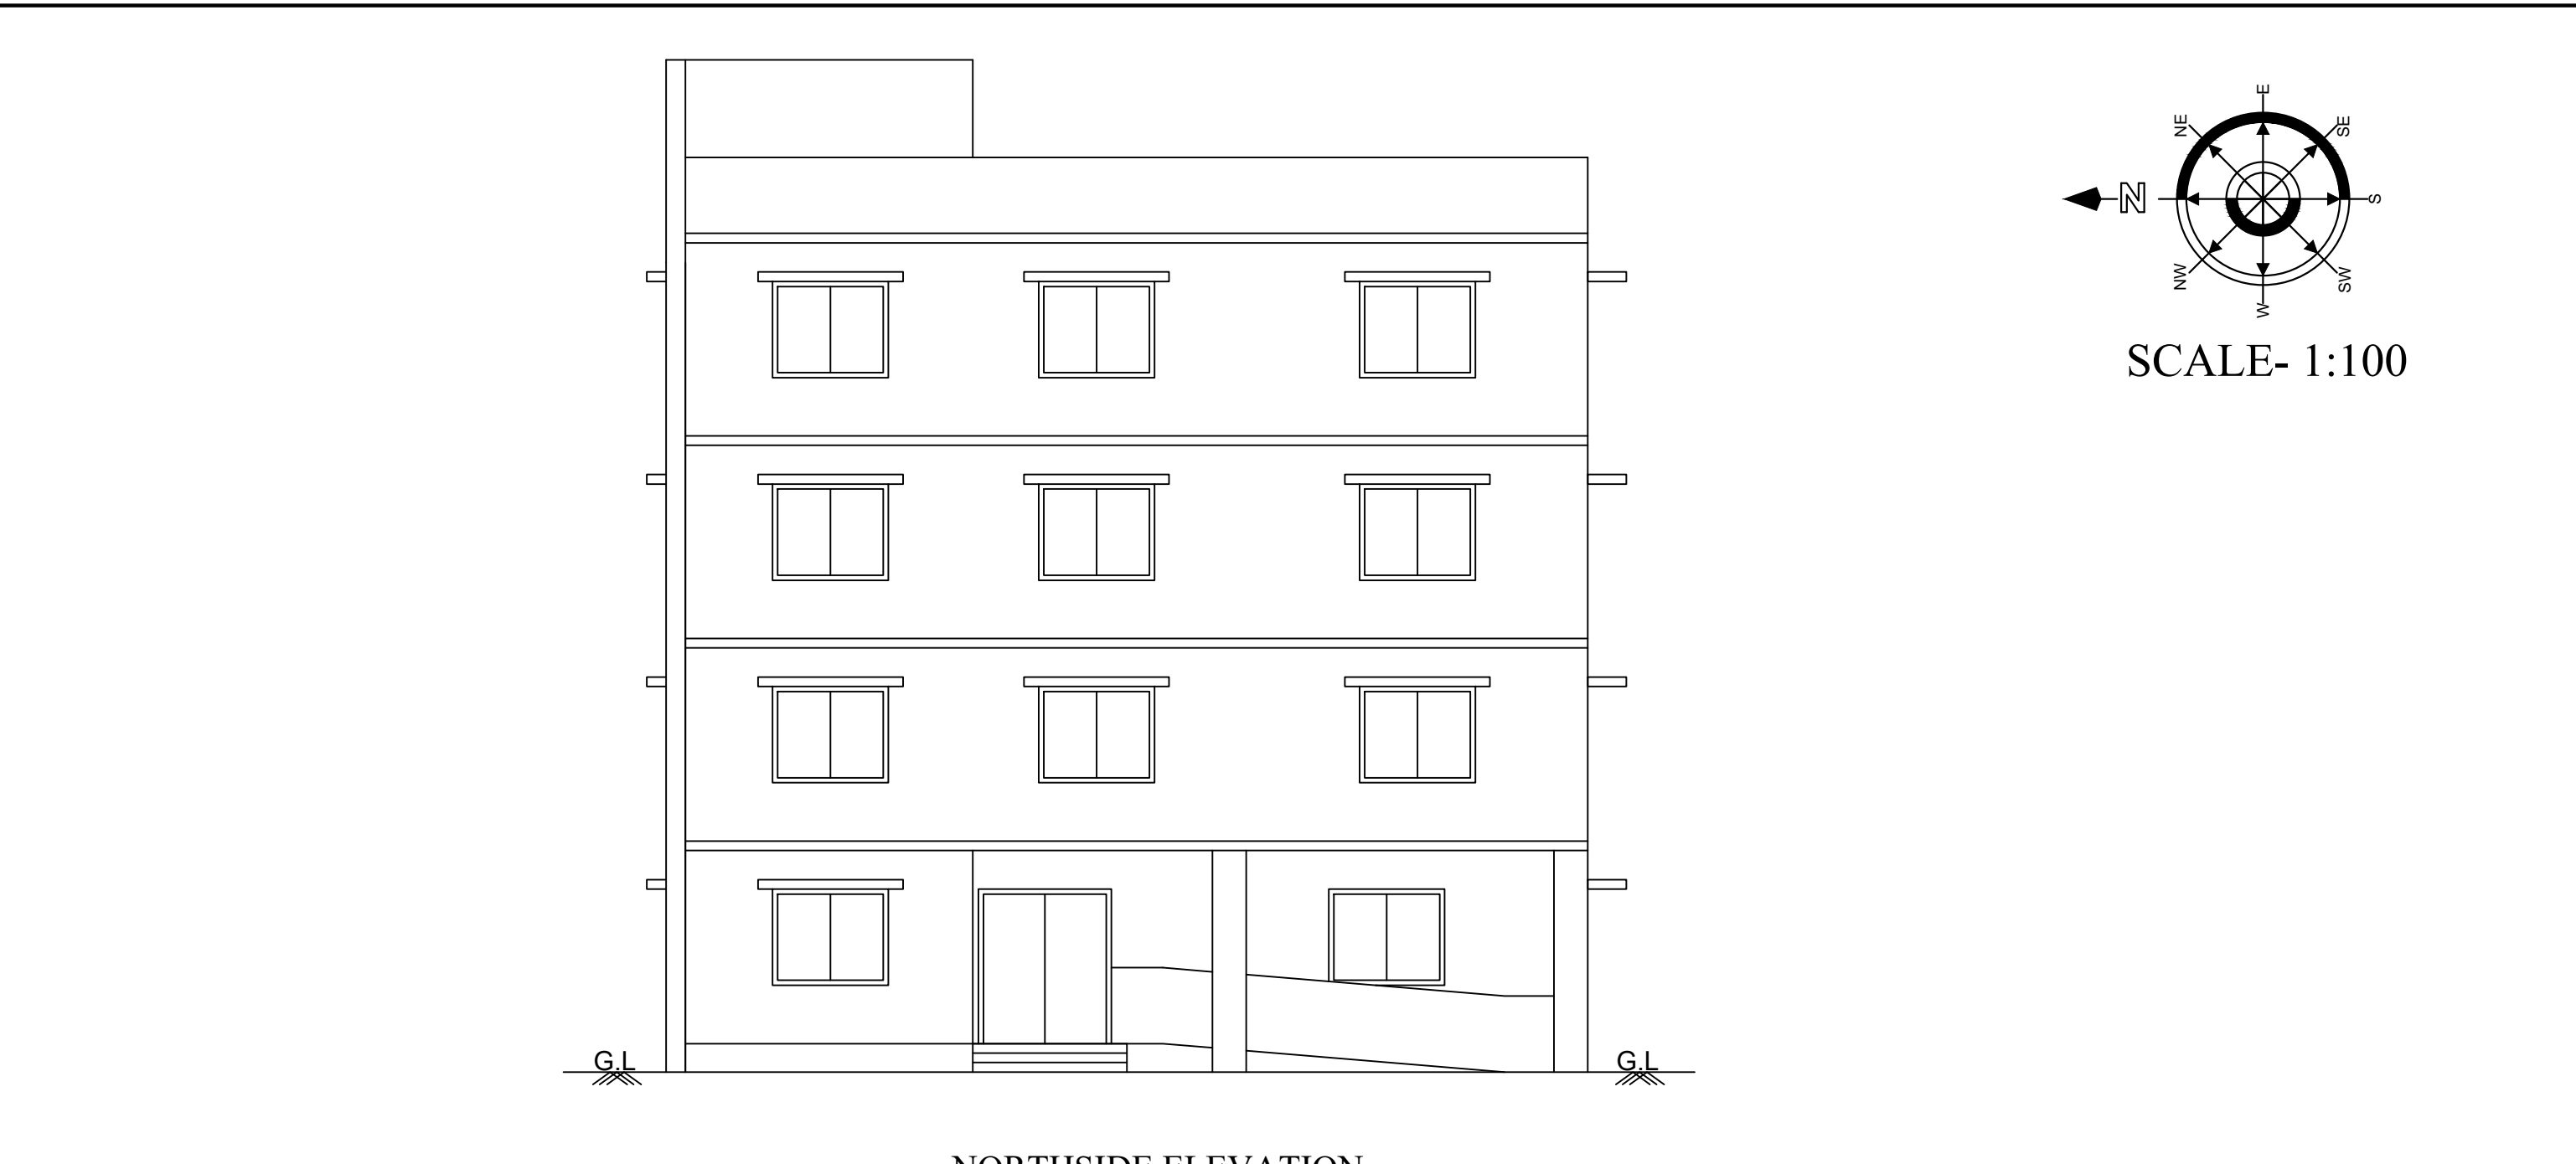
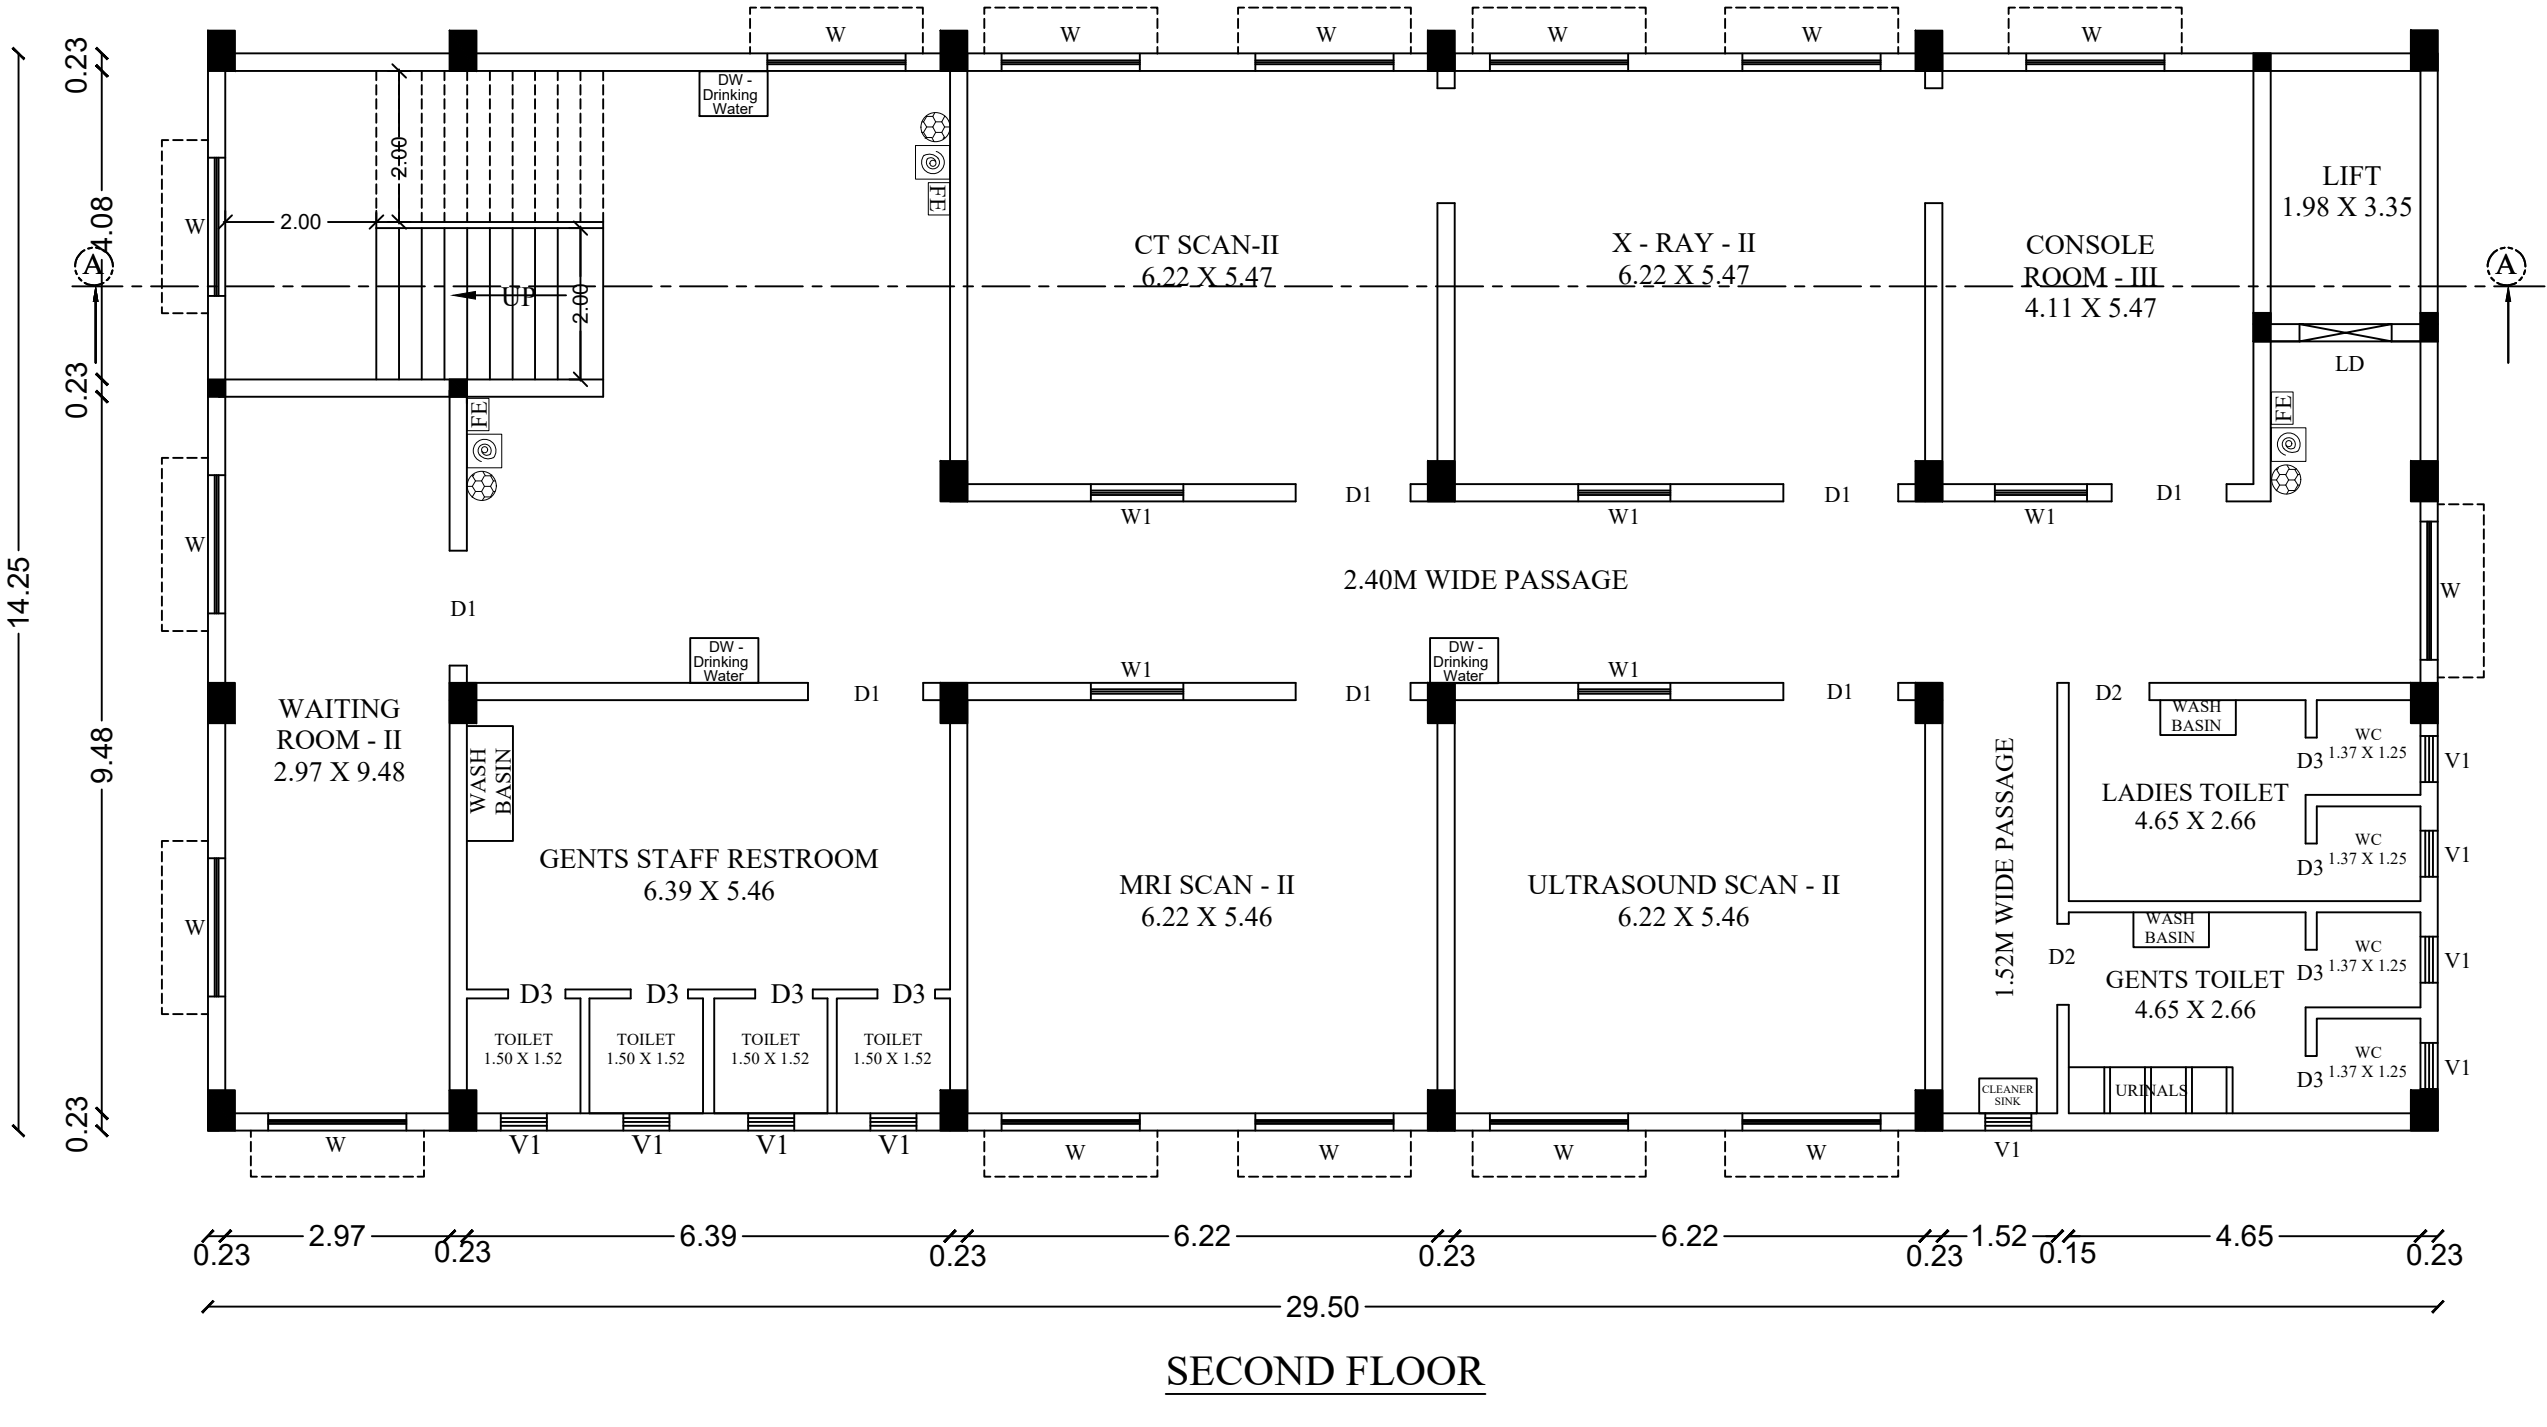
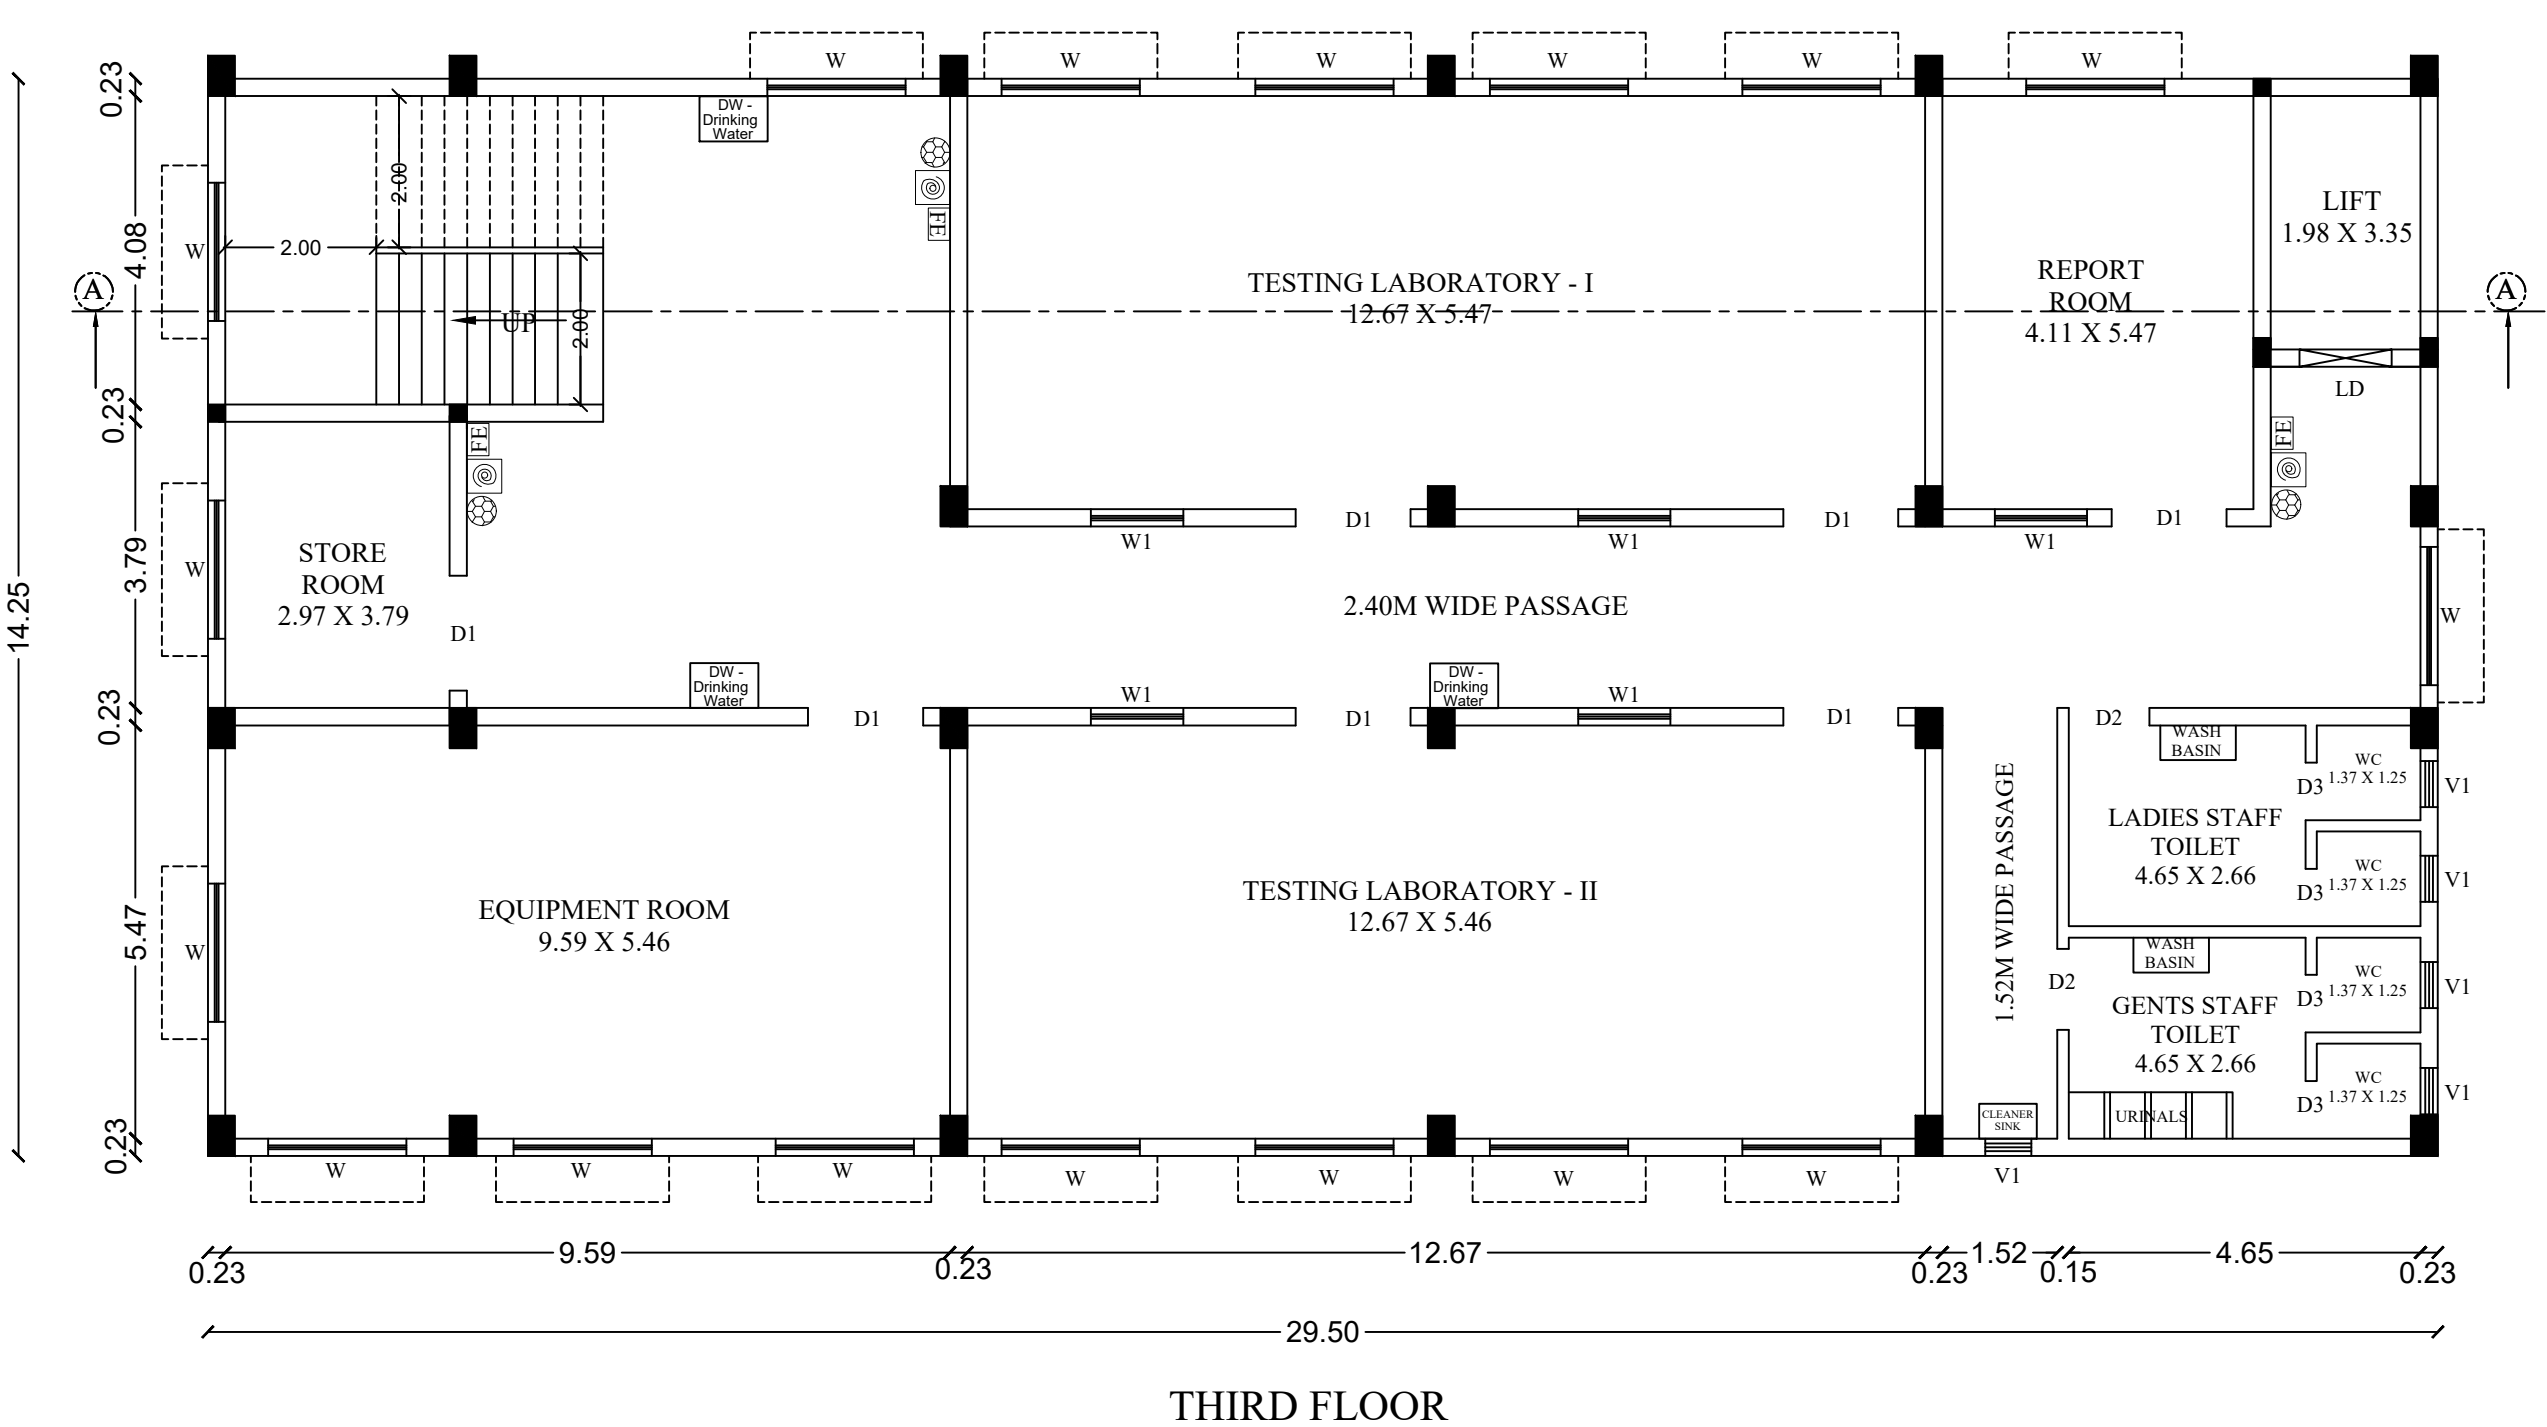
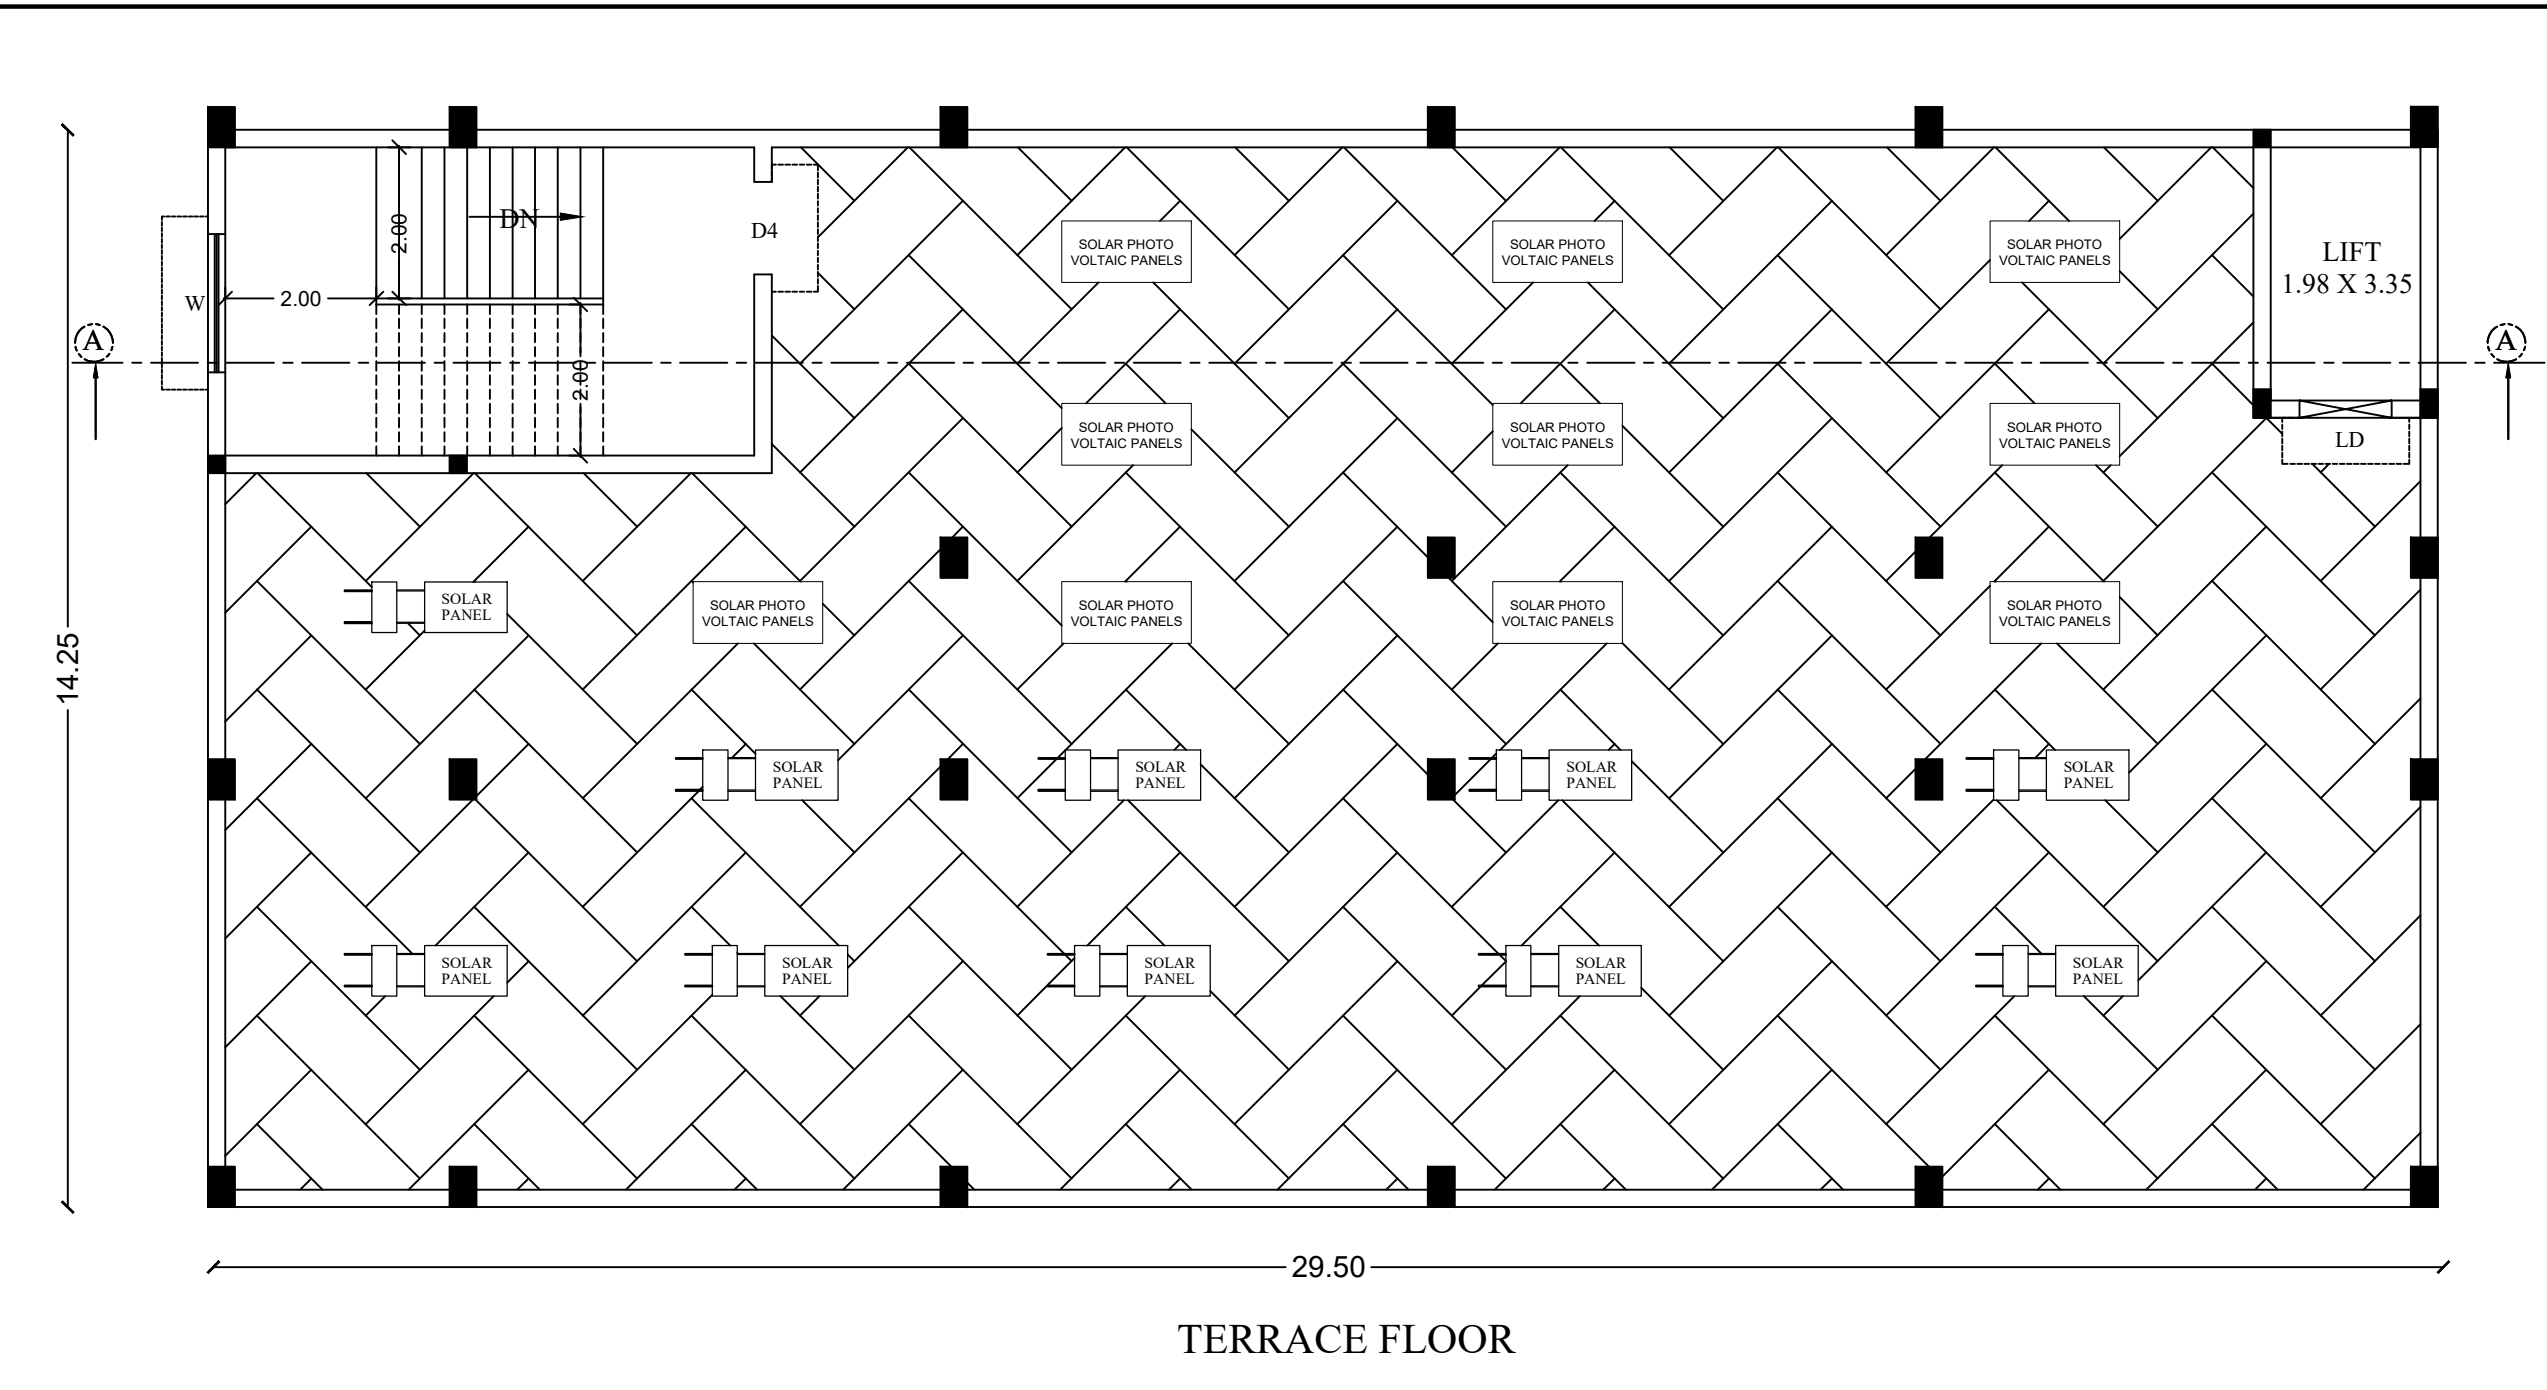
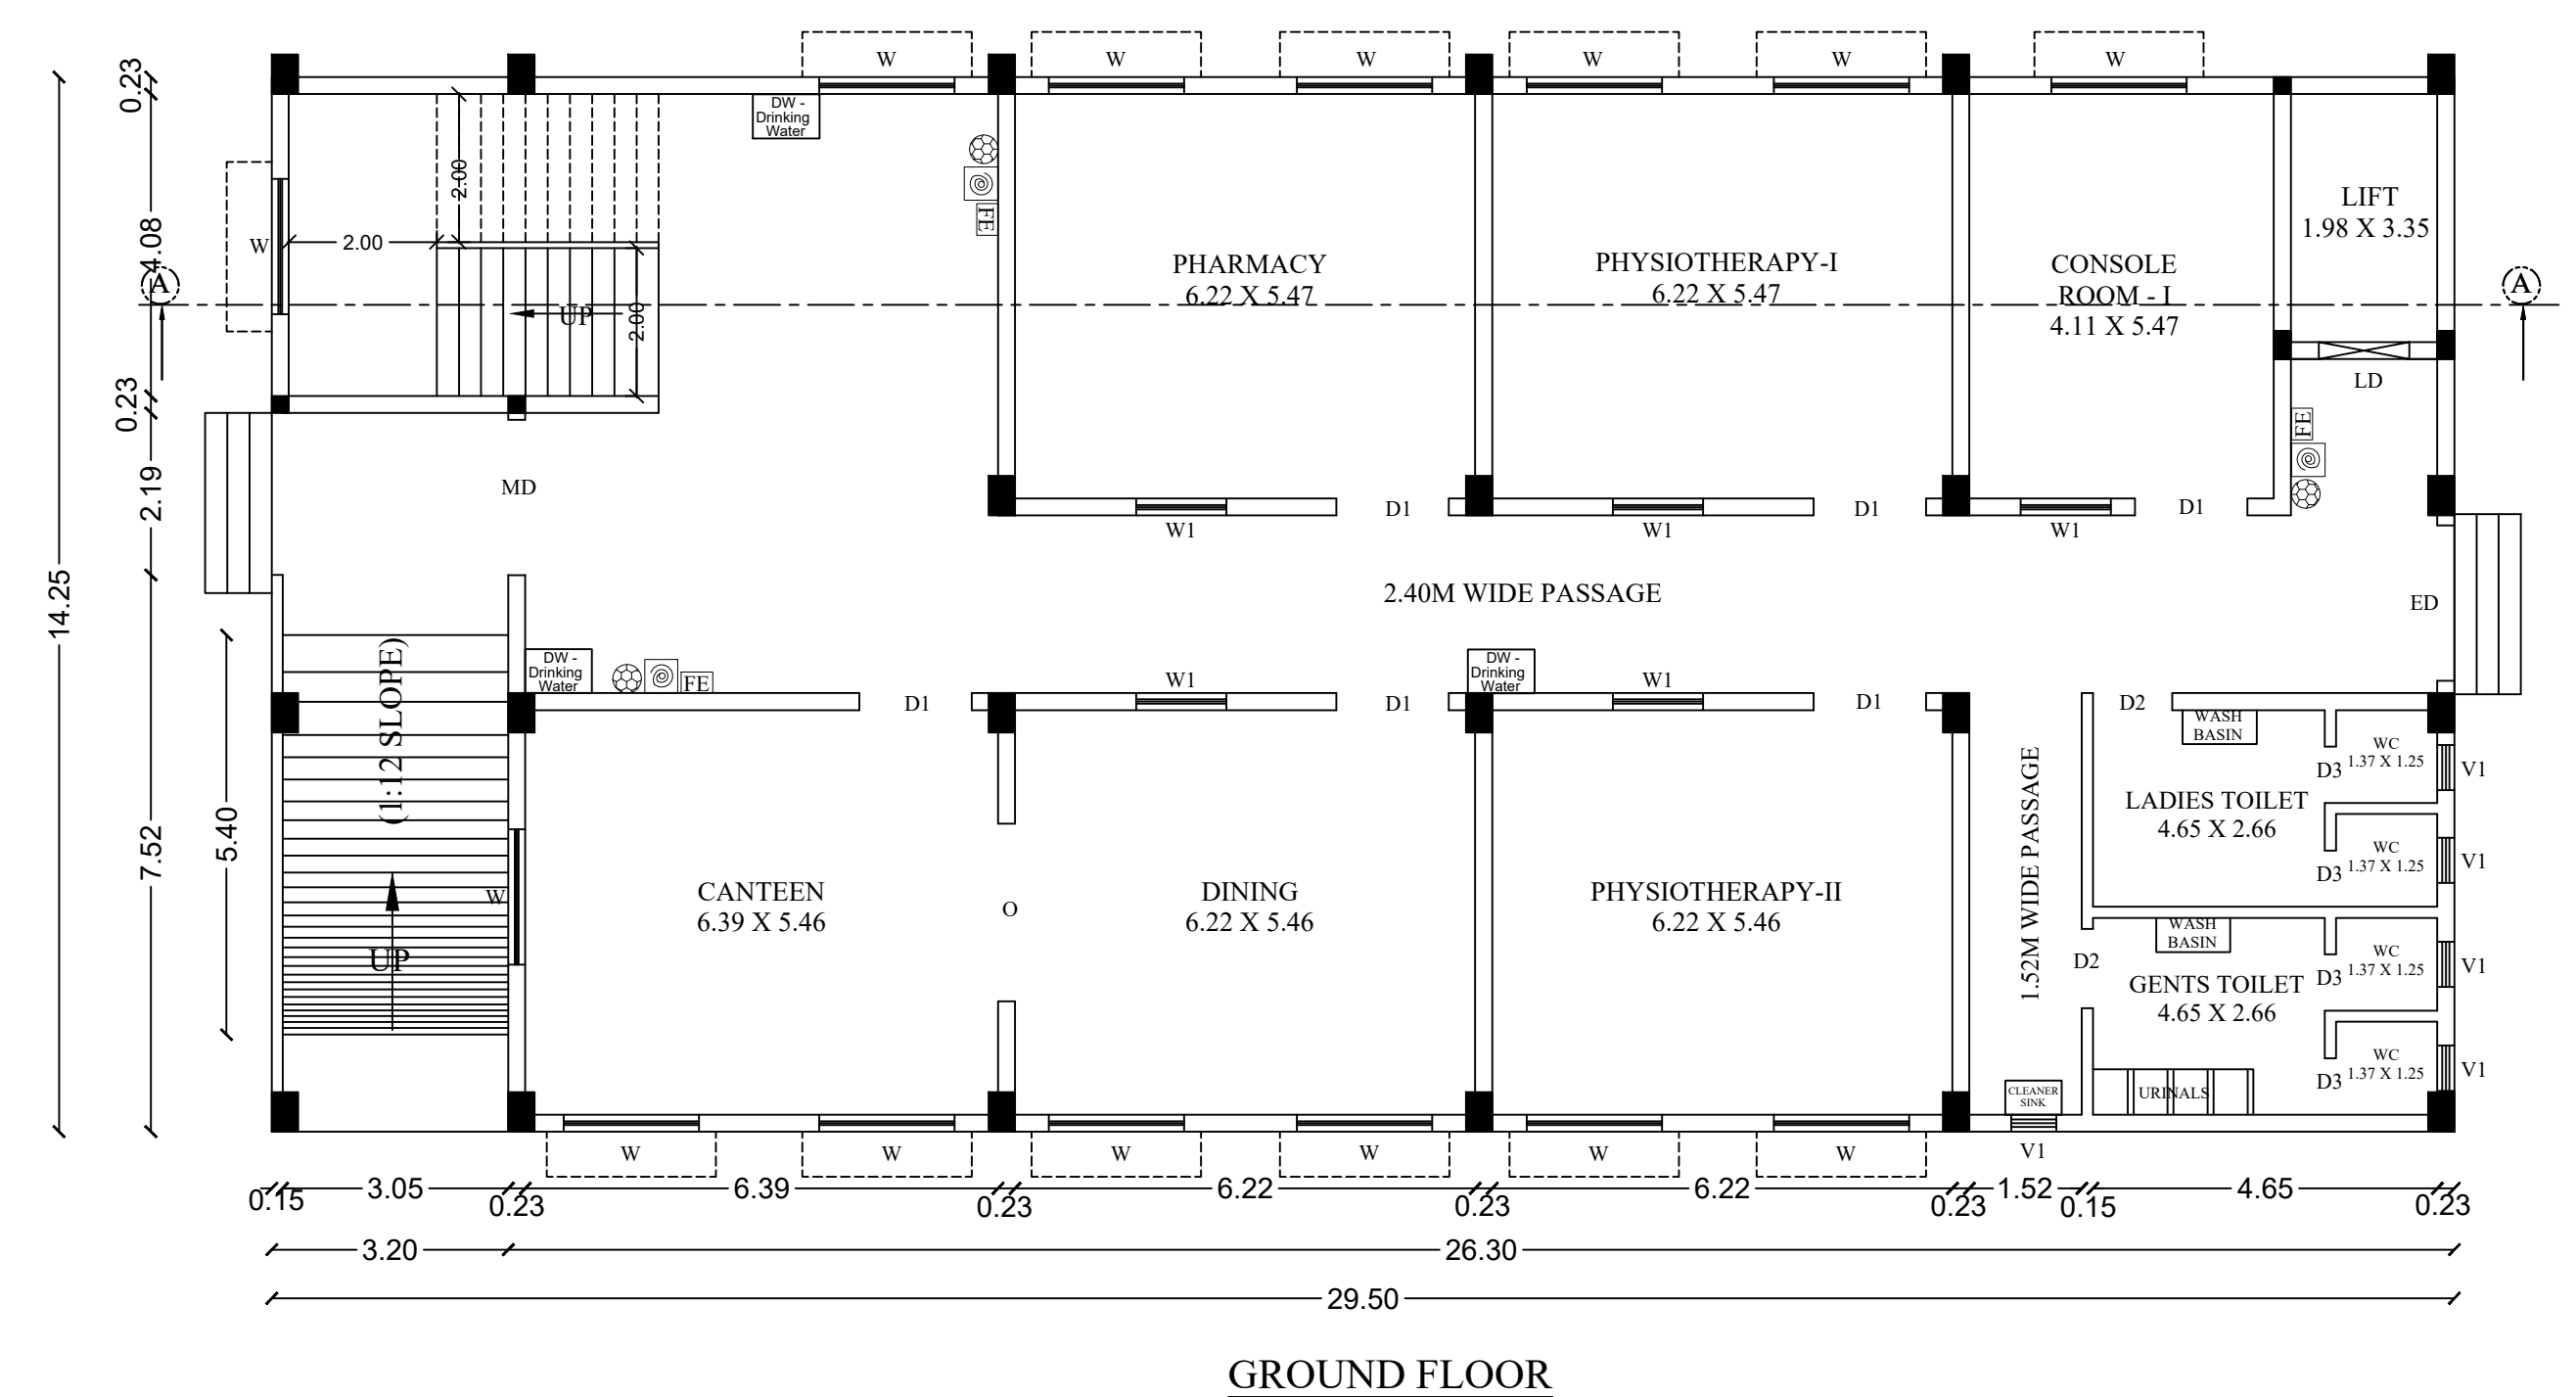
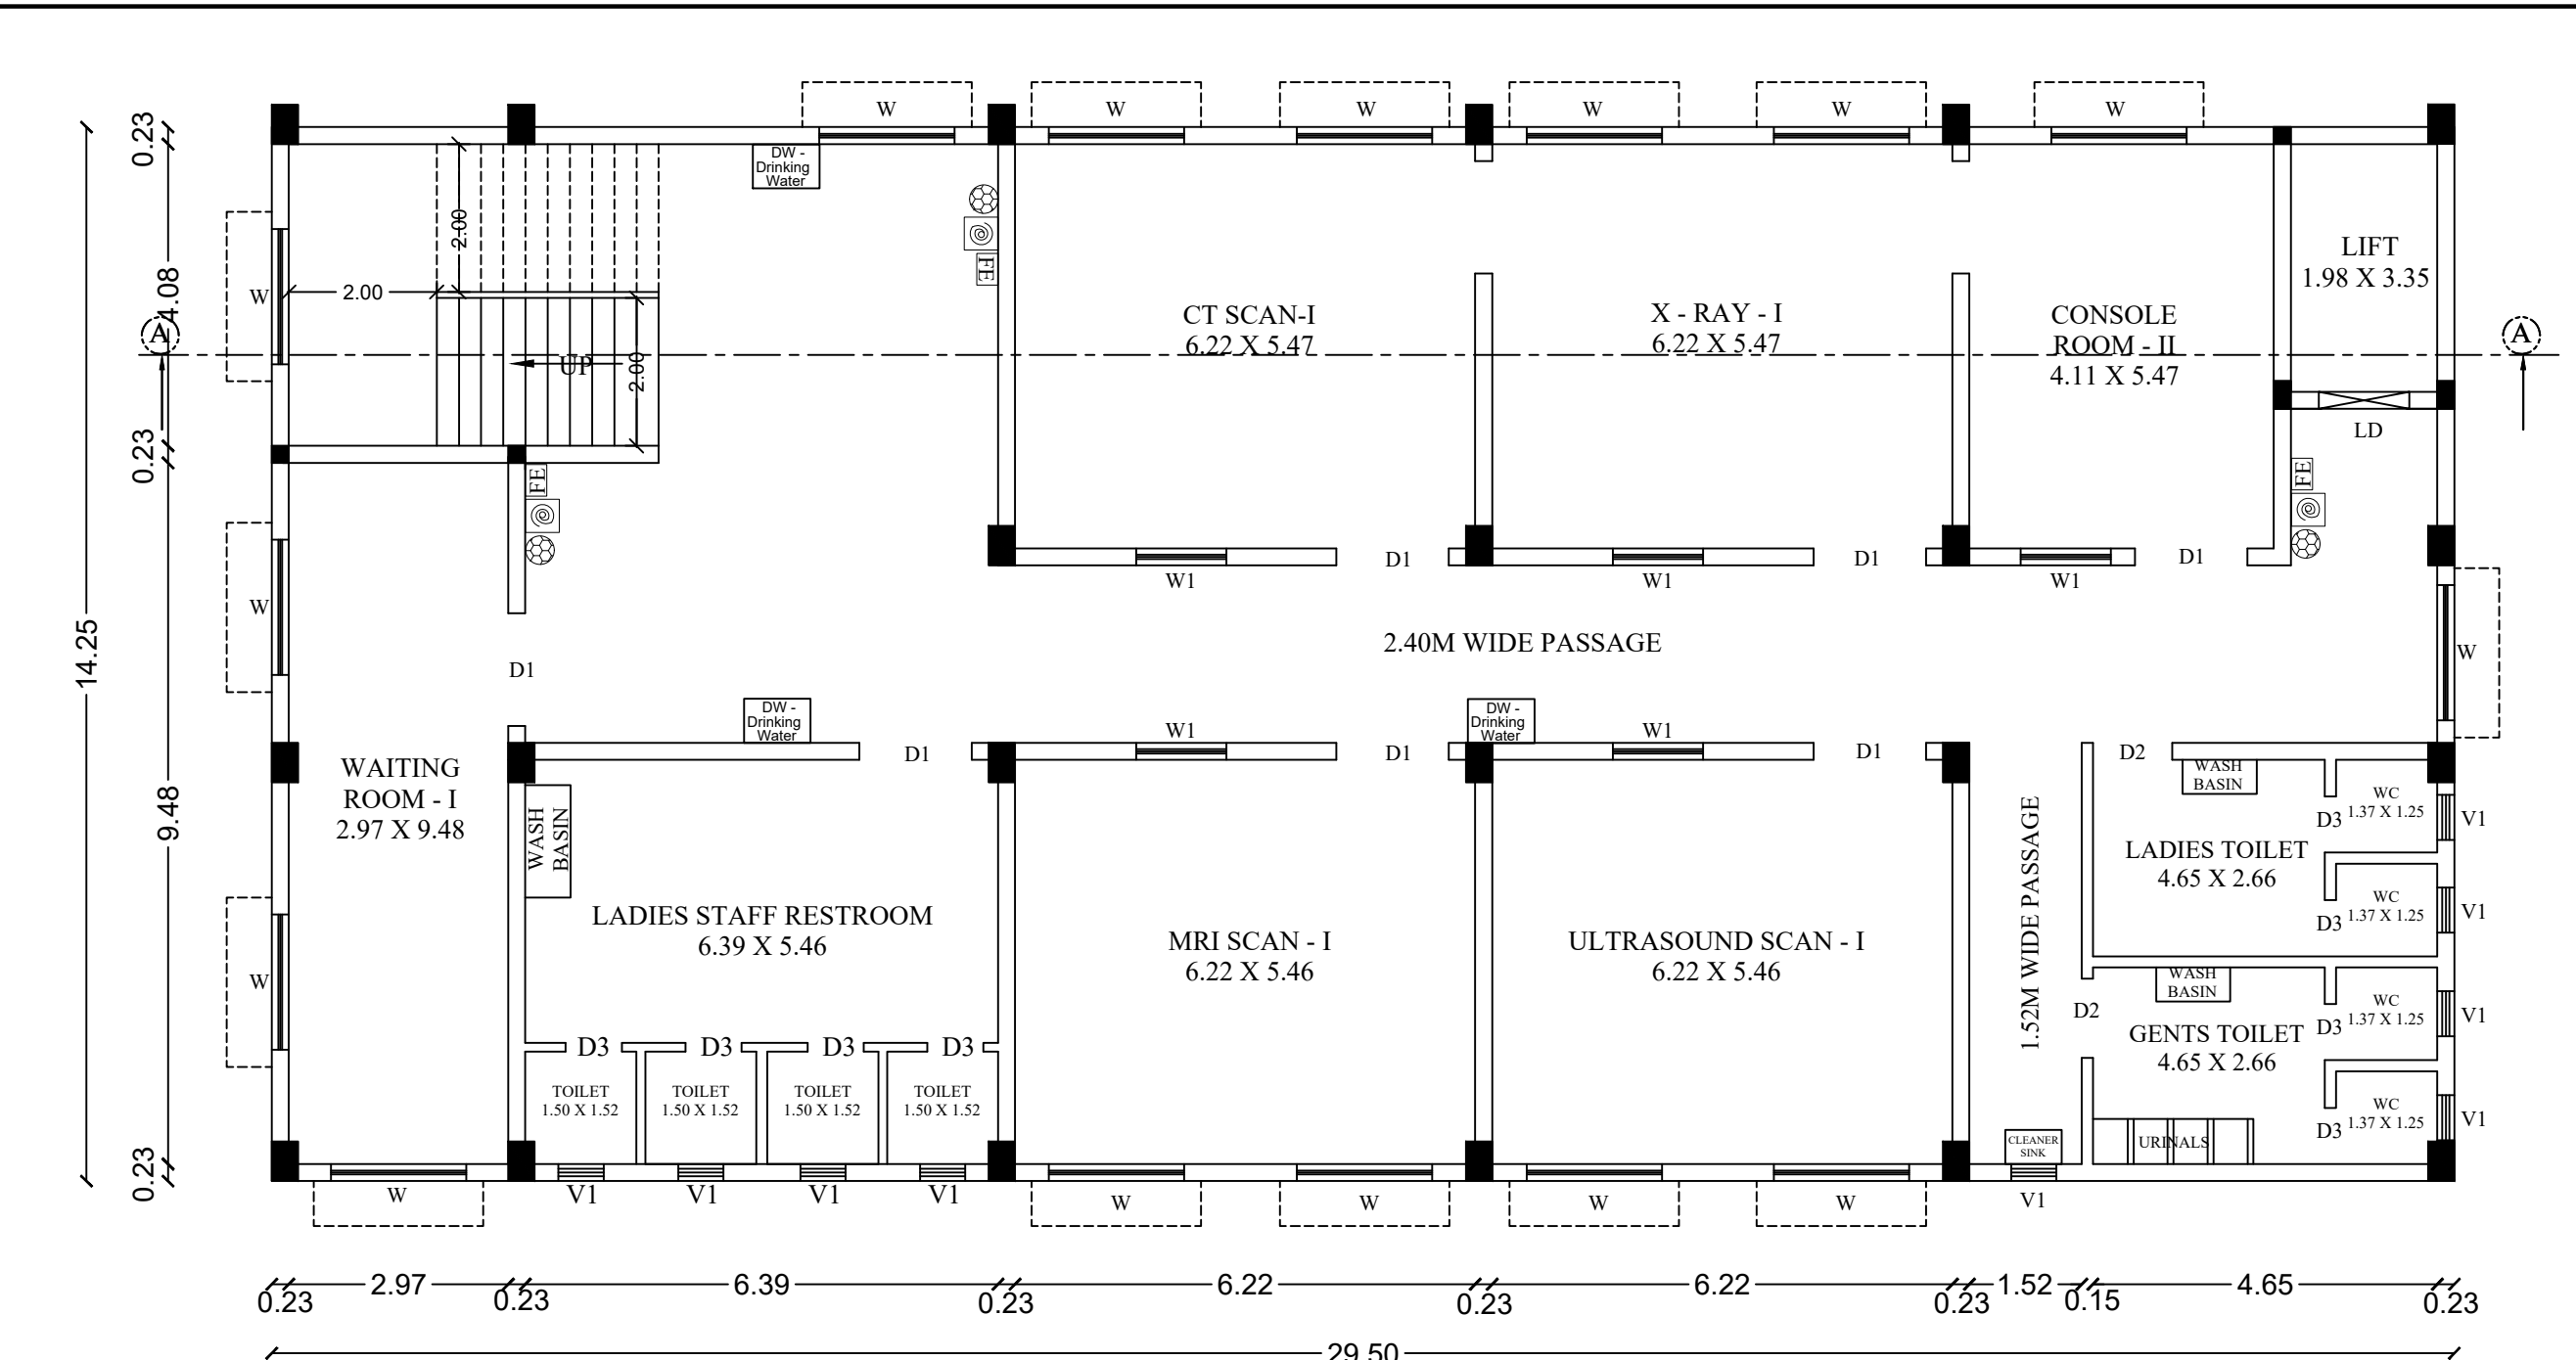


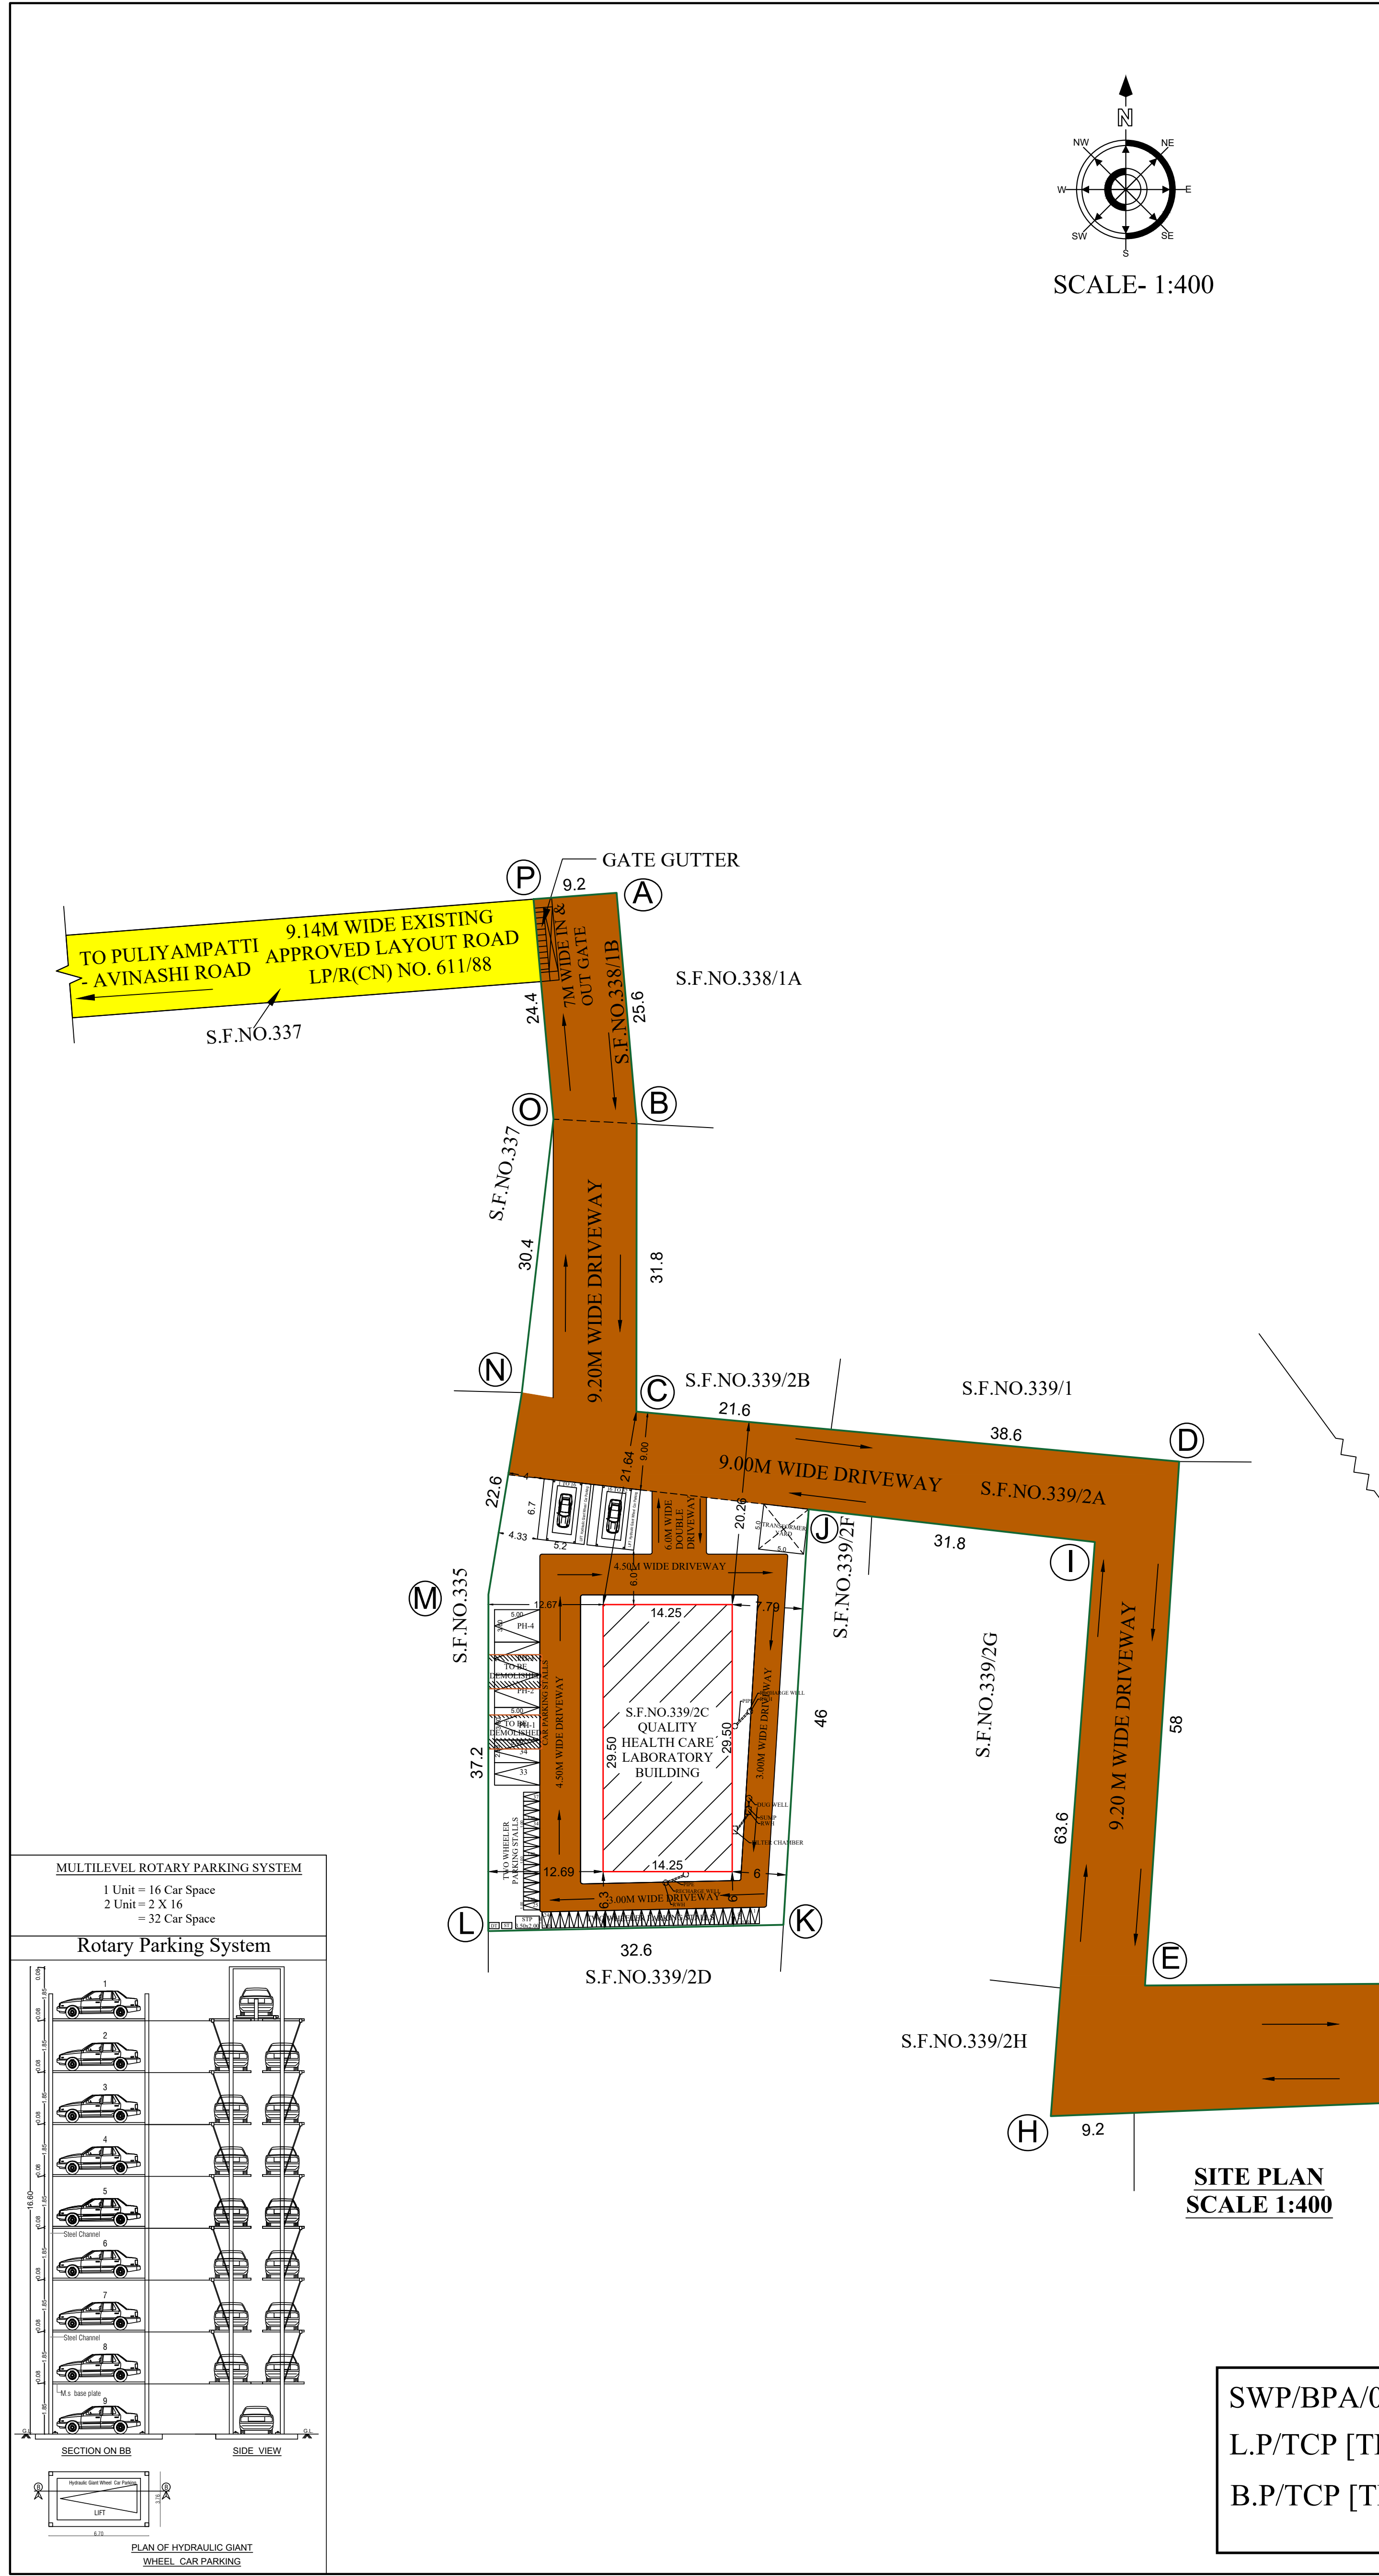

REFERENCE

- FIRE ALARM SYSTEM
- HOSE REEL
- FIRE FIGHTING EQUIPMENT
- DRINKING WATER

COLOUR INDEX:

SITE BOUNDARY

EXISTING ROAD

EXISTING AND PROPOSED BUILDING

TO BE DEMOLISHED BUILDING

DRIVE WAY

SITE AND DETAILED PLAN SHOWING THE EXISTING AND PROPOSED ADDITION AND ALTERATION CONSTRUCTION OF RCC ROOF QUALITY HEALTH CARE LABORATORY BUILDING IN S.F.NO.338/1B, 339/2A & 339/2C AT AVINASHI VILLAGE, AVINASHI TOWN PANCHAYAT, AVINASHI TALUK, TIRUPPUR DISTRICT.

SCALE: ALL DIMENSIONS ARE IN METER

NAME OF THE APPLICANTS :

- Mr.P.RAJKUMAR, S/o.Mr.PALANISAMY
- Mr.R.PRAKASH, S/o.Mr.P.RAJKUMAR
- Mr.R.SATHISHKUMAR, S/o.Mr.P.RAJKUMAR
- Mrs.R.MATHESWARI, W/o.Mr.P.RAJKUMAR

AREA DETAILS :

AS PER PATT A - 4785.00 Sq.m

AS PER DOCUMENT - 1.18 2/3 Acre (or) 4805.65 Sq.m

AS PER SUPER IMPOSED SITE AREA - 5255.44Sq.m

AREA DETAILS :

S.No	DESCRIPTION	FSI AREA IN Sq.M	NON FSI AREA IN Sq.M	TOTAL BUILT UP AREA IN Sq.M
1	GROUND FLOOR	420.39	-	420.39
2	FIRST FLOOR	420.39	-	420.39
3	SECOND FLOOR	420.39	-	420.39
4	THIRD FLOOR	420.39	-	420.39
5	HEAD ROOM	-	46.37	46.37
TOTAL :		1681.56	46.37	1727.93

FLOOR SPACE INDEX = $\frac{\text{FSI AREA}}{\text{SITE AREA}} = \frac{1681.56 \text{ Sqm}}{4785.00 \text{ Sqm}} = 0.35 < 2$

HEIGHT OF THE BUILDING = 13.25 M


PARKING AREA DESCRIPTION	AREA	REQUIRED	PROVIDED
1 CAR SPACE FOR EVERY 50 Sq.m OF FLOOR AREA	1681.56	34	38 (INCLUDING 4 PH)
1 TWO WHEELER SPACE FOR EVERY 50 Sq.m OF FLOOR AREA	1681.56	34	37

JOINERY DETAILS

1	MAIN DOOR - MD	2.10 X 2.44
2	DOOR - D1	1.52 X 2.44
3	DOOR - D2	1.07 X 2.44
4	DOOR - D3	0.76 X 2.13
5	LIFT DOOR - LD	1.22 X 2.44
6	WINDOW - W	1.83 X 1.52
7	WINDOW - W1	1.22 X 1.52
8	VENTILATOR - V1	0.61 X 0.61

REGISTERED STRUCTURAL ENGINEER

REGISTERED ENGINEER

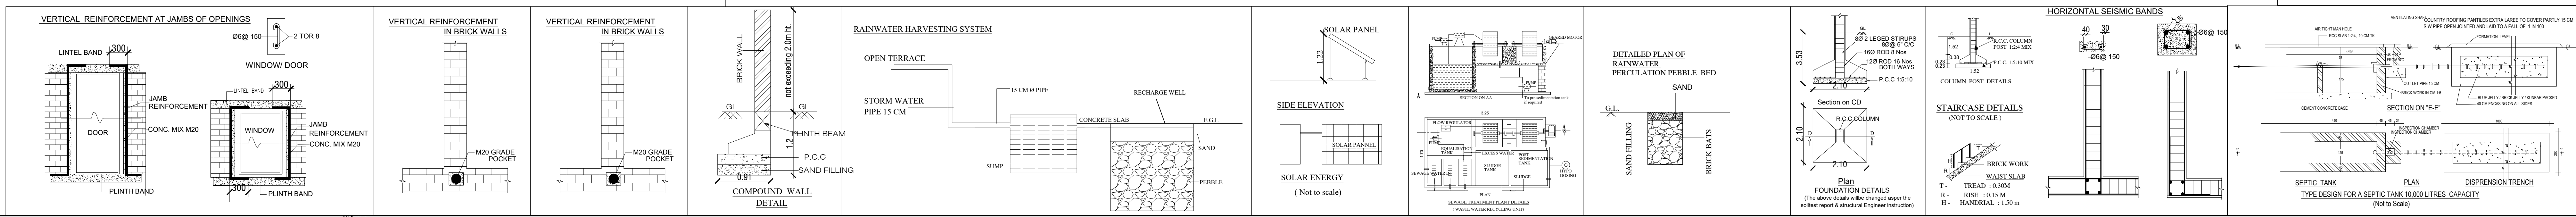

P. Rajan

R. Matheswari

P. Chidambaram

APPLICANTS