

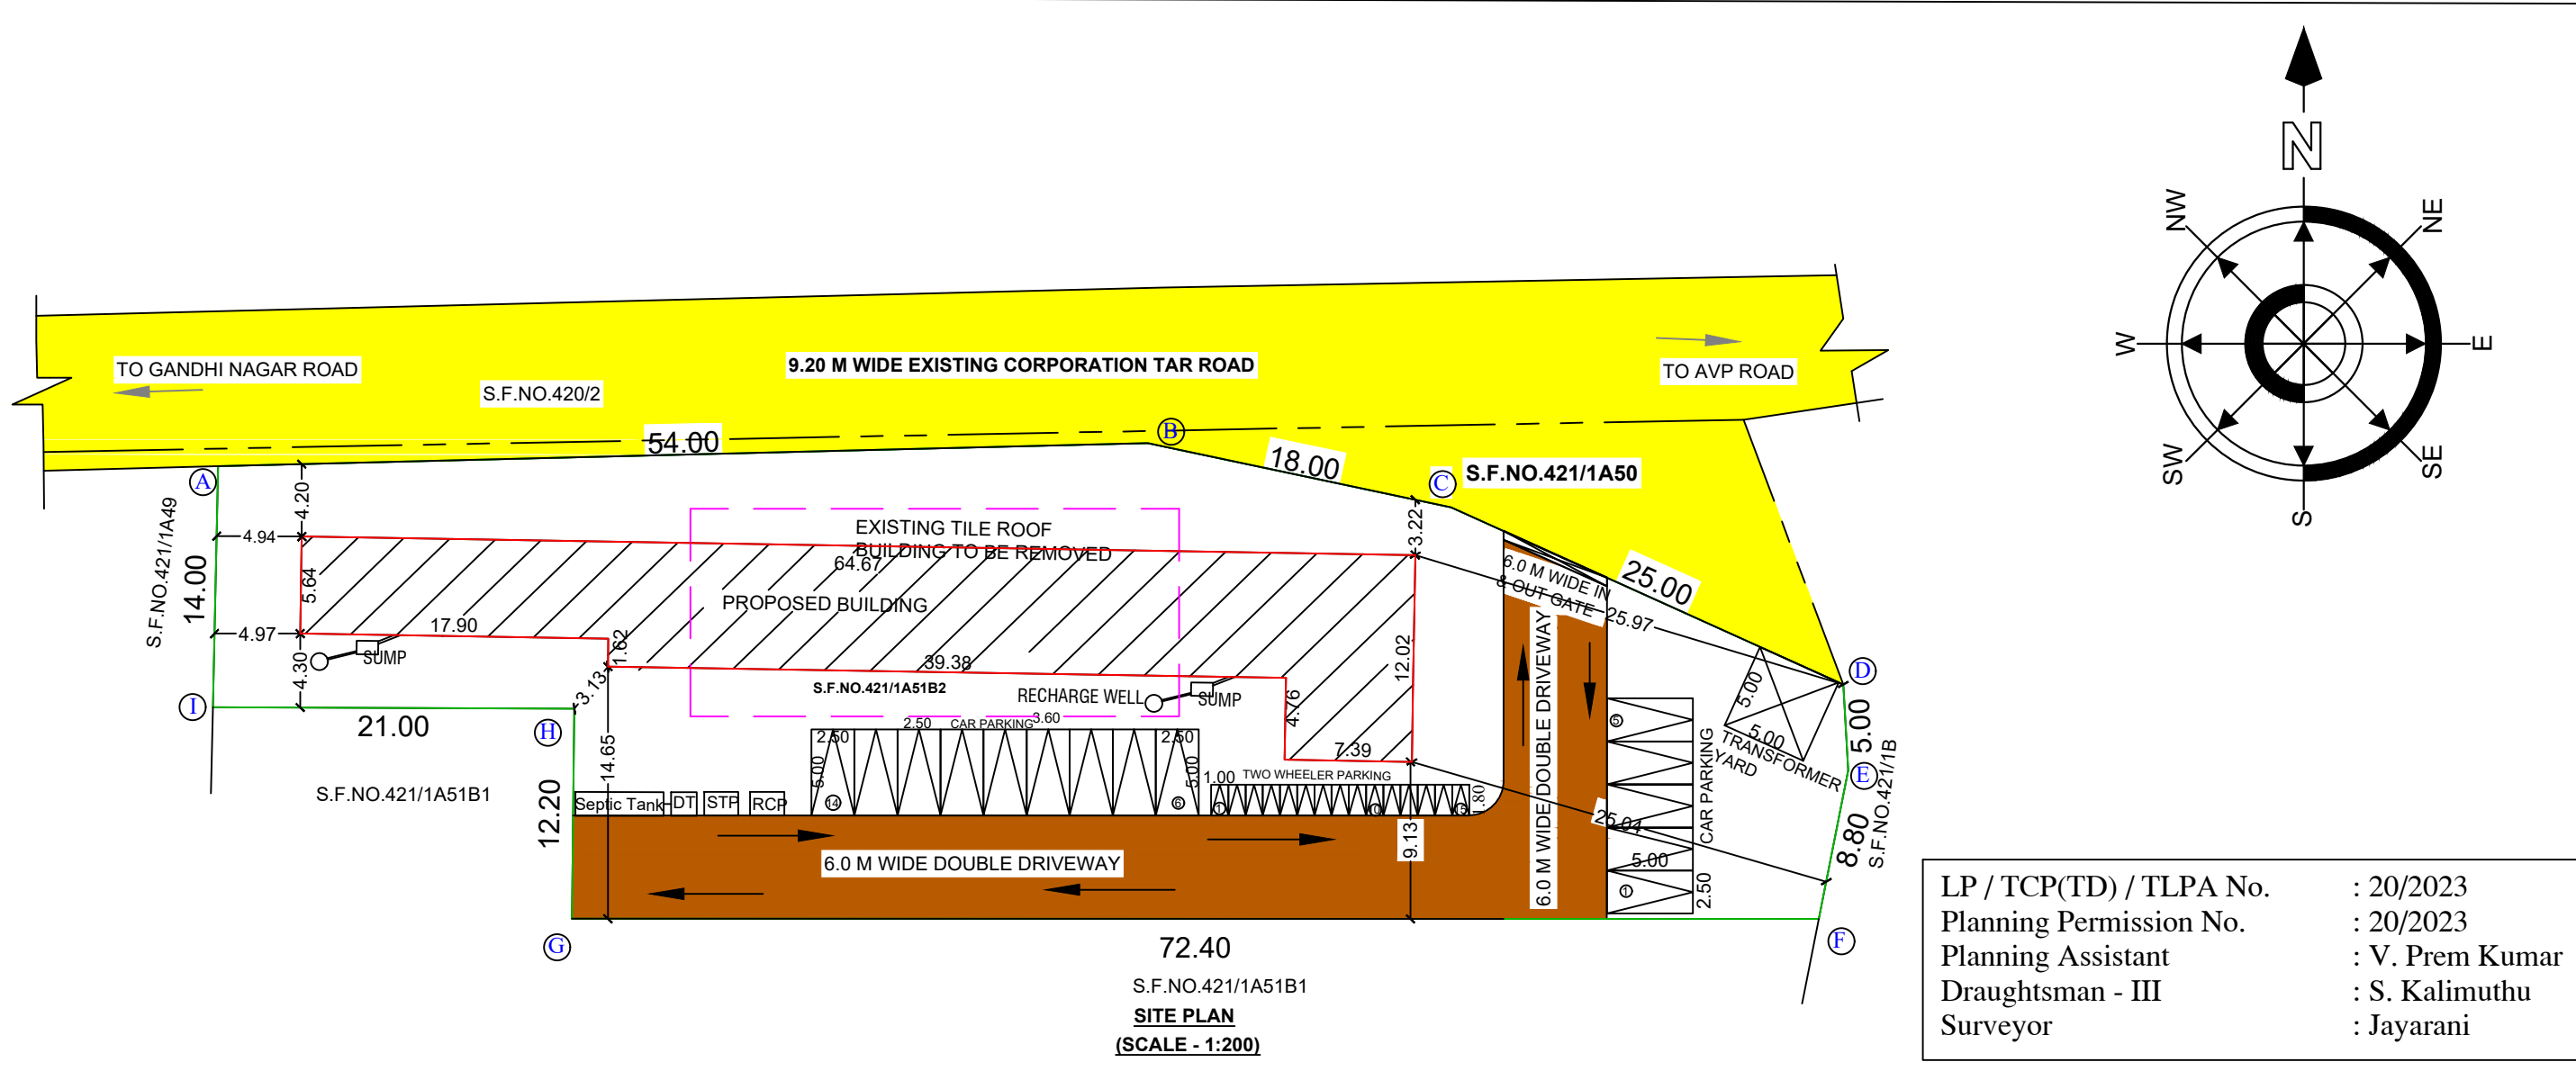
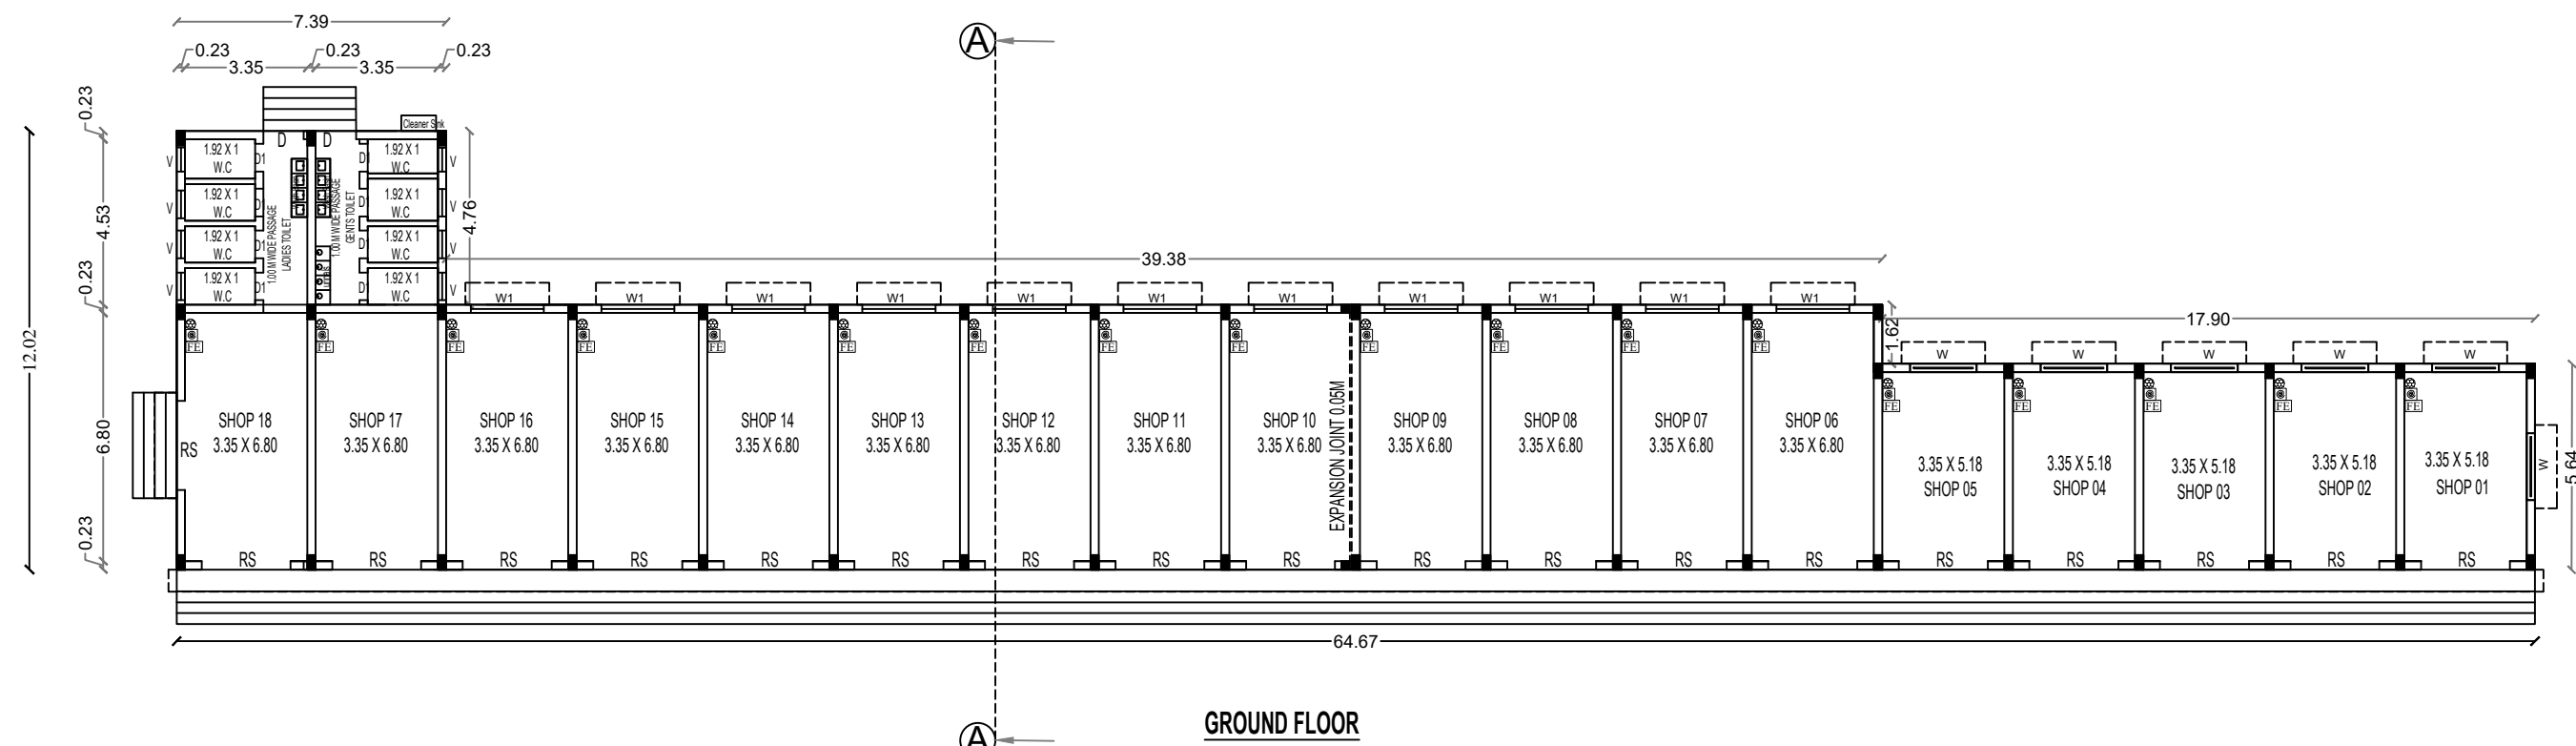
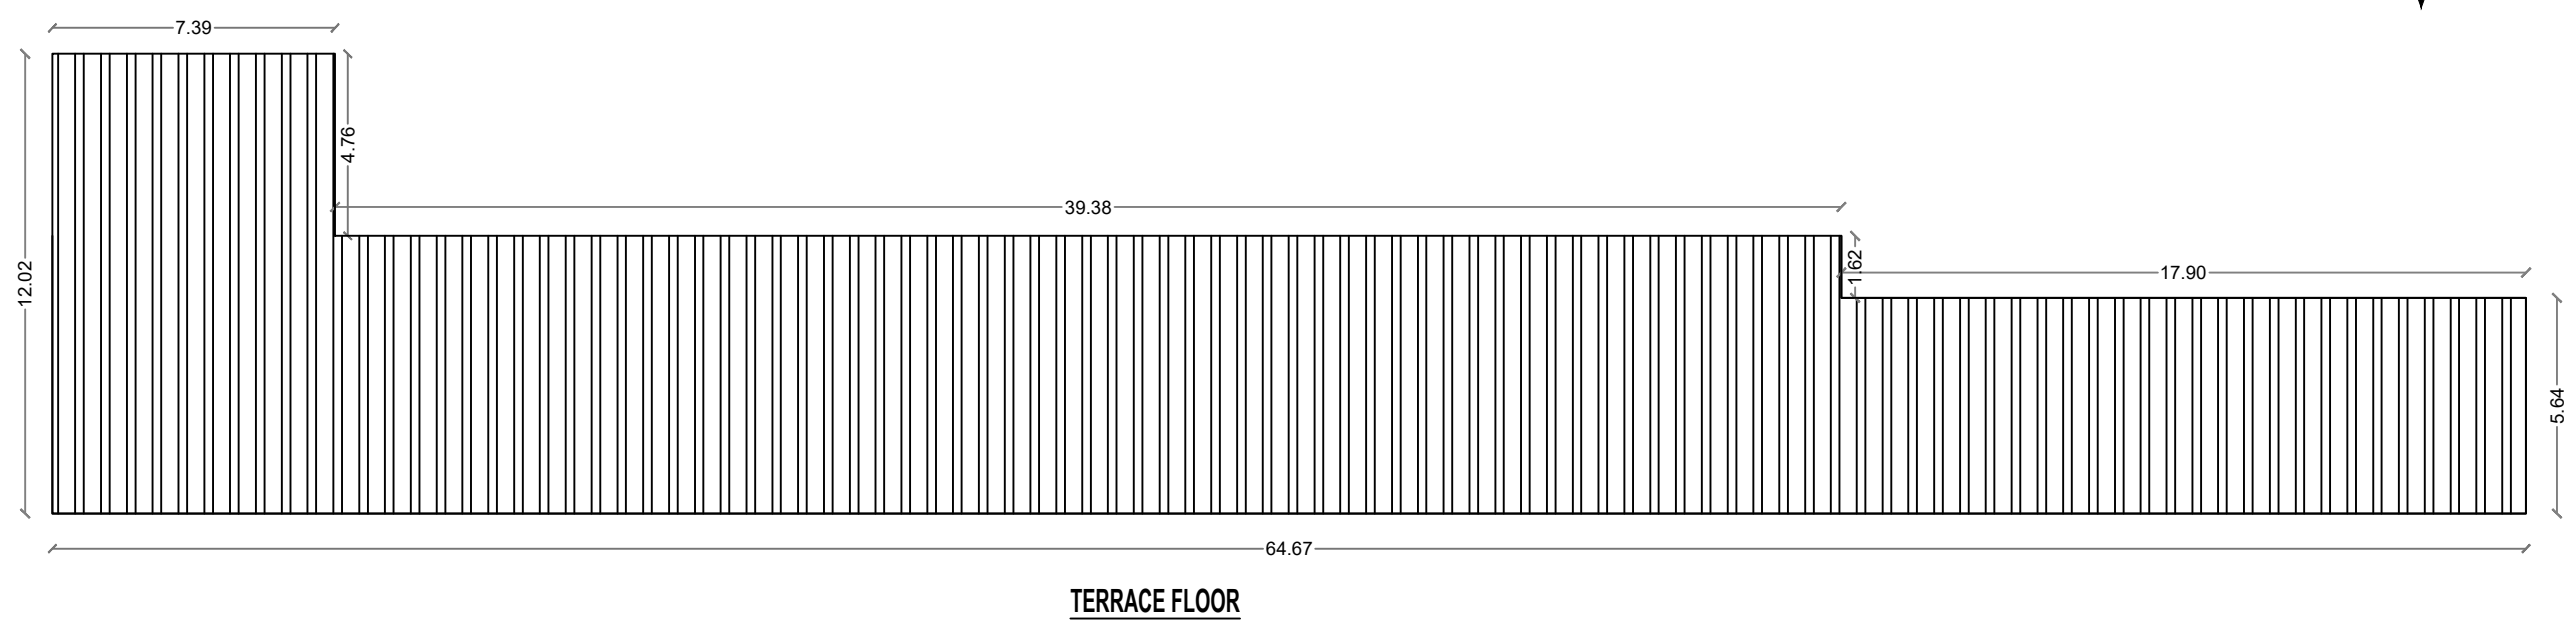


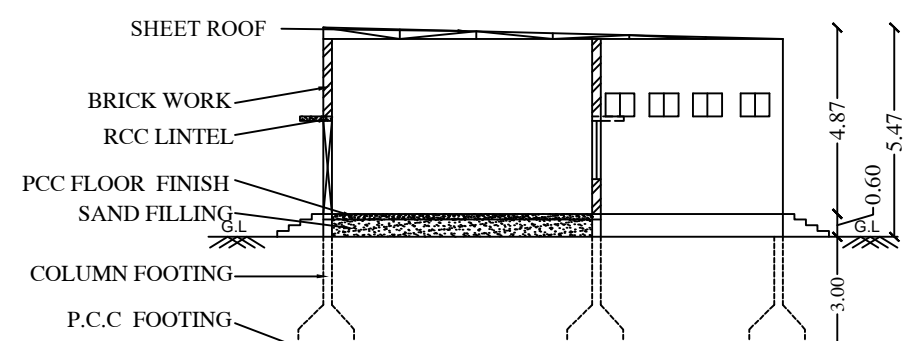






LP / TCP(TD) / TLPA No. : 20/2023
Planning Permission No. : 20/2023
Planning Assistant : V. Prem Kumar
Draughtsman - III : S. Kalimuthu
Surveyor : Jayarani

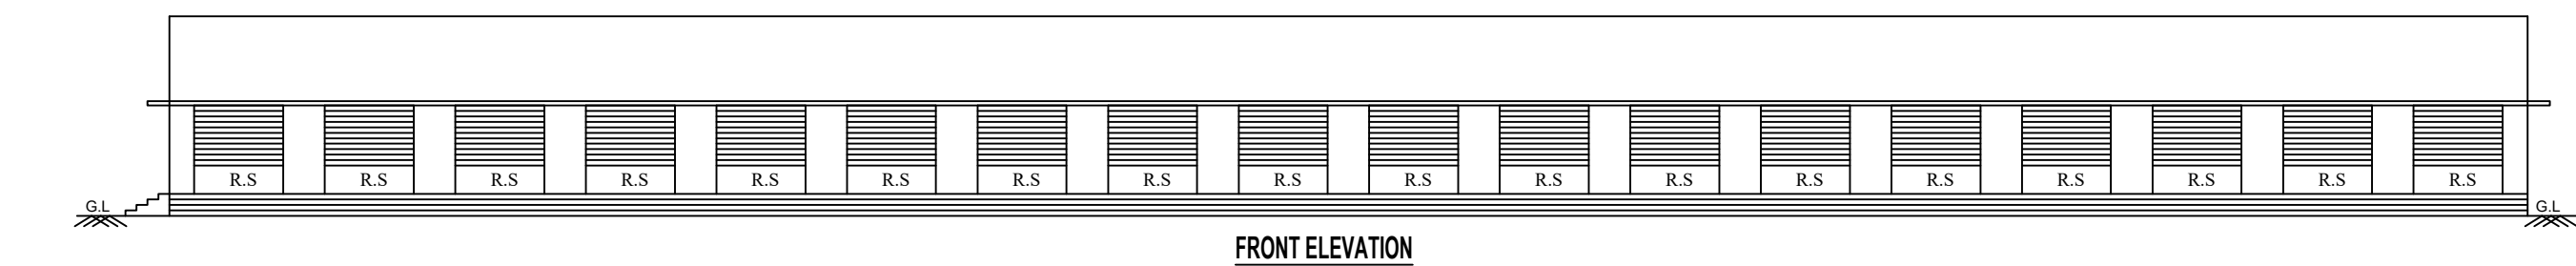



DETAIL PLAN

(SCALE - 1:100)

Signature Not Verified
Signed by: Architect
Location: Tiruppur
Date: 2023-05-04 19:34

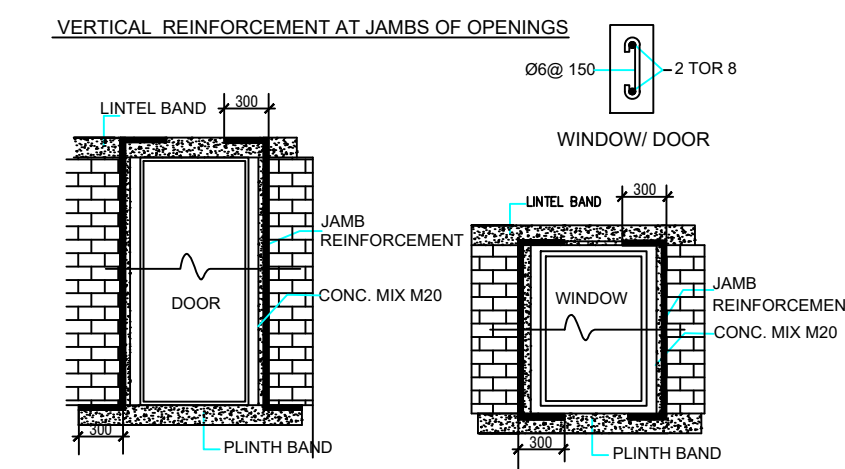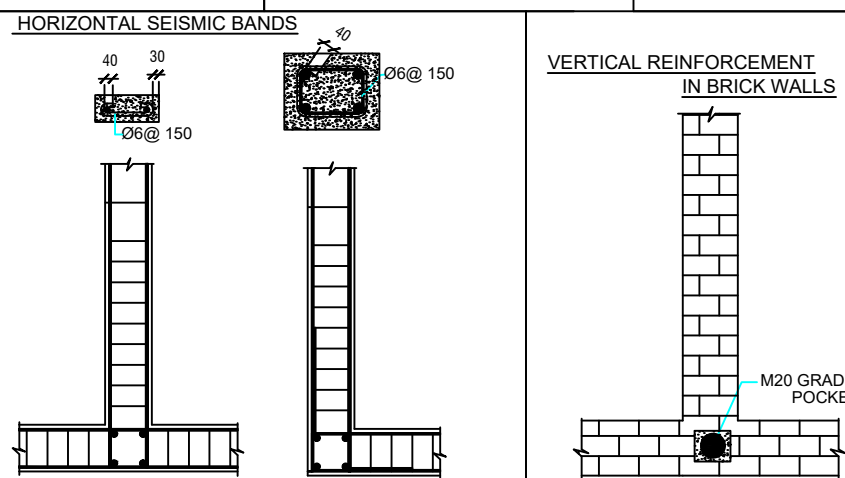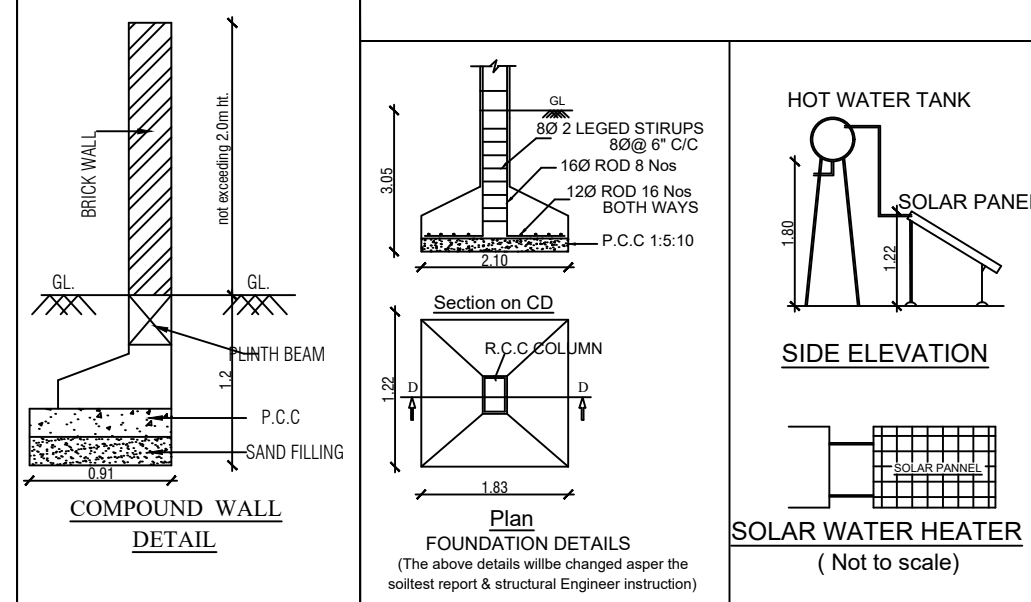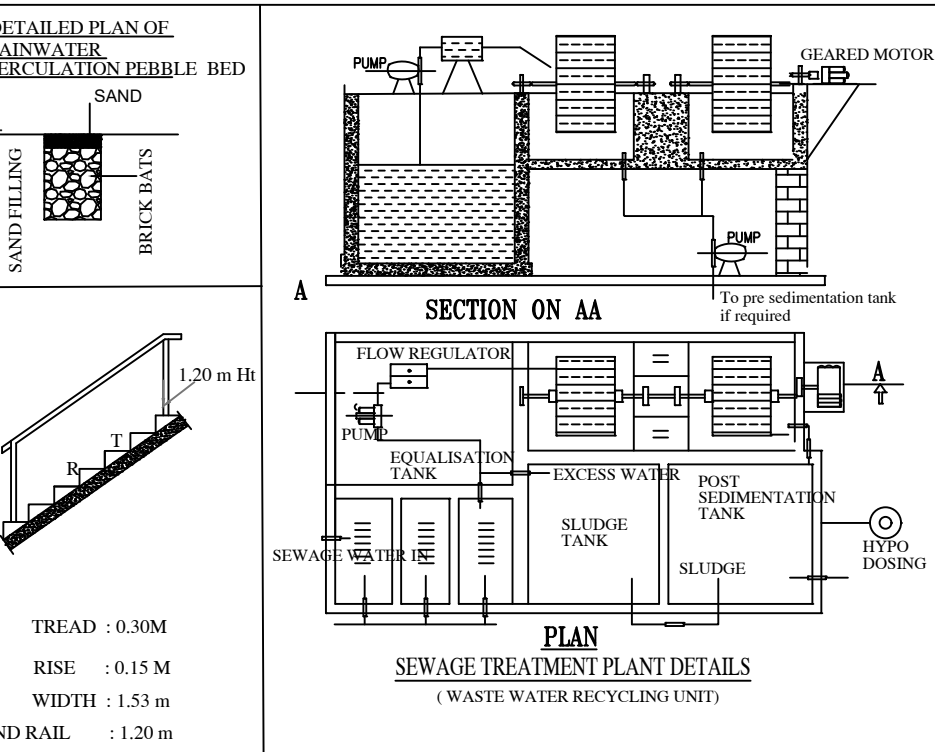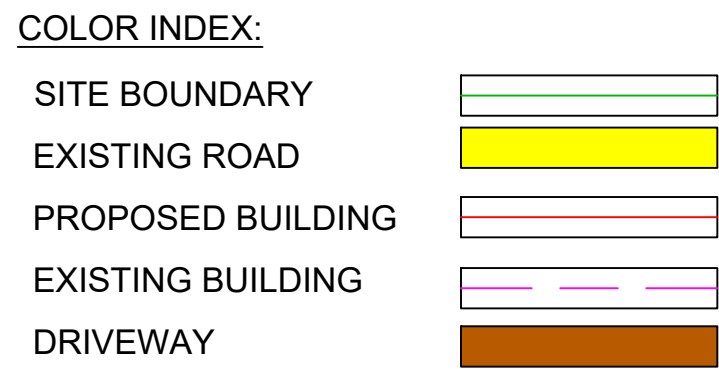

RAINWATER HARVESTING SYSTEM

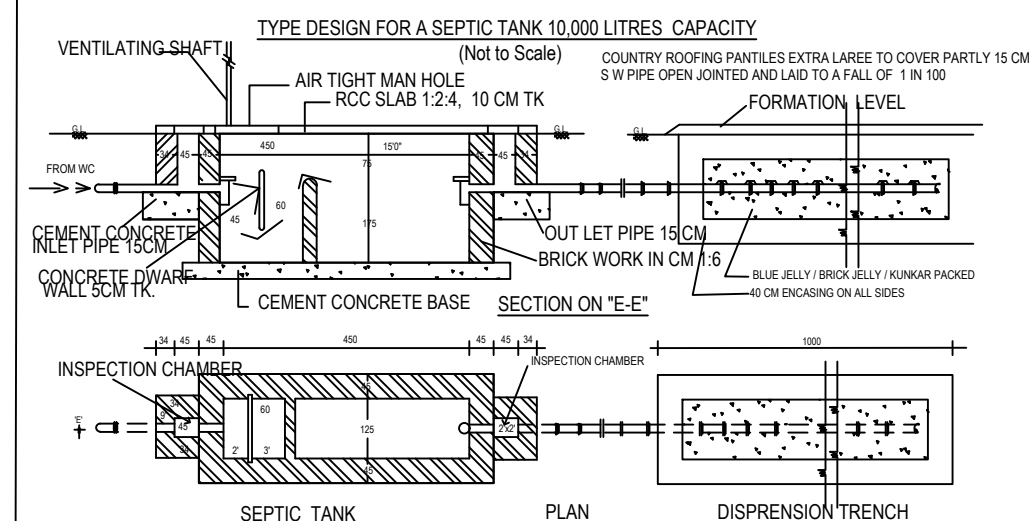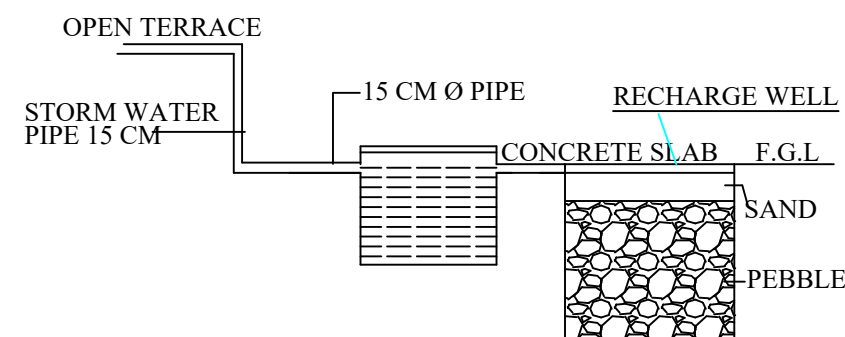

SITE AND DETAILED PLAN SHOWING THE PROPOSED RETAIL SHOP COMMERCIAL BUILDING WITH ROOFING SHEET GROUND FLOOR IN S.F.NO.421/1A51B2 AT VELAMPALAYAM VILLAGE, TIRUPPUR CORPORATION, TIRUPPUR NORTH TALUK, TIRUPPUR DISTRICT.

All Dimensions are in Meter

APPLICANT:-

Mrs.G.MALATHI

AREA DETAILS:

AREA AS PER DOCUMENT : 0.511Acre

AREA AS PER PATTa : 2070.00 SQ.M

SUPER IMPOSED AREA : 2082.89 Sq.M

S.No	FLOOR AREA DESCRIPTION	FSI AREA (Sq.m)	NON-FSI AREA (Sq.m)	TOTAL BUILT UP AREA (Sq.m)
1	GROUND FLOOR	475.70	-	475.70
TOTAL :		475.70	-	475.70

$$FSI = \frac{475.70}{2070.00} = 0.229 < 2.0$$

S.No	Parking Area Description	AREA (Sq.m)	REQUIRED (Nos)	PROVIDED (Nos)
1	Floor Area - One Car Space for every 50 Sq.m	475.70	10	14
2	Floor Area - One Two Wheeler space for every 50 Sq.m	475.70	10	15

JOINERY DETAILS

SYM	DESCRIPTION	IN METER
R.S	ROLLING SHUTTER	2.44 X 2.43
D	DOOR	1.0 X 2.44
D1	DOOR	0.76 X 2.44
W	WINDOW	1.83 X 1.52
W1	WINDOW	2.00 X 1.52
V	VENTILATOR	0.76 X 0.60

REFERENCE

FIRE ALARM SYSTEM

HOSE REEL

FIRE FIGHTING EQUIPMENTS

REGISTERED STRUCTURAL ENGINEER:

V. MUTHUPANDY B.E., M.E. (Struct.),
Registered Structural Engineer Grade - I
005 / RSE - I / Tiruppur - L.P.A
4/52-J, V.V.Giri Complex, Near T.N. Theatre,
Palladam Road, Tiruppur - 641 605.

REGISTERED ENGINEER:

APPLICANT: