

ONLINE APPLICATION NUMBER:SWP/BPA/008173/2023- DATED- 15.03.2023

SITE AREA DETAILS

AS PER DOCUMENT	= 0.68 Acre.
-----------------	--------------

AS PER PATTA	= 2752.00 Sq.m.
--------------	-----------------

AS PER SUPER IMPOSED AREA = 2837.84 Sq.m.

PROPOSED BUILDING AREA DETAILS	FSI AREA (Sq.m)	NON FSI AREA (Sq.m)	TOTAL BUILT UP AREA (Sq.m)
GROUND FLOOR	466.88	37.16	504.04
HEAD ROOM	----	26.82	26.82
TOTAL	466.88	63.98	530.86


$$\text{FLOOR SPACE INDEX (FSI)} = \frac{\text{F.S.I Area}}{\text{Area of the Site}} = \frac{466.88}{2752.00} = 0.17 < 2.0$$

OPEN SPACE FOR RESERVATION	- 277.86 Sqm.(10.10 %)
----------------------------	------------------------

CLASS ROOM AREA = 179.10 Sq.m


DESCRIPTION	Required	Provided
1 Car Space for every 100 sqm., of Class Room area	2	3
1 Two Wheeler space for every 50 sqm., of Class Room area	4	6
1 Cycle space for every 10 sqm., of Class Room area	18	21
PH Parking	2	2

DETAILS OF JOINARIES.			STAIRCASE DETAILS (NOT TO SCALE)	
DESCRIPTION		METERS	HANDRAIL	
MD	MAIN DOOR	1.84 x 2.13		
D	DOOR	1.22 x 2.13		
D1	TOILET DOOR	0.76 x 2.13		
W	WINDOW	1.22 x 1.22		
V	VENTILATOR	0.76 x 0.61		
V1	VENTILATOR	1.22 x 0.61	FIRE COLUMNS ARRANGEMENTS. COLUMN POST DETAILS - FIRE ALARM SYSTEM - FIRE WATER PIPE - FIRE FIGHTING EQUIPMENTS - FIRE HYDRANT	
			T - TREAD - 0.30m R - RISE - 0.15m W - WIDTH - 2.0m LANDING WIDTH - 2.01m	


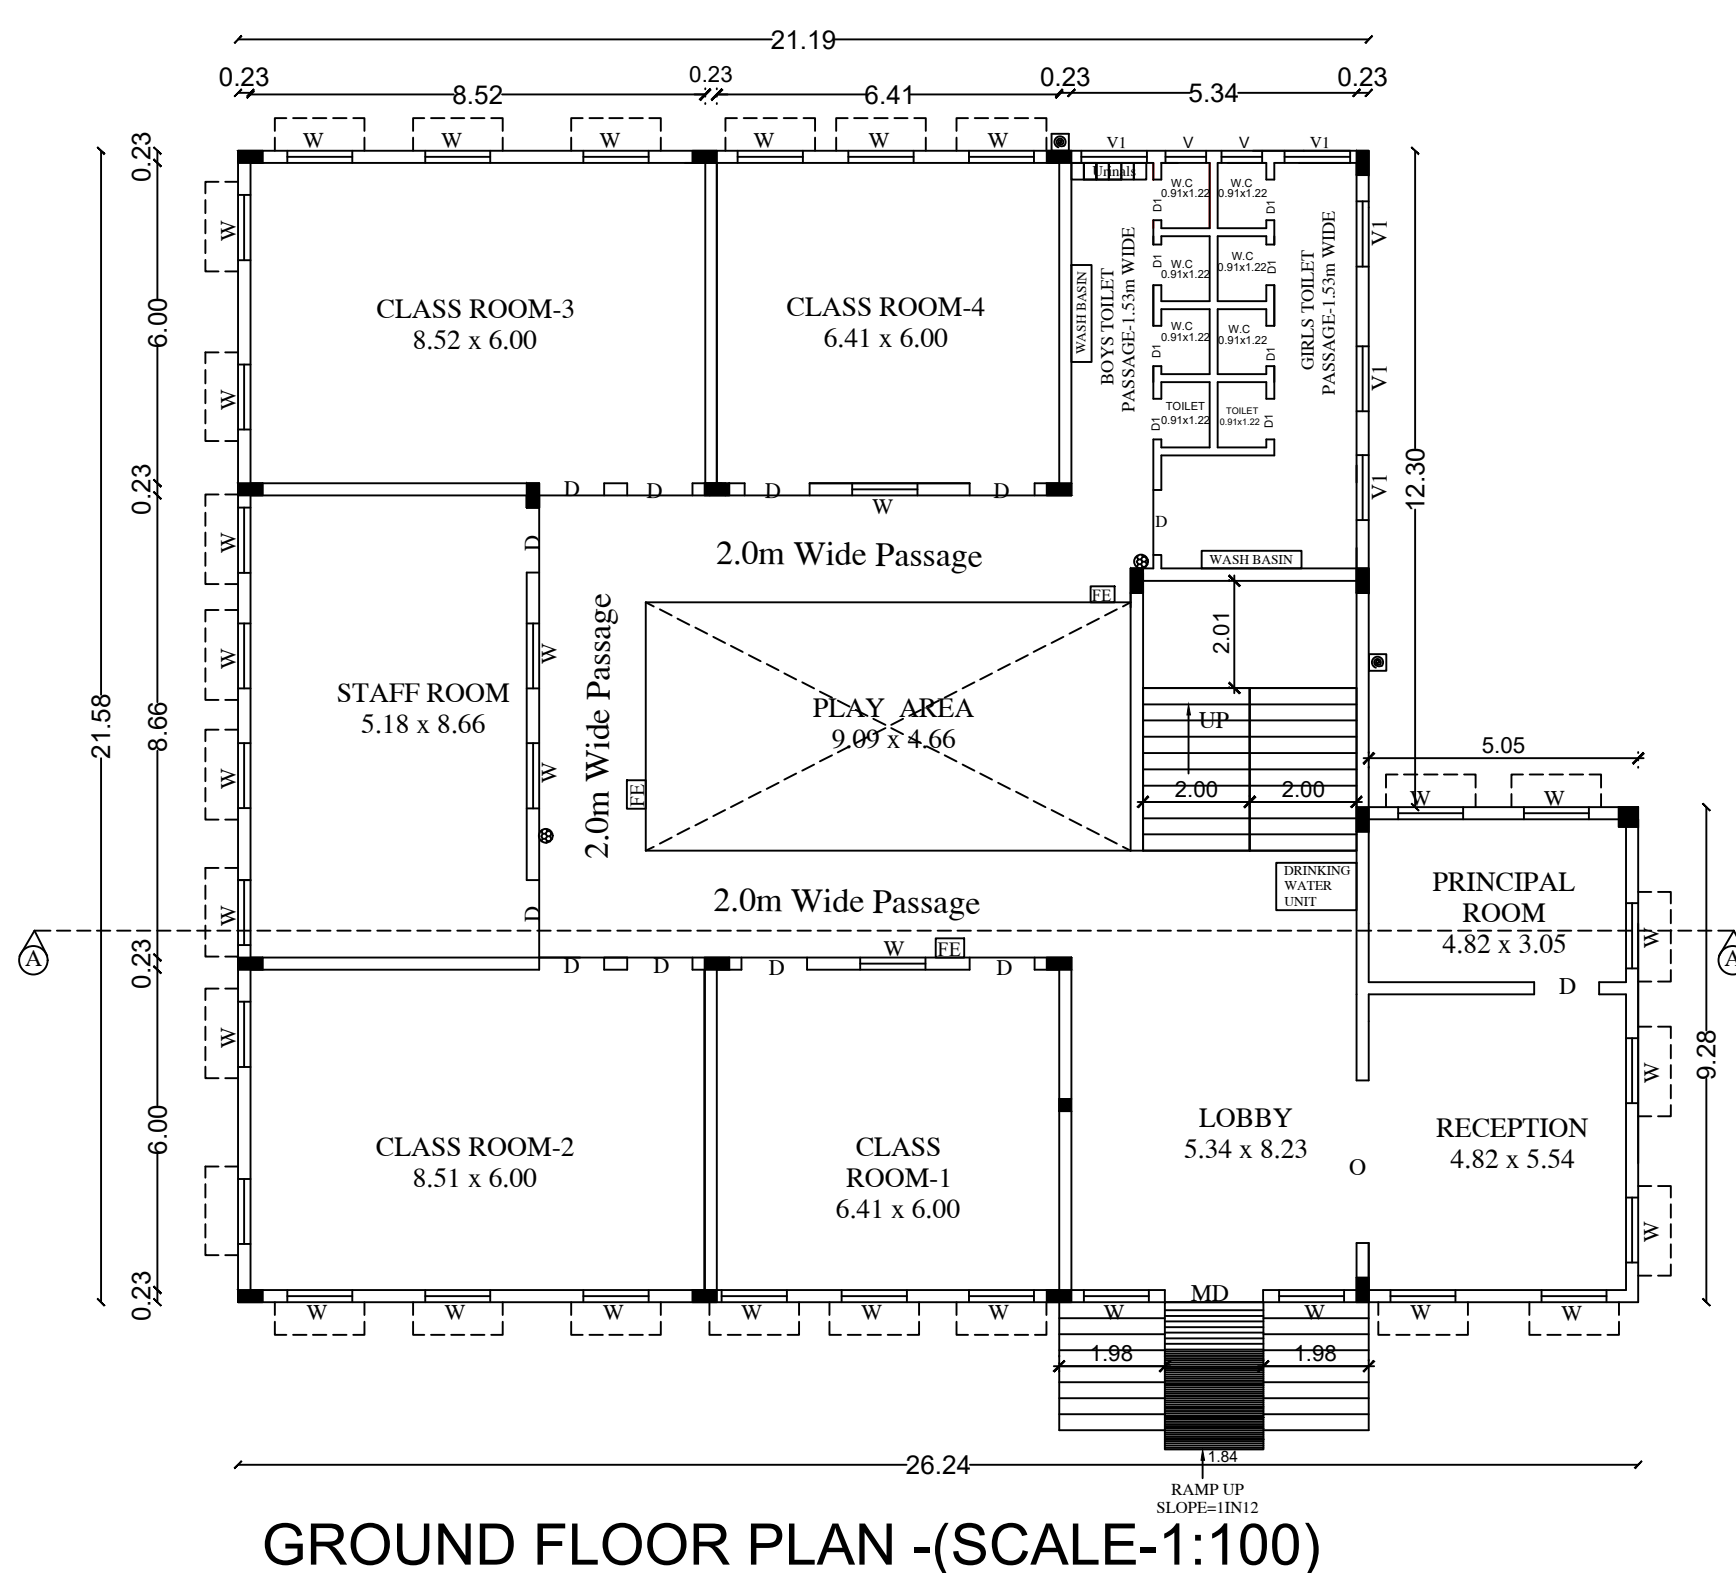


SLOPE=1IN12

GROUND FLOOR PLAN -(SCALE-1:100)

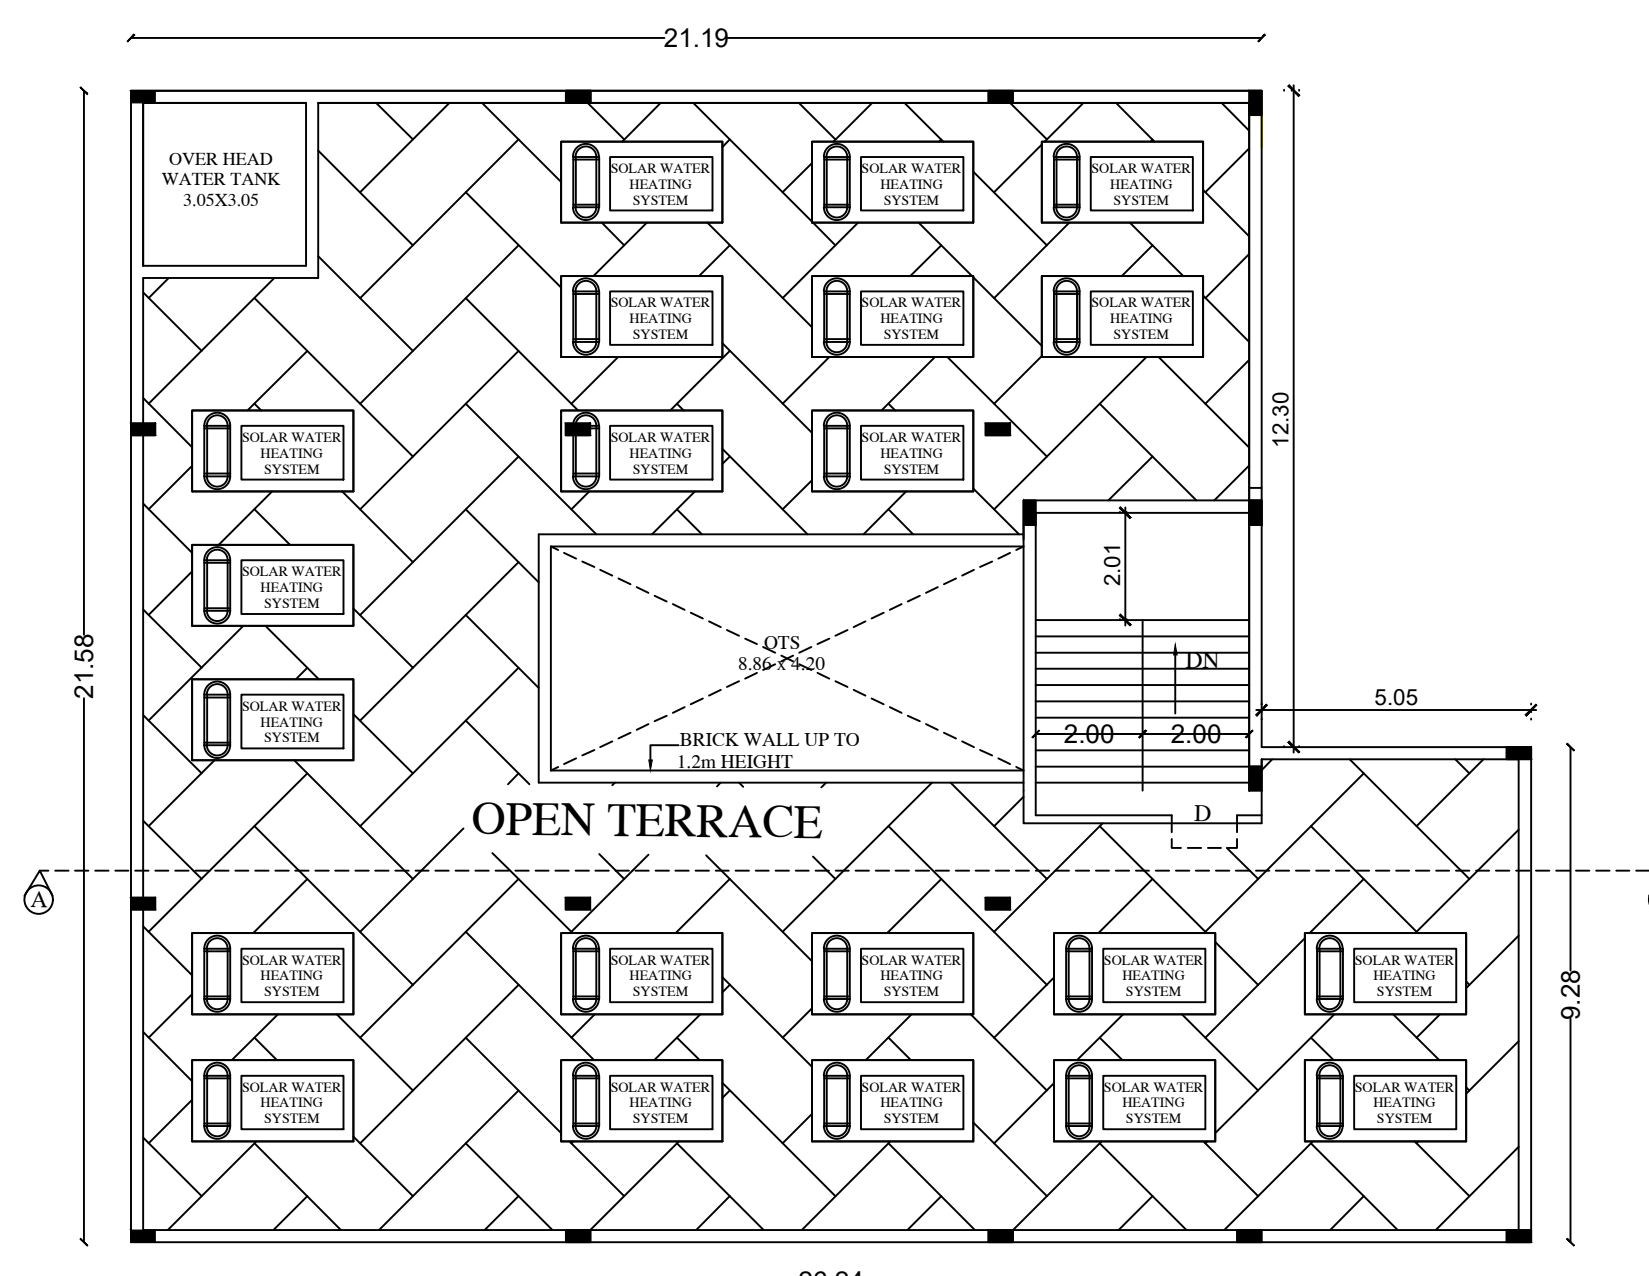

TERRACE FLOOR PLAN- (SCALE-1:100)

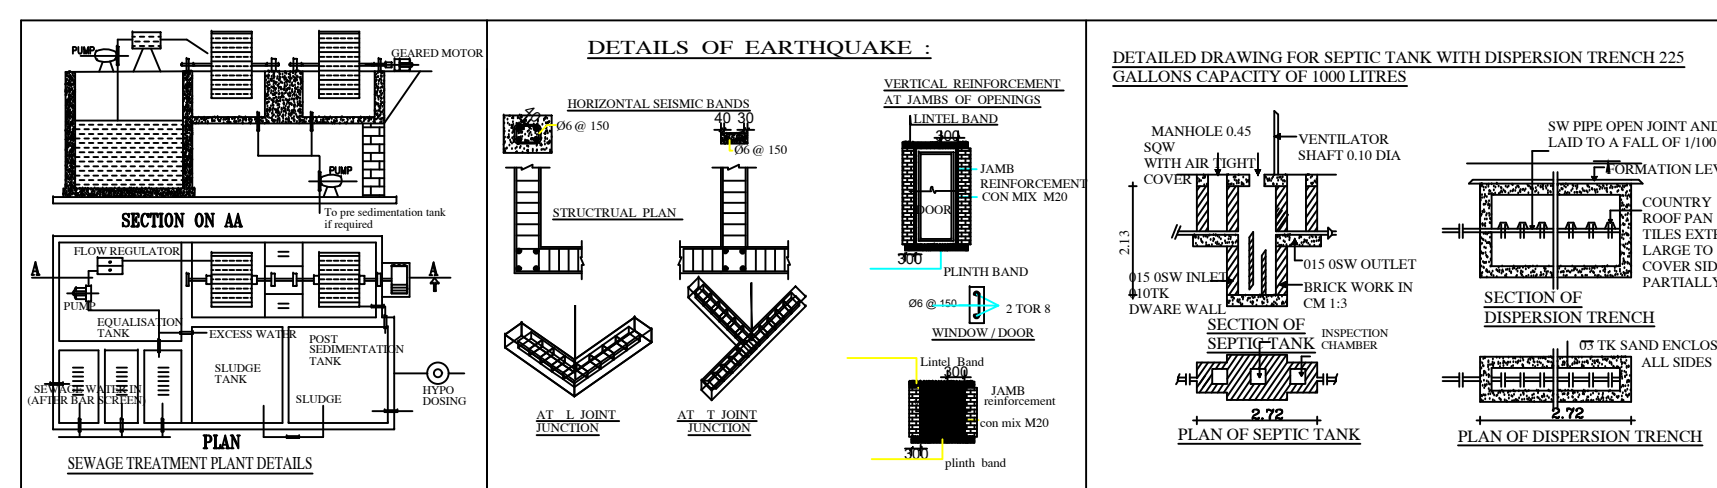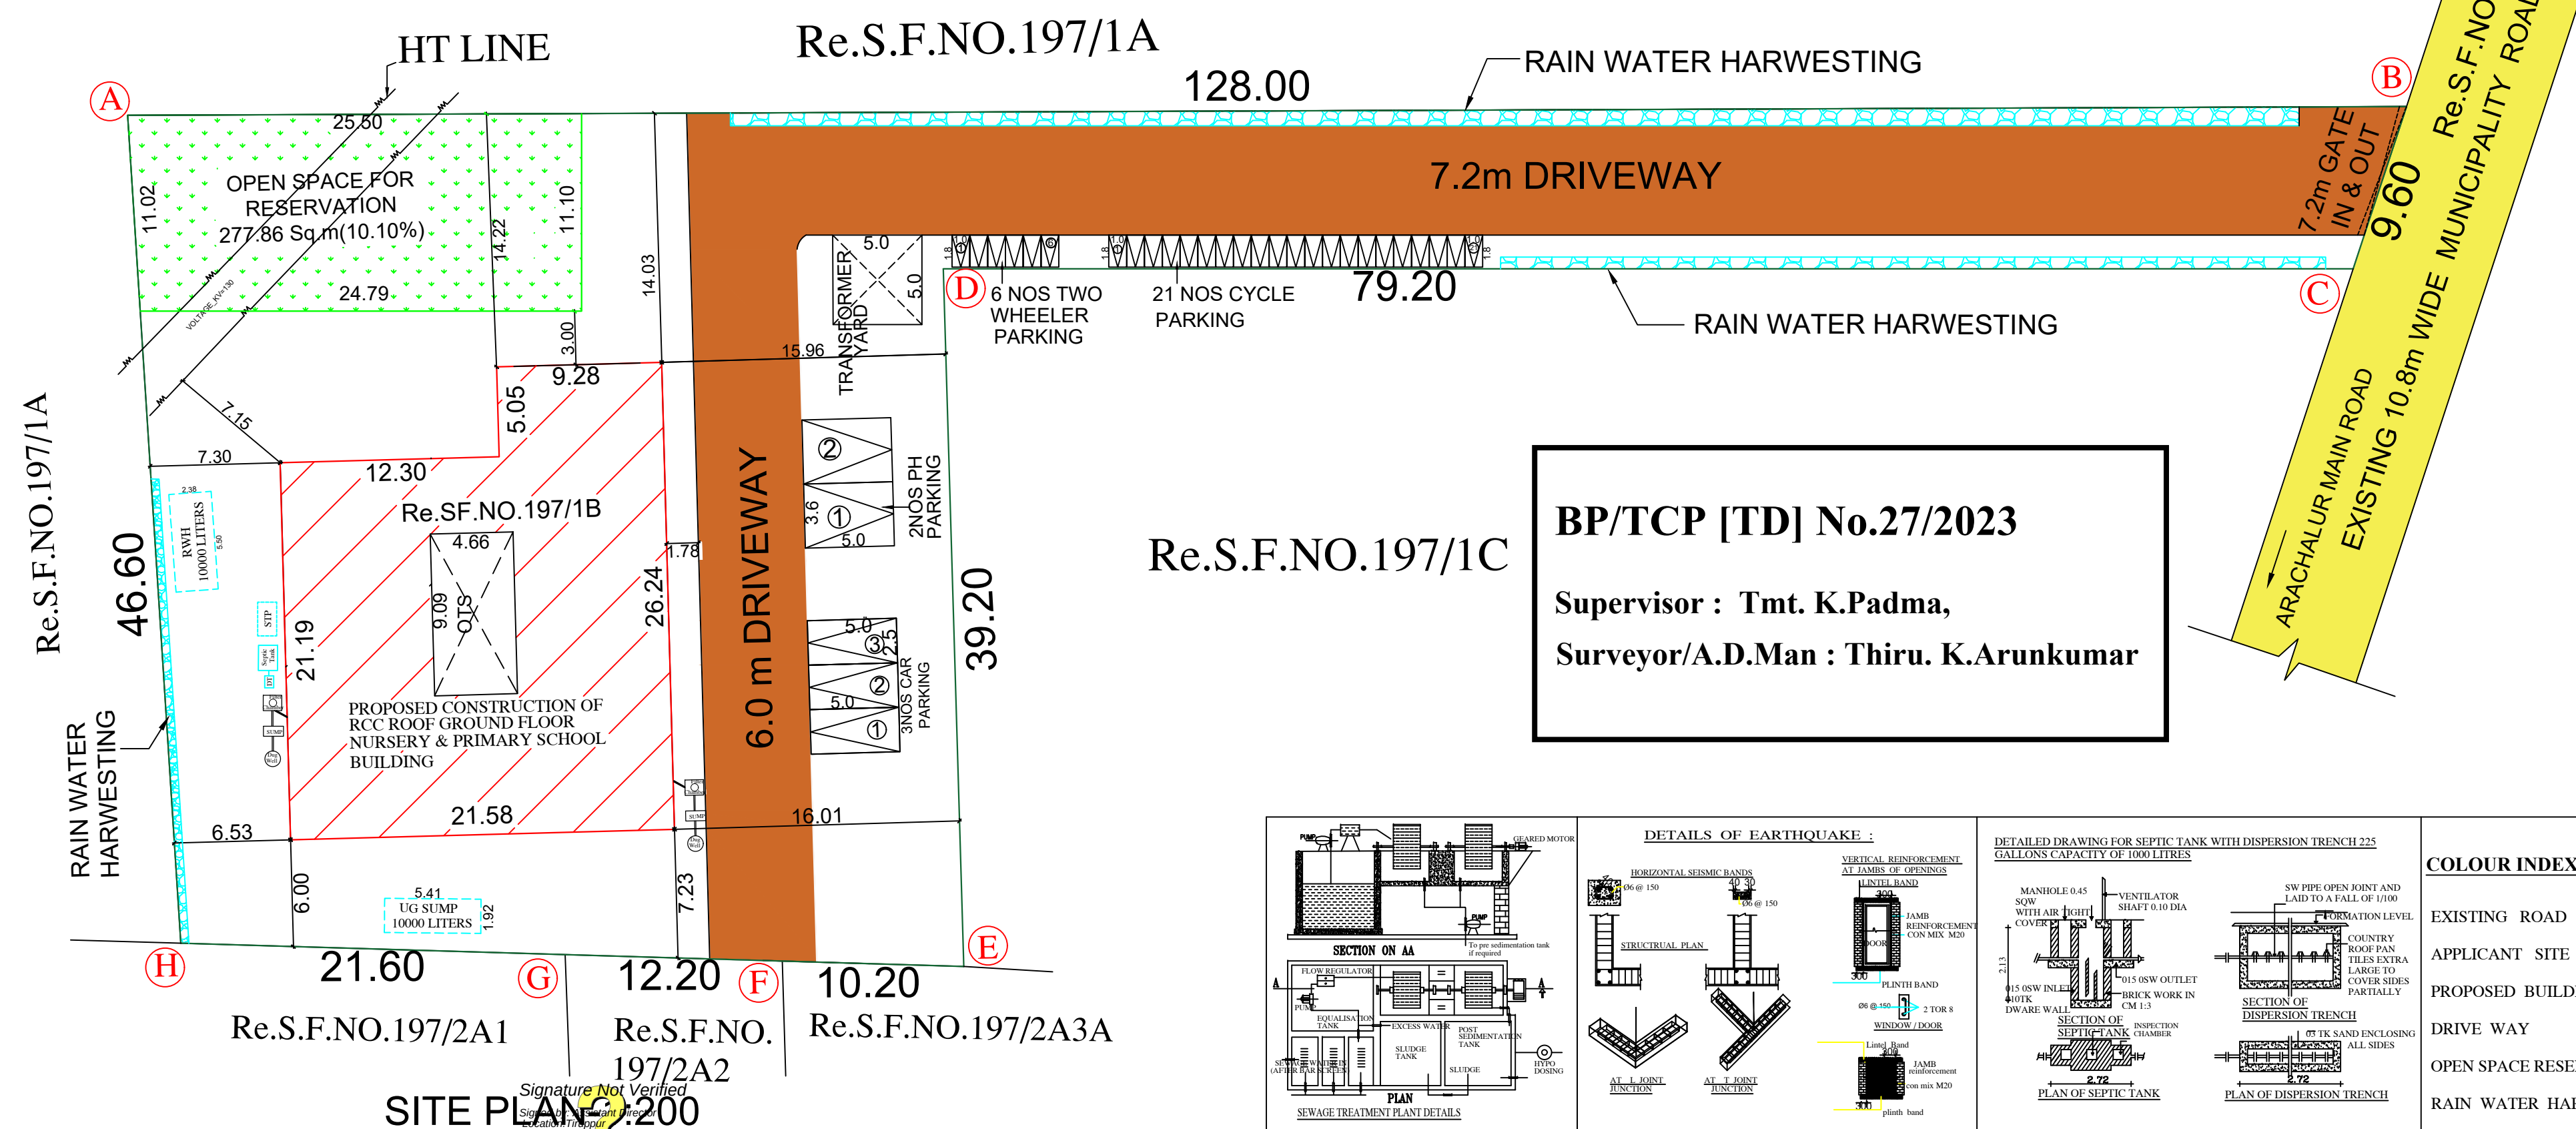

COLOUR INDEX:-

EXISTING ROAD
APPLICANT SITE BOUNDARY
PROPOSED BUILDING
DRIVE WAY
OPEN SPACE RESERVATION
RAIN WATER HARVESTING

APPLICANT:

REGISTERED ENGINEER: