

PLAN SHOWING THE EXISTING BUILDING
(HIGHER SECONDARY SCHOOL) WITH PROPOSED
ADDITIONAL BUILDING CONSTRUCTION
IN S.F.No.238/3A OF UDUMALAPET VILLAGE,
PERIYAKOTTAI PANCHAYAT, AND S.No.88/B3 OF
GANAPATHYPALAYAM VILLAGE/PANCHAYAT,
UDUMALAPET TALUK, TIRUPPUR
DISTRICT.

M/s.SRINIVASA PUBLIC SCHOOL

SCALE - 1 : 100

NOTE :
ALL DIMENSIONS ARE IN METERS



JOINERY DETAILS

	JOINERY DESCRIPTION	SIZE IN M
D	DOOR	1.52 x 2.44
D1	DOOR	1.22 x 2.44
D2	DOOR	0.76 x 2.13
D3	DOOR	1.22 x 2.13
W	WINDOW	1.52 x 1.52
W1	WINDOW	2.44 x 0.76
FW	WINDOW	0.76 x 2.44
V	VENTILATOR	2.44 x 0.61

- FIRE EXTINGUISHER - MULTY TYPE


NOTE : ALL DIMENSIONS ARE IN METER

ALREADY APPROVED AREA DETAILS


AREA DETAILS	Built Up Area In SQM	FSI Area In SQM	Non FSI Area In SQM
GROUND FLOOR	1337.17	1337.17	-
FIRST FLOOR	1258.27	1258.27	-

PROPOSED APPROVAL AREA DETAILS


AREA DETAILS	Built Up Area In SQM	FSI Area In SQM	Non FSI Area In SQM
GROUND FLOOR	68.36	68.36	-
FIRST FLOOR	68.36	68.36	-

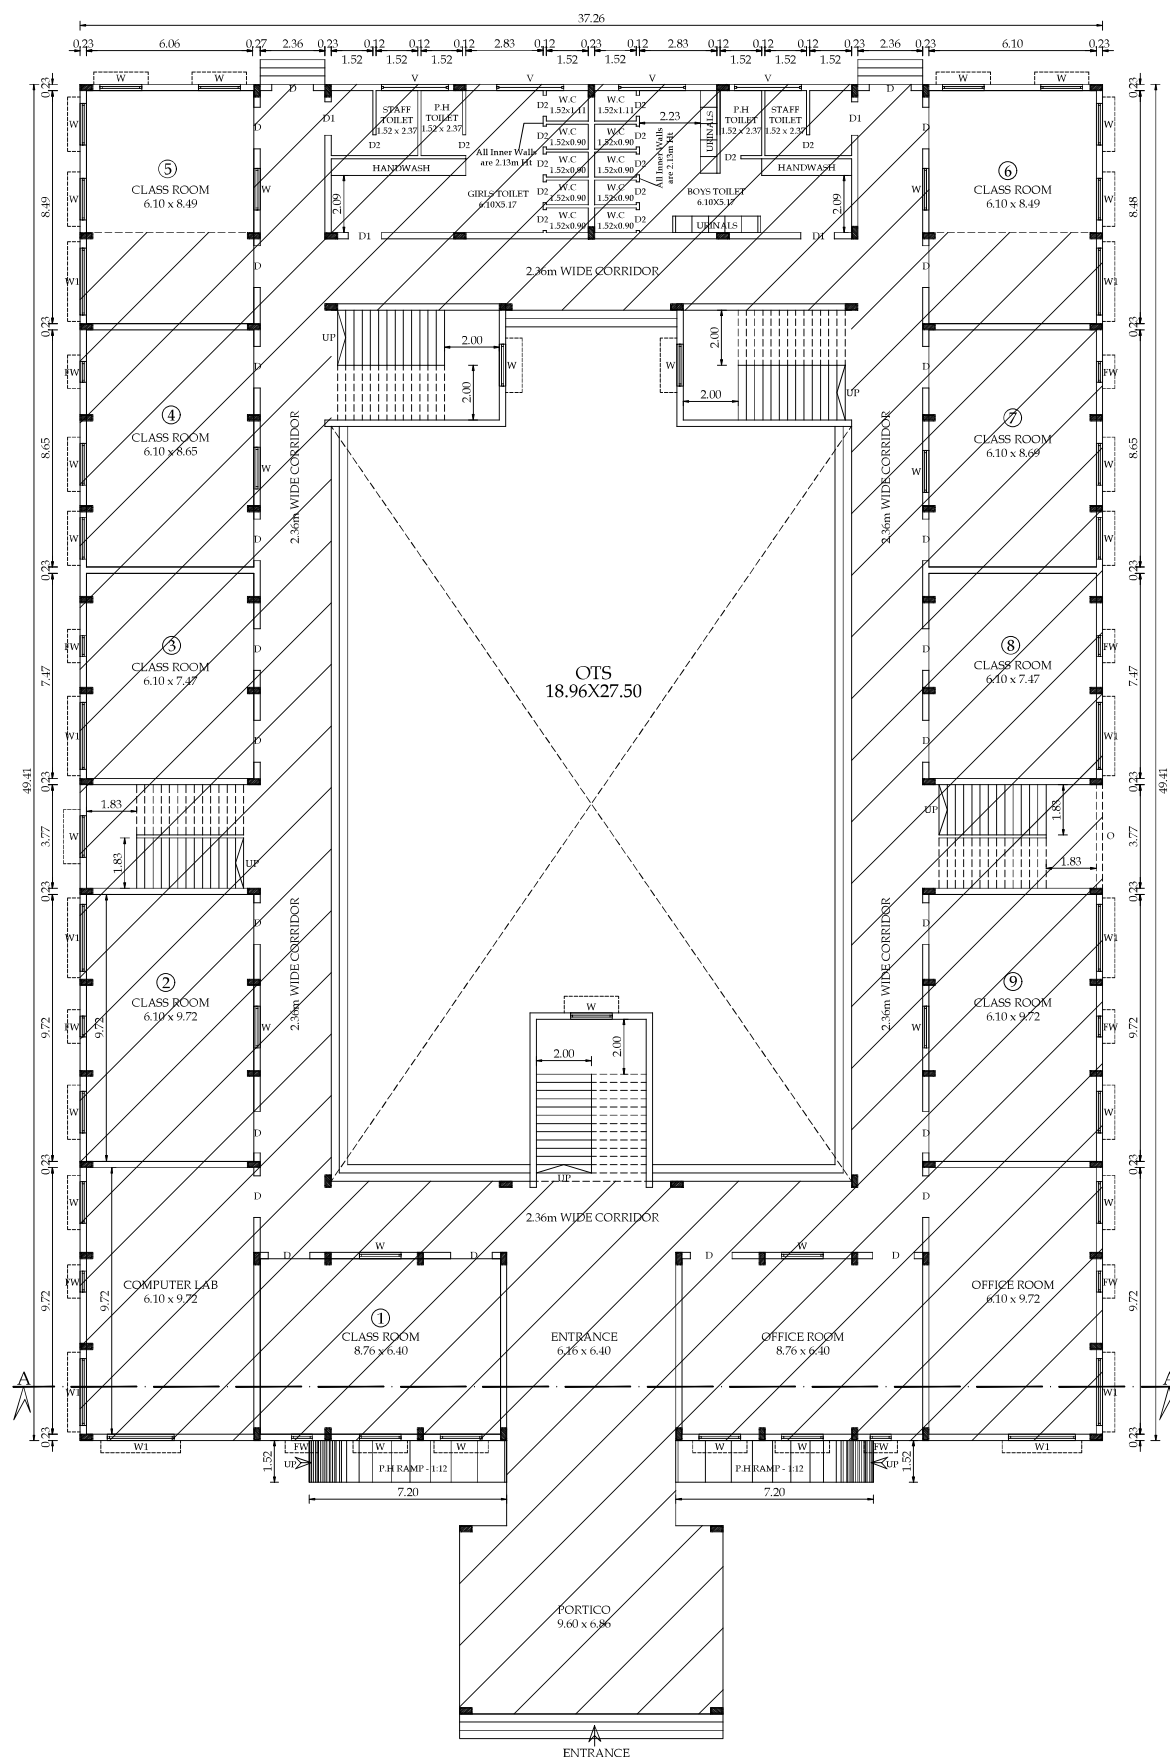

EXISTING AND ADDITIONAL
GROUND FLOOR PLAN
APPROVAL No 11/2015, 27/01/2015

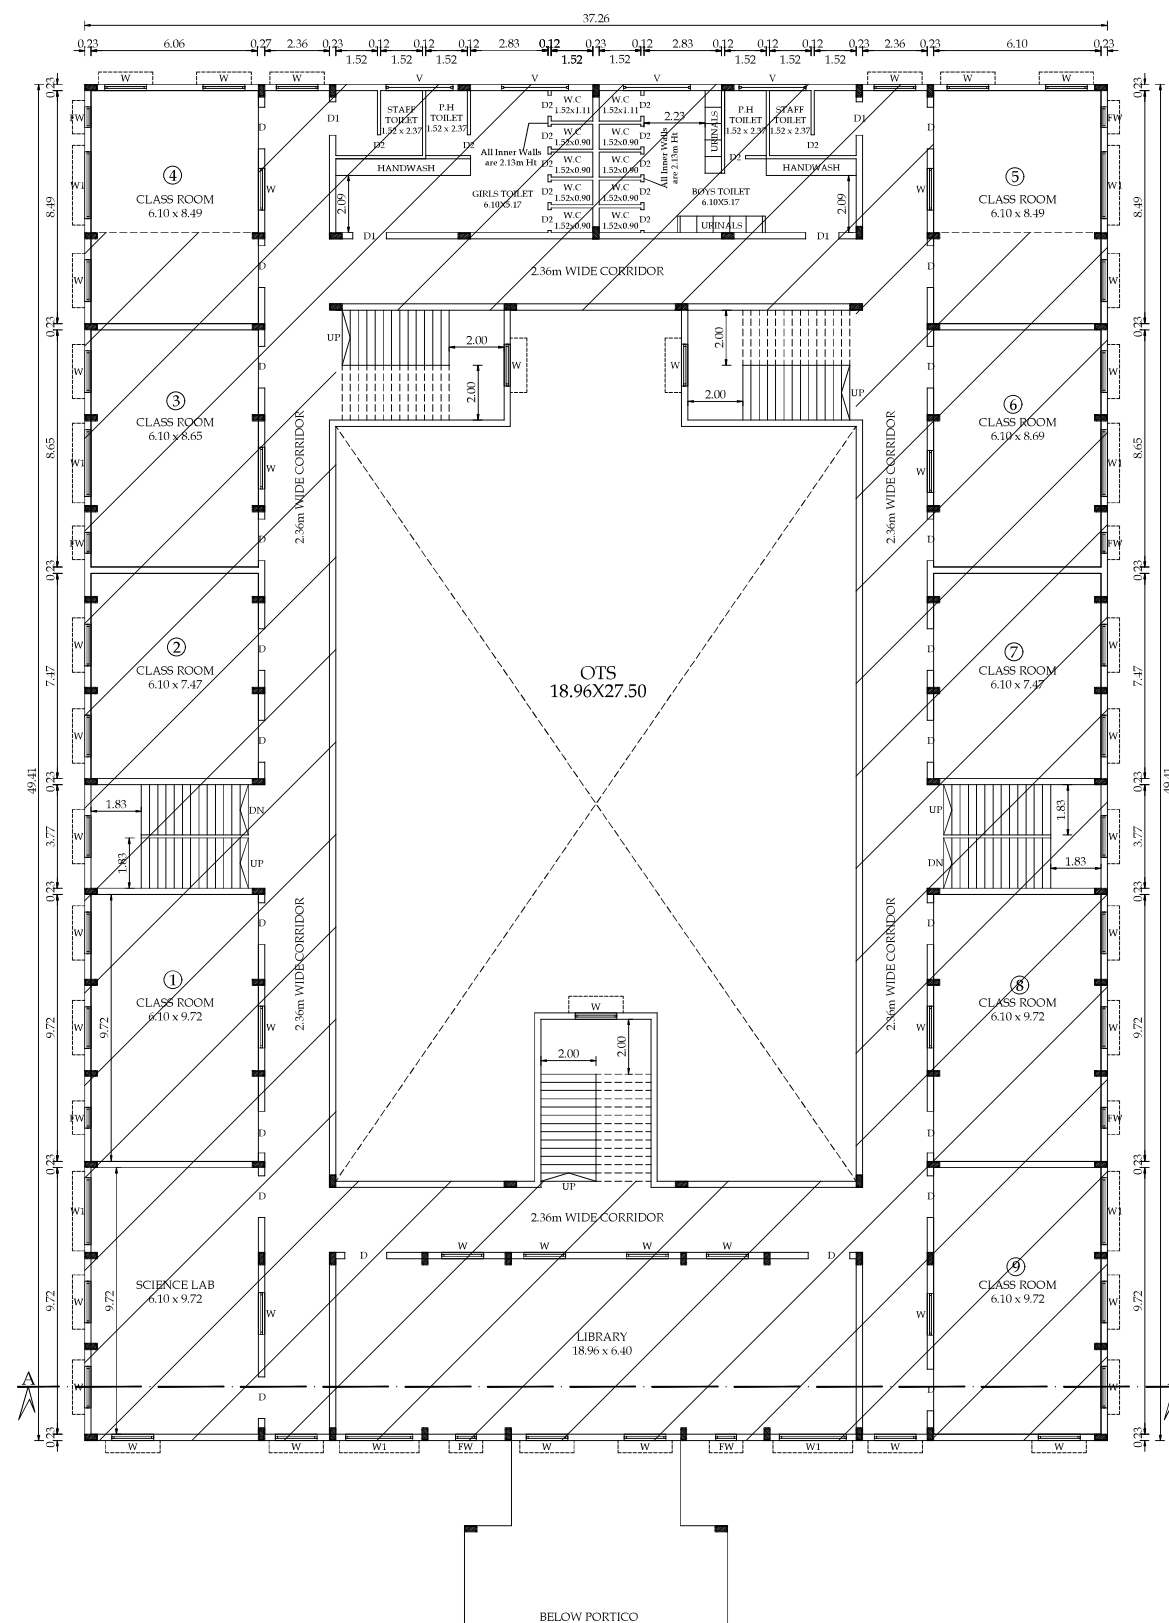

EXISTING AND ADDITIONAL
FIRST FLOOR PLAN
APPROVAL No 11/2015, 27/01/2015

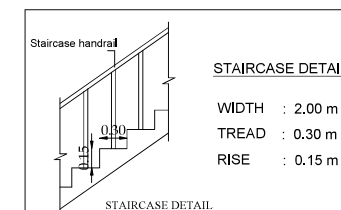

STAIRCASE DETAIL

WIDTH : 2.00 m
TREAD : 0.30 m
RISE : 0.15 m

S. Nagaprasad
S. NAGAPRASAD, BE.,
Engineer Grade - II (RE),
Coimbatore LPA/REG/003-11/19/03/003,
16A2, Anna Statue to Hosur Road,
Behind Taj Viceroy,
Coimbatore-18, Ph: 0422 4274945.

ARCHITECT.

For SRINIVASA PUBLIC SCHOOL,
S. Nagaprasad
CORRESPONDENT.

APPLICANT.

S. Preyadarshi
PREYADARSHI, S
REG.No: SK-1004/001/003-11/19/03/003,
16A1, Huzar Road, Anna Statue,
Behind Taj Viceroy, Coimbatore-641 018.
Ph: 98430 99974
E-MAIL: info@mmage.com

STRUCTURAL.

S. Nagaprasad
S. NAGAPRASAD, BE.,
Engineer Grade - II (RE),
Coimbatore LPA/REG/003-11/19/03/003,
16A2, Anna Statue to Hosur Road,
Behind Taj Viceroy,
Coimbatore-18, Ph: 0422 4274945.

LBS/ENGINEERS

SCALE - 1 : 100

	JOINERY DESCRIPTION	SIZE IN M
D	DOOR	1.52 x 2.44
D1	DOOR	1.22 x 2.44
D2	DOOR	0.76 x 2.13
D3	DOOR	1.22 x 2.13
W	WINDOW	1.52 x 1.52
W1	WINDOW	2.44 x 0.76
FW	WINDOW	0.76 x 2.44
V	VENTILATOR	2.44 x 0.61

ALREADY APPROVED AREA DETAILS

PROPOSED APPROVAL AREA DETAILS			
AREA DETAILS	Built Up Area In SQM	FSI Area In SQM	Non FSI Area In SQM
SECOND FLOOR	1181.14	1181.14	-
HEAD ROOM	199.20	-	199.20



WIDTH : 2.00 m
TREAD : 0.30 m
RISE : 0.15 m

ARCHITECT.

APPLICANT.


STRUCTURAL.

LBS/ENGINEERS





SECTION ON - "AA"

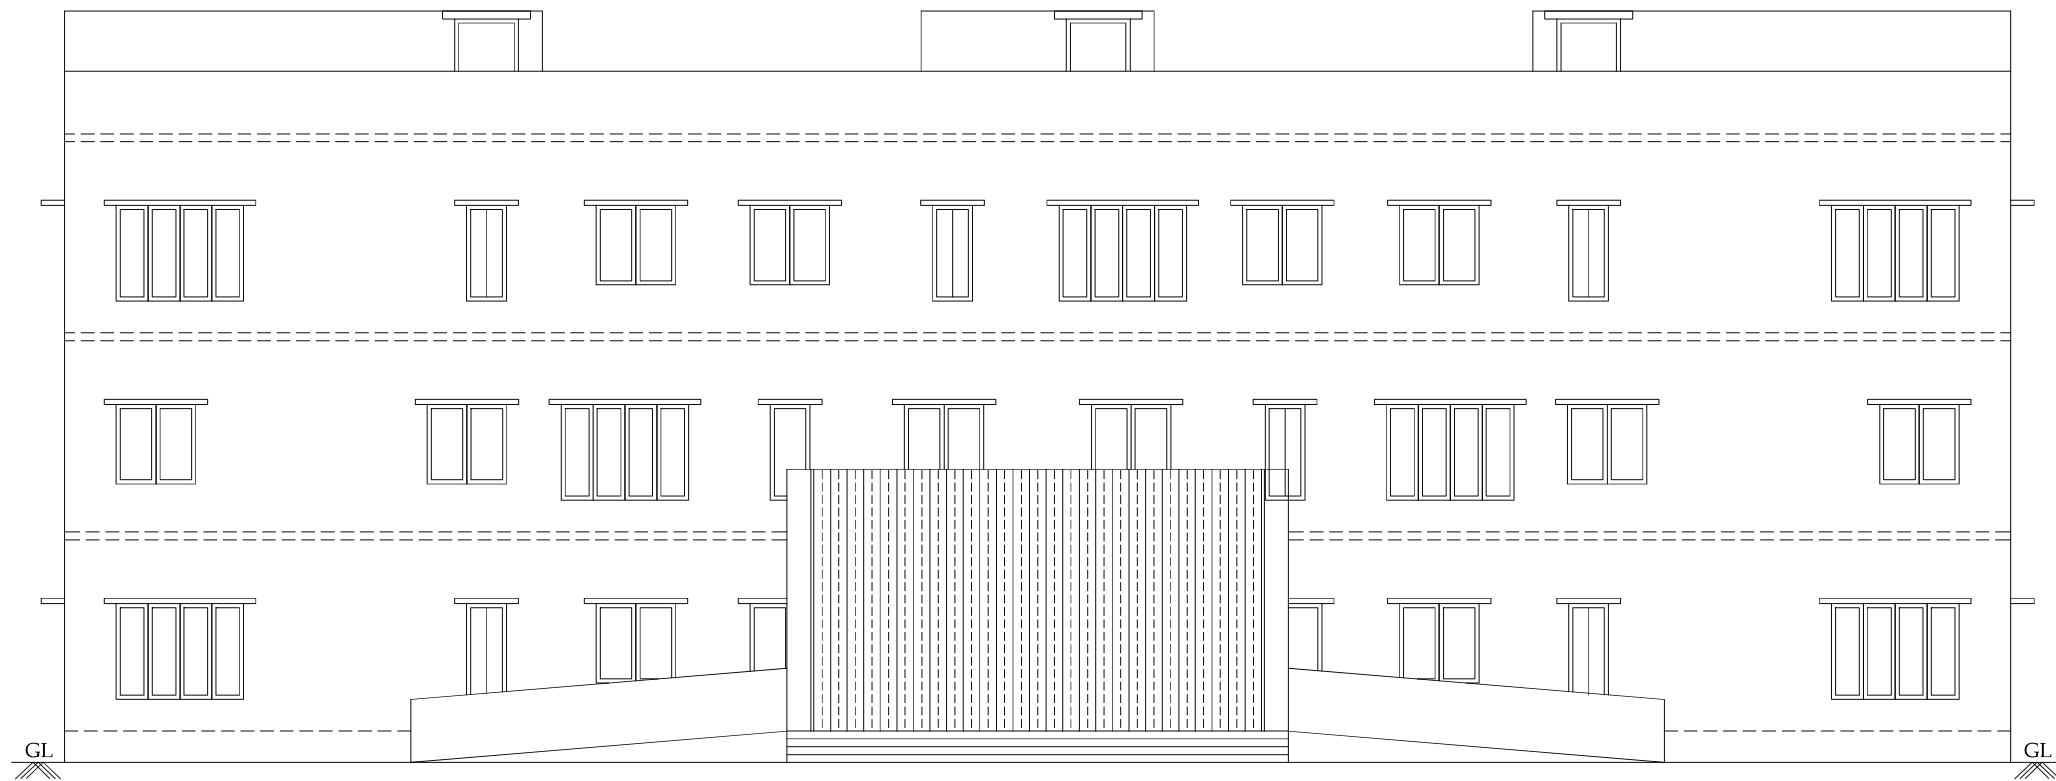

ELEVATION

- Weathering Course
- Parapet Wall
- RCC Beam & Slab
- Lintel cum sunshade
- Brick Wall
- RCC Beam & Slab
- Lintel cum sunshade
- Brick Wall
- RCC Beam & Slab
- Lintel cum sunshade
- Flooring
- Plinth Beam
- Sand Filling
- RCC Column
- Column Footing
- PCC 1:5:10

PLAN SHOWING THE EXISTING BUILDING
(HIGHER SECONDARY SCHOOL) WITH PROPOSED
ADDITIONAL BUILDING CONSTRUCTION
IN S.F.No.238/3A OF UDUMALAPET VILLAGE,
PERIYAKOTTAI PANCHAYAT, AND S.No.88/B3 OF
GANAPATHYPALAYAM VILLAGE/PANCHAYAT,
UDUMALAPET TALUK, TIRUPPUR
DISTRICT.

M/s.SRINIVASA PUBLIC SCHOOL

SCALE - 1 : 100

NOTE :
ALL DIMENSIONS ARE IN METERS




JOINERY DETAILS			
	JOINERY DESCRIPTION	SIZE IN FEET	SIZE IN M
E.D	MAIN DOOR	8'0" x 8'0"	2.44 x 2.44
E.D1	MAIN DOOR	12'0" x 8'0"	3.66 x 2.44
D	DOOR	6'0" x 8'0"	1.83 x 2.44
D1	DOOR	3'6" x 8'0"	1.07 x 2.44
D2	DOOR	3'0" x 8'0"	0.91 x 2.44
D3	DOOR	2'6" x 7'0"	0.76 x 2.13
LD	DOOR	4'0" x 7'0"	1.22 x 2.13
O	OPEN	8'0" x 8'0"	2.44 x 2.44
O1	OPEN	6'0" x 8'0"	1.83 x 2.44
W	WINDOW	10'0" x 3'0"	3.05 x 2.44
W1	WINDOW	8'0" x 4'6"	2.44 x 1.37
W2	WINDOW	4'0" x 4'6"	1.22 x 1.37
W3	WINDOW	3'0" x 4'6"	0.91 x 1.37
V	VENTILATOR	6'0" x 2'0"	1.83 x 0.61
V1	VENTILATOR	3'0" x 2'0"	0.91 x 0.61

MV - MECHANICAL VENTILATION PROVIDED

☑ - FIRE EXTINGUISHER ☐ - MULTY TYPE

NOTE : ALL DIMENSIONS ARE IN METER

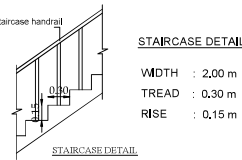

STAIRCASE DETAIL

WIDTH : 2.00 m
TREAD : 0.30 m
RISE : 0.15 m

S. NAGAPRASAD, BE.
Engineer Grade - II (A&S),
Coimbatore LPA/RE/GR-II/15/03/003,
16A2, Anna Statue to Hosur Road,
Behind Taj Vivanda,
Coimbatore-16, Ph: 0422-4274045,
E-MAIL: info@nmgp.com

ARCHITECT.

P. PREYADARSHI, S
RES. No. 52, 100/43021/GR (R)
Coimbatore LPA/RE/GR-II/15/03/003,
16A2, Anna Statue to Hosur Road,
Behind Taj Vivanda, Coimbatore-641 018,
Ph: 99430 09974
E-MAIL: info@nmgp.com

STRUCTURAL

For SRINIVASA PUBLIC SCHOOL,
CORRESPONDENT.

APPLICANT.

S. NAGAPRASAD, BE.
Engineer Grade - II (A&S),
Coimbatore LPA/RE/GR-II/15/03/003,
16A2, Anna Statue to Hosur Road,
Behind Taj Vivanda,
Coimbatore-16, Ph: 0422-4274045,
E-MAIL: info@nmgp.com

LBS/ENGINEERS

PLAN SHOWING THE EXISTING BUILDING
(HIGHER SECONDARY SCHOOL) WITH PROPOSED
ADDITIONAL BUILDING CONSTRUCTION
IN S.F.No.238/3A OF UDUMALAPET VILLAGE,
PERIYAKOTTAI PANCHAYAT, AND S.No.88/B3 OF
GANAPATHYPALAYAM VILLAGE/PANCHAYAT,
UDUMALAPET TALUK, TIRUPPUR

DISTRICT.

M/s.SRINIVASA PUBLIC SCHOOL

TECHNICAL CLEARANCE ISSUED FOR THE EXISTING
BUILDING & SITE DEPUTY DIRECTOR (i/c),
COIMBATORE REGION PROCEEDINGS LETTER
ROC No. 4048/2014 CR4, DATED : 27.01.2015,
AND NUMBERED AS க.வ. / கோ.ம.எண்.4/அ - 'உ' / 2015

SCALE - 1 : 800

NOTE :
ALL DIMENSIONS ARE IN METERS



AREA DETAILS

PLR/FMB AREA	- 18400.00 Sqm
DOCUMENT AREA	- 18413.21 Sqm
SUPER IMPOSED PLOT AREA	- 18818.91 Sqm

ALREADY APPROVED AREA DETAILS

AREA DETAILS	Built Up Area In SQM	FSI Area In SQM	Non FSI Area In SQM
GROUND FLOOR	1337.17	1337.17	-
FIRST FLOOR	1258.27	1258.27	-
HEAD ROOM	139.41	-	139.41
TOTAL EX.BUILDING AREA	2734.85	2595.44	139.41

PROPOSED APPROVAL AREA DETAILS

AREA DETAILS	Built Up Area In SQM	FSI Area In SQM	Non FSI Area In SQM
GROUND FLOOR	68.36	68.36	-
FIRST FLOOR	68.36	68.36	-
SECOND FLOOR	1181.14	1181.14	-
HEAD ROOM	199.20	-	199.20
TOTAL PRO.BUILDING AREA	1517.06	1317.86	199.20

EXISTING F.S.I AREA = 2595.44

PROPOSED F.S.I AREA = 1317.86

TOTAL F.S.I = 0.213 < 2

OSR AREA PROVIDED : 1845.32-SQM (OR) 10.03%


PARKING DETAILS

CLASS ROOM AREA :- 1348.56 -SQM (25 Class Rooms)

VEHICLE	CAR	TWO WHEELER	CYCLE SPACE
REQUIRED	5 - Nos	27 - Nos	270 - Nos
PROVIDED	50 - Nos	60 - Nos	270 - Nos

(INCLUDING) DIFFERENTIABLE PARKING OF - 2 Nos.









☐ - FIRE EXTINGUISHER ☐ - MULTY TYPE

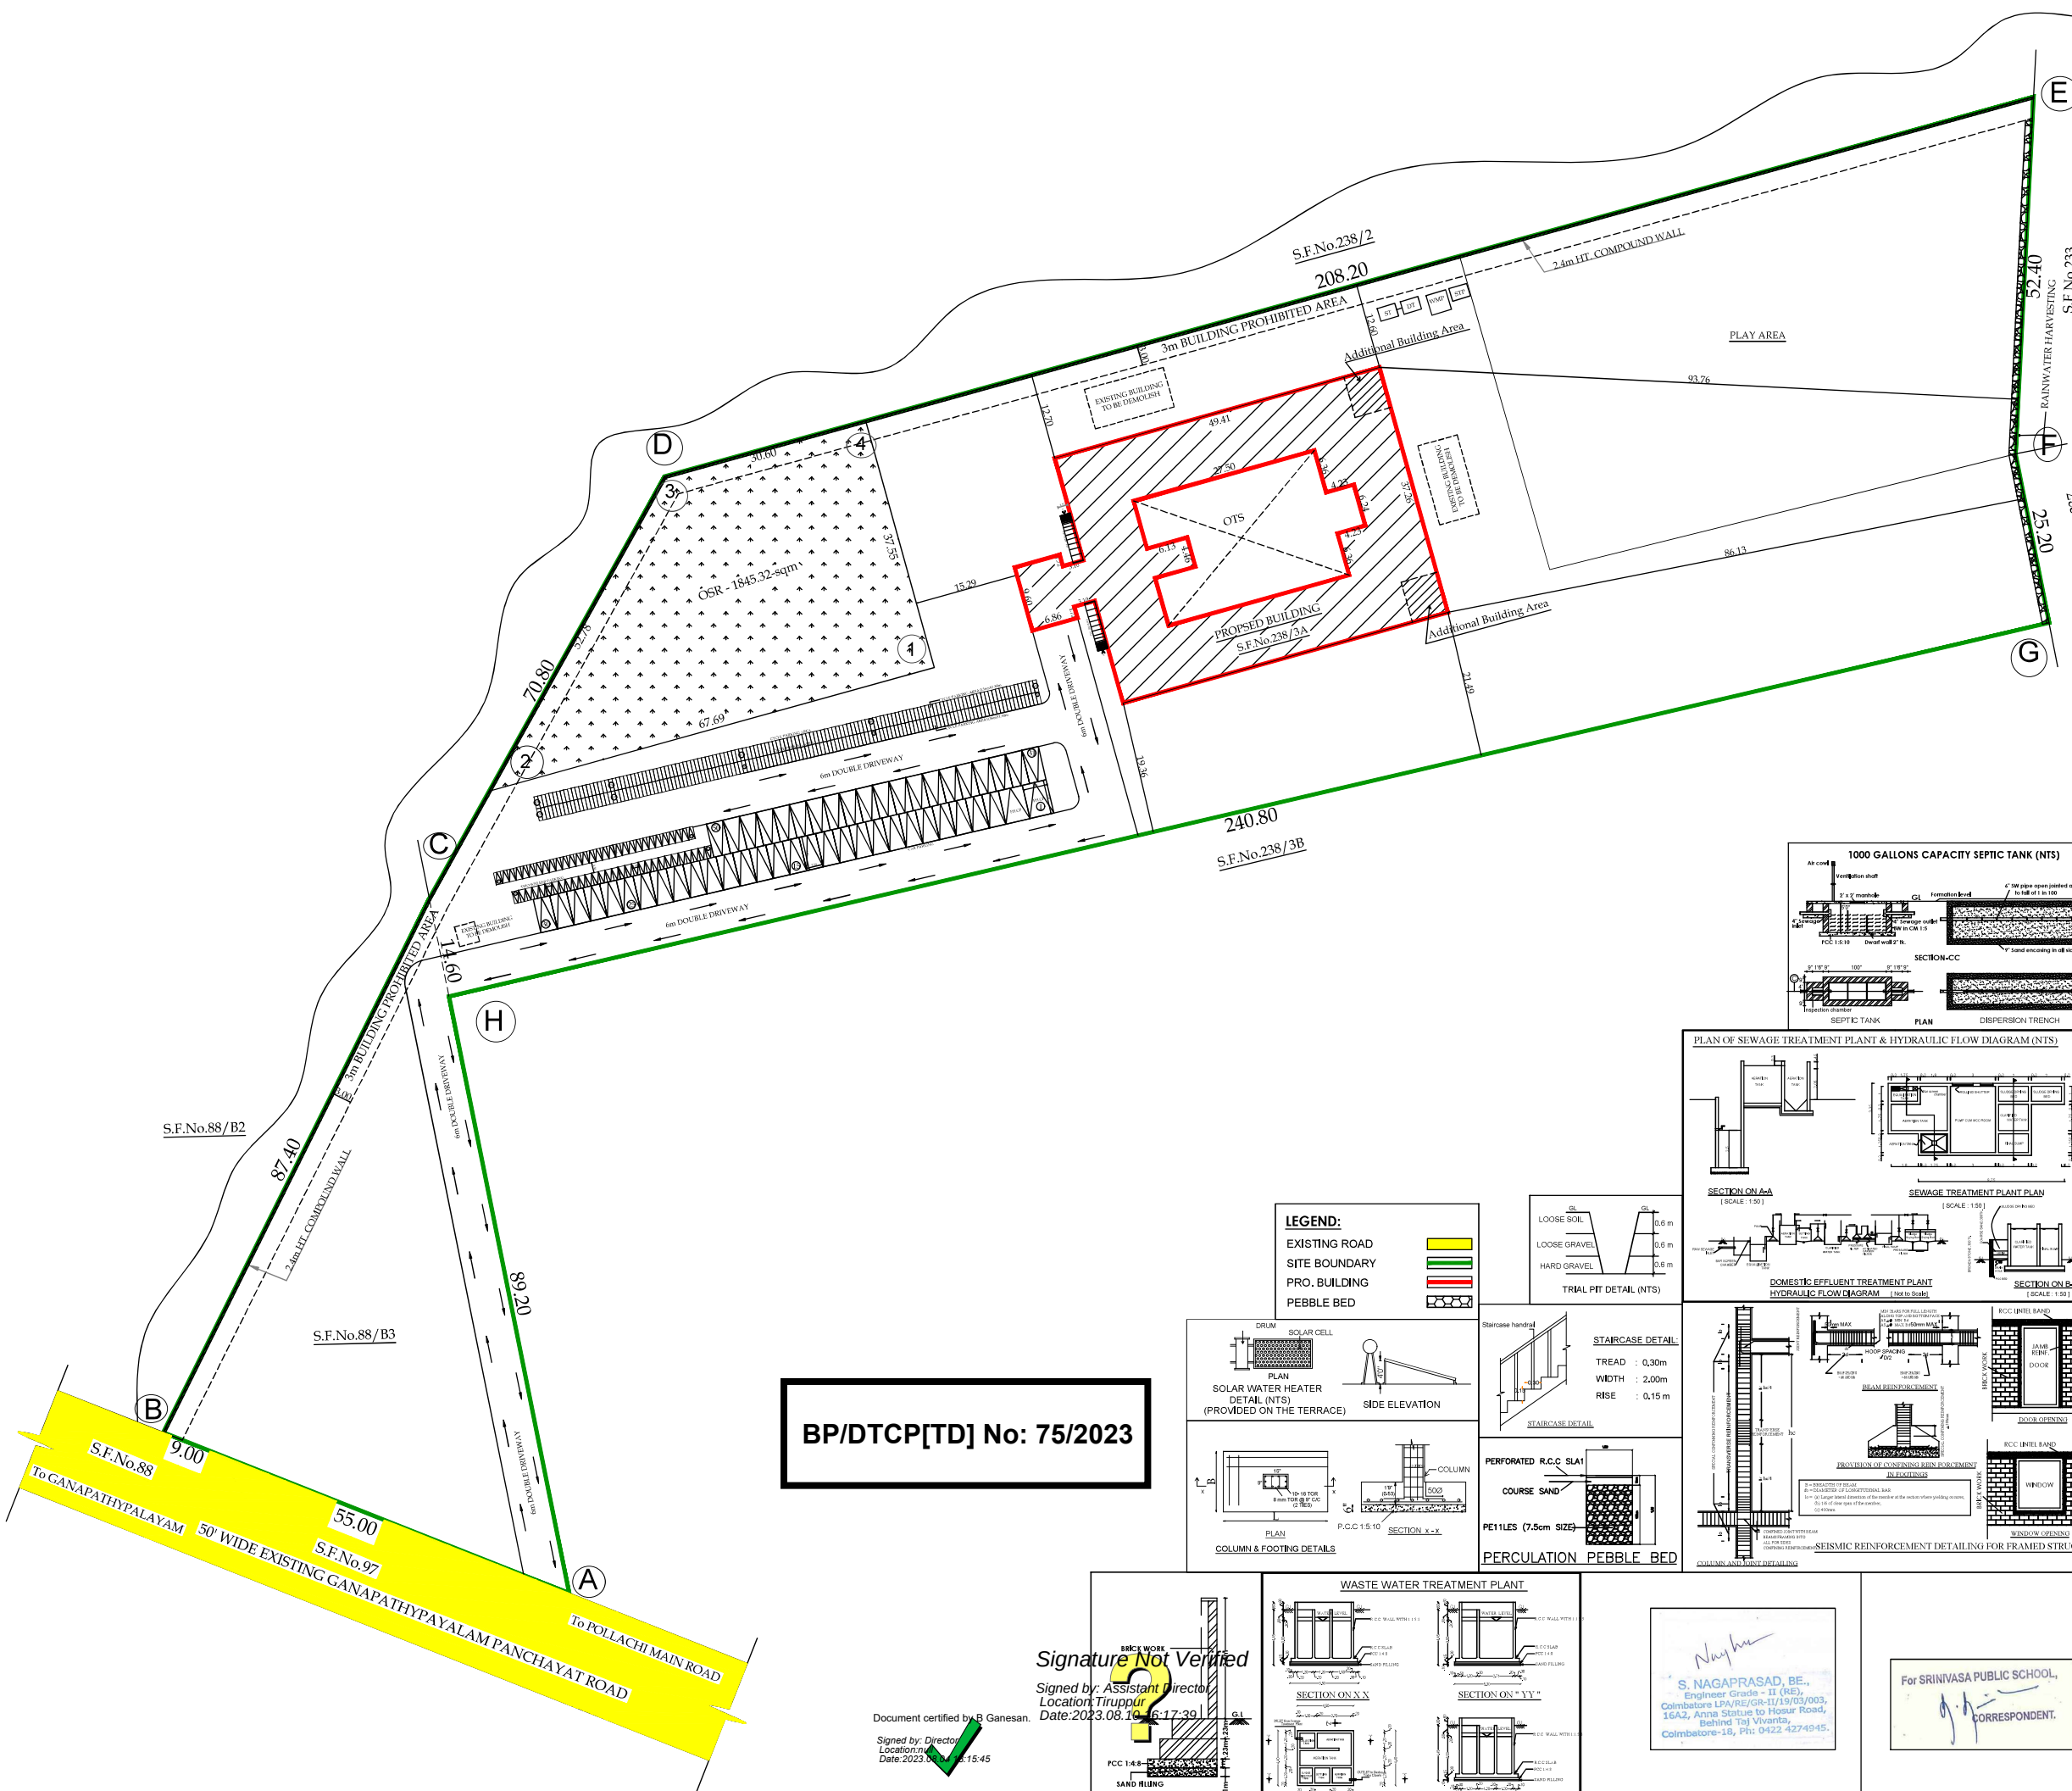

BP/DTCP[TD] No: 75/2023

LEGEND:


EXISTING ROAD	
SITE BOUNDARY	
PRO. BUILDING	
PEBBLE BED	

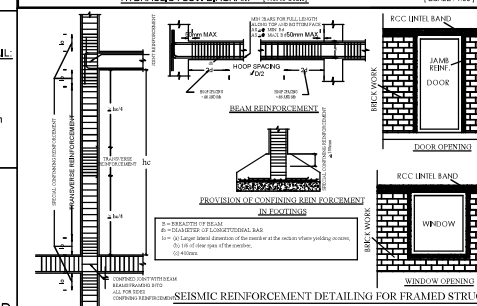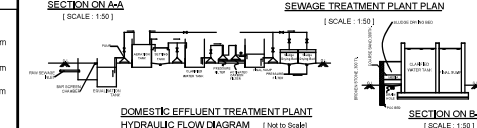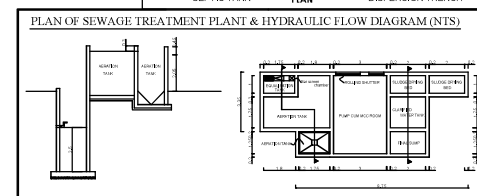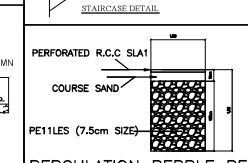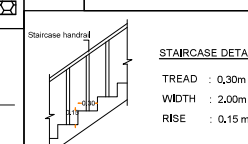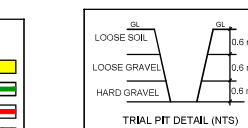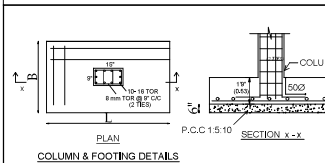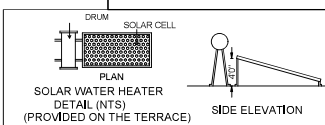

Signature Not Verified

Signed by: Assistant Director
Location: Tiruppur
Date: 2023.08.16 16:17:39

Document certified by B. Ganesan.
Signed by: Director
Location: Tiruppur
Date: 2023.08.16 15:45

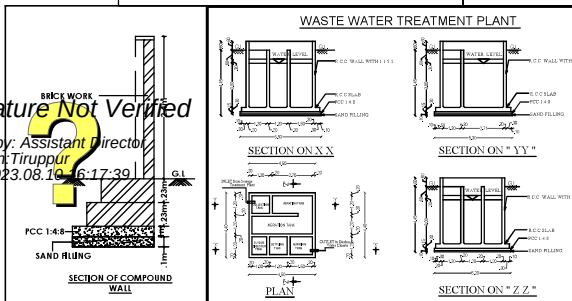

S. NAGAPRASAD, BE.,
Engineer Grade - II (RE),
Coimbatore LPA/RE/GR-11/19/03/003,
16A2, Anna Statue to Hosur Road,
Behind Taj Vivinity,
Coimbatore-16, Ph: 0422 4274945.

ARCHITECT.

For SRINIVASA PUBLIC SCHOOL,
CORRESPONDENT.

APPLICANT.

PREYADARSHI S
REG.No: SE-1/004/2021/GR-1(5E)
16A1, Huzur Road, Anna Statue,
Behind Taj Vivinity, Coimbatore-641 018.
Ph: 98430 09974
E-MAIL: info@nmsgv.com

STRUCTURAL.

S. NAGAPRASAD, BE.,
Engineer Grade - II (RE),
Coimbatore LPA/RE/GR-11/19/03/003,
16A2, Anna Statue to Hosur Road,
Behind Taj Vivinity,
Coimbatore-16, Ph: 0422 4274945.

LBS/ENGINEERS