
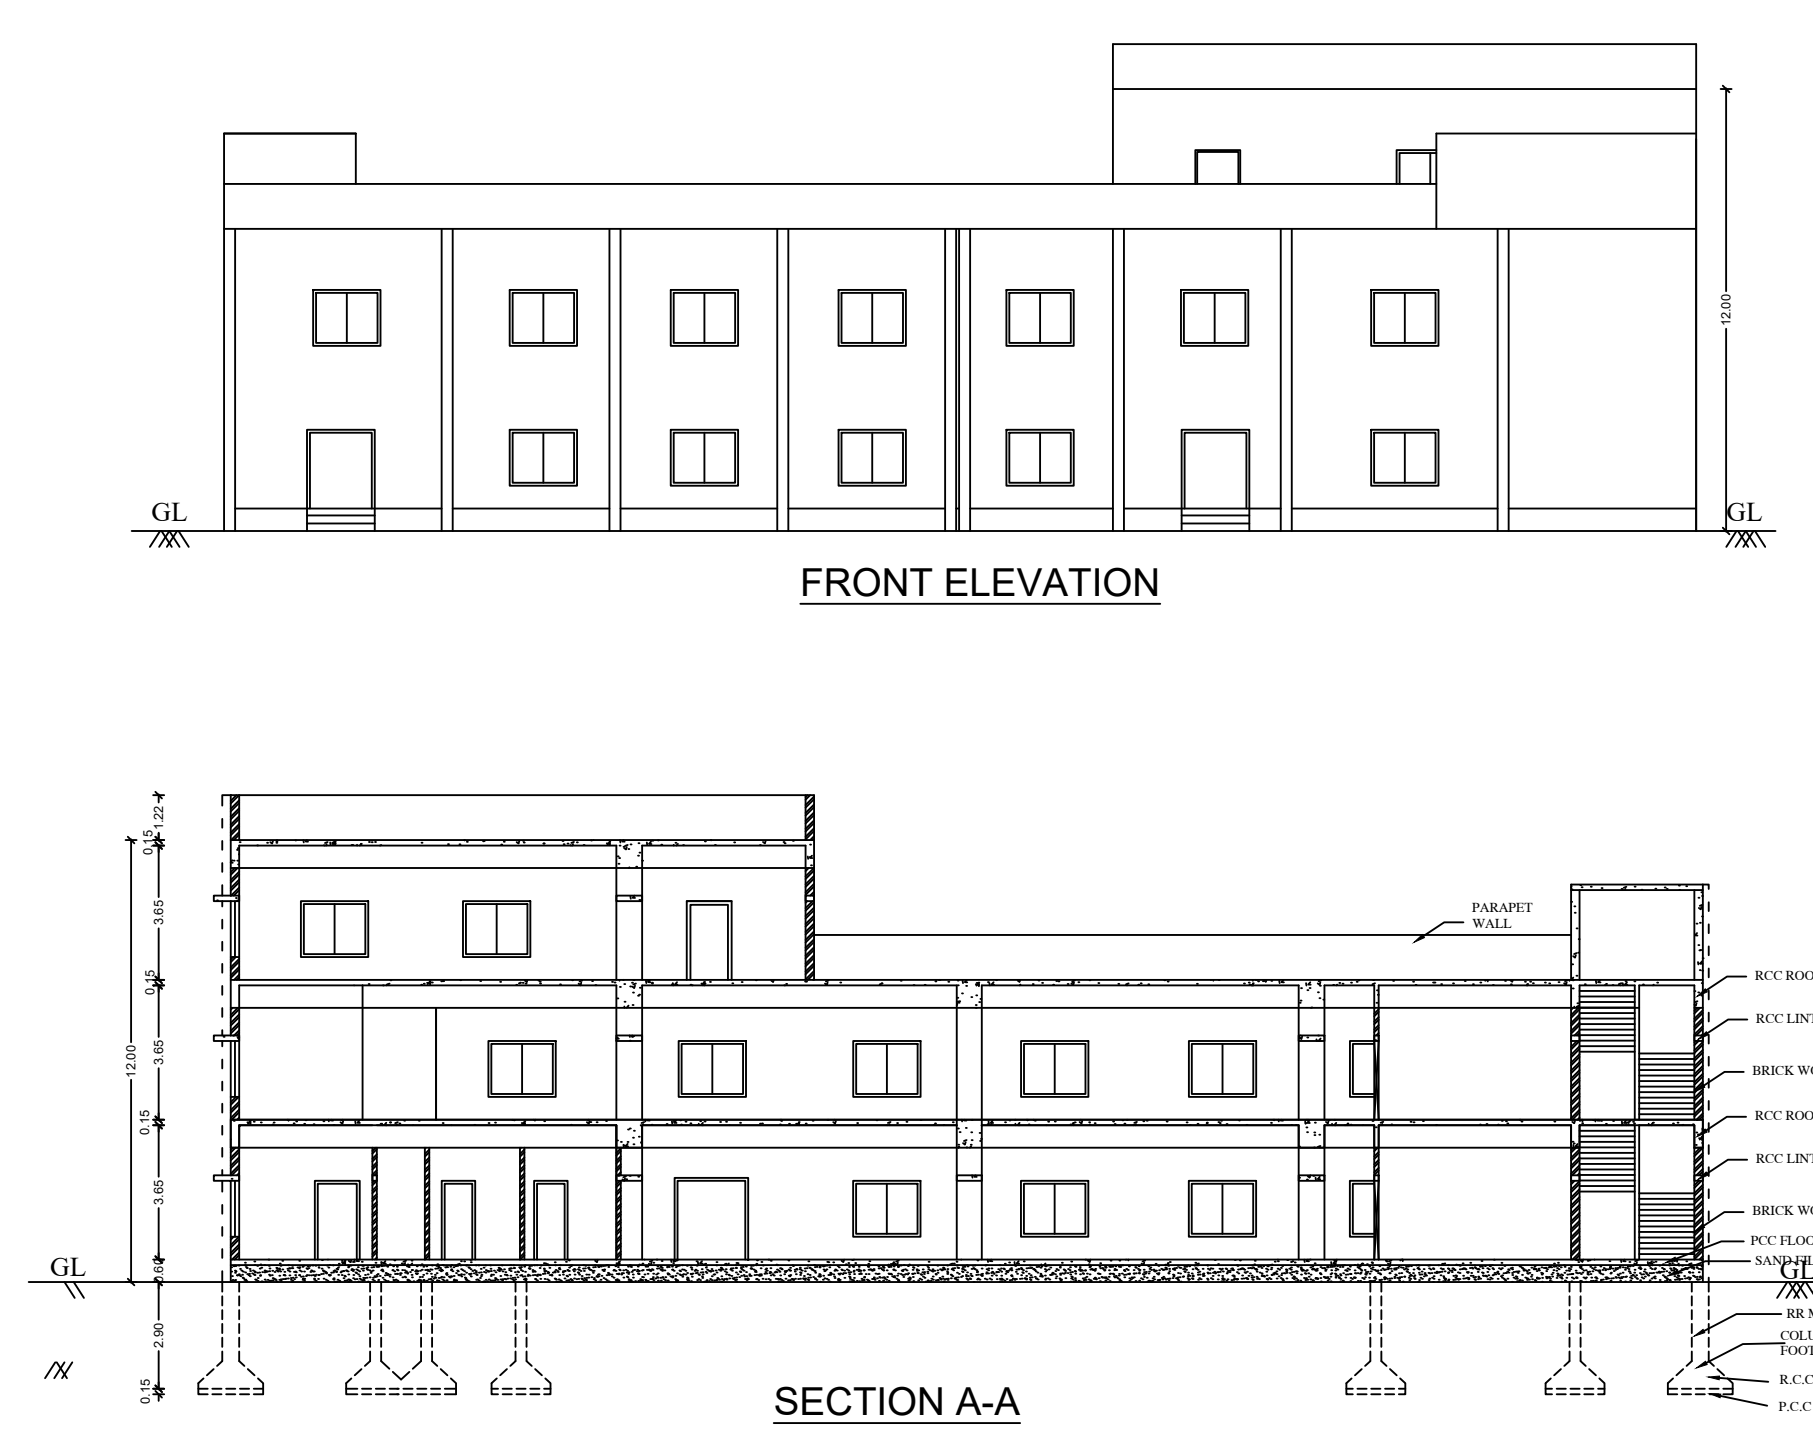
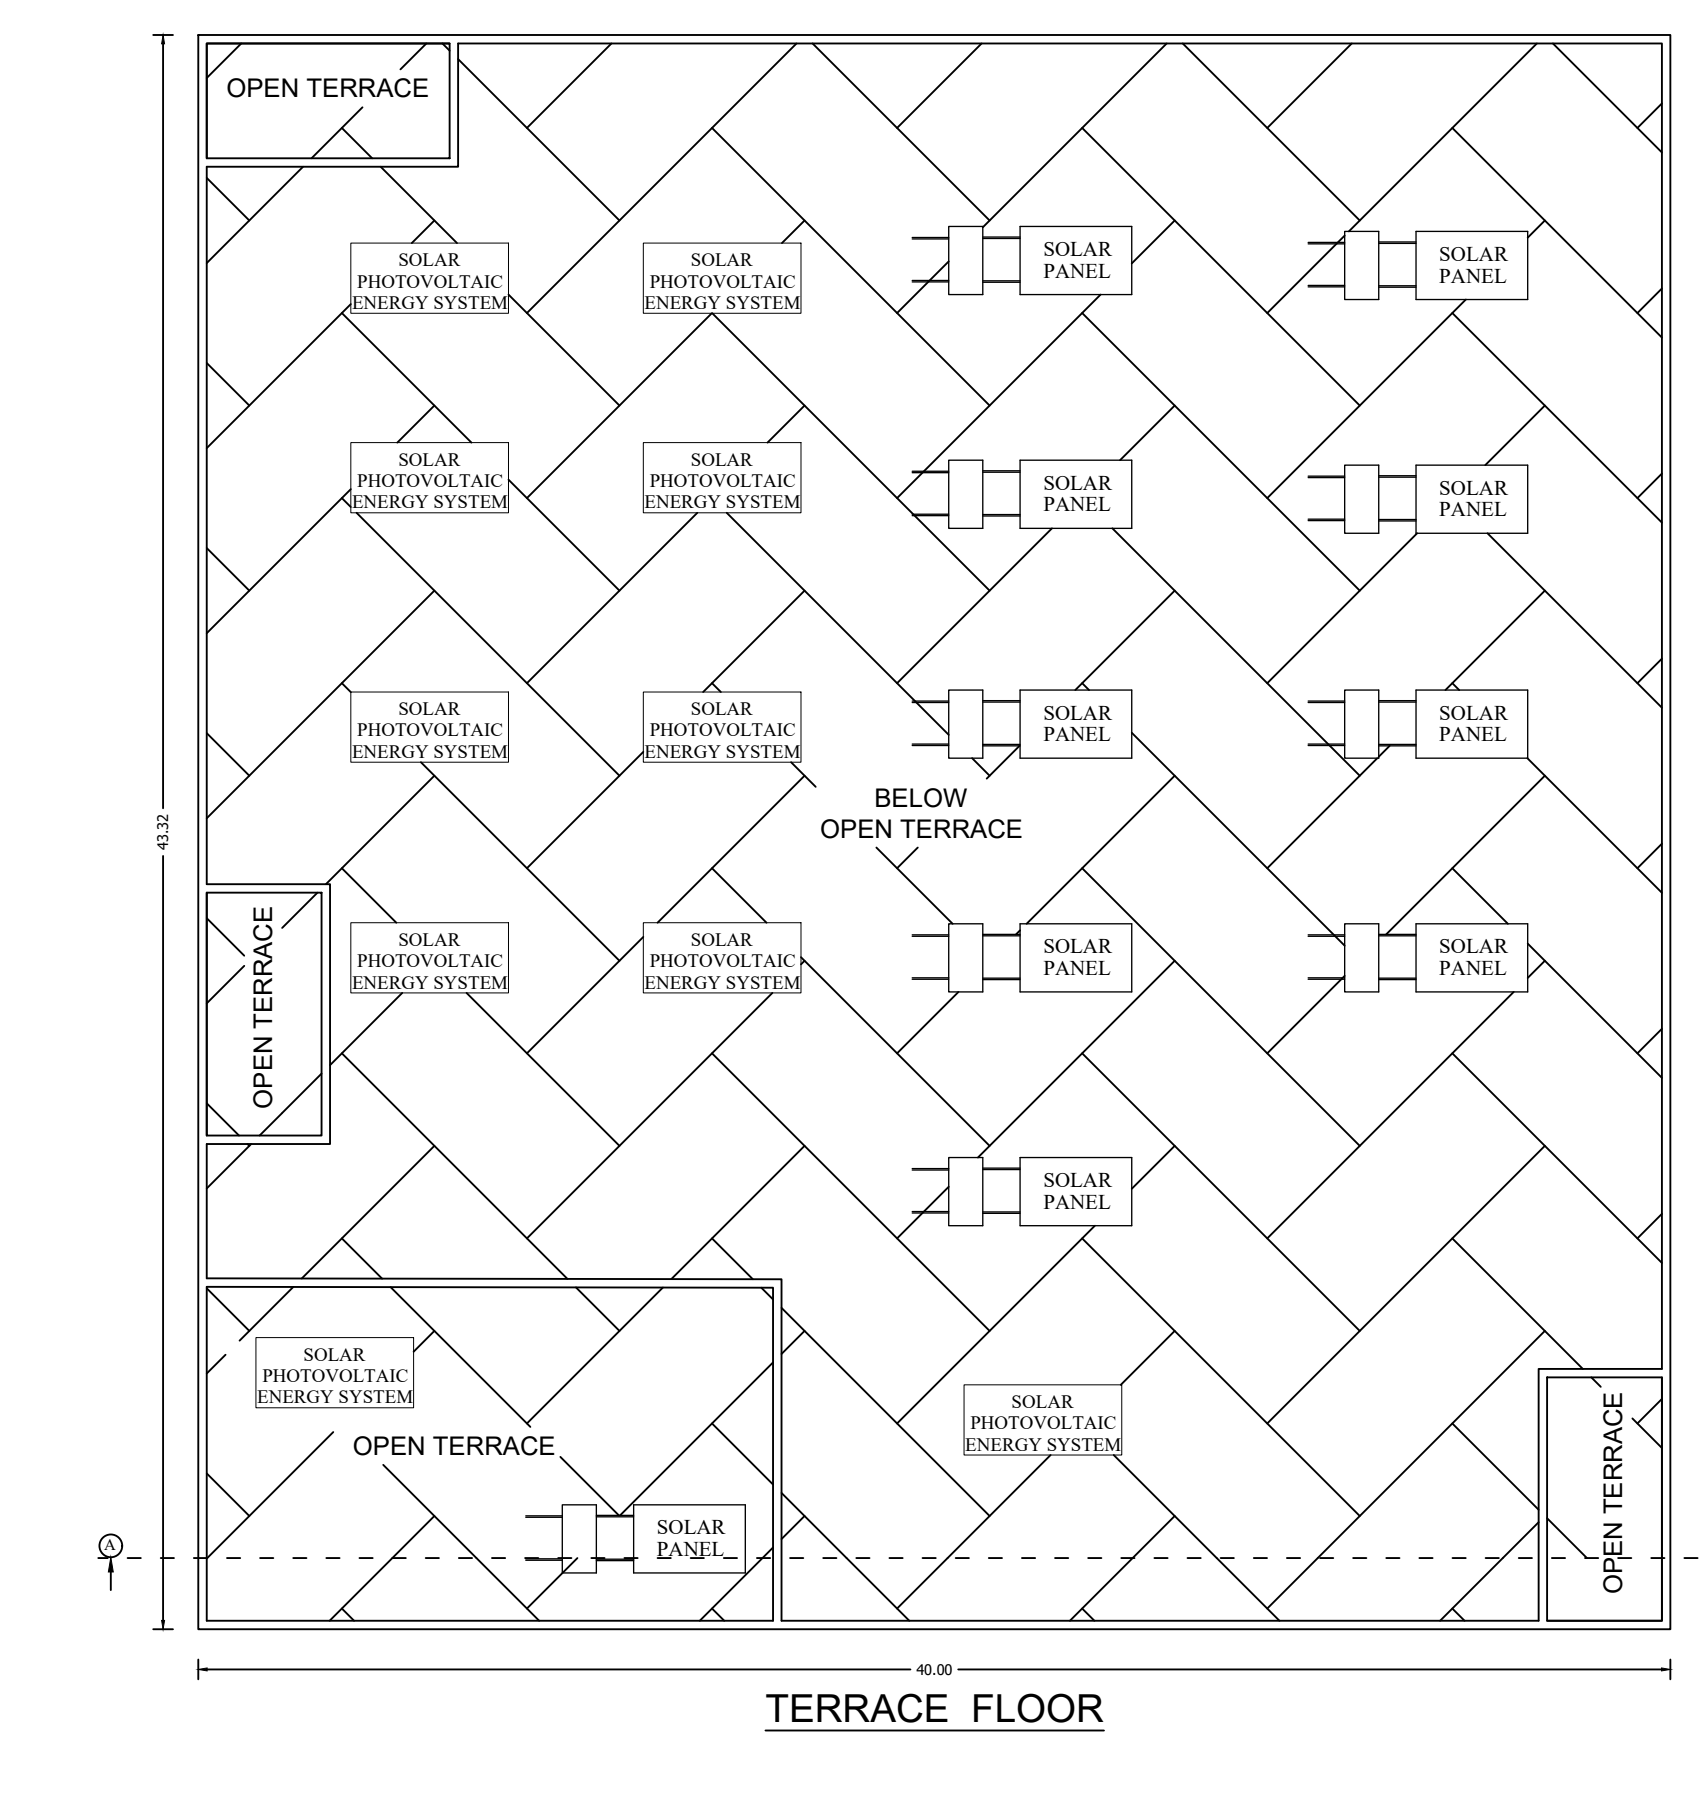
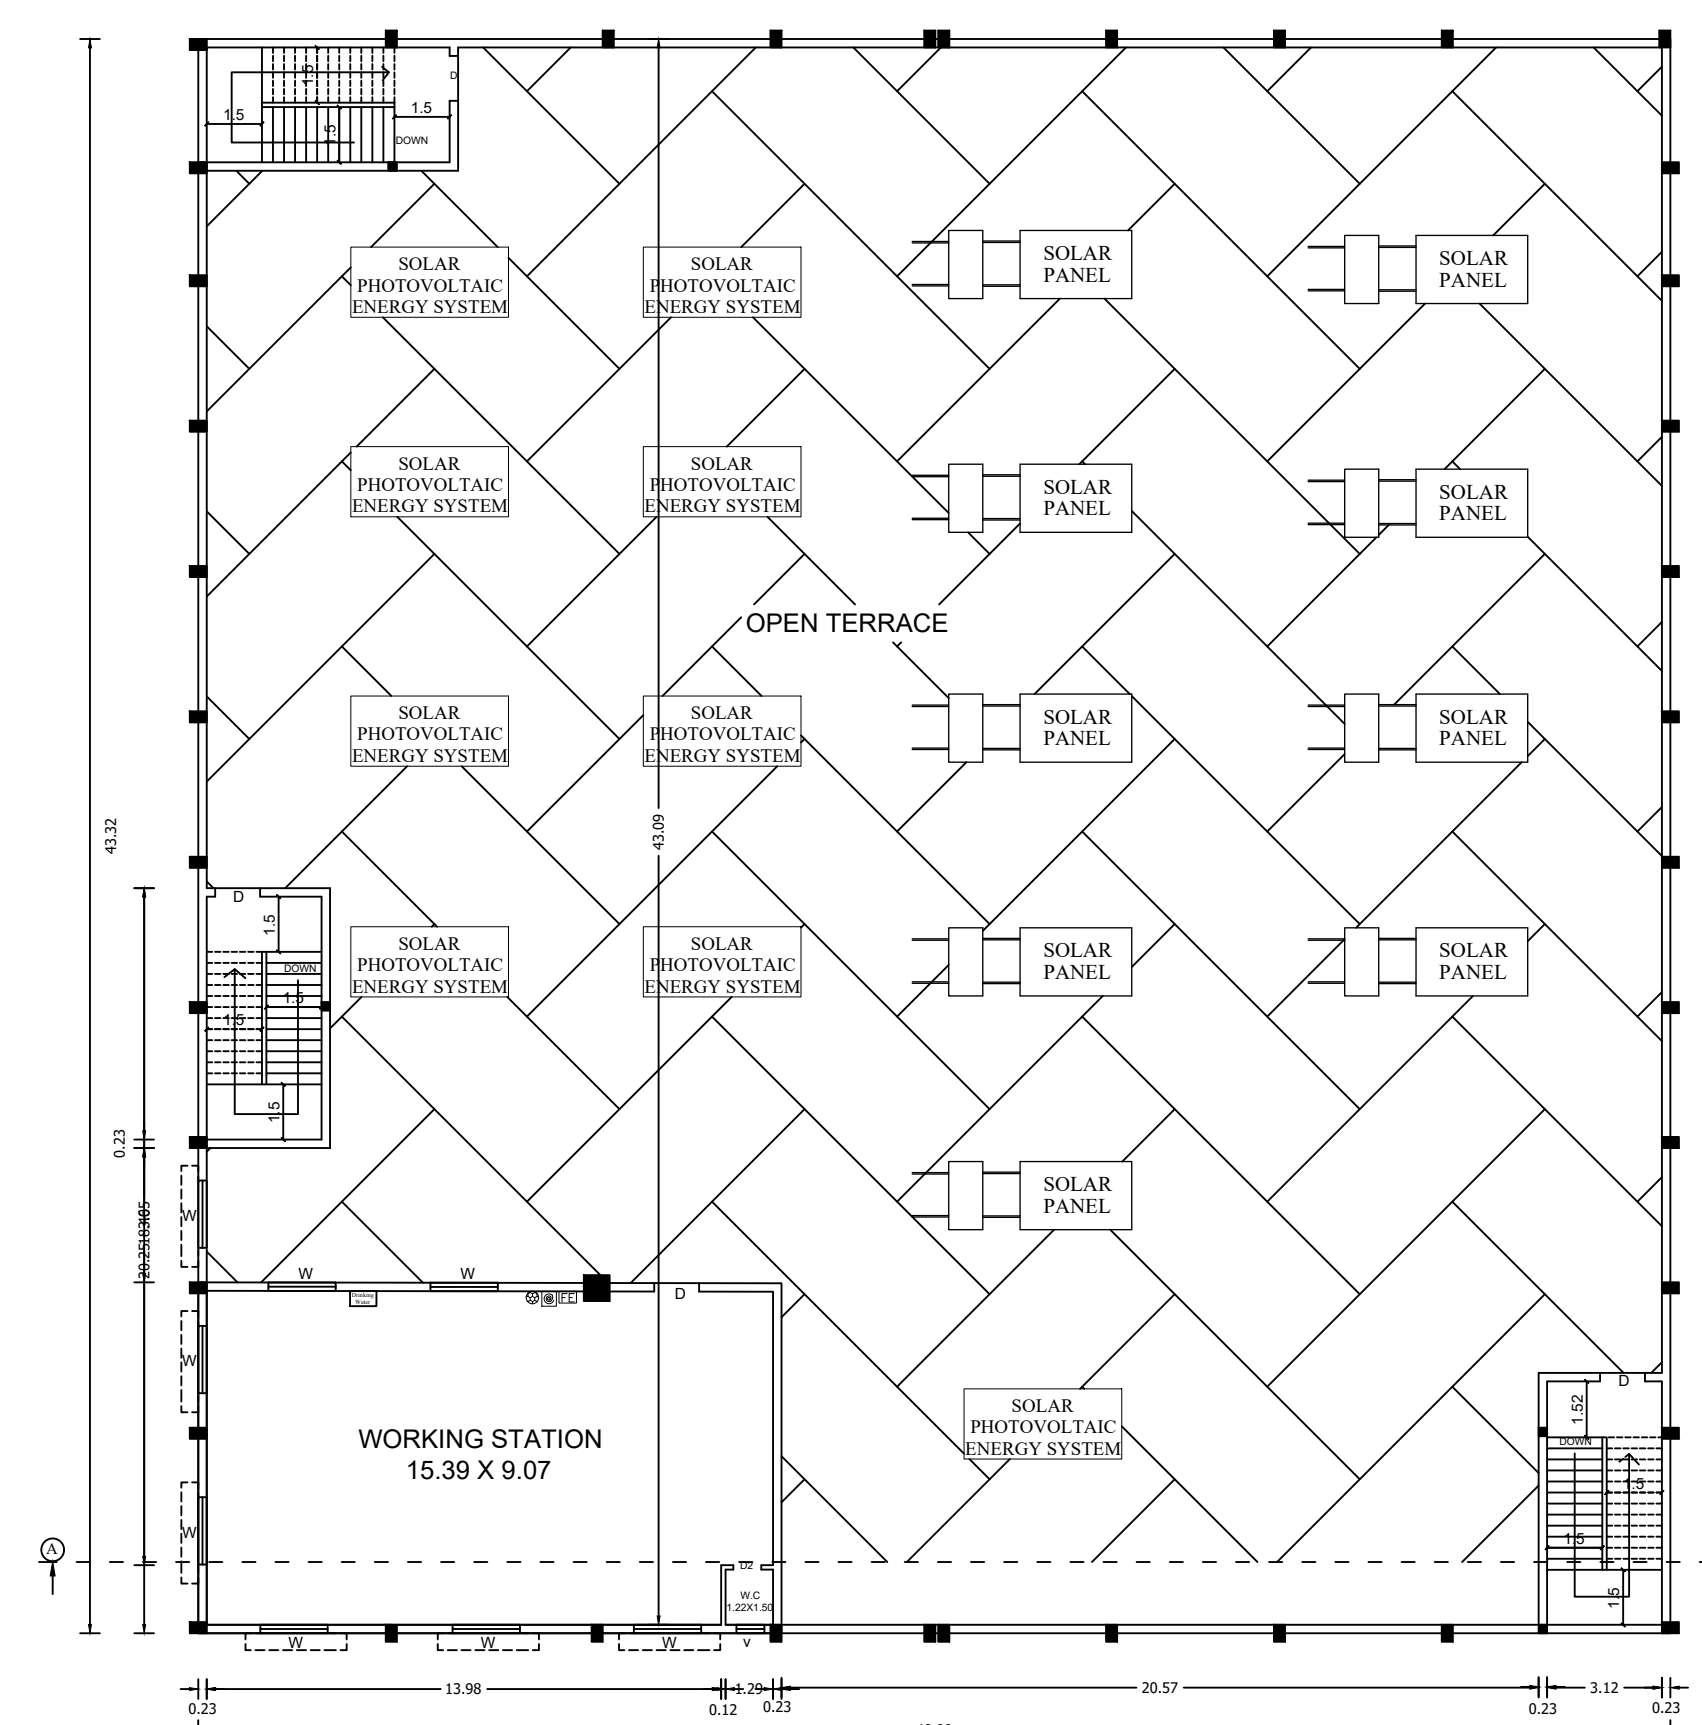
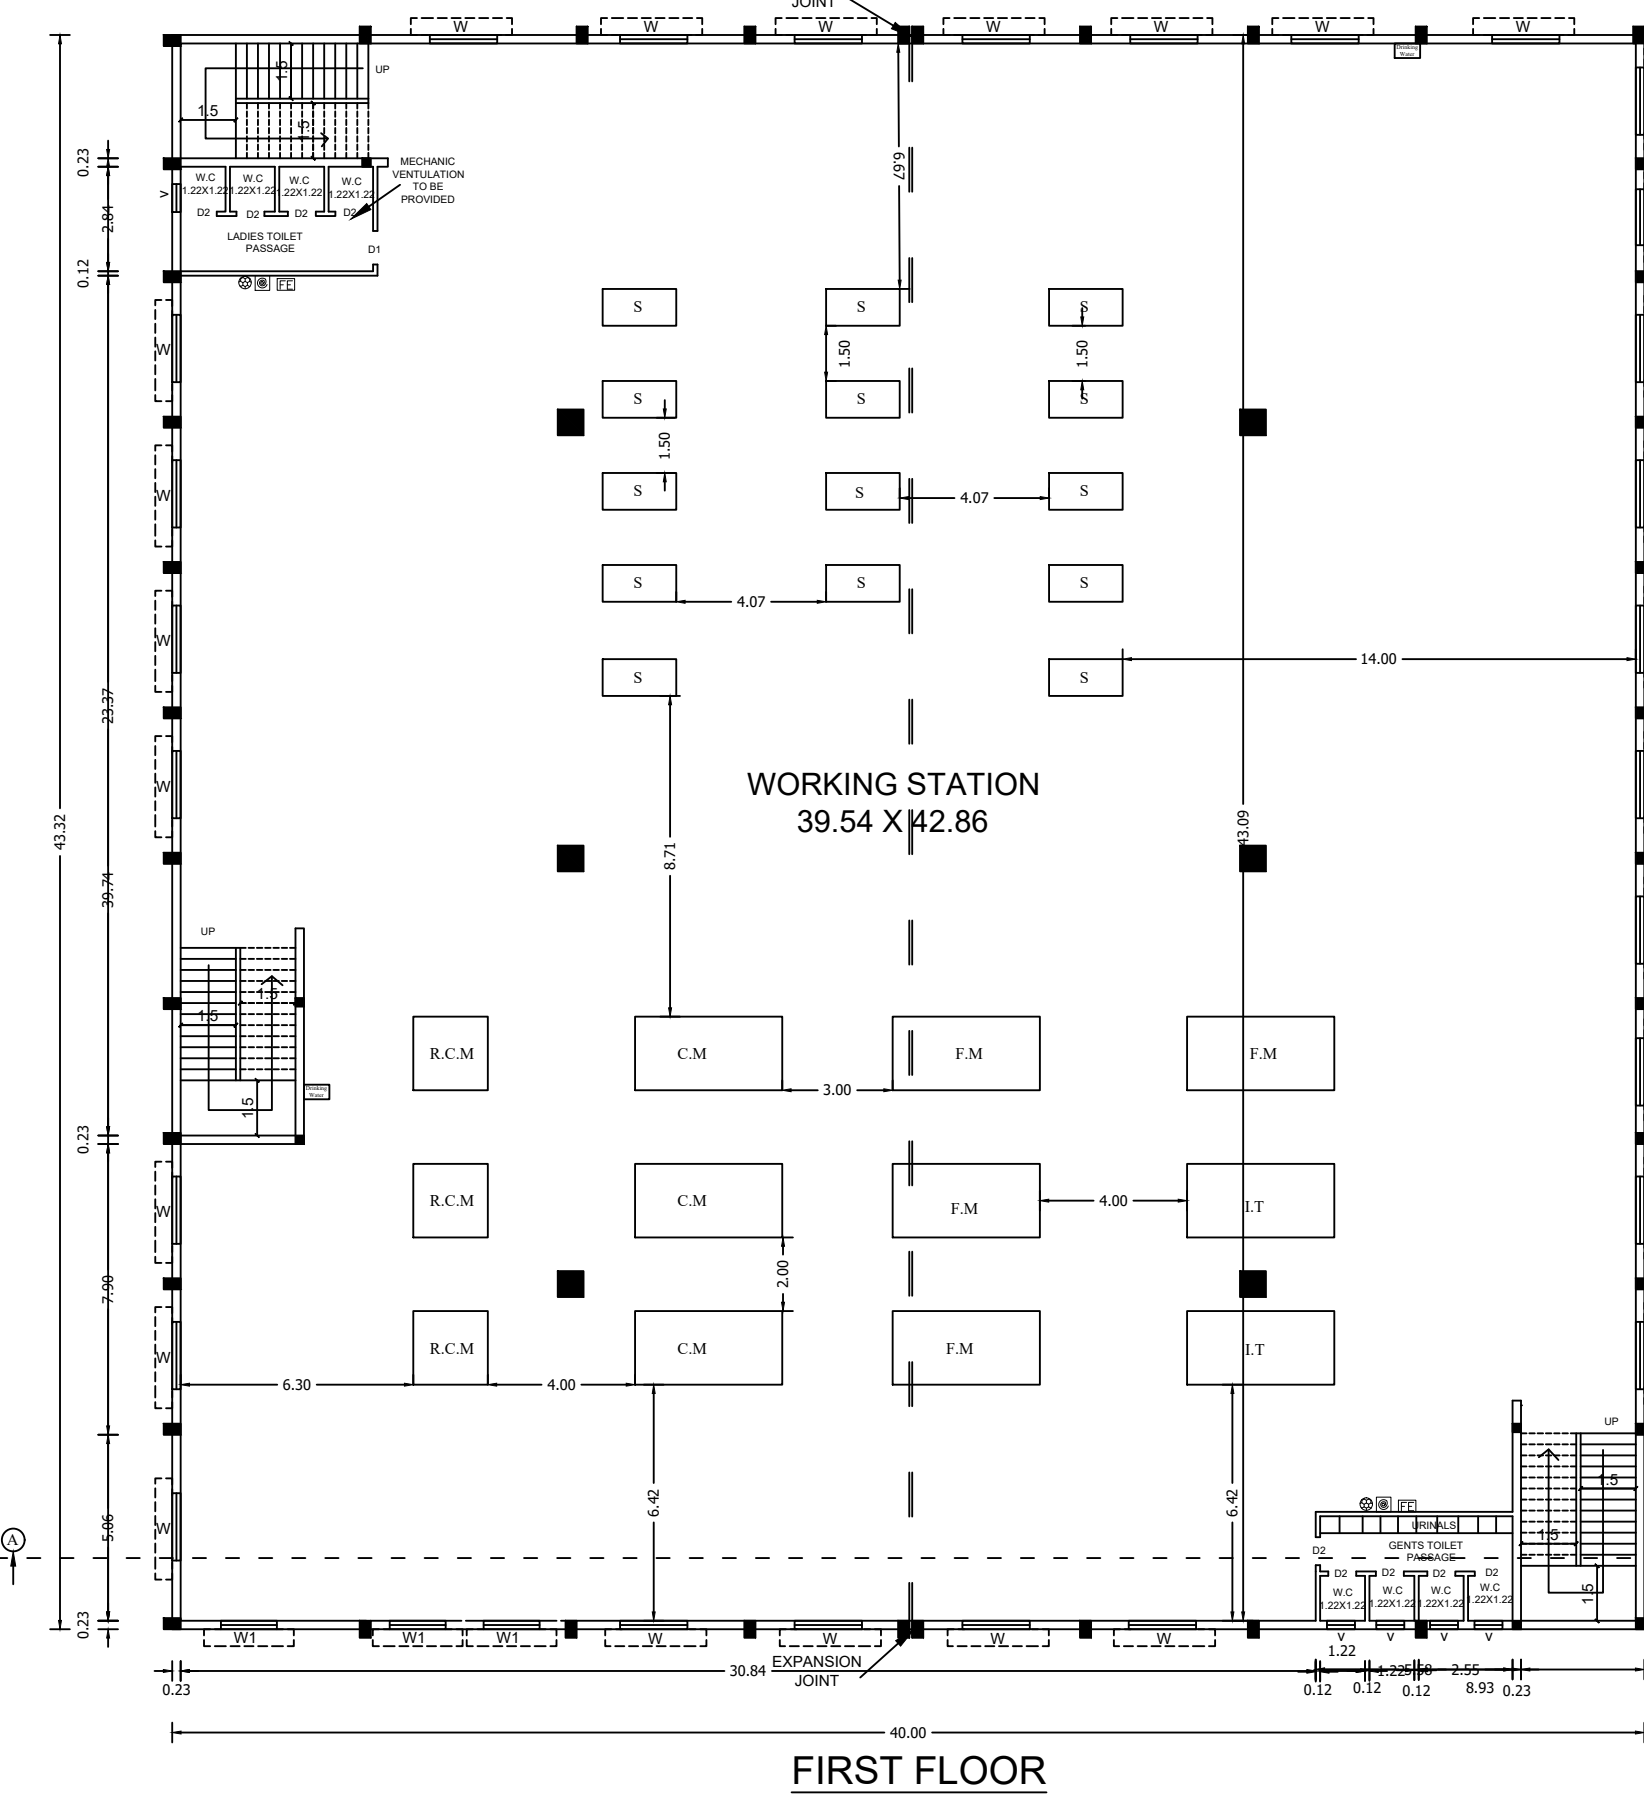
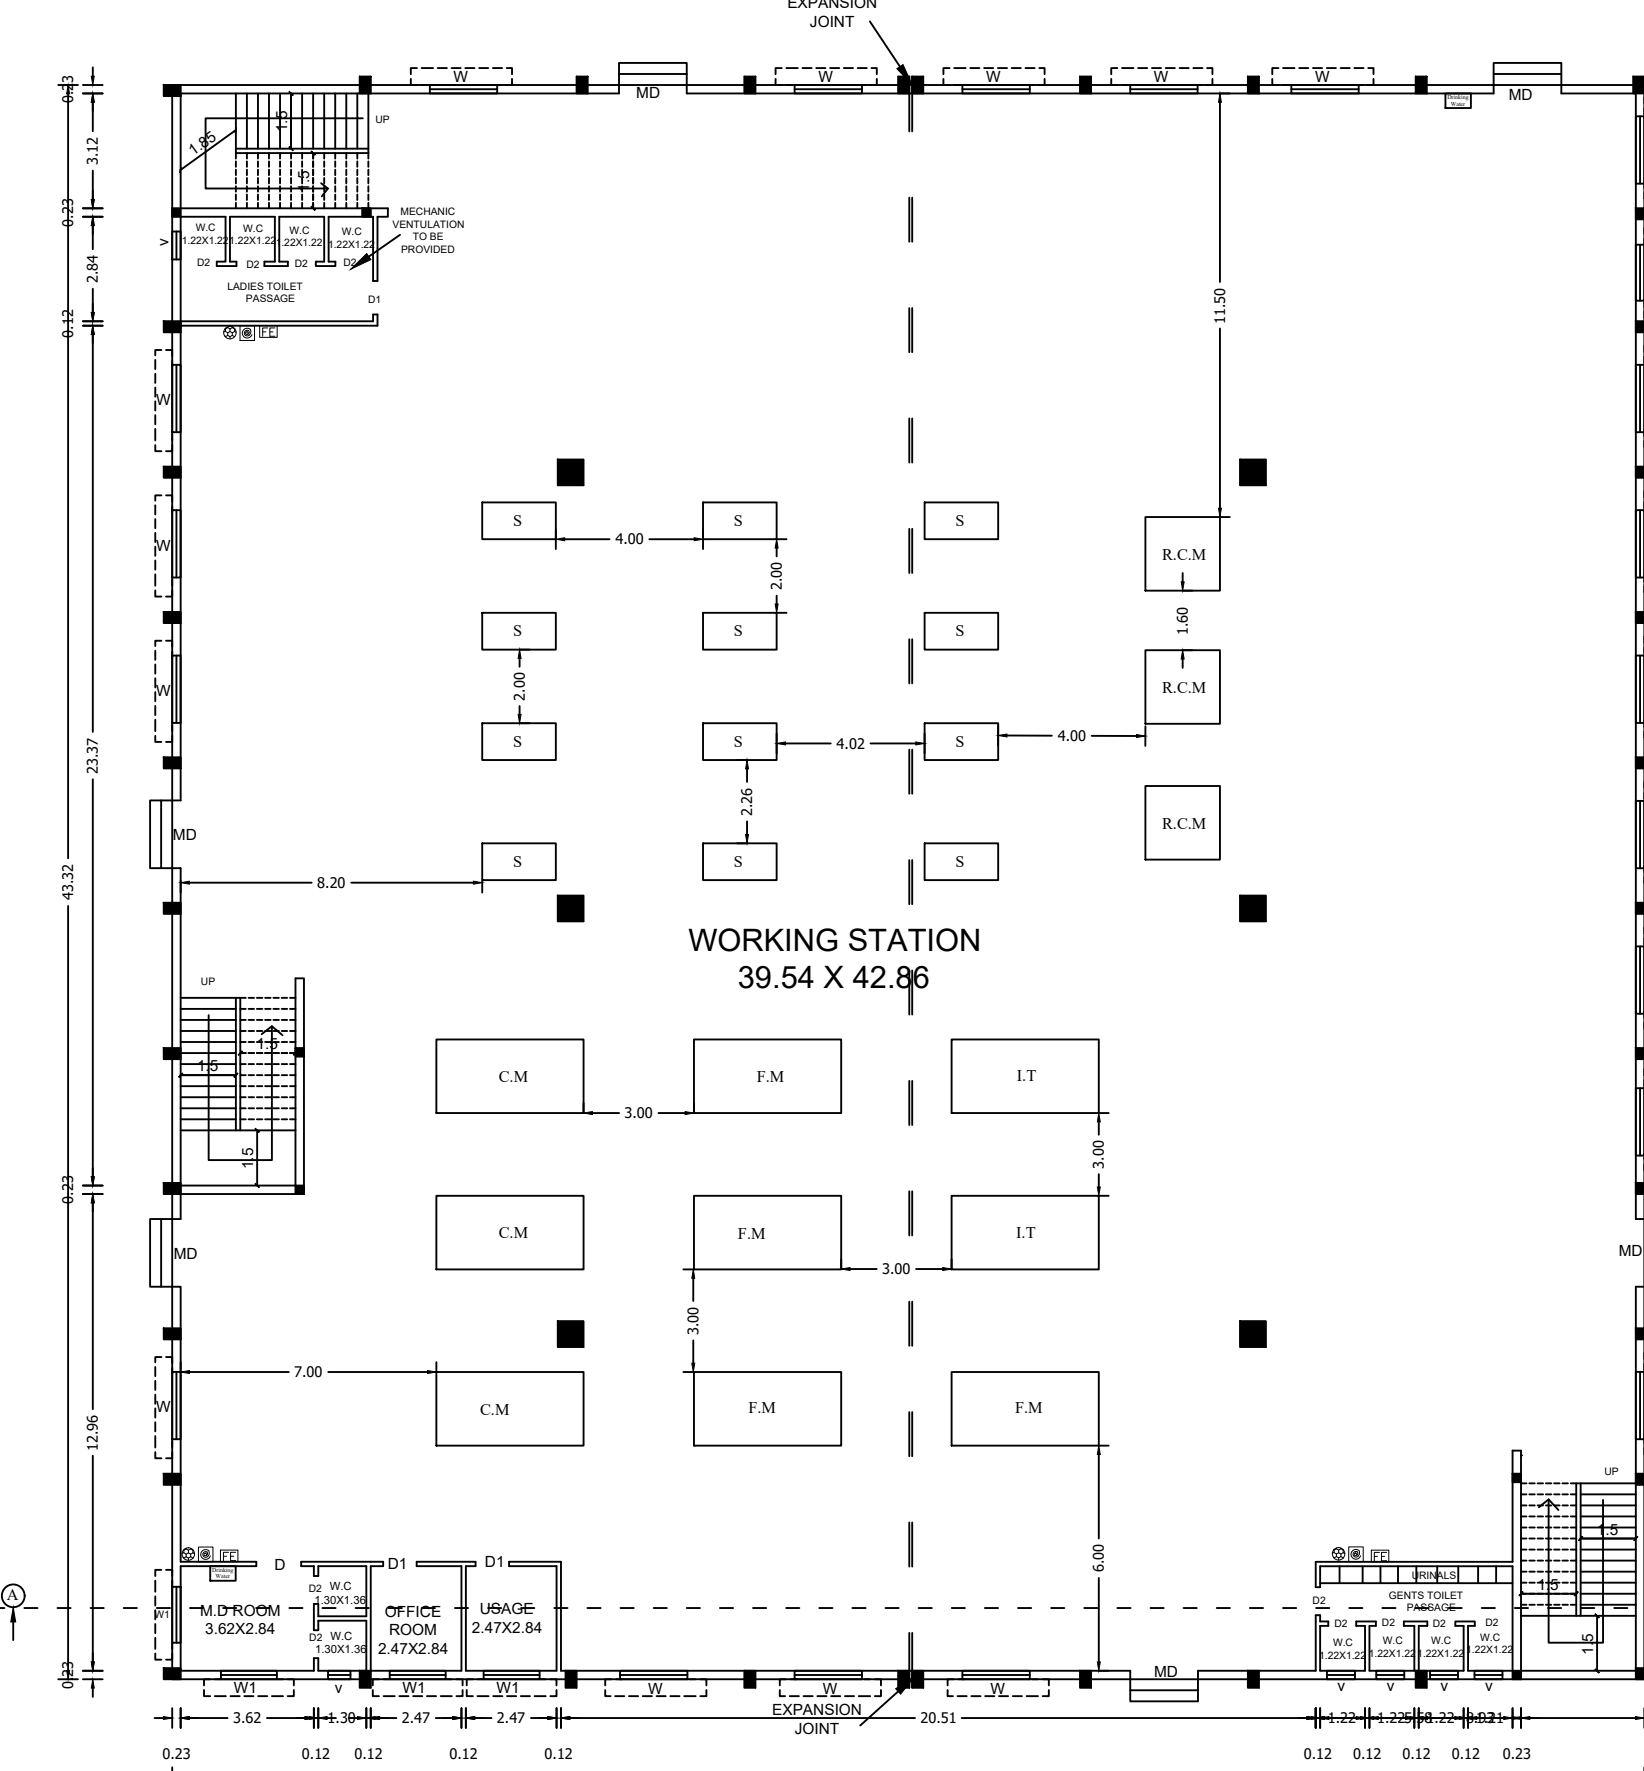


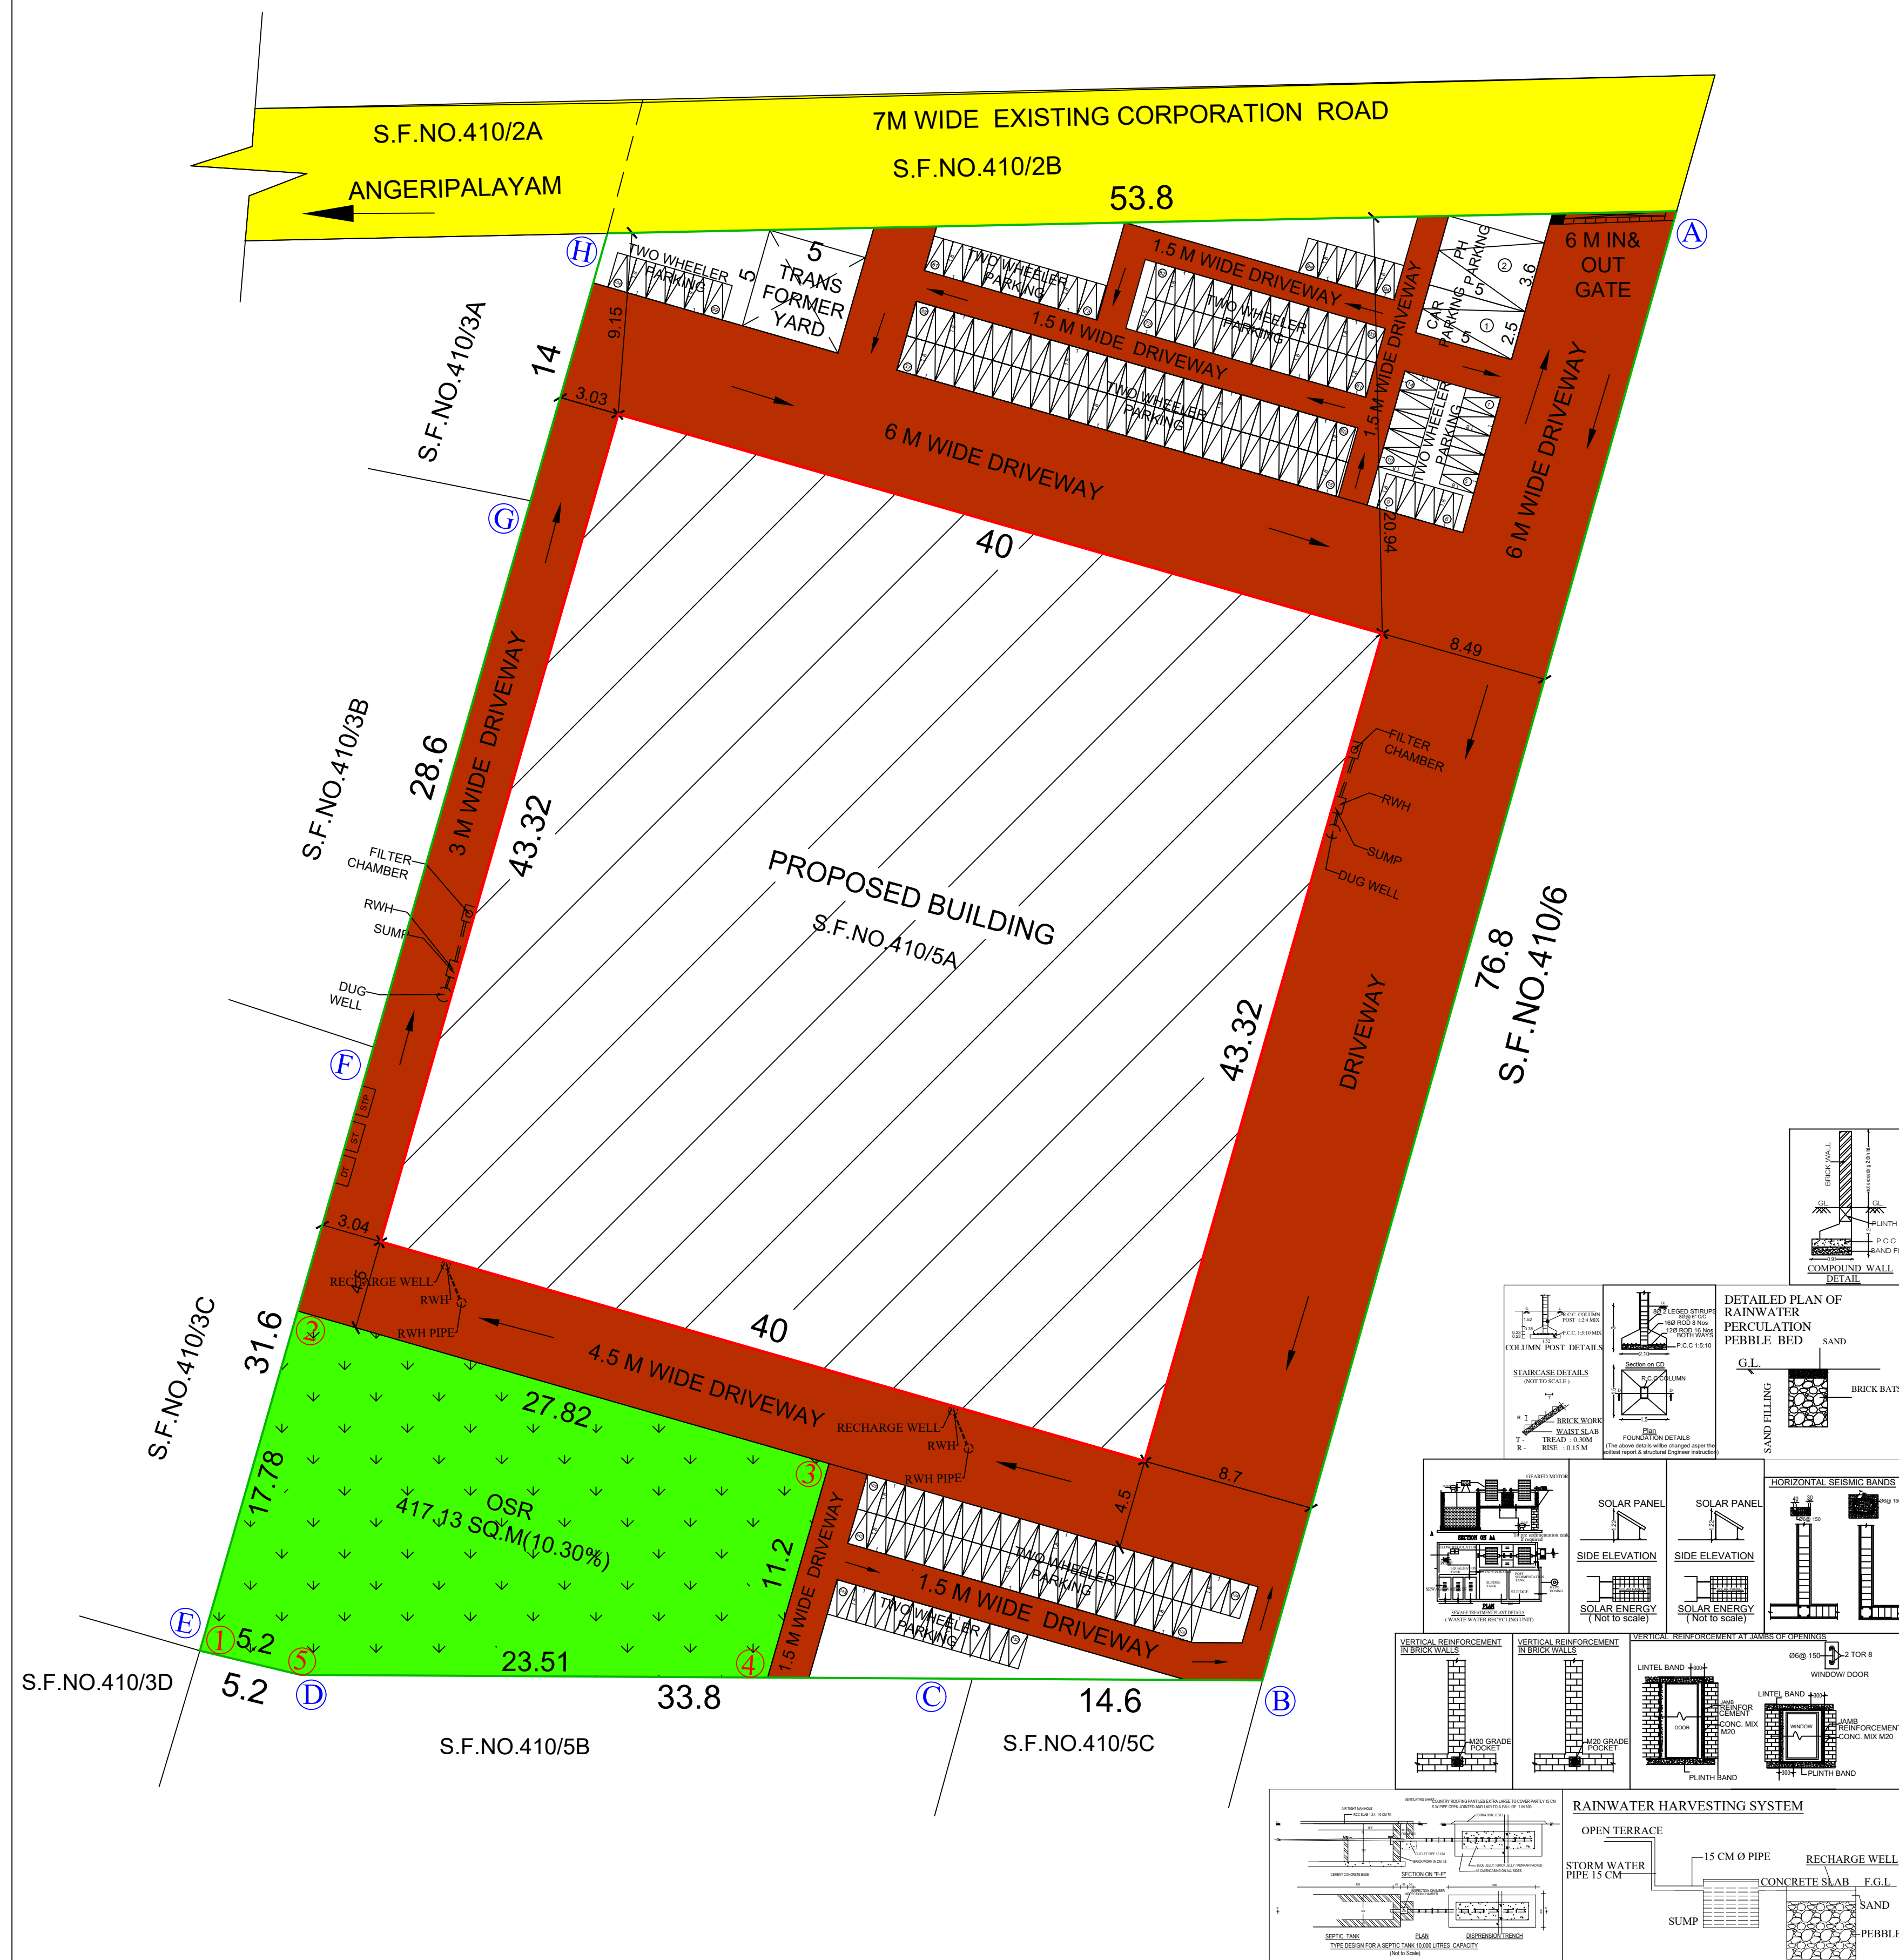

Online Application No. : SWP/BPA/010132/2023
LP/TCP [TD]/TLPA NO : 36/2023
Planning Permission : 37/2023
Planning Assistant : V.Prem Kumar
Draughtsman - III : S.Kalimuthu
Surveyor/
Assistant Draughtsman : B.Jayarani

OSR DETAILS:

REQUIRED FOR OSR	PROVIDED FOR OSR
405.00 Sq.m (10.00%)	417.13 Sq.m (10.30%)

HEIGHT OF THE BUILDING: 12.00M

Total HP Provided - 30 HP	REFERENCE
TOTAL NO. OF LABOURS - 100 NOS.	FIRE ALARM SYSTEM
GENTS - 50 NOS.	HOSE REEL
LADIES - 50 NOS.	FIRE FIGHTING EQUIPMENT
	DRINKING WATER

MACHINERY DETAILS				
Name	Numbers	Hp	Total	
Singer Machine - S	26	0.50	13	
Fushing Machine - F.M	8	1.00	8.00	
Ironing Table - I.T	4	1.50	6.00	
RIB Cutting Machine - R. C.M	6	0.25	1.50	
Cutting Machine - C.M	6	0.25	1.50	
TOTAL			30.00	

SITE AND DETAILED PLAN SHOWING THE PROPOSED CONSTRUCTION RCC ROOF OF HAVING A GROUND FLOOR, FIRST FLOOR & SECOND FLOOR IN GARMENTS STICHING AND TAILORING INDUSTRY (GREEN CATEGORY) BUILDING WITH 30 HP IN S.F.NO.410/5A, CHETTIPALAYAM VILLAGE, TIRUPPUR NORTH TALUK, TIRUPUR DISTRICT.

SCALE - 1 : 200

ALL DIMENSIONS ARE IN METER

NAME OF THE APPLICANT:
Mr.M.ARUCHAMY S/O MARAPPA GOUNDER

AS PER DOCUMENT - 1.00 ACRE (or) 4046.86 Sq.m

AS PER PATTA - 4050.00 Sq.m

AS PER SUPER IMPOSED AREA - 3926.40 Sq.m

S.NO	DESCRIPTION	FSI AREA IN Sq.M	NON FSI AREA IN Sq.M	TOTAL BUILT UP AREA IN Sq.M
1	GROUND FLOOR	1732.80	-	1732.80
2	FIRST FLOOR	1732.80	-	1732.80
3	SECONDFLOOR	150.91	-	150.91
3	HEAD ROOM	-	72.40	72.40
	TOTAL	3616.51	72.40	3688.91
	FSI Area	3616.51		
	Site Area	3926.40		
			0.92 < 1.50	

JOINERY DETAILS

SYMBOL	DESCRIPTION	IN METER
MD	MAIN DOOR	1.83 X 2.14
D	DOOR	1.22 X 2.14
D1	DOOR 1	0.91 X 2.14
D2	DOOR 2	0.76 X 2.14
W	WINDOW	1.83 X 1.52
W1	WINDOW 1	1.52 X 1.52
V	VENTILATOR	0.76 X 0.61

PARKING AREA DESCRIPTION	AREA IN Sq.M	REQUIRED	PROVIDED
1 CAR SPACE FOR EVERY 200 Sq.m OF OFFICE FLOOR AREA	33.73	1	2 (INCLUDING 1PH)
1 TWO WHEELER SPACE FOR EVERY 50 Sq.m OF FLOOR AREA	3582.78	72	76
1 CYCLE SPACE FOR EVERY 50 Sq.m OF FLOOR AREA	3582.78	72	76

REGISTERED STRUCTURAL ENGINEER

APPLICANT