
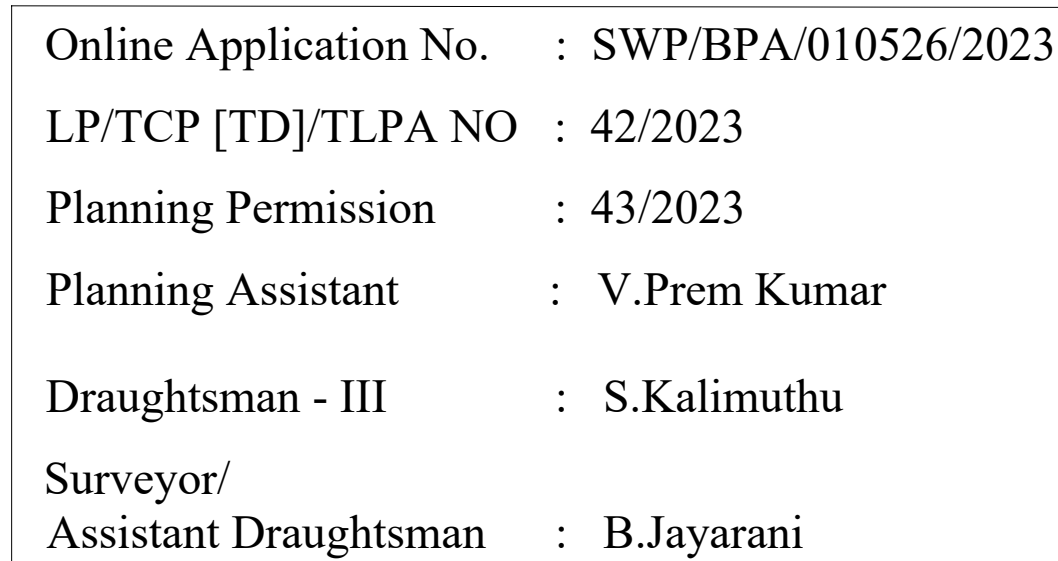


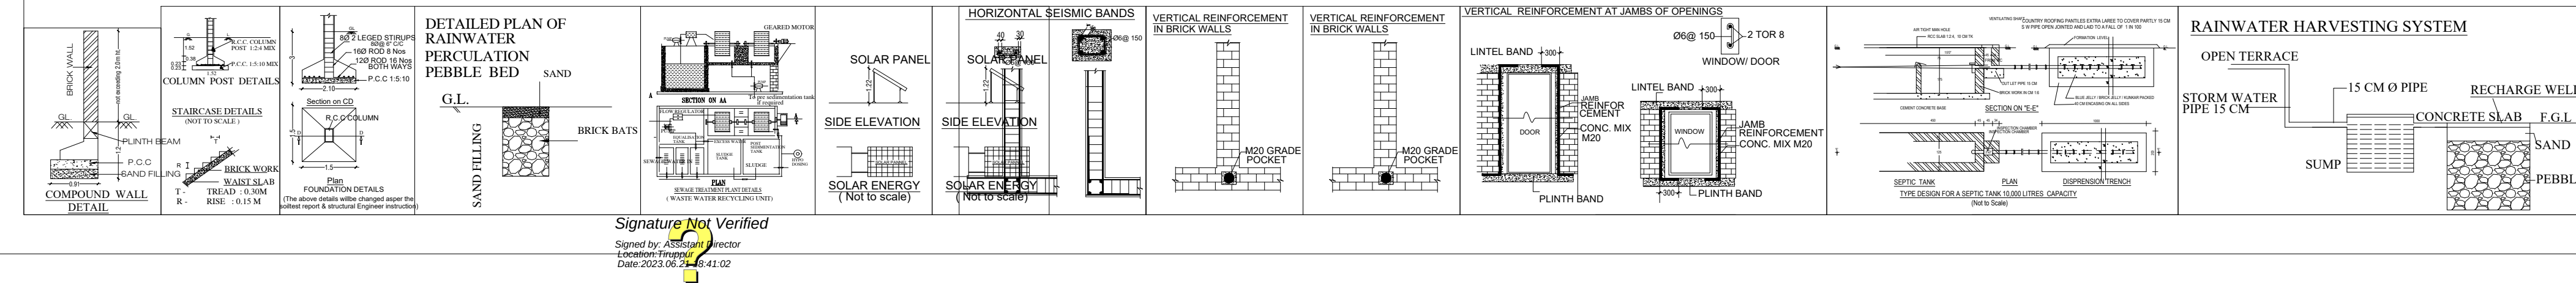

Er.C.PALANISAMY, B.E
Registered Engineer - TD/RE/Gr-I/2023/05/00
Registered Structural Engineer - 018/RE II
Licensed Building Surveyor - 032/28/2018-2019
Consulting Civil Engineer
RG Builders No: 59/1, Swapna Towers (Third Floor)
Stanes Road 4th Street, Avinashi Main Road,
Tirupur - 641602, Cell No: 9894042540
E.mail: cpsamy.rgbuilders@gmail.com

REGISTERED ENGINEER :

APPLICANT: