




NORTH SIDE ELEVATION (BLOCK-1)

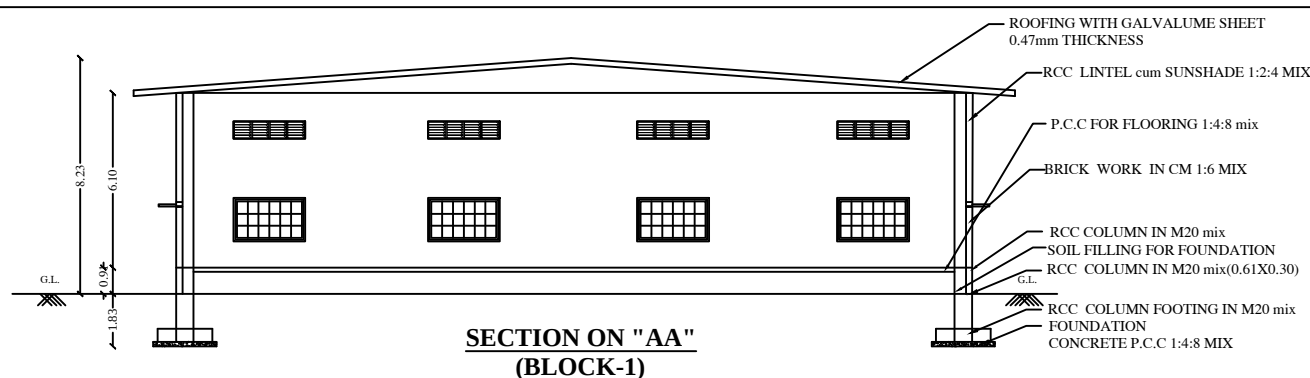


SECTION ON "AA"  
(BLOCK-1)

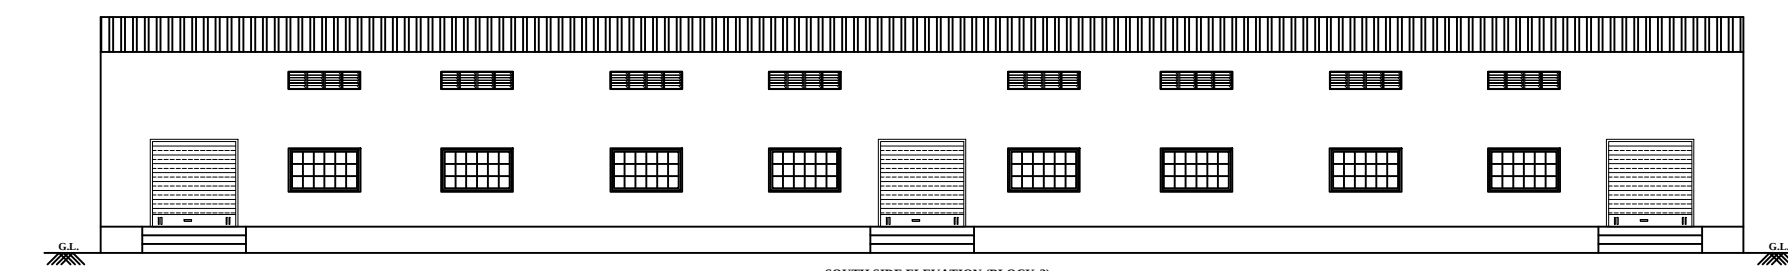


SOUTH SIDE ELEVATION (BLOCK-2)

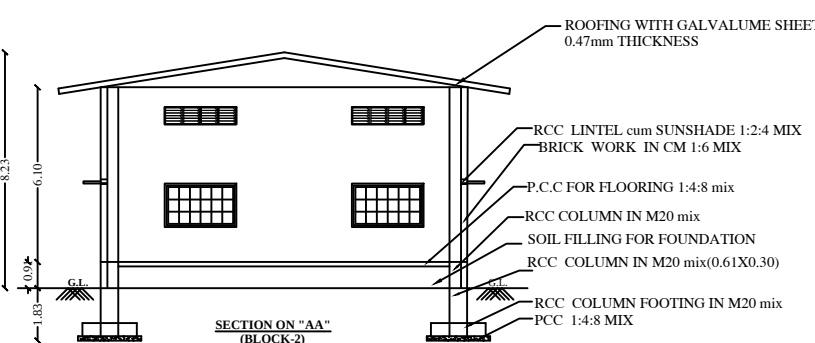


SECTION ON "AA"  
(BLOCK-2)

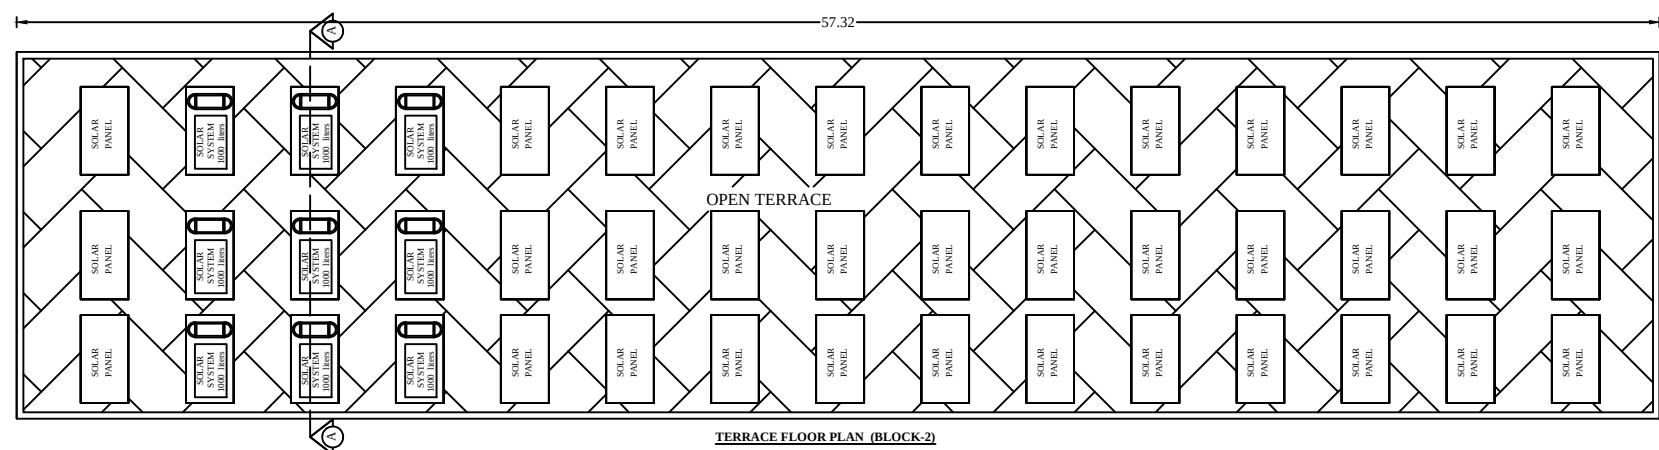


TERRACE FLOOR PLAN (BLOCK-2)

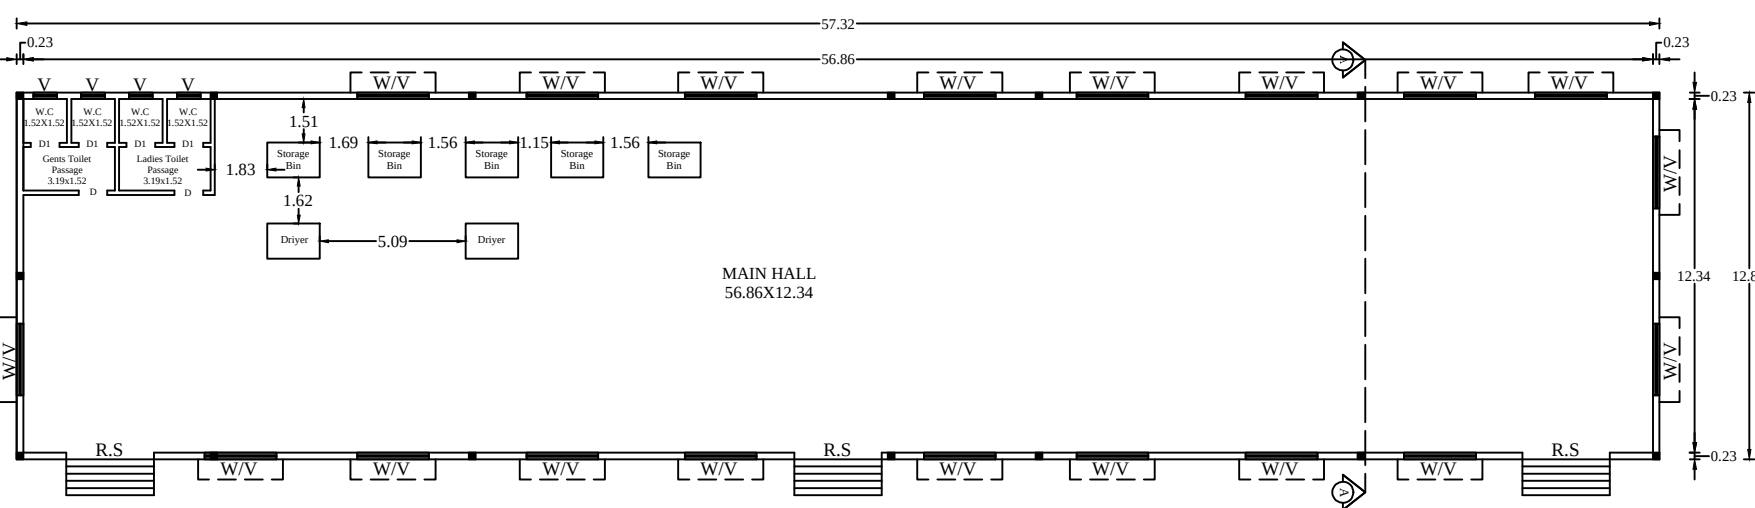

GROUND FLOOR PLAN (BLOCK-2)

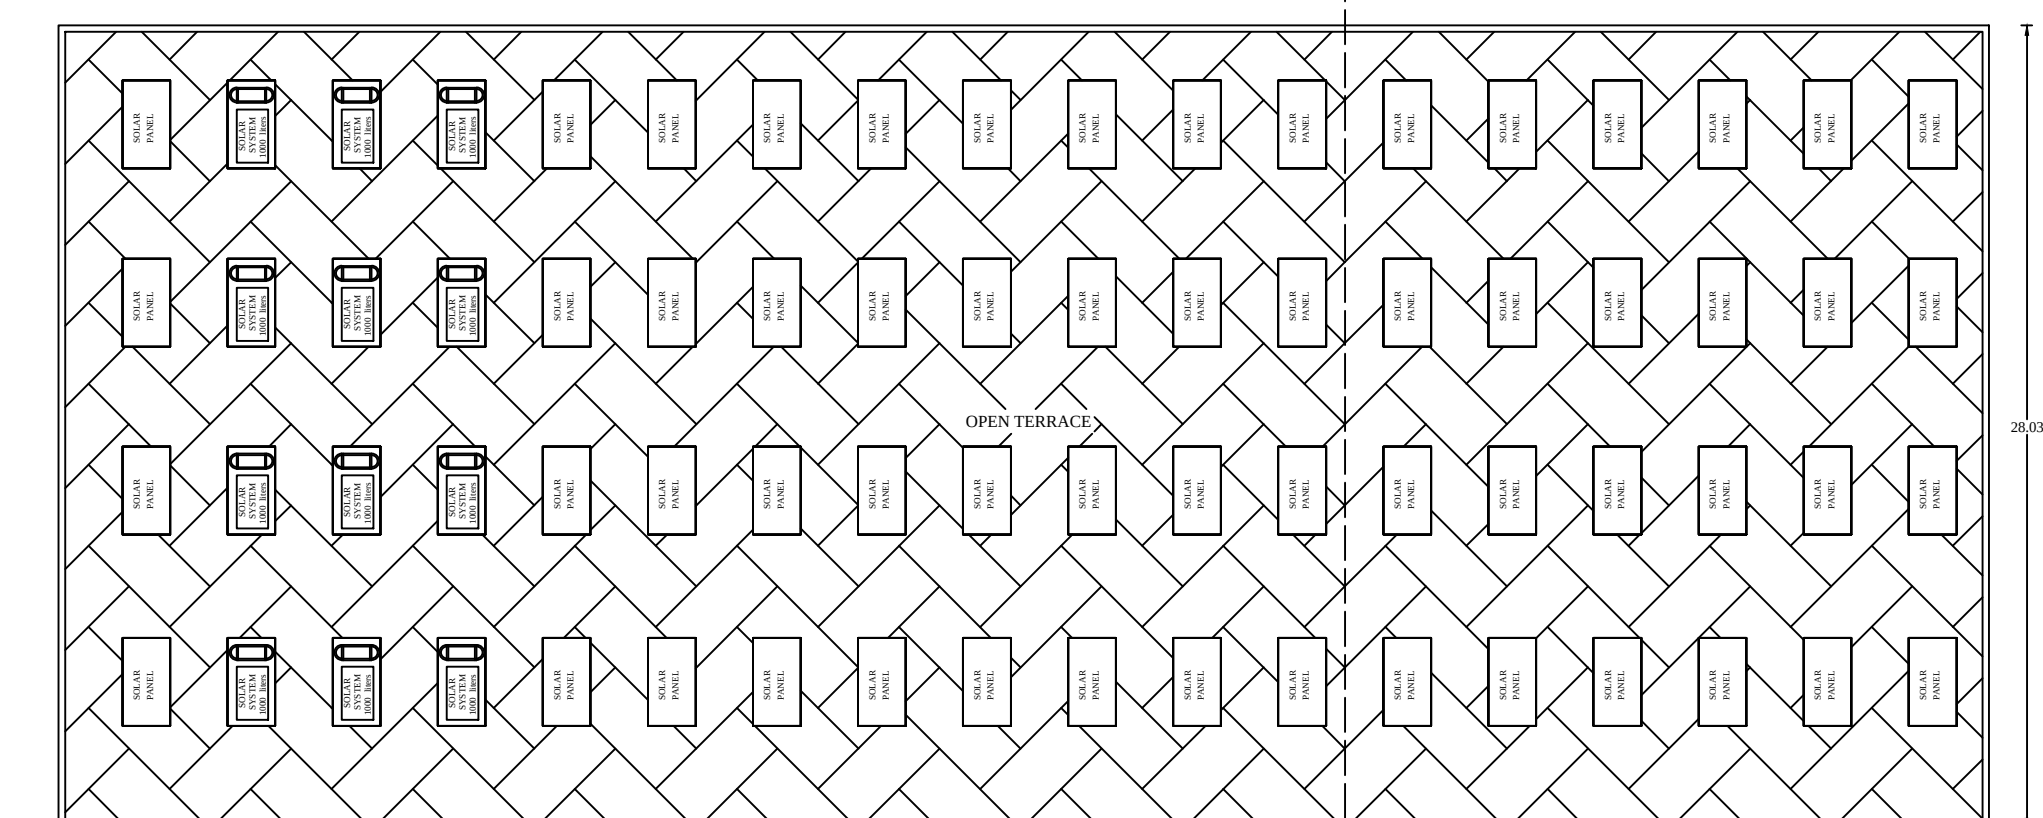

TERRACE FLOOR PLAN (BLOCK-1)

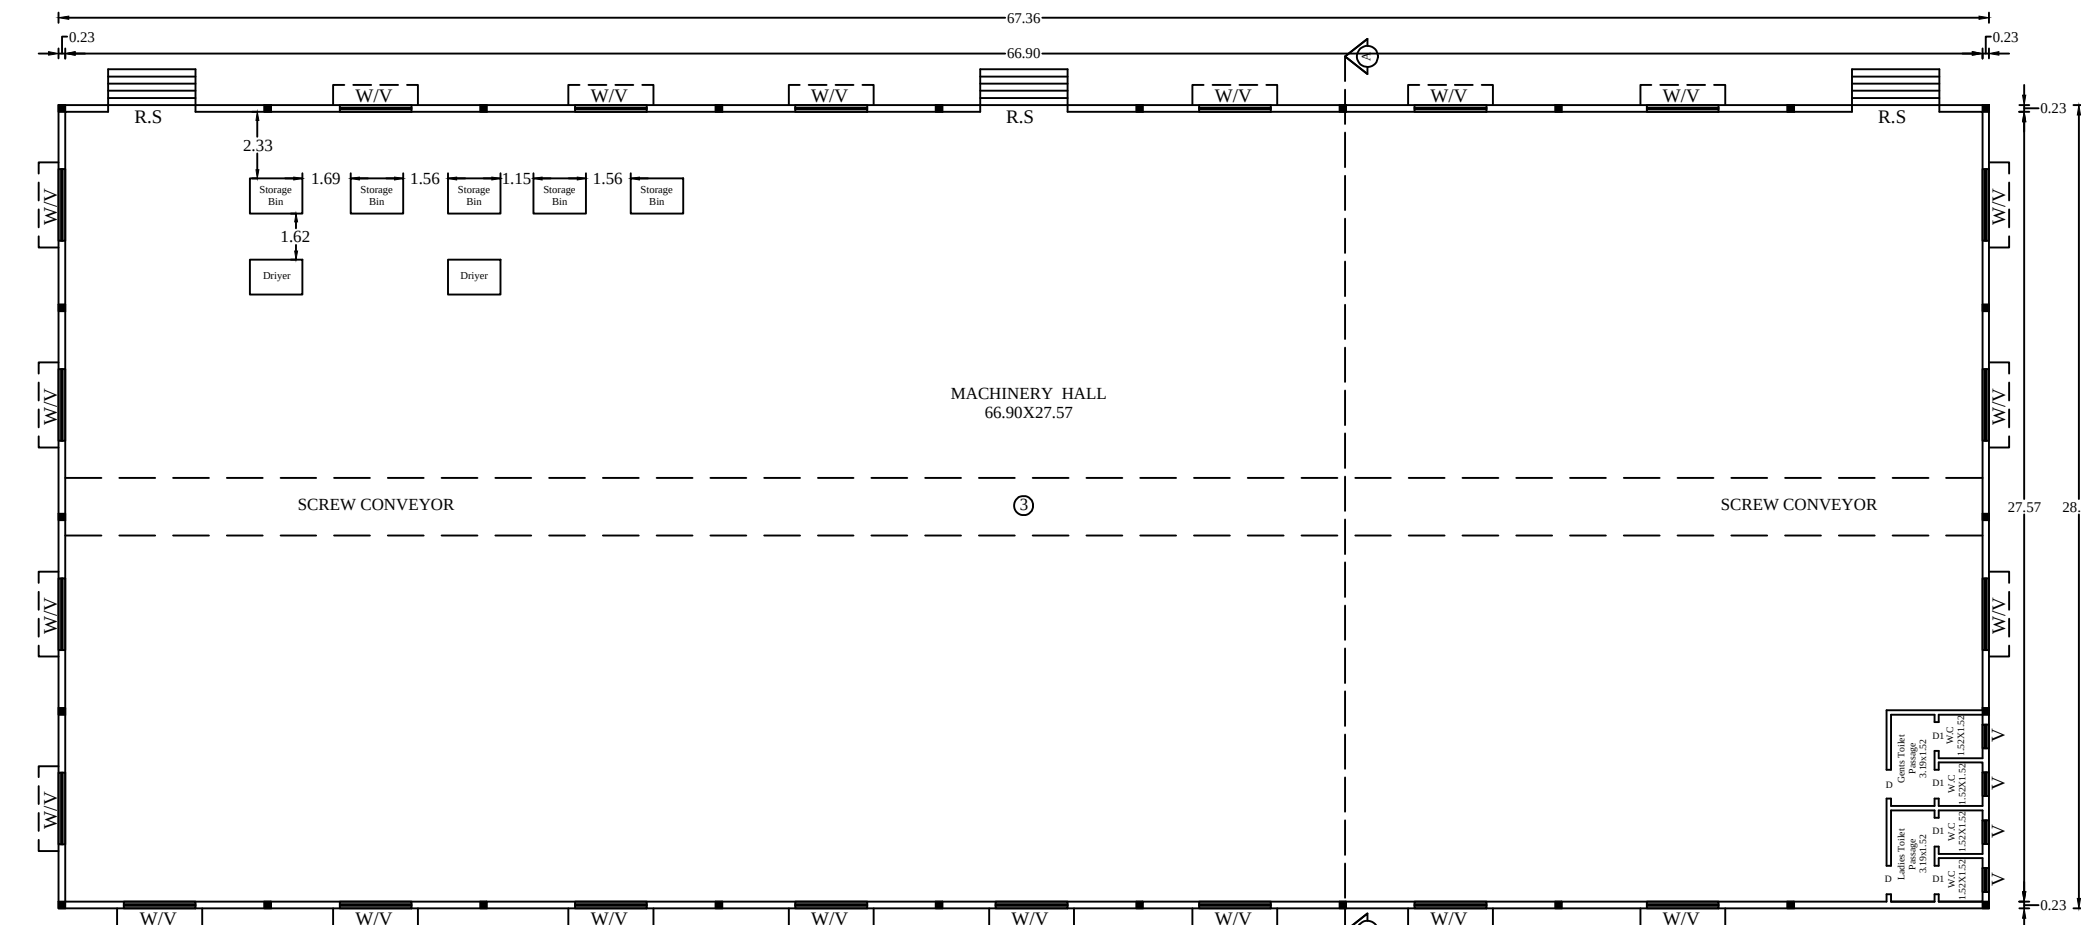


GROUND FLOOR PLAN (BLOCK-1)


SITE PLAN AND DETAILED PLAN SHOWING THE PROPOSED CONSTRUCTION GALVALUME SHEET ROOF OF (BLOCK - 1 & 2) GROUND FLOOR INDUSTRIAL BUILDING (PADDY - STEEPING & PROCESSING OF GRAINS - CATEGORY - GREEN (31.00 HP)) IN S.F.NO: 345/2, AT VALLIYERACHAL VILLAGE & PANCHAYAT, KANGAYAM TALUK, TIRUPPUR DISTRICT.

APPLICANT: Mr. P. ASHOKKUMAR S/o. Mr. PALANICHAMY.

ALL DIMENSION  
ARE IN METRE  
SCALE - 1:100

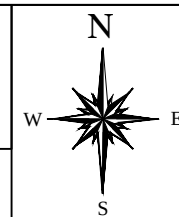

|                                                            |            |                           |                     |
|------------------------------------------------------------|------------|---------------------------|---------------------|
| ONLINE APPLICATION NO:SWP/BPA/011302/2023                  |            |                           |                     |
| BUILDING HEIGHT - 8.23 M                                   |            |                           |                     |
| SITE AREA DETAILS                                          |            |                           |                     |
| AS PER DOCUMENT                                            | =          | 13930.00 Sq.m (3.44Acres) |                     |
| AS PER PATTA                                               | =          | 13930.00 Sq.m.            |                     |
| AS PER SUPER IMPOSED AREA                                  | =          | 13966.90 Sq.m.            |                     |
| BUILDING AREA DETAILS                                      | FSI (SQ.M) | NON FSI (SQ.M)            | TOTAL BUILT-UP AREA |
| AREA OF PRO. GALVALUME SHEET ROOF G.F BUILDING (BLOCK - 1) | 1888.10    | -----                     | 1888.10             |
| AREA OF PRO. GALVALUME SHEET ROOF G.F BUILDING (BLOCK - 2) | 733.70     | -----                     | 733.70              |
| GRAND TOTAL                                                | 2621.80    | -----                     | 2621.80             |

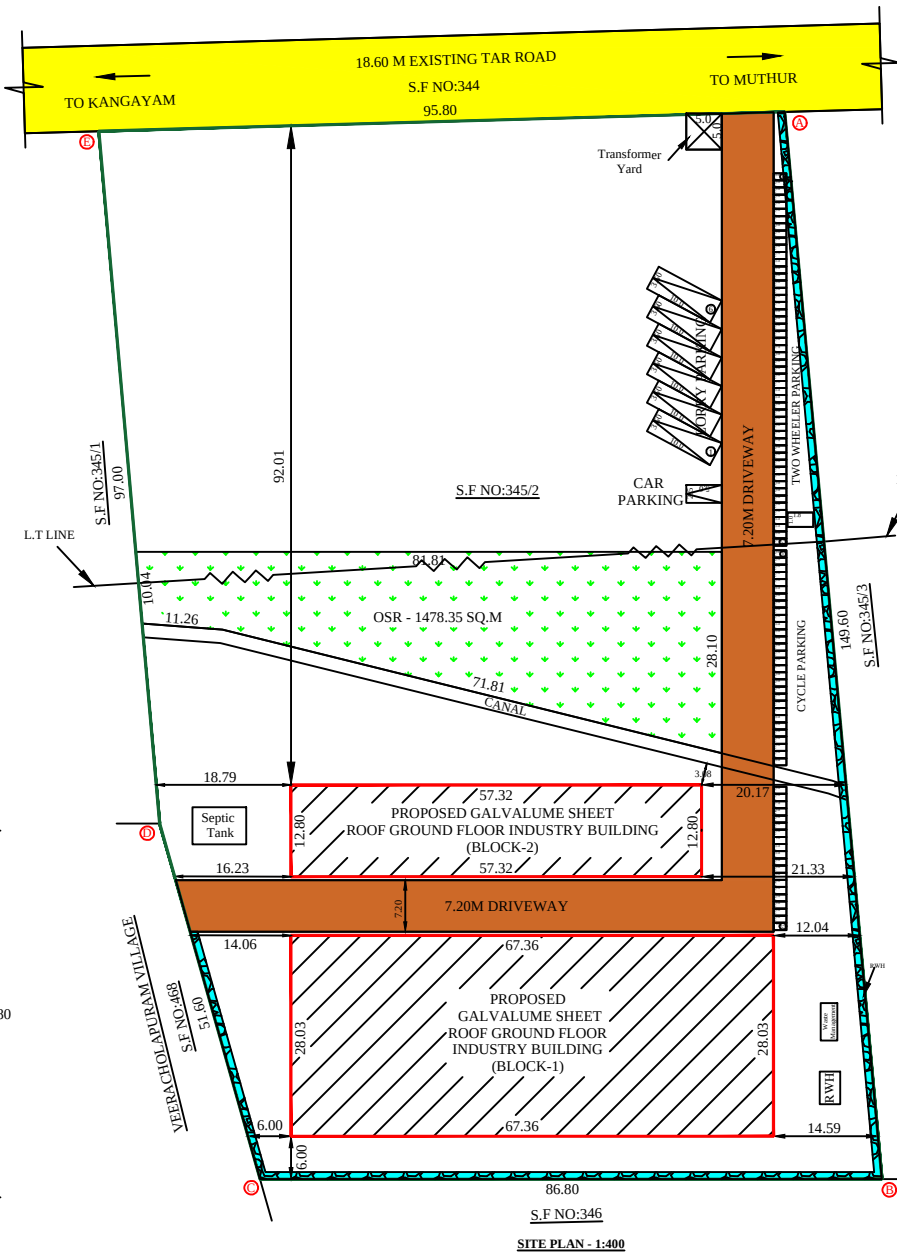

FLOOR SPACE INDEX (FSI) = CONST. AREA 2621.80 = 0.19< 2.0  
AREA OF SITE 13930.00


|                         |  |                       |             |
|-------------------------|--|-----------------------|-------------|
| COLOUR INDEX:-          |  | DETAILS OF JOINARIES. |             |
| EXISTING ROAD           |  | DESCRIPTION           | METERS      |
| APPLICANT SITE BOUNDARY |  | RS - ROLLING SHUTTER  | 3.05 X 2.44 |
| PROPOSED BUILDING       |  | D - DOOR              | 1.22 X 2.44 |
| RAIN WATER HARVESTING   |  | D1 - DOOR             | 1.00 X 2.13 |
| OPEN SPACE RESERVATION  |  | W - WINDOW            | 1.83 X 1.83 |
| DRIVE WAY               |  | V - VENTILATOR        | 1.83 X 0.61 |

|                        |              |                        |
|------------------------|--------------|------------------------|
| OPEN SPACE RESERVATION | REQUIRED     | PROVIDED               |
|                        | 1393.00 Sq.m | 1478.35 Sq.m (10.61 %) |

|                                                          |          |          |                           |
|----------------------------------------------------------|----------|----------|---------------------------|
| PARKING DETAILS                                          | REQUIRED | PROVIDED | FIRE ALARM SYSTEM         |
| 1 Lorry Space for every 500 sqm., of Workshop Floor area | 6        | 6        |                           |
| 1 Car Space for every 200 sqm., of Office Floor area     | 0        | 1        | FIRE WATER PIPE           |
| 1 Two Wheeler space for every 50 sqm., of Work shop area | 51       | 52       | FIRE FIGHTING EQUIPEMENTS |
| 1 Cycle space for every 50 sqm., of Work shop area       | 51       | 52       | FIRE HYDRANT              |

MACHINERY DETAILS

| SL.NO       | DESCRIPTION               | No.Of Workers | H.P      |
|-------------|---------------------------|---------------|----------|
| 1           | DRYIER (11.00HP)          | 5             | 11.00    |
| 2           | ELEVATOR (05.00 HP)       | 5             | 0.05     |
| 3           | SCREW CONVEYOR (15.00 HP) | 10            | 15.00    |
| TOTAL - H.P |                           |               | 31.00 HP |

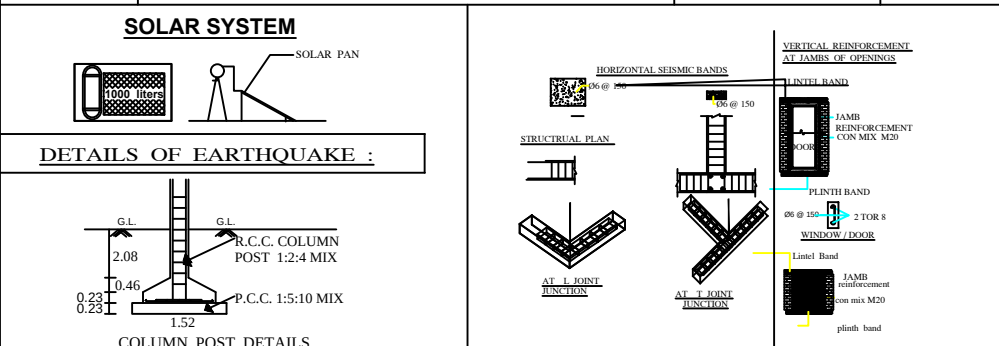

APPLICANT / OWNER

REGISTERED STRUCTURAL ENGINEER  
REGISTERED ENGINEER