
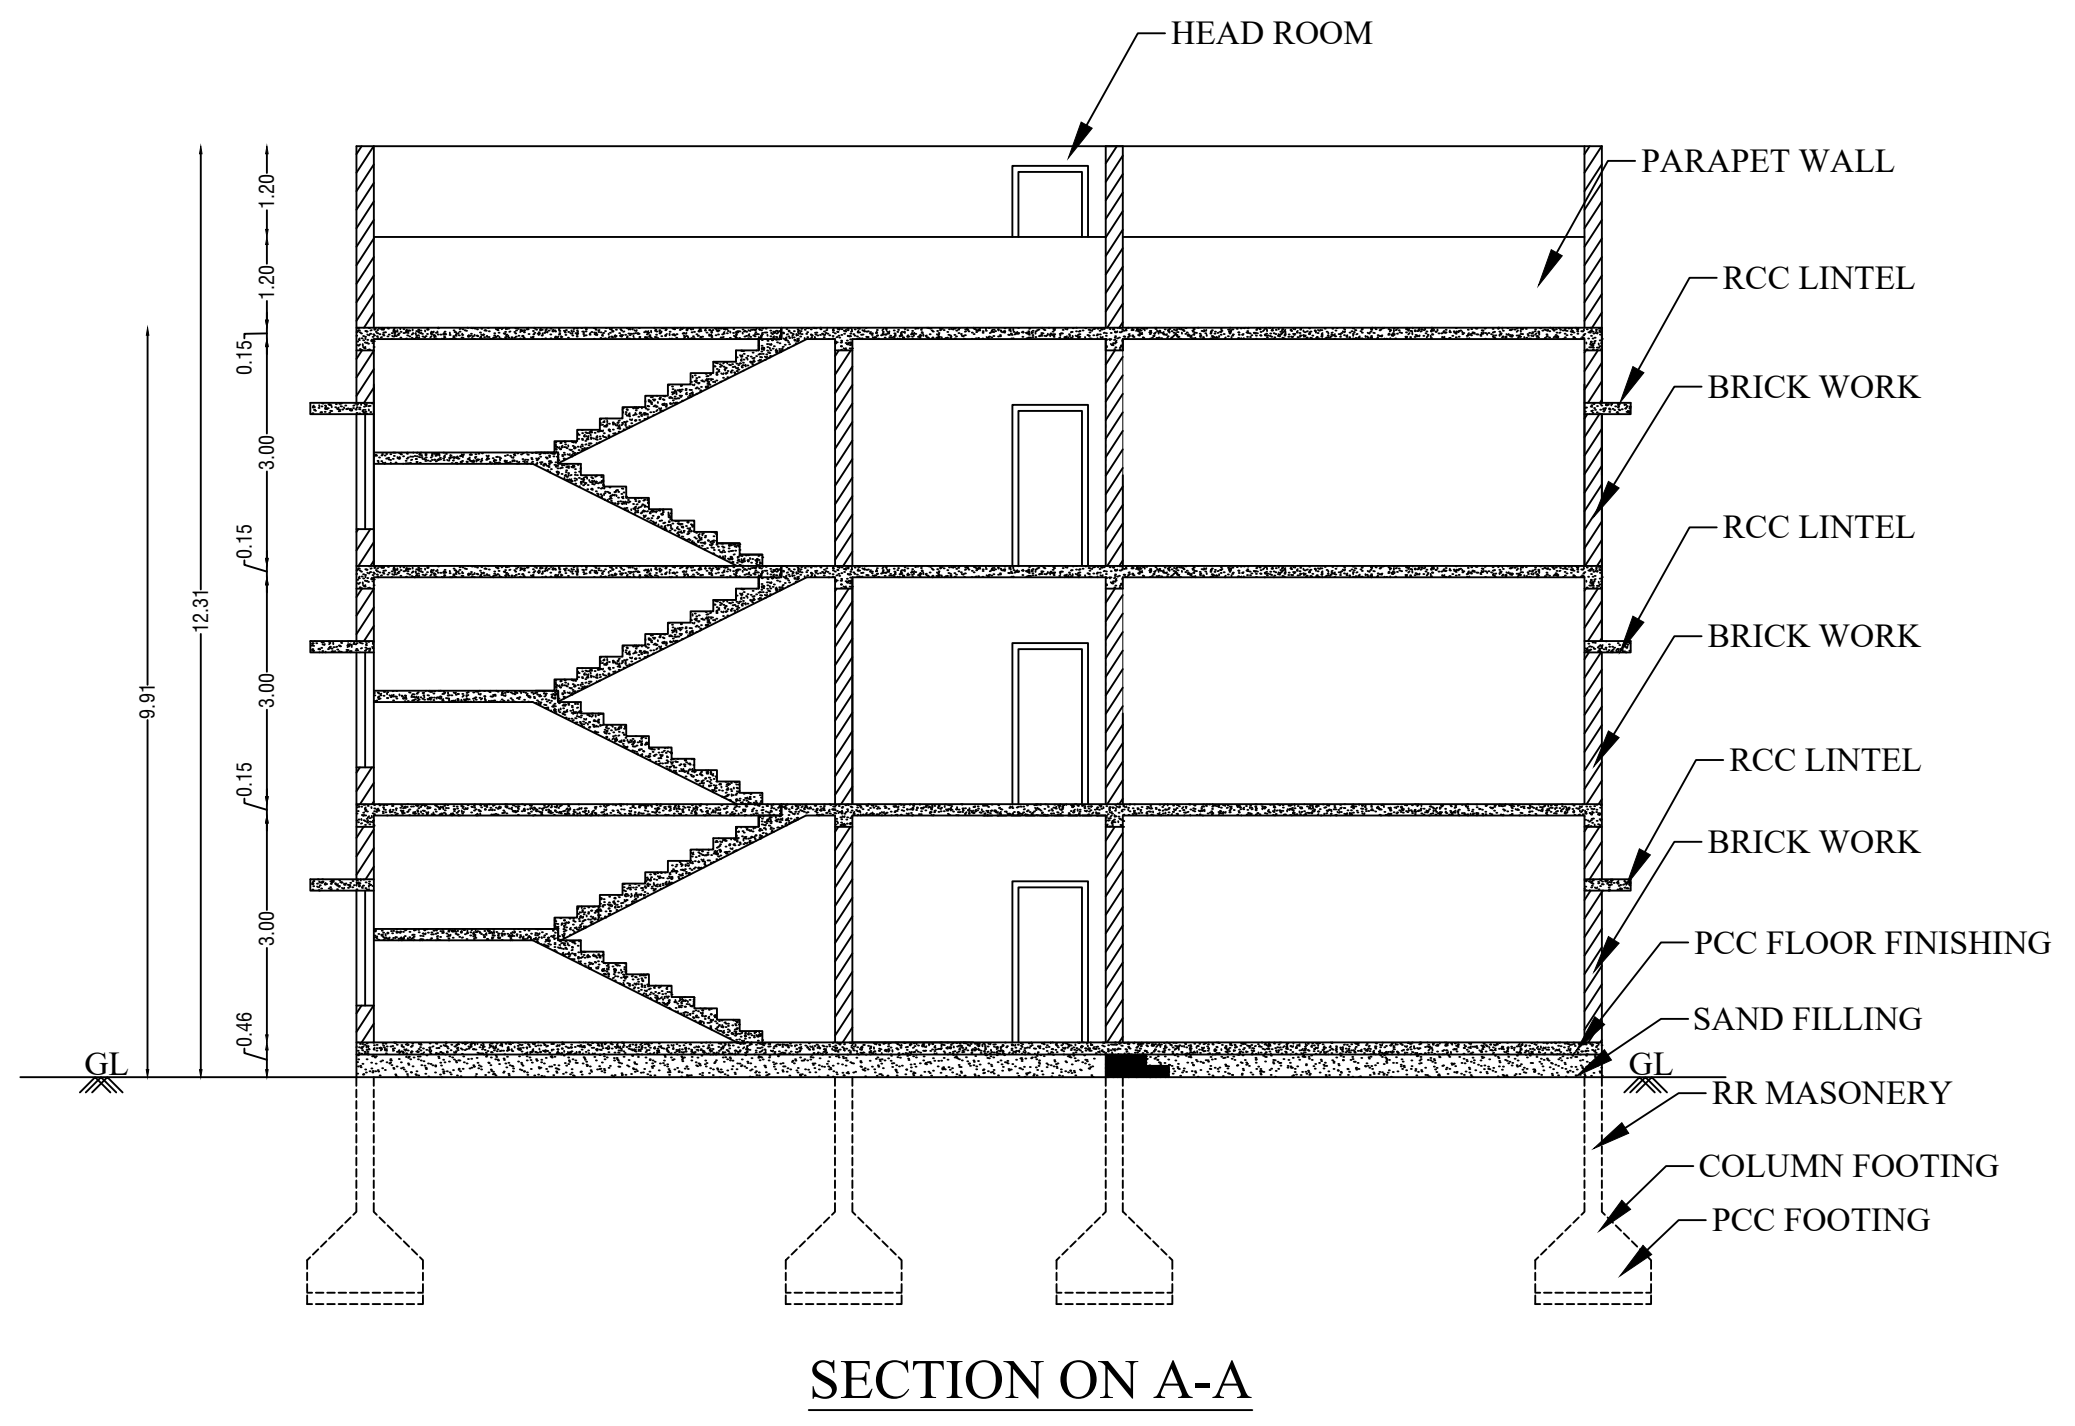


Online Application No. : SWP/BPA/031310/2023
BP/TCP[TD]NO : 93/2023
Supervisor : Tmt. Sebasthi Rosali
Draughtsman - III : Thiru. Elanchezhian R.K
Surveyor/ Assistant Draughtsman : Thiru. S.Riswan

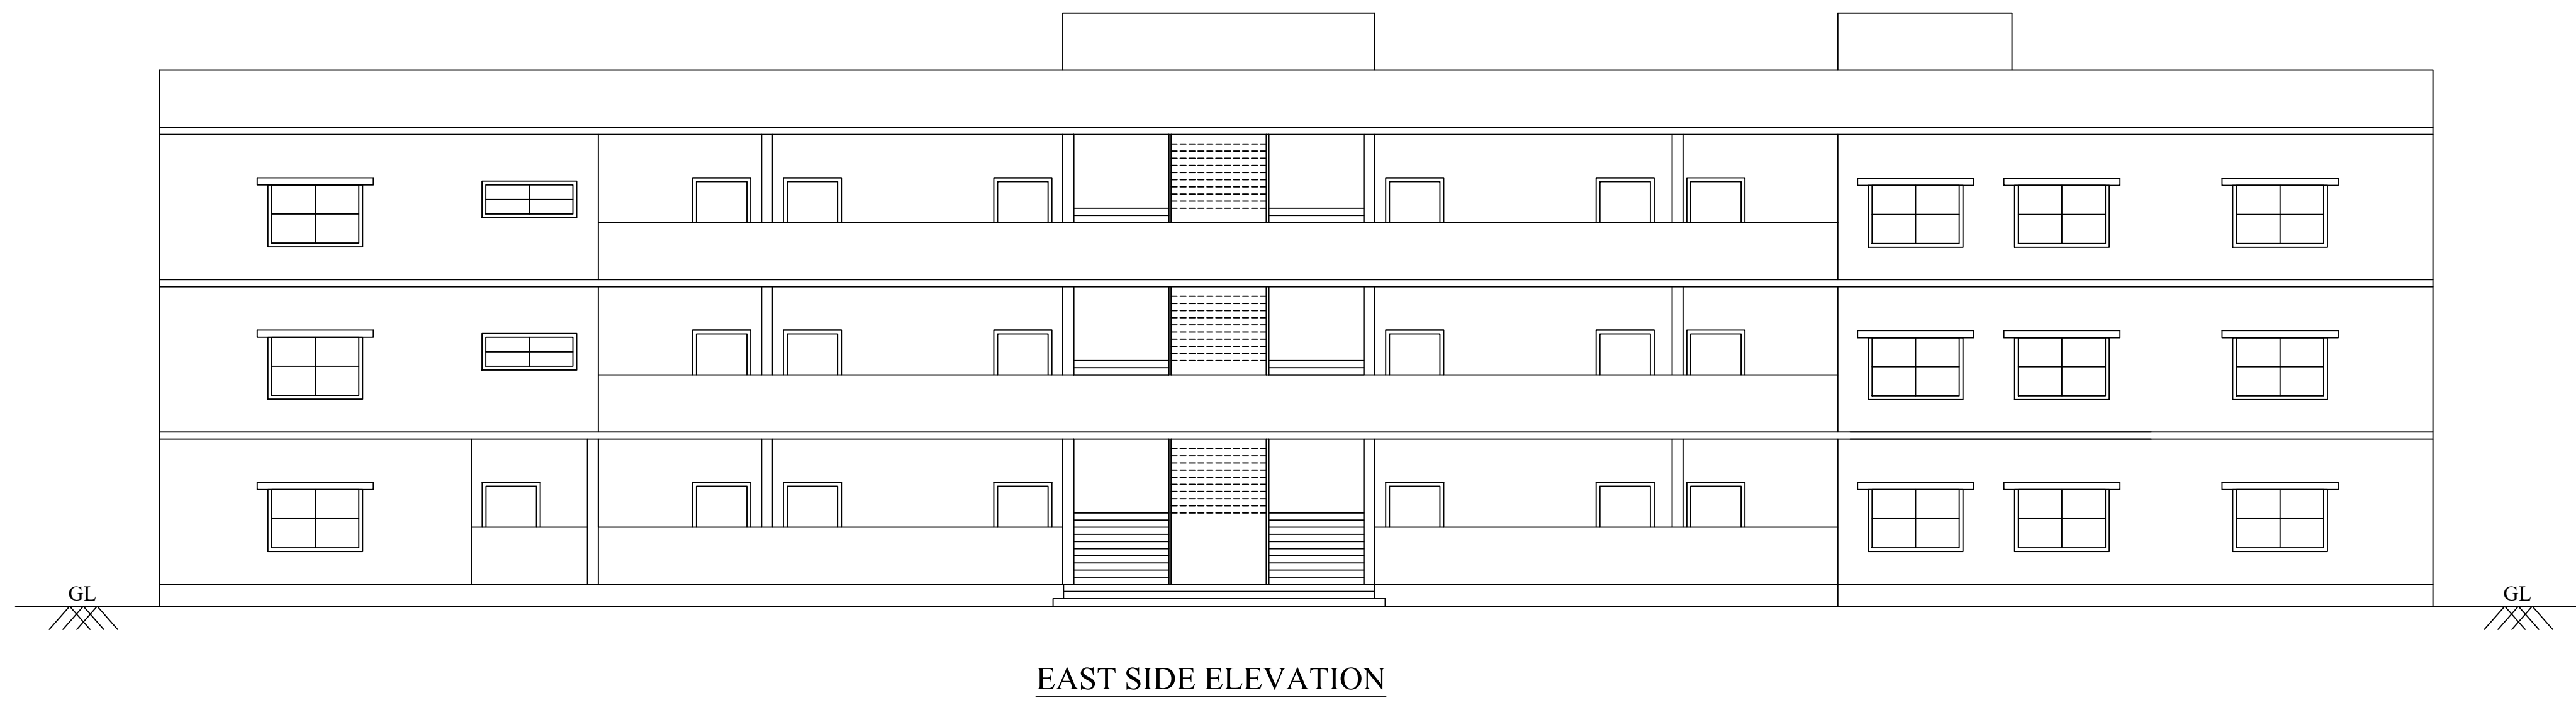

SCALE - 1:100
SITE AND DETAILED PLAN SHOWING THE PROPOSED CONSTRUCTION OF RCC ROOF HAVING (GROUND FLOOR + 2 FLOORS) V.M.S EDUCATIONAL TRUST (SENIOR SECONDARY SCHOOL) BUILDING IN S.F.NO:546/2B, 547/1C1B AT VETTUPALAYAM VILLAGE, AVINASHI TALUK, TIRUPPUR DISTRICT.

ALL DIMENSIONS ARE IN METER

APPLICANT NAME : V.M.S EDUCATIONAL TRUST
BY ITS CHAIRMAN MRS.S.JAYANTHI W/O MR.SEGAR.

AREA DETAILS :
AS PER DOCUMENT - 1.1325 Acre (or) 4583.07 Sq.m
AS PER PATTA - 4581.00 Sq.m
AS PER SUPER IMPOSED AREA - 4567.09 Sq.m

S.No	Description	FSI Area in Sq.m	Non FSI Area in Sq.m	Total Built Up Area in Sq.m
1	GROUND FLOOR	621.82	-	621.82
2	FIRST FLOOR	621.82	-	621.82
3	SECOND FLOOR	621.82	90.50	621.82
4	HEADROOM	1865.46	90.50	1955.96

FLOOR SPACE INDEX = $\frac{\text{FSI AREA}}{\text{SITE AREA}} = \frac{1865.46 \text{ Sqm}}{4567.09 \text{ Sqm}} = 0.41 < 2.0$

VEHICLE TYPE	PARKING AREA DESCRIPTION	AREA IN SQ.M	REQUIRED	PROVIDED
CAR	1 CAR SPACE FOR EVERY 300 SQ.M OF CLASSROOM AREA OR PART THEREOF	669.78	2	3 (Including 1 PH)
TWO WHEELER	1 TWO WHEELER SPACE FOR EVERY 50 SQ.M OF CLASSROOM AREA OR PART THEREOF	669.78	13	18
CYCLE	1 CYCLE SPACE FOR EVERY 3 SQ.M OF CLASSROOM AREA OR PART THEREOF	669.78	134	140

TOTAL 28 31

OSR :-	REQUIRED AREA	PROVIDED AREA
	483.30 Sq.m (10.00%)	499.38 Sq.m (10.33%)

HEIGHT OF THE BUILDING 9.91 M





REFERENCE	SYMBOL	DESCRIPTION	IN METER
FIRE ALARM SYSTEM	D	Door	1.22 X 2.14
HOSE REEL	D1	Door-1	1.00 X 2.13
FIRE FIGHTING EQUIPMENTS	D2	Door-2	0.76 X 2.13
DRINKING WATER	W	Window	1.83 X 1.52
COLOR INDEX :	FV	French Window	2.44 X 1.52
SITE BOUNDARY	FV1	French Window-1	1.83 X 1.52
EXISTING ROAD	FV2	French Window-2	3.65 X 1.52
PROPOSED BUILDING	SW	Sliding window	1.83 X 1.52
DRIVEWAY			
OSR AREA			

Er.C.PALANISAMY, B.E.,
Registered Engineer - 1208020-008700001
Professional Engineer - 1208020-008700001
Licensed Building Surveyor - 1208020-008700001
Consolidating Civil Engineer
10, New Road, Ch. Street, Avinashi Main Road,
Tiruppur - 640002, Call No. 9945000000
E-Mail: apasanyaprasanna@gmail.com

REGISTERED ENGINEER

For V.P. S. Subramanian
1208020-008700001
1208020-008700001

APPLICANT

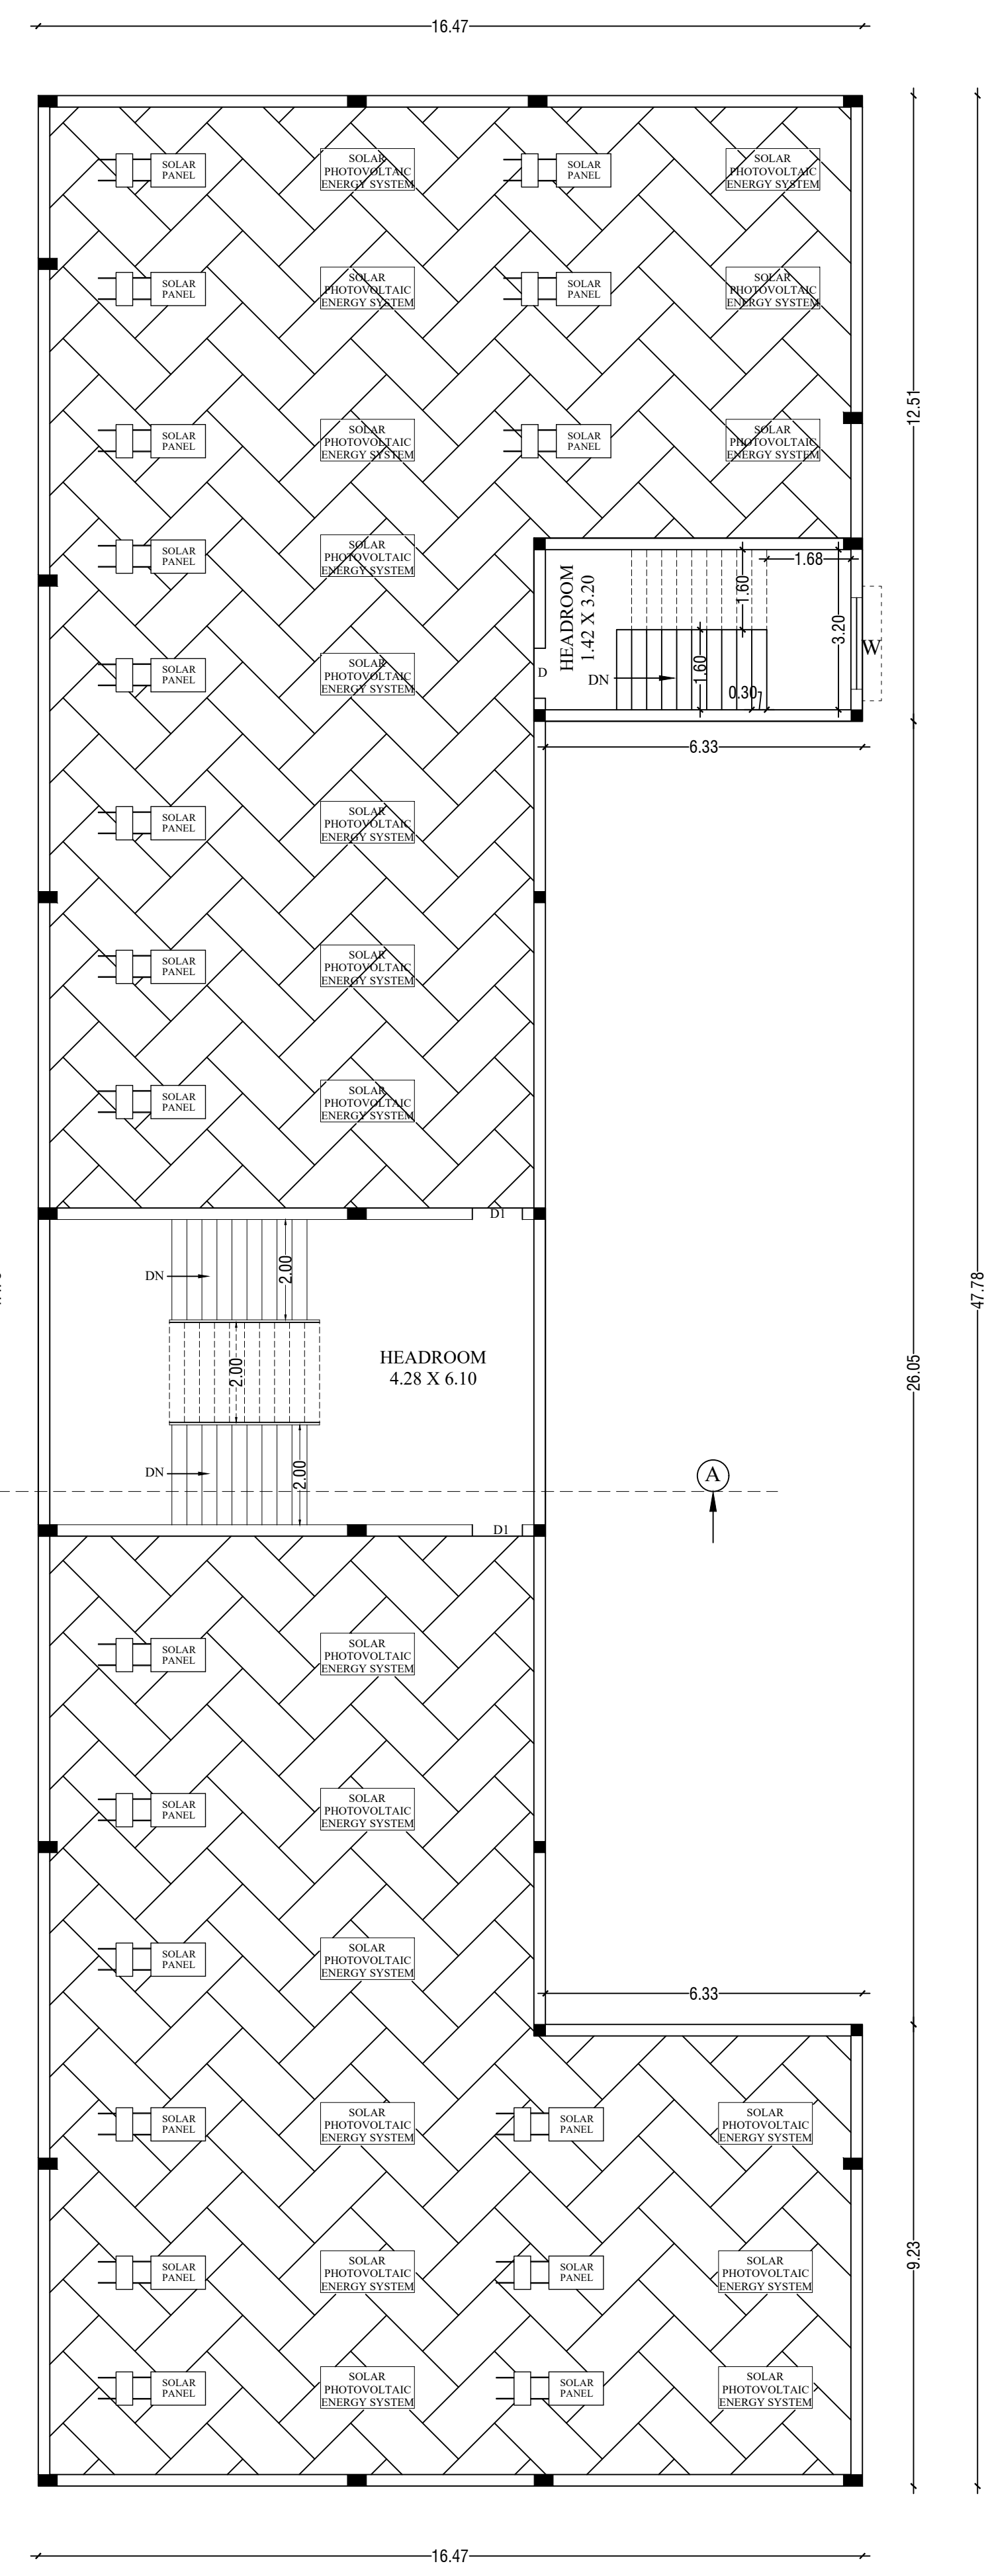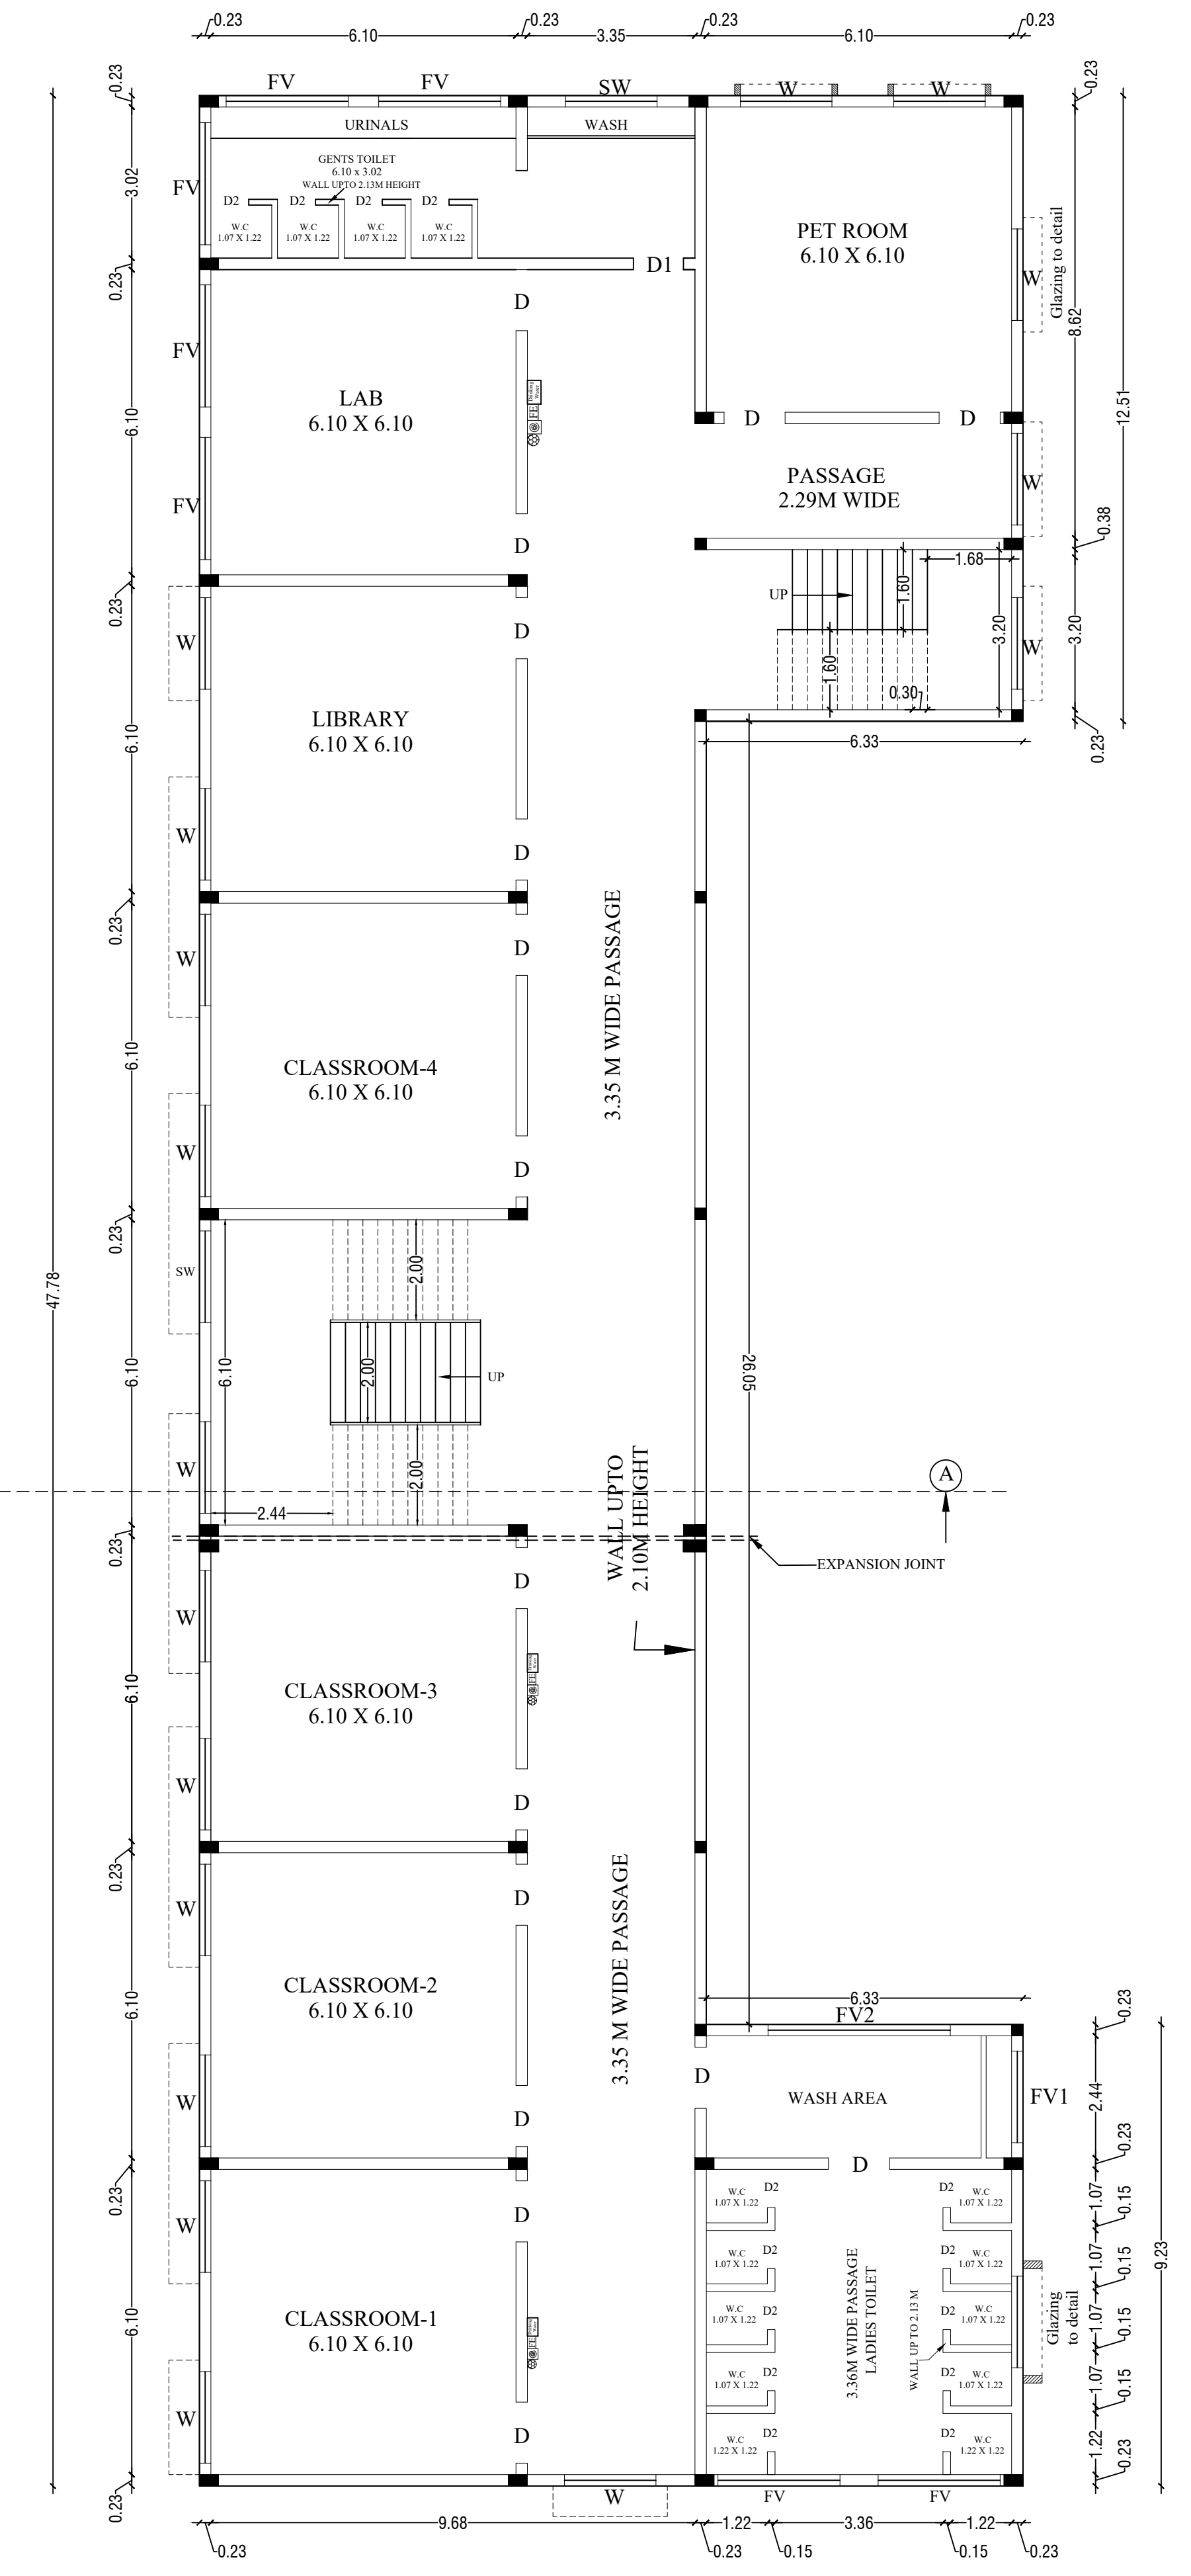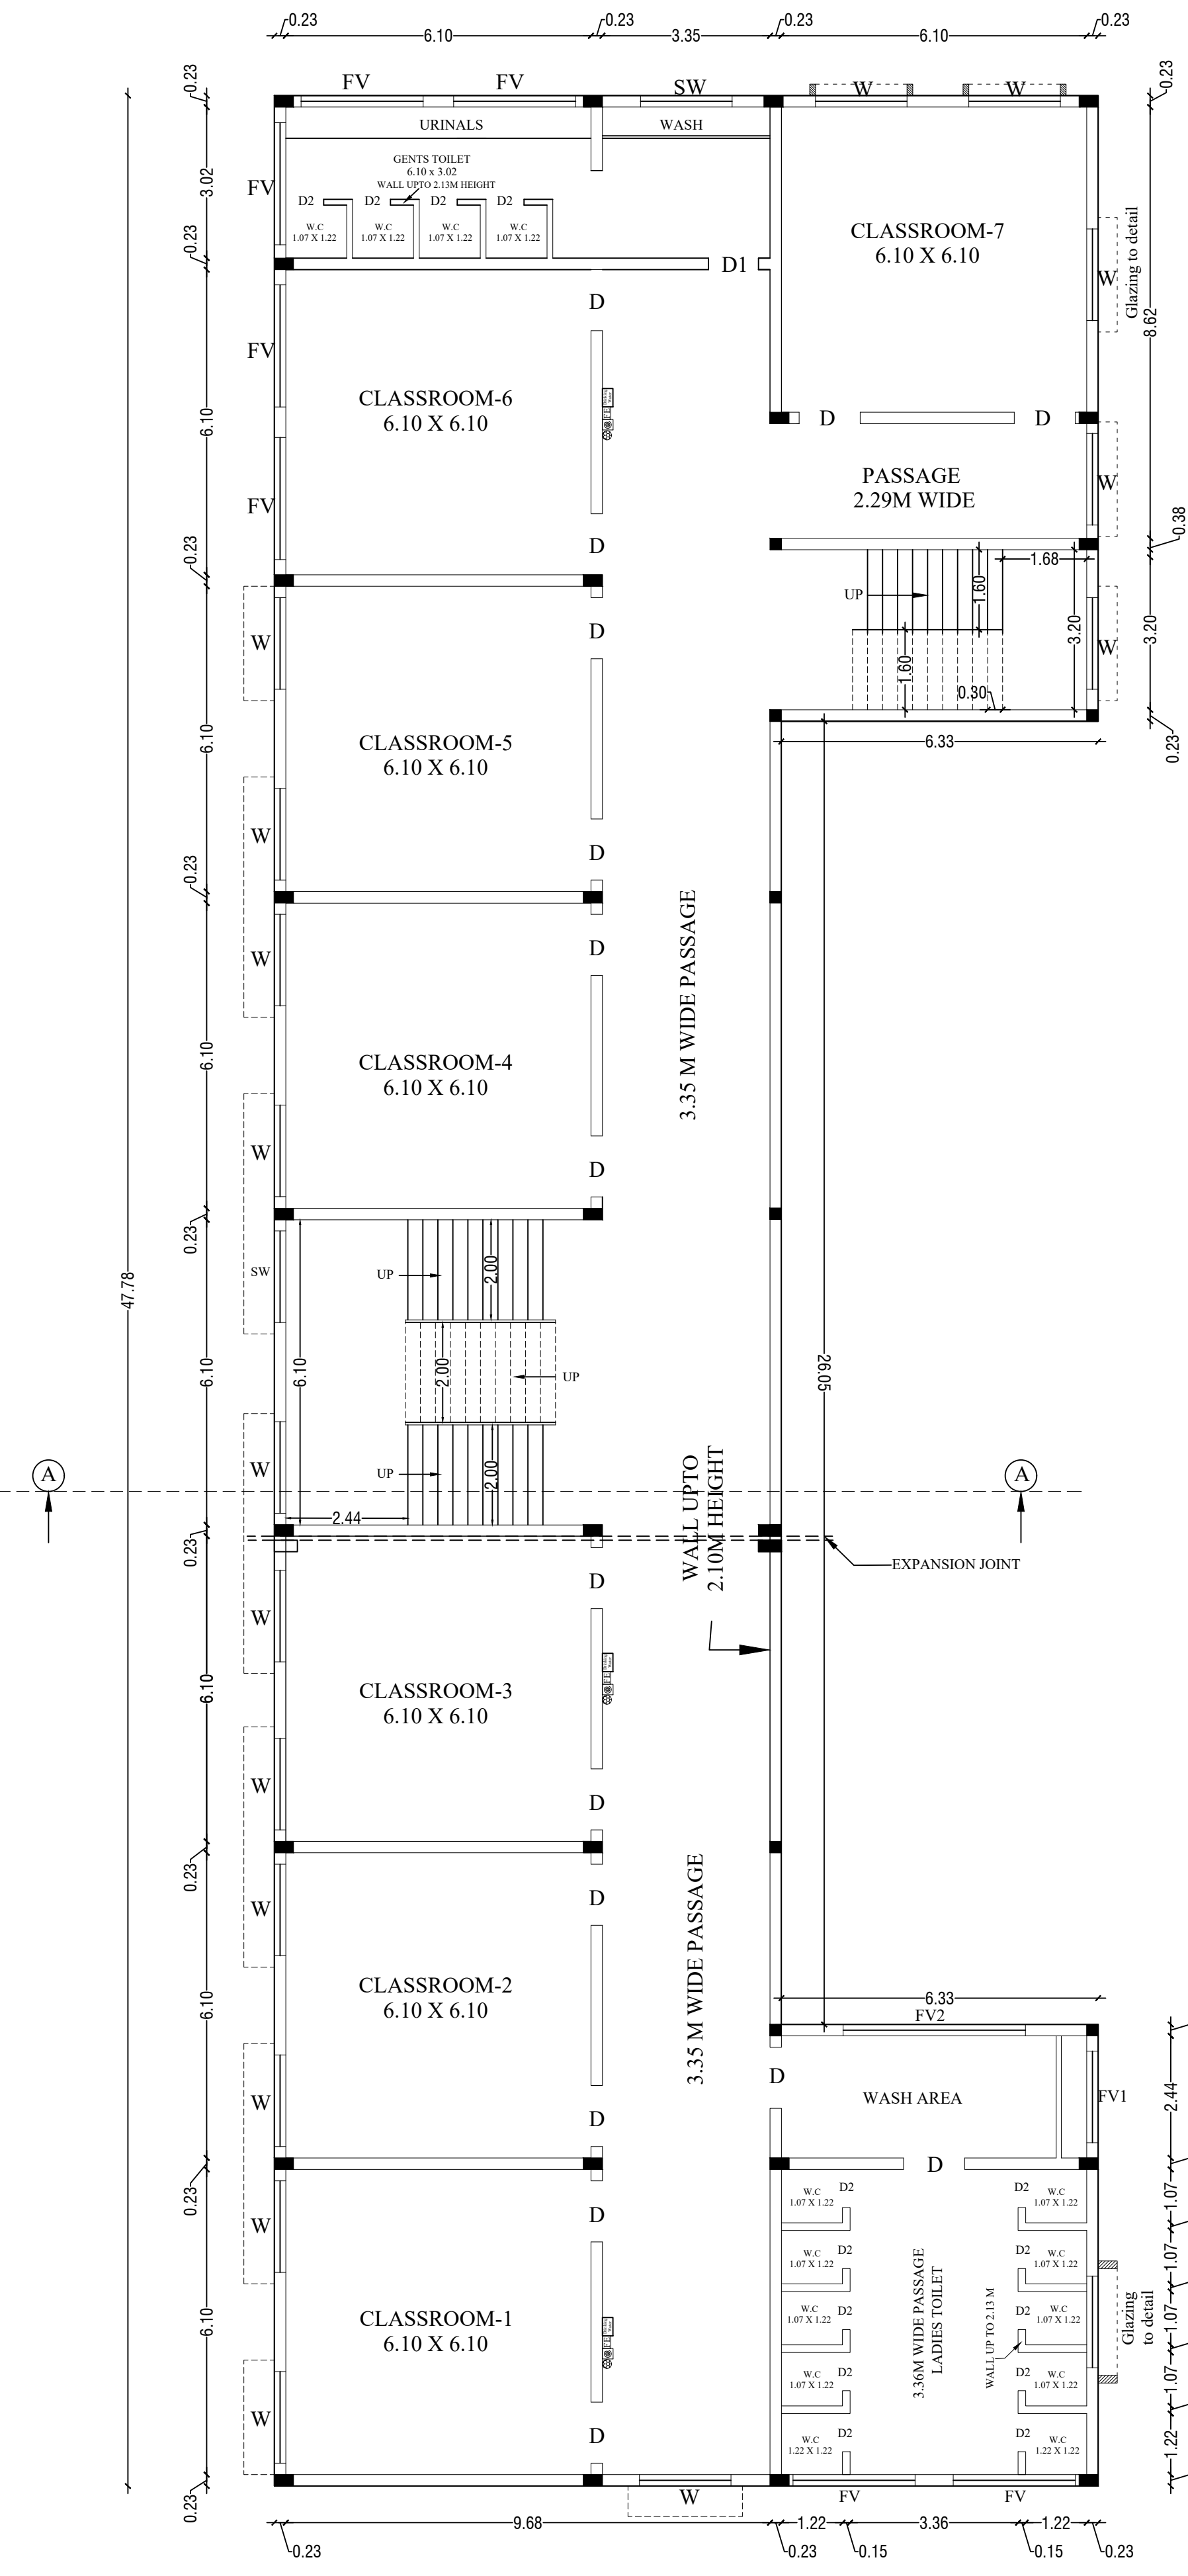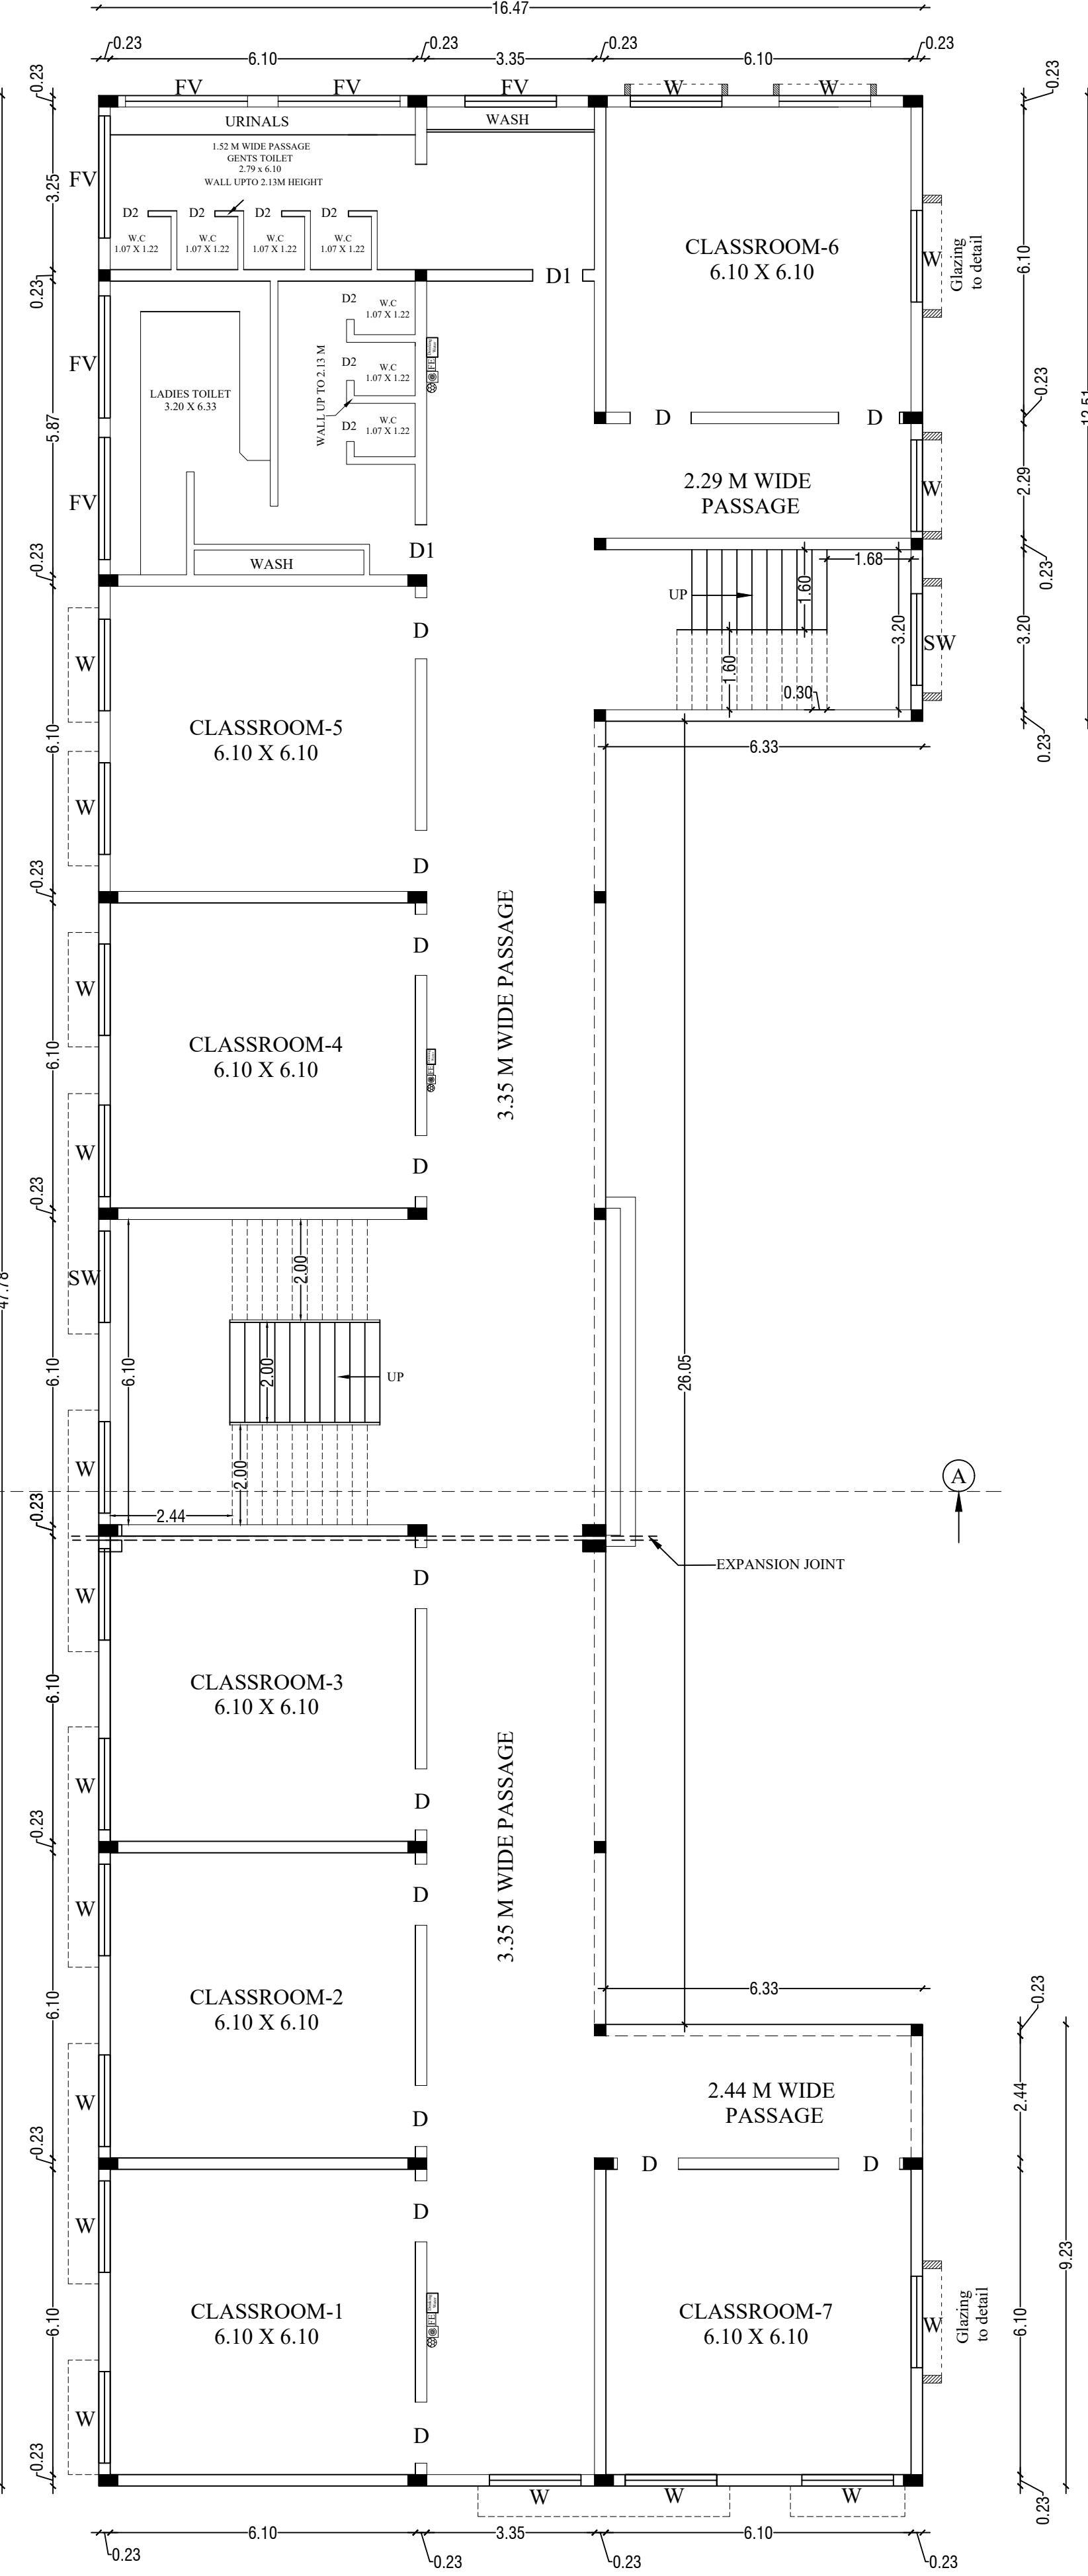

SITE PLAN
SCALE - 1:200

GROUND FLOOR PLAN

FIRST FLOOR PLAN

SECOND FLOOR PLAN

TERRACE PLAN

