

PP

APPROVAL RECORD

# Planning Permission

Tiruppur

Tiruppur district, Tamil Nadu

APPROVAL TYPE

**Building Plan**

ISSUING AUTHORITY


**DTCP**

The approval as the planning authority issued it, reproduced in full behind this page.


An approval speaks to what was sanctioned, not to what was built. Completion is a separate record.

| MACHINERY DETAILS                 | NOS | HP  | TOTAL H.P | JOINERY DETAILS |                 |             |
|-----------------------------------|-----|-----|-----------|-----------------|-----------------|-------------|
| S- SINGER                         | 20  | 1.5 | 30.00     | S.No            | DESCRIPTION     | IN METER    |
| F.L - FLAT LOCK                   | 20  | 1.5 | 30.00     | 1               | D- DOOR         | 1.22 X 2.44 |
| O.L - OVER LOCK                   | 20  | 1.5 | 30.00     | 2               | D1- DOOR        | 1.07 X 2.44 |
| I.T - IRONING TABLE               | 20  | 1.5 | 30.00     | 3               | D2 - DOOR       | 0.76 X 2.44 |
|                                   |     |     |           | 4               | L.D - LIFT DOOR | 1.22 X 2.44 |
| TOTAL                             |     |     | 120.00    | 5               | W- WINDOW       | 1.84 X 1.52 |
| No of Workers ( No Child Labours) |     |     | 30 No's   | 6               | V- VENTILATOR   | 0.76 X 0.90 |


**BLOCK - A**

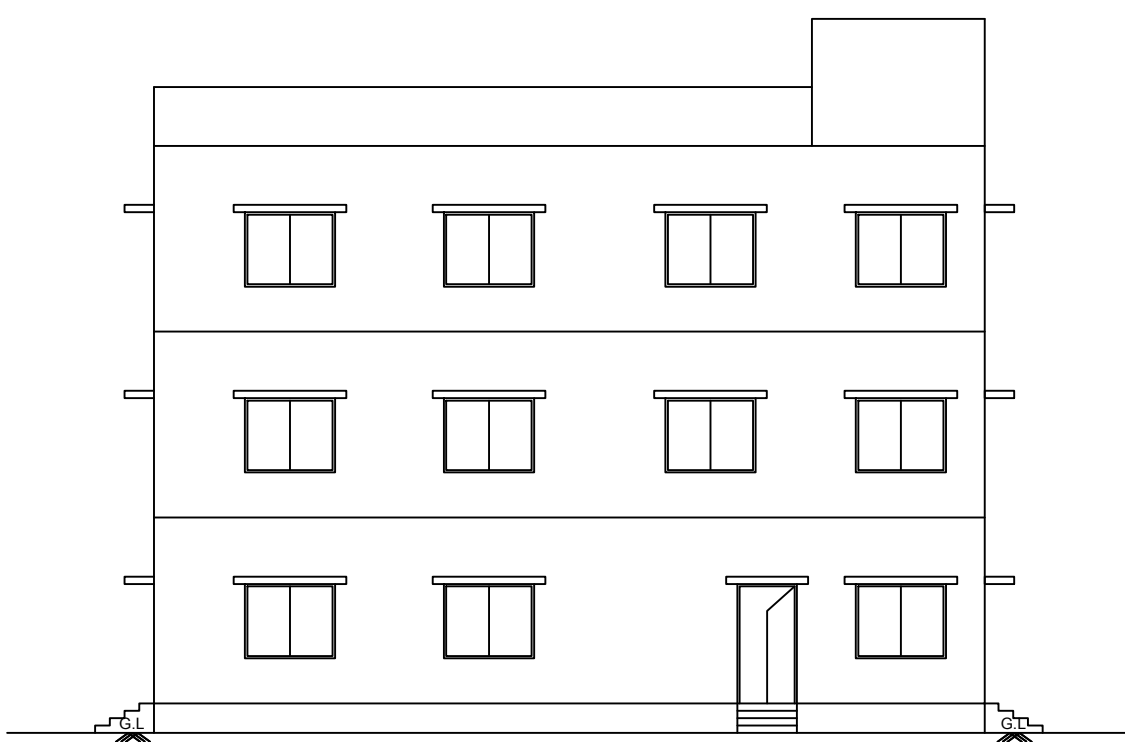

ELEVATION

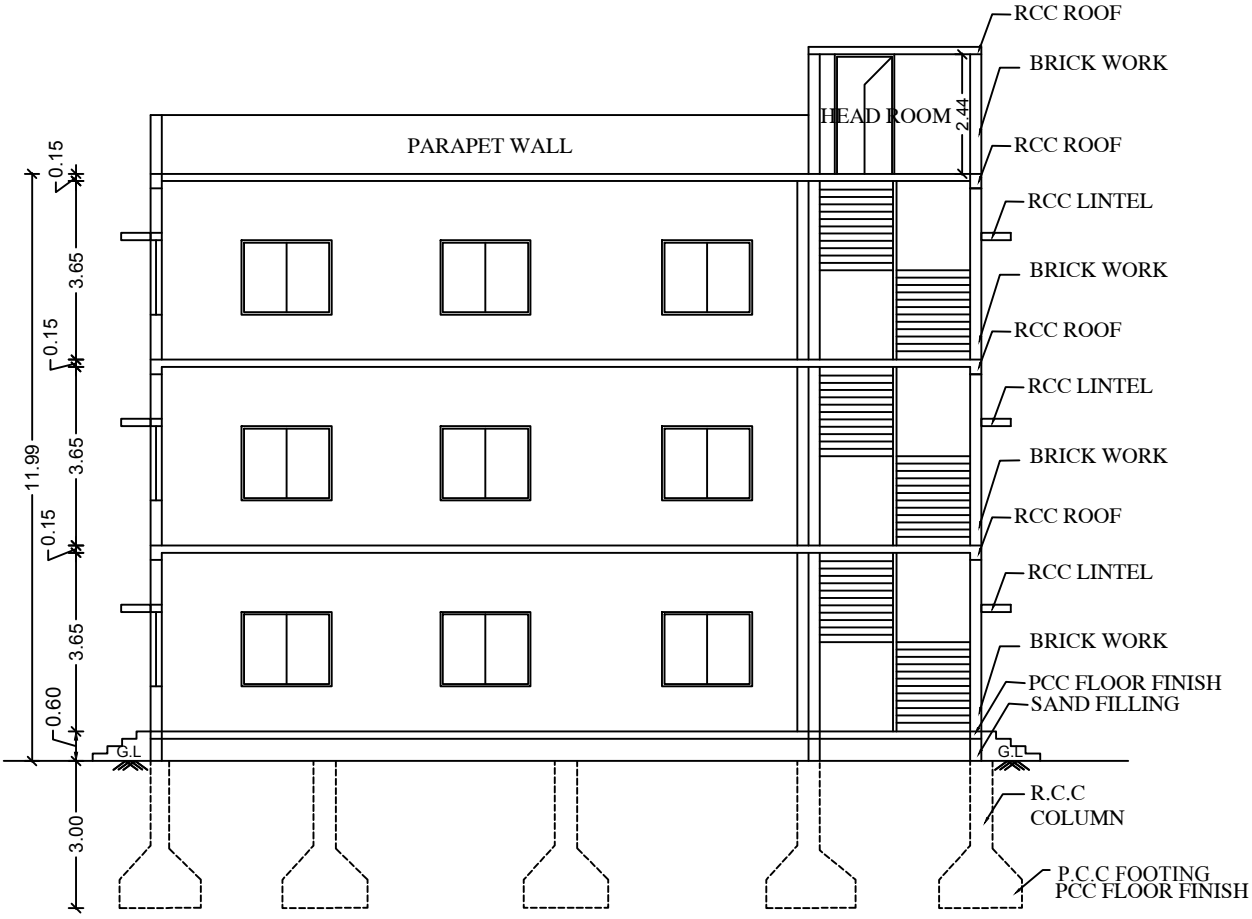


SECTION ON AA

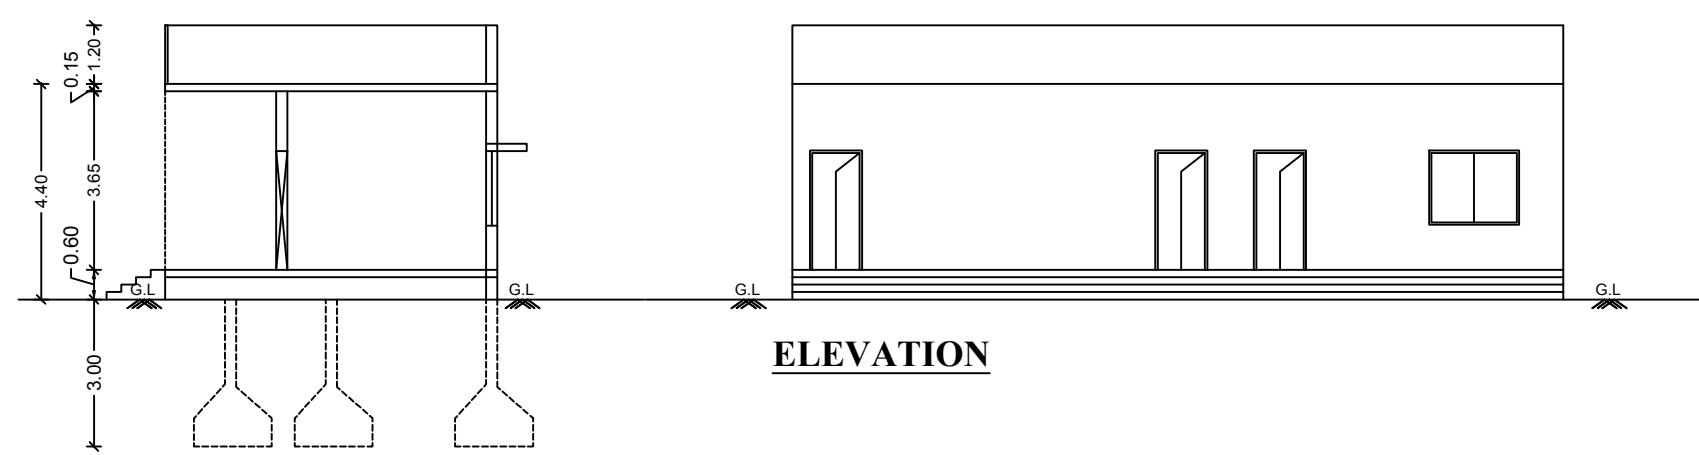

ELEVATION


SECTION ON AA

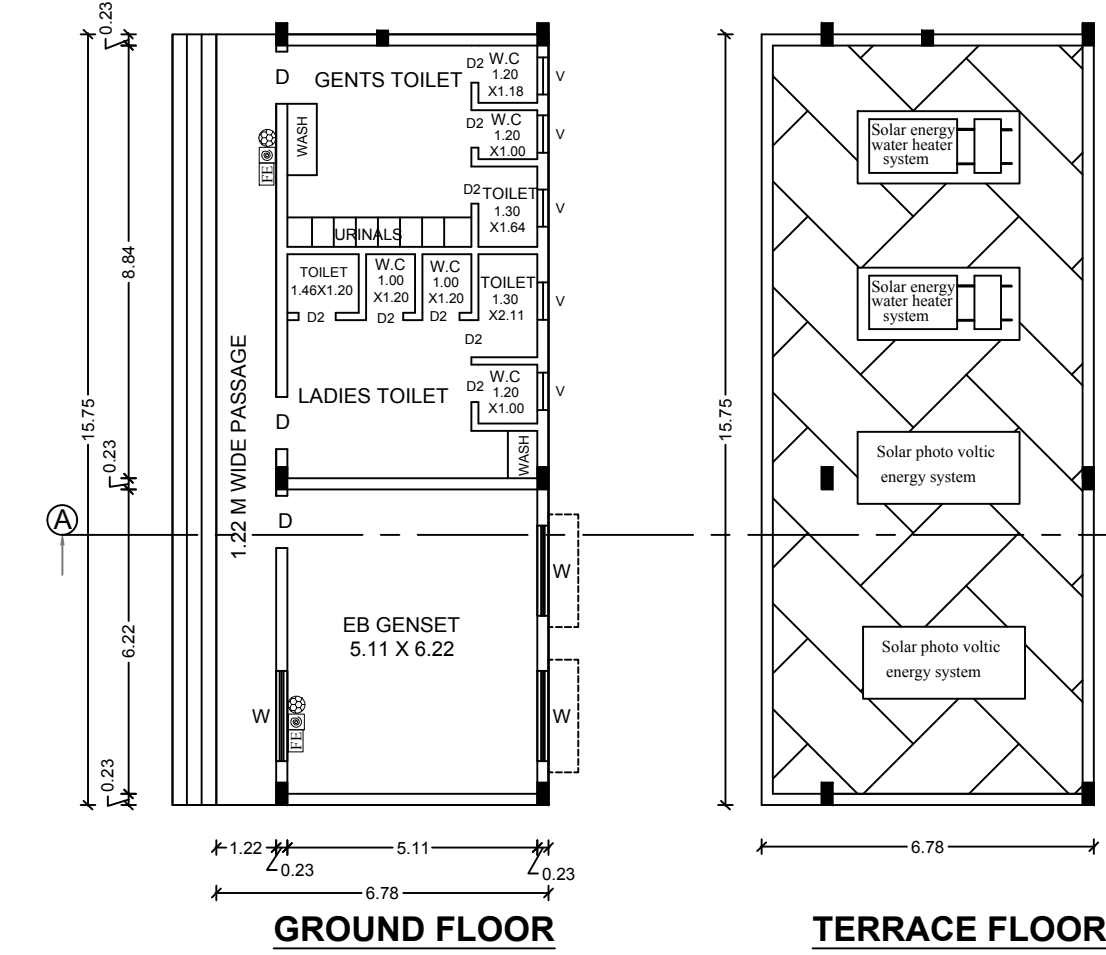

GROUND FLOOR


TERRACE FLOOR

**BLOCK - B**

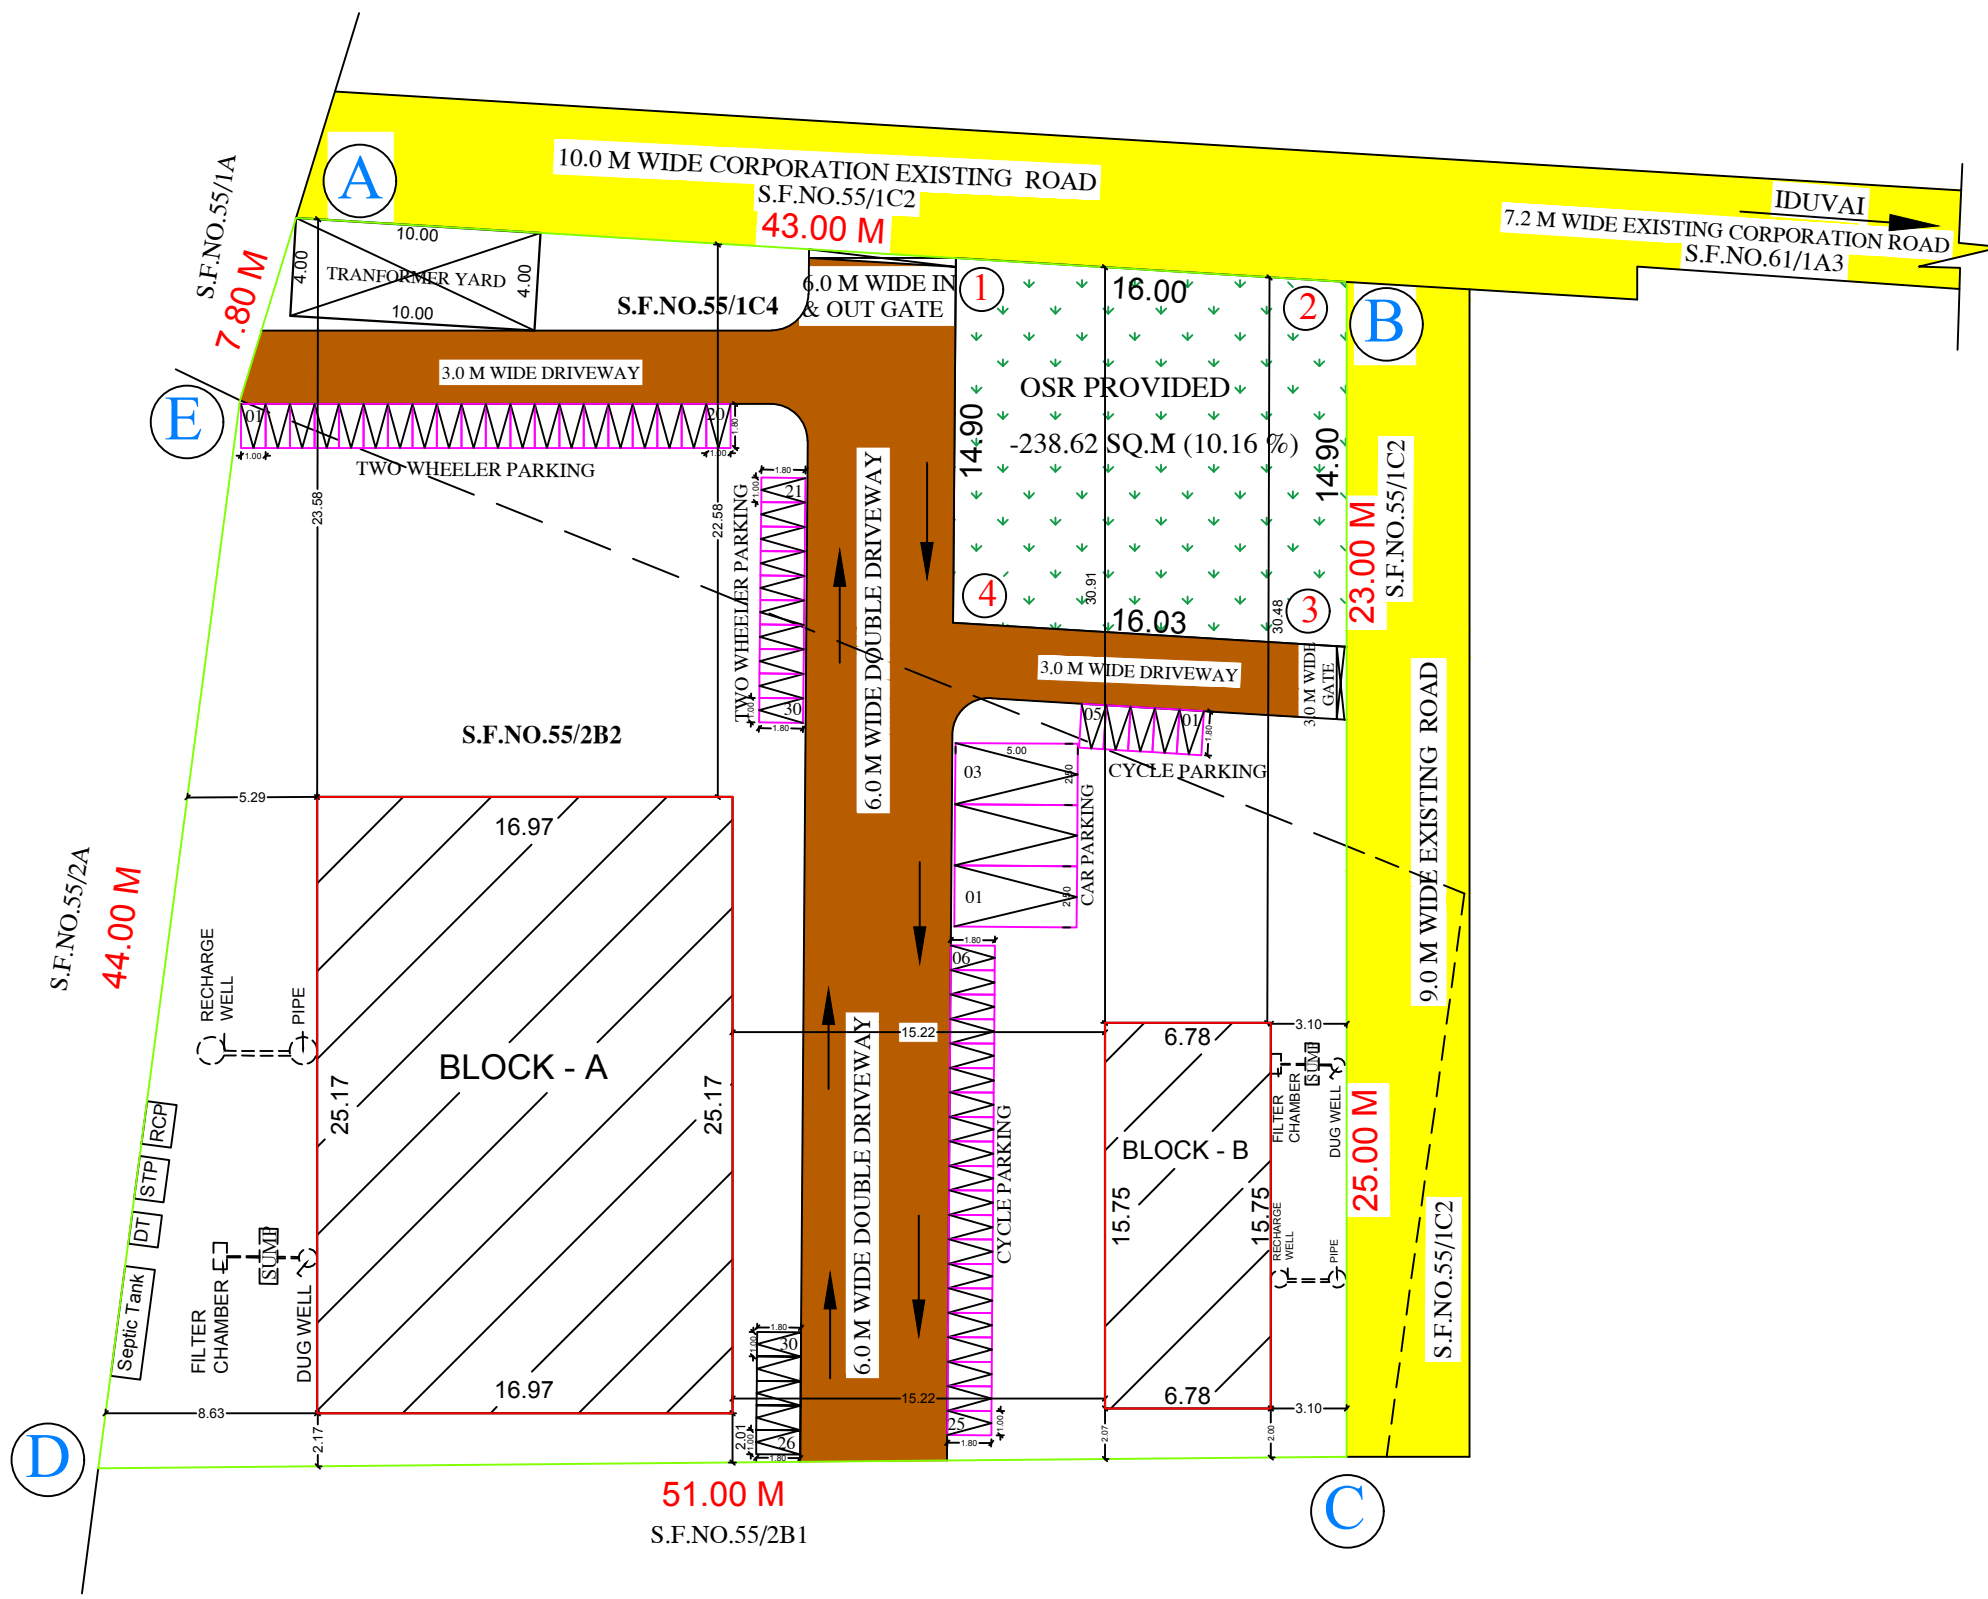


SITE PLAN  
(SCALE - 1:200)


**SOLAR WATER HEATER  
(NOT TO SCALE)**

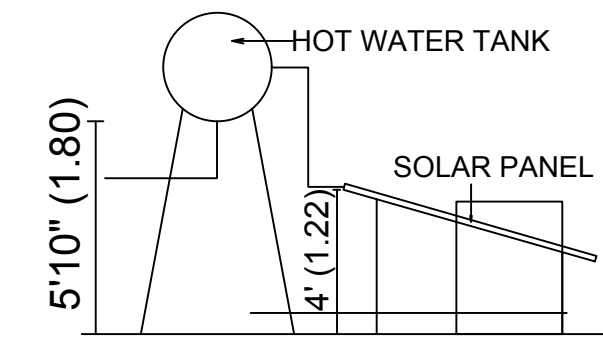


SIDE ELEVATION

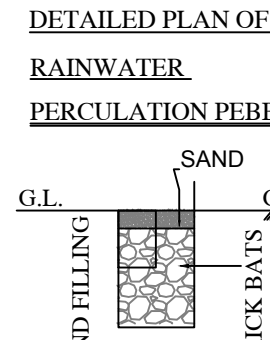

DETAILED PLAN OF  
RAINWATER  
PERCOLATION PIT

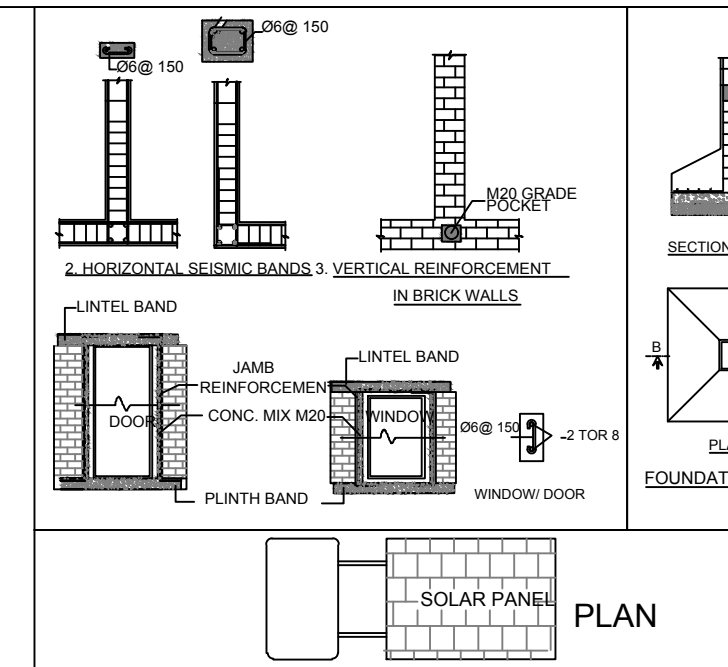

PLAN

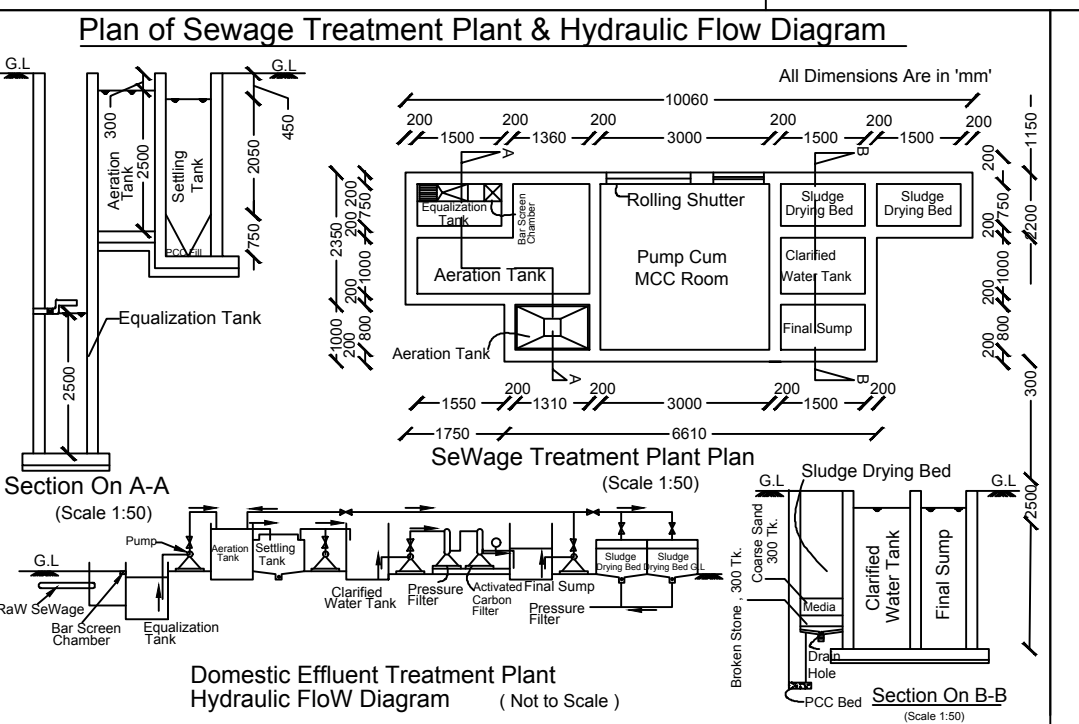

Online Application No : SWP/BPA/047560/2023  
LP/TCP(TD)/TLPA No : 78/2023  
Planning Permission No : 79/2023  
Planning Assistant : V.Prem Kumar  
Draughtsman-III : S.Kalimuthu  
Surveyor/ Assistant Draughtsman : B.Jayarani

**REFERENCE:**

|                   |  |
|-------------------|--|
| SITE BOUNDARY     |  |
| EXISTING ROAD     |  |
| PROPOSED BUILDING |  |
| DRIVEWAY          |  |
| OSR               |  |

PLAN SHOWING THE PROPOSED CONSTRUCTION OF RCC ROOF INDUSTRIAL BUILDING (GARMENT STITCHING, TAILORING INDUSTRIES - GREEN CATEGORY) WITH 120.00 HP IN S.F.NO.55/1C4 & 55/2B2 AT VEERAPANDI VILLAGE, TIRUPPUR SOUTH TALUK, TIRUPPUR CORPORATION, TIRUPPUR DISTRICT.

SCALE :- 1 : 100  
ALL DIMENSIONS ARE IN METER

ONLINE APPLICATIONNO:SWP/BPA/047560/2023 DATE : 25.10.2023

NAME OF THE APPLICANTS :  
1. E.Maheswari,  
2. N.Yogaprakash,  
3. V.Sriram,  
4. V.Akshaya

SITE AREA STATEMENT :  
AREA AS PER DOCUMENT - 0.58 Acre  
AREA AS PER PATTa - 2348.00 Sq.m  
SUPER IMPOSED PLOT AREA - 2358.88 Sq.m

| DESCRIPTION  | FSI (SQM) | NON FSI (SQM) | TOTAL BUILD UP AREA (SQM) |
|--------------|-----------|---------------|---------------------------|
| BLOCK - A    |           |               |                           |
| GROUND FLOOR | 427.13    | -             | 427.13                    |
| FIRST FLOOR  | 427.13    | -             | 427.13                    |
| SECOND FLOOR | 427.13    | -             | 427.13                    |
| HEAD ROOM    | -         | 25.75         | 25.75                     |
| BLOCK - B    |           |               |                           |
| GROUND FLOOR | 106.78    | -             | 106.78                    |
| TOTAL :      | 1388.17   | 25.75         | 1413.92                   |

$FSI = \frac{1388.17}{2348.00} = 0.591 < 1.5$

| OPEN SPACE RESERVATION AREA |                                                                | REQUIRED                   | PROVIDED                 |          |
|-----------------------------|----------------------------------------------------------------|----------------------------|--------------------------|----------|
|                             |                                                                | 234.80 SQ.M<br>(10.0%)     | 238.62 SQ.M<br>(10.16 %) |          |
| S.No                        | Parking Area Description                                       | WORK<br>SHOPAREA<br>(Sq.m) | REQUIRED                 | PROVIDED |
| 1                           | One Car Space for every 200 Sq.m of Office Floor Area          | -                          | -                        | 3        |
| 2                           | One Two Wheeler Space for every 50 Sq.m of Workshop Floor Area | 1388.17                    | 28                       | 30       |
| 3                           | One Cycle Space for every 50 Sq.m of Workshop Floor Area       | 1388.17                    | 28                       | 30       |

E.Maheswari  
N.Yogaprakash  
V.Sriram  
V.Akshaya

**APPLICANTS**

|   |   |
|---|---|
| <br>E.M.MOHANRAJ B.E,M.E.,FIV.<br>Registered Engineer Grade-I<br>4079, Bannur Nagar, Near Bannur Bus Stop,<br>Palakkad Road, Tiruppur - 641 002. | <br>E.M.MOHANRAJ B.E,M.E.,FIV.<br>Registered Engineer Grade-I<br>4079, Bannur Nagar, Near Bannur Bus Stop,<br>Palakkad Road, Tiruppur - 641 002. |
| REGISTERED ENGINEER   | REGISTERED STRUCTURAL ENGINEER   |

# Eight ways to know a piece of land before you pay for it.

This report covers one part of the picture. These cover the rest, drawn from the same government records, for any property in Tamil Nadu.

## LandLens One

Ask anything about a property and get an answer grounded in live government records, with the sources shown.

[/landlens/one](#)



## Verify My Land

Every record check run on one property and returned as a single report.

[/landlens/verify-my-land](#)



## Legal Opinion

An advocate's written opinion on the title, built on the records we pull for it.

[/landlens](#)



## One Map

Every layer on one map: the parcel, its boundary, zoning, water bodies and what sits around it.

[/landlens/one/map](#)



## PriceMap

What land actually changed hands for around this plot, taken from the registered deeds.

[/landlens/pricemap](#)



## Build Scope

What you are allowed to build here: floor space, height, coverage and setbacks.

[/landlens/build-scope](#)



## Property Tracker

Watch a property and hear about it when something new is registered against it.

[/landlens/property-tracker](#)



## Deal Room

Run the transaction in one place: documents, stamping, signatures and the parties.

[/landlens/deal-room](#)



# Twenty-four checks you can run yourself, at no cost.

## Records and verification

The registers themselves, read for you.

Encumbrance Certificate

Patta and Chitta

Field Measurement Sketch

EC Analyzer

Bank charge check

Court case search

Seller background check

Approval check by survey

## Zoning and land use

What the plan says can happen on this land.

Land use zone finder

CMDA land use check

Coastal regulation zone

Master plan check

Water bodies finder

Airport height clearance

## Value and duty

What it is worth and what it costs to register.

Guideline value by street

Guideline value by survey

Stamp duty and registration fees

Capital gains

Floor space index

Area unit converter

## Registers and directories

Who holds it, and which office keeps the record.

Find your registering office

Temple property check

Waqf property check

RERA register



Every free tool  
/tools



Services we run  
for you  
/services



The LandLens  
suite  
/landlens/one



# Every claim in this document traces back to a government record.

---

Legal opinions, due diligence and title verification

---

Building plan, layout and sub-division approvals

---

Completion and occupancy certificates, regularisation

---

Escrow, negotiation and NRI property management

---

Land survey, soil testing, architecture and construction

---

**Verified RealEstate**  
3/350/2 Mettukuppam,  
OMR Thoraipakkam,  
Chennai 600 097, India  
[hello@verified.realestate](mailto:hello@verified.realestate)  
+91 9996 12 9996

Prepared from the registers named on the page each finding sits on. Where a register could not be read, this document says so in its place rather than leaving the gap to be read as a clean result.

