
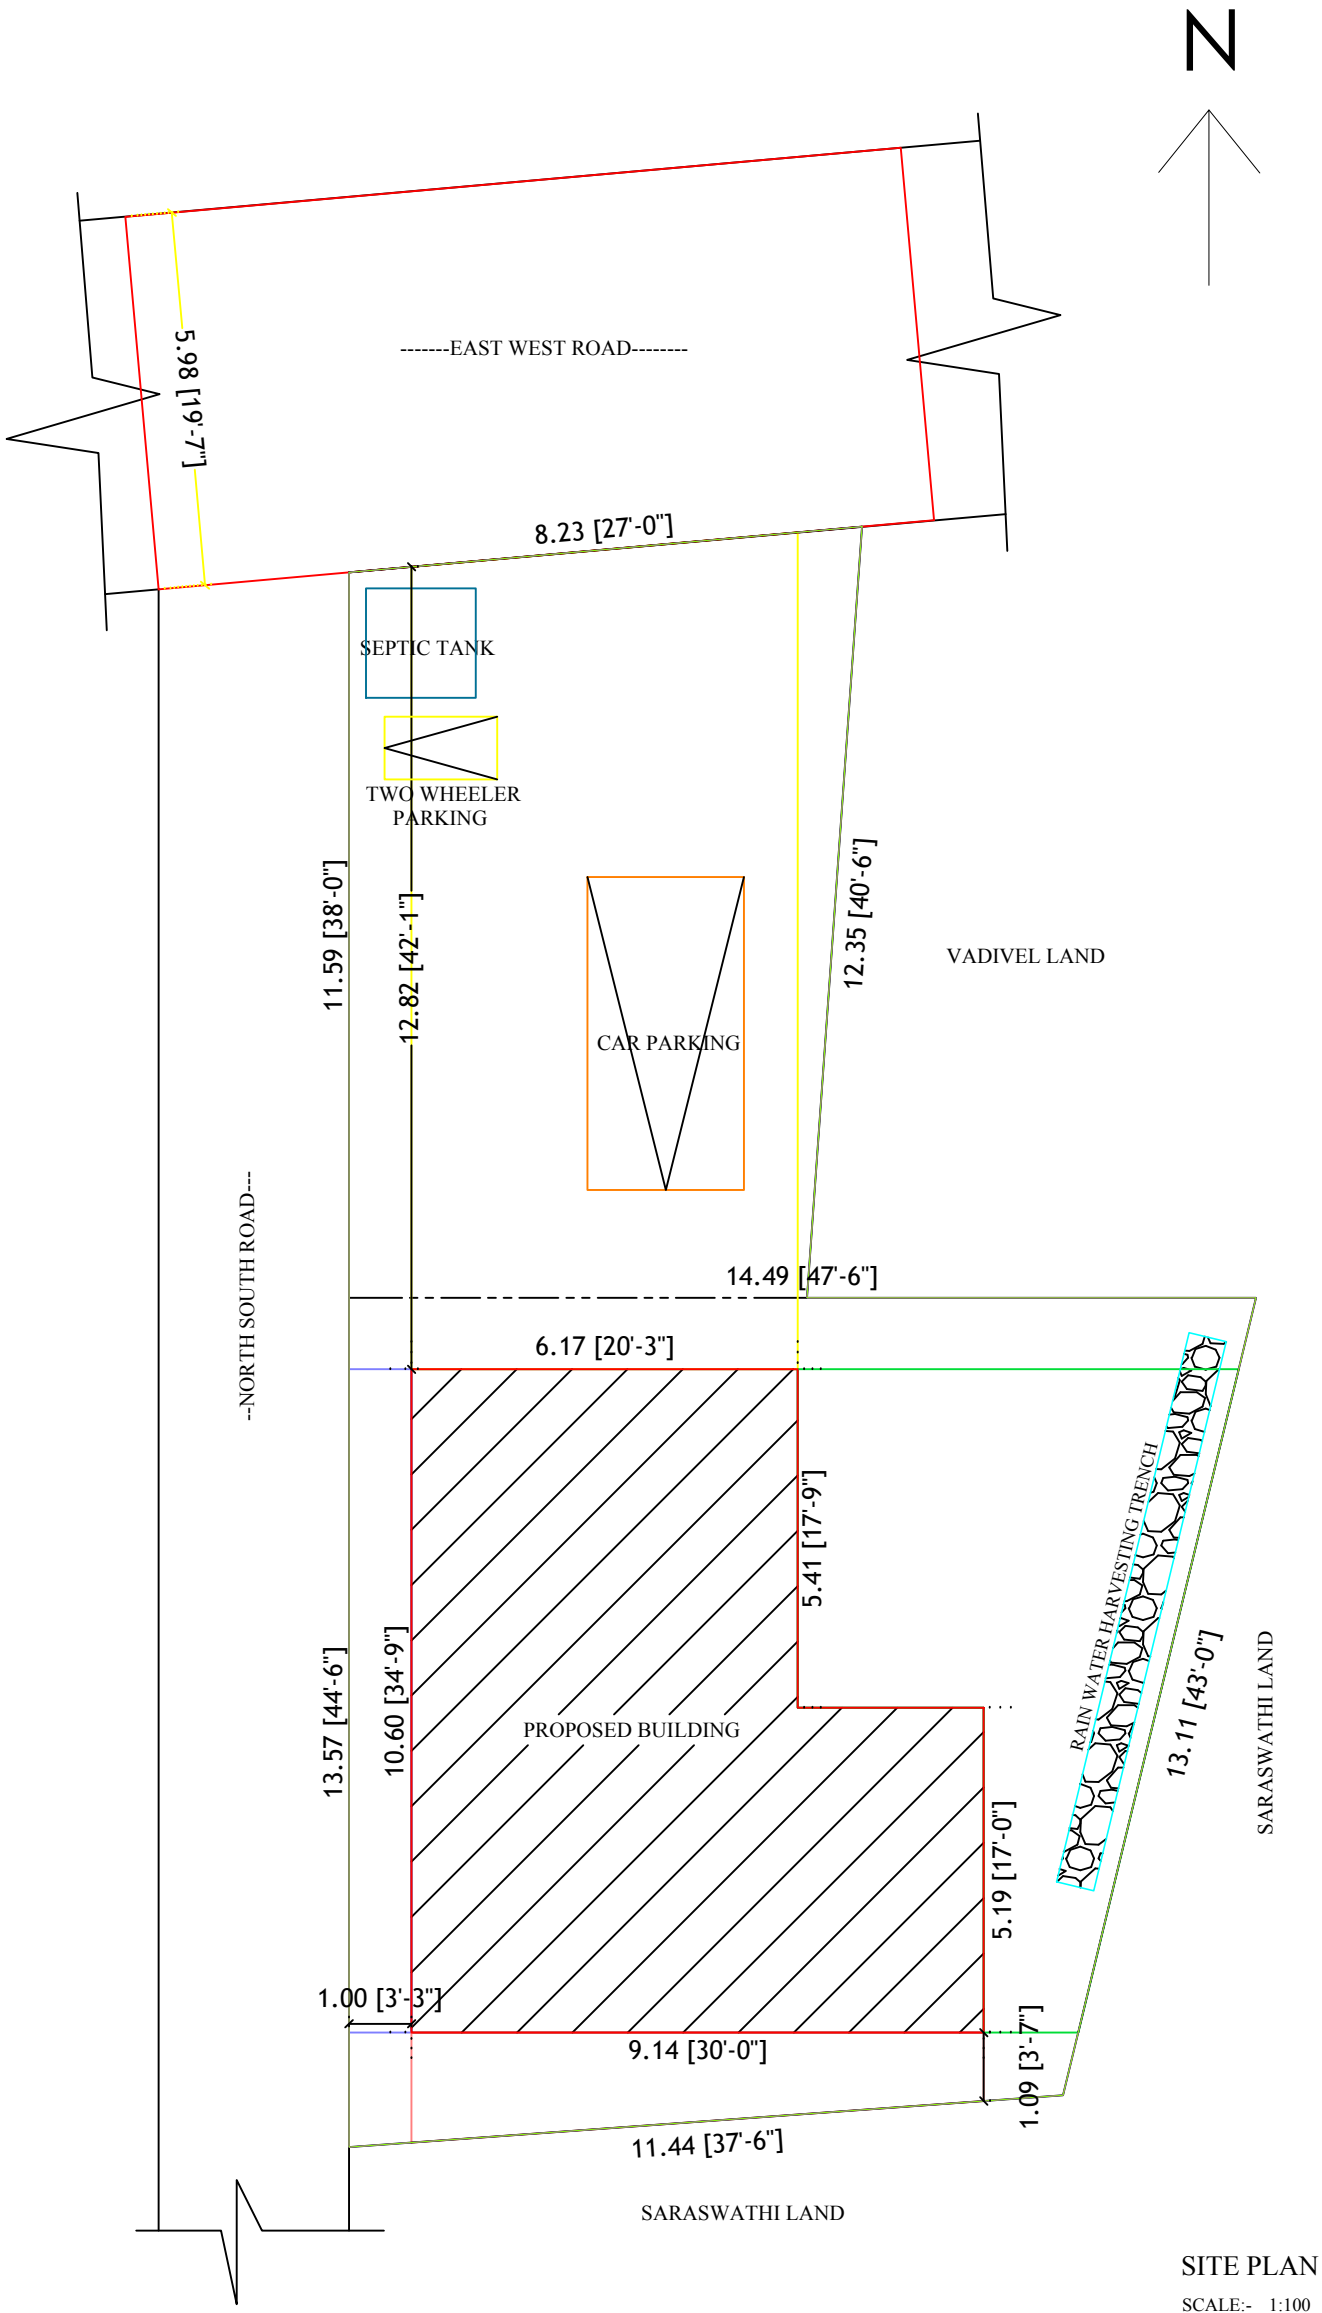
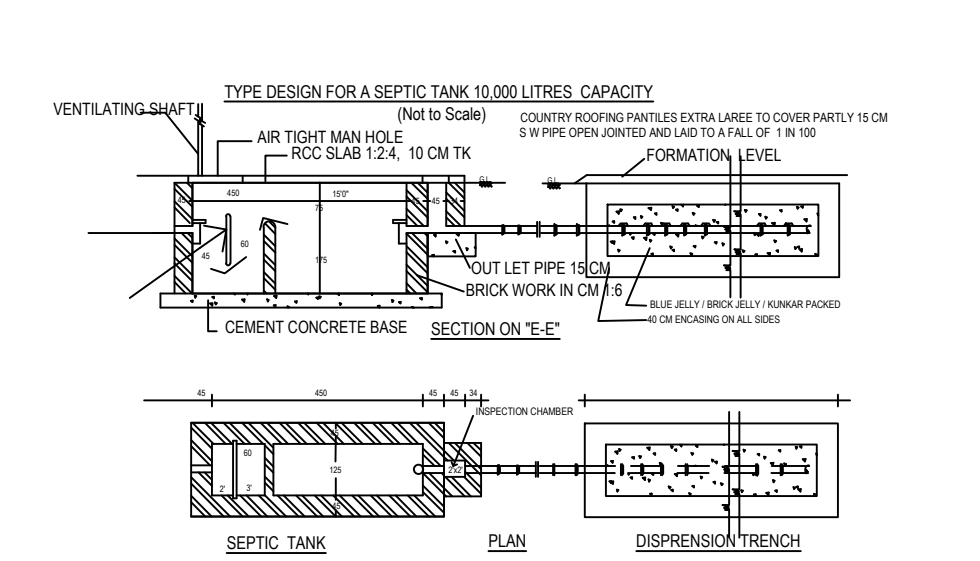
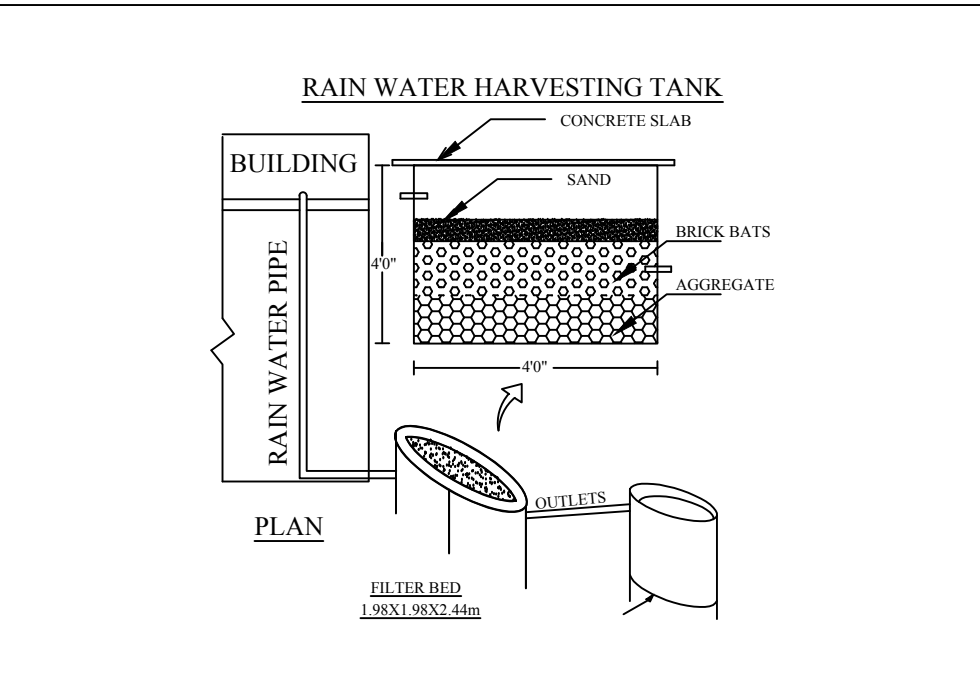
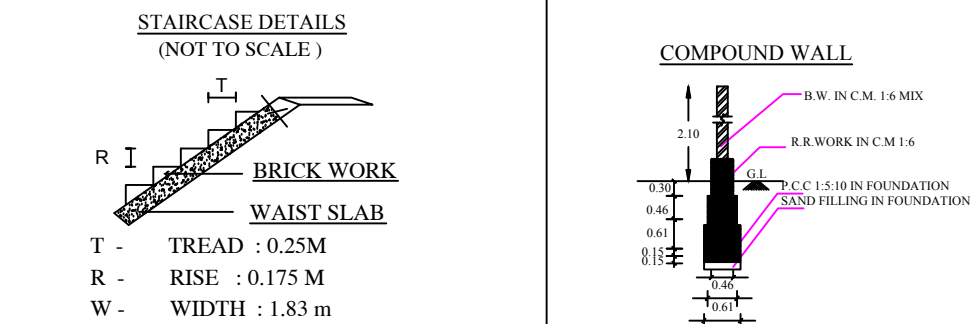
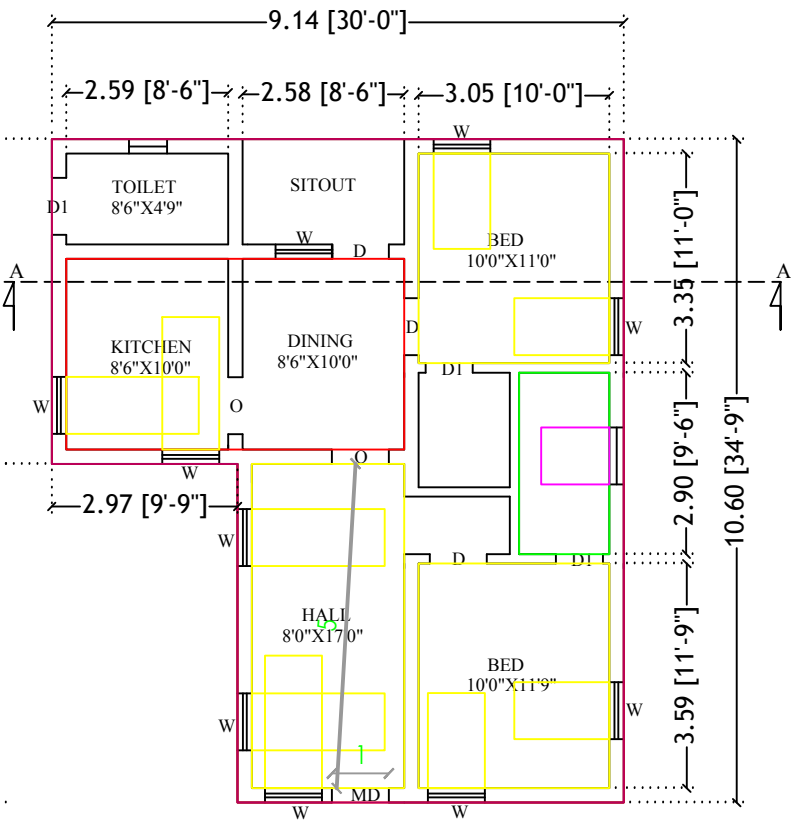


SITE AND DETAILED PLAN SHOWING THE PROPOSED CONSTRUCTION OF RCC ROOF GROUND FLOOR RESIDENTIAL BUILDING IN NATHAM.S.No: 1704/6,1704/7 AT PACHAPALAYAM VILLAGE AND PANCHAYAT , KANGAYAM TALUK, TIRUPUR DISTRICT.

APPLICANT: Mr.V.GANESAN.,
S/o.Mr.VADIVEL.

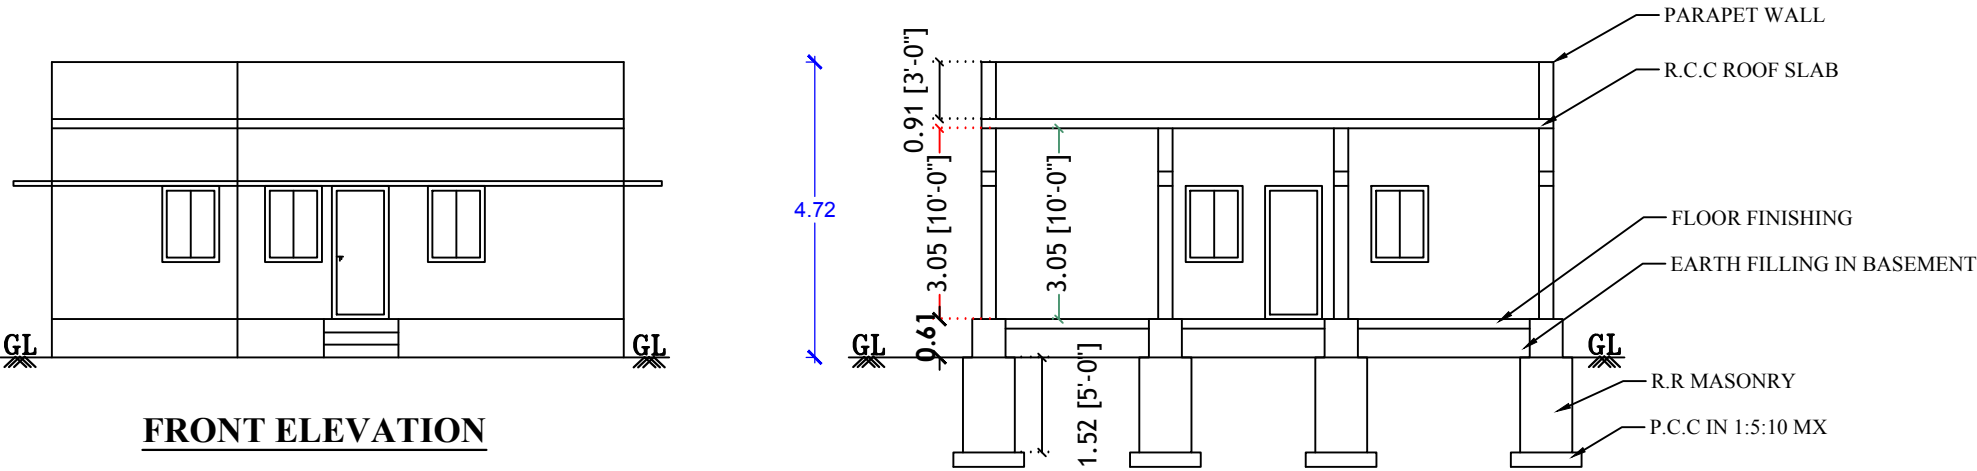

ALL DIMENSIONS ARE IN METRE. (SCALE 1:100)		
AREA DETAILS		SQ.M
AREA OF THE SITE (As per patta, FMB)		265.67
DOCUMENT AREA		265.67
AREA OF THE SITE(Superimposed)		262.33
NAME OF THE BUILDING	TOTAL BUILTUP AREA (in Sqm)	TOTAL BUILTUP AREA (in Sft)
Ground Floor	80.77	869.43
TOTAL	80.77	869.43
JOINARY DETAILS		
D	DOOR	1.22x2.13
D1	DOOR	0.76x2.13
W	WINDOW	1.83x1.52
V	VENTILATOR	0.91x0.61
DESCRIPTION		PROVIDED
Car Parking		1 No
Two Wheeler		1 No
COLOUR INDEX		
SITE BOUNDARY		
PROPOSED BUILDING		
EXISTING ROAD		
APPLICANT		
Er.S.ANANDAN BE.,LBS., DTCP Registered Engineer, Reg No.RE/GRIII/TR/AUG2019/017, 108,Kalki Complex, 1 st Floor, Karur Road, Vellakovil-638 111, Cell:- 98654 77345. REGISTERED ENGINEER.		