
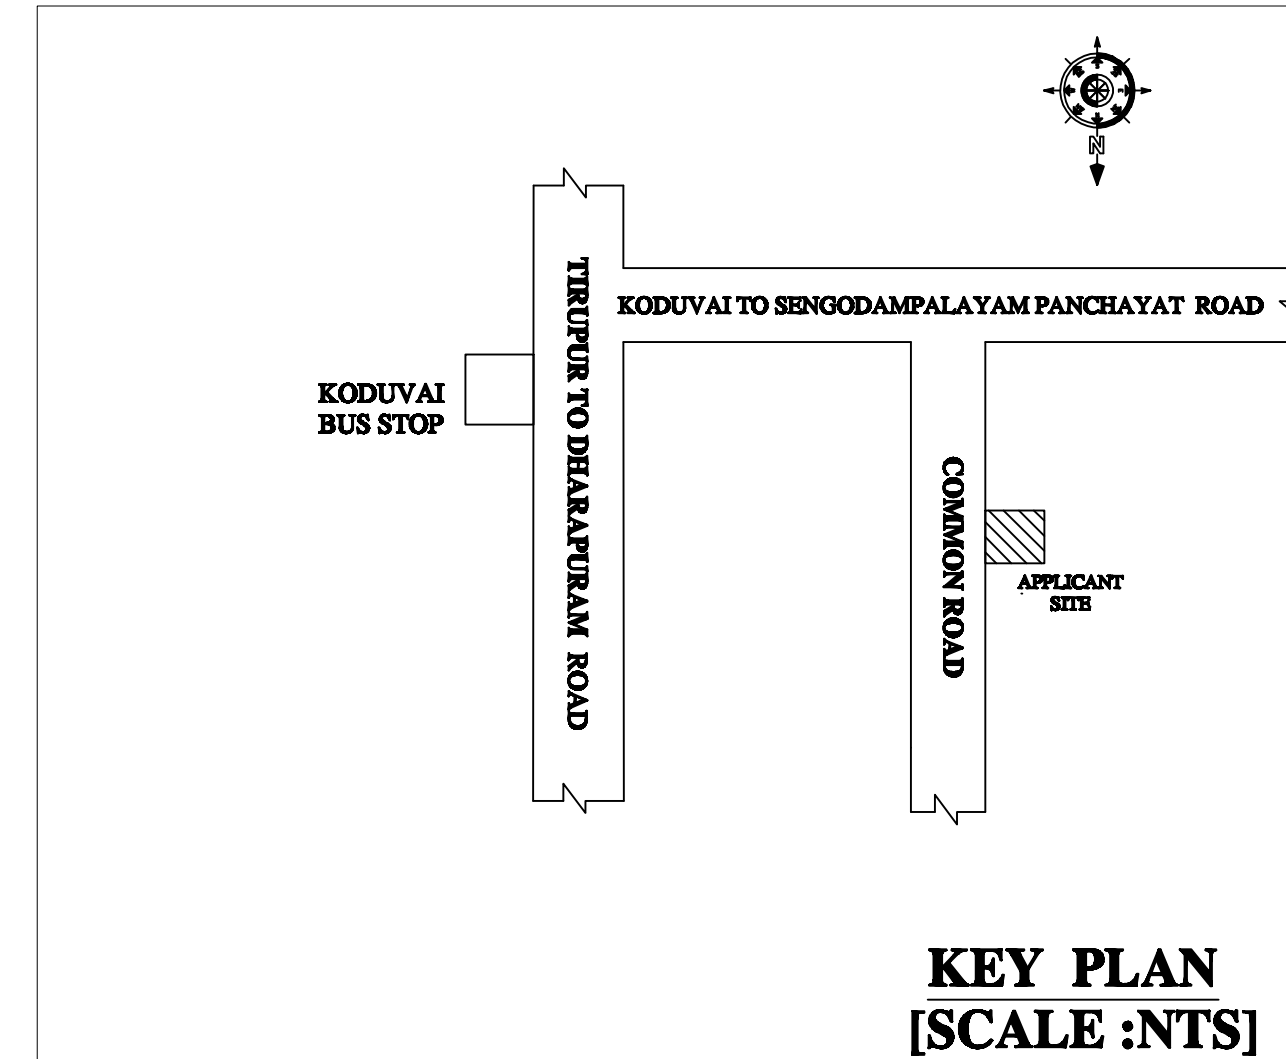
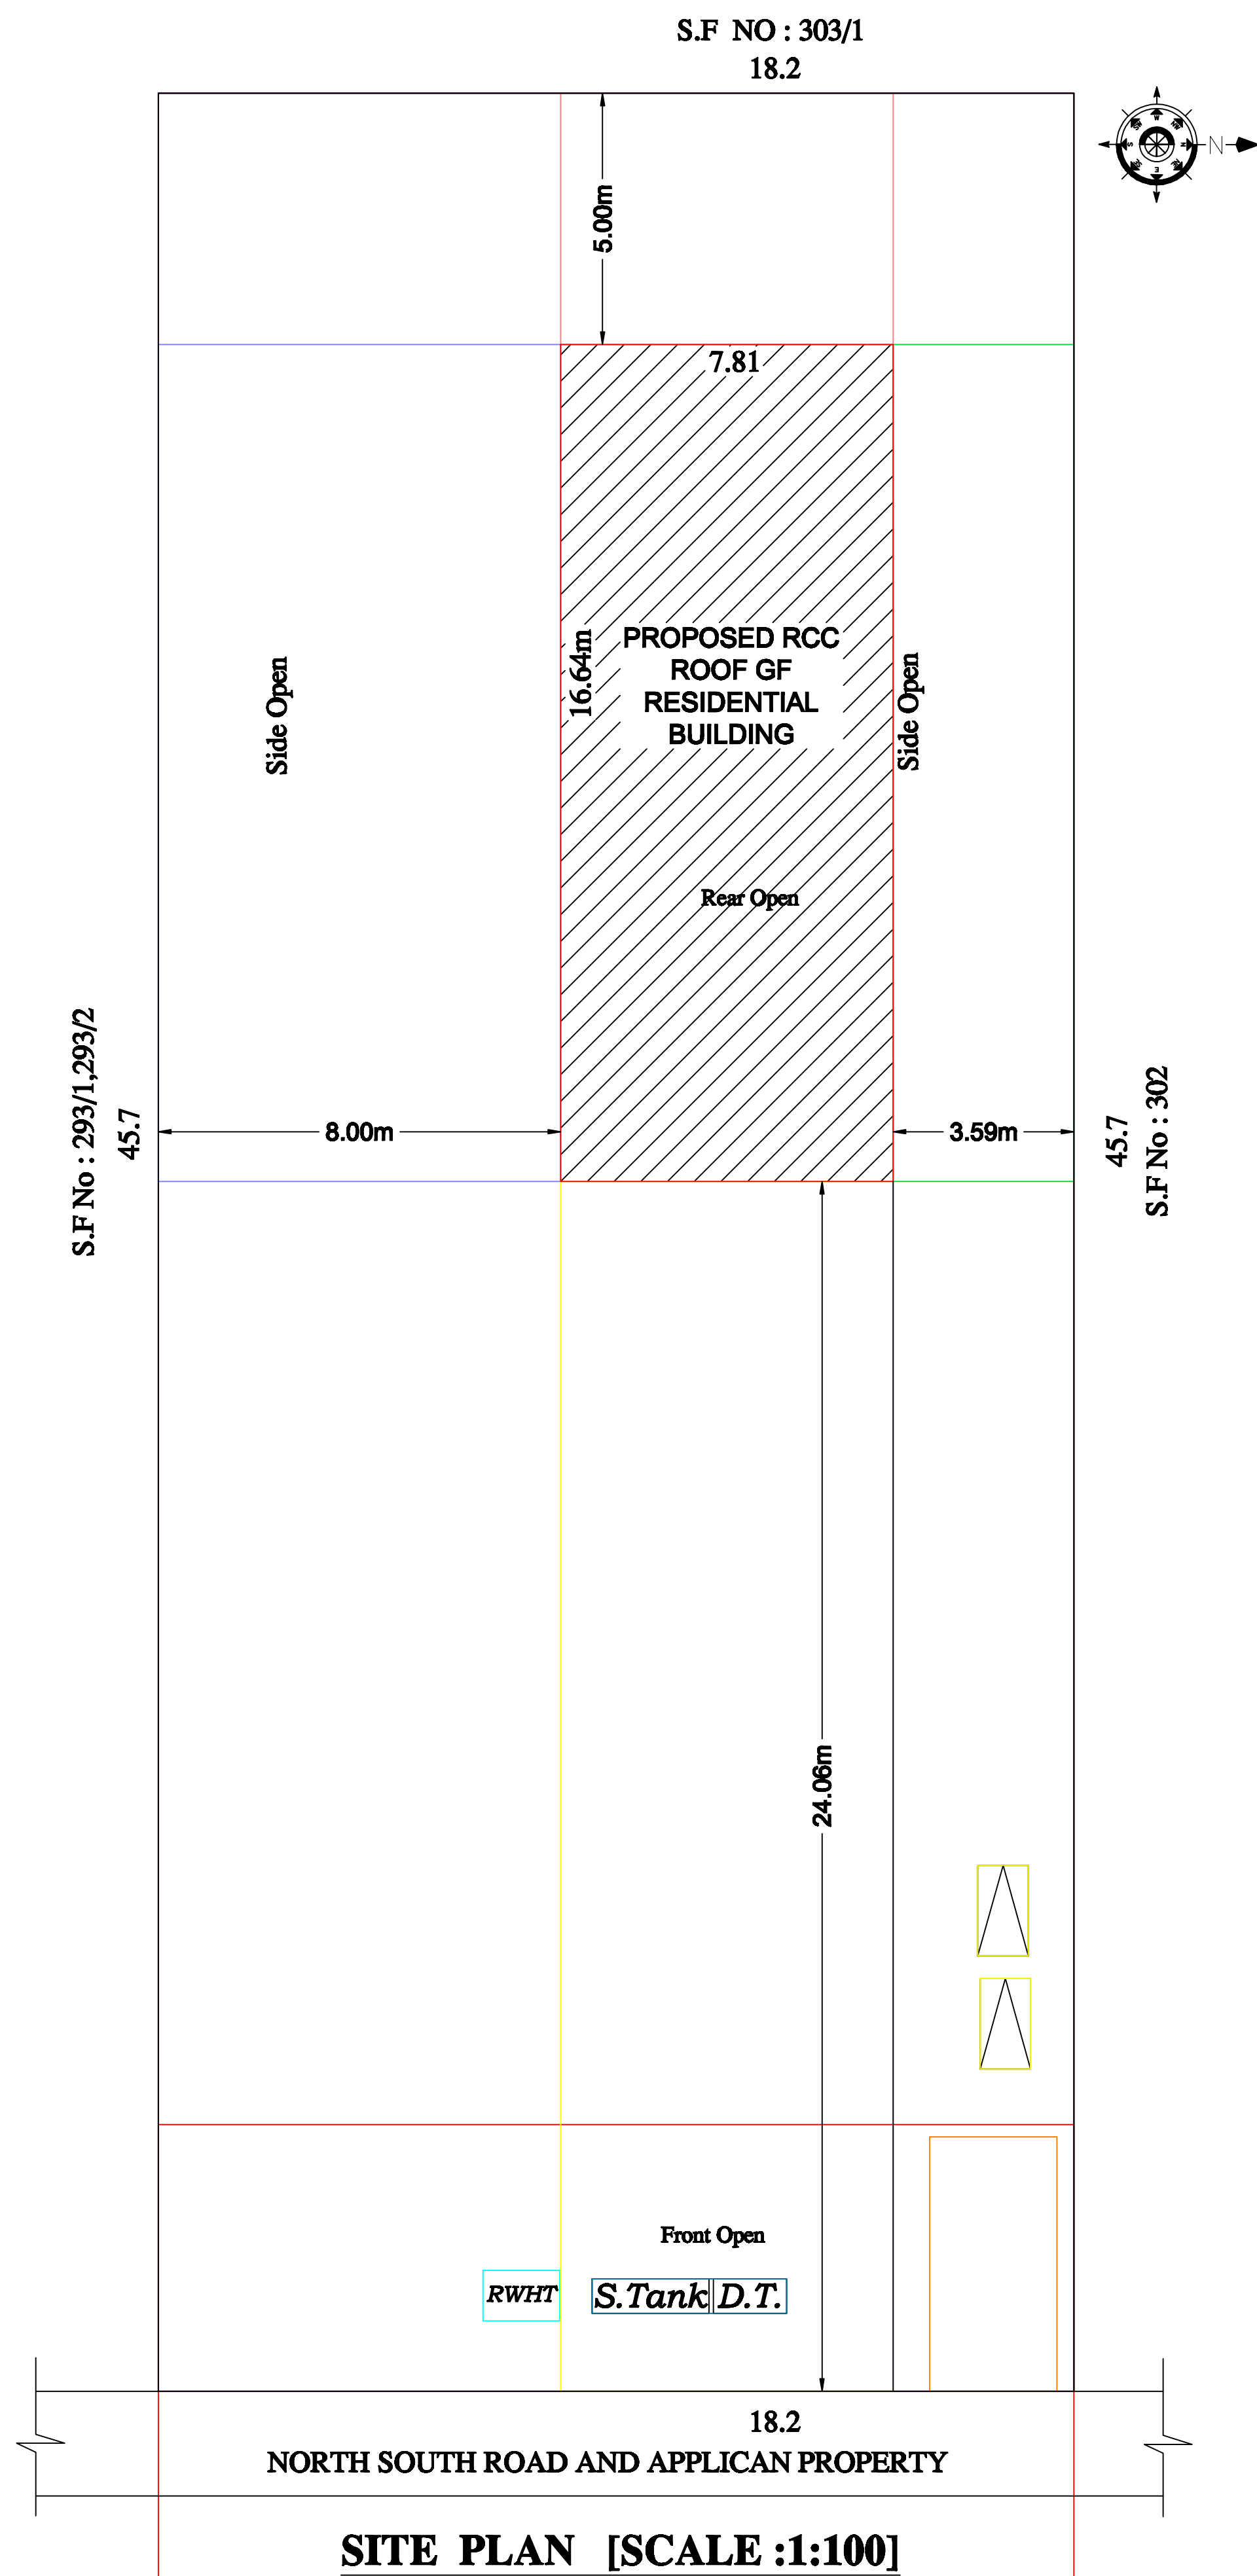
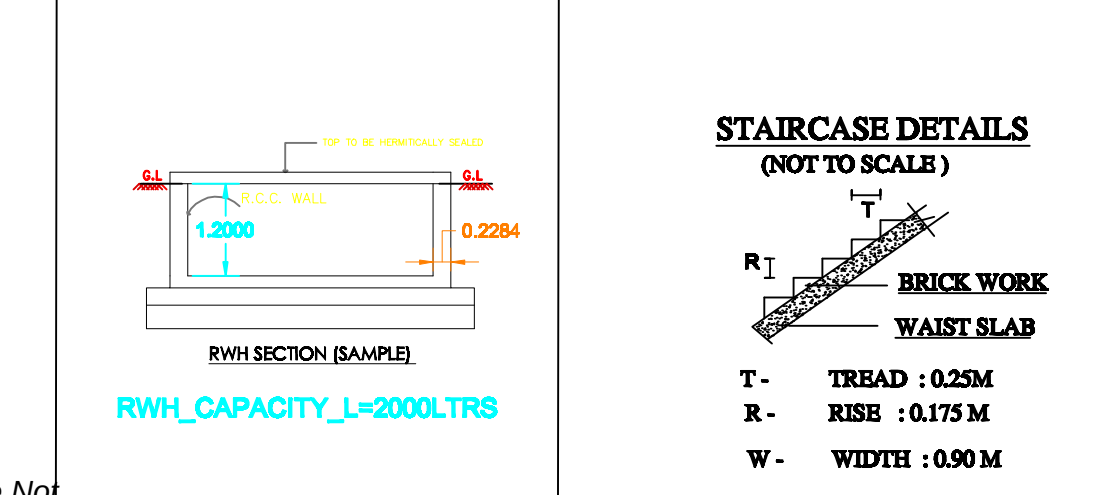
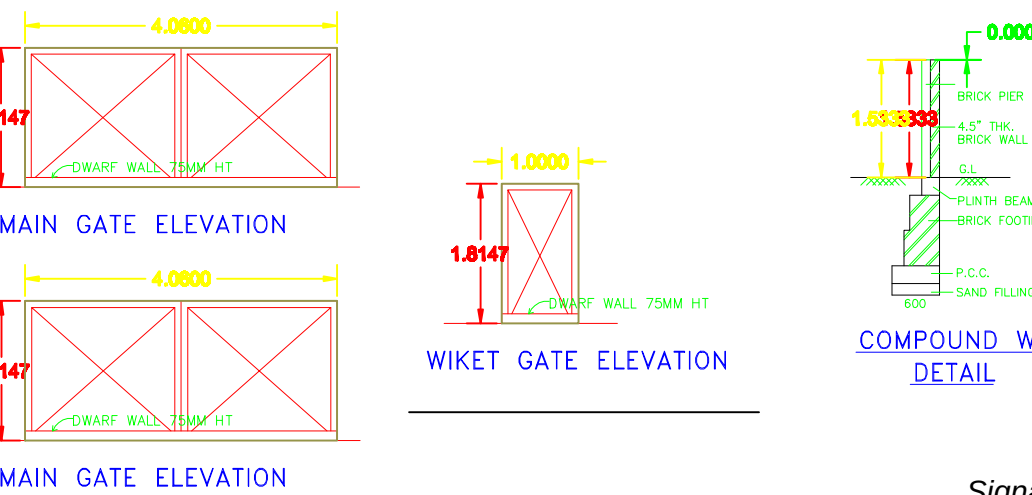
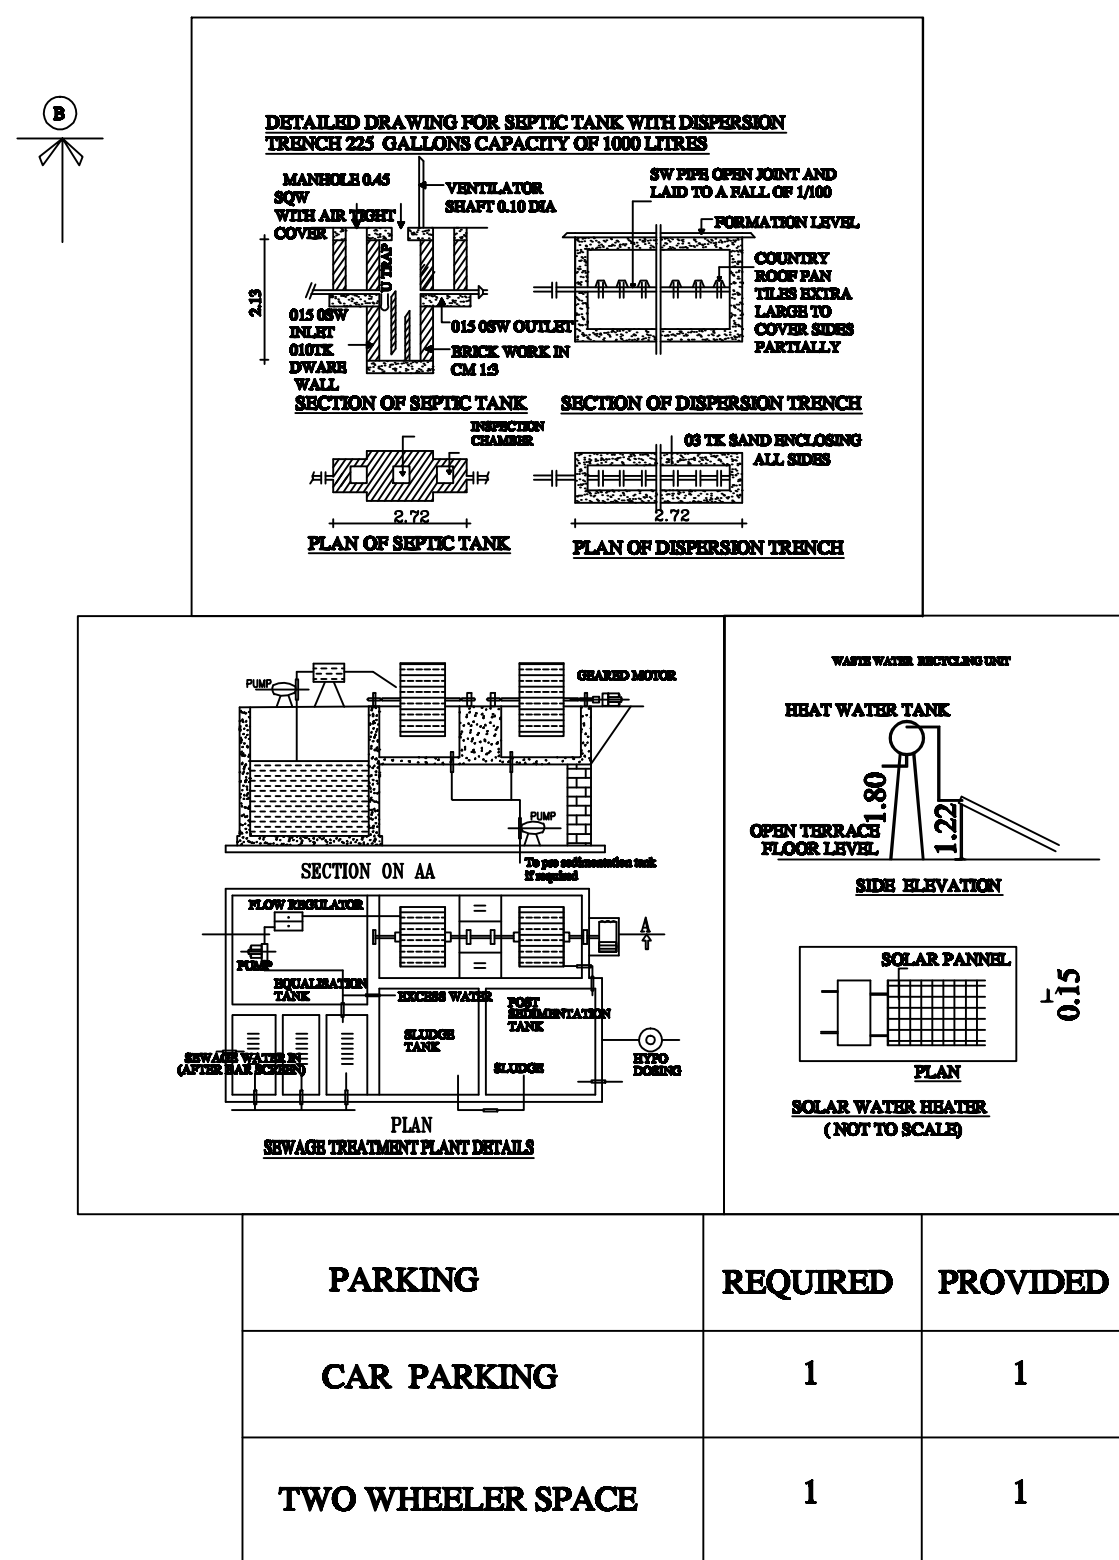


APPLICANT :- Mr.BHARANIKUMAR, S/o. Mr.M.PONNUSAMY

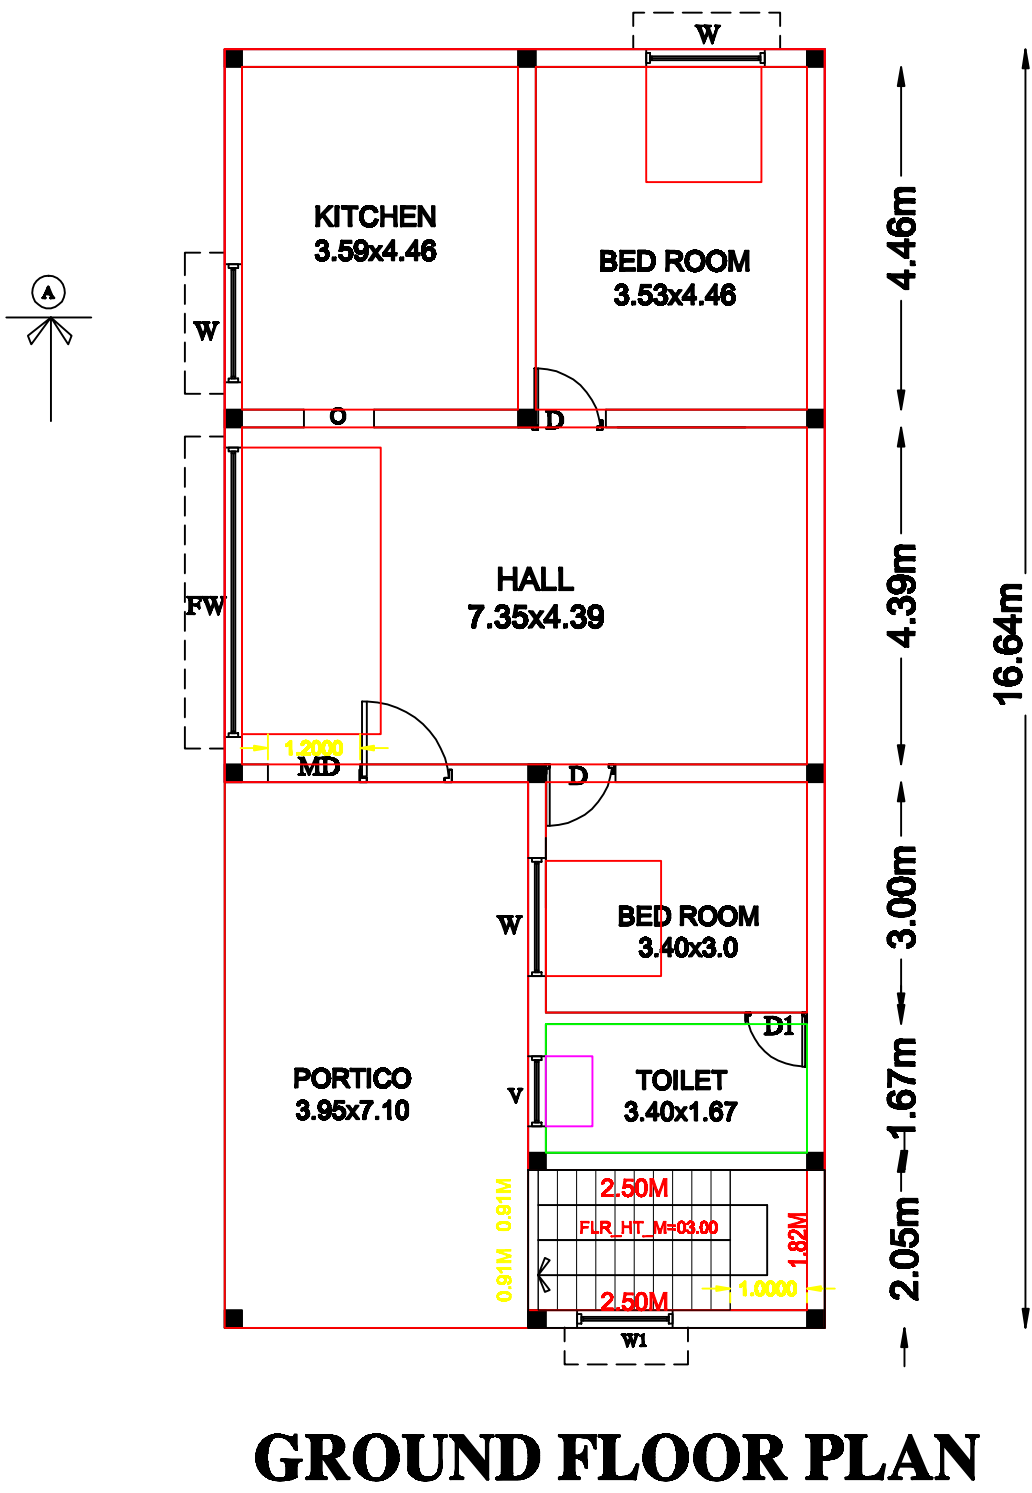

DETAILS OF JOINARIES.		COLOUR INDEX	
Particulars	size in meter		
Main door -MD	1.22 X 2.13	☐	SITE BOUNDARY
DOOR -D	1.01 X 2.13	☐	PROPOSED RCC ROOF BUILDING
WINDOW -W	1.00 X 1.52	☐	EXISTING BUILDING
WINDOW -W1	1.00 X 1.22	☐	RCP & ST-DT
FRENCH WINDOW -FW	1.95 X 1.80	☐	ROAD
VENTILATOR-V	0.91 X 0.61		

All Dimensions are in meter

<u>AREA OF THE RCC ROOF BUILDING</u>		
AREA DETAILS	SQ.M	SQ.FEET
TOTAL AREA OF THE SITE AS PER DOC (20.0 CENT)	810.10	8720.00
PLINTH AREA		
GROUND FLOOR	129.95	1398.78
AREA OF OPEN SPACE	680.15	7321.22

APPLICANT :-



Er. K. MANIKANDAN B.E., AMIE., L.B.S.,
CHARTERED ENGINEER &
LICENSED BUILDING SURVEYOR
REGN. No : 032/LS/2021/00148 (TCMC)
MANI BUILDCON
NO : 5/289, GANESH NAGAR,
PITCHAMPALAYAM PUDUR, TIRUPUR - 3.
MOBILE NO : 96555 55449, 63848 44158

ENGINEER /LBS:-