
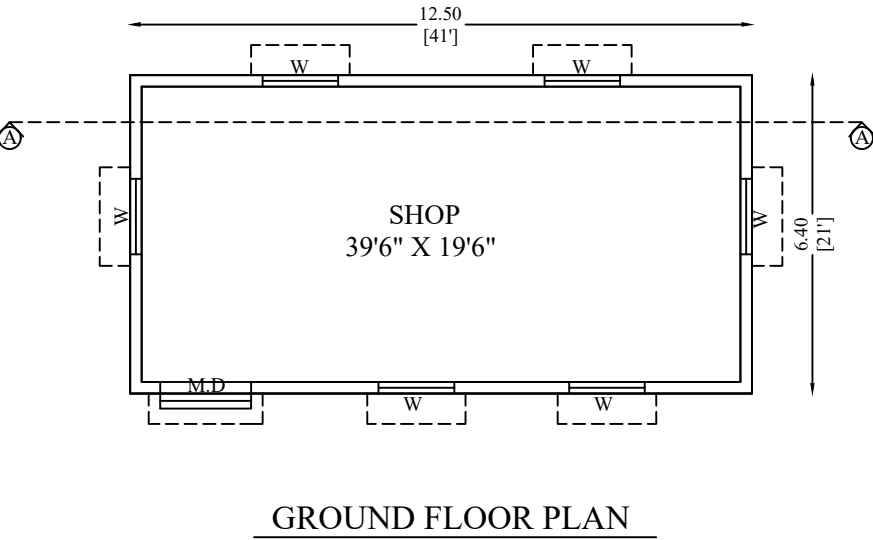


DETAILED PLAN SHOWING THE PROPOSED CONSTRUCTION OF G.I SHEET ROOF GROUND FLOOR COMMERCIAL SHOP BUILDING AT S.F.NO : 424/2A PART,424/3A PART,PERUNTHOLUVU VILLAGE & PANCHAYATH, TIRUPPUR SOUTH TALUK, TIRUPPUR DISTRICT.

APPLICANT : Mr.N.SENTHIL KUMAR,S/o NATCHIMUTHU GOUNDER(LATE)

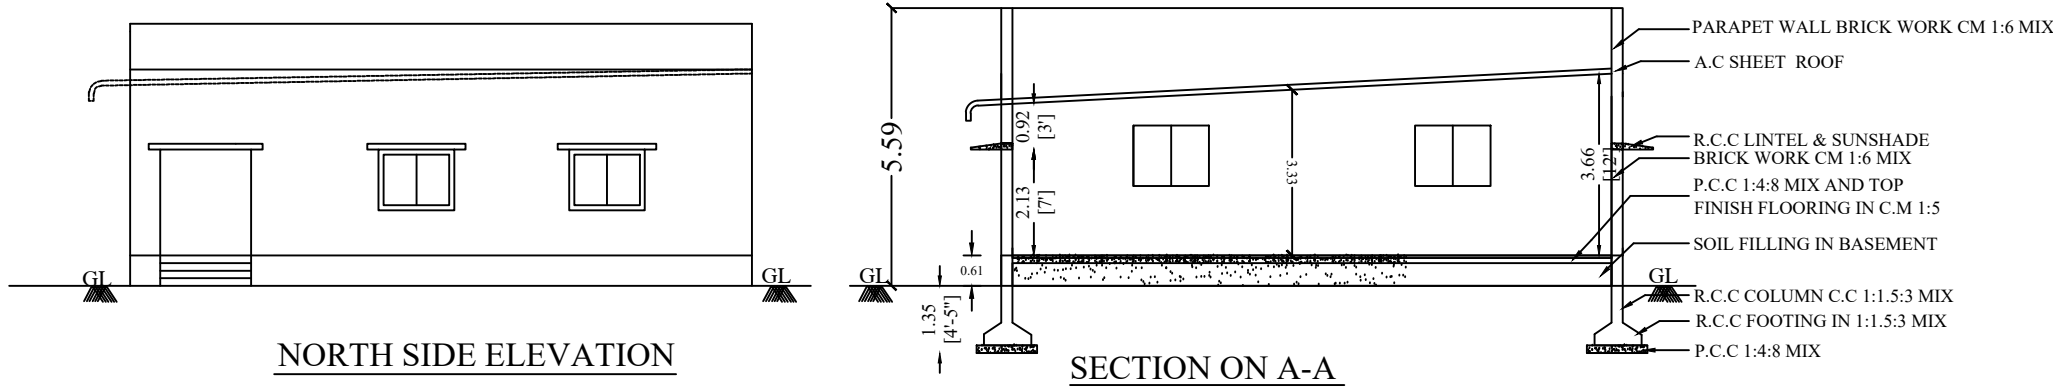

AREA DETAILS	SQ.FT	SQ.M
AREA OF THE SITE (TAKEN)	5880.60	546.32
AREA OF GROUND FLOOR	861.12	80.00
AREA OF OPEN SPACE	5019.48	466.32

SCALE DETAILS:SITE PLAN(1:100), BUILDING PLAN(1:100)

REFERENCE:

M.D : MAIN DOOR : 1.83 X 2.13



W : WINDOW : 1.52 X 1.22

G. Selvam D.C.E., B.E.,
Registered Engineer Grade-III
018 / R.E.-III / Tirupur- L.P.A
30, M.M.Y Complex, First Floor
156, Kamaraj Road, Tirupur - 641 604

REGISTERED ENGINEER

N. Senthil Kumar

APPLICANT:

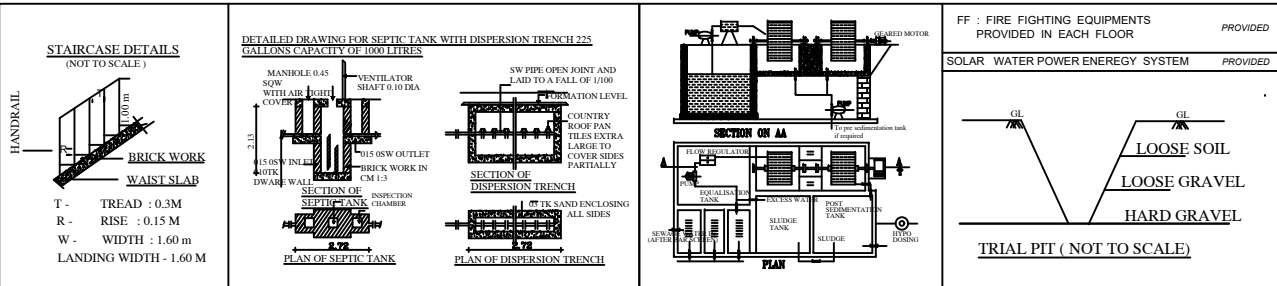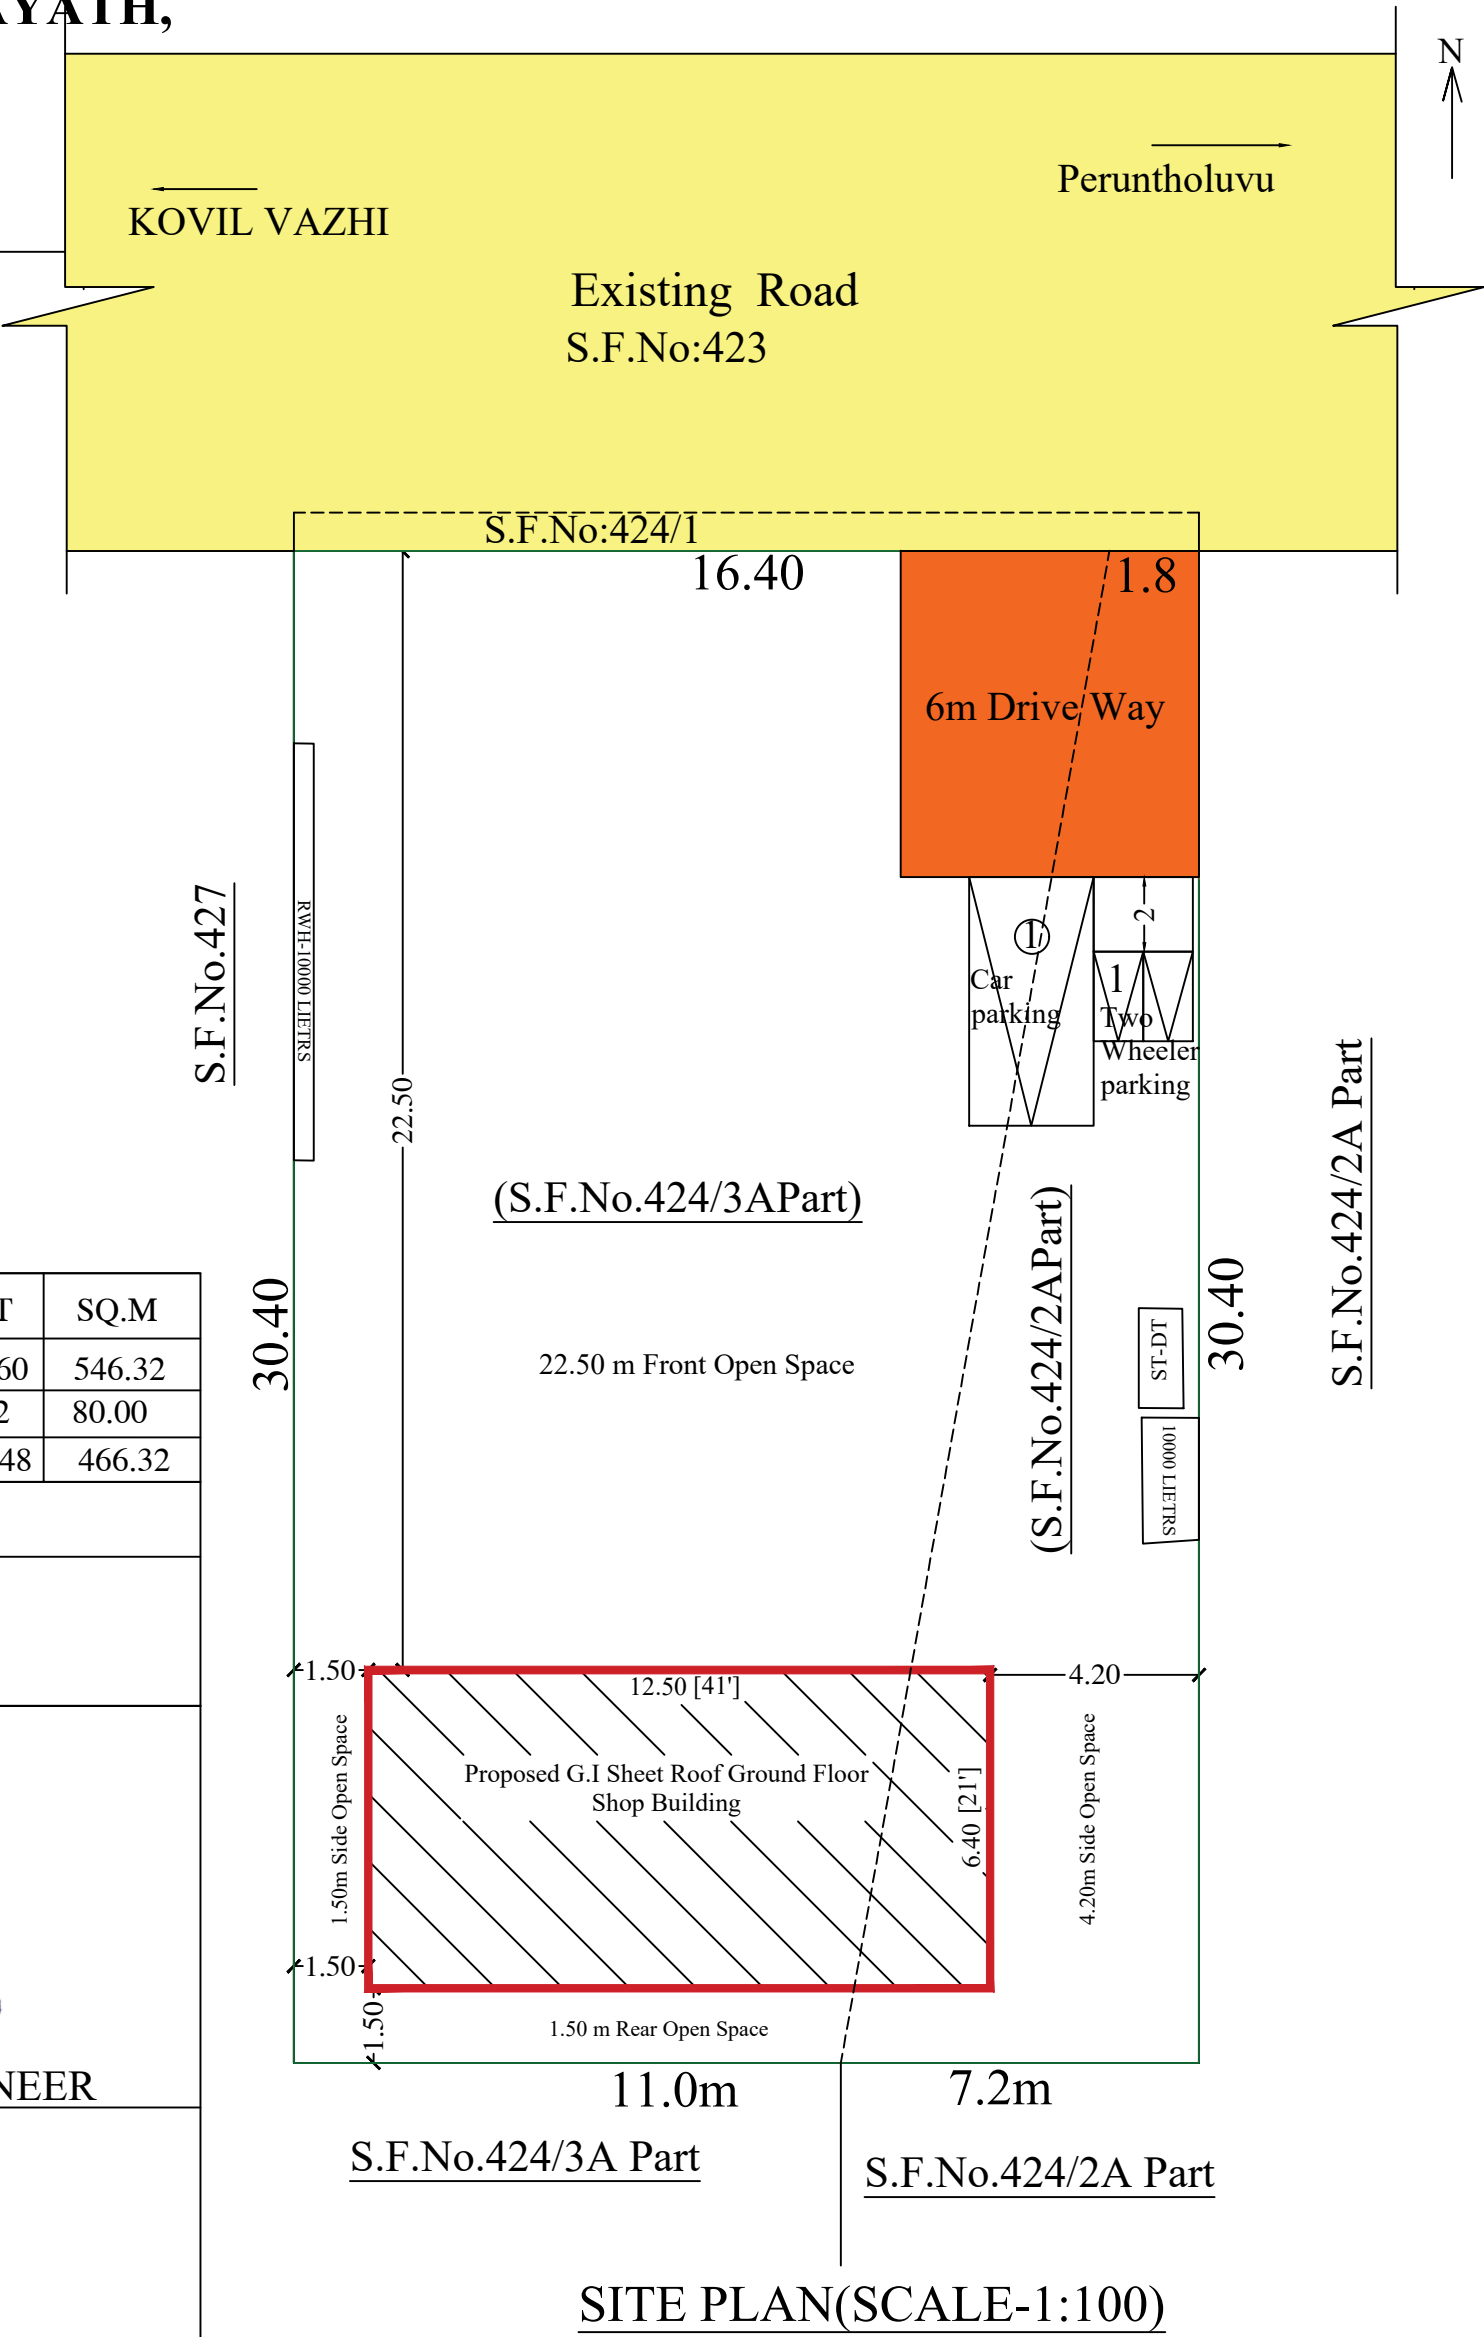

Signature Not Verified
Signed by Village Panchayat President
Location: Tiruppur
Date: 2023.12.16 18:43:41