

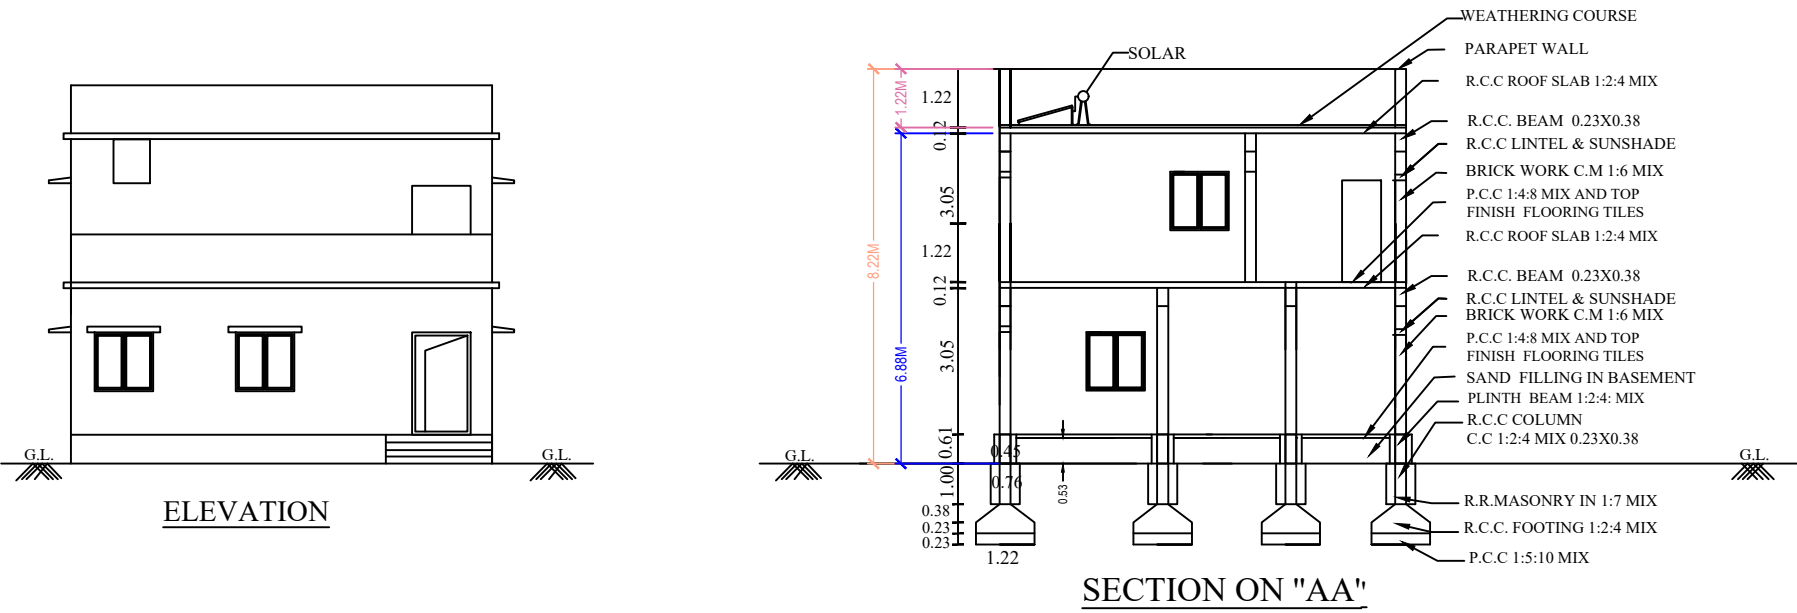
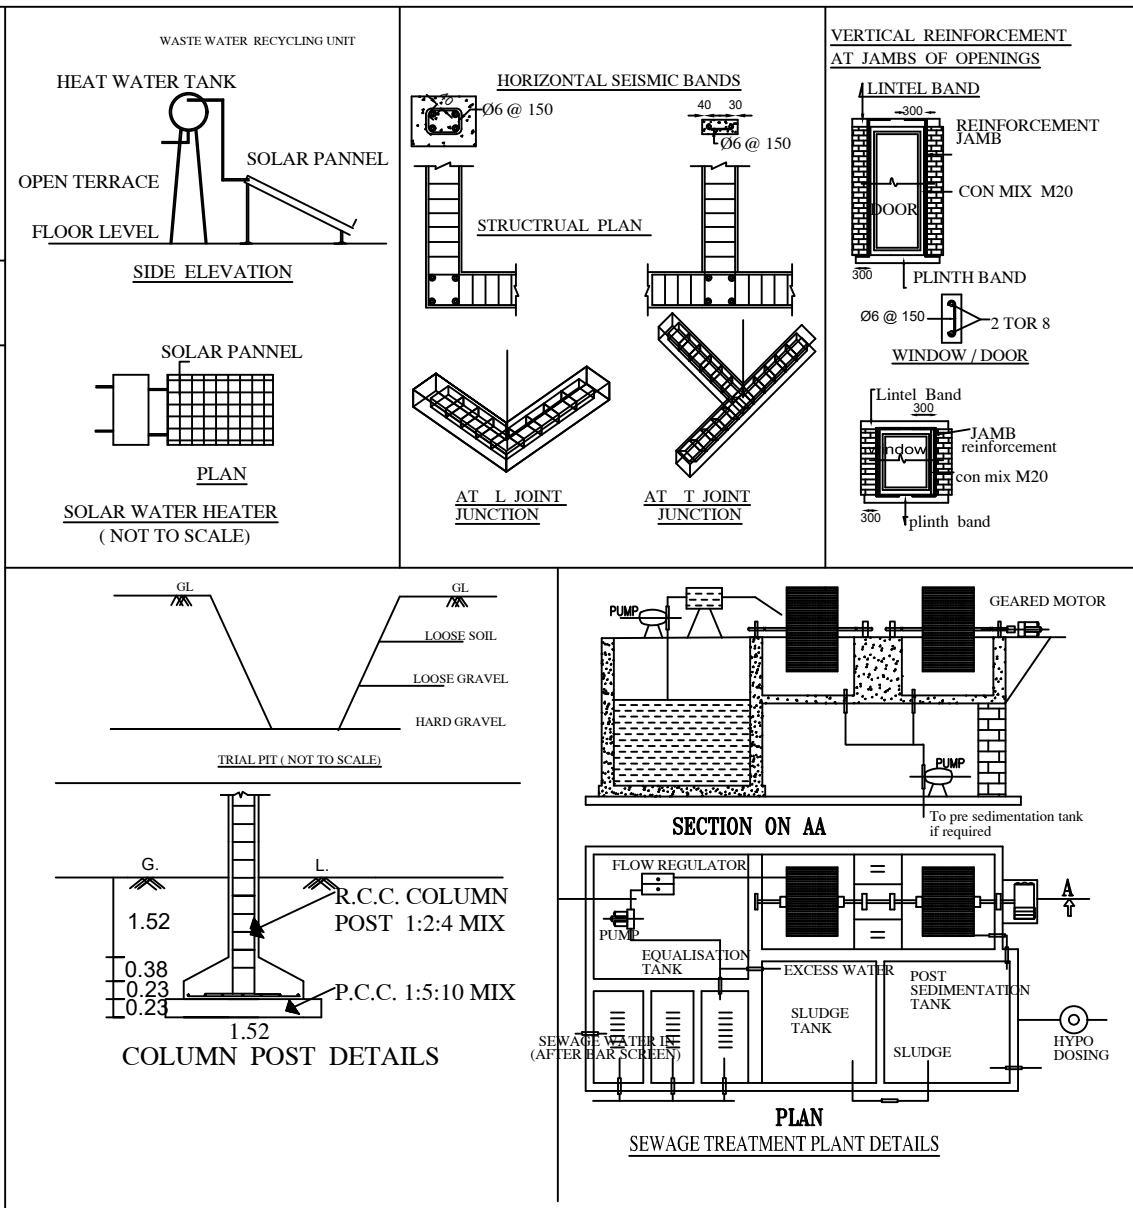
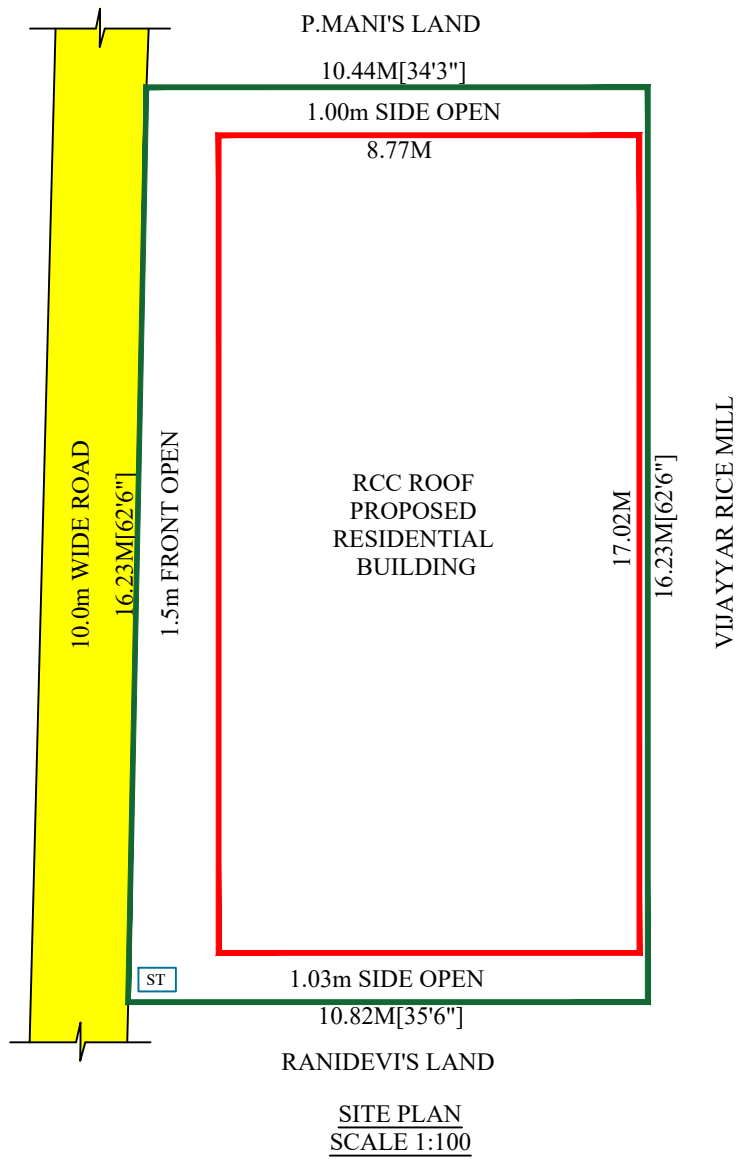


SITE AND DETAILED PLAN SHOWING THE EXISTING BUILDING FULLY DEMOLISHED DOOR NO:23G 1/62 , 23G 2/63 AND PROPOSED CONSTRUCTION OF R.C.C ROOF GROUND & FIRST FLOOR RESIDENTIAL BUILDING IN S.F.NO:535/2B AT PALANGARAI VILLAGE, AVINASHI TOWN PANCHAYAT , AVINASHI TALUK, TIRUPPUR DISTRICT.


APPLICANT:Mrs.P.KAVITHA.,W/o.Mr.P.BALASUNDARAM(1), Mr.P.BALASUNDARAM.,S/o.Mr.PALANISAMY(2).

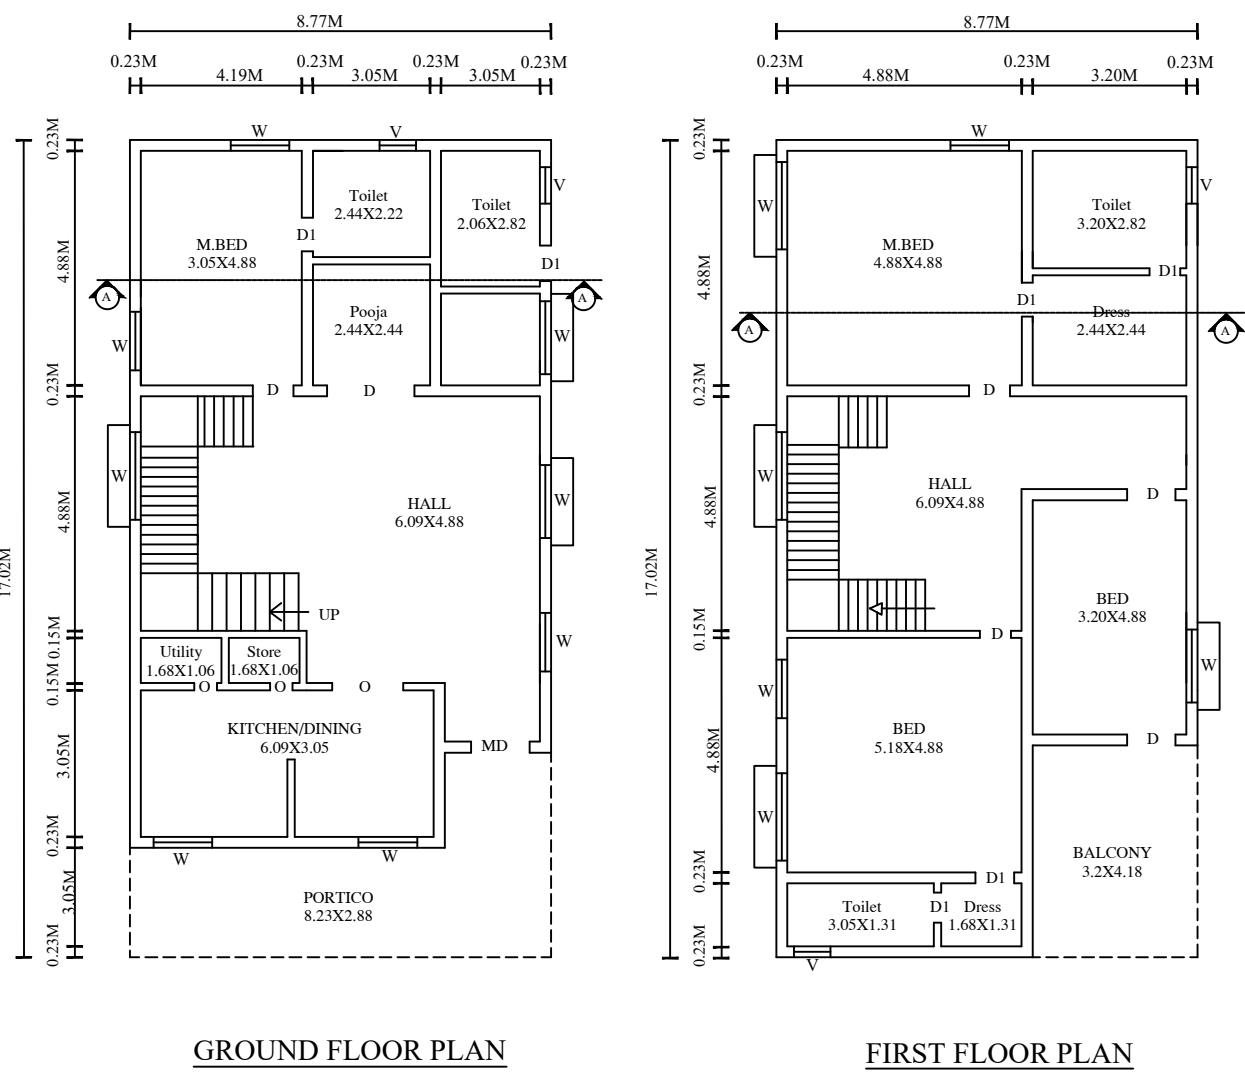

EXISTING BUILDING
DOOR NO:23 G 1/62
& 23G 2/63

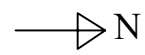

AREA DETAILS	SQ.M	SQ.FEET
AREA OF THE SITE	202.60	2180.00
PLINTH AREA		
GROUND FLOOR	149.22	1606.20
FIRST FLOOR	149.22	1606.20
AREA LEFT OPEN	53.38	573.80
FLOOR AREA		
GROUND FLOOR	118.63	1276.93
FIRST FLOOR	127.32	1370.47
PARKING	REQ	PRO
CAR SPACE	1NO	1NO
TWO WHEELER SPACE	—	—
DETAILS OF JOINARIES.	COLOUR INDEX	
MD - MAIN DOOR 1.22 X 2.13	 SITE BOUNDARY	
D1 - DOOR 0.76 X 2.13		
O - OPEN 1.00 X 2.13		
D - DOOR 1.00 X 2.13		
W - WINDOW 1.52 X 1.22		
V - VENTILATOR 0.76X 0.76		
W1 - WINDOW 1.82 X 1.22		
	 PROPOSED BUILDING	
	 ROAD	

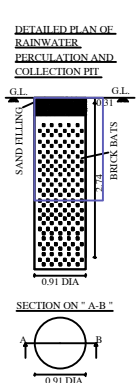

STAIRCASE DETAILS
(NOT TO SCALE)


BRICK WORK

WAIST SLAB

T - TREAD : 0.25M

R - RISE : 0.175 M

W - WIDTH : 0.90 M

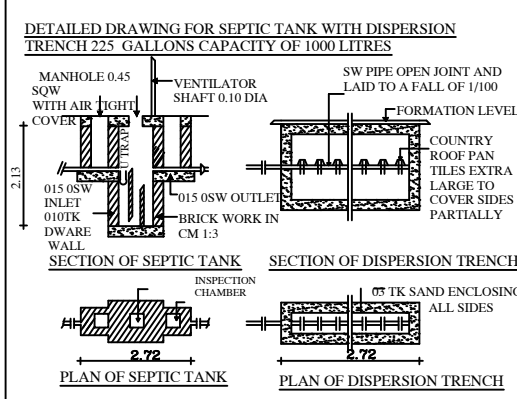

Handwritten signature of the applicant.

Er. M.MAHALAKSHMI M.E.,
Registered Engineer - Grade III
032 / LS / 2022 / 00022
Tiruppur District

Signature Not Verified
Signed by Executive Officer
Location Tiruppur
Date: 2024.01.11 18:00:54

APPROVAL AUTHORITY :-

APPLICANT :-

ENGINEER /LBS:-