

SITE AND DETAILED PLAN SHOWING THE PROPOSED CONSTRUCTION OF R.C.C. ROOF GROUND & FIRST FLOOR RESIDENTIAL






BUILDING IN S.F.NO: 175/ 1B, 175/ 2A, 175/ 1A, SUB-DIVISION S.F.NO: 175/ 1B1A1A part , SUB-DIVISION S.F.NO: 175/ 1B1A1A1A part,

SITE NO: 27, (REGULARIZED PLOT), NA GA NO: 4355/2023/A2, (DATE: 01.11.2023), AT SRI AVINASHI LINGESHWARAR GARDEN,

VELAYUTHAMPALAYAM VILLAGE & PANCHAYAT, AVINASHI PANCHAYAT UNION, AVINASHI TALUK, TIRUPPUR DISTRICT.

APPLICANT:- (1) Mr. A. KARTHIK. S/o. Mr. ARUNAGIRI.
(2) Mrs. R. MONICA. W/o. Mr. A. KARTHIK.

AREA DETAILS		SQ.M	SQ.FT
PLINTH AREA	GROUND FLOOR	112.74	1213.53
	FIRST FLOOR	112.74	1213.53
	TOTAL	225.48	2427.06
FLOOR AREA	GROUND FLOOR	54.72	589.00
	FIRST FLOOR	93.42	1005.57
	TOTAL	148.14	1594.57
AREA LEFT OPEN		54.48	586.47

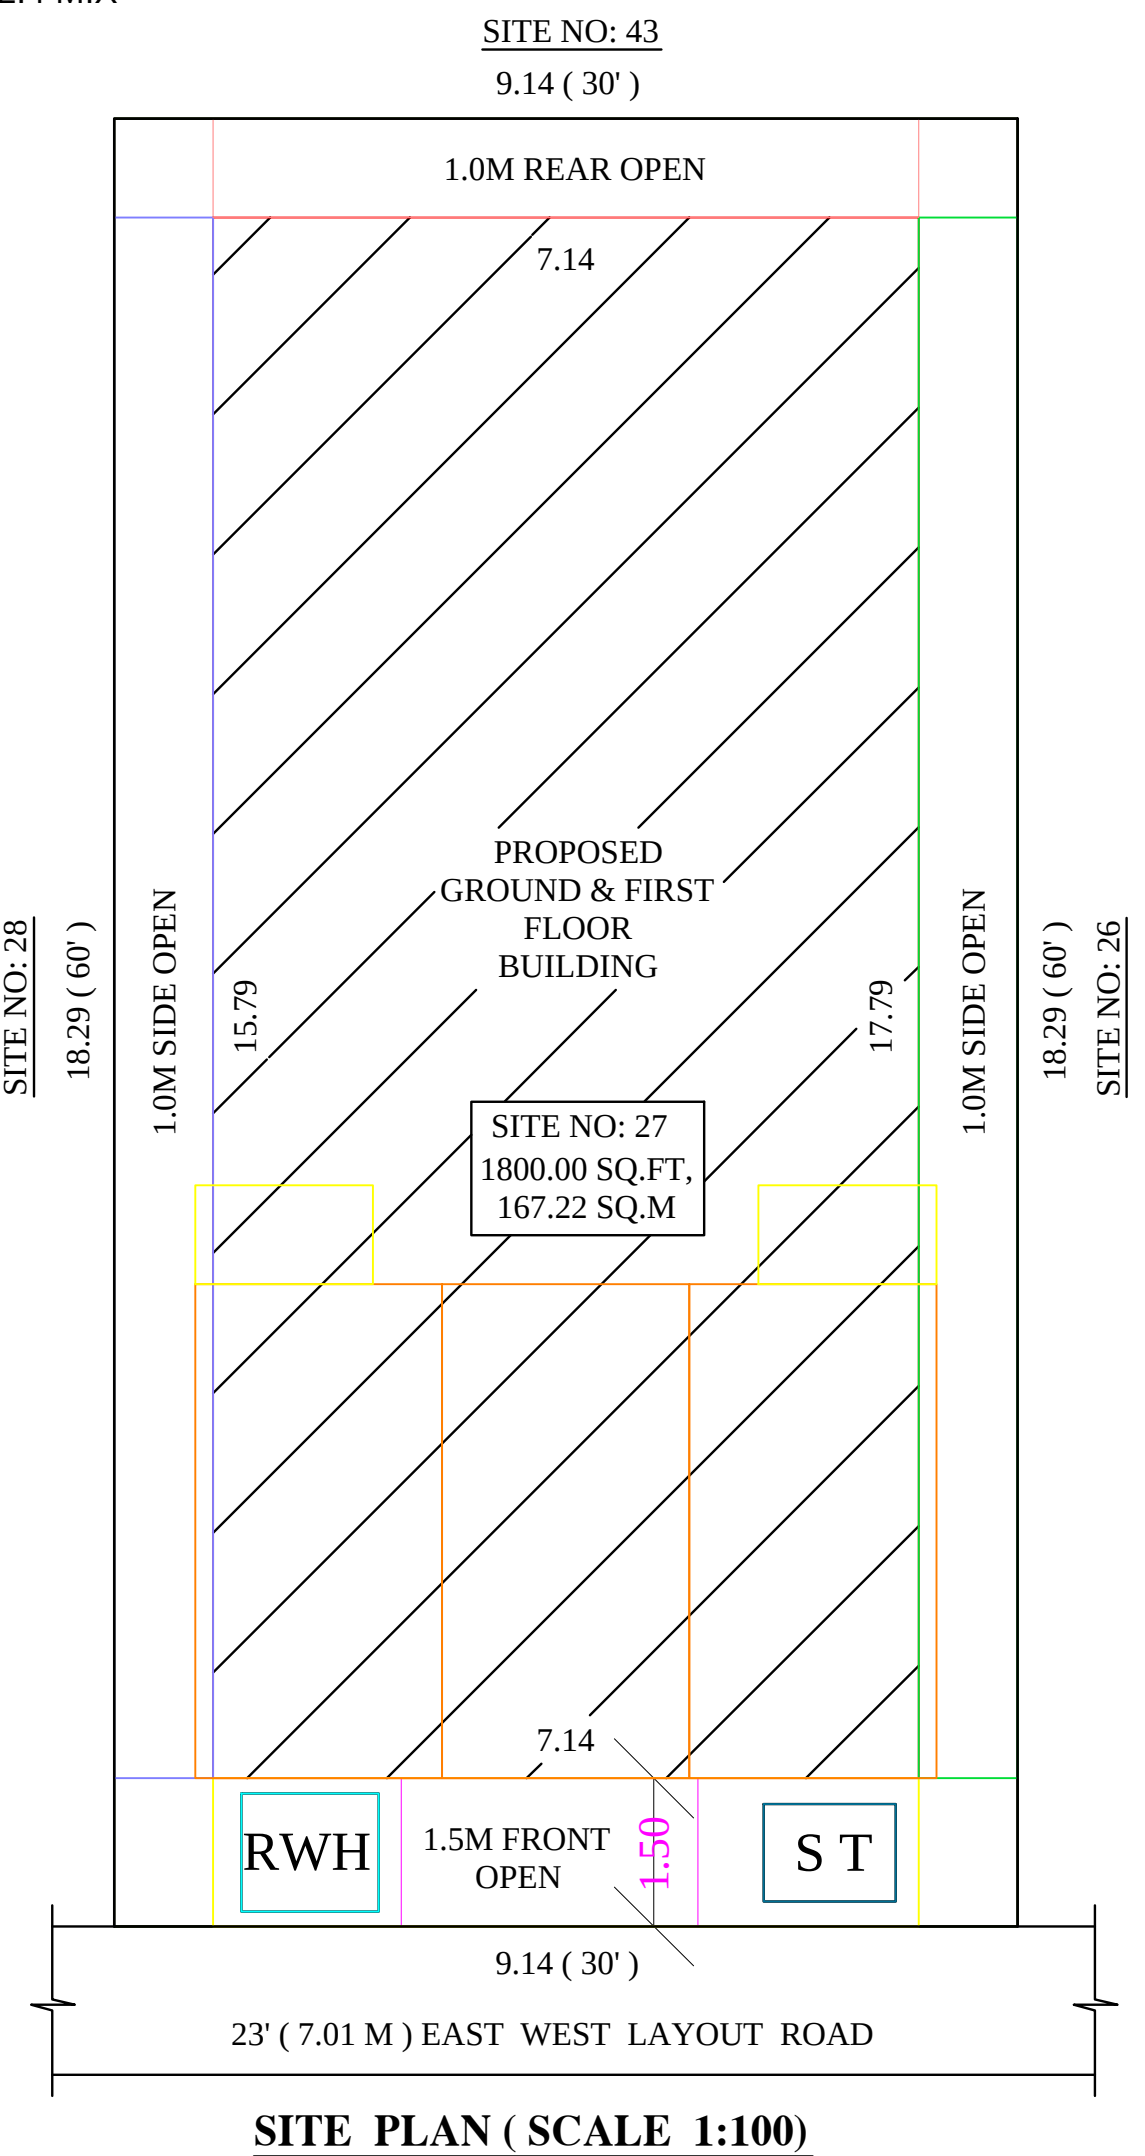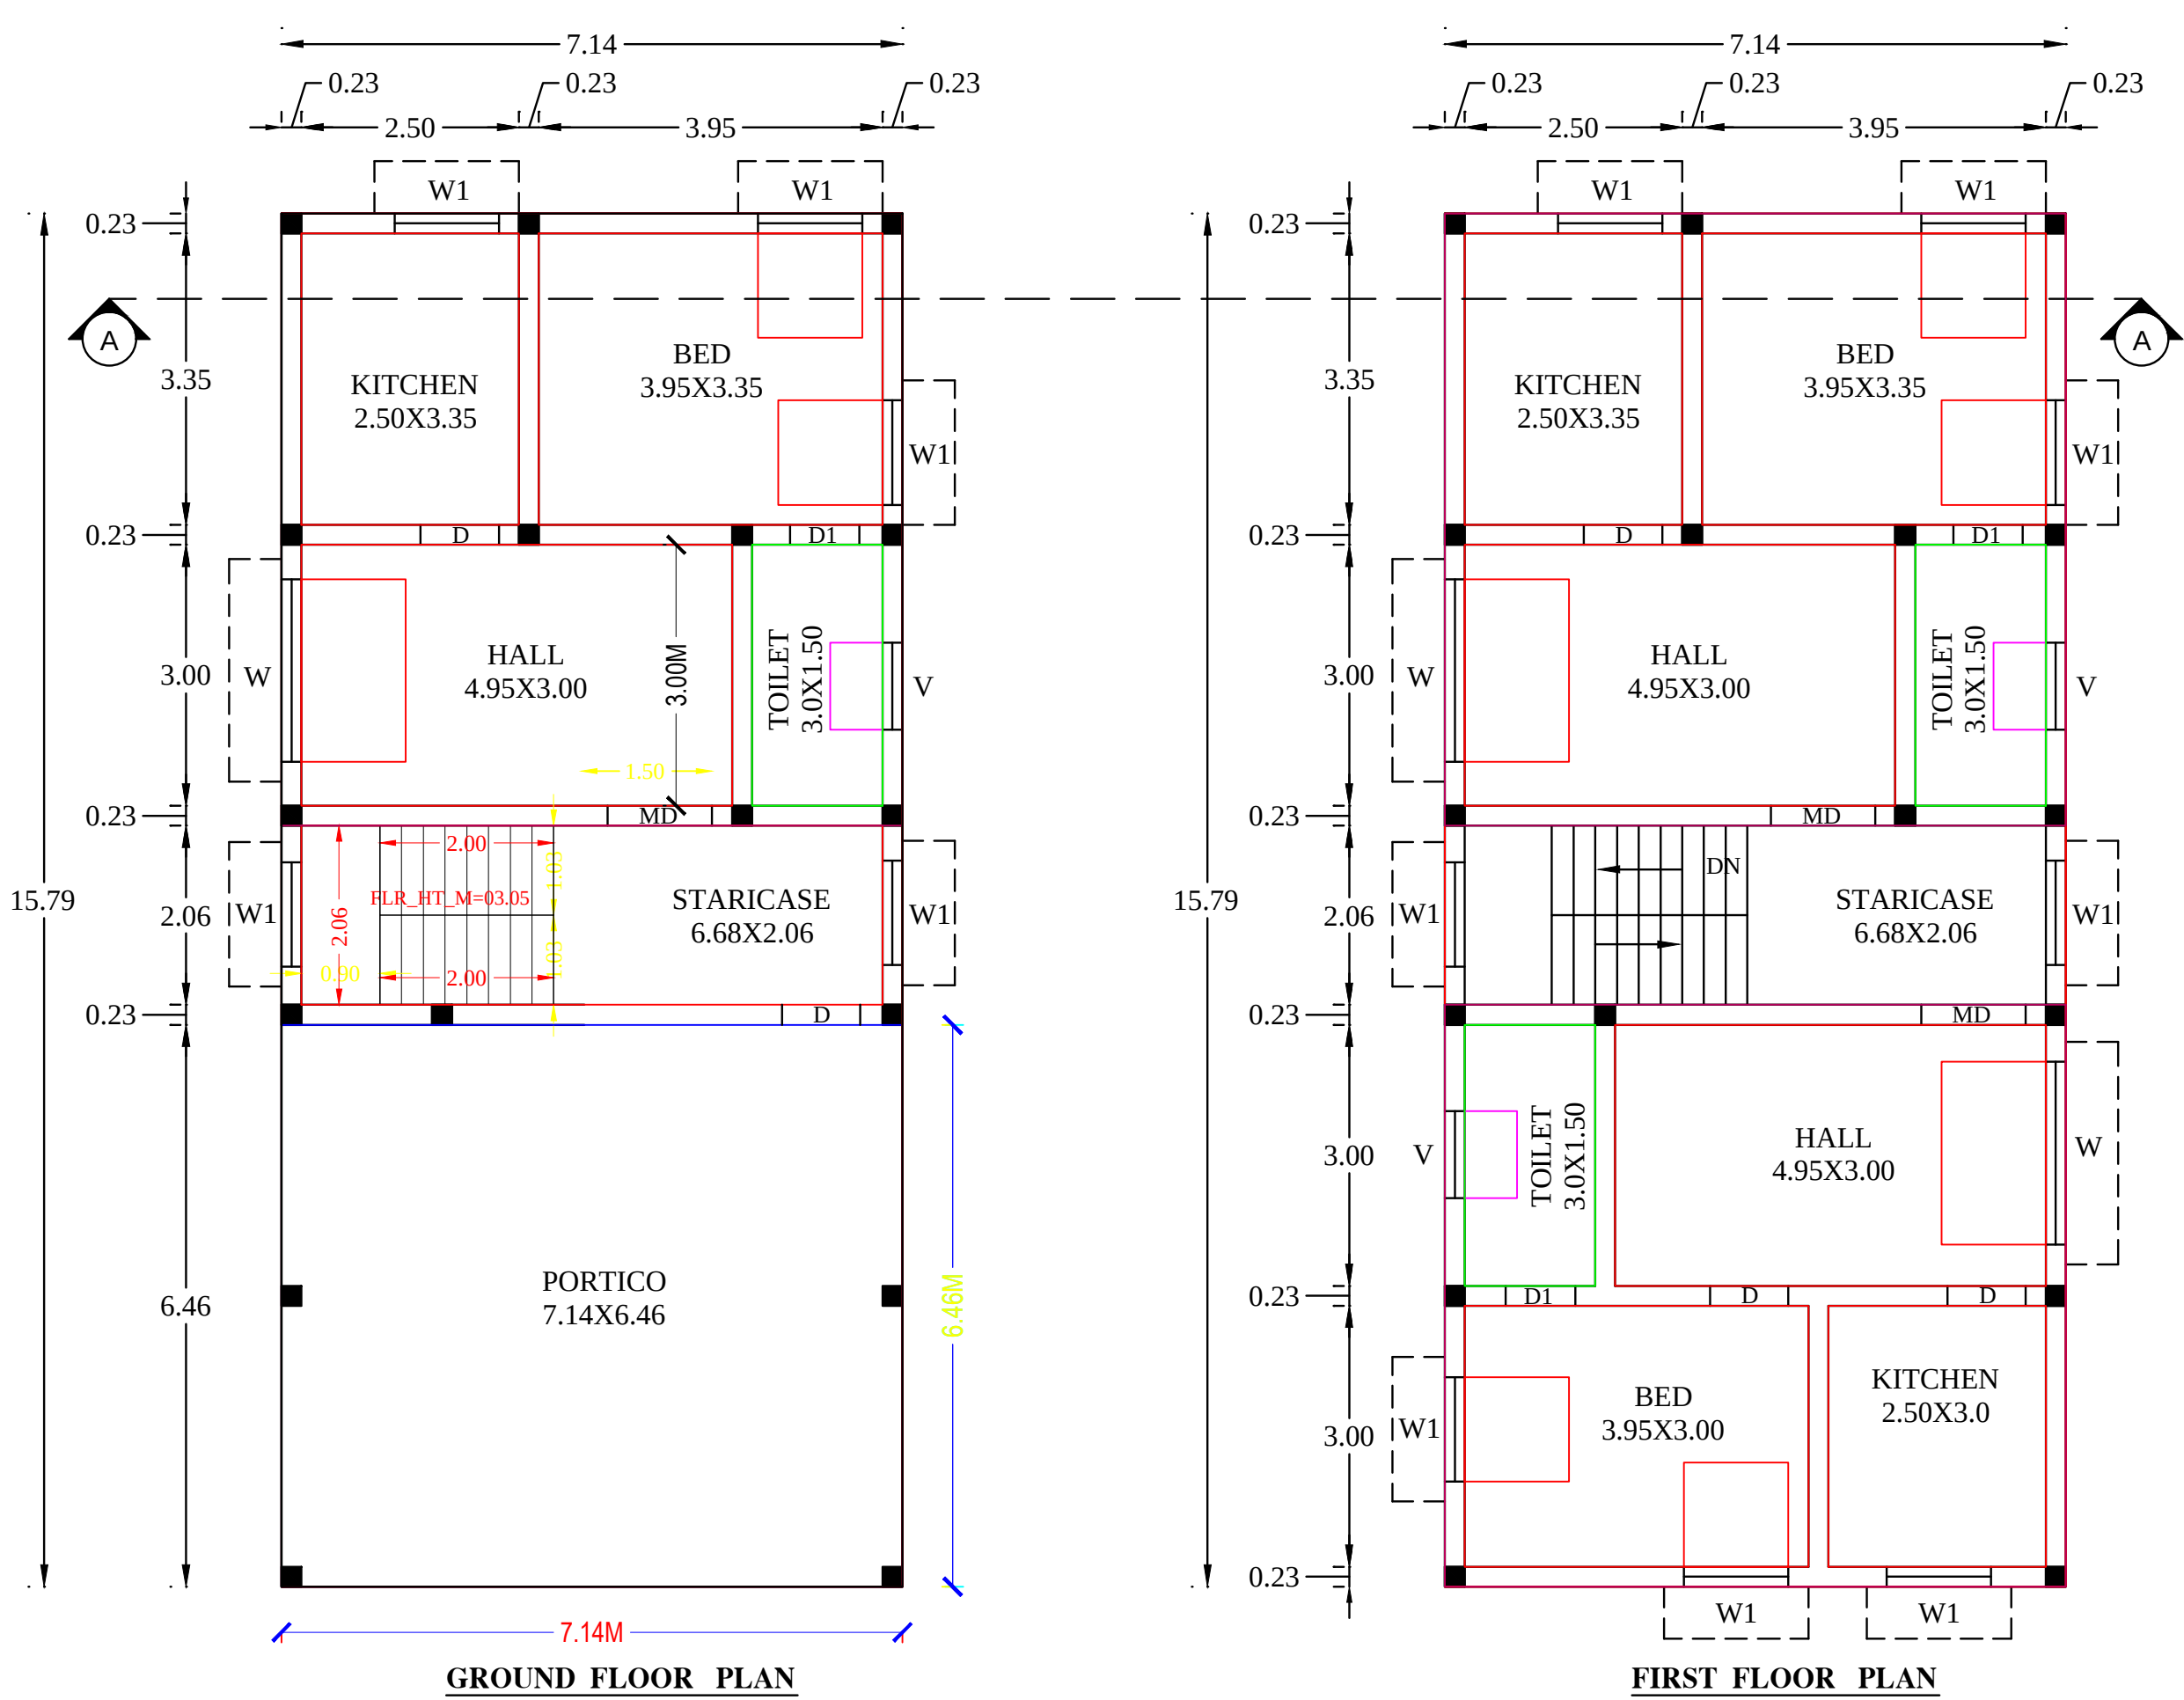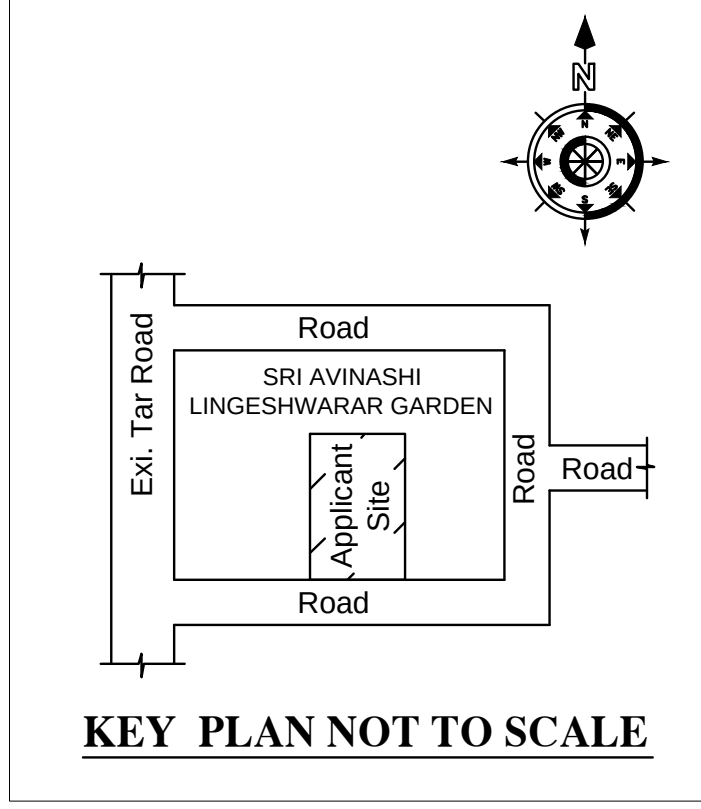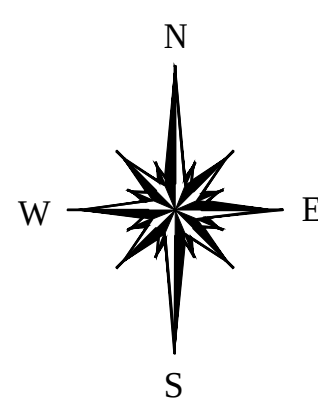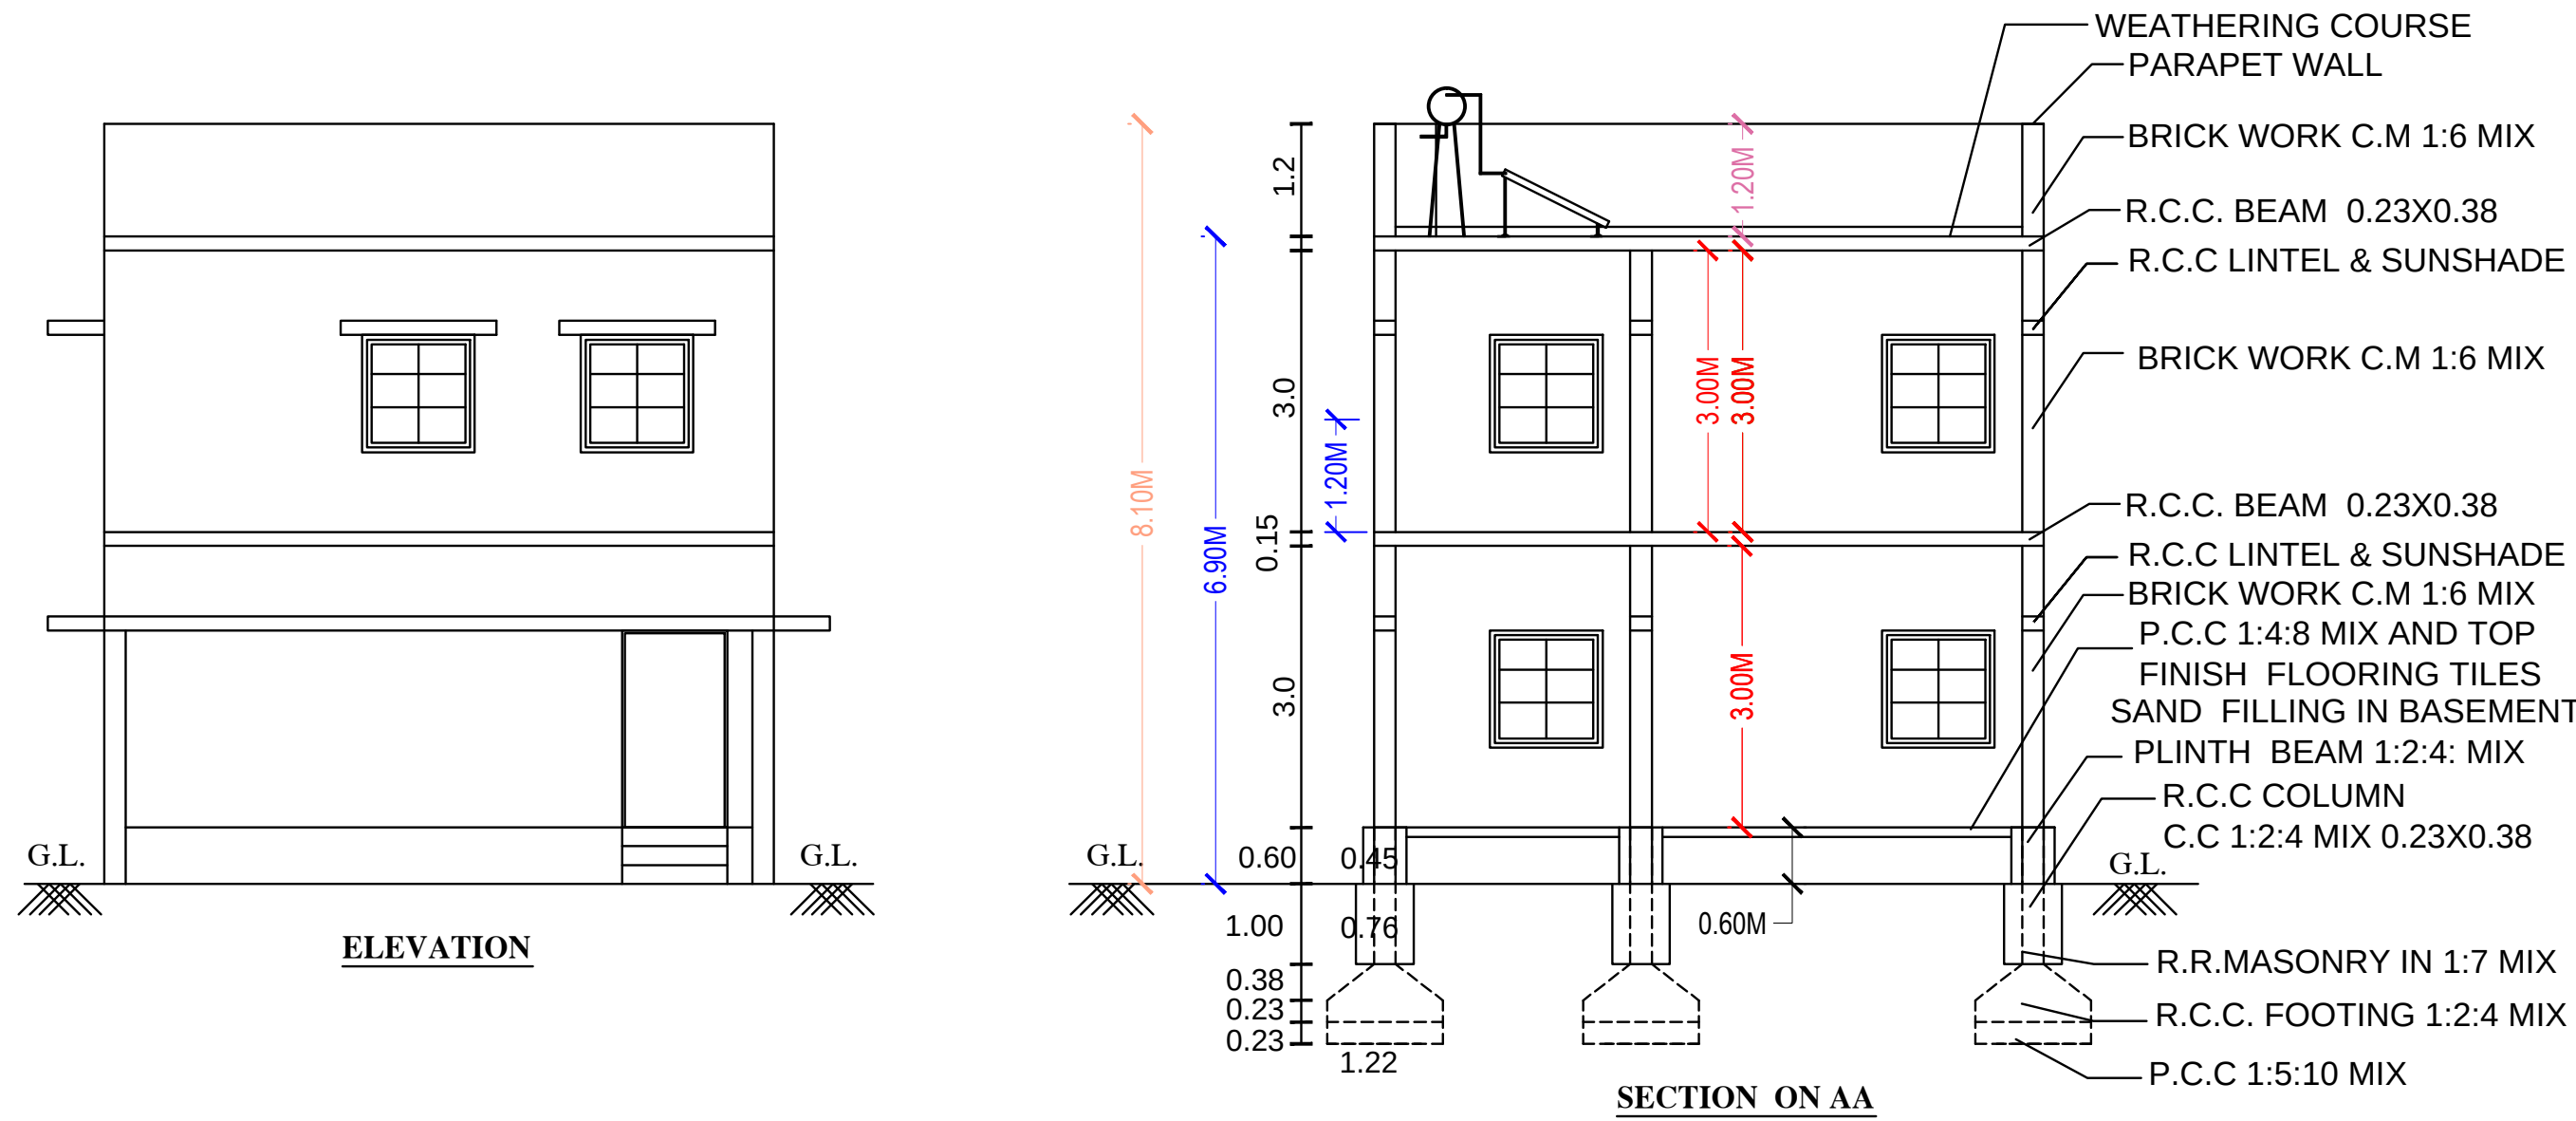

PARKING	PROVIDED
CAR SPACE	
TWO WHEELER SPACE	
SCALE DETAILS	
SITE PLAN	1:200
PLAN	1:100
ALL DIMENSIONS ARE IN METRE & FEET	
DETAILS OF JOINARIES.	
MD - MAIN DOOR	1.00 X 2.1
D - DOOR	0.90 X 2.1
D1 - DOOR	0.70 X 2.1
W - WINDOW	1.8 X 1.20
V - VENTILATOR	1.00 X 0.60
STAIRCASE DETAILS (NOT TO SCALE)	
T - TREAD	0.25M
R - RISE	0.19M
W - WIDTH	0.90M
COLOUR INDEX	
○ SITE BOUNDARY	
○ PROPOSED BUILDING	
○ RCP & ST- DT	
○ ROAD	

WASTE WATER RECYCLING UNIT

HEAT WATER TANK

OPEN TERRACE FLOOR LEVEL

SIDE ELEVATION

SOLAR PANNEL

SOLAR WATER HEATER (NOT TO SCALE)

SECTION ON AA

PLAN

SEWAGE TREATMENT PLANT DETAILS

HORIZONTAL SEISMIC BANDS

VERTICAL REINFORCEMENT AT JAMBS OF OPENINGS

STRUCTURAL PLAN

AT L. J. POINT

AT L. J. POINT

DETAILS OF RAINWATER PERCOLATION AND COLLECTION PIT

SECTION OF SEPTIC TANK

SECTION OF DISPERSION TRENCH

PLAN OF SEPTIC TANK

PLAN OF DISPERSION TRENCH

1. A. Karthik

2. R. Monica

APPLICANT :-

Er A. MURUGESAN

CIVIL ENGINEER & CONTRACTOR

T.M. BAKERY UPSTAIR,

M POONDI 98422 48843

ENGINEER /LBS:-