
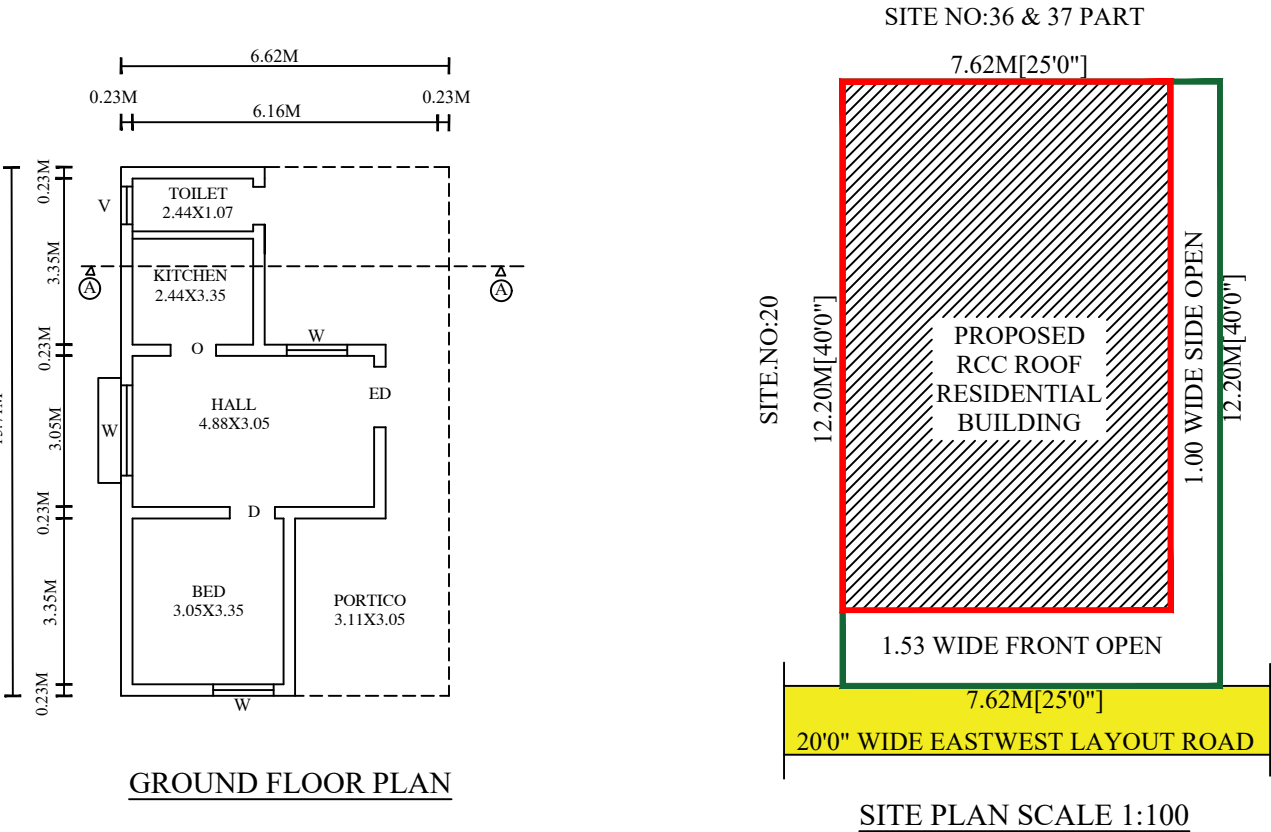



SITE AND DETAILED PLAN SHOWING THE PROPOSED CONSTRUCTION OF R.C.C ROOF GROUND FLOOR RESIDENTIAL BUILDING IN S.F.NO:121/1A1D,SITE NO:19, MGR NAGAR (DTCP NO:08/2019) AT SINNARIPALAYAM VILLAGE & PANCHAYAT , AVINASHI TALUK, TIRUPPUR DISTRICT.

APPLICANT:Mr.RAJKUMAR .,S/O.Mr.VIJAYARANGANATHAN

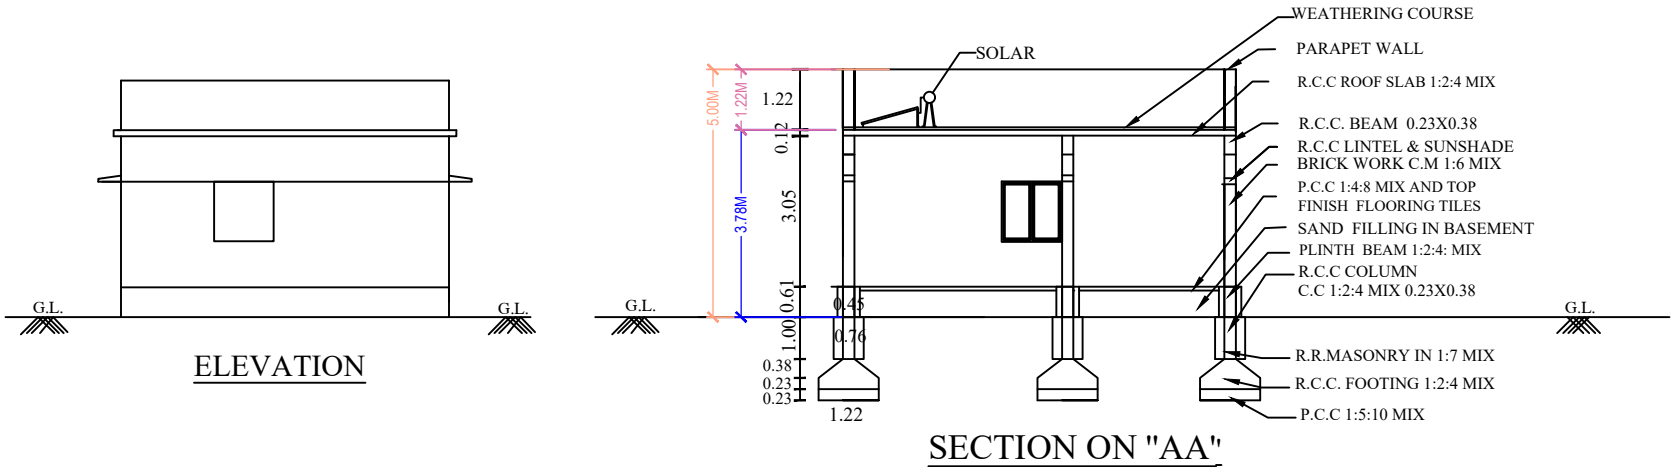

APPROVAL AUTHORITY :-

AREA DETAILS	SQ.M	SQ.FEET
AREA OF THE SITE	92.90	1000.00
PLINTH AREA		
GROUND FLOOR	70.64	760.36
AREA LEFT OPEN	22.26	239.64
FLOOR AREA		
GROUND FLOOR	62.89	676.94
PARKING	REQ	PRO
CAR SPACE	—	—
TWO WHEELER SPACE	1NO	1NO
DETAILS OF JOINARIES.	COLOUR INDEX	
MD - MAIN DOOR 1.22 X 2.13	● SITE BOUNDARY ● PROPOSED BUILDING ● ROAD	
D1 - DOOR 0.76 X 2.13		
O - OPEN 1.00 X 2.13		
D - DOOR 1.00 X 2.13		
W - WINDOW 1.52 X 1.22		
V - VENTILATOR 0.76X 0.76		
W1 - WINDOW 1.82 X 1.22		

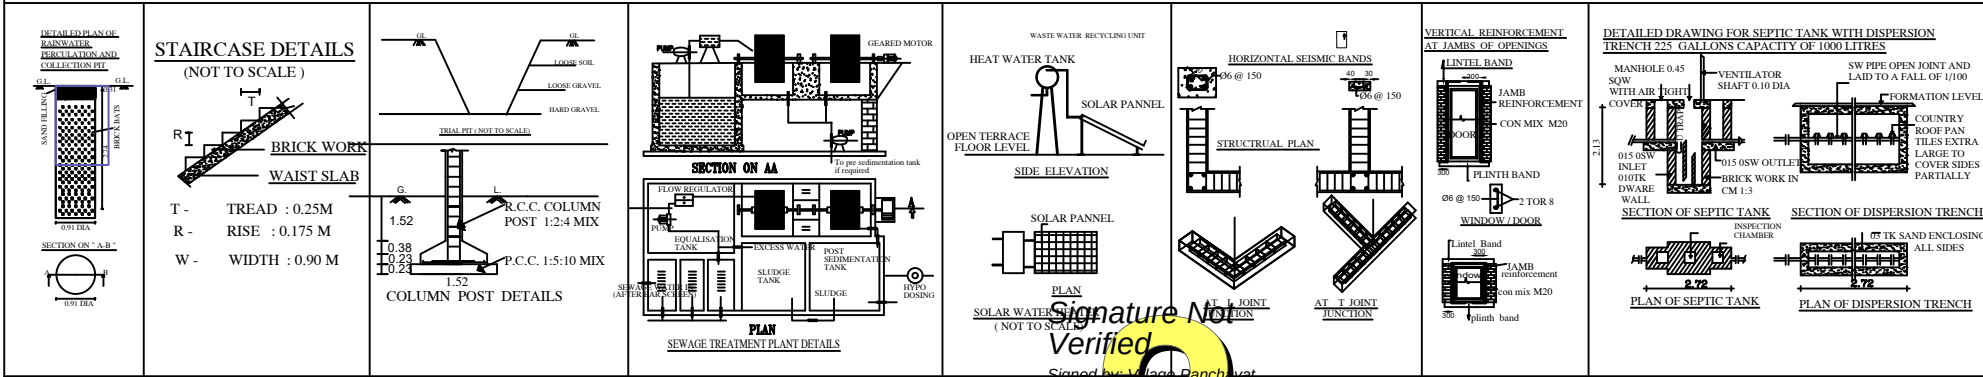

Signature Not Verified
Signed by Village Panchayat President
Location:Tiruppur
Date:2023.12.27 13:42:23

Y. Rajkumar

Er.MAHALAKSHMI.M.M.E
Registered Engineer - Grade III
032/LS/2022/00022
Tirupur District

APPLICANT :-

ENGINEER /LBS:-