


Plan Showing the Proposed Construction of R.C.C Roof Ground and First Floor Residential Building in S.F No: 49/2A1A at Site No.5, Bharath Layout, Periaivalavadi Village & Panchayath, Udumalaipettai Taluk, Tiruppur District.

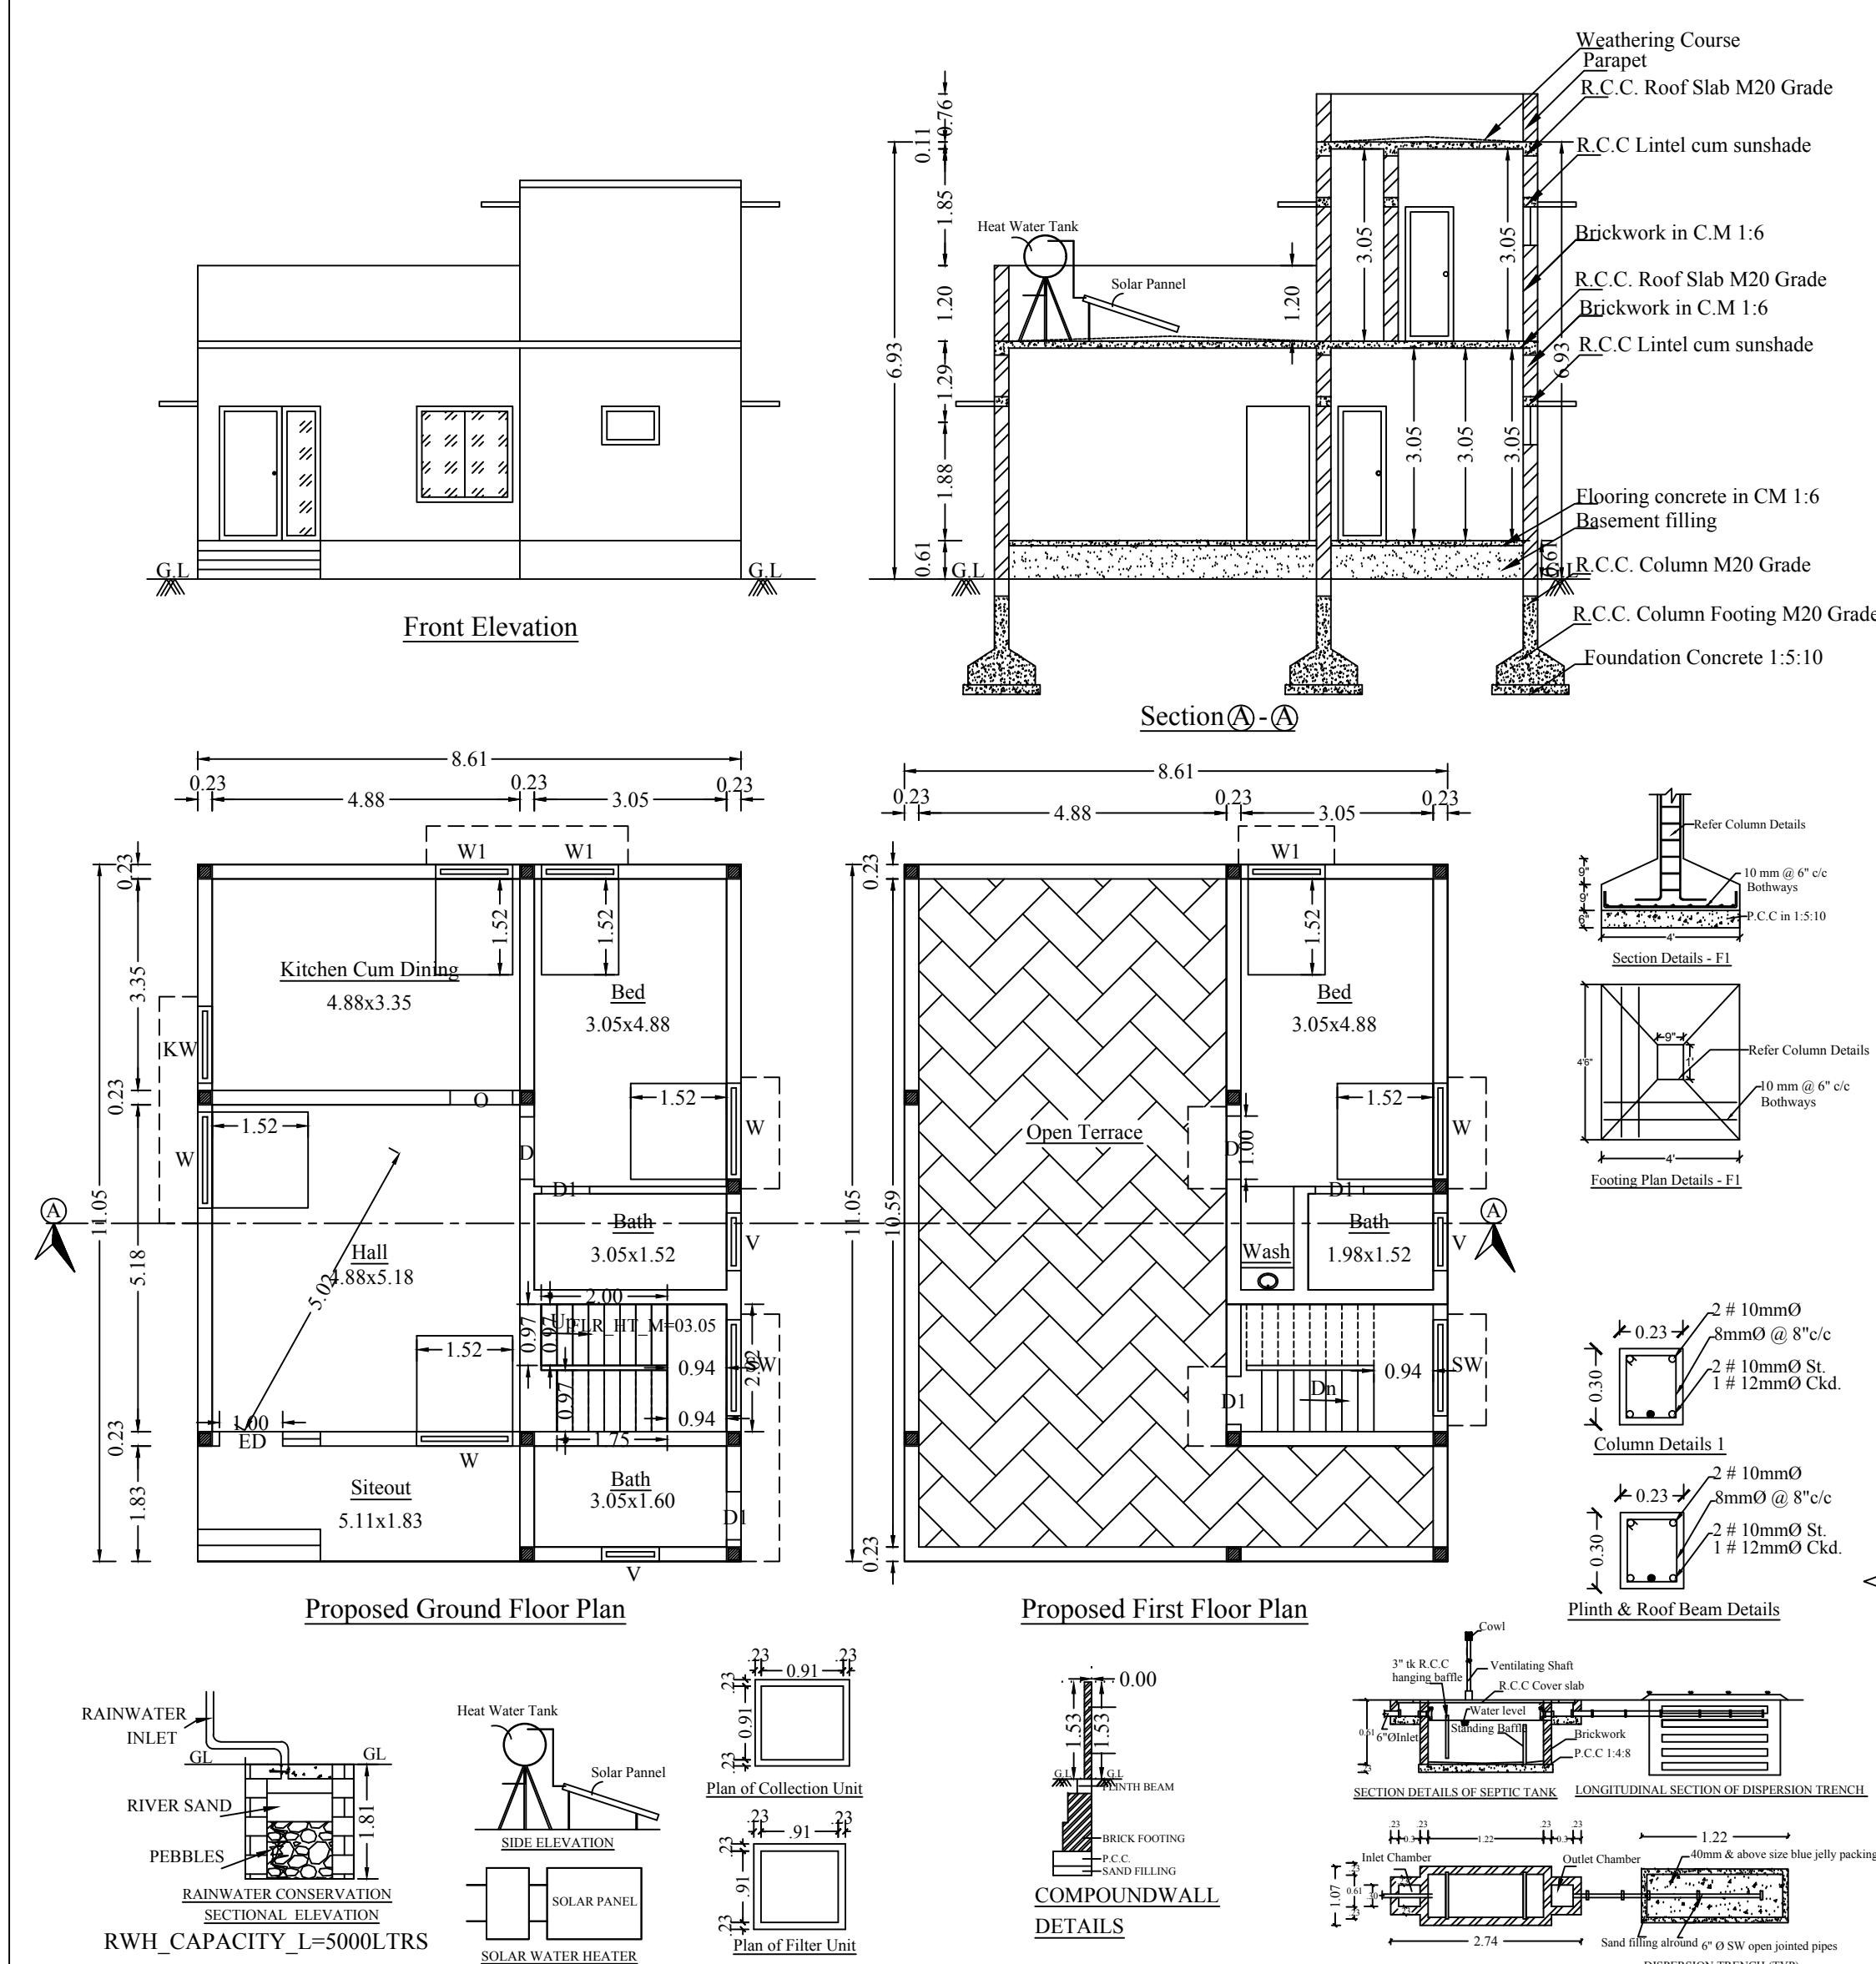

Joinery Details:	Meter
ED - Entrance Door	- 1.00 x 2.13
D - Door	- 1.00 x 2.13
D1 - Door	- 0.76 x 2.13
O - Open	- 1.22 x 2.13
W - Window	- 1.52 x 1.52
SW - Stair Window	- 1.52 x 1.52
W1 - Window	- 1.22 x 1.52
KW - Kitchen Window	- 1.22 x 1.22
V - Ventilator	- 0.91 x 0.61

Area Details:	Sq.ft	Sq.mt
Area of the Site (As per Document)	- 2100.00	- 195.09
Area of the Proposed Ground Floor Building	- 1024.08	- 95.14
Area of the Proposed First Floor Building	- 263.07	- 24.44
Total Building Area	- 1287.15	- 119.58
Net Open Space	- 812.85	- 75.52
Total Builtup Area	- 1287.15	- 119.58

Plot Coverage (P.C.)	=	Plinth Area	x 100
		Site Area	
		= 119.58	
		195.09	x 100 = 61.29%

Floor Space Index (F.S.I.)	=	Buildup Area	
		Site Area	
		= 119.58	
		195.09	= 0.613

Scale:	Plan, Section, Elevation	- 1 : 100
	Site Plan	- 1 : 100

Car Parking Area Required	=	Buildup Area	
		= 50	
		= 119.58	
		= 100	
		= 1.2 Say 1	

No of Car Parking Provided = 1	
--------------------------------	--

Two Wheeler Parking Area Required	=	Buildup Area	
		= 100	
		= 119.58	
		= 100	
		= 1.2 Say 1	

No of Two Wheeler Parking Provided = 1	
--	--

Legend:	
- Shows the Site Boundary	
- Shows the Proposed Building	
- Shows the Existing Road	

Applicant

Registered Engineer