

PLAN SHOWING THE PROPOSED CONSTRUCTION OF R.C.C ROOF GROUND AND FIRST FLOOR RESIDENTIAL BUILDING IN Re.S.F.NO:437/10B1A1, AT SITE NO: 42 SOUTHEAST PART, 44 & 45 WEST PART,IN THE VELU GARDEN, AT CHINNAMUTHUR VILLAGE, MUTHUR TOWN PANCHAYAT, KANGAYAM TALUK,TIRUPUR DISTRICT.

APPLICANT:Mr.V.MUTHUSAMY.,S/o.Mr.VELUSAMY.,

ALL DIMENSIONS ARE IN METER.




OFFICE USE

SHEET NO:1

ROC No : 899/2023

BA No : 47/2023-24

DATE : 23-01-2024

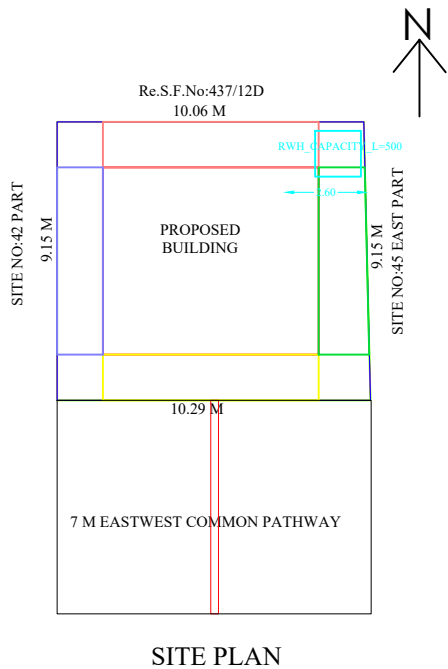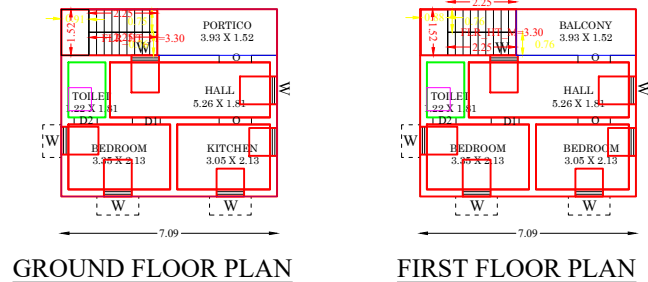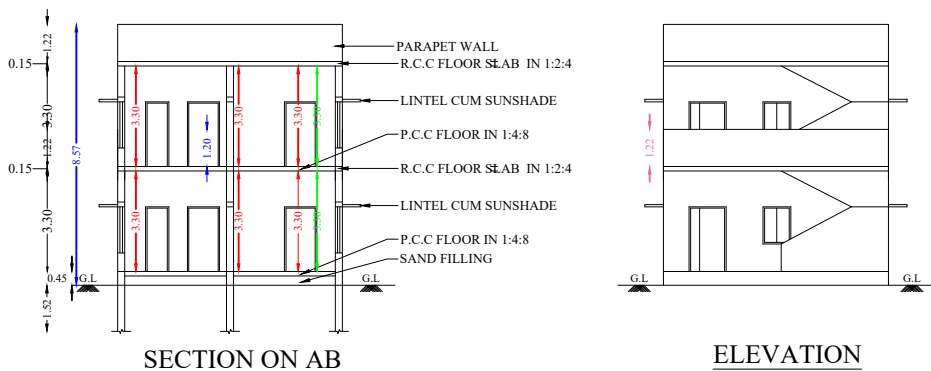


JOINARY DETAILS		
ED	ENTRANCE DOOR	1.22 X 2.13
D1	DOOR	0.91 X 2.13
D2	DOOR	0.76 X 2.13
O	OPEN	0.91 X 2.13
W	WINDOW	0.91 X 1.22
V	VENTILATOR	0.61 X 0.61

AREA DETAILS	IN SQ.FT	IN SQ.M
AREA OF SITE	1001.25	93.05
AREA OF G.F BUILDING	469.13	43.60
AREA OF F.F BUILDING	469.13	43.60
TOTAL BUILT UP AREA	938.27	87.20

F.S.I	43.60/93.05 = 0.46
PLOT COVERAGE	43.60/93.05 x100 =43.6%

COLOUR INDEX :	
PLOT BOUNDARY	
PROPOSED BUILDING	
EXISTING ROAD	

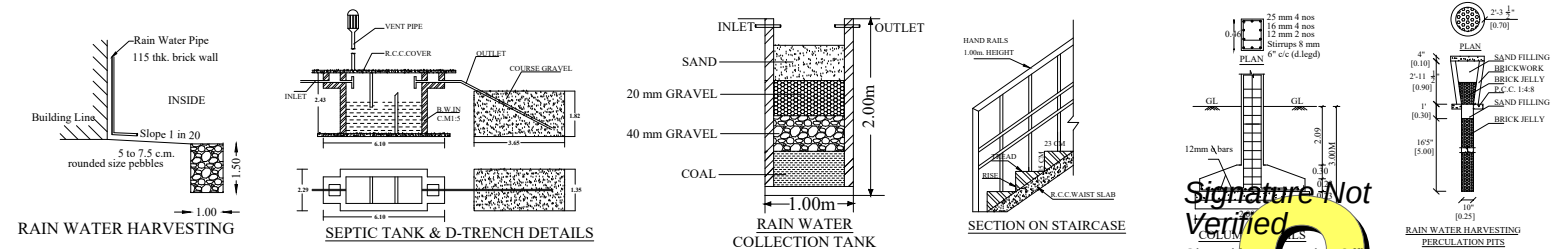

Signature Not Verified
Signed by: Executive Officer
Location: Tiruppur
Date: 2024.01.23 17:16:34

APPLICANT:

ENGINEER: