



PLAN SHOWING THE PROPOSED CONSTRUCTION OF R.C.C ROOF GROUND FLOOR RESIDENTIAL BUILDING IN OLD.S.F.NO- 773/C, RE.S.F.NO- 416/4A1A1, WARD NO- 13 AT VELLAKOVIL ROAD, MUTHUR VILLAGE AND TOWN PANCHAYAT, KANGAYAM TALUK, TIRUPPUR DISTRICT.


APPLICANT:- Mr.S.PERIYASAMY, S/o.SUBBURAYAN.

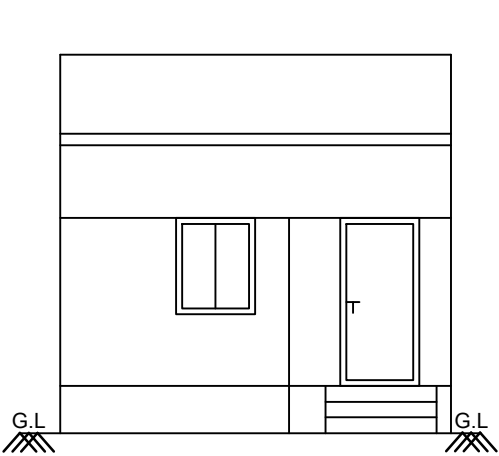

ELEVATION

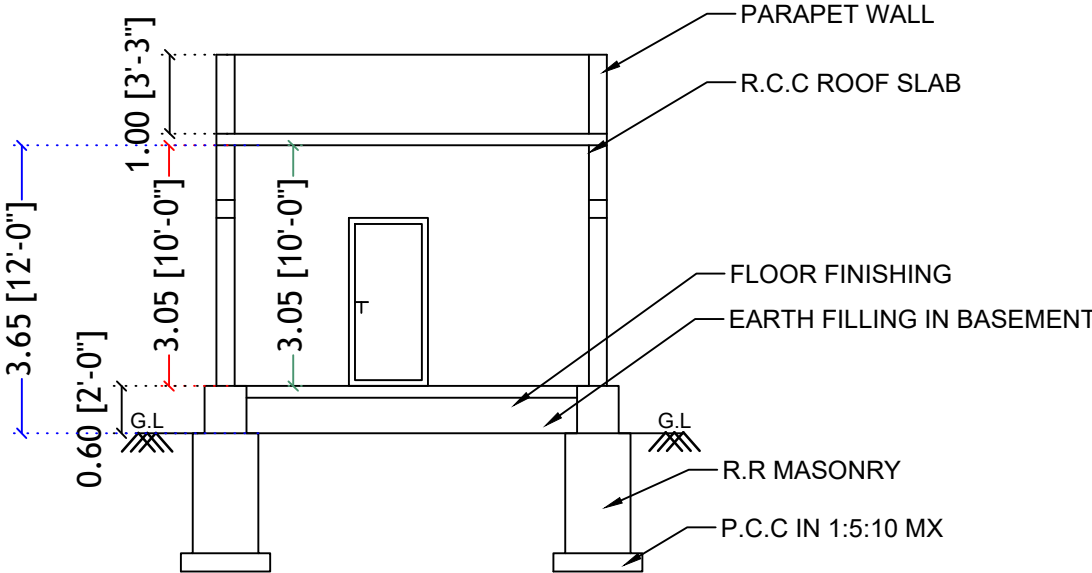

SECTION ON AA

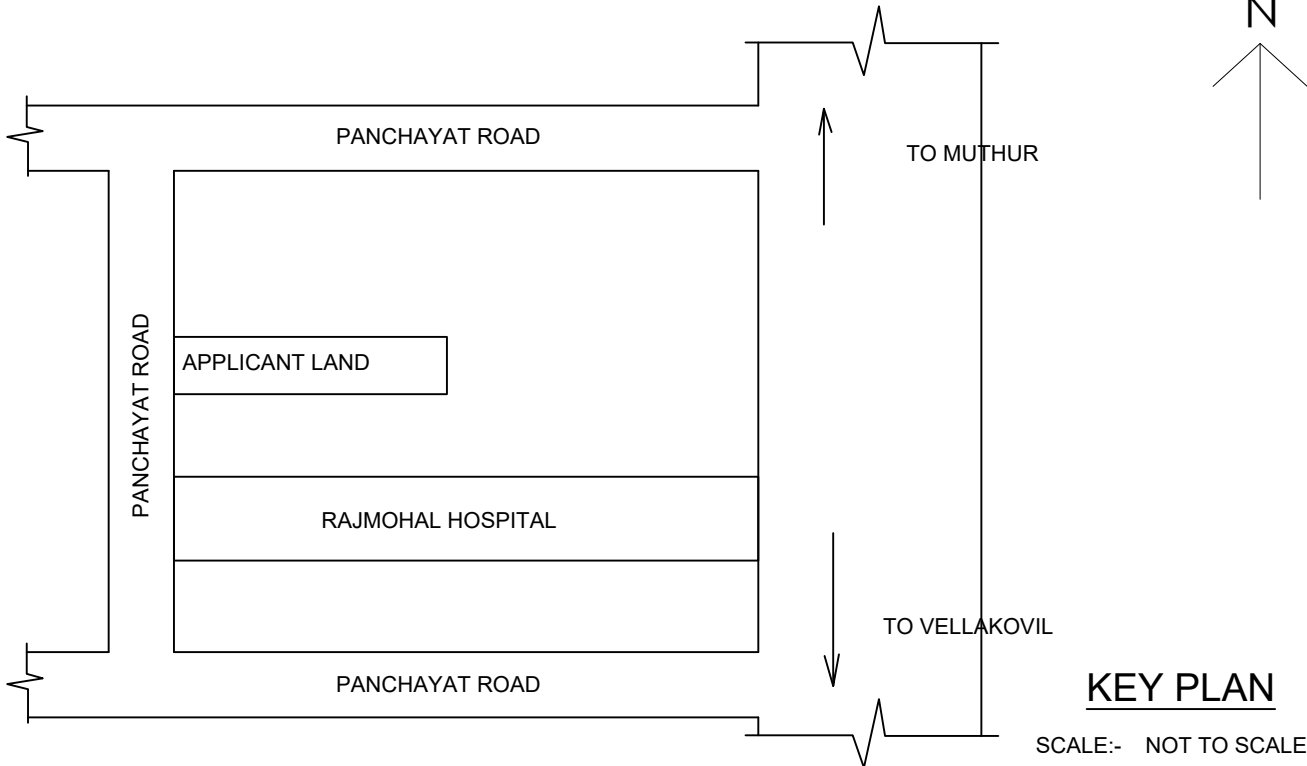

KEY PLAN

SCALE:- NOT TO SCALE

SCHEDULE OF JOINERIES

REFERENCE	IN FEET	IN METER
MD MAIN DOOR	4'0"X7'0"	1.21X2.13
D DOOR	3'3"X7'0"	1.00X2.13
D1 DOOR	2'6"X7'0"	0.76X2.13
O OPEN	3'3"X7'0"	1.00X2.13
W 1 WINDOW	3'3"X7'0"	1.00x2.13
W WINDOW	5'0"X5'0"	1.52X1.52
V VENTILATION	3'3"X3'0"	1.00X0.91
EX EXHAUST FAN 12" DIA		
AREA OF CALCULATION	SQ.FT	SQ.M
AREA OF PLOT EXTEND	1935.50	179.80
TOTAL OF PLINTH AREA	536.25	49.88
TOTAL OF FLOOR AREA	429.00	39.85
OPEN SPACE	1399.25	129.92


1. L.P. GAS WILL BE USED FOR KITCHEN
2. BORE WELL WITH MOTAR, WATER TANK AND MUNICIPAL WATER SUPPLY WILL BE PROVIDED
3. SULLAGE WASTE FROM TOILET WILL BE CONNECTED INTO SEPTIC TANK.
4. RAIN WATER PERCOLATION BED 1.0m WIDE PROVIDED AS PER GO (MS) NO: 138 DATED 11-02-02.
5. RAIN WATER TAKEN TO THE BORE WELL THROUGH 150MM DIA PIPES
6. SOLAR WATER HEATER WILL BE PROVIDED.
7. ALL DIMENSIONS ARE IN METRE.
8. AT KITCHEN EXHAUST FAN TO BE PROVIDED.

COLOUR INDEX:

BOUNDARY SHOWN IN - ■

PRO.BUILDING SHOWN IN - ■

APPLICANT

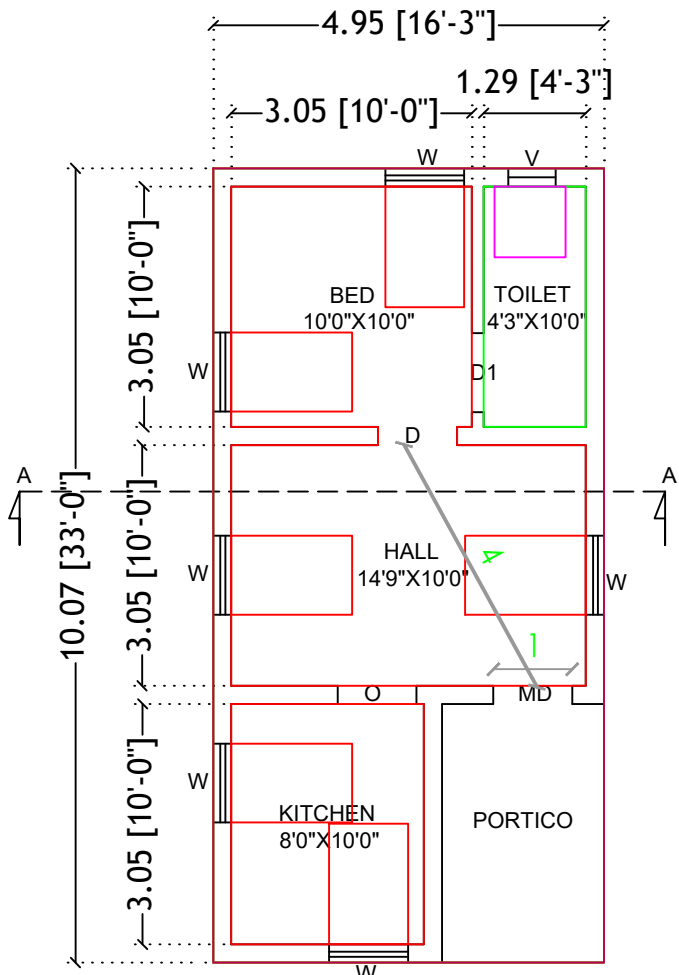


GROUND FLOOR PLAN

ROC No : 39/2024


BA No : 50/2023-24

Date : 06.02.2024

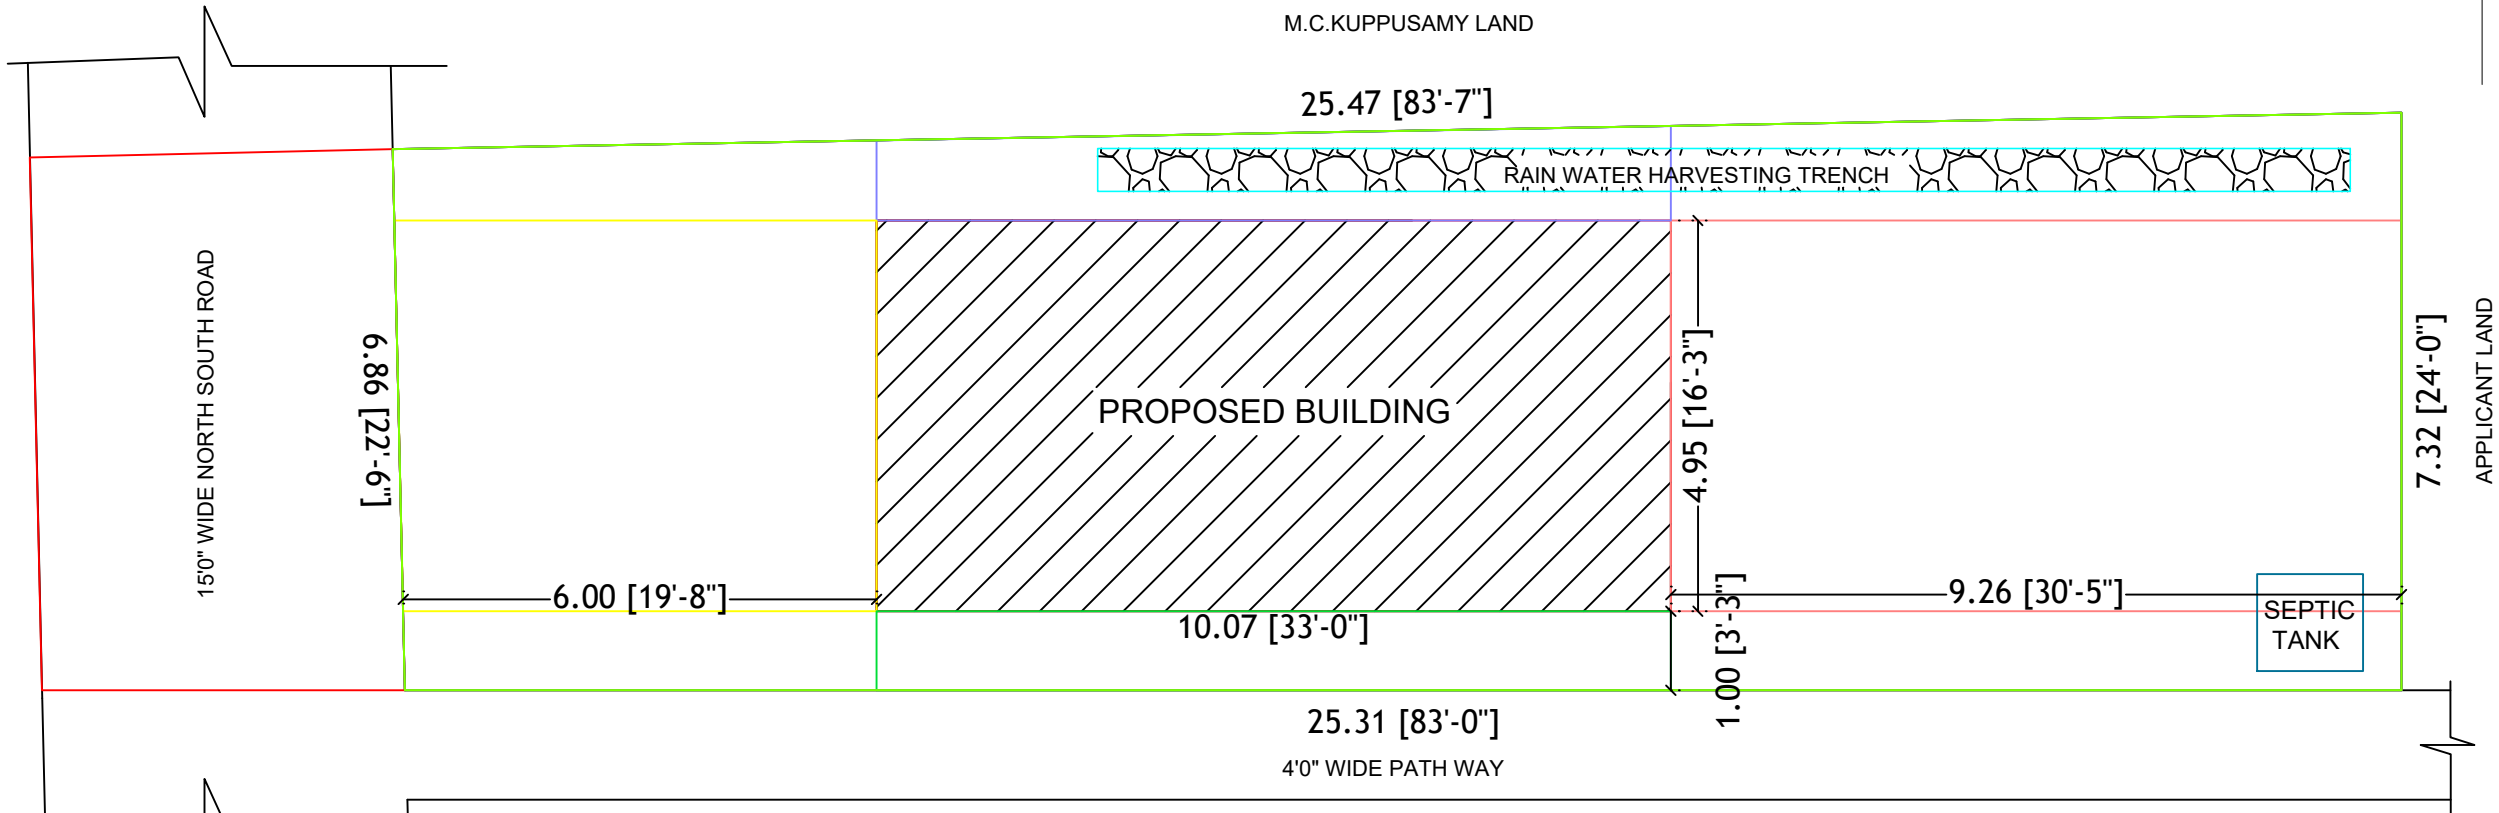


SITE PLAN


SCALE:- 1:100

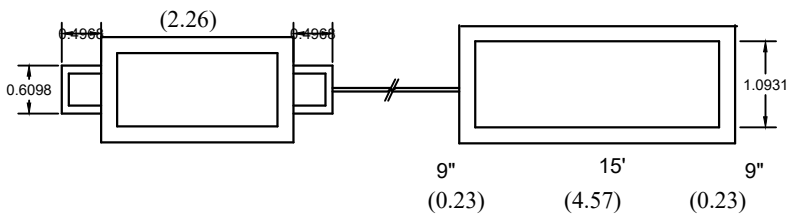


PLAN ON SEPTIC TANK & DISP-TRENCH

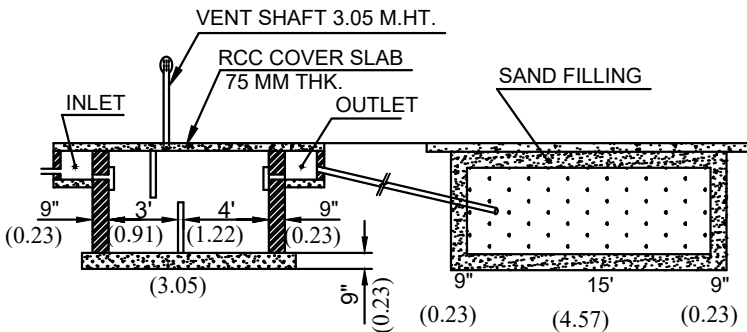

SECTION ON SEPTIC TANK & DISP-TRENCH

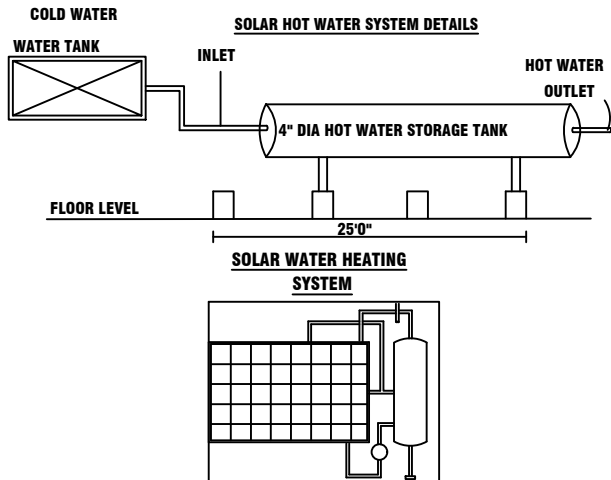

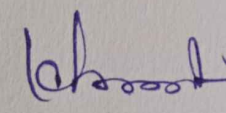
Er. K.SURESH DCE, L.B.S.,
DTCP Registered Engineer
Reg. No.003/RE/GR III/TPR/Mar 2020
Vellakovil Road
MUTHUR - 638 105

REGISTERED ENGINEER