

PP

APPROVAL RECORD

Planning Permission

Tiruppur district, Tamil Nadu

APPROVAL TYPE

Building Plan

ISSUING AUTHORITY

DTCP

The approval as the planning authority issued it, reproduced in full behind this page.

An approval speaks to what was sanctioned, not to what was built. Completion is a separate record.

S.F.NO.121



S.F.NO.122/1A

S.F.NO.124






S.F.NO.122/2B2

Online Application No. : SWP/BPA/0135751/2024
BP/TCP [TD] NO : 30/2024
Supervisor : Tmt.Sebasti Rosali
Draughtsman - III : Thiru.Elanchezhiyan R.K

SITE PLAN
SCALE - (1:400)

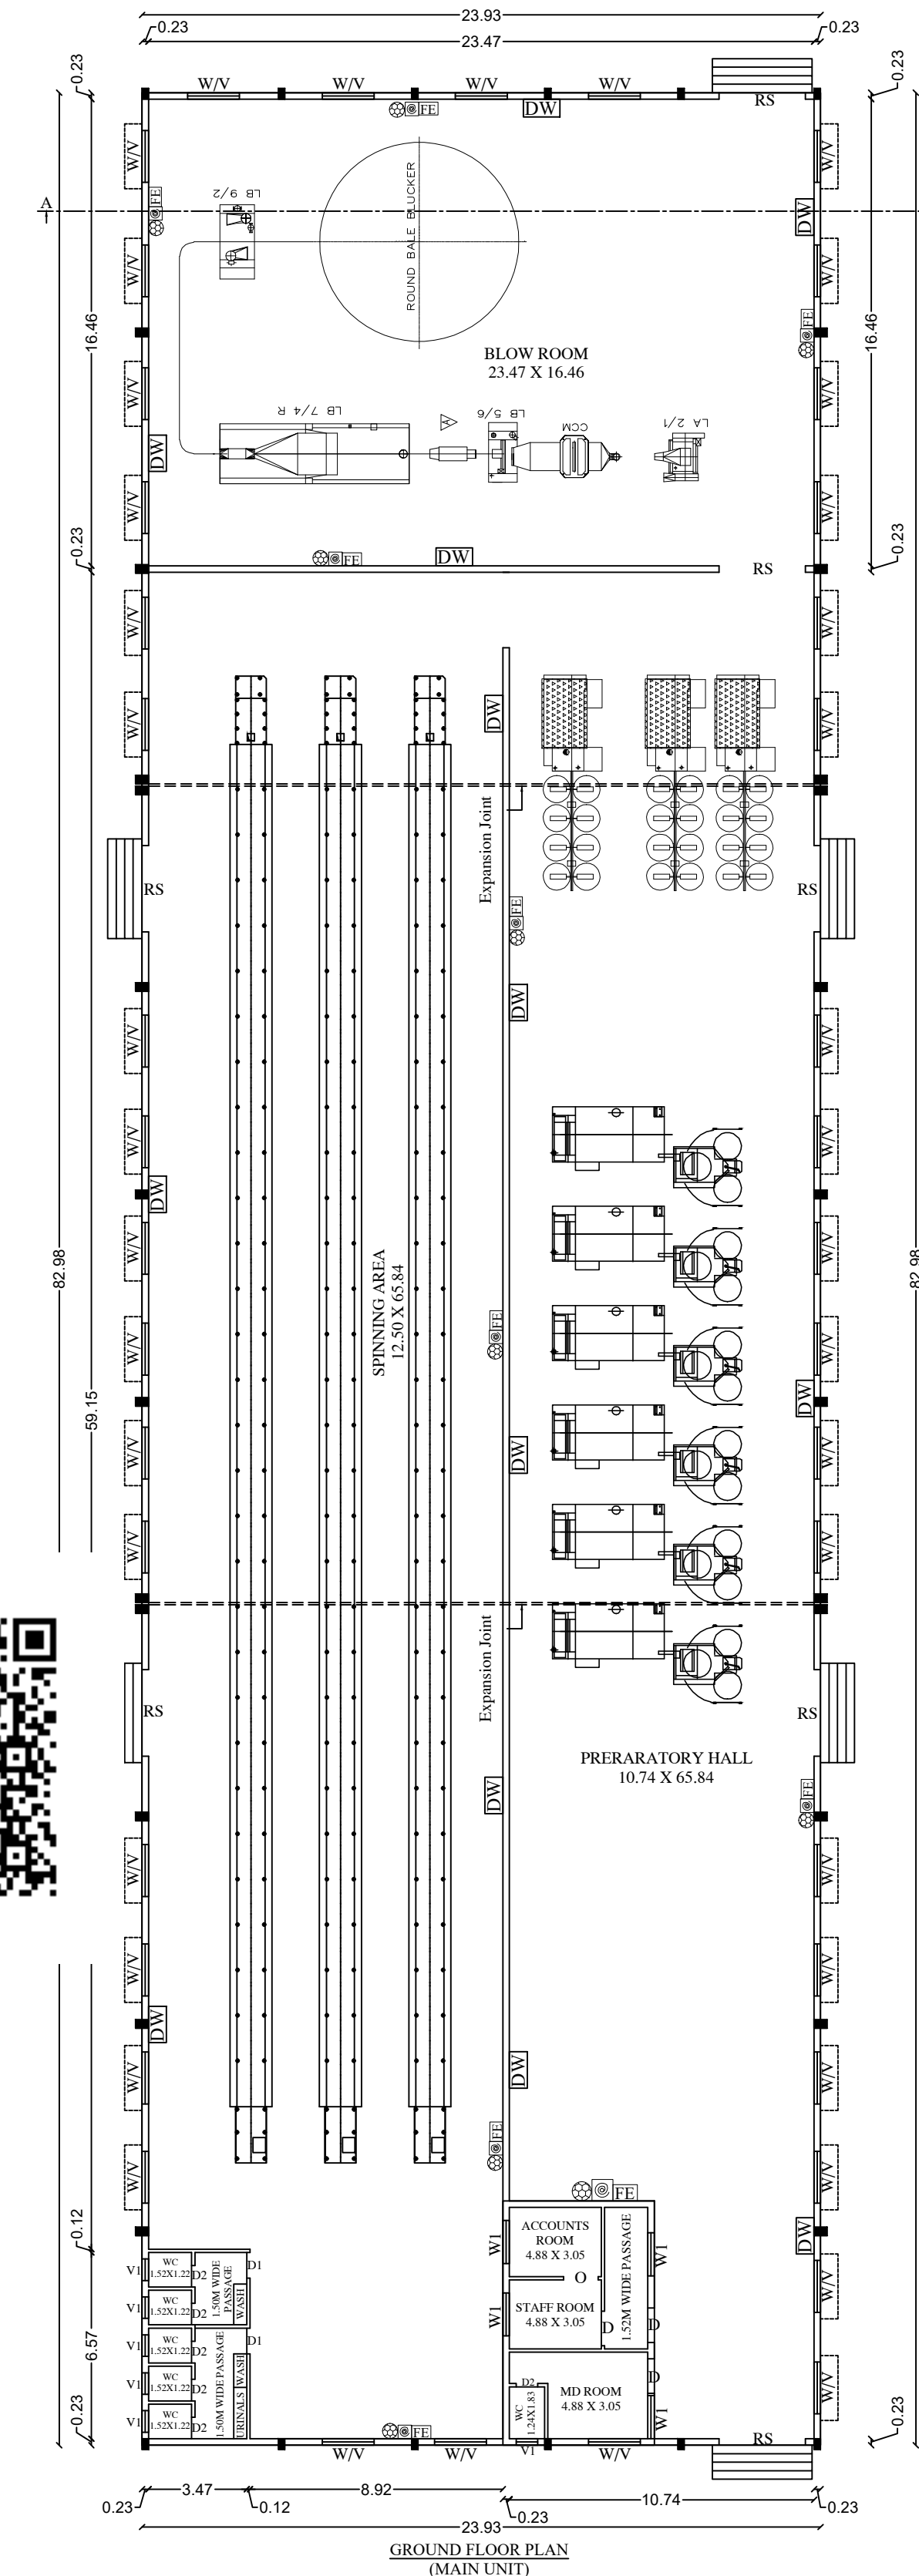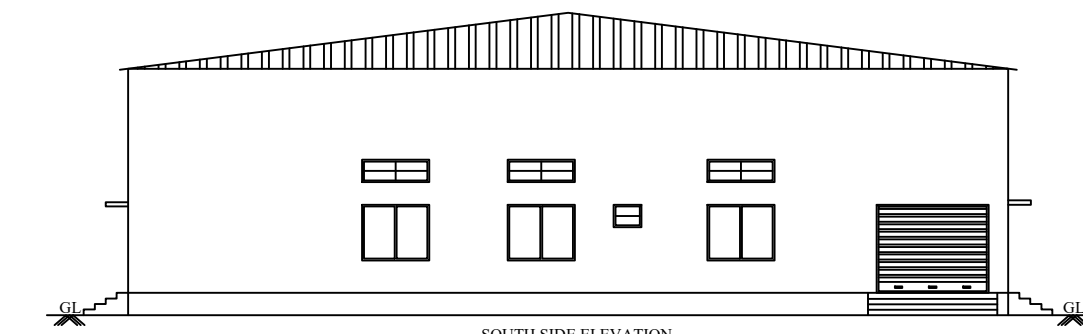

Total HP Provided	300 HP
Total No.Of.Labours	30
Gents	20
Ladies	10

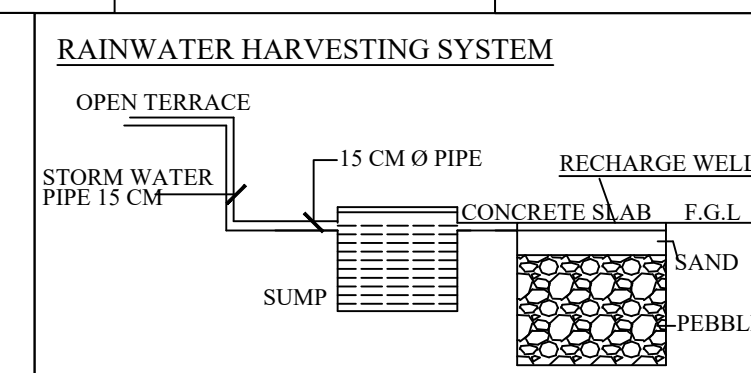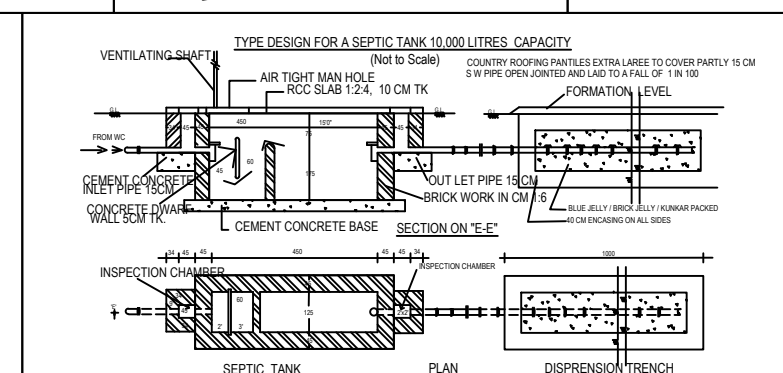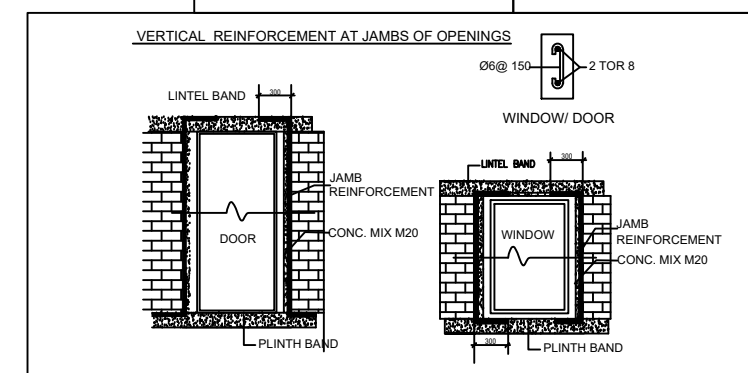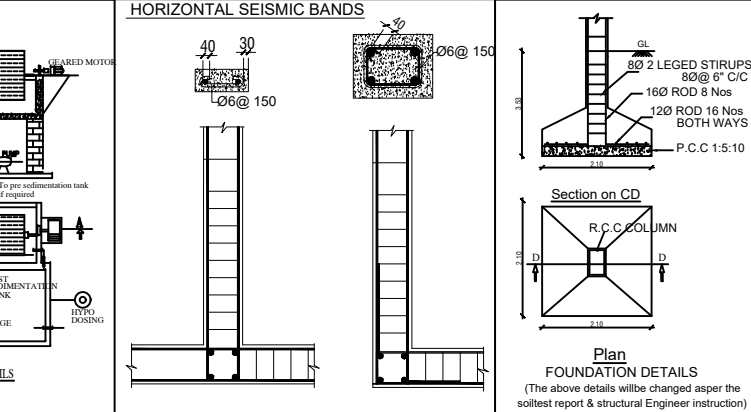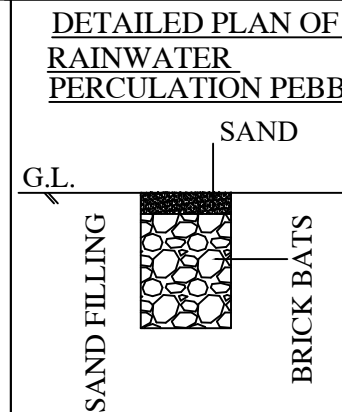

SITE AND DETAILED PLAN SHOWING THE PROPOSED CONSTRUCTION OF GALVALUME SHEET ROOF HAVING GROUND FLOOR IN COTTON SPINNING AND WEAVING INDUSTRIAL BUILDING (ORANGE CATEGORY) WITH 300 HP IN S.F.NO.122/1B, AT VETTUVAPALAYAM VILLAGE, AVINASHI TALUK, TIRUPPUR DISTRICT.

ALL DIMENSIONS ARE IN METER

ONLINE APPLICATION NO: SWP/BPA/0135751/2024

NAME OF THE APPLICANTS :
Mr.M.VISHNUKUMAR S/O. Mr.MUTHUSAMY
Mrs.S.JOTHIMANI W/o. Mr.SIVAKUMAR
Mrs.V.KOWSALYA W/o. Mr.VISHNUKUMAR
Mr. R.SIVAKUMAR W/o. Mr.RAMASAMY

AREA DETAILS :

AS PER PATTA - 30723.00 Sq.m
AS PER DOCUMENT - 7.58 Acre
AS PER SUPER IMPOSED - 29967.89 Sq.m

AREA DETAILS :

S.NO	DESCRIPTION	FSI AREA IN (SQ.M)	NON FSI AREA IN (SQ.M)	TOTAL BUILT UP AREA IN (SQ.M)
1	GROUND FLOOR	1985.49	-	1985.49
TOTAL :		1985.49	-	1985.49

FLOOR SPACE INDEX = $\frac{\text{FSI AREA}}{\text{SITE AREA}} = \frac{1985.49}{29967.89} = 0.06 < 1.5$

MAXIMUM HEIGHT OF THE BUILDING:6.71M

PARKING AREA DESCRIPTION	AREA	REQUIRED	PROVIDED
1 CAR SPACE FOR EVERY 100 SQ.M OF OFFICE FLOOR AREA	46.01	1	3 (INCLUDING PH)
1 TWO WHEELER SPACE FOR EVERY 50 SQ.M OF FLOOR AREA	1939.48	39	40
1 CYCLE SPACE FOR EVERY 50 SQ.M OF FLOOR AREA	1939.48	39	40
1 LORRY SPACE FOR EVERY 500 SQ.M OF FLOOR AREA	1939.48	4	4

OSR Details :

OSR Area Required	3072.30 Sq.m	10.00 %
OSR Area Provided	3190.85 Sq.m	10.40 %

JOINERY DETAILS

1	ROLLING SHUTTER - RS	3.05 X 2.40
2	DOOR - D	1.22 X 2.40
3	DOOR - D1	0.91 X 2.40
4	DOOR - D2	0.76 X 2.13
5	OPEN - O	1.22 X 2.40
6	WINDOW - W	1.83 X 1.52
7	WINDOW - W1	1.52 X 1.52
7	VENTILATOR - V	1.83 X 0.61
7	VENTILATOR - V1	0.76 X 0.61

MACHINERY DETAILS :

S.NO	MACHINE NAME	NO'S	HP	TOTAL HP
1	CONDENSOR	1	5	5
2	G.R.B 1000	1	5	5
3	S.R.S 6	2	3	6
4	CIRCULAR BALE PLUCKER	1	6	6
5	MATERIAL TRANSPORT FAN	1	6	6
6	MAIN FAN	1	20	20
7	WASTE FAN	4	7.5	30
8	DRUM MOTOR	1	2	2
9	CYLONE GEAR MOTOR	1	2	2
10	D.K -760	9	5	45
11	DRAWING - SUPER	3	7.6	23
12	OE - BD TYPE	2	75	150
TOTAL :				300

COLOR INDEX:

SITE BOUNDARY	
EXISTING ROAD	
PROPOSED BUILDING	
DRIVE WAY	
OSR	

REFERENCE

- FIRE ALARM SYSTEM
- HOSE REEL
- FIRE FIGHTING EQUIPMENT
- DRINKING WATER

REGISTERED ENGINEER

APPLICANT

Eight ways to know a piece of land before you pay for it.

This report covers one part of the picture. These cover the rest, drawn from the same government records, for any property in Tamil Nadu.

LandLens One

Ask anything about a property and get an answer grounded in live government records, with the sources shown.

[/landlens/one](#)



Verify My Land

Every record check run on one property and returned as a single report.

[/landlens/verify-my-land](#)



Legal Opinion

An advocate's written opinion on the title, built on the records we pull for it.

[/landlens](#)



One Map

Every layer on one map: the parcel, its boundary, zoning, water bodies and what sits around it.

[/landlens/one/map](#)



PriceMap

What land actually changed hands for around this plot, taken from the registered deeds.

[/landlens/pricemap](#)



Build Scope

What you are allowed to build here: floor space, height, coverage and setbacks.

[/landlens/build-scope](#)



Property Tracker

Watch a property and hear about it when something new is registered against it.

[/landlens/property-tracker](#)



Deal Room

Run the transaction in one place: documents, stamping, signatures and the parties.

[/landlens/deal-room](#)



Twenty-four checks you can run yourself, at no cost.

Records and verification

The registers themselves, read for you.

Encumbrance Certificate

Patta and Chitta

Field Measurement Sketch

EC Analyzer

Bank charge check

Court case search

Seller background check

Approval check by survey

Value and duty

What it is worth and what it costs to register.

Guideline value by street

Guideline value by survey

Stamp duty and registration fees

Capital gains

Floor space index

Area unit converter

Zoning and land use

What the plan says can happen on this land.

Land use zone finder

CMDA land use check

Coastal regulation zone

Master plan check

Water bodies finder

Airport height clearance

Registers and directories

Who holds it, and which office keeps the record.

Find your registering office

Temple property check

Waqf property check

RERA register



Every free tool
/tools



Services we run
for you
/services



The LandLens
suite
/landlens/one



Every claim in this document traces back to a government record.

Legal opinions, due diligence and title verification

Building plan, layout and sub-division approvals

Completion and occupancy certificates, regularisation

Escrow, negotiation and NRI property management

Land survey, soil testing, architecture and construction

Verified RealEstate
3/350/2 Mettukuppam,
OMR Thoraipakkam,
Chennai 600 097, India
hello@verified.realestate
+91 9996 12 9996

Prepared from the registers named on the page each finding sits on. Where a register could not be read, this document says so in its place rather than leaving the gap to be read as a clean result.

