




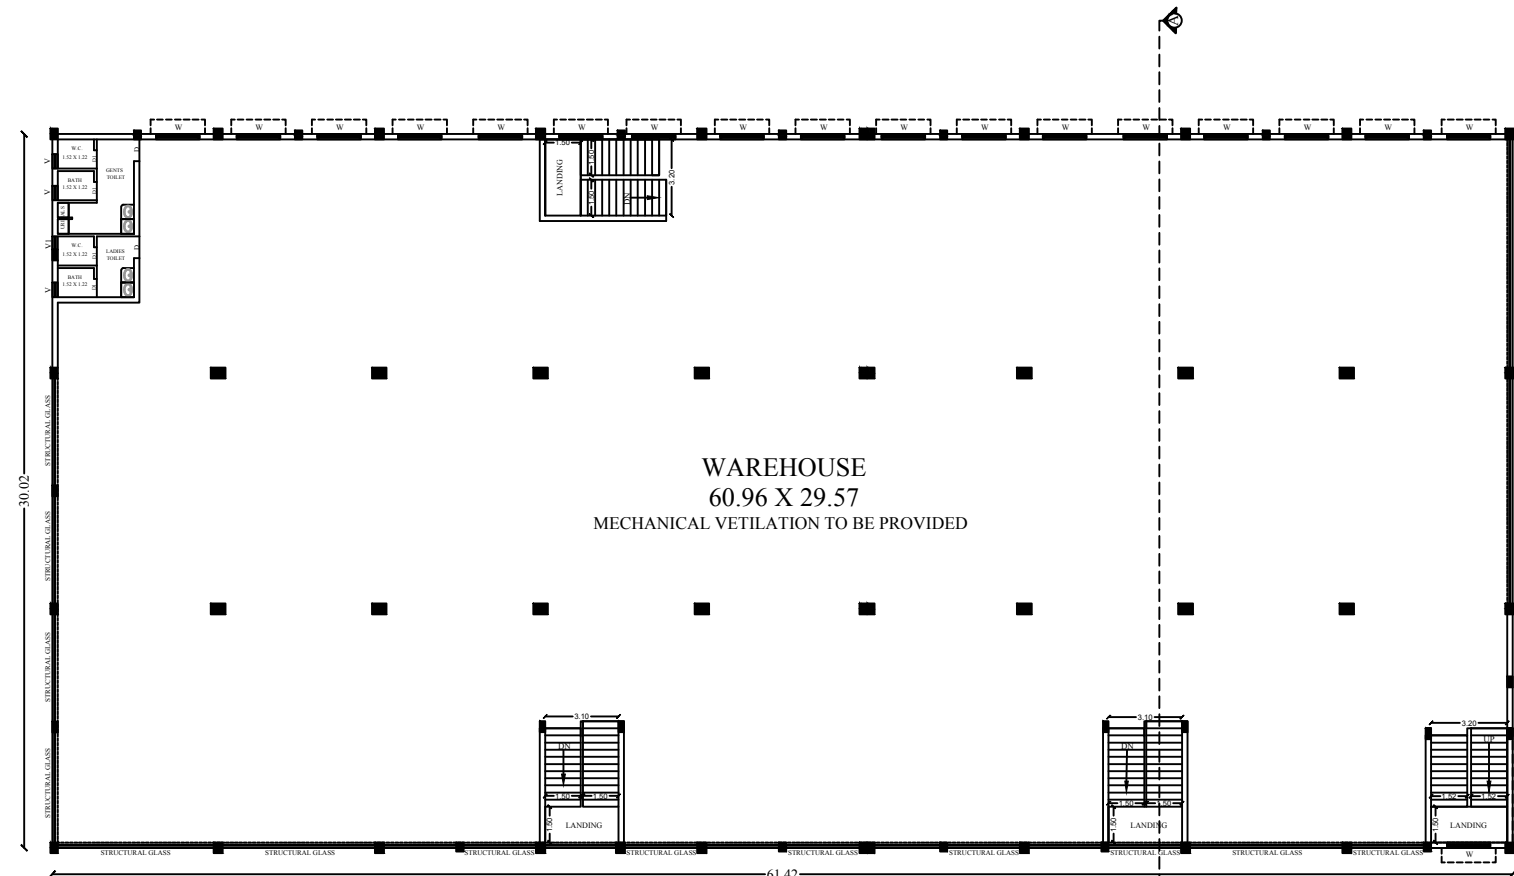


FIRST FLOOR PLAN (SCALE-1:100)

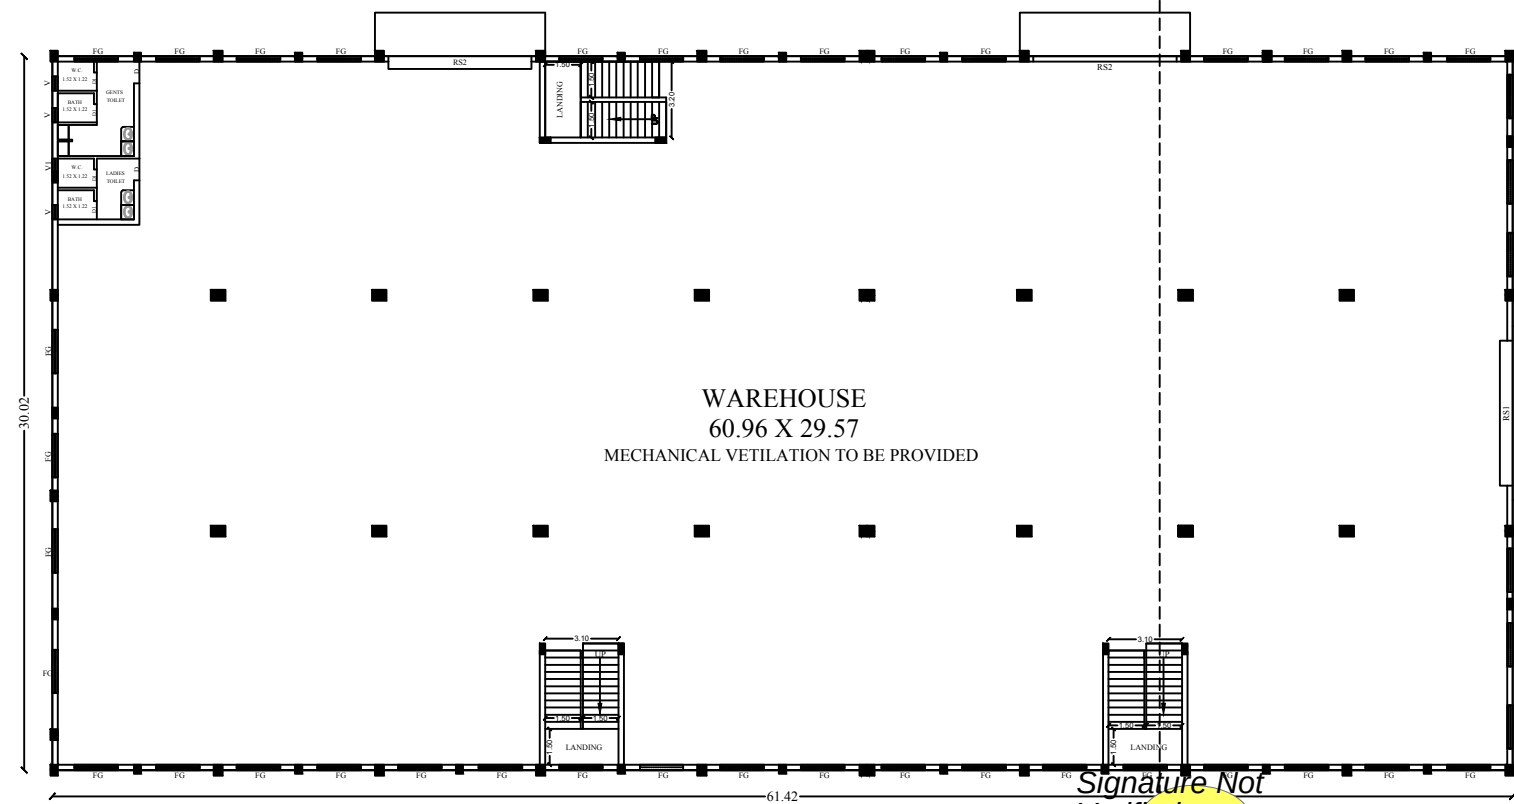


GROUND FLOOR PLAN(SCALE-1:100)

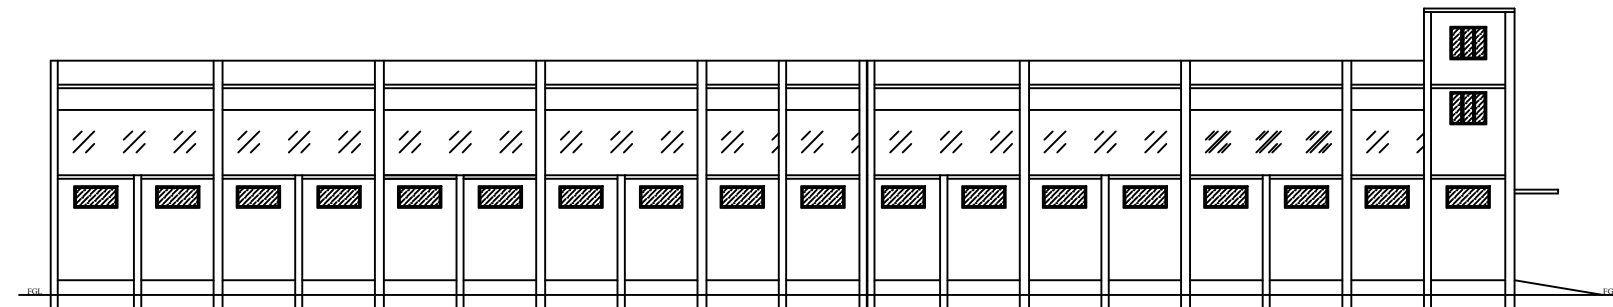


SOUTH SIDE ELEVATION

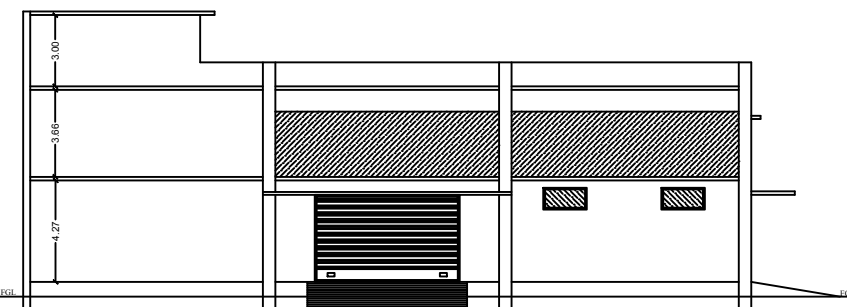



EAST SIDE ELEVATION

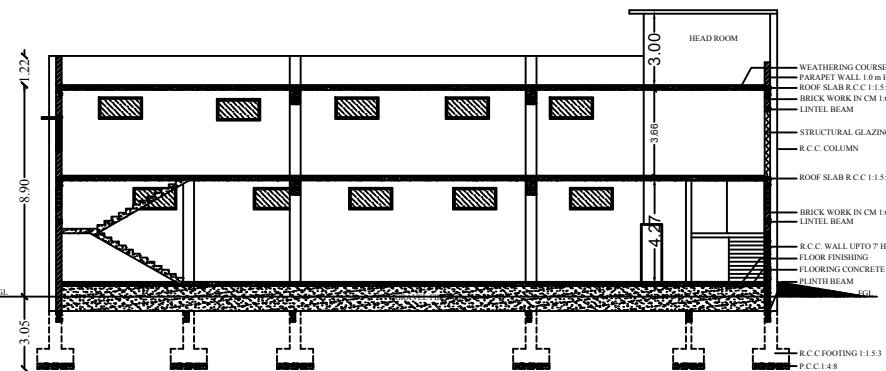

SECTION ON A-A

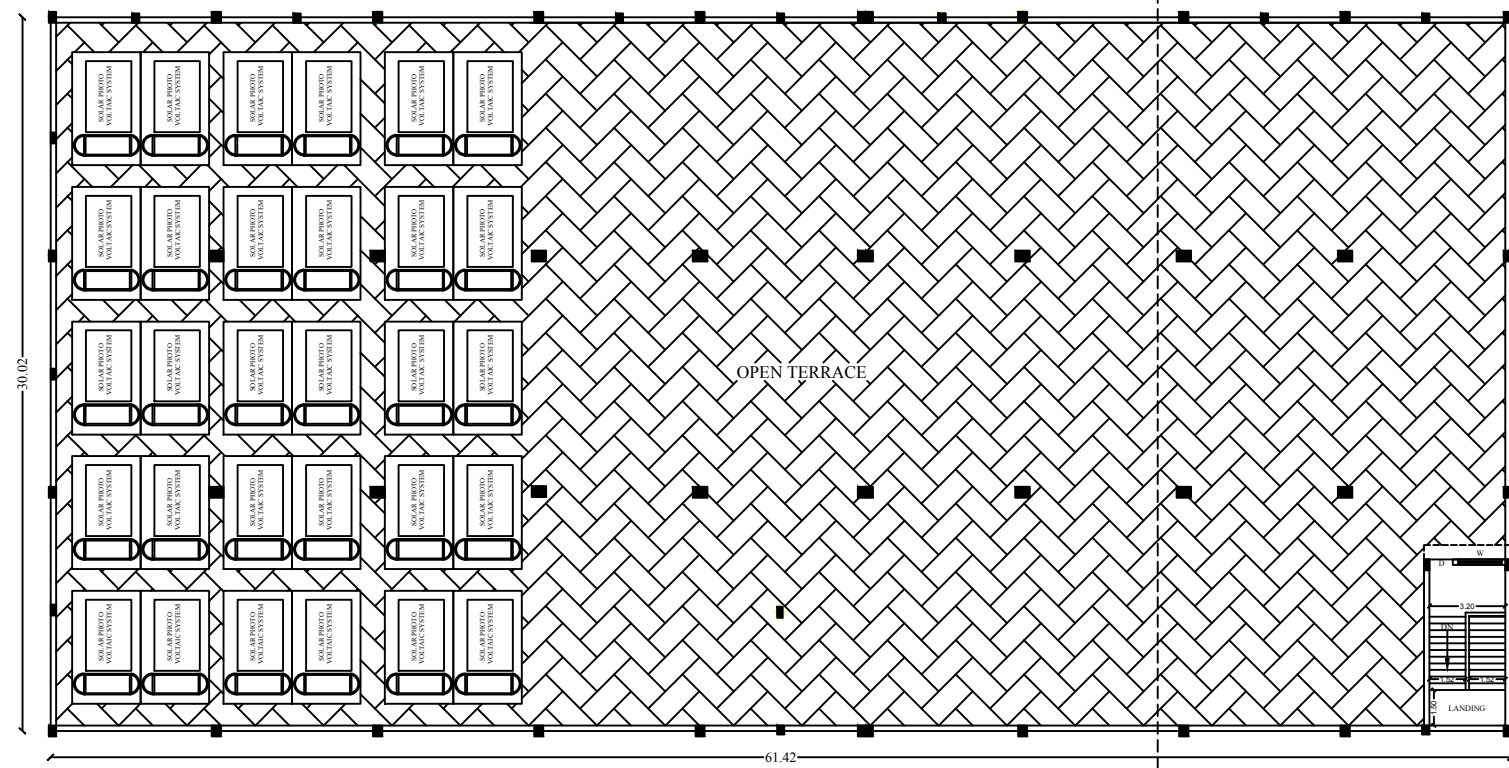

TERRACE FLOOR PLAN(SCALE-1:100)

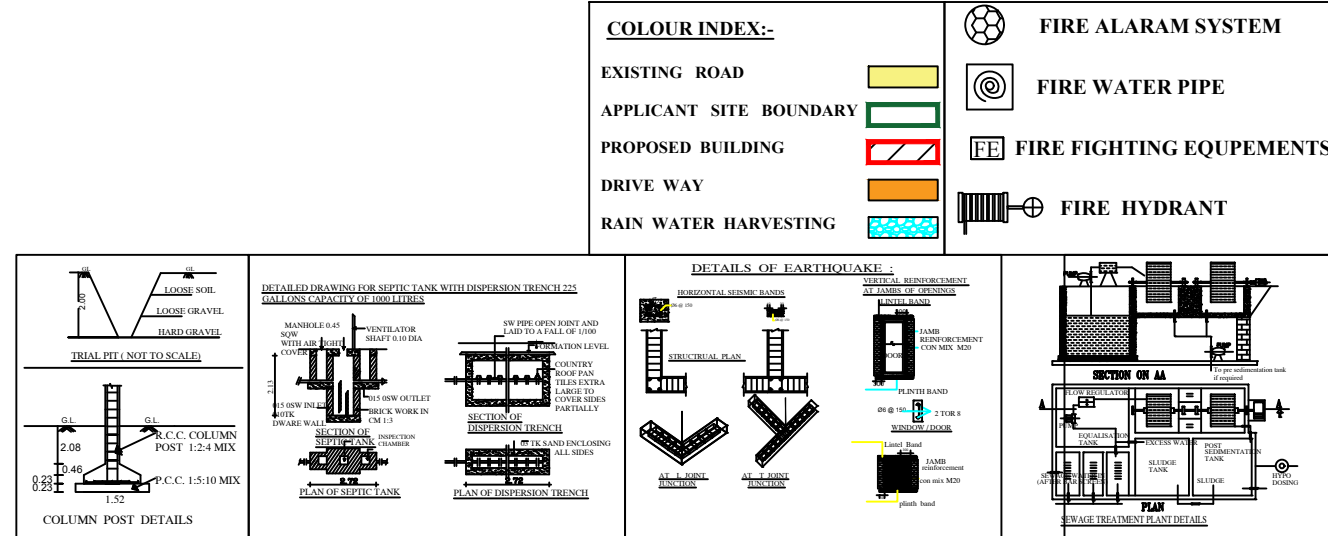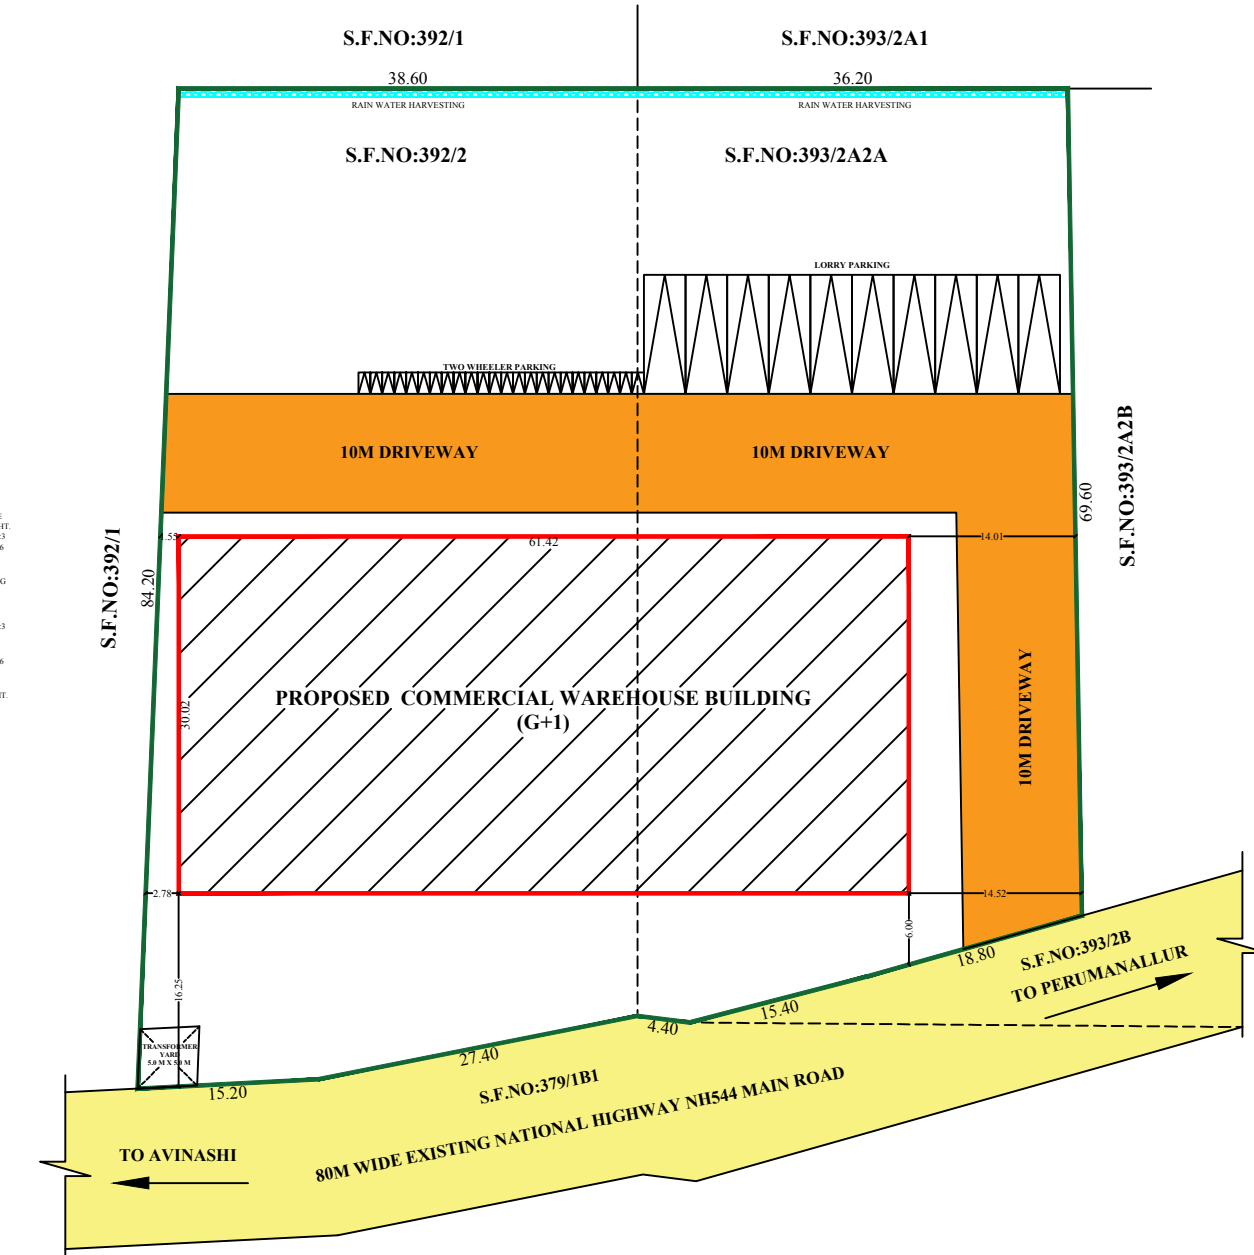

SITE & DETAILED PLAN SHOWING THE PROPOSED CONSTRUCTION OF R.C.C ROOF GROUND FLOOR AND FIRST FLOOR WAREHOUSE BUILDING IN S.F.NO.392/2, 393/2A2A OF ETTIVEERAMPALAYAM VILLAGE & PANCHAYATH, AVINASHI TALUK ,TIRUPPUR DISTRICT.

APPLICANT :- Mr.JOTHILAKSHMI ,W/o Mr.KANNAN.

ONLINE APPLICATION NO-

ALL DIMENSION ARE IN METRE

SITE AREA DETAILS:

AS PER DOCUMENT = 6072.00 SQ.M
AS PER PATTA = 6072.00 SQ.M
AS PER FMB = 6072.00 SQ.M

Building Area Details:- Commercial Building

BUILDING AREA DETAILS	FSI AREA (Sqm.,)	NON FSI AREA(Sqm.,)	TOTAL BUILT UP AREA(Sqm.,)
GROUND FLOOR	1843.82	---	1843.82
FIRST FLOOR	1843.82	---	1843.82
HEAD ROOM	---	26.38	26.38
TOTAL	3687.64	26.38	3714.02

FLOOR SPACE INDEX (FSI)= $\frac{F.S.I \text{ Area}}{\text{Area of the Site}}$
 $= \frac{3687.64}{6072.00} = 0.607 < 1.50$

HEIGHT OF THE BUILDING = 8.33m

DESCRIPTION	Area	Required	Provided
Lorry Parking	---	10	10
1 Two Wheeler space for every 50 sqm., of Work shop area	3687.64	0	24

DETAILS OF JOINARIES

DESCRIPTION	METERS
RS - ROLLING SHUTTER	6.10 X 2.44
RS - ROLLING SHUTTER	6.02 X 2.44
D - DOOR	0.91 X 2.44
W - WINDOW	1.83 X 1.52
FG - STRUCTURAL GLASS	1.83 X 1.52
V - VENTILATOR	0.61 X 0.61
V1 - VENTILATOR	0.46 X 0.61

Er. G. SELVAM D.C.E., B.E.,
Registered Structural Engineer Grade-II
Tiruppur, Tamil Nadu
30, M.M.V. Complex, First Floor,
155, Kamang Road, Tiruppur - 641 004.

REGISTERED STRUCTURAL ENGINEER:-

G.SELVARAJ BE.M.E., P.V.
Registered Engineer Grade-I
012/E-I/Tiruppur - T.P.A.
30, M.M.V. Complex, First Floor,
155, Kamang Road, Tiruppur - 641 004.

REGISTERED ENGINEER

APPLICANT: