



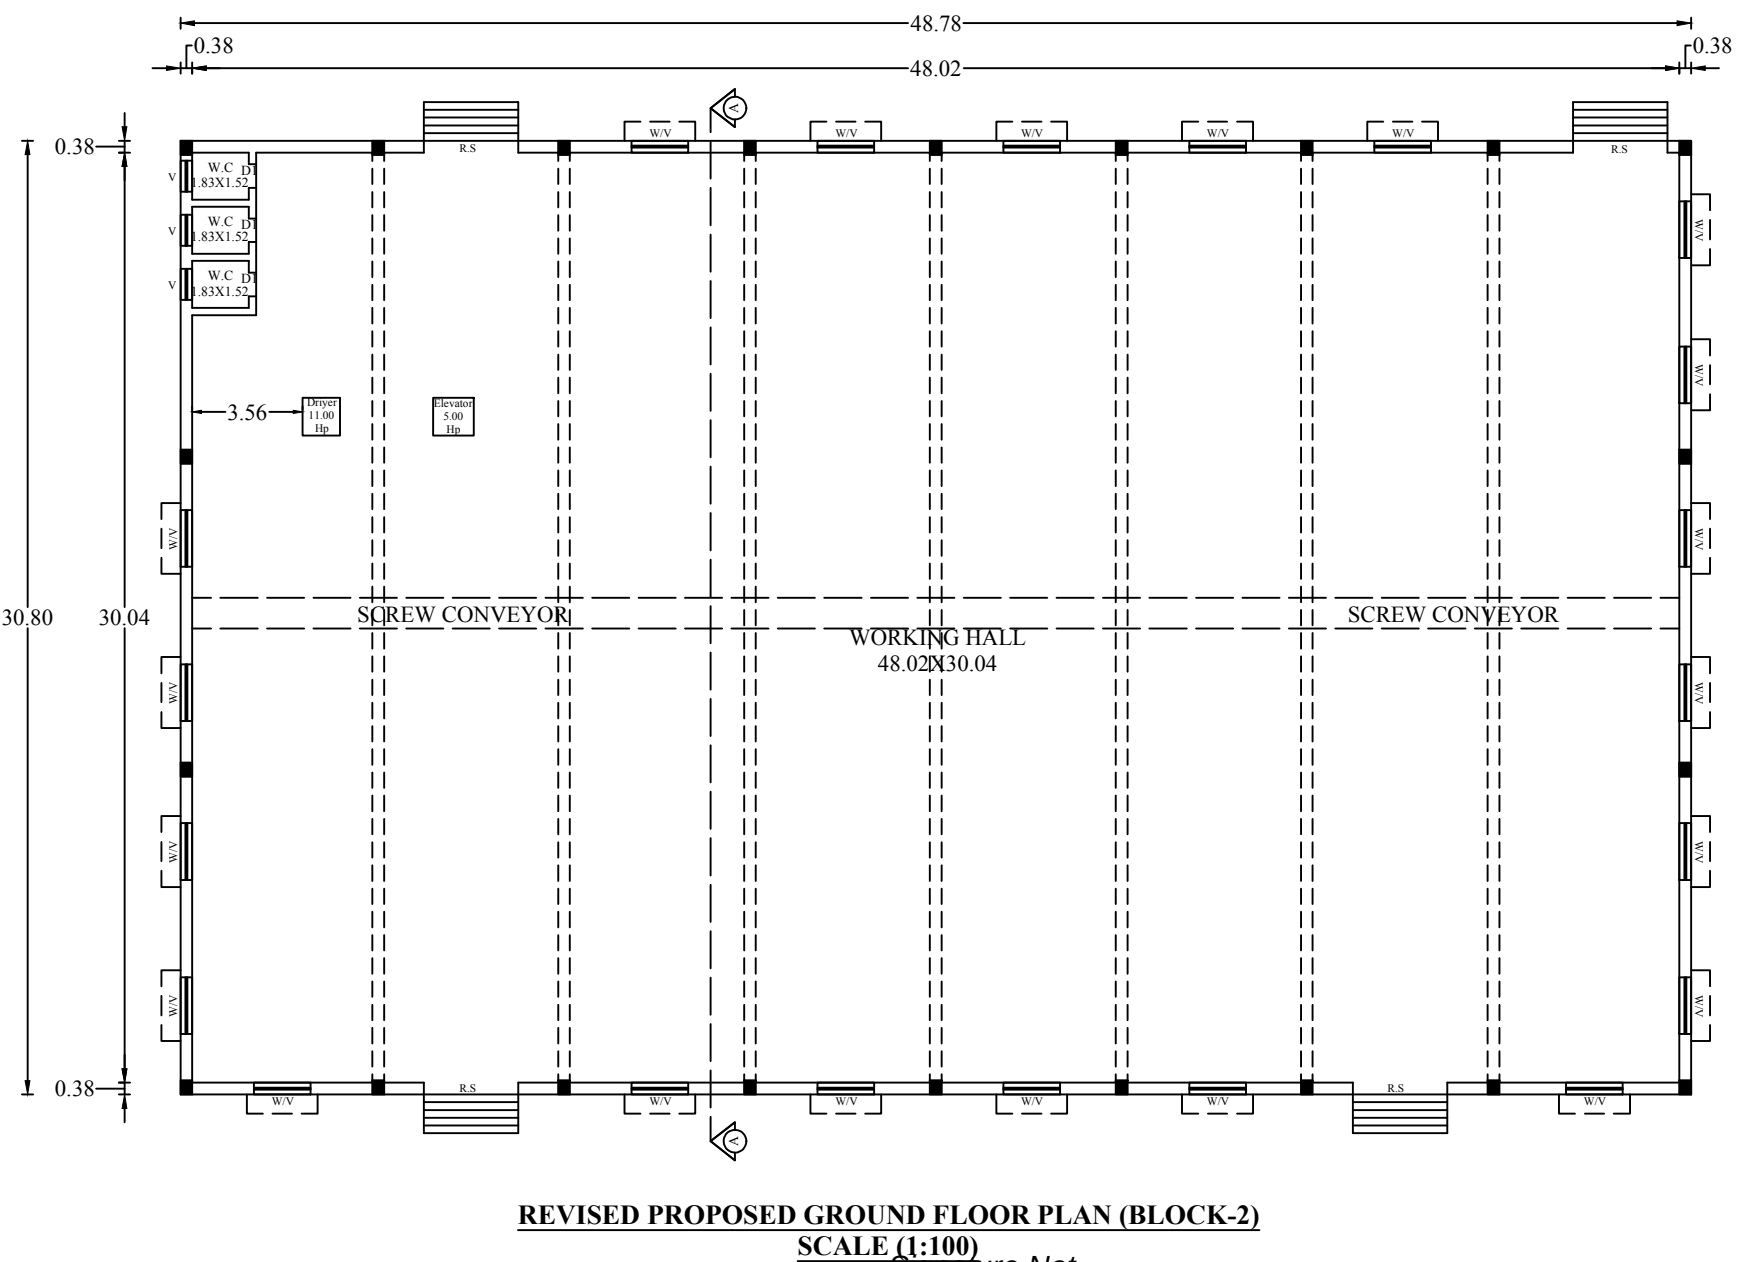

APPLICANT :- Mr.G.DHANASEKARAN S/o Mr. GOVINDASAMY.

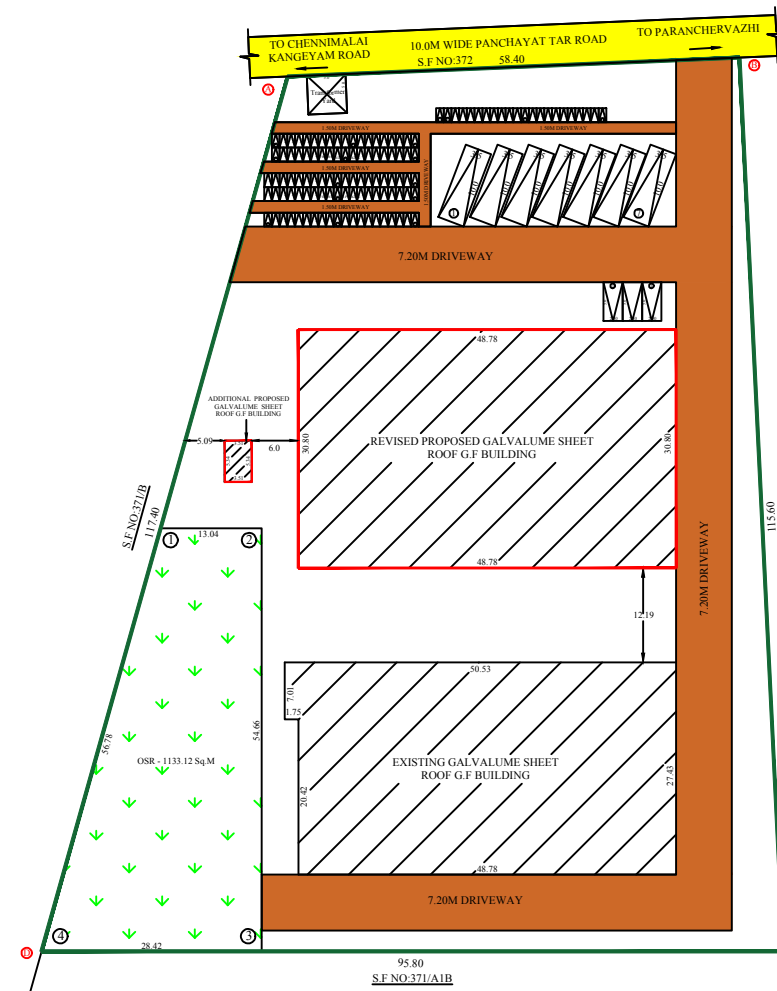

ALL DIMENSION ARE IN METRE SCALE <u>BUILDING PLAN- 1:100</u> <u>SITE PLAN - 1:400</u>			
ONLINE APPLICATION NO:SWP/BPA/206087/2024			
BUILDING HEIGHT - 9.59 M			
SITE AREA DETAILS			
AS PER DOCUMENT		= 11000.00 Sq.m (2.72Acres)	
AS PER PATTA		= 11000.00 Sq.m.	
AS PER SUPER IMPOSED AREA		= 11000.00 Sq.m.	
EXISTING BUILDING APPROVED NO:BP / TCP / (TD) / NO: 32/2021			
EXISTING INDUSTRY BUILDING AREA DETAILS			
BUILDING AREA DETAILS	FSI (SQ.M)	NON FSI (SQ.M)	TOTAL BUILTUP AREA
(BLOCK-1) AREA OF GALVALUME SHEET ROOF G.F BUILDING	1350.96	-----	1350.96
GRAND TOTAL	1350.96	-----	1350.96
PROPOSED ONLINE APPLICATION NO:SWP/BPA/143467/2024			
PROPOSED ADDITIONAL BUILDING APPROVED NO:BP / TCP / (TD) / NO: 46/2024			
EXISTING INDUSTRY BUILDING AREA DETAILS			
BUILDING AREA DETAILS	FSI (SQ.M)	NON FSI (SQ.M)	TOTAL BUILTUP AREA
(BLOCK-2) AREA OF GALVALUME SHEET ROOF G.F BUILDING	1516.57	-----	1516.57
GRAND TOTAL	1516.57	-----	1516.57
REVISED PROPOSED INDUSTRY BUILDING DETAILS			
BUILDING AREA DETAILS	FSI (SQ.M)	NON FSI (SQ.M)	TOTAL BUILTUP AREA
(BLOCK-2) AREA OF REVISED PRO. G.I SHEET ROOF G.F BUILDING	1502.42	-----	1502.42
(BLOCK-3) AREA OF ADDI.PRO. G.I SHEET ROOF G.F BUILDING	18.74	-----	18.74
GRAND TOTAL	1521.16	-----	1521.16
EXISTING FSI AREA = 1350.96 SQ.M PROPOSED ADDITIONAL BUILDING FSI = 1516.17 SQ.M REVISED PROPOSED BUILDING FSI = 1521.16 SQ.M			
$\text{FLOOR SPACE INDEX (FSI)} = \frac{\text{F.S.I Area}}{\text{Area of the Site}} = \frac{2872.12}{11000.00} = 0.26 < 1.5$			
OPEN SPACE RESERVATION	<u>REQUIRED</u>	<u>PROVIDED</u>	
	1100.00 Sq.m	1133.12 Sq.m (10.30 %)	
MACHINERY DETAILS			
SL.NO	DESCRIPTION	No.Of Workers	H.P
EXISTING IN BLOCK-1			
1	DRIYER - INOS	1	11.00
2	ELEVATOR - INOS	1	5.00
3	SCREW CONVEYOR -1 NOS	3	15.00
REVISED PROPOSED IN BLOCK-2 & BLOCK-3			
1	DRIYER - INOS	3	11.00
2	ELEVATOR - INOS	4	5.00
3	SCREW CONVEYOR -1 NOS	3	15.00
TOTAL		15	62.00 HP

[illegible]