

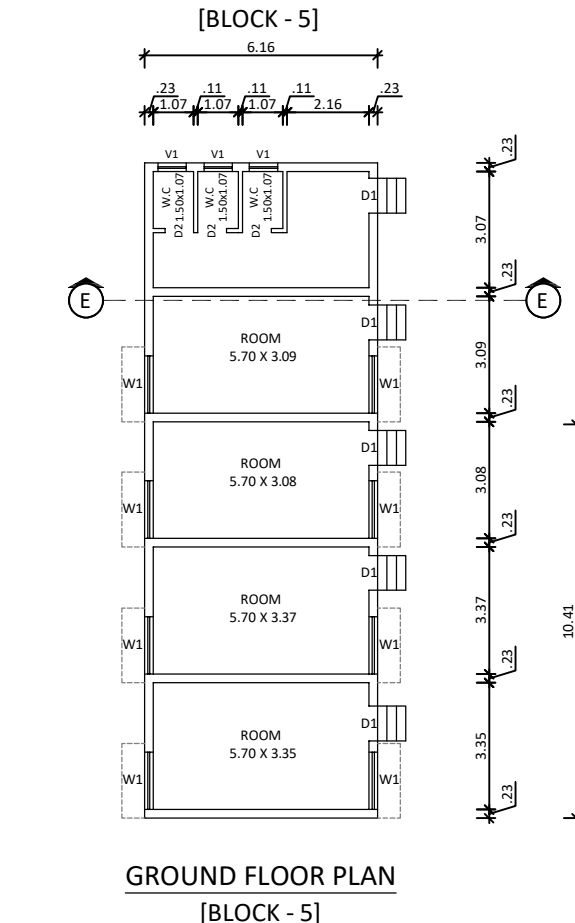
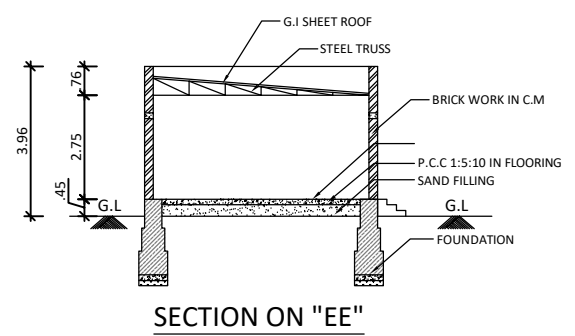
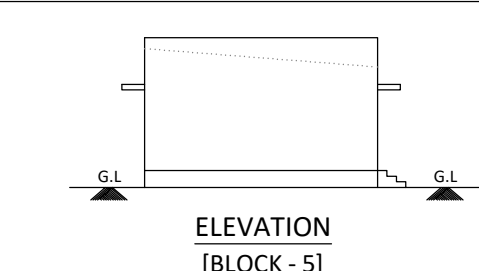
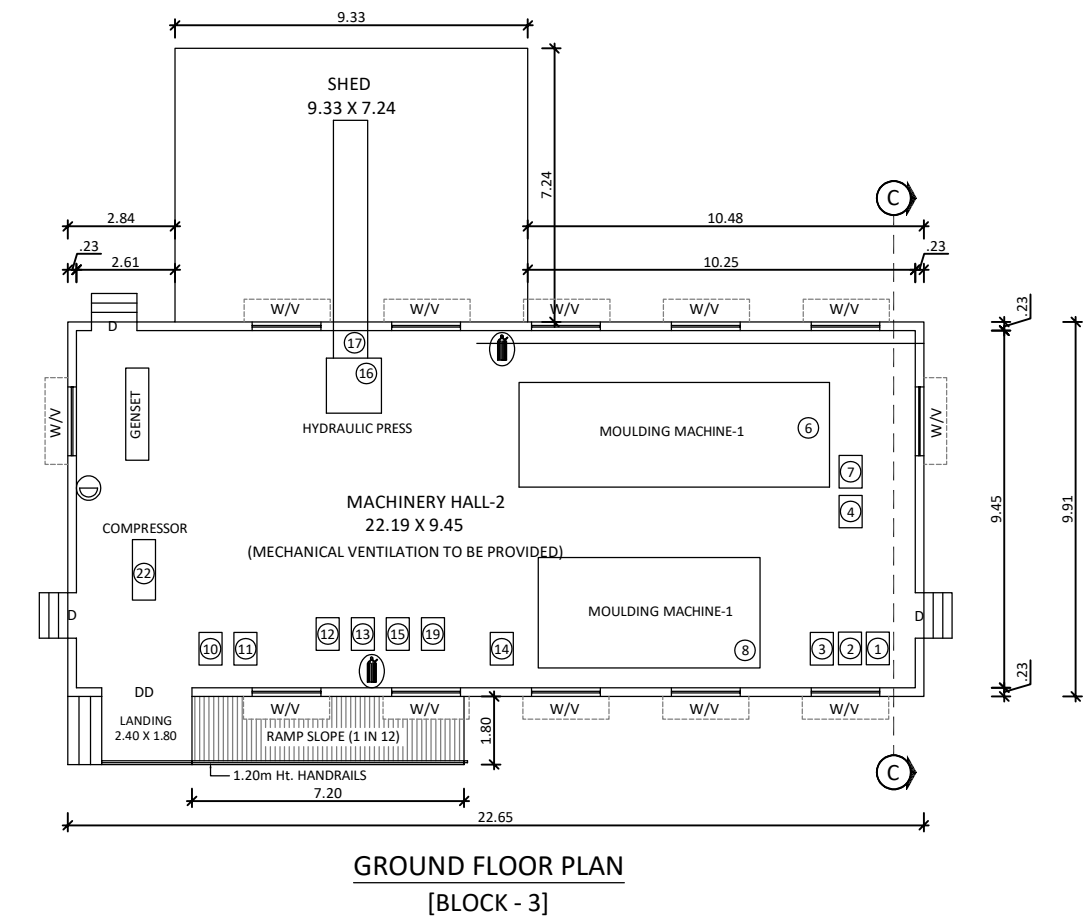
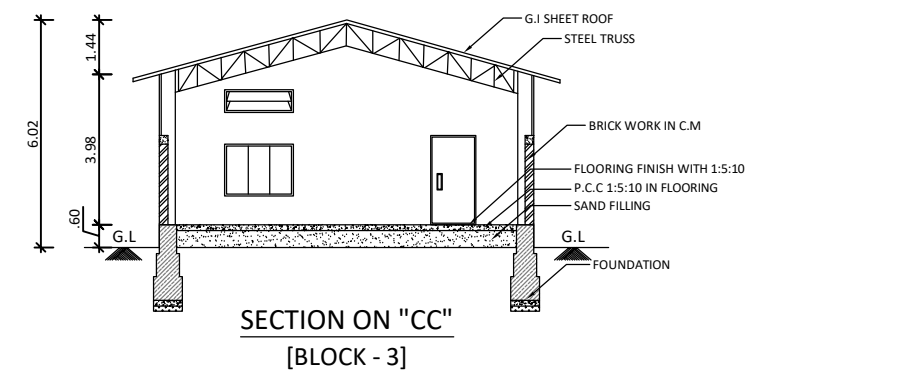
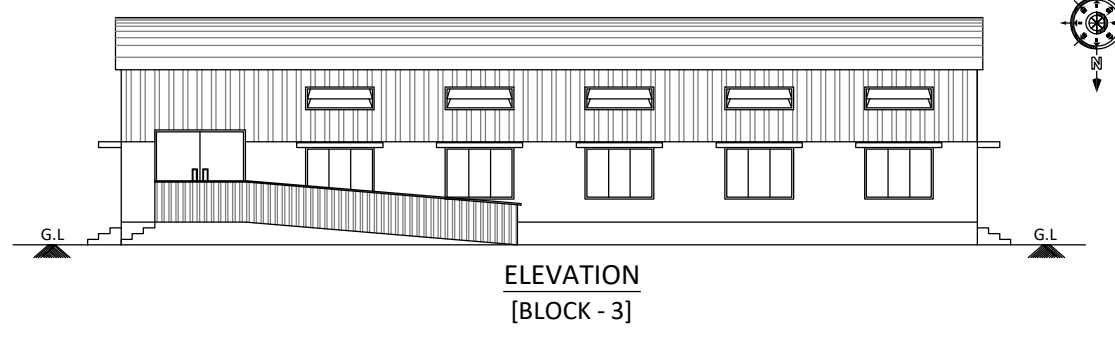
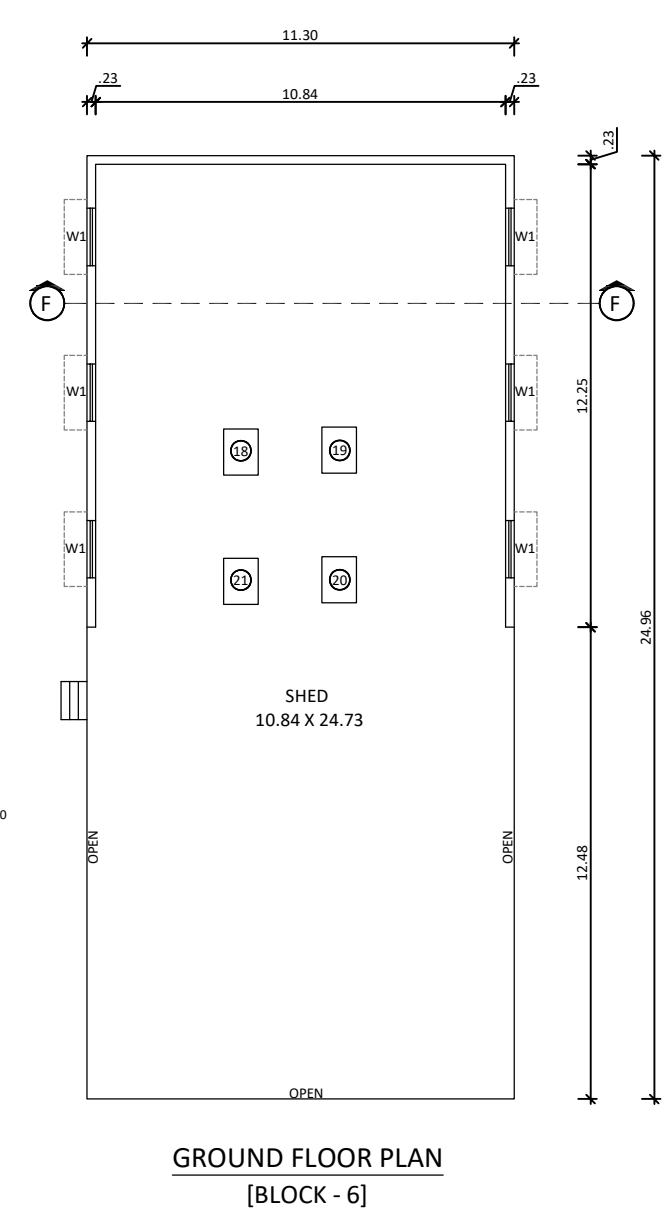
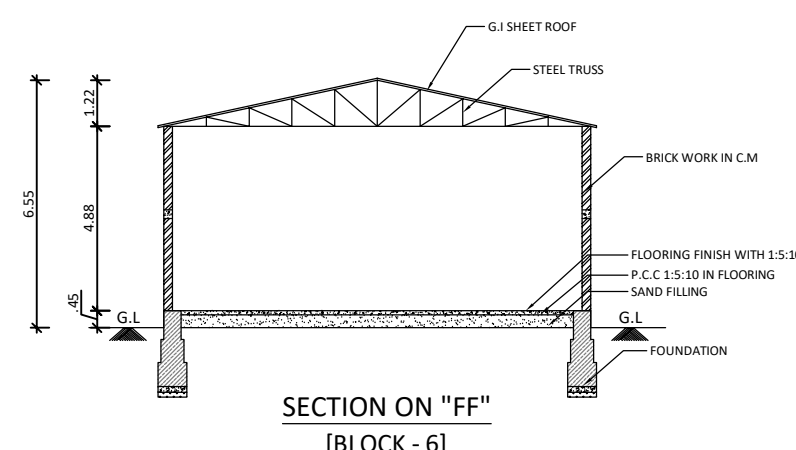
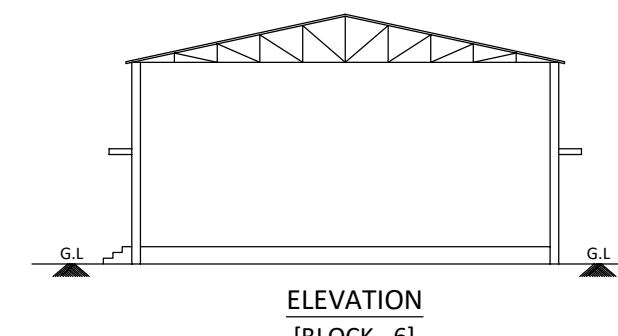
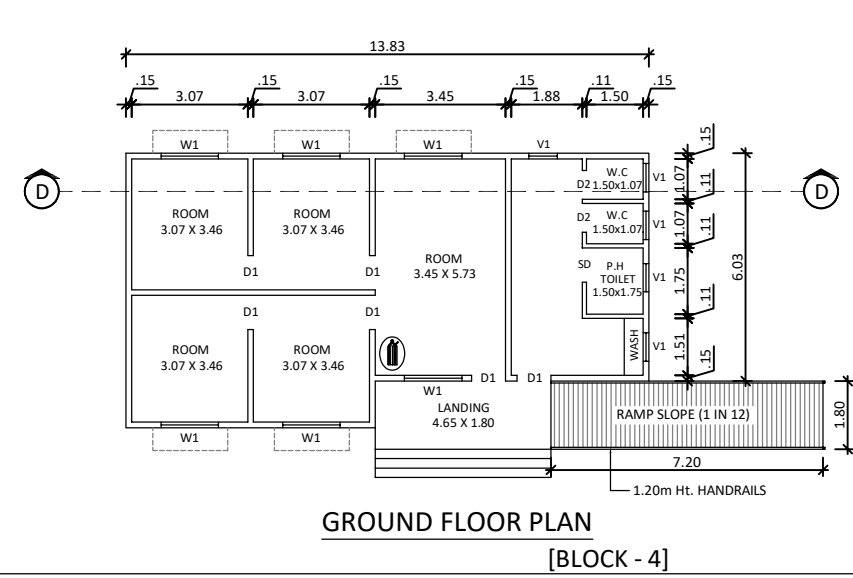
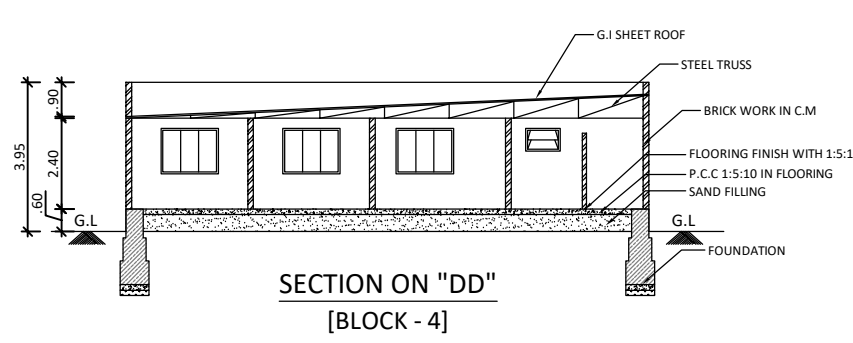
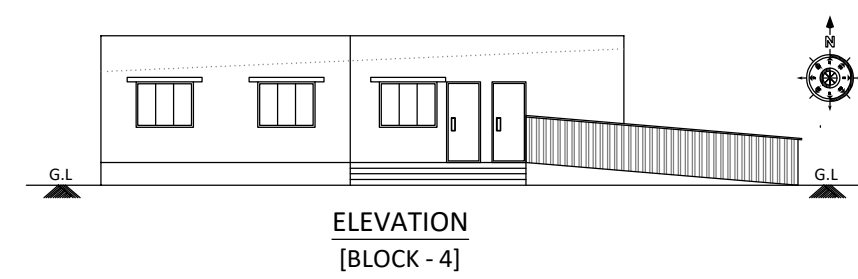
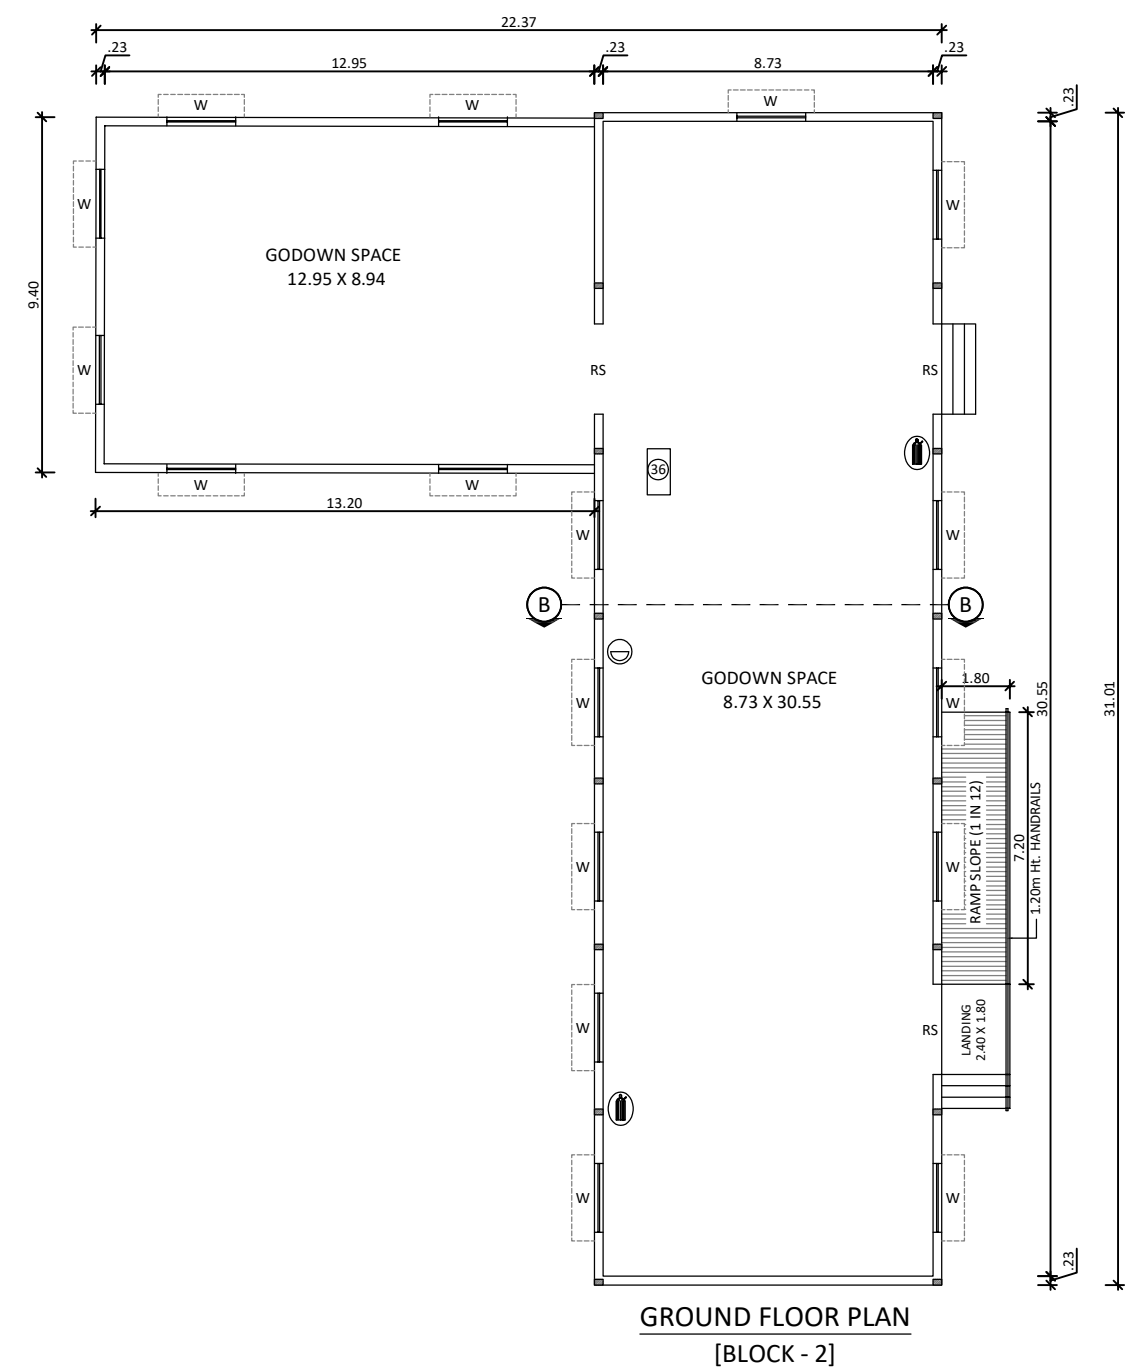
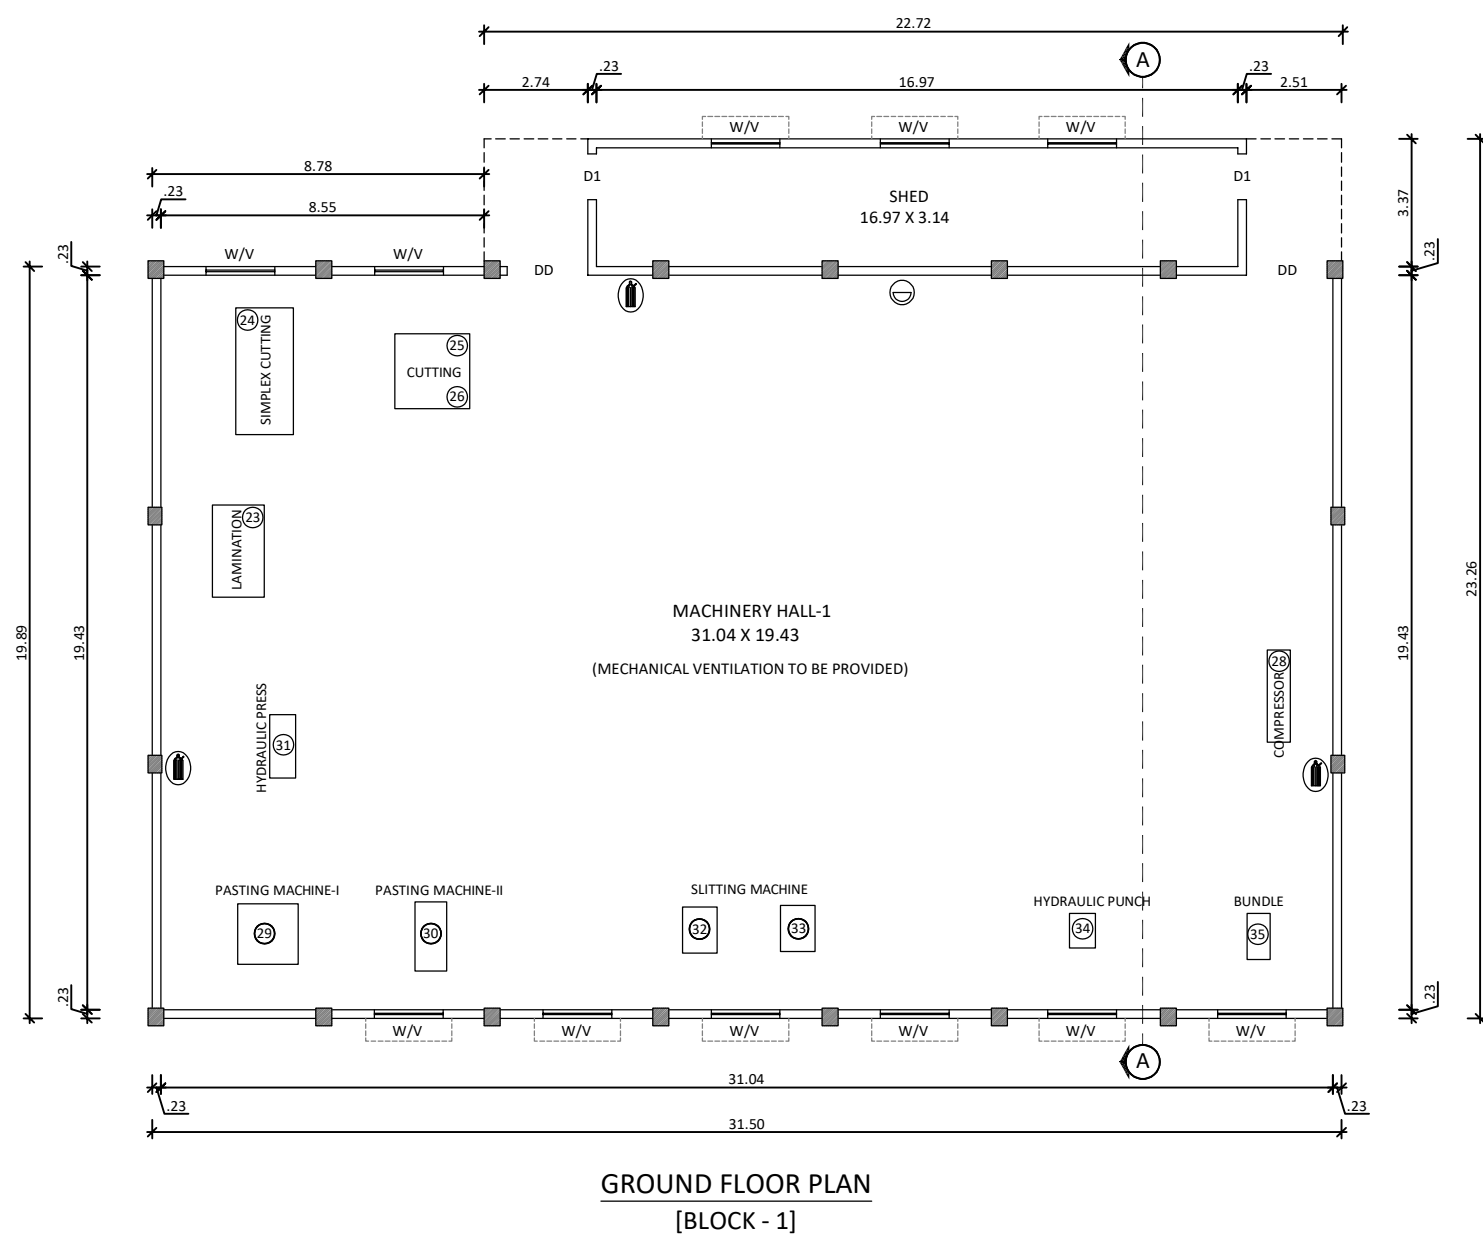
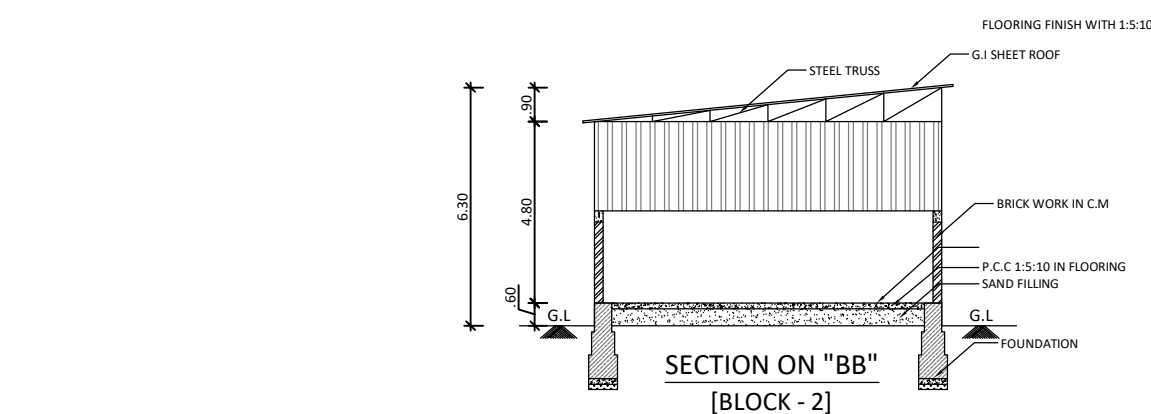
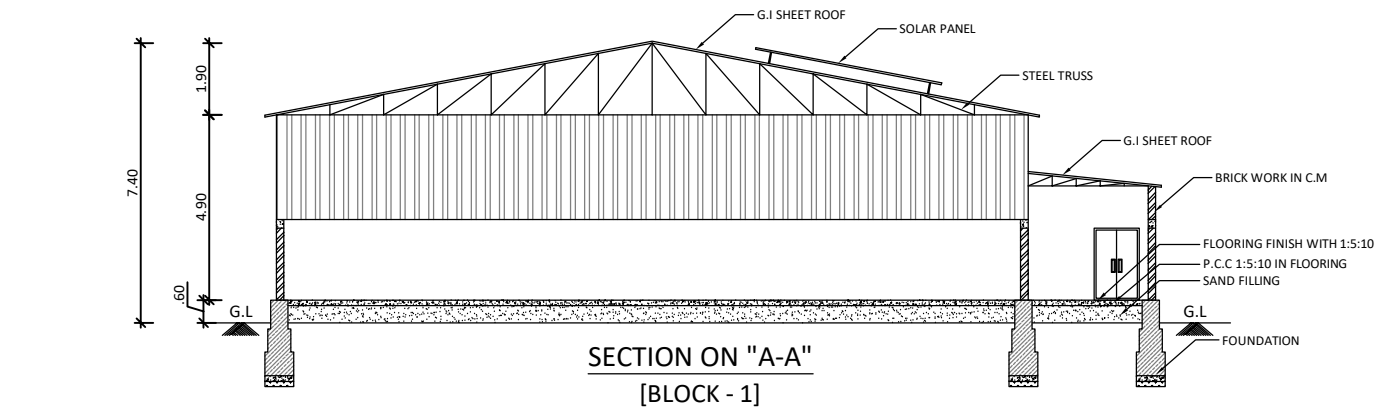
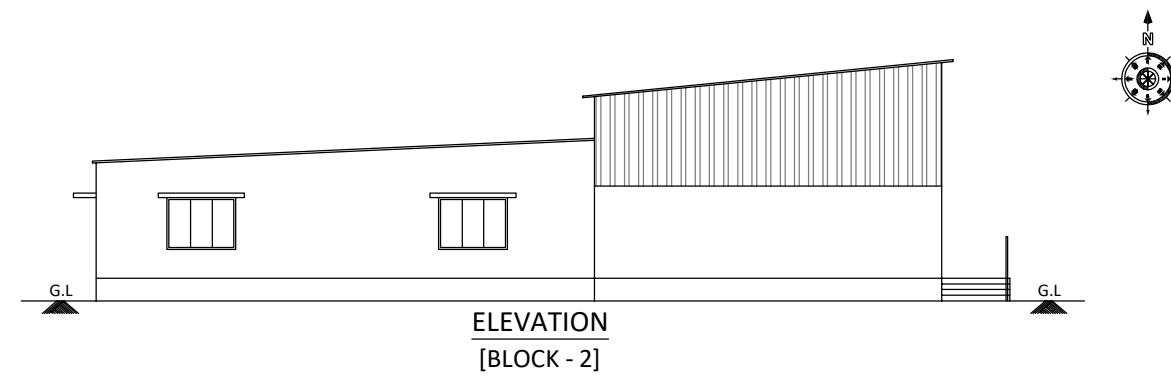


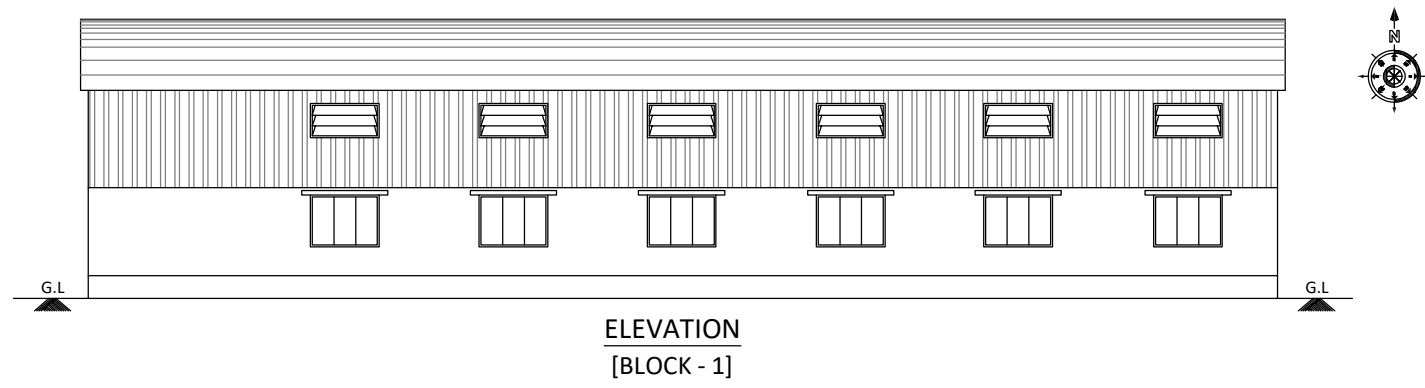




Machinery HP Details

1	Sidro	10.0
2	Chest Pump	5.0
3	Chest Agitator	2.0
4	Fan Pump 1	7.5
5	Fan Pump 2	5.0
6	Motor 1	5.0
7	Fan Pump 3	2.0
8	Motor 2	2.0
9	Sidro Back water pump	3.0
10	Dump Chest Agitator	5.0
11	Dump Chest Pump	10.0
12	Refiner	50.0
13	Pulper	40.0
14	Pulper Backwater Pump	7.5
15	Pulper Discharges Pump	7.5
16	Press Hydraulic Pump	5.0
17	Press Hydraulic Water Pump	0.5
18	Calender Hydraulic Pump	5.0
19	Calender Motor	25.0
20	Cutting Machine Motor	3.0
21	Cutting Stearing Motor	3.0
22	Compressor	7.5
23	Lamination Machine	5.0
24	Simplex Cutting Machine	2.0
25	Cutting Machine	3.0
26	Cutting Stearing	3.0
27	Knurling M/c	5.0
28	Compressor	7.5
29	Pasting M/c - 1	2.0
30	Pasting M/c - 2	2.0
31	Hydraulic Press	5.0
32	Slitting M/c-1	2.0
33	Slitting M/c-2	2.0
34	Hydraulic Punching M/c	5.0
35	Shrink Wrap M/c	20.0
36	Knife Grinding M/c	5.0
37	Others	16.0
Total		325.0 hp

- FIRE EXTINGUISHER
- FIRE ALARM

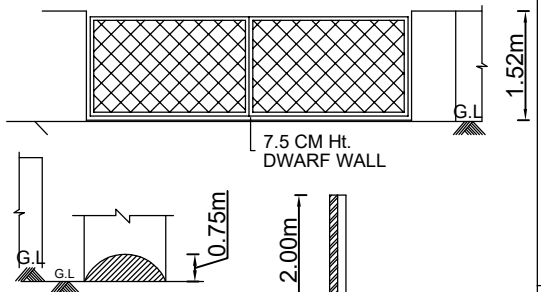

SEPTIC TANK DETAILS

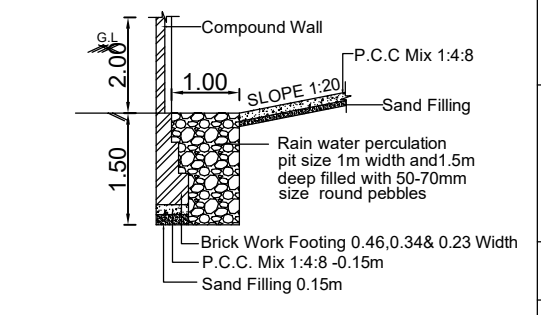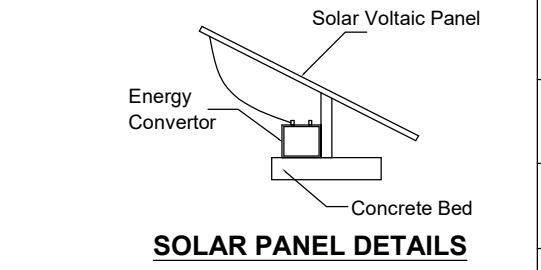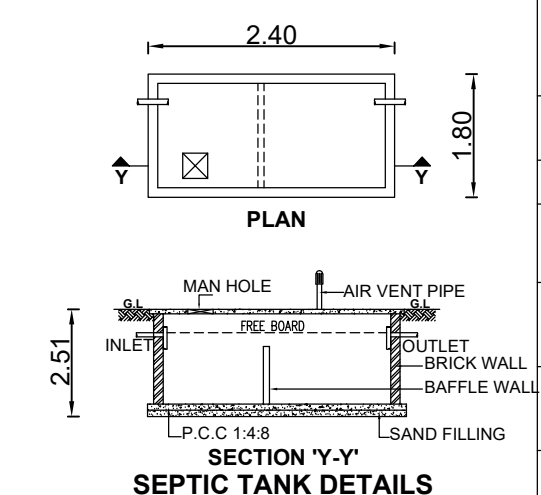

PLAN SHOWING THE EXISTING GALVALUME SHEET ROOF INDUSTRIAL BUILDING (GREEN CATEGORY - CARD BOARD BOX & PAPER PRODUCTS) FOR "M/s. SHRI PALANI ANDAVAR BOARDS", IN S.F.Nos : 17/1A2B & 17/1A2A, OF VEDAPATTY VILLAGE AND VILLAGE PANCHAYAT, MADATHUKULAM TALUK, TIRUPPUR DISTRICT.

APPLICANTS : 1. Mr. K.JAGADEESAN, S/o. Mr. KALAYANASAMY, 2. Mr. R. SRIVIDYA, W/o. Mr. K.JAGADEESAN.

SCALE 1: 200 Online Application No. : SWP / BPA / 408378 / 2024

AREA STATEMENT :		
SITE EXTENT AS PER DOCUMENT [2.93 Acres]	11857.19 Sq.m	
SITE EXTENT AS PER PLR / FMB	11850.00 Sq.m	
SUPERIMPOSED PLOT AREA	12587.47 Sq.m	

BLOCK & FLOOR DETAILS	BUILT-UP AREA (Sq.m)	NET FSI AREA (Sq.m)
EXISTING BUILDINGS :		
BLOCK - 1 [Machinery Hall - 1] : GROUND FLOOR AREA	702.28	702.28
BLOCK - 2 [Godown] : GROUND FLOOR AREA	409.06	409.06
BLOCK - 3 [Machinery Hall - 2] : GROUND FLOOR AREA	291.89	291.89
BLOCK - 4 [Servent Room - 1] : GROUND FLOOR AREA	91.54	91.54
BLOCK - 5 [Servent Room - 2] : GROUND FLOOR AREA	106.75	106.75
BLOCK - 6 [Shed] : GROUND FLOOR AREA	282.04	282.04
BLOCK - 7 [Servent Room-3] : GROUND FLOOR AREA	72.21	72.21
TOTAL AREA	1955.77	1955.77

FLOOR SPACE INDEX (F.S.I) = $\frac{1955.77}{11850.00} = 0.16 < 1.50$

O.S.R REQUIRED : 1185.71 Sq.m (10.00 %) O.S.R PROVIDED : 1208.01 Sq.m (10.18 %)

PARKING DETAILS		
PARKING DESCRIPTIONS	REQUIRED	PROVIDED
CAR PARKING	02 Nos.	03 Nos.
TWO WHEELERS PARKING	30 Nos.	30 Nos.
CYCLE PARKING	30 Nos.	30 Nos.
LORRY PARKING	04 Nos.	04 Nos.

JOINERY DETAILS		
		SIZE (In Meter)
RS	ROLLING SHUTTER	2.44 X 2.44
DD	DOUBLE DOOR	1.83 X 2.13
D1	DOOR	1.22 X 2.13
D2	TOILET DOOR	0.76 X 2.13
SD	SWING DOOR	0.91 X 2.13
W	WINDOW	1.83 X 1.37
W1	WINDOW	1.22 X 1.37
V	VENTILATOR	0.90 X 0.60
V1	VENTILATOR	0.75 X 0.60

APPLICANTS : K. Jagadeesan R. Sridhy

STRUCTURAL ENGINEER : R. SABARMANKANDAN, ME (CH), Regd. Inst. Structural Engineer Reg. No: DTCP / SE / 10-11 / 003 / 2022 SRI RANGA ASSOCIATES E7, Thirumagal Complex, Sarathi Nagar, Peelamedu, Coimbatore - 641 004 Mobile : 9838618809

REGISTERED ENGINEER : R. SABARMANKANDAN, ME (CH), Regd. Inst. Structural Engineer Reg. No: DTCP / SE / 10-11 / 003 / 2022 SRI RANGA ASSOCIATES E7, Thirumagal Complex, Sarathi Nagar, Peelamedu, Coimbatore - 641 004 Mobile : 9838618809

Online Application No. : SWP / BPA / 408378 / 2024 BP / TCP [TD] No. : / 2025

PLANNING ASSISTANT : DRAUGHTSMAN III : SURVEYOR / ASSISTANT DRAUGHTSMAN III :

Signature Not Verified Signed by: Jagadeesan R. Sridhy Location: Tiruppur Date: 2023.04.05 11:28