


PLAN SHOWING THE PROPOSED CONSTRUCTION OF GALVALUME SHEET ROOF INDUSTRIAL BUILDING (MANUFACTURE OF PULP - WOOD PULP, MECHANICAL OR CHEMICAL / PAPER MAKING, RED INDUSTRY) IN Re.S.F.No:41/ 3B2, 42/ 1, 42/ 2 AT OLAPALAYAM ROAD, VEERACHOLAPURAM VILLAGE & PANCHAYAT, VELLAKOVIL PANCHAYAT UNION, KANGAYAM TALUK, TIRUPUR DISTRICT

APPLICANT: FOR "SIVAS PAPERS PRIVATE LIMITED"

ALL DIMENSIONS ARE IN METRE.

Scale : Plan 1:100
Site Plan 1:400

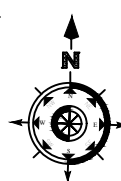

AREA DETAILS	SQ.M
AREA OF THE SITE (As per patta, FMB)	41274.00
DOCUMENT AREA	41274.00
AREA OF THE SITE (Superimposed)	40887.79

FLOOR WISE BREAKUP DETAILS			
NAME OF THE BUILDING	TOTAL BUILT UP AREA(in Sqm)	NON FSI(in Sqm) (Deduction)	NET FSI AREA(in Sqm)
Block I - Industrial Hall	5660.78	--	5660.78
Block II - Toilet Block	17.82	--	17.82
TOTAL	5678.60	--	5678.60

FLOOR SPACE INDEX(FSI)	=	F.S.I AREA AREA OF THE SITE
	=	$\frac{5678.60}{40887.79} = 0.139 < 2.0$

Total Height of the Building = 15.60m

OSR Area Provided = 4156.57 Sqm (10.07 %)

JOINARY DETAILS		
Rs	ROLLING SHUTTER	5.00 x 4.88
W	WINDOW	2.44 x 1.50
D	DOOR	0.91 x 2.13
V	VENTILATOR	2.44 x 0.76
V1	VENTILATOR	0.91 x 0.61

DESCRIPTION	REQUIRED	PROVIDED
Lorry Parking for every 500 Sqm of FSI Area	12 Nos	12 Nos
Cycle Parking for every 50 Sqm of FSI Area	113 Nos	120 Nos
Two Wheeler Parking for every 50 Sqm of FSI Area	113 Nos	120 Nos

COLOUR INDEX		
SITE BOUNDARY		
PROPOSED BUILDING		
EXISTING ROAD		
DRIVE WAY		
OSR		


For Sivas Papers Private Limited

S. SIVA SRIDHARTH
Executive Director
APPLICANT.

Er.R.ANBARASU M.E.(Str).,AME.,LBS.,
STRUCTURAL ENGINEER.,
Reg No.001/RSE-1/2019/Grade-I
New Court Opp. KANGAYAM-638 701.
Tirupur (DT), CELL: 9786006696

P. Prabhakar
Er. P. PRABHAKAR BASKARAN, B.E.,
Registered Engineer Grade-II
Reg No. TD/RE/Gr-II/2024/12/014
No. 5/5F, Indian Bank I Floor, Rajaji Street,
Kangayam-638701. Tiruppur (DT) TN.
ENGINEER.

SL NO	NAME OF THE MACHINE	EACH HP	TOTAL HP
01.	WIRE COMBINATION ROLL	45.00	45.00
02.	WIRE TURNING ROLL	45.00	45.00
03.	PRESS 1 BOTTOM	55.00	55.00
04.	PRESS 2 BOTTOM	75.00	75.00
05.	DRYER 1 BOTTOM MASTER	15.00	15.00
06.	DRYER 1 TOP MASTER	15.00	15.00
07.	DRYER 2 BOTTOM MASTER	18.50	18.50
08.	DRYER 2 TOP MASTER	18.50	18.50
09.	SIZE PRESS	55.00	55.00
10.	POST DRYER BOTTOM MASTER	18.50	18.50
11.	POST DRYER TOP MASTER	18.50	18.50
12.	CALENDER	55.00	55.00
13.	POPE REEL	37.00	37.00
14.	VACUUM PUMP - 1	132.00	132.00
15.	TOP FAN PUMP	55.00	55.00
16.	BOTTOM MC CHEST PUMP	30.00	30.00
17.	TOP MC CHEST PUMP	18.50	18.50
18.	BOTTOM MC AGITATOR	30.00	30.00
19.	TOP MC AGITATOR	30.00	30.00
20.	BOTTOM PRESSURE SCREEN	55.00	55.00
21.	TOP PRESSURE SCREEN	37.00	37.00
22.	WIRE SEPARATOR PUMP - 2	7.50	7.50
23.	PRESS SEPARATOR - 1	7.50	7.50
24.	COUCH PIT PUMP	30.00	30.00
25.	COMPRESSOR	30.00	30.00
	PULP MILL BOTTOM MOTORS		
26.	TURBO 1200	132.00	132.00
27.	LC PULPER	250.00	250.00
28.	CONVEYOR	7.50	7.50
29.	D PULPER	250.00	250.00
30.	TURBO 500	37.00	37.00
31.	PRIMARY CC	132.00	132.00
32.	THICKENER - 1 BOTTOM	7.50	7.50
33.	THICKENER - 2	7.50	7.50
34.	TDR 24"	315.00	315.00
35.	CHEST PUMP - 1	55.00	55.00
36.	CHEST PUMP - 2	55.00	55.00
37.	CHEST PUMP - 3	30.00	30.00
38.	CHEST PUMP - 5	18.50	18.50
39.	CHEST AGITATOR - 1	15.00	15.00
40.	CHEST AGITATOR - 2	15.00	15.00
41.	CHEST AGITATOR - 3	15.00	15.00
42.	CHEST AGITATOR - 4	15.00	15.00
43.	CHEST AGITATOR - 5	15.00	15.00
44.	CONVEYOR	7.50	7.50
45.	ICON PULPER	250.00	250.00
46.	TURBO 600	55.00	55.00
47.	THICKENER - 1	7.50	7.50
48.	THICKENER - 2	7.50	7.50
49.	CHEST AGITATOR - 1	15.00	15.00
50.	CHEST AGITATOR - 2	15.00	15.00
51.	CHEST AGITATOR - 3	15.00	15.00
52.	CHEST AGITATOR - 4	15.00	15.00
53.	STARCH SERVICE PUMP - 1	3.70	3.70
	TOTAL	2696.70	2696.70

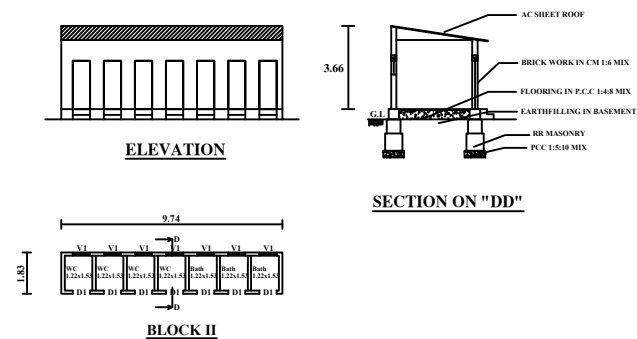

SECTION ON "BB"

Re.SF.No: 43

Re.SF.No: 41/ 3B1


Re.SF.No: 41/ 2

Re.SF.No: 42/ 1


Re.SF.No: 42/ 3

Re.SF.No: 361

ELEVATION

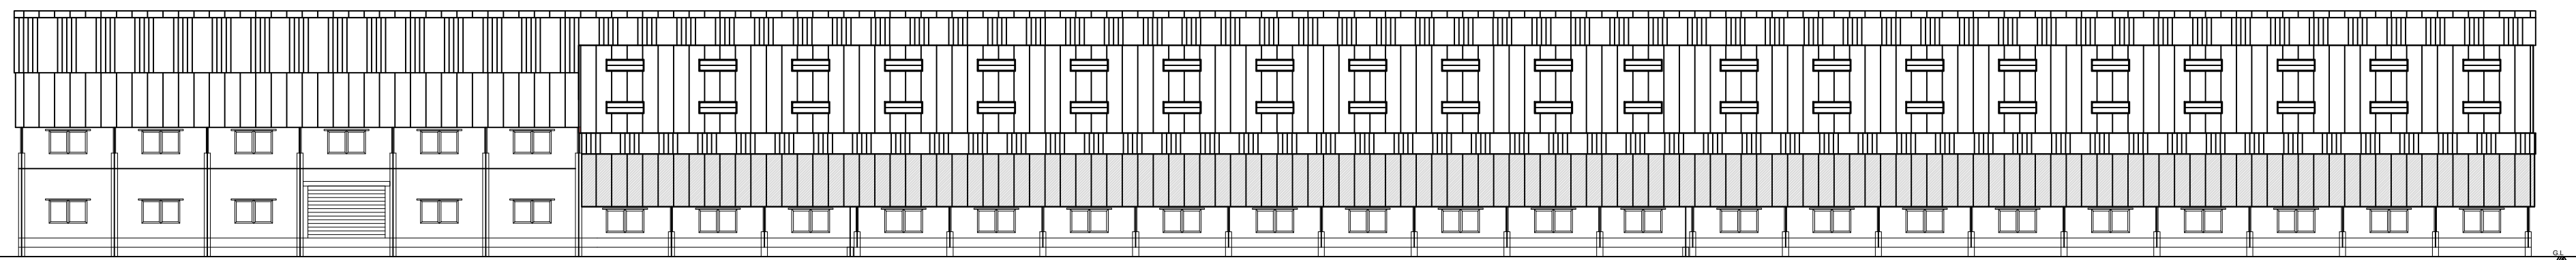

BLOCK I
(GROUND FLOOR PLAN)

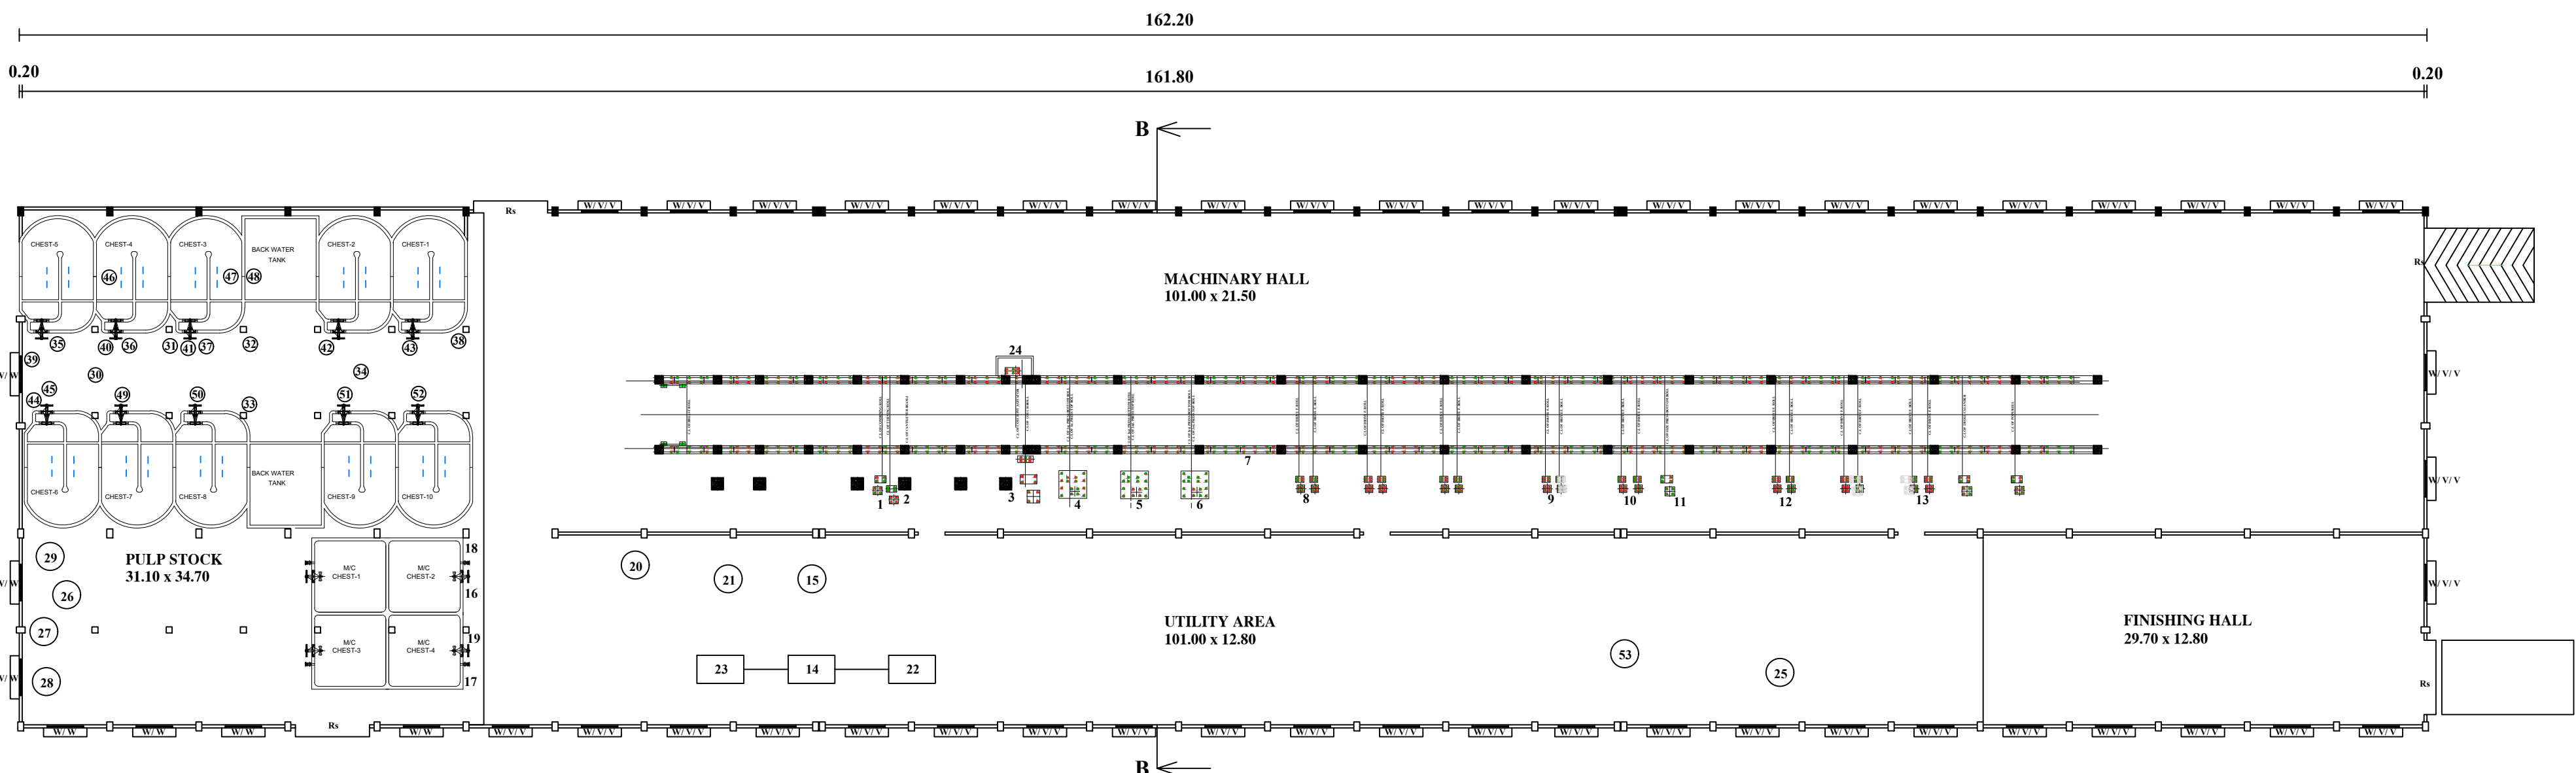

Signature Not
Verified
Signed By:
President
Location: Tiruppur
Date: 2025.12.22 11:22:22