
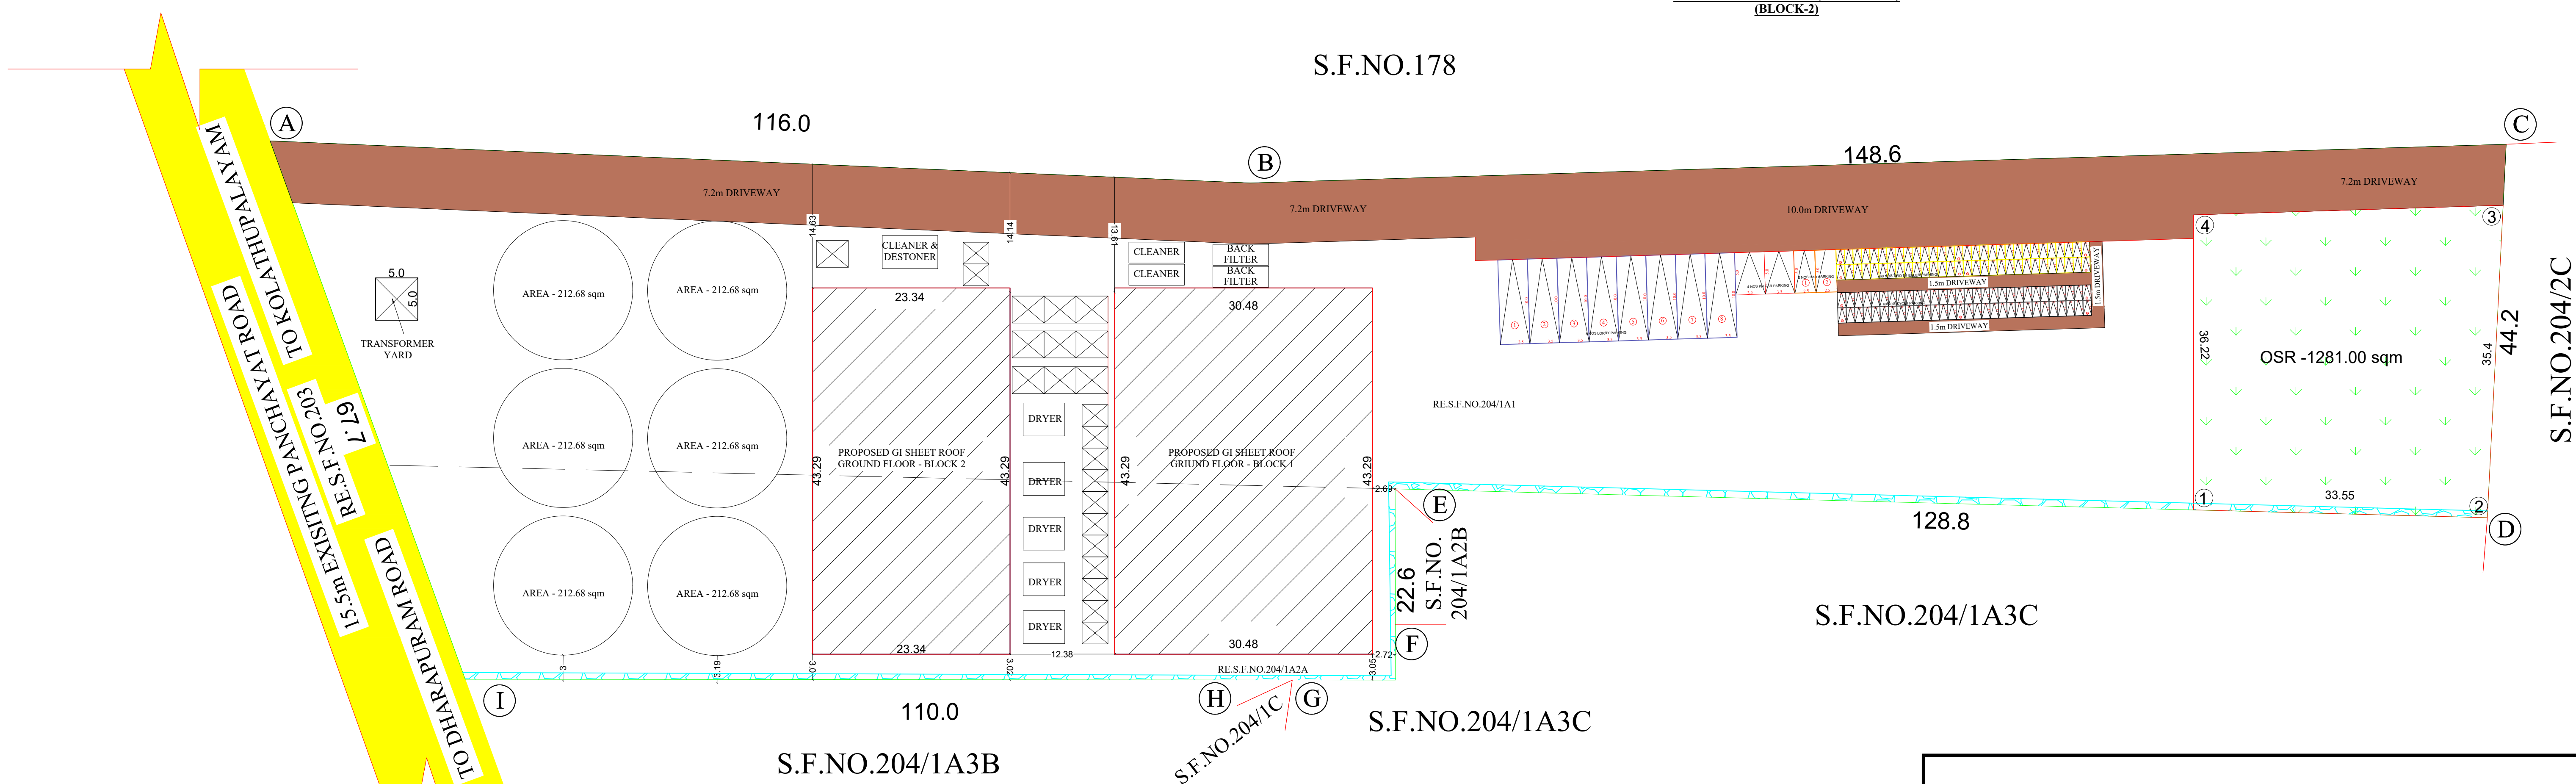
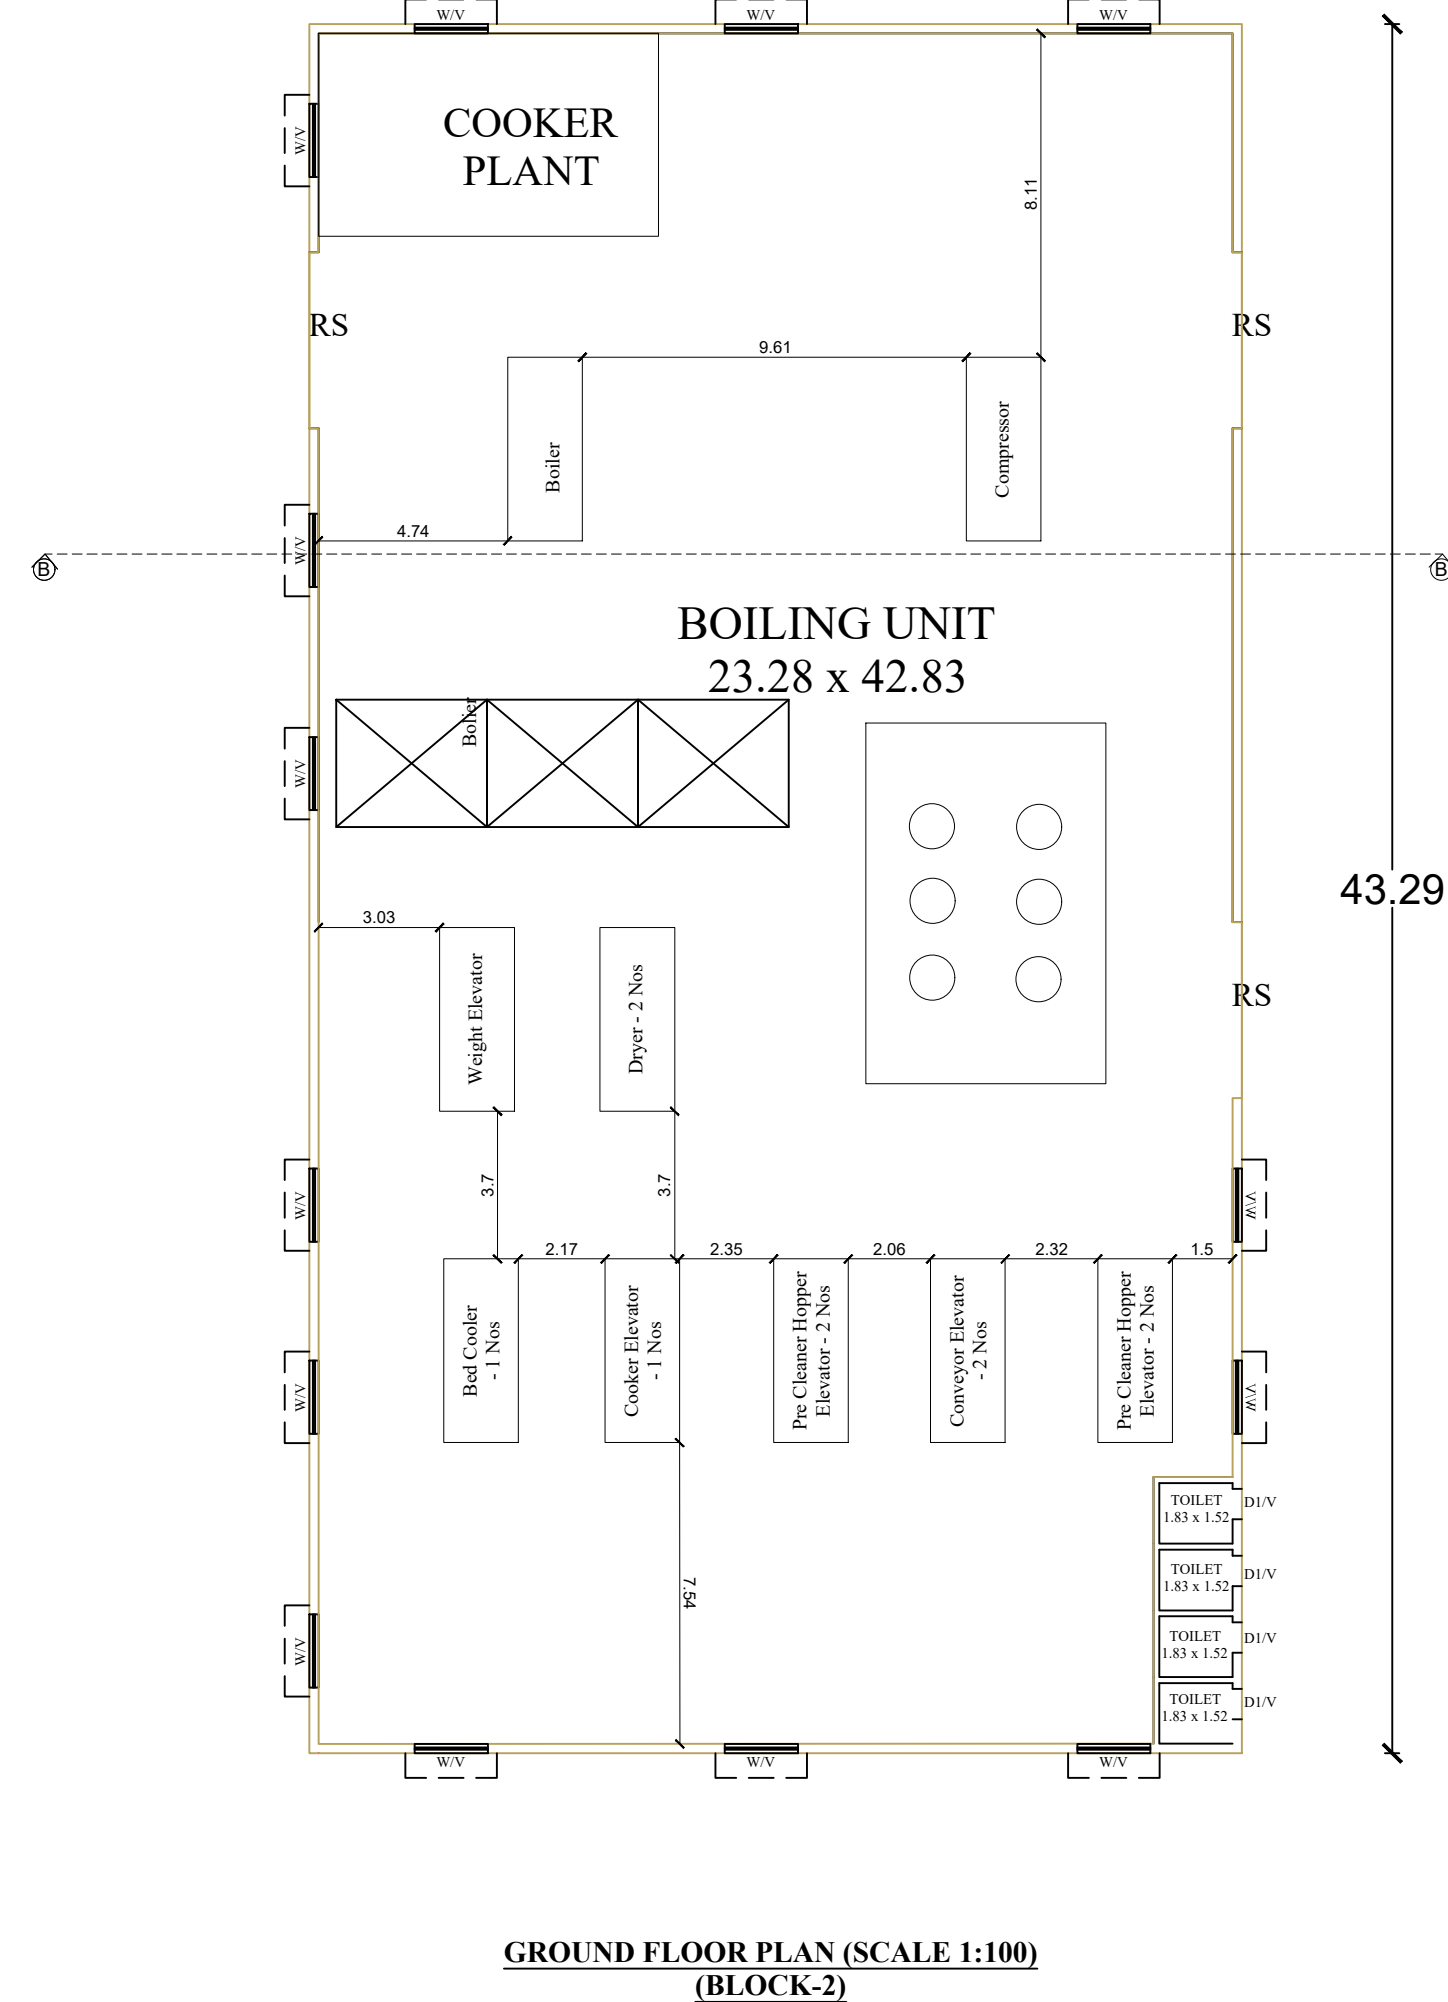
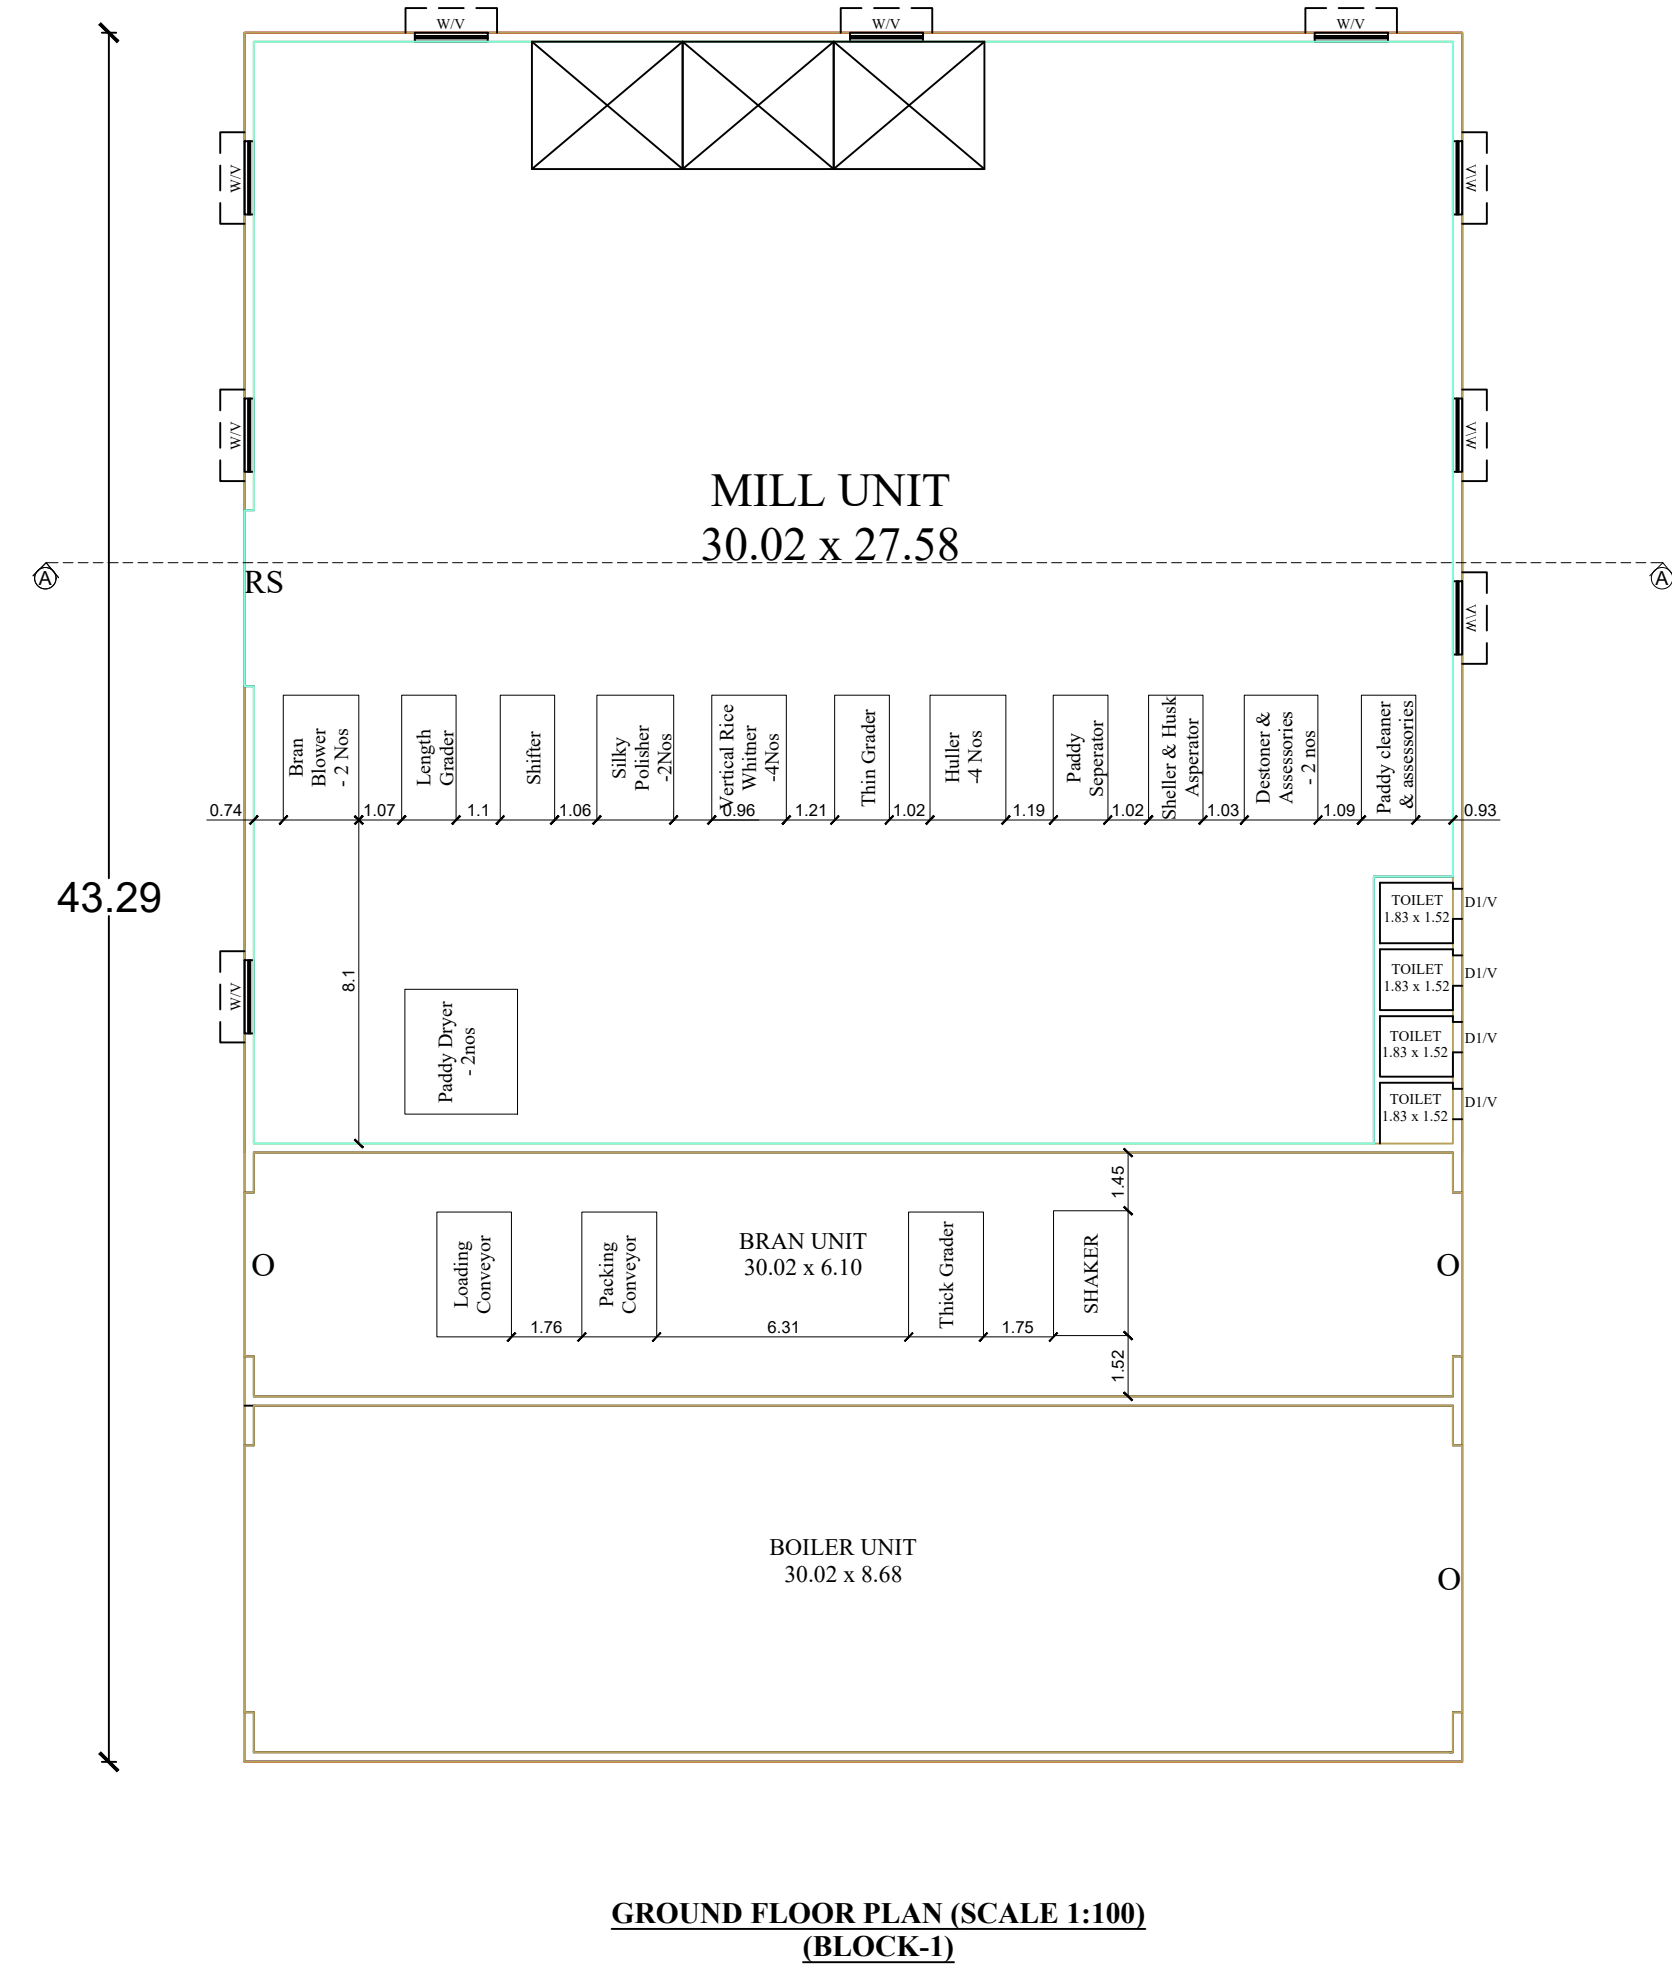
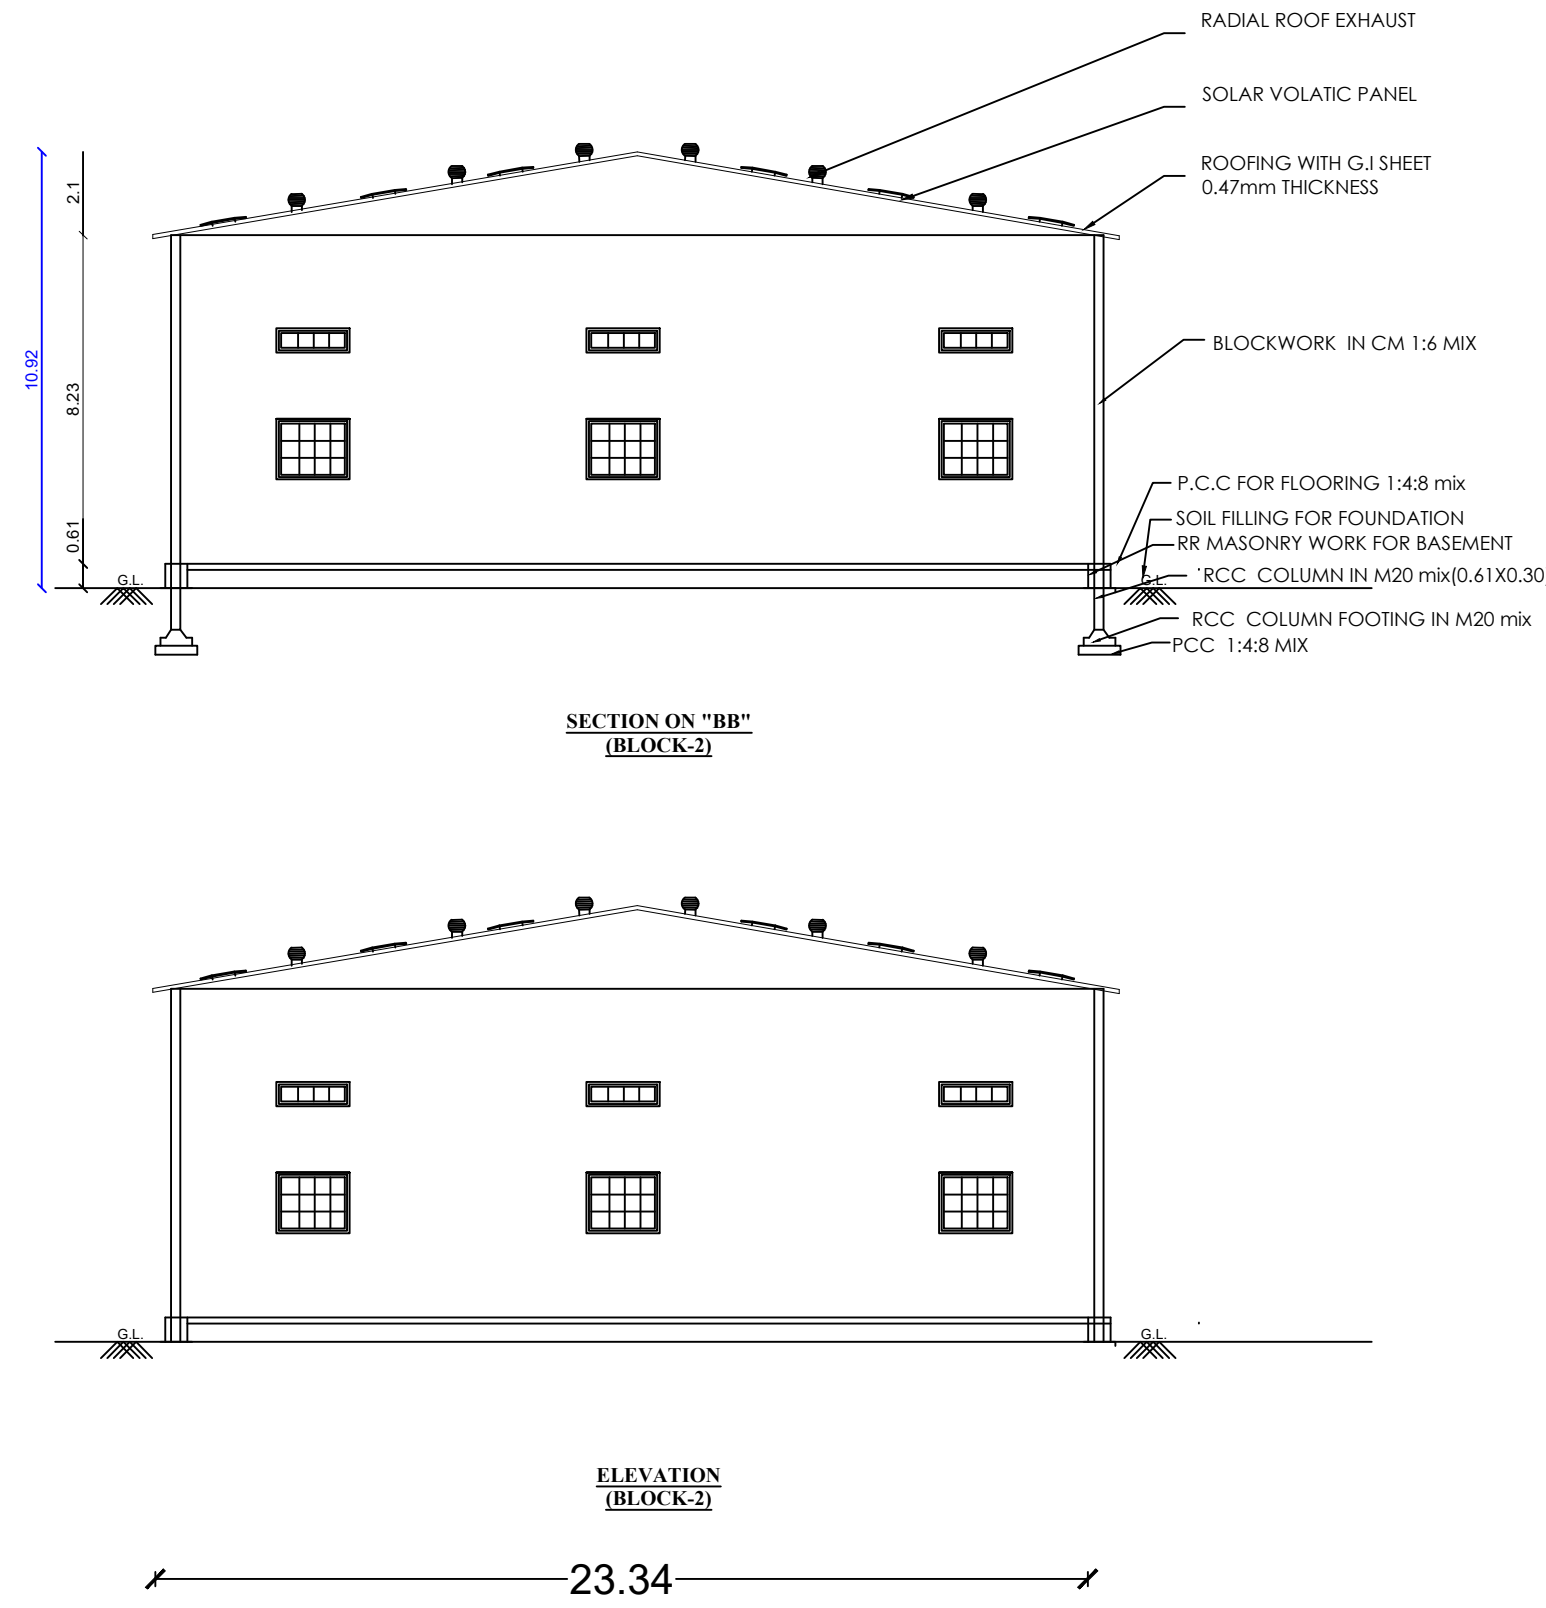


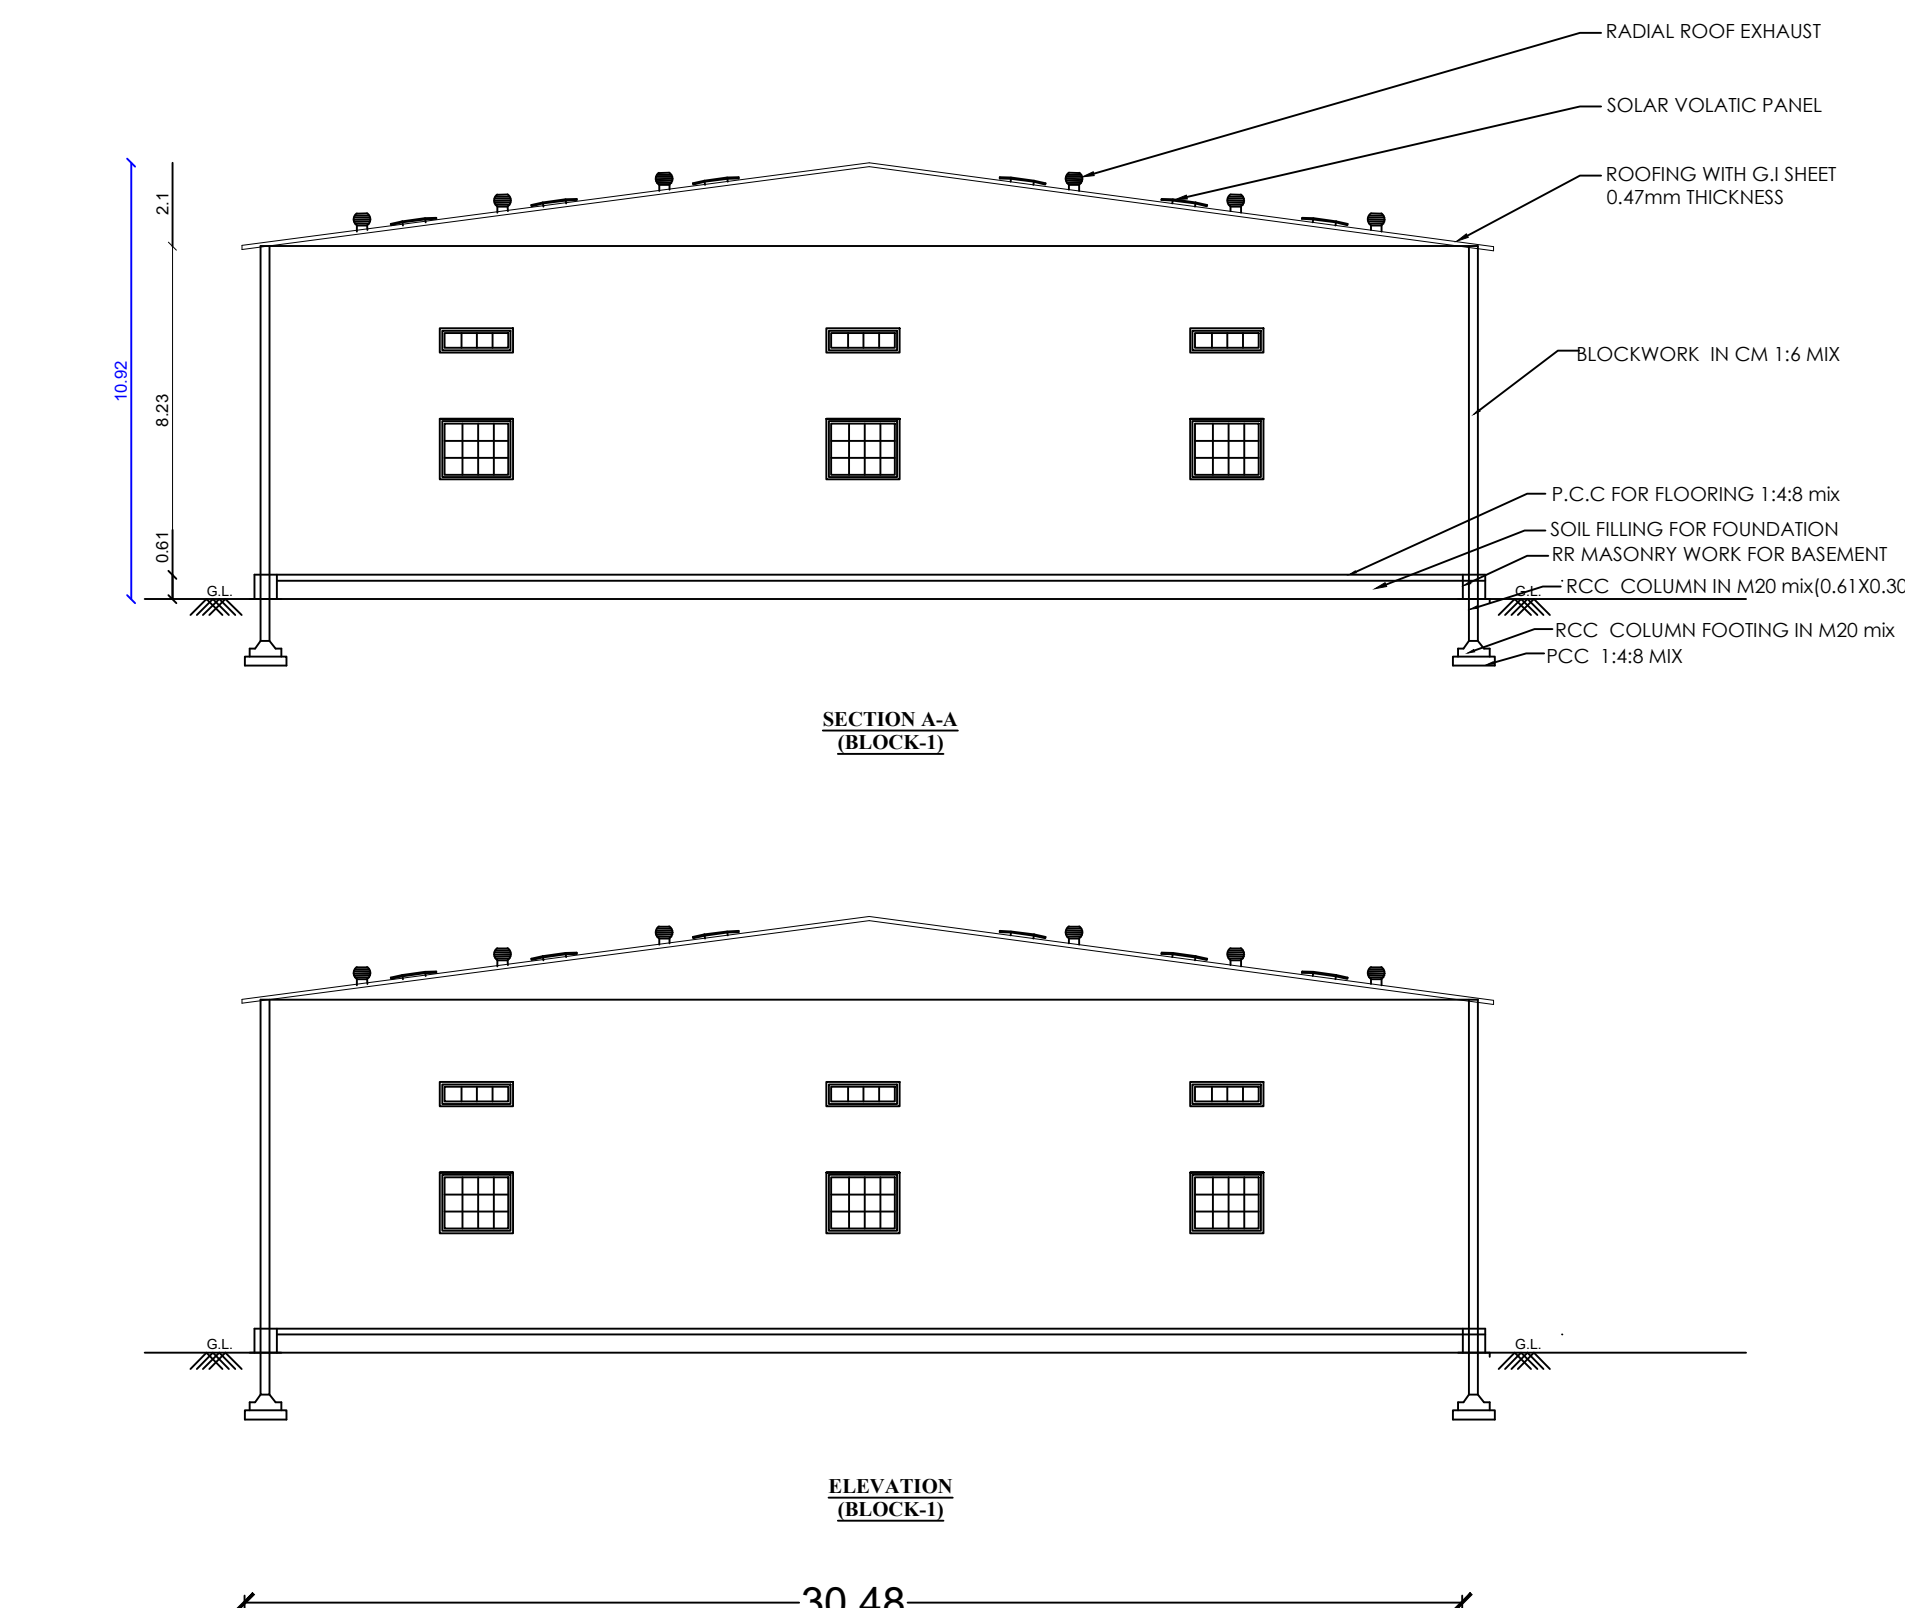

REVISED SITE AND DETAILED PLAN SHOWING THE PROPOSED CONSTRUCTION OF GALVALUME SHEET ROOF GROUND FLOOR RICE HULLER AND STORAGE BUILDING (BLOCK-1) AND BOILING UNIT (BLOCK-2) AND SILO (BLOCK-3) RICE MILL (GREEN CATEGORY - 1065 HP) INDUSTRIAL BUILDING IN Re.S.F.NO.204/1A1, 204/1A2A, 204/1A3A OF KOLATHUPALAYAM VILLAGE AND TOWN PANCHAYAT, DHARAPURAM TALUK AND TIRUPPUR DISTRICT.

APPLICANT:
1. Mr.R.R.CHIDAMBARASAMY S/o. Mr.RAMASAMY.

ONLINE APPLICATION NO:
ALL DIMENSION ARE IN METRE
SCALE - 1: 100 - BUILDING PALN AND SCALE - 1: 200 - SITE PLAN

BUILDING HEIGHT - 10.92m


SITE AREA DETAILS
AS PER DOCUMENT = 12332.00 Sq.m.
AS PER PATTA = 12332.00 Sq.m.
AS PER SUPER IMPOSED AREA = 12632.00 Sq.m.

BUILDING AREA DETAILS	FSI (SQ.M)	NON FSI (SQ.M)	TOTAL BUILTUP AREA
GI SHEET ROOF GROUND FLOOR INDUSTRIAL BUILDING (BLOCK -1)	1319.32	----	1319.32
GI SHEET ROOF GROUND FLOOR INDUSTRIAL BUILDING (BLOCK -2)	1010.36	----	1010.36
SILO - 6 NOS	1295.53	----	1295.53
TOTAL AREA	3625.21	----	3625.21

FLOOR SPACE INDEX (FSI) = $\frac{\text{F.S.I Area}}{\text{Area of the Site}} = \frac{3625.21}{12332.00} = 0.29 < 2.0$

OPEN SPACE RESERVATION	REQUIRED	PROVIDED
	1233.20 Sq.m	1281.00 Sq.m (10.38 %)

DETAILS OF JOINARIES.		FIRE ALARM SYSTEM	
DESCRIPTION	METERS		
RS - ROLLING SHUTTER	3.05 X 2.44	FIRE WATER PIPE	
D - DOOR	1.22 X 2.44		
D1 - DOOR	1.00 X 2.13	FIRE FIGHTING EQUIPEMENTS	
W - WINDOW	1.83 X 1.83		
V - VENTILATOR	1.83 X 0.61	FIRE HYDRANT	
V1 - VENTILATOR	0.61 X 0.61		
PARKING DETAILS		COLOUR INDEX:-	
	REQUIRED	PROVIDED	
1 Lorry Space for every 500 sqm., of Workshop Floor area of 225.72 sqm	1	2	EXISTING ROAD
1 Car Space for every 100 sqm., of Office Floor area of 225.72	0	2	APPLICANT SITE BOUNDARY
PH PARKING	0	2	PROPOSED BUILDING
1 Two Wheeler space for every 50 sqm., of Work shop area of 225.72 sqm	5	15	RAIN WATER HARVESTING
1 Cycle space for every 50 sqm., of Work shop area of 225.72 sqm	5	15	DRIVE WAY

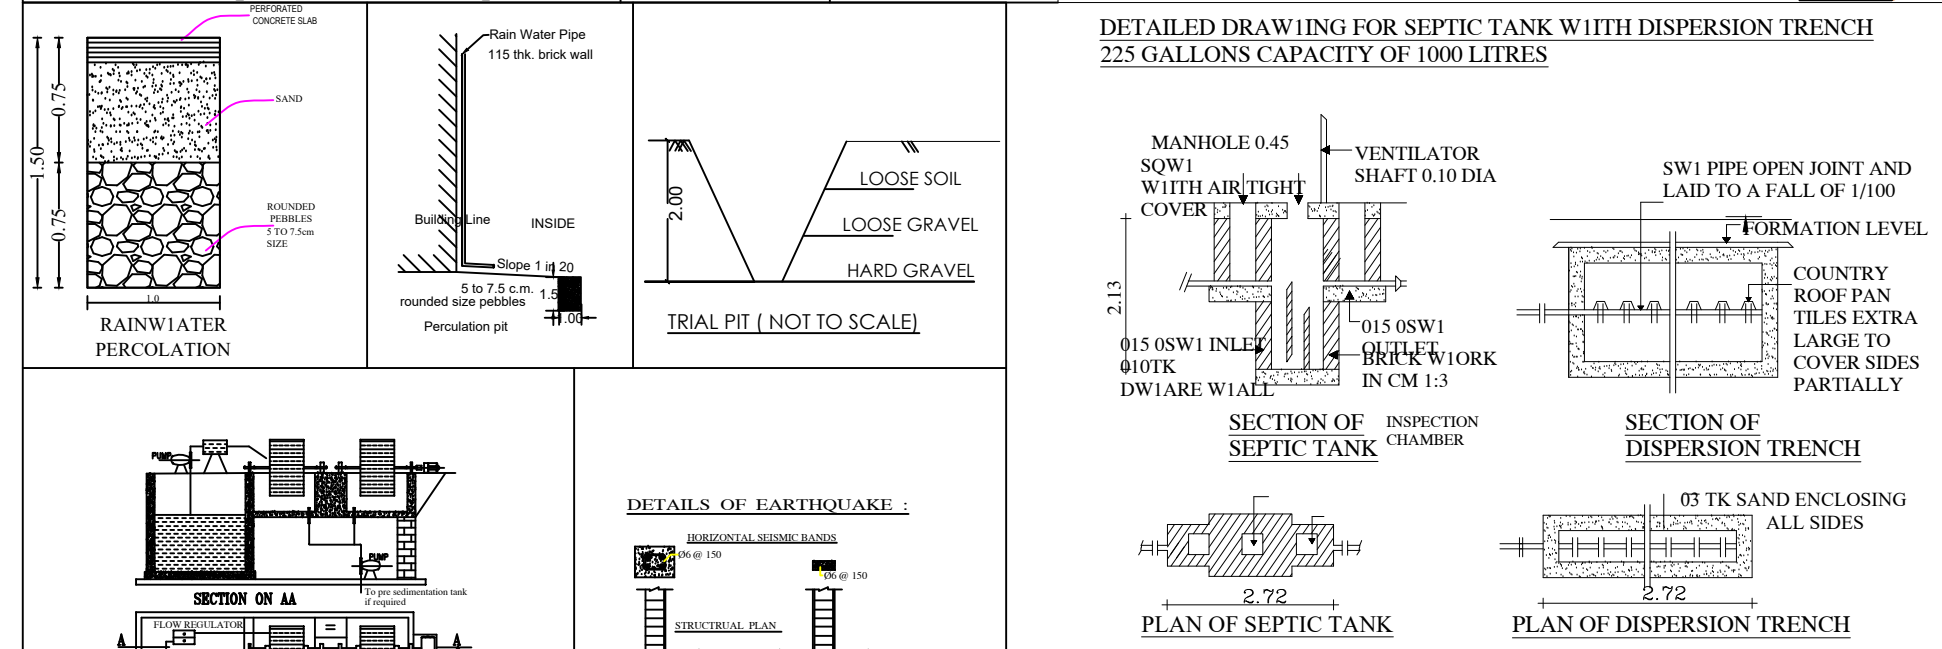

REGISTERED STRUCTURAL ENGINEER
R. GOVINDARAJ M.Sc., A.M.I.E., A.I.V.
Chartered Engg-18770-3
CMA Chartered Engg-4580R-13/1909/173
LPA Chartered Engg-4580R-13/1910/173
BRIEF Notes: 020-02022221450
No. 14, 88 Nagar Est. KPN Garden,
Koyam, N.M. Nagar, Tiruppur - T. P. No. 606666...

REGISTERED ENGINEER
E. SURENDRAN K.V.B.E.
Registered Engineer Grade-II
Reg. No. TD/SE-11/2021/05/001
No. 13/18, Lakshmi Nagar, Koval Road,
Kudayam-638701, Tiruppur (DT) TN.
REGISTERED ENGINEER

NO. OF LABOURS = 35 NOS
MALE LABOUR = 30 NOS, FEMALE NOS = 5 NOS
APPLICANT

Online Application No. : SWP/BPA/478499/2025
Approval No. : BP/TCP(TD)No. 51/2025
(This Revises Approval No. : BP/TCP(TD)No. 56/2024)