ONLINE APPLICATION NO : SWP/BPA/524212/2025

BP/TCP[TD]NO : 85/2025

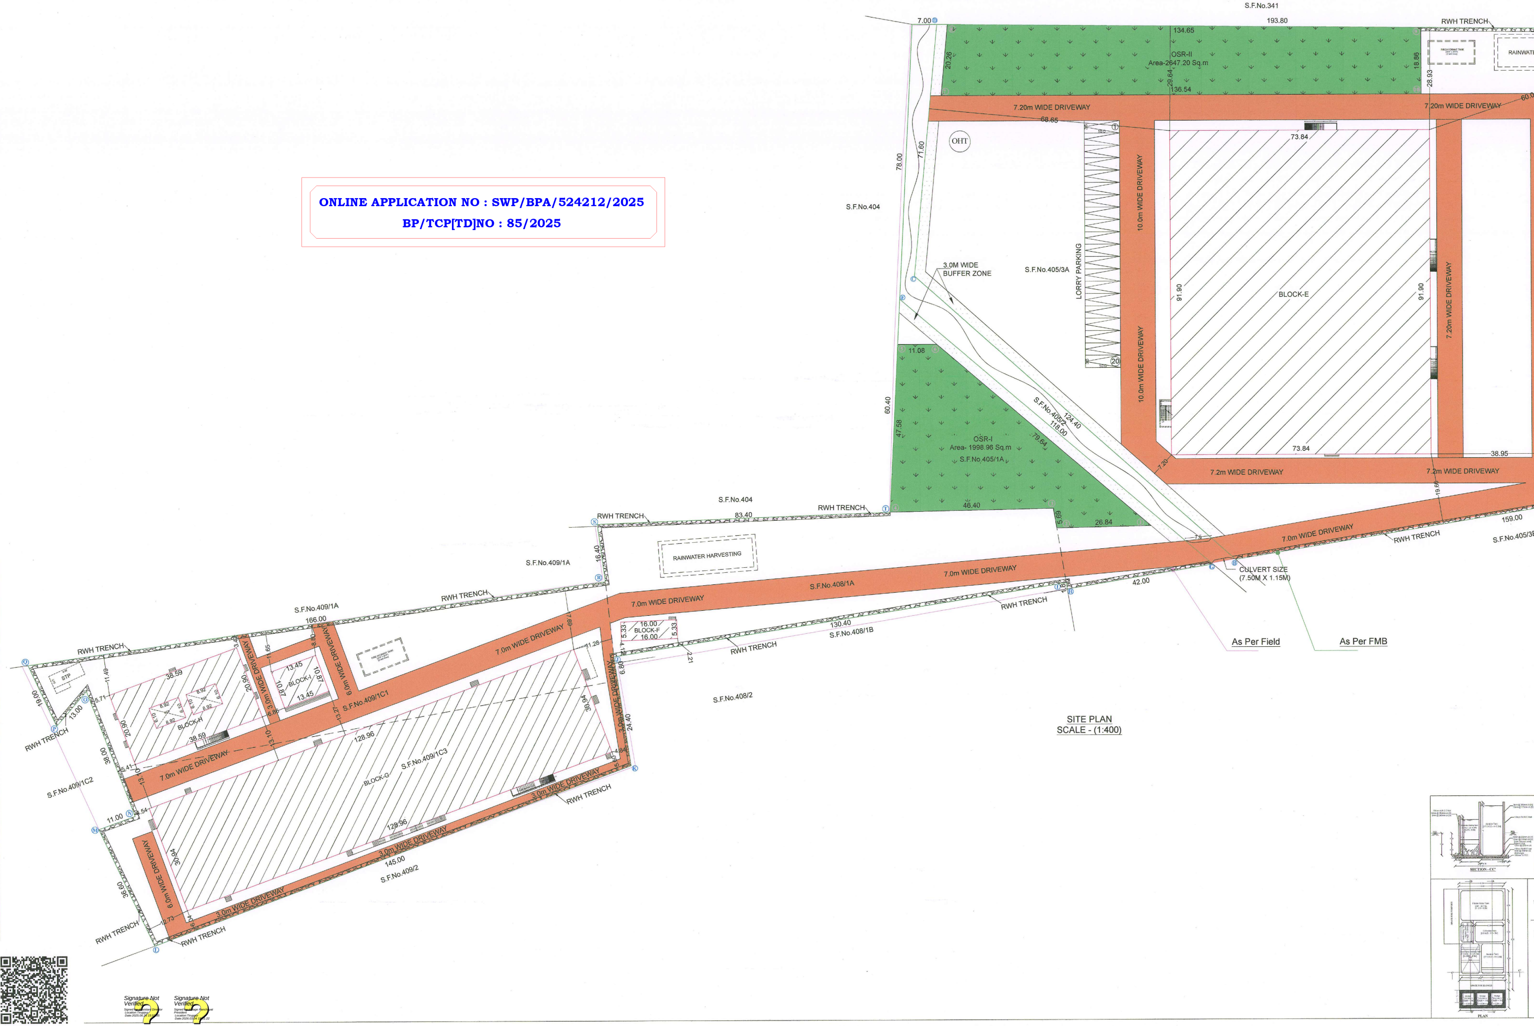
S.F.No.341
193.80
RWH TRENCH
7.00
134.65
OSR-II
Area-2647.20 Sq.m
136.54
20.26
29.64
18.86
28.93
RAINWATE
7.20m WIDE DRIVEWAY
68.65
73.84
OHT
78.00
71.60
S.F.No.404
3.0M WIDE
BUFFER ZONE
S.F.No.405/3A
LORRY PARKING
10.0m WIDE DRIVEWAY
91.90
BLOCK-E
7.20m WIDE DRIVEWAY
11.08
60.40
47.58
OSR-I
Area- 1998.96 Sq.m
S.F.No.405/1A
79.64
S.F.No.405/2
124.40
118.00
7.2m WIDE DRIVEWAY
38.95
46.40
26.84
5.69
S.F.No.404
83.40
RWH TRENCH
RAINWATER HARVESTING
16.40
S.F.No.409/1A
7.0m WIDE DRIVEWAY
S.F.No.408/1A
159.00
S.F.No.405/3B
42.00
CULVERT SIZE
(7.50M X 1.15M)
As Per Field
As Per FMB
S.F.No.409/1A
166.00
RWH TRENCH
BLOCK-F
16.00
5.33
130.40
S.F.No.408/1B
2.21
S.F.No.408/2
STP
38.59
BLOCK-H
8.92
BLOCK-I
13.45
10.87
6.0m WIDE DRIVEWAY
3.0m WIDE DRIVEWAY
S.F.No.409/1C1
128.96
BLOCK-G
S.F.No.409/1C3
129.96
30.94
24.40
19.00
13.00
38.00
20.90
11.00
36.00
12.73
145.00
S.F.No.409/2
S.F.No.409/1C2
RWH TRENCH

SITE PLAN
SCALE - (1:400)

SECTION - CC'
PLAN

Signature Not Verified
Signed by: Assistant Director
Location:Tiruppur
Date:2025.06.26 15:57:05

Signature Not Verified
Signed by: Village Panchayat President
Location:Tiruppur
Date:2026.03.04 12:01:22

Signature valid
Signed by: Director
Location:null
Date:2025.06.20 16:04:41

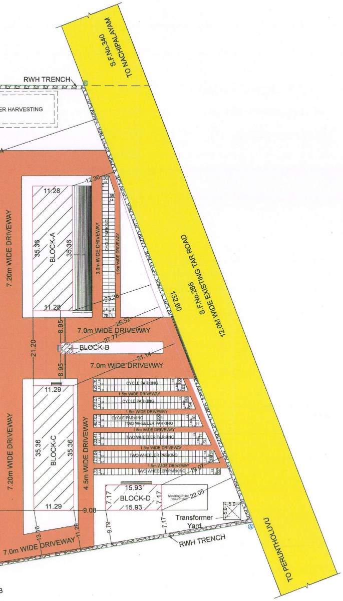
RWH TRENCH
ER HARVESTING
S.F.No.340
TO NACHIPALAYAM
7.20m WIDE DRIVEWAY
BLOCK-A
35.36
11.28
12.36
23.36
3.0m WIDE DRIVEWAY
7.0m WIDE DRIVEWAY
26.52
27.77
BLOCK-B
21.20
8.95
7.0m WIDE DRIVEWAY
31.14
S.F.No.286
12.0M WIDE EXISTING TAR ROAD
132.60
11.29
BLOCK-C
CYCLE PARKING
1.5m WIDE DRIVEWAY
TWO WHEELER PARKING
4.5m WIDE DRIVEWAY
15.93
BLOCK-D
7.17
Metering Point
22.05
Transformer Yard
9.08
9.79
7.0m WIDE DRIVEWAY
RWH TRENCH
TO PERUNTHOLUVU

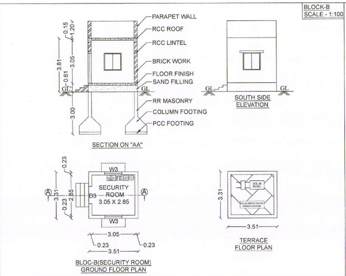
BLOCK-B
SCALE - 1:100
PARAPET WALL
RCC ROOF
RCC LINTEL
BRICK WORK
FLOOR FINISH
SAND FILLING
RR MASONRY
COLUMN FOOTING
PCC FOOTING
0.15
1.20
3.05
3.81
0.61
3.00
GL
SECTION ON "AA"
SOUTH SIDE ELEVATION
W3
FE
SECURITY ROOM
3.05 X 2.85
D3
3.31
2.85
0.23
3.05
3.51
BLOC-B(SECURITY ROOM)
GROUND FLOOR PLAN
SOLAR PANEL
SOLAR PHOTO VOLTIC ENERGY SYSTEM
TERRACE FLOOR PLAN

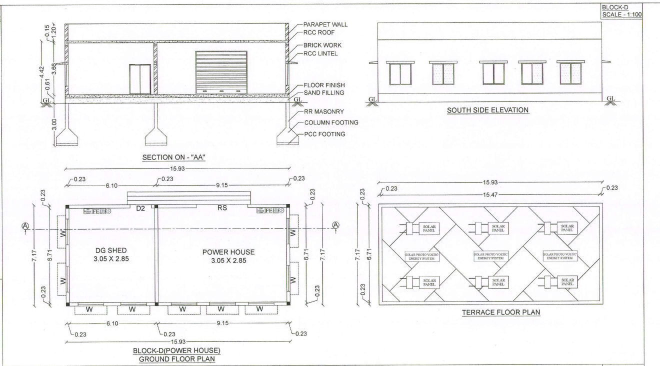
BLOCK-D
SCALE - 1:100
PARAPET WALL
RCC ROOF
BRICK WORK
RCC LINTEL
FLOOR FINISH
SAND FILLING
RR MASONRY
COLUMN FOOTING
PCC FOOTING
0.15
1.20
3.66
4.42
0.61
3.00
GL
SECTION ON - "AA"
SOUTH SIDE ELEVATION
15.93
15.47
0.23
6.10
9.15
D2
RS
FE
W
DG SHED
3.05 X 2.85
POWER HOUSE
3.05 X 2.85
7.17
6.71
BLOCK-D(POWER HOUSE)
GROUND FLOOR PLAN
SOLAR PANEL
SOLAR PHOTO VOLTIC ENERGY SYSTEM
TERRACE FLOOR PLAN

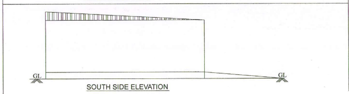
GL
SOUTH SIDE ELEVATION

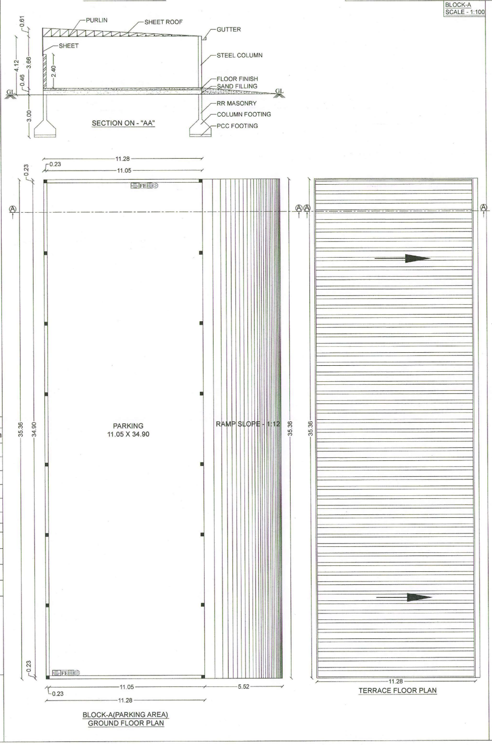
BLOCK-A
SCALE - 1:100
PURLIN
SHEET ROOF
GUTTER
SHEET
STEEL COLUMN
FLOOR FINISH
SAND FILLING
RR MASONRY
COLUMN FOOTING
PCC FOOTING
0.61
4.12
3.66
2.40
0.46
3.00
GL
SECTION ON - "AA"
11.28
11.05
0.23
FE
PARKING
11.05 X 34.90
RAMP SLOPE - 1:12
35.36
34.90
5.52
BLOCK-A(PARKING AREA)
GROUND FLOOR PLAN
TERRACE FLOOR PLAN

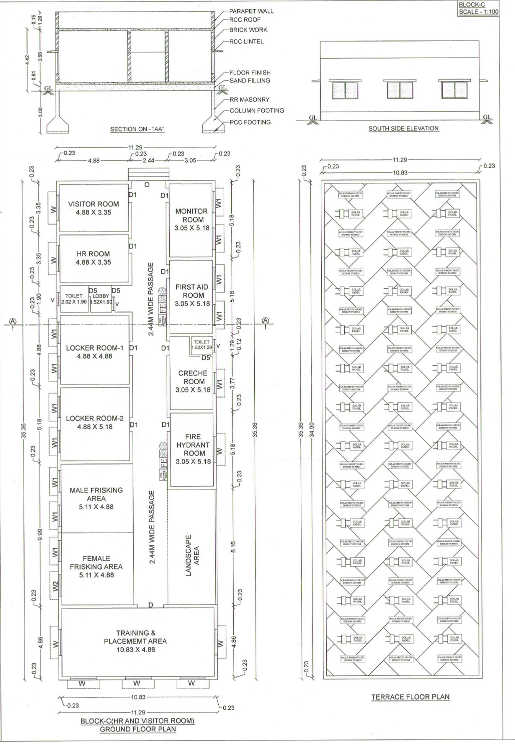
BLOCK-C
SCALE - 1:100
PARAPET WALL
RCC ROOF
BRICK WORK
RCC LINTEL
FLOOR FINISH
SAND FILLING
RR MASONRY
COLUMN FOOTING
PCC FOOTING
0.15
1.20
3.66
4.42
0.61
3.00
GL
SECTION ON - "AA"
SOUTH SIDE ELEVATION
11.29
4.88
2.44
3.05
0.23
VISITOR ROOM
4.88 X 3.35
HR ROOM
4.88 X 3.35
TOILET
2.02 X 1.90
LOBBY
1.52X1.90
LOCKER ROOM-1
4.88 X 4.88
LOCKER ROOM-2
4.88 X 5.18
MALE FRISKING AREA
5.11 X 4.88
FEMALE FRISKING AREA
5.11 X 4.88
TRAINING & PLACEMEMT AREA
10.83 X 4.86
MONITOR ROOM
3.05 X 5.18
FIRST AID ROOM
3.05 X 5.18
TOILET
1.52X1.29
CRECHE ROOM
3.05 X 5.18
FIRE HYDRANT ROOM
3.05 X 5.18
LANDSCAPE AREA
2.44M WIDE PASSAGE
D1
D5
D
W
W1
W2
FE
35.36
10.83
BLOCK-C(HR AND VISITOR ROOM)
GROUND FLOOR PLAN
SOLAR PANEL
SOLAR PHOTO VOLTIC ENERGY SYSTEM
TERRACE FLOOR PLAN

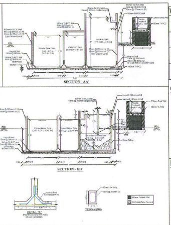
SECTION - AA'
SECTION - BB'
DETAIL "A"

PATTA AREA DETAILS

S.NO.	SURVEY NUMBER	PATTA NO	AREA IN Sqm
1	405/1A	87	2750.00
2	405/3A	87	27816.00
3	408/1A	4239	4047.00
4	409/1C1	2361	4900.00
5	409/1C3	4194	5000.00
	TOTAL		44513.00

WORKERS DETAILS :

S.NO	DESCRIPTION	NO'S
1	MALE	175
2	FEMALE	125
	TOTAL	300

COLOR INDEX:

SITE BOUNDARY	▭
EXISTING ROAD	🟨
PROPOSED BUILDING	▨
DRIVE WAY	🟥
OSR	🟩

REFERENCE

⊛	FIRE ALARM SYSTEM
▤	HOSE REEL
FE	FIRE FIGHTING EQUIPMENT
▭	DRINKING WATER

BLOCK-E
SCALE - 1:200

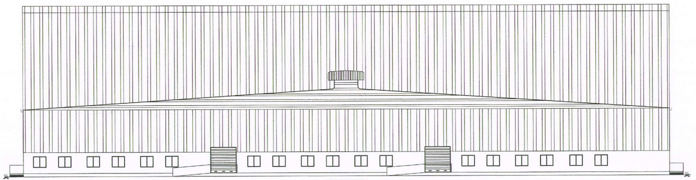

EAST SIDE ELEVATION

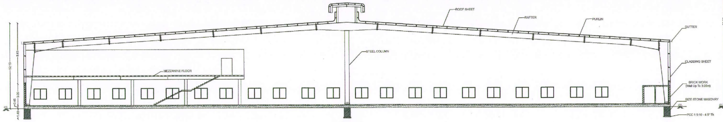
ROOF SHEET
RAFTER
PURLIN
GUTTER
STEEL COLUMN
MEZZANINE FLOOR
CLADDING SHEET
BRICK WORK (Wall Up To 3.05m)
SIZE STONE MASONRY
PCC 1:5:10 - 4.5" Tk
12.13
8.63
3.05
0.45
1.46
GL

SECTION ON - "BB"

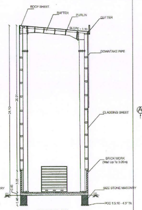
ROOF SHEET
RAFTER
PURLIN
SLOPE - 1:10
GUTTER
DOWNTAKE PIPE
CLADDING SHEET
BRICK WORK (Wall Up To 3.05m)
SIZE STONE MASONRY
PCC 1:5:10 - 4.5" Tk
24.10
20.91
3.05
0.45
1.46
GL

SECTION ON - "AA"

BLOCK-I
SCALE - 1:100

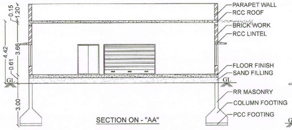
PARAPET WALL
RCC ROOF
BRICK WORK
RCC LINTEL
FLOOR FINISH
SAND FILLING
RR MASONRY
COLUMN FOOTING
PCC FOOTING
0.15
1.20
4.42
3.66
0.61
3.00
GL

SECTION ON - "AA"

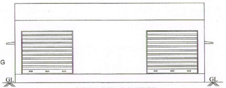

SOUTH SIDE ELEVATION

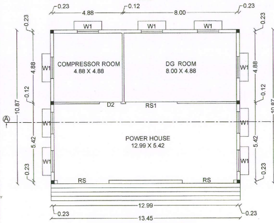
13.45
0.23
4.88
0.12
8.00
W1
COMPRESSOR ROOM
4.88 X 4.88
DG ROOM
8.00 X 4.88
D2
RS1
POWER HOUSE
12.99 X 5.42
RS
5.42
10.87
12.99
A

BLOCK-I(COMPRESSOR ROOM)
GROUND FLOOR PLAN

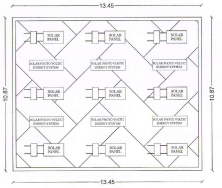
13.45
SOLAR PANEL
SOLAR PHOTO VOLTIC ENERGY SYSTEM
10.87

TERRACE FLOOR PLAN

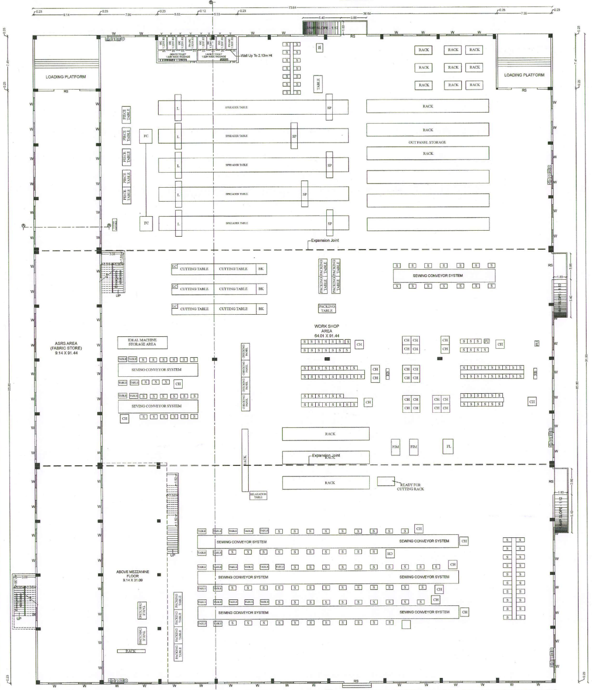
73.84
36.64
9.14
7.96
5.53
0.23
0.12
7.55
5.40
3.66
RAMP SLOPE - 1:12
RS
W
Wall Up To 2.13m Ht
GENTS TOILET 1.52M WIDE PASSAGE
LADIES TOILET 1.52M WIDE PASSAGE
LOADING PLATFORM
RACK
SPREADER TABLE
SP
L
PIECE TABLE
FC
OUT PANEL STORAGE
TABLE
Expansion Joint
CUTTING TABLE
BK
LC
PACKING TABLE
SEWING CONVEYOR SYSTEM
S
WORK SHOP AREA
64.01 X 91.44
ASRS AREA
(FABRIC STORE)
9.14 X 91.44
IDEAL MACHINE STORAGE AREA
CH
FIM
FL
READY FOR CUTTING RACK
RELAXATION TABLE
ABOVE MEZZANINE FLOOR
9.14 X 31.09
UP
64.01
0.23

BLOCK-E(MAIN UNIT-I)
GROUND FLOOR PLAN

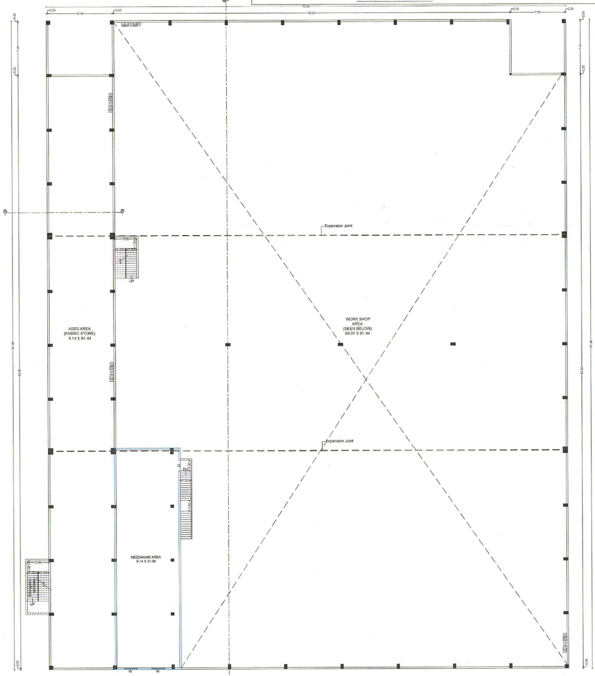
73.84
9.14
0.23
Expansion Joint
ASRS AREA
(FABRIC STORE)
9.14 X 91.44
WORK SHOP AREA
(SEEN BELOW)
64.01 X 91.44
MEZZANINE AREA
9.14 X 31.09
UP
W
64.01

MEZZANINE FLOOR PLAN

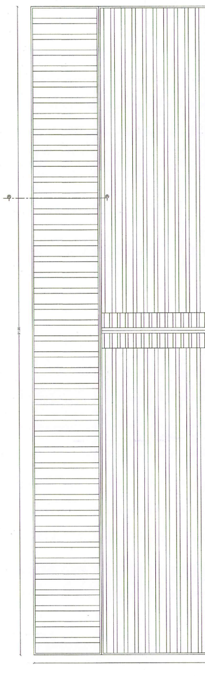

BLOCK-F
SCALE - 1:100

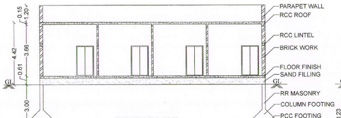
0.15
1.20
4.42
3.66
0.61
3.00
GL
GL
PARAPET WALL
RCC ROOF
RCC LINTEL
BRICK WORK
FLOOR FINISH
SAND FILLING
RR MASONRY
COLUMN FOOTING
PCC FOOTING

SECTION ON - "AA"

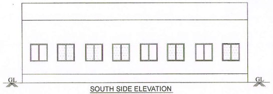

SOUTH SIDE ELEVATION

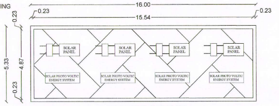
16.00
0.23
15.54
0.23
5.33
4.87
0.23
0.23
SOLAR PANEL
SOLAR PANEL
SOLAR PANEL
SOLAR PANEL
SOLAR PHOTO VOLTIC ENERGY SYSTEM
SOLAR PHOTO VOLTIC ENERGY SYSTEM
SOLAR PHOTO VOLTIC ENERGY SYSTEM
SOLAR PHOTO VOLTIC ENERGY SYSTEM

TERRACE FLOOR PLAN

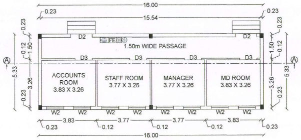
16.00
0.23
15.54
0.23
D2
FE
D2
1.50m WIDE PASSAGE
D3
D3
D3
D3
A
A
ACCOUNTS ROOM
3.83 X 3.26
STAFF ROOM
3.77 X 3.26
MANAGER
3.77 X 3.26
MD ROOM
3.83 X 3.26
0.23
0.12
1.50
5.33
3.26
0.23
W2
W2
W2
W2
W2
W2
W2
W2
3.83
3.77
3.77
3.83
0.23
0.12
0.12
0.12
0.23
16.00

BLOCK-F(OFFICE ROOM)
GROUND FLOOR PLAN

VERTICAL REINFORCEMENT AT JAMBS OF OPENINGS

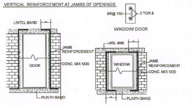
Ø6@ 150
2 TOR 8
WINDOW/ DOOR
LINTEL BAND
DOOR
JAMB REINFORCEMENT
CONC. MIX M20
PLINTH BAND
LINTEL BAND
WINDOW
JAMB REINFORCEMENT
CONC. MIX M20
PLINTH BAND

TYPE DESIGN FOR A SEPTIC TANK 10,000 LITRES CAPACITY
(Not to Scale)

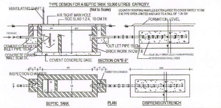
VENTILATING SHAFT
AIR TIGHT MAN HOLE
RCC SLAB 1:2:4, 10 CM TK
COUNTRY ROOFING PANTILES EXTRA LAREE TO COVER PARTLY 15 CM S.W PIPE OPEN JOINTED AND LAID TO A FALL OF 1 IN 100
FORMATION LEVEL
FROM WC
CEMENT CONCRETE INLET PIPE 15CM
CONCRETE DWARF WALL 5CM TK.
CEMENT CONCRETE BASE
OUT LET PIPE 15 CM
BRICK WORK IN CM 1:6
SECTION ON "E-E"
INSPECTION CHAMBER
INSPECTION CHAMBER
SEPTIC TANK
PLAN
DISPRENSION TRENCH

RAINWATER HARVESTING SYSTEM

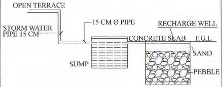
OPEN TERRACE
15 CM Ø PIPE
RECHARGE WELL
STORM WATER PIPE 15 CM
CONCRETE SLAB
F.G.L
SAND
SUMP
PEBBLE

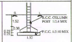
G.
L
1.52
0.38
0.23
0.23
1.52
R.C.C. COLUMN POST 1:2:4 MIX
P.C.C. 1:5:10 MIX

COLUMN POST DETAILS

STAIRCASE DETAILS
(NOT TO SCALE)

 
T
H
R
BRICK WORK
WAIST SLAB

T - TREAD : 0.30M
R - RISE : 0.15 M
H - HANDRIAL : 1.50 m

COM

BLOCK-G
SCALE - 1:200

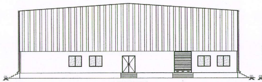

EAST SIDE ELEVATION

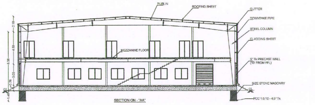
PURLIN
ROOFING SHEET
GUTTER
DOWNTAKE PIPE
STEEL COLUMN
CLADDING SHEET
MEZZANINE FLOOR
5" Tk PRECAST WALL (10' FROM FFL)
SIZE STONE MASONRY
PCC 1:5:10 - 4.5" Tk
2.18
4.50
8.38
3.03
0.78
1.45
GL
GL

SECTION ON - "AA"

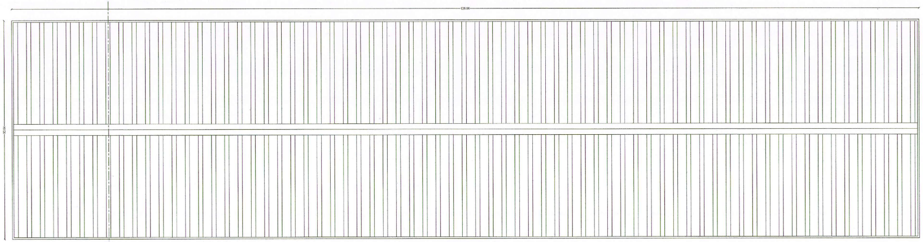

TERRACE FLOOR PLAN

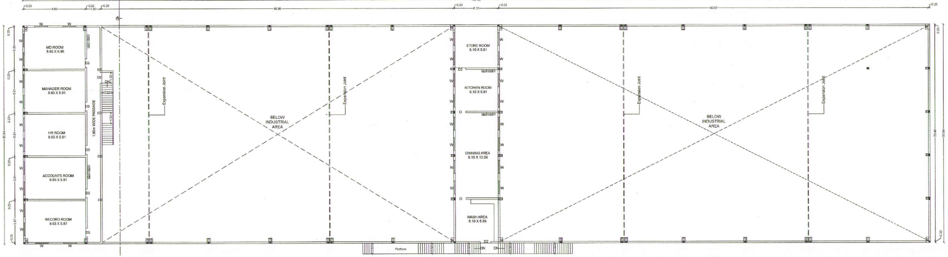
128.96
0.23
8.63
0.23
1.90
0.23
49.98
0.23
6.10
0.23
60.97
0.23
MD ROOM
8.63 X 5.95
MANAGER ROOM
8.63 X 5.91
HR ROOM
8.63 X 5.91
ACCOUNTS ROOM
8.63 X 5.91
RECORD ROOM
8.63 X 5.87
1.90m WIDE PASSAGE
D2
DN
D3
W
Expansion Joint
Expansion Joint
BELOW INDUSTRIAL AREA
STORE ROOM
6.10 X 5.91
D2
KITCHEN ROOM
6.10 X 5.91
DINNING AREA
6.10 X 12.06
WASH AREA
6.10 X 5.95
Expansion Joint
Expansion Joint
BELOW INDUSTRIAL AREA
Platform
DN
DN
30.94
30.48
0.23
5.95
5.91
5.91
5.91
5.87

MEZZANINE FLOOR PLAN

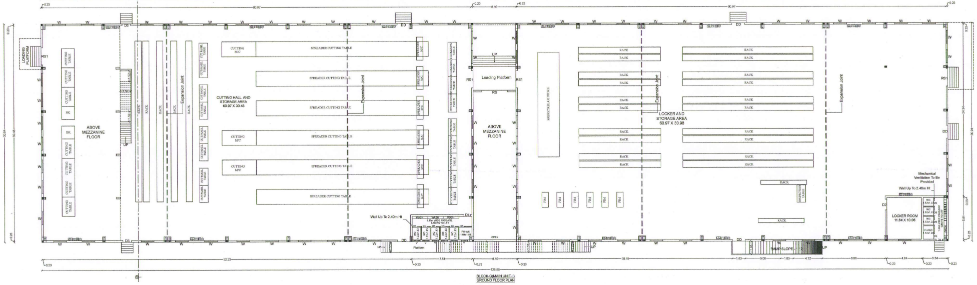
128.96
0.23
60.97
0.23
6.10
0.23
60.97
0.23
LOADING PLATFORM
RS1
CUTTING TABLE
BK
ABOVE MEZZANINE FLOOR
UP
RACK
Expansion Joint
CUT PANEL TABLE
CUTTING HALL AND STORAGE AREA
60.97 X 30.48
CUTTING M/C
SPREADER CUTTING TABLE
SPREADER M/C
STICKERING TABLE
Expansion Joint
D3
DD
W
Wall Up To 2.40m Ht
WASH
1.11m WIDE PASSAGE
LADIES TOILET
WC
1.22x1.83
PH-WC
1.64x1.83
D4
OPEN
Platform
UP
Loading Platform
RS1
RS
ABOVE MEZZANINE FLOOR
FABRIC RELAX STORE
RACK
LOCKER AND STORAGE AREA
60.97 X 30.98
Expansion Joint
Expansion Joint
FIM
INSPECTION TABLE
Mechanical Ventilation To Be Provided
Wall Up To 2.40m Ht
LOCKER ROOM
11.84 X 10.06
WC
1.52x1.22
PH-WC
1.30m WIDE PASSAGE
GENTS TOILET
D2
D5
DD
RS1
RAMP SLOPE
UP
52.23
8.51
6.10
30.49
1.83
5.00
1.83
4.12
8.86
4.84
3.34
0.23
30.94
30.48
24.34
5.91
0.23

BLOCK-G(MAIN UNIT-II)
GROUND FLOOR PLAN

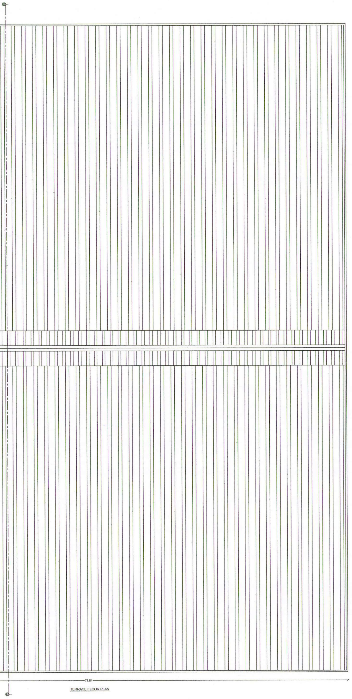

TERRACE FLOOR PLAN

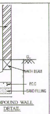
G.L.
PLINTH BEAM
P.C.C
SAND FILLING

MPOUND WALL DETAIL

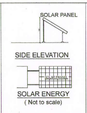
SOLAR PANEL
SOLAR PANNEL

SIDE ELEVATION

SOLAR ENERGY
(Not to scale)

VERTICAL REINFORCEMENT IN BRICK WALLS

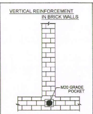
M20 GRADE POCKET

DETAILED PLAN OF RAINWATER PERCULATION PEBBLE BED

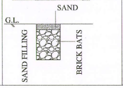
SAND
G.L.
SAND FILLING
BRICK BATS

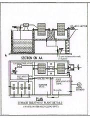
SECTION ON AA
PLAN
EQUALISATION TANK
SLUDGE TANK
POST SEDIMENTATION TANK

SEWAGE TREATMENT PLANT DETAILS
(WASTE WATER RECYCLING UNIT)

HORIZONTAL SEISMIC BANDS

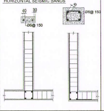
40
30
Ø6@ 150
Ø6@ 150

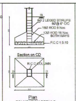
GL
8Ø 2 LEGED STIRUPS 8Ø@ 6" C/C
16Ø ROD 8 Nos
12Ø ROD 16 Nos BOTH WAYS
P.C.C 1:5:10
Section on CD
R.C.C COLUMN
D
D
Plan

FOUNDATION DETAILS
(The above details willbe changed asper the soiltest report & structural Engineer instruction)

BLOCK-H
SCALE - 1:200

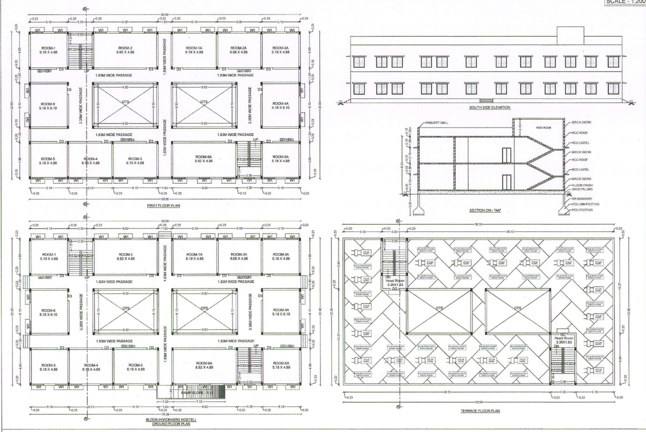
ROOM-1 5.18 X 4.88
ROOM-2 8.92 X 4.88
ROOM-1A 6.19 X 4.88
ROOM-2A 6.08 X 4.88
ROOM-3A 5.18 X 4.88
ROOM-6 5.18 X 6.10
ROOM-4A 5.18 X 6.10
ROOM-5 5.18 X 4.88
ROOM-4 6.13 X 4.88
ROOM-3 6.15 X 4.88
ROOM-6A 8.92 X 4.88
ROOM-5A 5.18 X 4.88
1.83M WIDE PASSAGE
3.35M WIDE PASSAGE
OTS
UP
DN
W1
D3
D2
RAMP SLOPE 1:12
Head Room 3.35X1.83
PARAPET WALL
HEAD ROOM
BRICK WORK
RCC ROOF
RCC LINTEL
FLOOR FINISH
SAND FILLING
RR MASONRY
COLUMN FOOTING
PCC FOOTING
SOLAR PANEL
38.59
20.90

FIRST FLOOR PLAN

SOUTH SIDE ELEVATION

SECTION ON - "AA"

BLOCK-H(WORKERS HOSTEL) GROUND FLOOR PLAN

TERRACE FLOOR PLAN

SITE AND DETAILED PLAN SHOWING THE PROPOSED CONSTRUCTION OF RCC AND GALVALUME SHEET ROOF OF INDUSTRIAL (TAILORING AND GARMENT MAKING-GREEN CATEGORY) BUILDING WITH 939.00 HP (GREEN CATEGORY) IN S.F.NO.405/1A, 405/3A, 408/1A, 409/1C1 AND 409/1C3 AT PERUNTHOLUVU VILLAGE, TIRUPPUR SOUTH TALUK, TIRUPPUR DISTRICT.

ALL DIMENSIONS ARE IN METER

ONLINE APPLICATION NO: SWP/BPA/524212/2025

NAME OF THE APPLICANTS :
Mrs.V.LAVANYA, W/o. Mr.VIJAYARAGAVAN

AREA DETAILS :

AS PER PATTA	- 44513.00 Sq.m
AS PER DOCUMENT	- 11.01 Acre

AREA DETAILS :

S.NO	DESCRIPTION	FSI AREA IN (SQ.M)	DEDUCT AREA IN (SQ.M)	NON FSI AREA IN (SQ.M)	TOTAL BUILT UP AREA IN (SQ.M)
BLOCK-A (PARKING AREA)					
1	GROUND FLOOR	398.83		-	398.83
BLOCK-B (SECURITY ROOM)					
2	GROUND FLOOR	11.61		-	11.61
BLOCK-C (HR AND VISITOR ROOM)					
3	GROUND FLOOR	399.10		-	399.10
BLOCK-D (POWER HOUSE)					
4	GROUND FLOOR	114.18		-	114.18
BLOCK-E (MAIN UNIT-I)					
5	GROUND FLOOR	6786.08		-	6786.08
6	MEZZANINE FLOOR	293.59		-	293.59
BLOCK-F (OFFICE ROOM)					
7	GROUND FLOOR	85.35		-	85.35
BLOCK-G (MAIN UNIT-II)					
8	GROUND FLOOR	3990.20		-	3990.20
9	MEZZANINE FLOOR	550.07		-	550.07
BLOCK-H (WORKERS HOSTEL)					
10	GROUND FLOOR	697.50	108.80	-	697.50
11	FIRST FLOOR	697.50	108.80	-	697.50
12	HEAD ROOM	-		56.44	56.44
BLOCK-I (COMPRESSOR ROOM)					
13	GROUND FLOOR	146.20		-	146.20
TOTAL :		14170.21	217.60	56.44	14226.65

$$\text{FLOOR SPACE INDEX} = \frac{\text{FSI AREA}}{\text{SITE AREA}} = \frac{14170.21}{44513.00} = 0.32 < 2.0$$

MAXIMUM HEIGHT OF THE BUILDING : 24.10M

PARKING AREA DESCRIPTION	AREA	REQUIRED	PROVIDED
1 CAR SPACE FOR EVERY 150.0 SQ.M OF OFFICE FLOOR AREA	484.45	4	5(INCLUDING PH)
1 TWO WHEELER SPACE FOR EVERY 75 SQ.M OF WORK SHOP AREA	13685.76	183	200
1 TWO WHEELER SPACE FOR EVERY 10 ROOMS	24 ROOMS	3	7
1 CYCLE SPACE FOR EVERY 75 SQ.M OF WORK SHOP AREA	13685.76	183	200
1 CYCLE SPACE FOR EVERY 750 SQ.M OF WORK SHOP AREA	13685.76	19	22

OSR DETAILS :

OSR AREA REQUIRED	4451.30 Sq.m	10.00 %
OSR AREA PROVIDED	4646.16 Sq.m	10.44 %

JOINERY DETAILS

1	ROLLING SHUTTER - RS	3.66 X 3.05
2	ROLLING SHUTTER - RS1	2.44 X 3.05
3	DOUBLE DOOR - DD	1.83 X 2.40
4	DOOR - D	1.83 X 2.40
5	DOOR - D1	1.00 X 2.40
6	DOOR - D2	1.52 X 2.40
7	DOOR - D3	1.22 X 2.40
8	DOOR - D4	0.91 X 2.40
9	DOOR - D5	0.76 X 2.40
10	OPEN - O	1.52 X 2.40
11	WINDOW - W	1.83 X 1.52
12	WINDOW - W1	1.52 X 1.52
13	WINDOW - W2	1.22 X 1.22
14	VENTILATOR - V	0.91 X 0.61

MACHINERY DETAILS :

S.NO	MACHINE NAME	NO'S	HP	TOTAL HP
1	FABRIC INSPECTION MACHINE	8	1.50	12.00
2	BAND KNIFE CUTTING MACHINE	5	1.00	5.00
3	CUTTING MACHINE	3	5.00	15.00
4	SPREADER MACHINE	6	2.00	12.00
5	AIR COMPRESSOR - 1	2	10.00	20.00
6	AIR COMPRESSOR - 2	1	40.00	40.00
7	AIR COMPRESSOR - 3	2	25.00	50.00
8	AIR COMPRESSOR - 4	1	5.00	5.00
9	FLAT LOCK MACHINE	49	1.50	73.50
10	SINGER MACHINE	61	3.00	183.00
11	OVER LOCK MACHINE	103	2.00	206.00
12	IRONING MACHINE	1	1.00	1.00
13	SP SPREADER MACHINE	5	8.00	40.00
14	LABELER MACHINE	5	2.00	10.00
15	FORMULA CUTTER MACHINE	2	50.00	100.00
16	LAY CUTTING MACHINE	1	1.25	1.25
17	PATTERN CUTTER MACHINE	1	1.25	1.25
18	SPM MOTOR MACHINE	2	2.00	4.00
19	FORK LIFTER MACHINE	1	1.50	1.50
20	RIB CUTTING MACHINE	2	1.00	2.00
21	FUSING MACHINE	3	1.00	3.00
22	STRAIN REMOVER MACHINE	2	1.00	2.00
23	NEEDLE DEDUCTOR MACHINE	2	1.00	2.00
24	COOLER MACHINE	22	2.00	44.00
25	SEWING MACHINE	6	2.00	12.00
26	HYDRANT MOTOR	2	15.00	30.00
27	DRYER - 1	3	1.50	4.50
28	BOILER	2	1.50	3.00
29	FILTERING MOTOR	1	1.00	1.00
30	CURING MACHINE	1	5.00	5.00
31	AUTOMATIC PRINTING MACHINE	2	20.00	40.00
32	EXPOSING MACHINE	1	3.00	3.00
33	DRYER - 2	1	1.00	1.00
34	MIXING MOTOR	2	1.00	2.00
35	AIR DRYER	1	2.00	2.00
36	ETP MOTOR	2	1.00	2.00
TOTAL H.P				939.00

Er.T.THILAK RANJITH,
B.E(Civil), M.E(Str),MIE,AIV,FICC,C.Engg, P.E(ECI)
Registered Structural Engineer /Grade -I
CLPA/SE/GR-I/024/2024
Thilakranjith19@gmail.com, 9486112301

REGISTERED STRUCTURAL ENGINEER

Er.T.THILAK RANJITH,
B.E(Civil), M.E(Str),MIE,AIV,FICC,C.Engg, P.E(ECI)
Registered Construction Engineer
CLPA/CE/007/2024
Thilakranjith19@gmail.com, 9486112301

REGISTERED CONSTRUCTION ENGINEER

Er.T.THILAK RANJITH,
B.E(Civil), M.E(Str),MIE,AIV,FICC,C.Engg, P.E(ECI)
Registered Engineer /Grade -I
CMDA-RE/GRI/2022/08/392
Thilakranjith19@gmail.com, 9486112301

REGISTERED ENGINEER

Er. T. THILAK RANJITH
B.E(Civil),M.E(Str),MIE,AIV,C.Engg,P.E(ECI)
Competent Person-Inspector of Factories (HI/25483/2021)
Chartered Engineer, Approved Valuer (22/2021-22)
Registered Structural Engineer, (DTCP/LPA/CMDA)
Registered Engineer, Quality Auditor (DTCP/LPA)
Mob: 94861 12301, thilakranjith19@gmail.com
CLPA/QA/19/04/002

REGISTERED QUALITY AUDITOR

Er. K.PRAKASH, M.E., (Geo-Technical Engg), MIGS.
Registered Geo-Technical Engineer (GTE),
Regn. No: Coimbatore LPA/GTE/004/2024
prakash.civil157@gmail.com
Contact: 9894713236, 86376 27705

REGISTERED GEO-TECHNICAL ENGINEER

V. Lavanya

APPLICANT