

PP

APPROVAL RECORD

Planning Permission

Tiruppur district, Tamil Nadu

APPROVAL TYPE

Building Plan


ISSUING AUTHORITY

DTCP


The approval as the planning authority issued it, reproduced in full behind this page.

An approval speaks to what was sanctioned, not to what was built. Completion is a separate record.


BLOCK - A

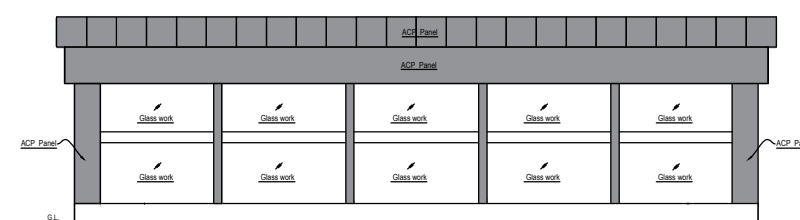


ELEVATION

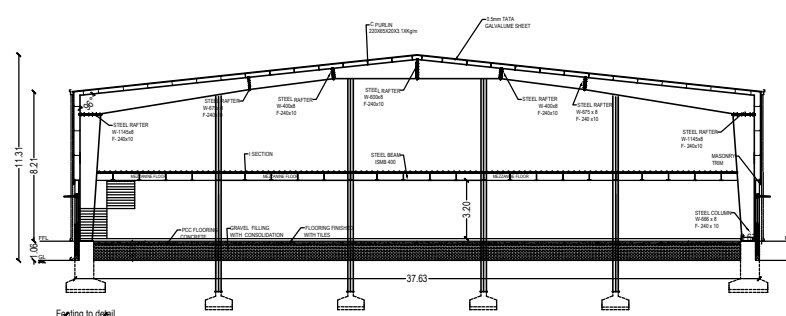

SECTION A - A

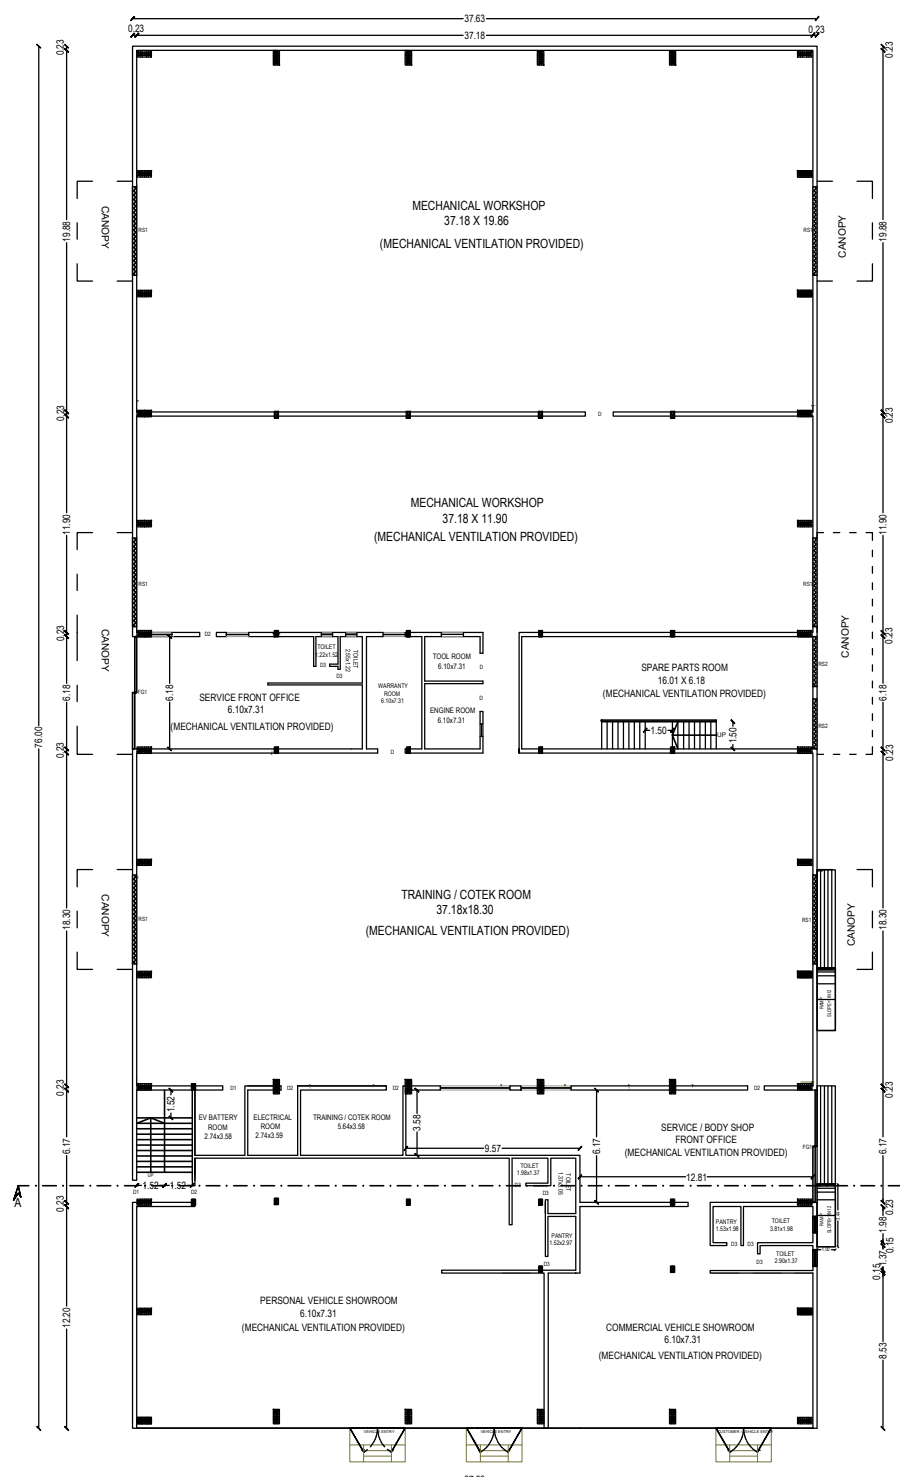


GROUND FLOOR PLAN

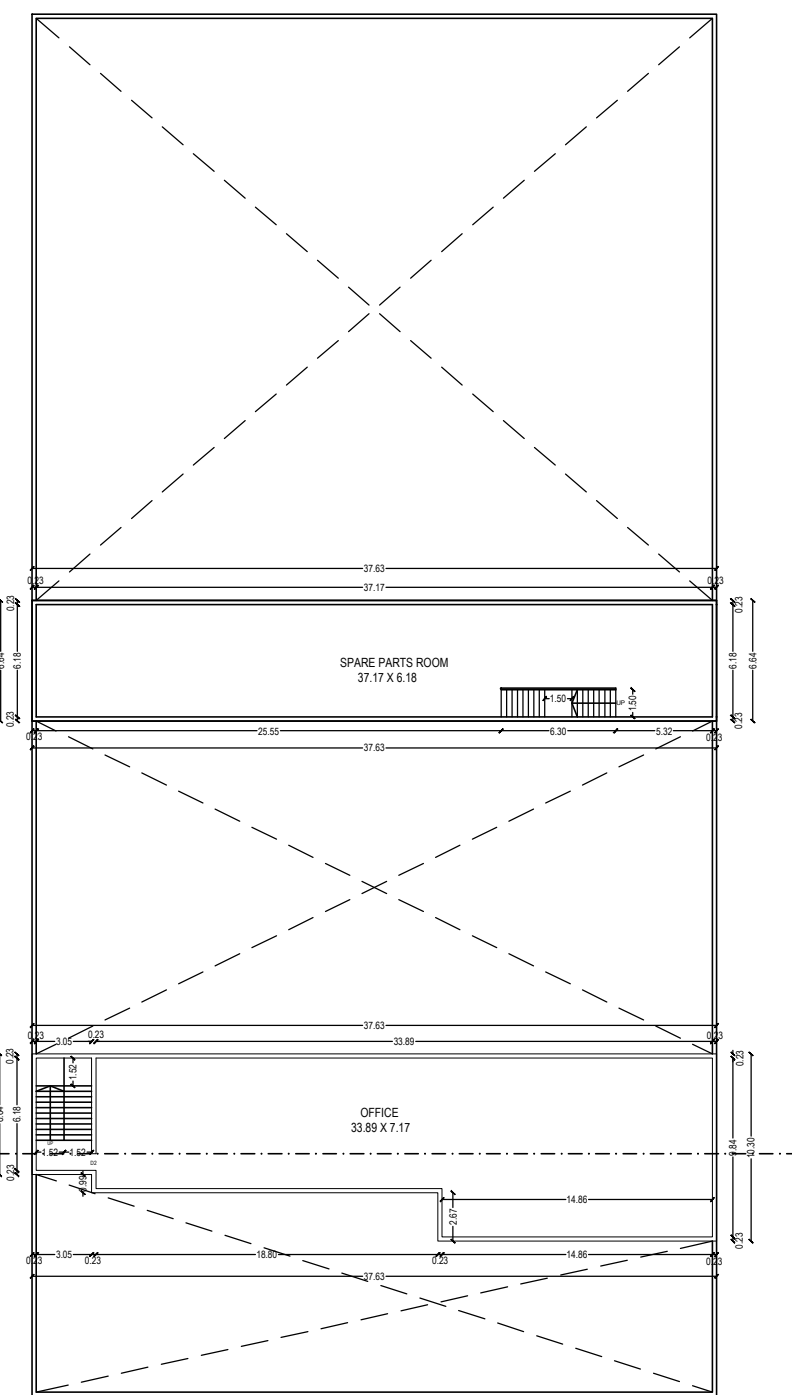

MEZZANINE FLOOR PLAN

DESCRIPTION	IN METRE
D1 - DOOR	1.50 X 2.44
D1 - DOOR	1.22 X 2.44
D2 - DOOR	0.91 X 2.44
D3 - DOOR	0.76 X 2.44
W1 - WINDOW	1.83 X 1.83
W2 - WINDOW	1.22 X 2.44
W3 - WINDOW	1.50 X 2.44
VENTILATOR	1.50 X 2.44

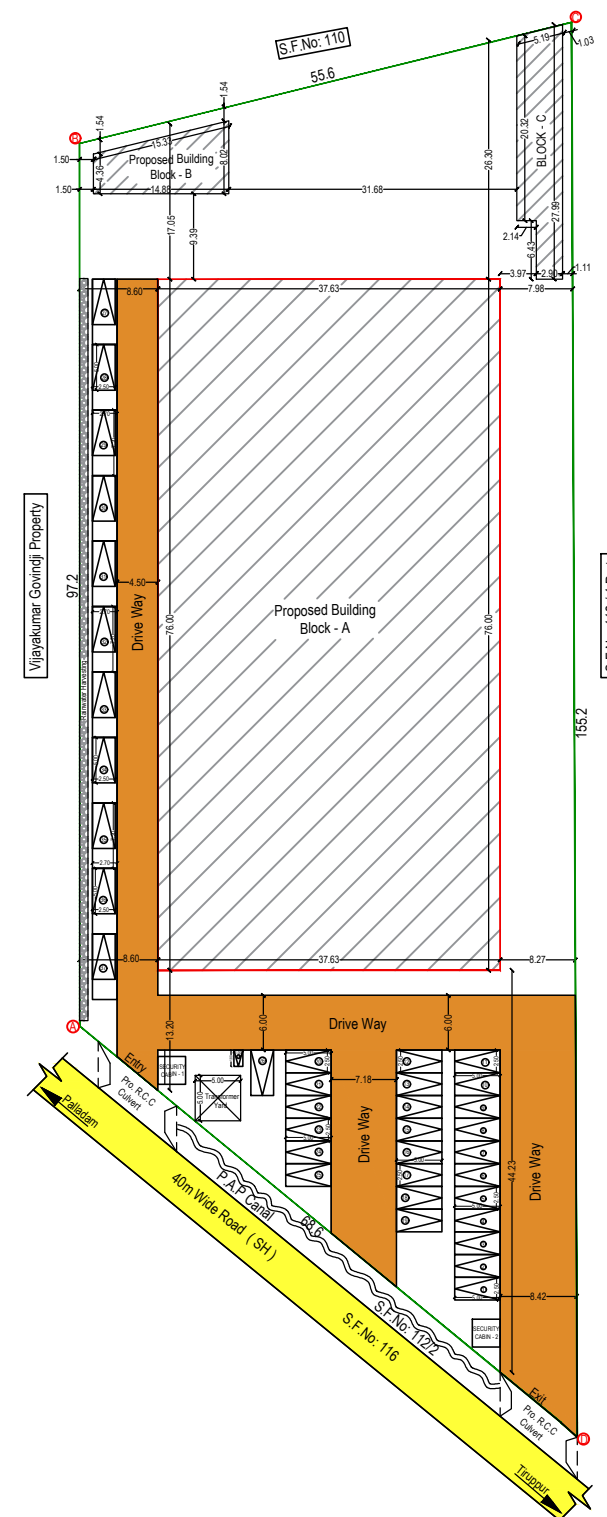SITE PLAN
(Scale 1 : 200)

DETAILED PLAN SHOWING PROPOSED CONSTRUCTION OF GALVALUME SHEET ROOF AUTOMOBILE SHOWROOM BUILDING IN BLOCK - A, PROPOSED CONSTRUCTION OF GALVALUME SHEET ROOF AUTOMOBILE SERVANT ROOM BUILDING IN BLOCK - B AND PROPOSED CONSTRUCTION OF R.C.C ROOF TOILET / SERVANT ROOM BUILDING IN BLOCK - C IN S.F.NO:112 / 1B1B3 AT KARAIPODUR VILLAGE, PALLADAM TALUK, TIRUPPUR DISTRICT.

Applicant Name: N. VELUSAMY

NOTE:

ALL DIMENSIONS ARE IN METER
SCALE - 1:100



AREA DETAILS

TOTAL AREA OF THE SITE 1.77 Acre (7150.00 Sqm)

BLOCK - A (SHOW ROOM BUILDING)

S.No	Floor	Total F.S.I Area (sqm)	Total Non F.S.I Area (sqm)	Total Built up Area (sqm)
1	Ground Floor	2859.88	-	2859.88
2	Mezzanine Floor	574.36	-	574.36
Total		3434.24	-	3434.24

BLOCK - B (SERVANT ROOM BUILDING)

1	Ground Floor	92.17	-	92.17
---	--------------	-------	---	-------

BLOCK - C (PROPOSED TOILET / SERVANT ROOM BUILDING)

1	Ground Floor	124.06	-	124.06
Security Cabin - 1		-	9.305	9.305
Security Cabin - 2		-	9.305	9.305
Grand Total		3650.47	18.61	3669.08

REFERENCE:

Existing Road
Site Boundary
Proposed Building
Driveway

FSI CALCULATION

FSI = $\frac{3650.47}{7150.00}$
FSI = 0.511 < 2

Proposed Building Parking Details

	Required	Provided
Car	37	37
Two Wheeler	1	1

NOTE :

* - Mechanical Ventilation to be provided Wherever if Required
① - Fire Extinguisher
② - Rainwater Harvesting

ONLINE APPLICATION NO: SWP/BPA/675087/2025
BP / TCP (TD) NO: 134 / 2025

Er. M. Anulsurya A.E. (Structural Engg.)
Registered Structural Engineer Grade-II
Reg No : 02/2025/RE-Gr-II/TCP
Kuvempulayam, Tirupur - 641 604.
Cell : 99446 13924 Email : anulsurya@gmail.com

REGISTERED STRUCTURAL ENGINEER


Er. M. Anulsurya A.E. (Structural Engg.)
Registered Engineer Grade-II
Reg No : 02/2025/RE-Gr-II/TCP
Kuvempulayam, Tirupur - 641 604.
Mobile : 99446 13924

REGISTERED ENGINEER

APPLICANT




BLOCK - B (SERVANT ROOM BUILDING)

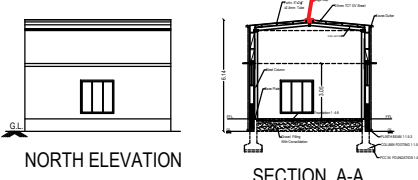


NORTH ELEVATION

SECTION A - A

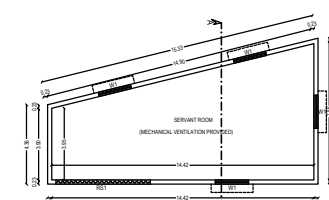


GROUND FLOOR PLAN

BLOCK - C (TOILET / SERVANT ROOM BUILDING)

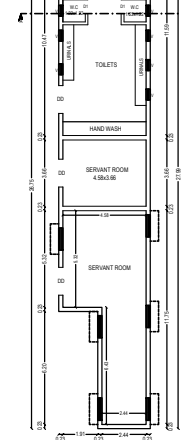


GROUND FLOOR PLAN

BLOCK - C (TOILET / SERVANT ROOM BUILDING)

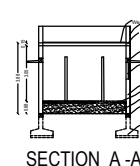

SECTION A - A

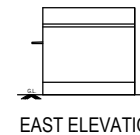


EAST ELEVATION


DESCRIPTION	IN METRE
D1 - DOUBLE DOOR	1.50 X 2.13
D2 - DOOR	1.22 X 2.44
W1 - WINDOW	1.22 X 1.83
VENTILATOR	1.50 X 2.44

SECURITY CABIN

SECURITY CABIN - 1

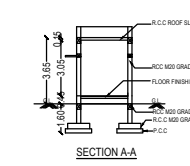


SECTION A - A

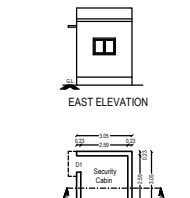


EAST ELEVATION

DESCRIPTION	IN METRE
D1 - DOUBLE DOOR	1.50 X 2.13
D2 - DOOR	1.22 X 2.44
W1 - WINDOW	1.22 X 1.83
VENTILATOR	1.50 X 2.44

SECURITY CABIN - 2

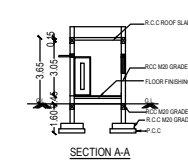


SECTION A - A

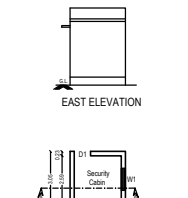

EAST ELEVATION

DESCRIPTION	IN METRE
D1 - DOUBLE DOOR	1.50 X 2.13
D2 - DOOR	1.22 X 2.44
W1 - WINDOW	1.22 X 1.83
VENTILATOR	1.50 X 2.44

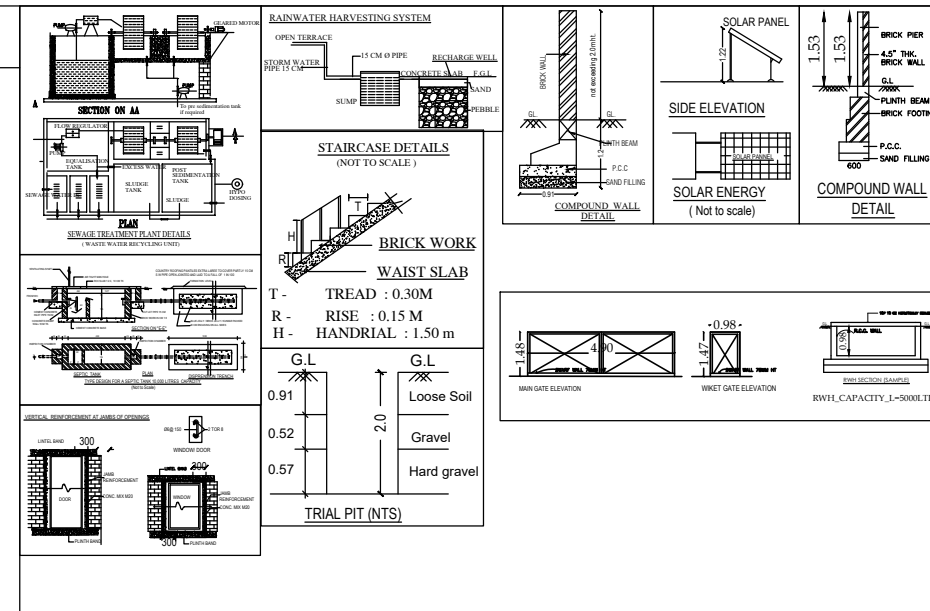

Eight ways to know a piece of land before you pay for it.

This report covers one part of the picture. These cover the rest, drawn from the same government records, for any property in Tamil Nadu.

LandLens One

Ask anything about a property and get an answer grounded in live government records, with the sources shown.

[/landlens/one](#)



Verify My Land

Every record check run on one property and returned as a single report.

[/landlens/verify-my-land](#)



Legal Opinion

An advocate's written opinion on the title, built on the records we pull for it.

[/landlens](#)



One Map

Every layer on one map: the parcel, its boundary, zoning, water bodies and what sits around it.

[/landlens/one/map](#)



PriceMap

What land actually changed hands for around this plot, taken from the registered deeds.

[/landlens/pricemap](#)



Build Scope

What you are allowed to build here: floor space, height, coverage and setbacks.

[/landlens/build-scope](#)



Property Tracker

Watch a property and hear about it when something new is registered against it.

[/landlens/property-tracker](#)



Deal Room

Run the transaction in one place: documents, stamping, signatures and the parties.

[/landlens/deal-room](#)



Twenty-four checks you can run yourself, at no cost.

Records and verification

The registers themselves, read for you.

Encumbrance Certificate

Patta and Chitta

Field Measurement Sketch

EC Analyzer

Bank charge check

Court case search

Seller background check

Approval check by survey

Value and duty

What it is worth and what it costs to register.

Guideline value by street

Guideline value by survey

Stamp duty and registration fees

Capital gains

Floor space index

Area unit converter

Zoning and land use

What the plan says can happen on this land.

Land use zone finder

CMDA land use check

Coastal regulation zone

Master plan check

Water bodies finder

Airport height clearance

Registers and directories

Who holds it, and which office keeps the record.

Find your registering office

Temple property check

Waqf property check

RERA register



Every free tool
/tools



Services we run
for you
/services



The LandLens
suite
/landlens/one



Every claim in this document traces back to a government record.

Legal opinions, due diligence and title verification

Building plan, layout and sub-division approvals

Completion and occupancy certificates, regularisation

Escrow, negotiation and NRI property management

Land survey, soil testing, architecture and construction

Verified RealEstate
3/350/2 Mettukuppam,
OMR Thoraipakkam,
Chennai 600 097, India
hello@verified.realestate
+91 9996 12 9996

Prepared from the registers named on the page each finding sits on. Where a register could not be read, this document says so in its place rather than leaving the gap to be read as a clean result.

