

PP

APPROVAL RECORD

Planning Permission

Tiruppur district, Tamil Nadu

APPROVAL TYPE

Building Plan

ISSUING AUTHORITY

Rural Panchayat


The approval as the planning authority issued it, reproduced in full behind this page.

An approval speaks to what was sanctioned, not to what was built. Completion is a separate record.

PLAN SHOWING THE PROPOSED CONSTRUCTION OF A.C.C. SHEET ROOF GROUND FLOOR COMMERCIAL BUILDING FOR GODOWN AT S.F.NO. 289/3 REVISED S.F.NO. 289/3B PATTA NO 6182 OF MUDALIPALAYAM VILLAGE AND PANCHAYAT, TIRUPPUR SOUTH TALUK, TIRUPUR DISTRICT.


APPLICANT: Mr.RAMASAMY, S/o AVINASIYAPPA GOUNDER

All Dimensions are Metre


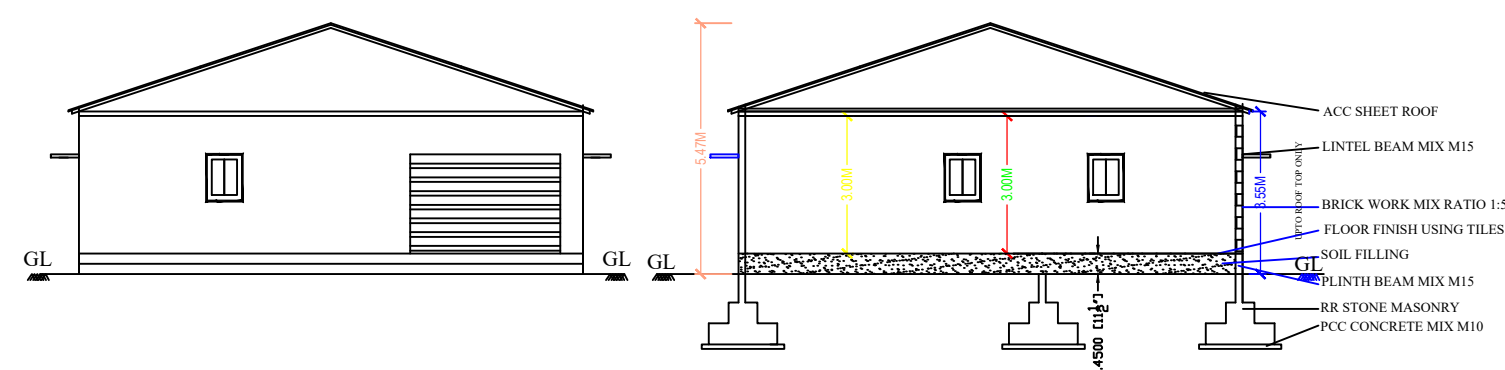


ELEVATION
ON FRONT FACE



SECTION ON AA

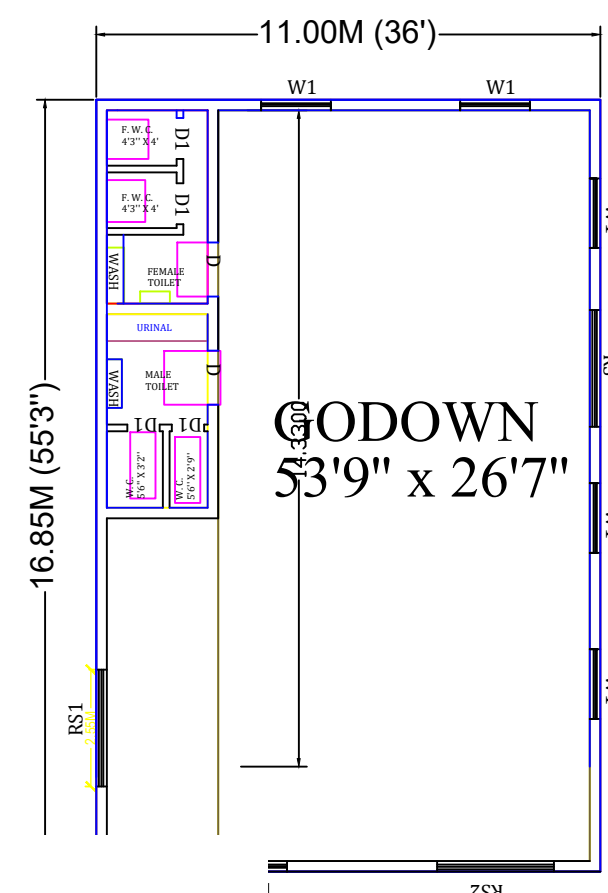

GROUND FLOOR PLAN

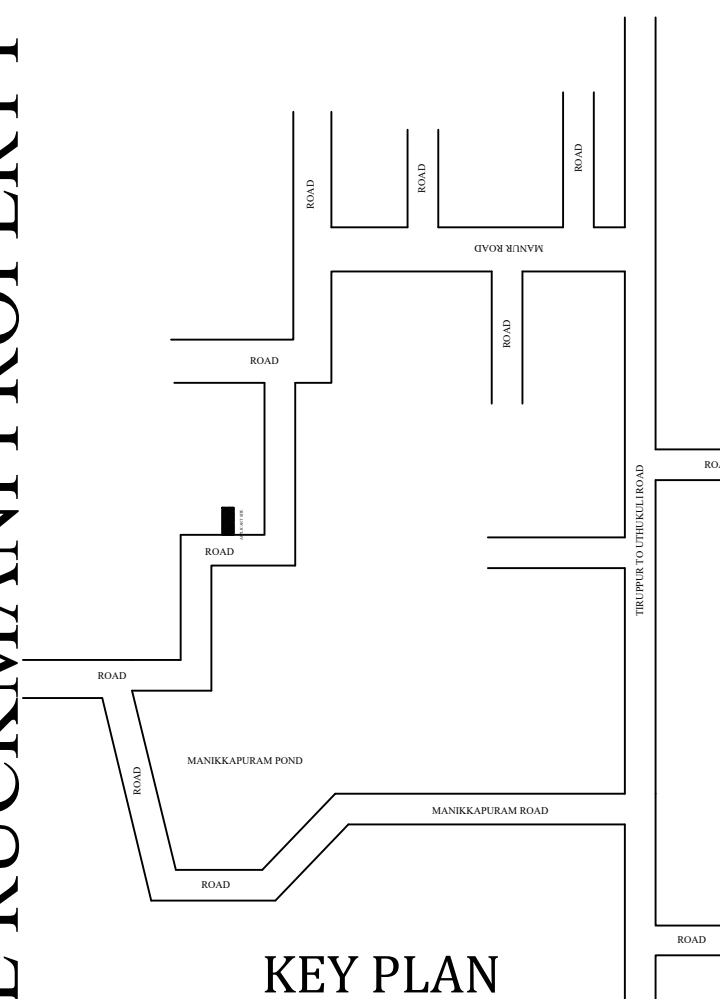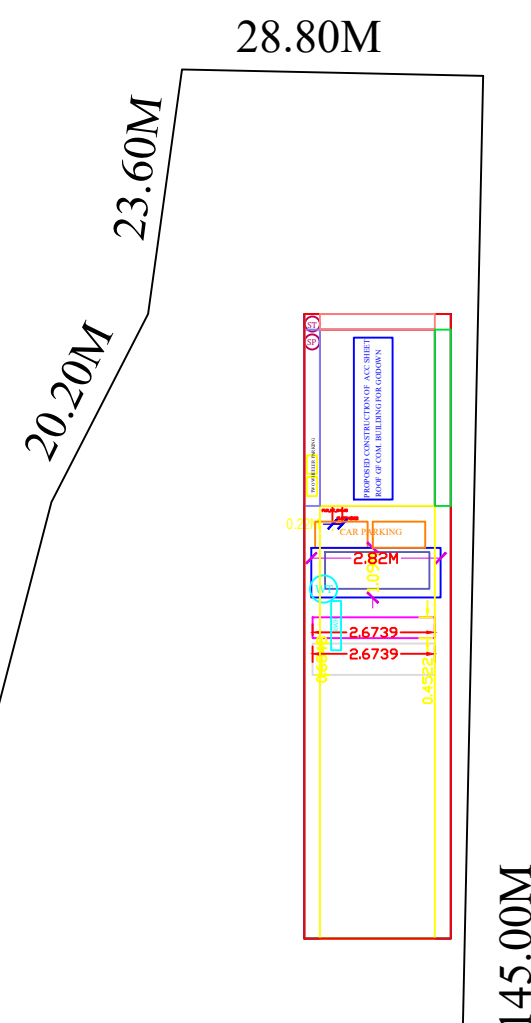


KEY PLAN
NOT TO SCALE

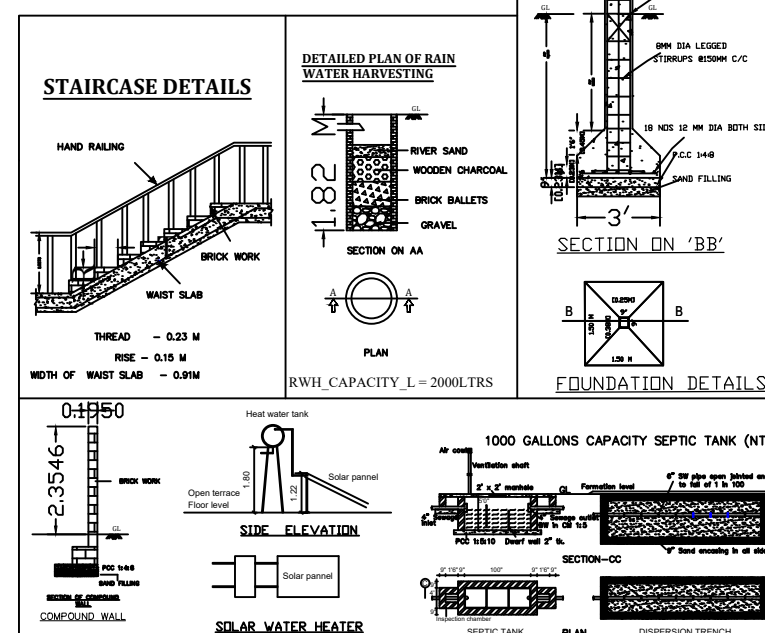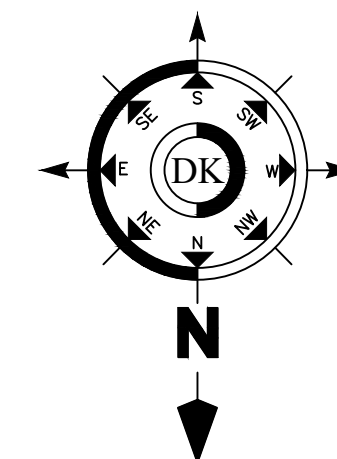

NOTE

ROOM SHALL HAVE FOR THE ADMISSION OF LIGHT AND AIR, MINIMUM ONE OPENING FOR ONE ROOM EVERY DWELLING UNIT SHALL BE PROVIDE ONE TWO WHEELER PARKING AND EVERY 75 SQM SHALL ONE CAR PARKING. TO BE PROVIDE RHWS AS PER RULE NO 35(5) & 63(1).

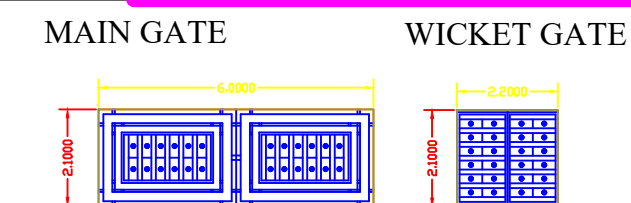

DETAILS FOR AREAS

DESCRIPTION	SQ. M	SQ. FT
AREA OF THE SITE	1.84 ACRE	
TAKEN AREA OF THE SITE	836.12	9000.00
AREA OF THE PRO. A.C.C. SHEET ROOF G.F. COMMERCIAL BUILDING	185.35	1995.10
AREA OF OPEN SPACE	650.77	7004.90
COMPOUND WALL	-	-

DETAILS FOR JOINERIES

DESCRIPTION		M	FEET
D	DOOR	0.91 X 2.13	3'X 7'
D1	DOOR 1	0.67 X 2.13	2'6" X 7'
O	OPEN	0.67 X 2.13	2'6" X 7'
W1	WINDOW 1	1.2 X 1.2	4' X 4'
W2	WINDOW 2	0.91 X 1.2	3' X 3'
V	VENTILATOR	0.45 X 0.3	1'6" X 1'

COLOUR INDEX

SITE BOUNDARY
 PROPOSED BUILDING
 EXISTING ROADS
 WATER TANK & RWH & BORE
 SEPTIC TANK & SP

DETAILS FOR JOINERIES

DESCRIPTION	SIZE	PROVIDED
CAR PARKING	2.5X5.0	2
TWO WHEELER PARKING	1.0X1.8	2

PLOT COVERAGE= AREA OF BUILDING / AREA OF SITE P.C = 22% FSI = AREA OF ALL FLOOR/AREA OF SITE FSI = 0.221<2
--

No OF DWELLING UNIT - 0	SCALE:1:100
-------------------------	-------------

Mr.RAMASAMY

A. Ram -

APPLICANT

Practical

Er. K.PAALPANDI BE. LBS
LICENSED BUILDING SURVEYOR
LICENSE No : RE-II 032/LS/2024/0008
D.No: 3/412, Housing Unit,
Mudalipalayam, TIRUPUR - 641 606.
Call: 96264 52421.

ENGINEER

OFFICE USE

SITE PLAN

71.60M

SF NO 288 EAST WEST ROAD


THIS DOCUMENT IS DIGITALLY SIGNED, SO ANY SEAL OR SIGN IS NOT NECESSARY.

SHEET NO: 01

PLAN SHOWING THE PROPOSED CONSTRUCTION OF A.C.C. SHEET ROOF GROUND FLOOR COMMERCIAL BUILDING FOR GODOWN AT S.F.NO. 289/3 REVISED S.F.NO. 289/3B PATTA NO 6182 OF MUDALIPALAYAM VILLAGE AND PANCHAYAT, TIRUPPUR SOUTH TALUK, TIRUPUR DISTRICT.

APPLICANT: Mr.RAMASAMY, S/o AVINASIYAPPA GOUNDER

All Dimensions are Metre

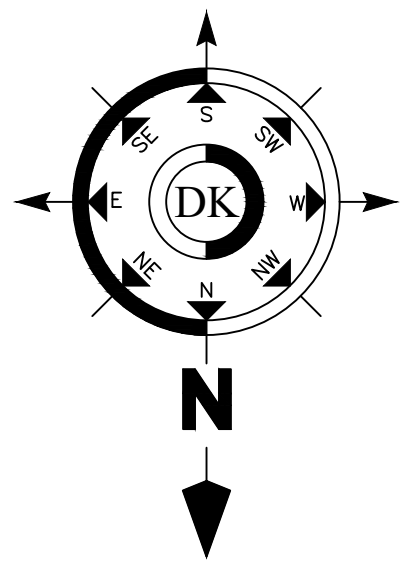

SF NO 290

28.80M

23.60M

20.20M

145.00M


SF NO 285

125.60M

289/3B
1.845 ACRE

71.60M

SF NO 288 EAST WEST ROAD

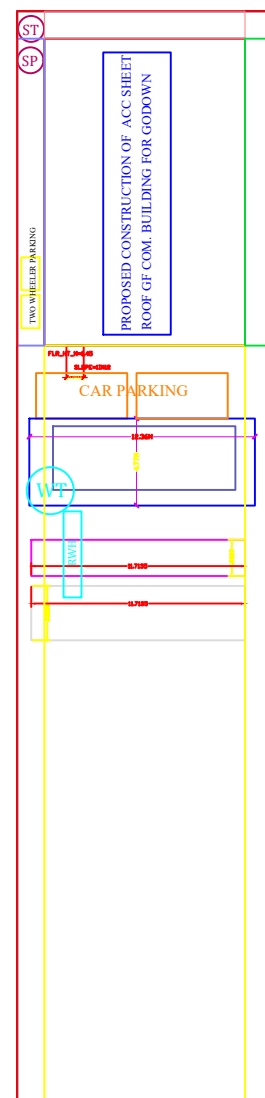

SF NO 289/3 1.60 ACRE RUCKMANI PROPERTY

Mr.RAMASAMY A. Ramasamy APPLICANT
Er. K. PAALPANDI BE. LBS LICENSED BUILDING SURVEYOR LICENSE No : RE-11 032/LS/2024/00008 D.No: 3/412, Housing Unit, Mudalipalayam, TIRUPUR - 641 606. Call: 98264 52421 ENGINEER

OFFICE USE

THIS DOCUMENT IS DIGITALLY SIGNED. SO ANY SEAL OR SIGN IS NOT NECESSARY.

SHEET NO: 01

Eight ways to know a piece of land before you pay for it.

This report covers one part of the picture. These cover the rest, drawn from the same government records, for any property in Tamil Nadu.

LandLens One

Ask anything about a property and get an answer grounded in live government records, with the sources shown.

[/landlens/one](#)



Verify My Land

Every record check run on one property and returned as a single report.

[/landlens/verify-my-land](#)



Legal Opinion

An advocate's written opinion on the title, built on the records we pull for it.

[/landlens](#)



One Map

Every layer on one map: the parcel, its boundary, zoning, water bodies and what sits around it.

[/landlens/one/map](#)



PriceMap

What land actually changed hands for around this plot, taken from the registered deeds.

[/landlens/pricemap](#)



Build Scope

What you are allowed to build here: floor space, height, coverage and setbacks.

[/landlens/build-scope](#)



Property Tracker

Watch a property and hear about it when something new is registered against it.

[/landlens/property-tracker](#)



Deal Room

Run the transaction in one place: documents, stamping, signatures and the parties.

[/landlens/deal-room](#)



Twenty-four checks you can run yourself, at no cost.

Records and verification

The registers themselves, read for you.

Encumbrance Certificate

Patta and Chitta

Field Measurement Sketch

EC Analyzer

Bank charge check

Court case search

Seller background check

Approval check by survey

Value and duty

What it is worth and what it costs to register.

Guideline value by street

Guideline value by survey

Stamp duty and registration fees

Capital gains

Floor space index

Area unit converter

Zoning and land use

What the plan says can happen on this land.

Land use zone finder

CMDA land use check

Coastal regulation zone

Master plan check

Water bodies finder

Airport height clearance

Registers and directories

Who holds it, and which office keeps the record.

Find your registering office

Temple property check

Waqf property check

RERA register



Every free tool
/tools



Services we run
for you
/services



The LandLens
suite
/landlens/one



Every claim in this document traces back to a government record.

Legal opinions, due diligence and title verification

Building plan, layout and sub-division approvals

Completion and occupancy certificates, regularisation

Escrow, negotiation and NRI property management

Land survey, soil testing, architecture and construction

Verified RealEstate
3/350/2 Mettukuppam,
OMR Thoraipakkam,
Chennai 600 097, India
hello@verified.realestate
+91 9996 12 9996

Prepared from the registers named on the page each finding sits on. Where a register could not be read, this document says so in its place rather than leaving the gap to be read as a clean result.

