

PP

APPROVAL RECORD

# Planning Permission


Tiruppur district, Tamil Nadu

APPROVAL TYPE  
**Building Plan**

ISSUING AUTHORITY  
**Rural Panchayat**

The approval as the planning authority issued it, reproduced in full behind this page.

An approval speaks to what was sanctioned, not to what was built. Completion is a separate record.

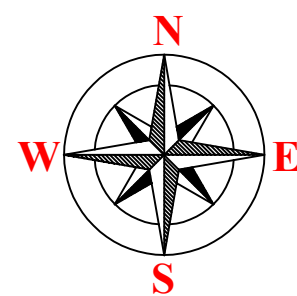

SITE PLAN SHOWING THE PROPOSED  
CONSTRUCTION OF AC SHEET AND RCC ROOF  
COIR MANUFACTURING COTTAGE INDUSTRIAL  
BUILDING IN S.F.Nos: 493/2, 495/2,  
SOMAVARAPATTI VILLAGE AND PANCHAYAT,  
UDUMALAIPETTAI TALUK, TIRUPPUR DISTRICT.

**SCALE :- 1:100**

**NAME OF THE APPLICANT : D.NITHYA**  
**W/o, C.DineshBabu**

**ONLINE APPLICATION NO: SWP/BPA/732489/2025**

| PROPOSED SITE AREA DETAILS |          |       |
|----------------------------|----------|-------|
| AREA DETAILS               | SQM      | ACRES |
| Area As Per Document       | 24332.00 | 5.995 |
| Area As Per FMB            | 24332.00 | 5.995 |
| Super Imposed Site Area    | 24356.78 | 6.019 |

| AREA DETAILS |                          |                  |                       |                  |                   |
|--------------|--------------------------|------------------|-----------------------|------------------|-------------------|
| S.L. No      | Description              | F.S.I Area (SQM) | Non -F.S.I Area (SQM) | Total Area (SQM) | Total Area (Sqft) |
| 1            | Production Shed (Pro)    | 657.29           | ---                   | 657.29           | 7075.01           |
| 2            | Chips Cutting Shed (Pro) | 390.10           | ---                   | 390.10           | 4199.00           |
| 3            | Security & EB Room       | 48.27            | ---                   | 48.27            | 519.57            |
| 4            | Office Area              | 30.66            | ---                   | 30.66            | 330.02            |
| 5            | Squeezer Shed (Pro)      | 95.06            | ---                   | 95.06            | 1023.22           |
| 6            | Total                    | 1221.38          | ---                   | 1221.38          | 13146.38          |

**FSI AREA DETAILS:-**

|                           |   |                            |   |             |
|---------------------------|---|----------------------------|---|-------------|
| FLOOR SPACE INDEX (FSI)   | - | $\frac{1221.38}{24332.00}$ | = | 0.049 < 2.0 |
| (AS PER PATTA / DOCUMENT) |   |                            |   |             |

|                                  |                         |
|----------------------------------|-------------------------|
| <b><u>OSR AREA DETAILS:-</u></b> |                         |
| OSR REQUIRED                     | : 2433.20 SQ.M (10.00%) |
| OSR PROVIDED                     | : 2468.66 SQ.M (10.15%) |

| <b><u>PARKING DESCRIPTIONS</u></b> | <b><u>REQUIRED</u></b> | <b><u>PROVIDED</u></b> |
|------------------------------------|------------------------|------------------------|
| TOTAL LORRY (3.5x10.0)             | 03 NO'S                | 03 NO'S                |
| TOTAL CAR (2.5x5.0)                | 02 NO'S                | 02 NO'S                |
| TOTAL T.W (1.0x1.8)                | 15 NO'S                | 20 NO'S                |
| TOTAL CYCLE (0.56x1.8)             | 15 NO'S                | 20 NO'S                |

| JOINERY DETAILS       |                 |
|-----------------------|-----------------|
| Description           | Size (In Meter) |
| D - Door              | 0.91 x 2.14     |
| D1 - Door 1           | 0.80 x 2.14     |
| W - Window            | 2.44 x 1.50     |
| W1 - Window 1         | 1.22 x 1.37     |
| RS - Rolling Shutter  | 6.93 x 3.05     |
| V - Toilet Ventilator | 0.60 x 0.90     |

|                                 |   |       |  |
|---------------------------------|---|-------|--|
| <b><u>BUILDING HEIGHT:-</u></b> |   |       |  |
| PRODUCTION BLOCK HEIGHT         | = | 9.34m |  |
| CHIPS CUTTING BLOCK HEIGHT      | = | 6.28m |  |
| OFFICE BLOCK HEIGHT             | = | 3.57m |  |
| EB & SECURITY BLOCK HEIGHT      | = | 3.54m |  |

|                       |   |         |
|-----------------------|---|---------|
| TOTAL NO. OF LABOUR'S | = | 20 No's |
| TOTAL H.P             | = | 150 H.P |

  
R. SABARMANIKANDAN, **EC, MC,**  
Regd. & **Ed Engineer**  
Reg. No: **SPCP/002 / 1002/2002**  
**SRI RAMA ASSOCIATES**  
E7, 1st Floor, **Co. 101**, Peelamedu,  
Chennai - **601 004** Mobile: **9840618000**

**REGISTERED ENGINEER**

**For SKANT A FIBER**



PROPRIETARY

**APPLICANT**

  
**R. SABARMANIKANDAN, (ME)(Civil),**  
 Regd. Jctd Structural Engineer  
 Reg. No : DTOP / BE / G-II / 003 / 2022  
**SRI RANGA ASSOCIATES**  
 E7, Thirumalai Complex, Sarathi Nagar, Peelamedu,  
 Coimbatore - 641 004 Mobile: 8838516809

**REGISTERED  
STRUCTURAL ENGINEER**

TECHNICAL APPROVAL  
APPLICATION NO: SWP/BPA/732489/2025  
APPROVAL NO : BP/TCP(TD) No. 11/2026

PLAN SHOWING THE PROPOSED  
CONSTRUCTION OF AC SHEET AND RCC  
ROOF COIR MANUFACTURING  
COTTAGE INDUSTRIAL BUILDING IN  
S.F.Nos: 493/2, 495/2, SOMAVARAPATTI  
VILLAGE AND PANCHAYAT,  
UDUMALAIPETTAI TALUK, TIRUPPUR  
DISTRICT.

SCALE :- 1:100

NAME OF THE APPLICANT : D.NITHYA  
W/o, C.DineshBabu

ONLINE APPLICATION NO: SWP/BPA/732489/2025

PROPOSED SITE AREA DETAILS

| AREA DETAILS            | SQM      |
|-------------------------|----------|
| Area As Per Document    | 24332.00 |
| Area As Per FMB         | 24332.00 |
| Super Imposed Site Area | 24356.78 |

AREA DETAILS

| S.L.No | Description              | F.S.I Area (SQM) | Non -F.S.I Area (SQM) | Total Area (SQM) |
|--------|--------------------------|------------------|-----------------------|------------------|
| 1      | Production Shed (Pro)    | 657.29           |                       | 657.29           |
| 2      | Chips Cutting Shed (Pro) | 390.10           | ---                   | 390.10           |
| 3      | Security & EB Room       | 30.66            | ---                   | 30.66            |
| 4      | Office Area              | 48.27            | ---                   | 48.27            |
| 5      | Squeezer Shed (Pro)      | 95.06            | ---                   | 95.06            |
|        | Total                    | 1221.38          | ---                   | 1221.38          |

JOINERY DETAILS

| Description           | Size (In Meter) |
|-----------------------|-----------------|
| D - Door              | 0.91 x 2.14     |
| D1 - Door 1           | 0.80 x 2.14     |
| W - Window            | 2.44 x 1.50     |
| W1 - Window 1         | 1.22 x 1.37     |
| RS - Rolling Shutter  | 6.93 x 3.05     |
| V - Toilet Ventilator | 0.60 x 0.90     |

MACHINERY H.P DETAILS

PRODUCTION MACHINERY UNITS - 59 H.P  
CHIPS CUTTING MACHINERY UNITS - 64 H.P  
OTHERS - 27 H.P

TOTAL H.P = 150 H.P

TOTAL NO. OF LABOUR'S = 20 No's

*R. S. Ranga*  
R.SABARMANIKANDAN, M.E.(CH),  
Regd. Serial Structural Engineer  
Reg. No. 0702/BE / 04-11 / 003 / 2022  
SRI RANGA ASSOCIATES  
E7, Thirumagal Complex, Santho Nagar, Peelamedu,  
Coimbatore - 641 004 Mobile: 9839516009

REGISTERED  
STRUCTURAL ENGINEER


*R. S. Ranga*  
R.SABARMANIKANDAN, M.E.(CH),  
Regd. Serial Engineer  
Reg. No. 0702/BE / 04-11 / 003 / 2022  
SRI RANGA ASSOCIATES  
E7, Thirumagal Complex, Santho Nagar, Peelamedu,  
Coimbatore - 641 004 Mobile: 9839516009

REGISTERED ENGINEER


For SKANT A FIREERS

*SKANT A FIREERS*  
PROPRIETRIX


APPLICANT

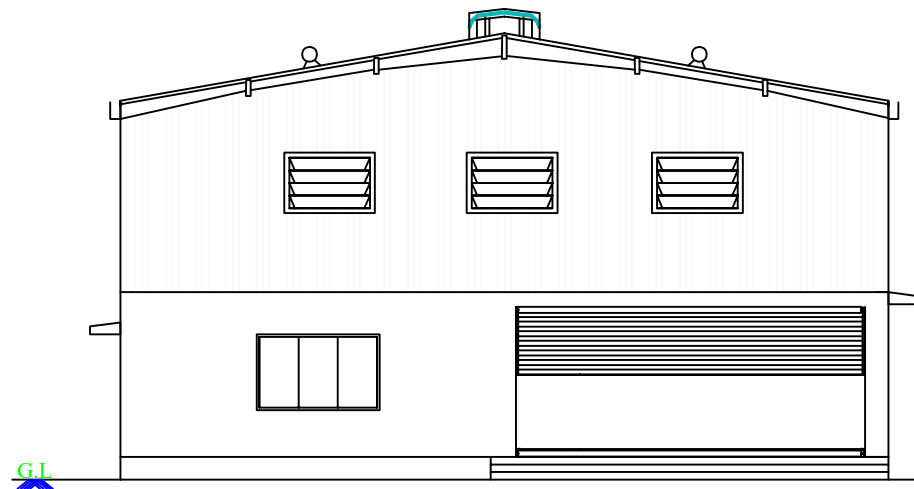


ELEVATION

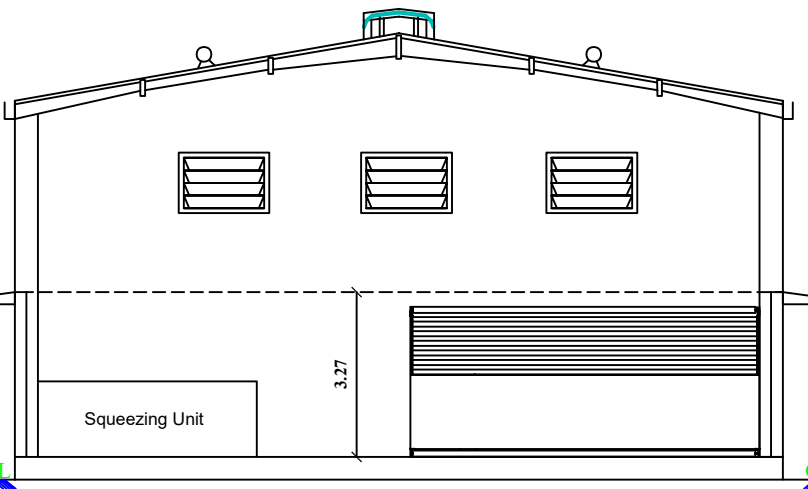


SECTION ON A-A

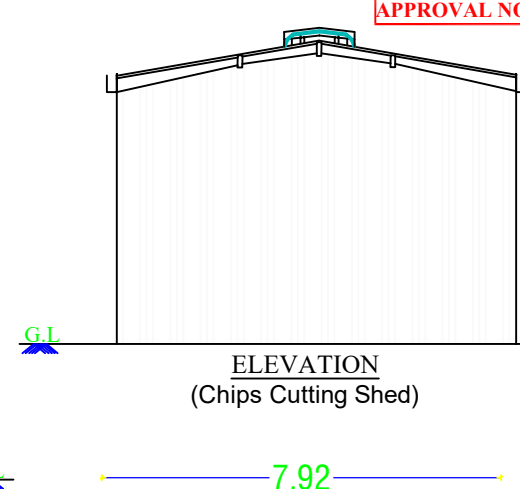


ELEVATION  
(Chips Cutting Shed)

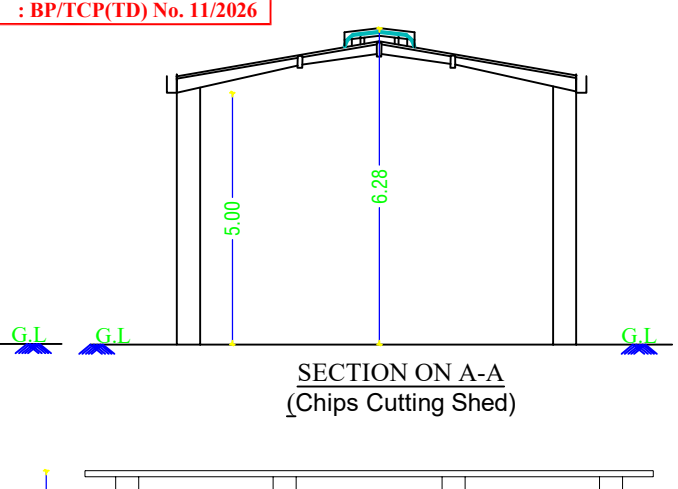


SECTION ON A-A  
(Chips Cutting Shed)

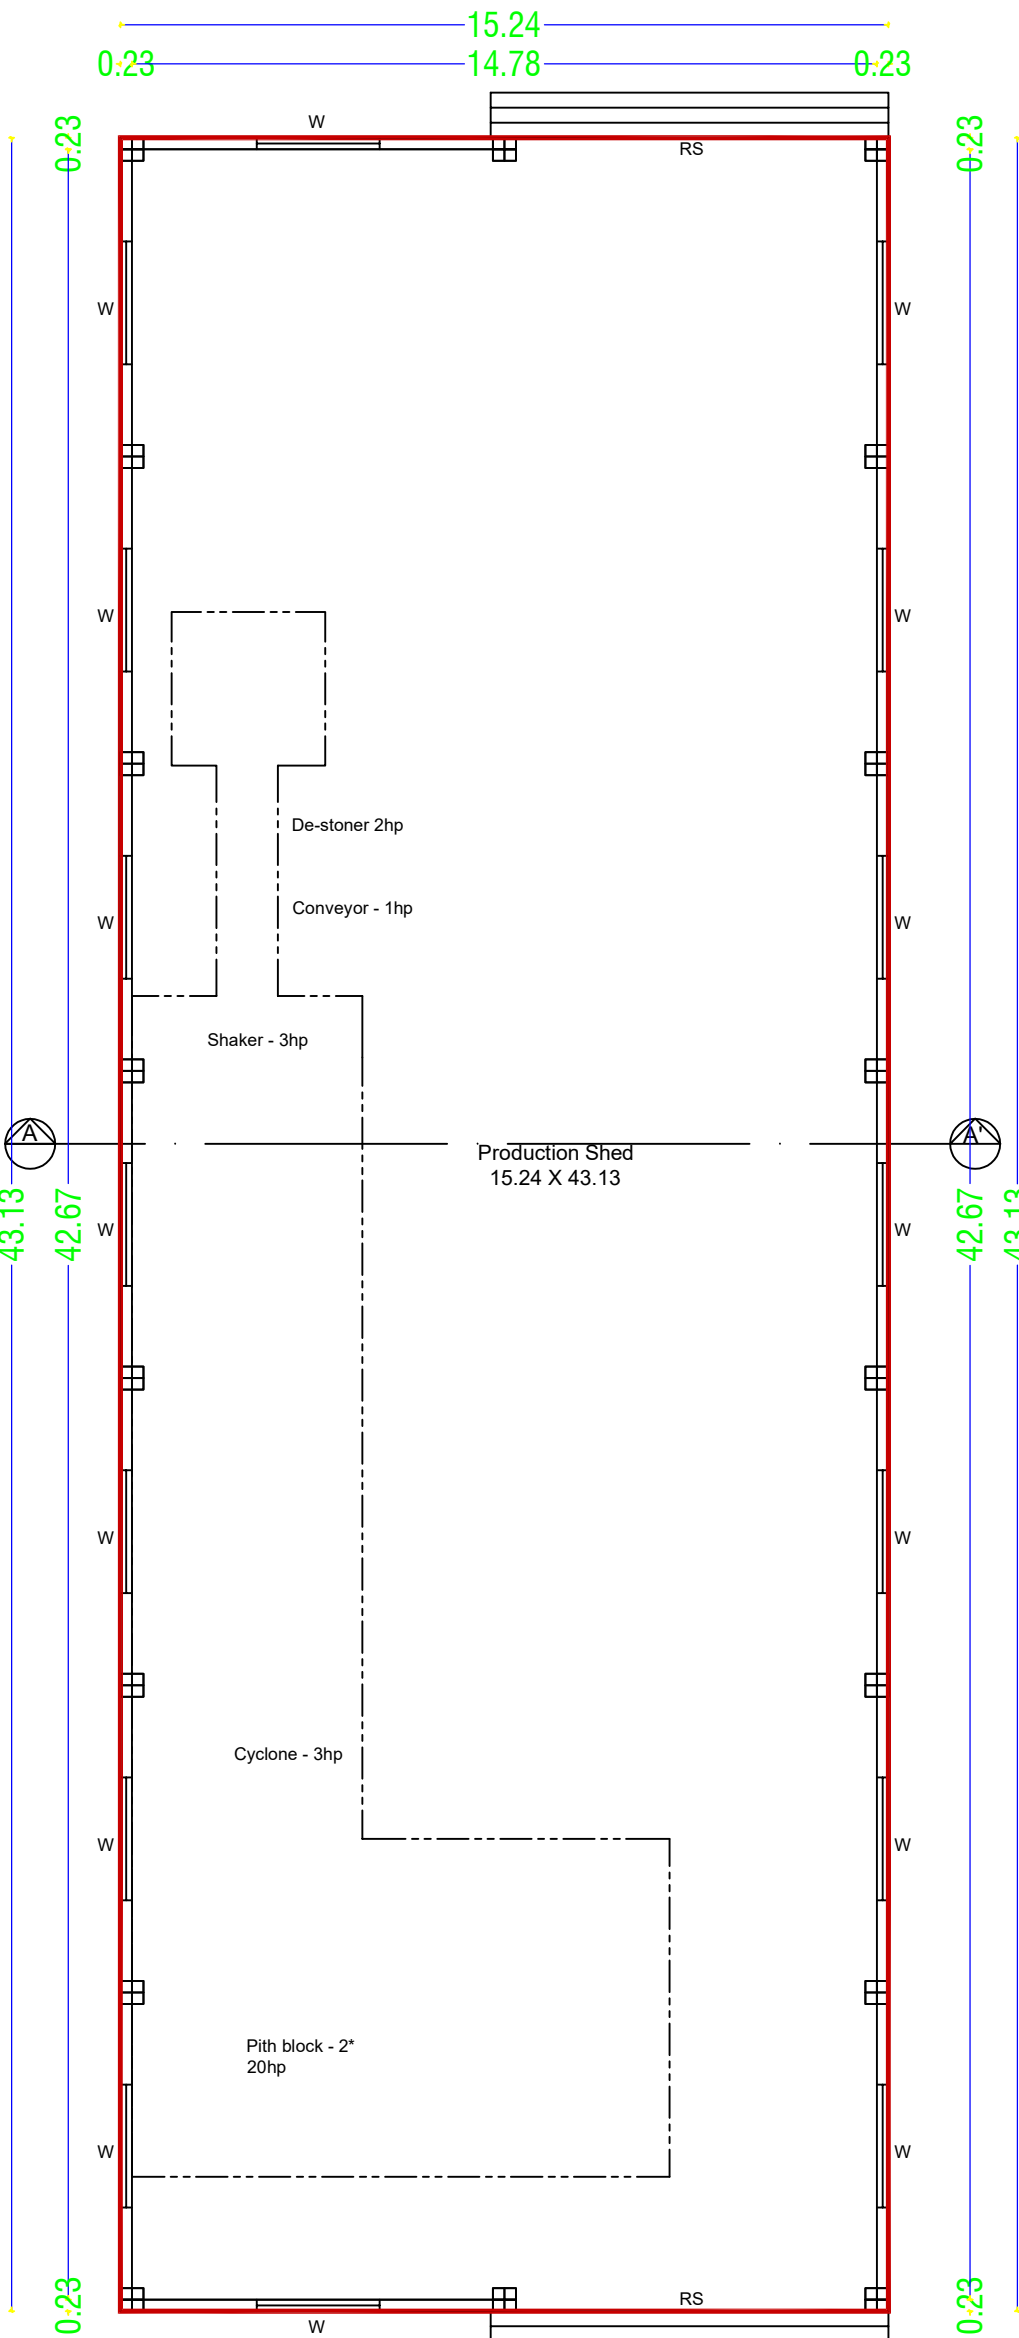


GROUND FLOOR PLAN

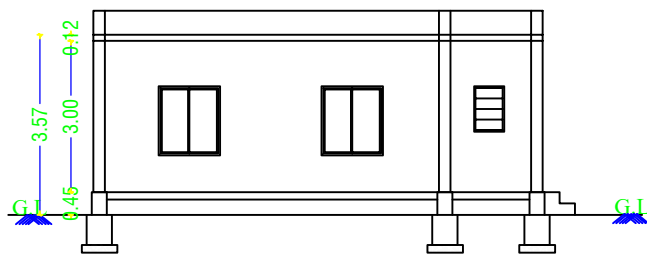


SECTION ON A-A

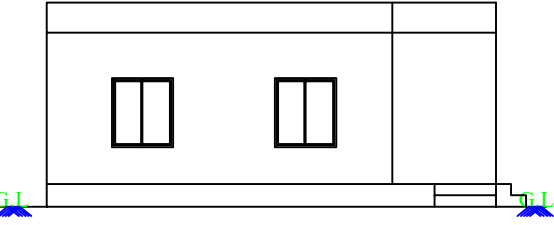


ELEVATION

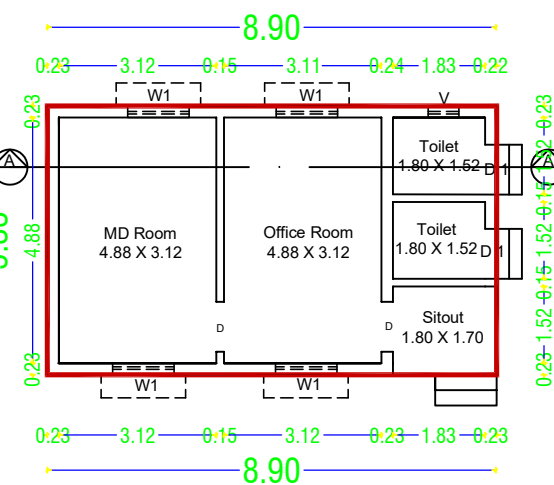


GROUND FLOOR PLAN  
OFFICE ROOM

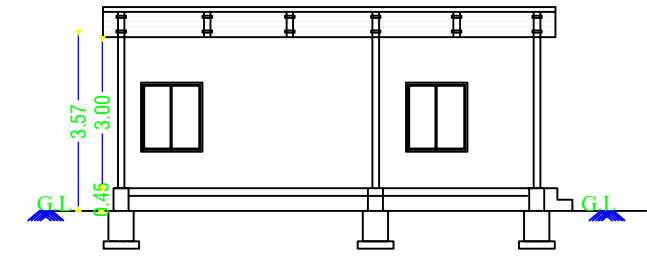


SECTION ON A-A

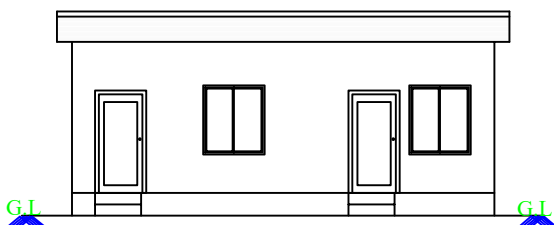


ELEVATION

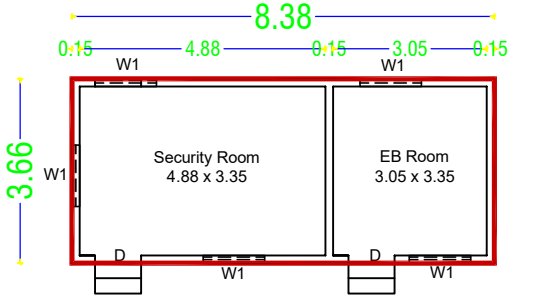


GROUND FLOOR PLAN

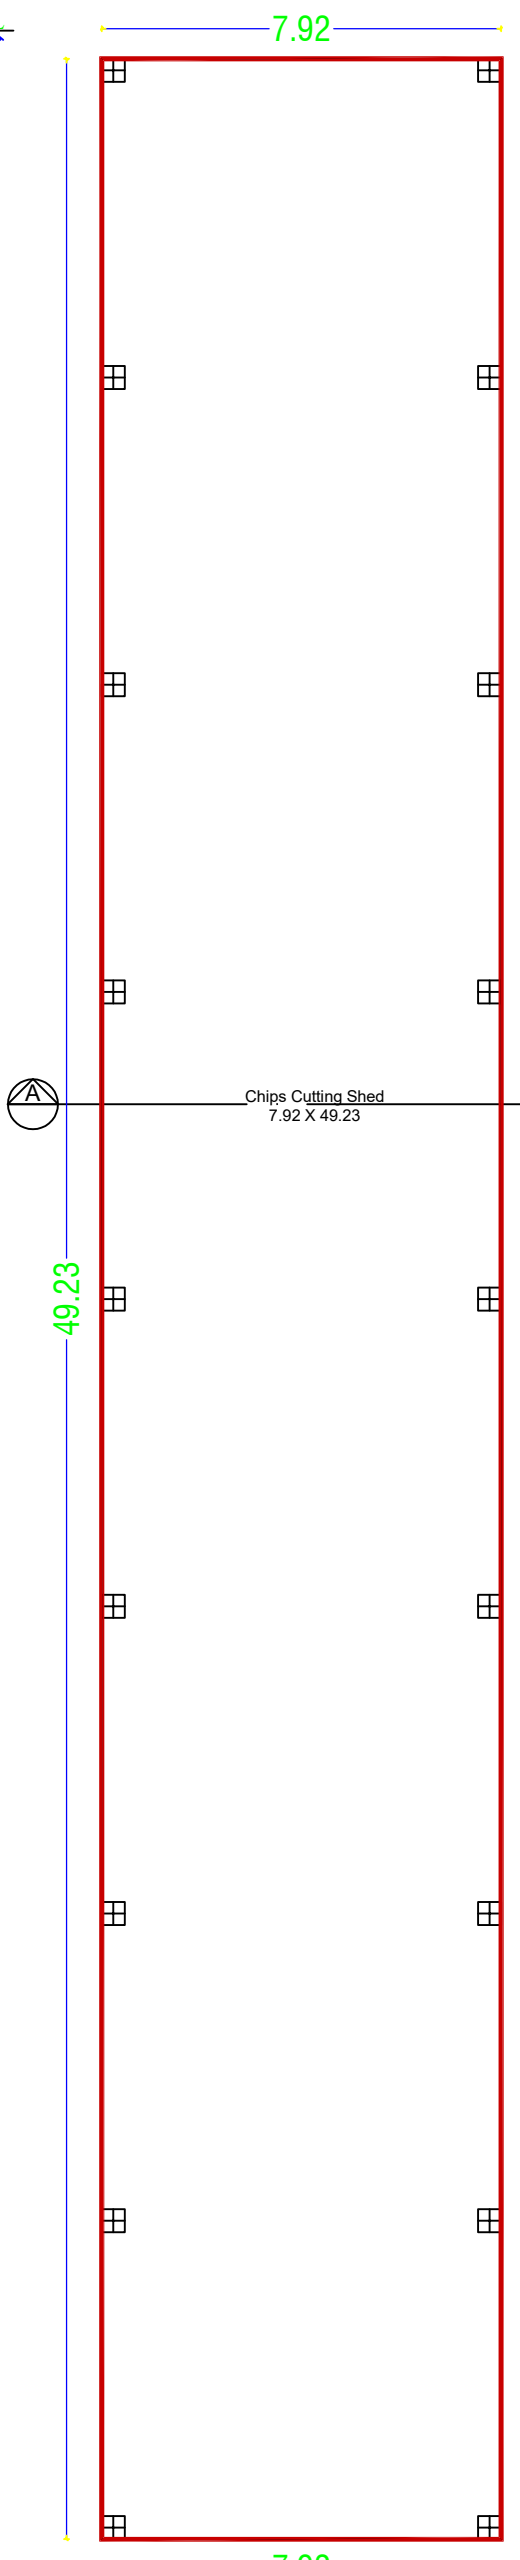


GROUND FLOOR

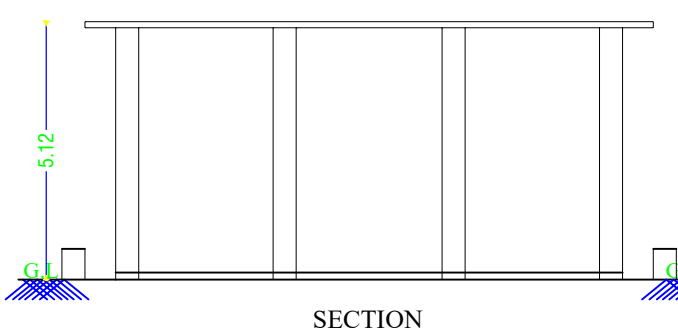


SECTION

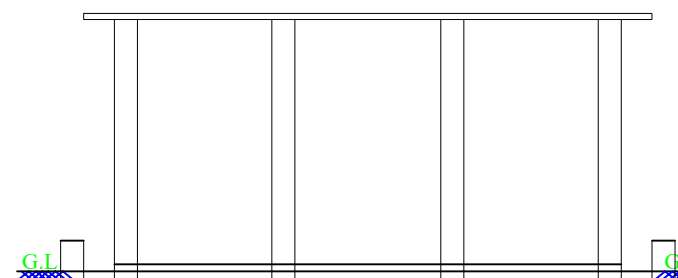



ELEVATION

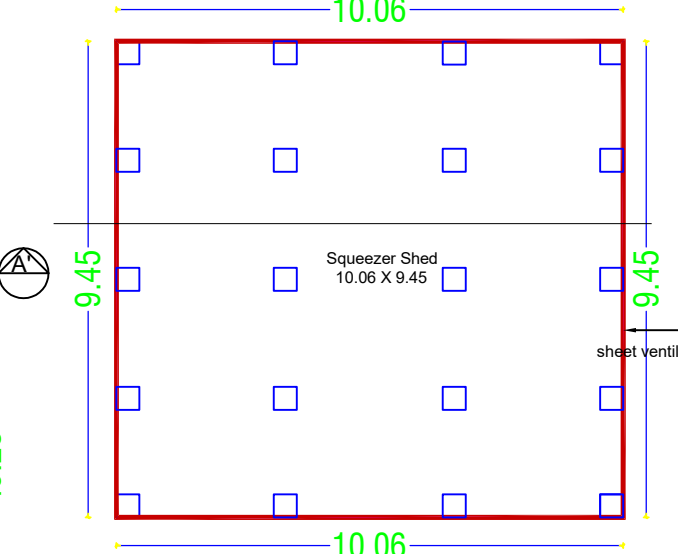

GROUND FLOOR

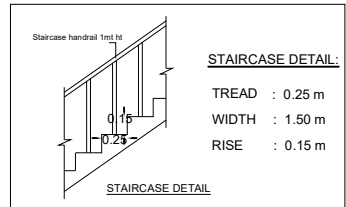

FIRE EXTINGUISHER : FE  
EMERGENCY ALARM : EA

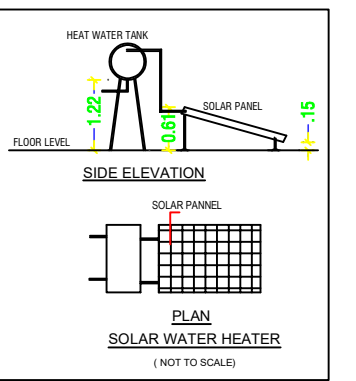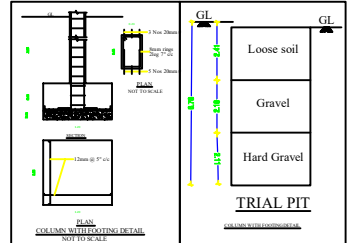

# Eight ways to know a piece of land before you pay for it.

This report covers one part of the picture. These cover the rest, drawn from the same government records, for any property in Tamil Nadu.

## LandLens One

Ask anything about a property and get an answer grounded in live government records, with the sources shown.

[/landlens/one](#)



## Verify My Land

Every record check run on one property and returned as a single report.

[/landlens/verify-my-land](#)



## Legal Opinion

An advocate's written opinion on the title, built on the records we pull for it.

[/landlens](#)



## One Map

Every layer on one map: the parcel, its boundary, zoning, water bodies and what sits around it.

[/landlens/one/map](#)



## PriceMap

What land actually changed hands for around this plot, taken from the registered deeds.

[/landlens/pricemap](#)



## Build Scope

What you are allowed to build here: floor space, height, coverage and setbacks.

[/landlens/build-scope](#)



## Property Tracker

Watch a property and hear about it when something new is registered against it.

[/landlens/property-tracker](#)



## Deal Room

Run the transaction in one place: documents, stamping, signatures and the parties.

[/landlens/deal-room](#)



# Twenty-four checks you can run yourself, at no cost.

## Records and verification

The registers themselves, read for you.

Encumbrance Certificate

Patta and Chitta

Field Measurement Sketch

EC Analyzer

Bank charge check

Court case search

Seller background check

Approval check by survey

## Zoning and land use

What the plan says can happen on this land.

Land use zone finder

CMDA land use check

Coastal regulation zone

Master plan check

Water bodies finder

Airport height clearance

## Value and duty

What it is worth and what it costs to register.

Guideline value by street

Guideline value by survey

Stamp duty and registration fees

Capital gains

Floor space index

Area unit converter

## Registers and directories

Who holds it, and which office keeps the record.

Find your registering office

Temple property check

Waqf property check

RERA register



Every free tool  
/tools



Services we run  
for you  
/services



The LandLens  
suite  
/landlens/one



# Every claim in this document traces back to a government record.

---

Legal opinions, due diligence and title verification

---

Building plan, layout and sub-division approvals

---

Completion and occupancy certificates, regularisation

---

Escrow, negotiation and NRI property management

---

Land survey, soil testing, architecture and construction

---

**Verified RealEstate**  
3/350/2 Mettukuppam,  
OMR Thoraipakkam,  
Chennai 600 097, India  
[hello@verified.realestate](mailto:hello@verified.realestate)  
+91 9996 12 9996

Prepared from the registers named on the page each finding sits on. Where a register could not be read, this document says so in its place rather than leaving the gap to be read as a clean result.

