

PP

APPROVAL RECORD

Planning Permission

Tiruppur district, Tamil Nadu

APPROVAL TYPE

Building Plan

ISSUING AUTHORITY


Rural Panchayat

The approval as the planning authority issued it, reproduced in full behind this page.


An approval speaks to what was sanctioned, not to what was built. Completion is a separate record.

PLAN SHOWING THE PROPOSED CONSTRUCTION OF (BLOCK - 1) RCC ROOF GROUND FLOOR AND FIRST FLOOR RESIDENTIAL BUILDING , (BLOCK - 2) R.C.C ROOF OFFICE BUILDING AND (BLOCK - 3) R.C.C ROOF TOILET BLOCK , AT OLD S.F.NO - 177/1B2D PART , NEW S.F.NO - 177/1B2D2 , PATTa NO - 2690 , KANIAMPOONDI VILLAGE AND PANCHAYAT, AVINASHI TALUK , TIRUPPUR DISTRICT.


APPLICANT'S NAME:- T . ARAVINDAN S/o THANGAVEL

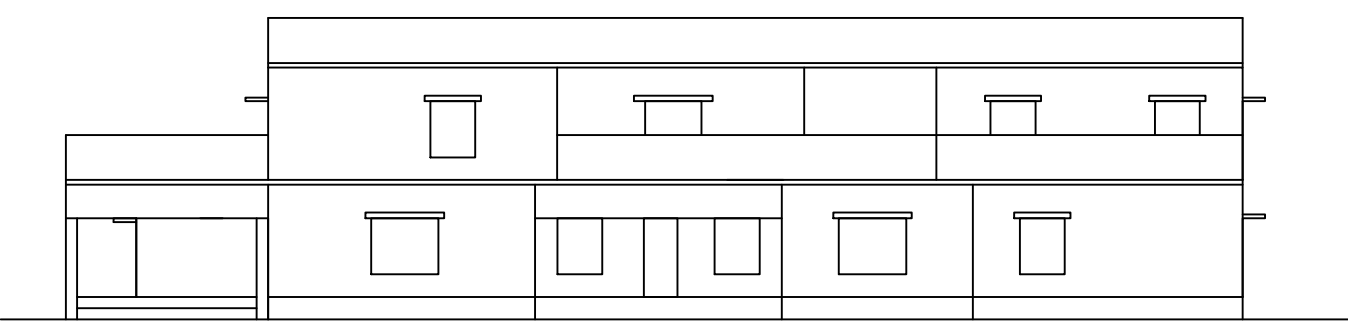


ELEVATION (FACING NORTH)

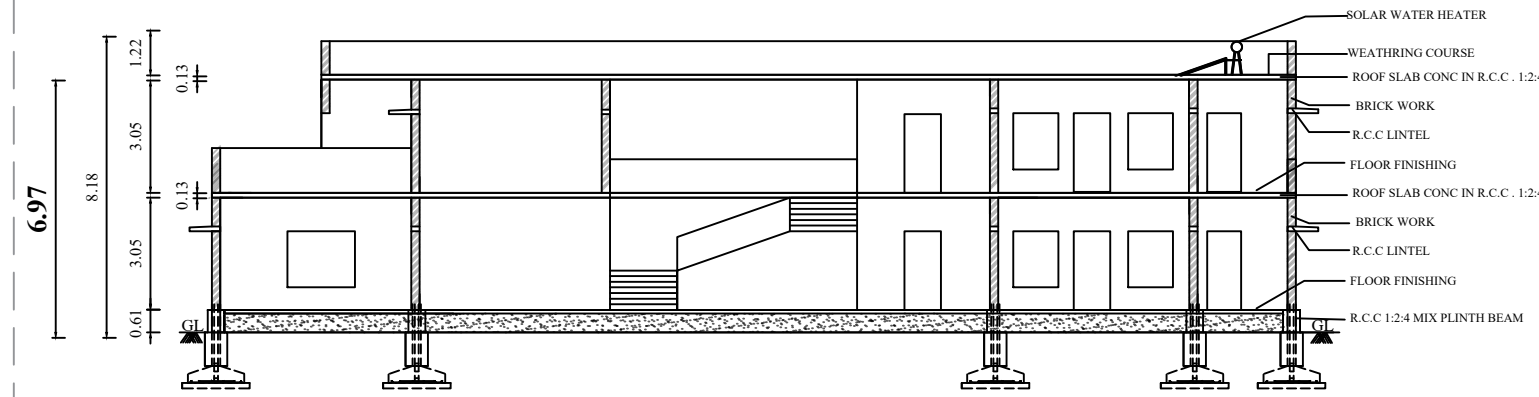


SECTION "AA"

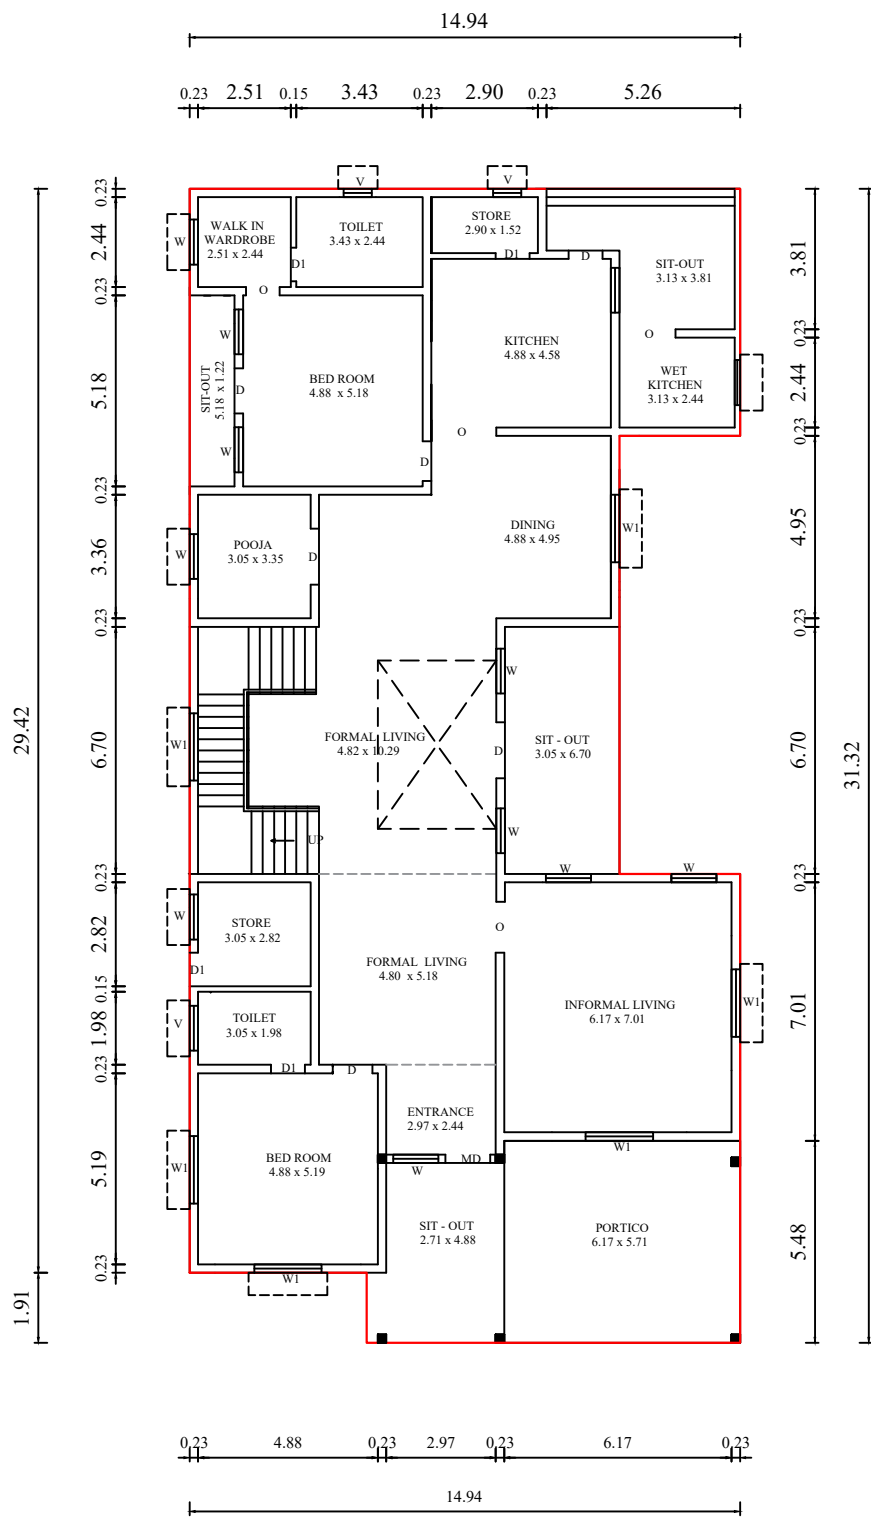


GROUND FLOOR PLAN

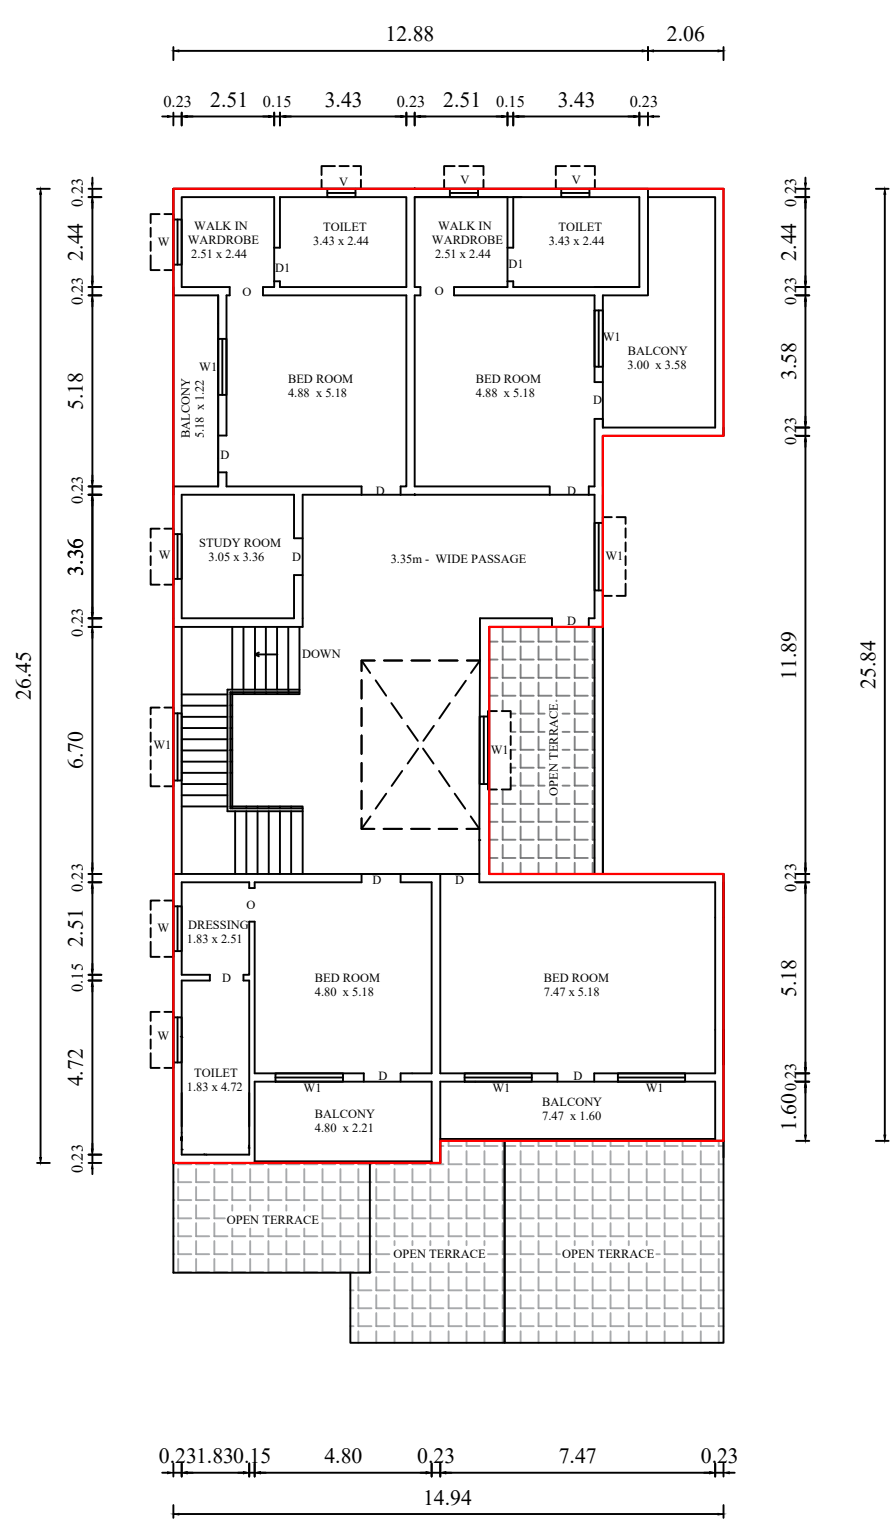


FIRST FLOOR PLAN

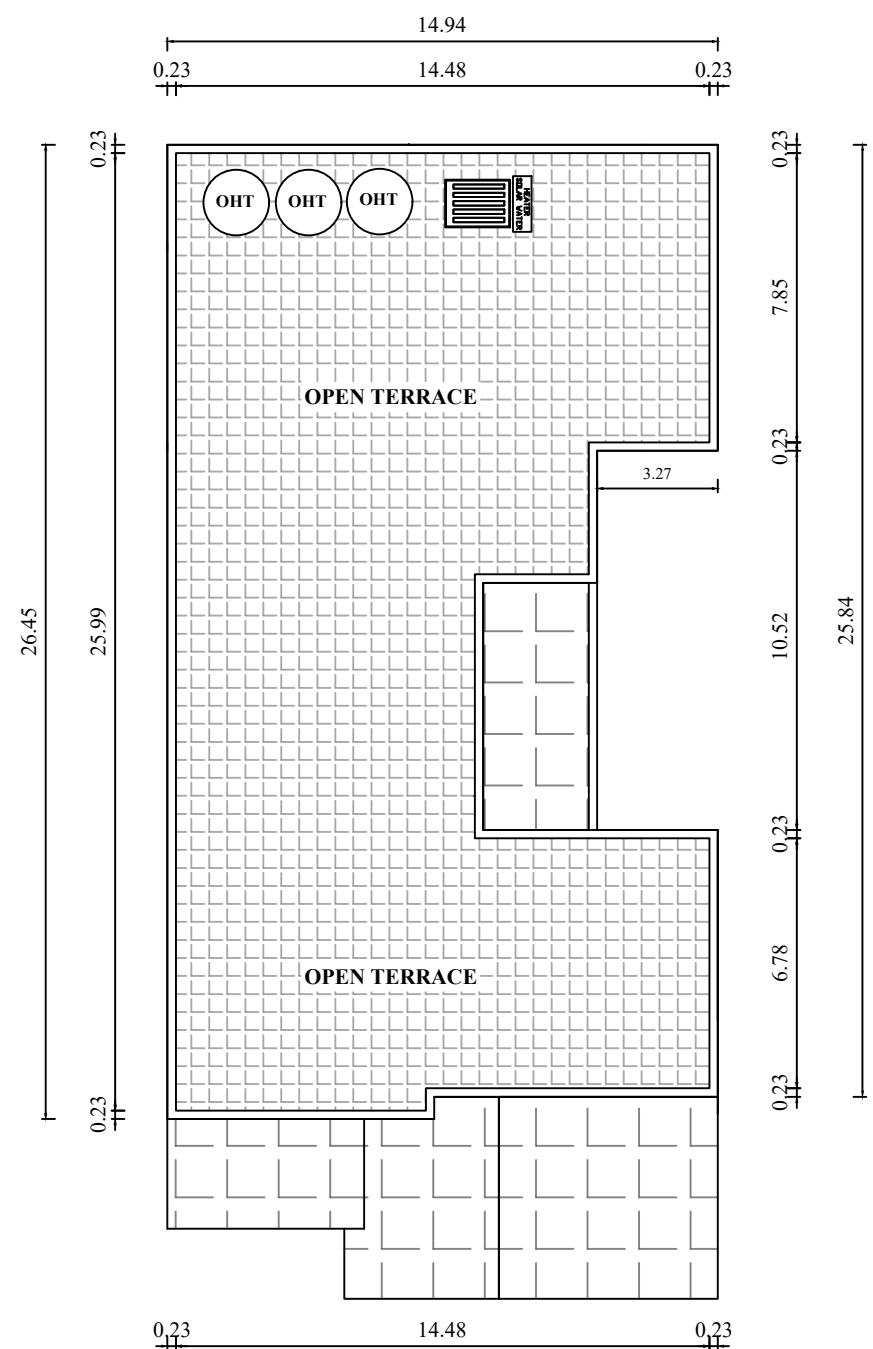


TERRACE FLOOR PLAN

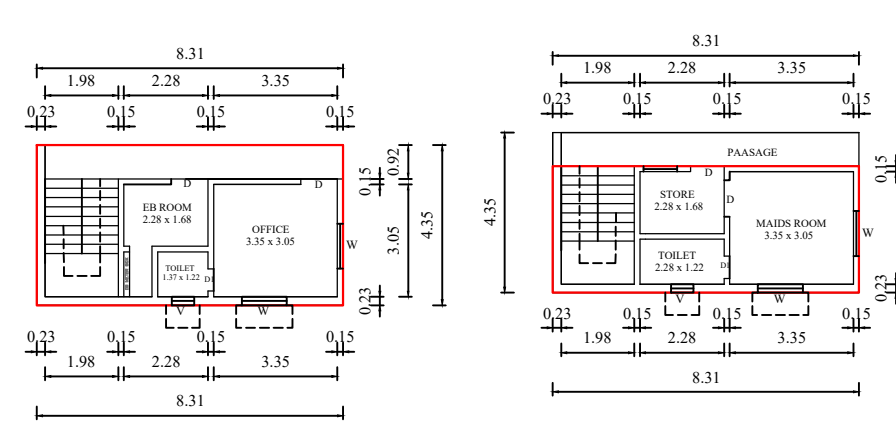


GROUND FLOOR PLAN

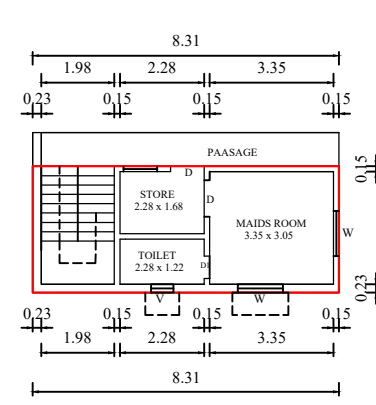


FIRST FLOOR PLAN

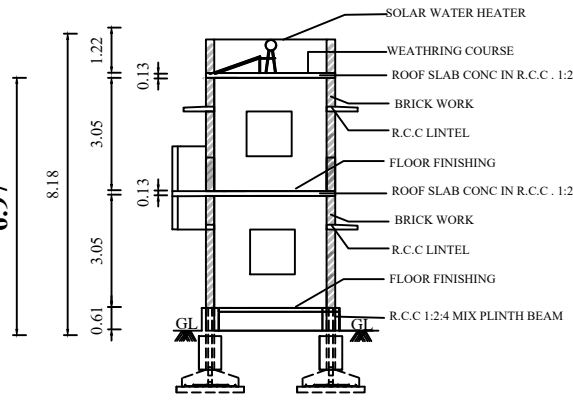


SECTION ON "AA"

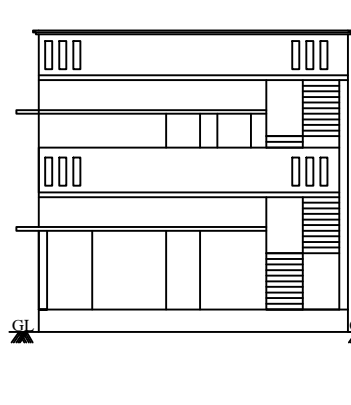

ELEVATION (FACING WEST)

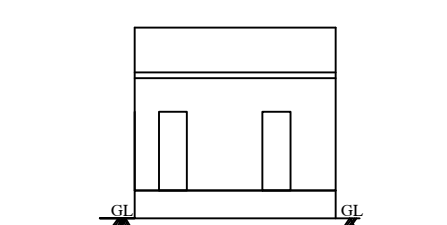


ELEVATION(Facing North)

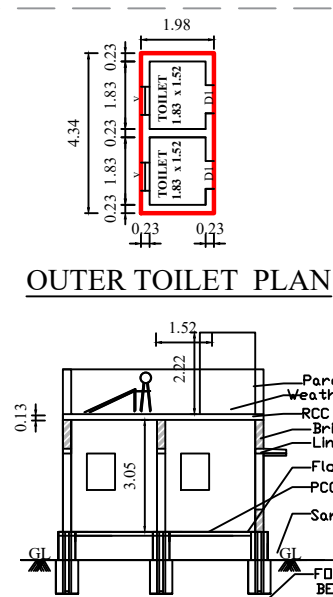


OUTER TOILET PLAN

TOILET BLOCK

SECTION VIEW

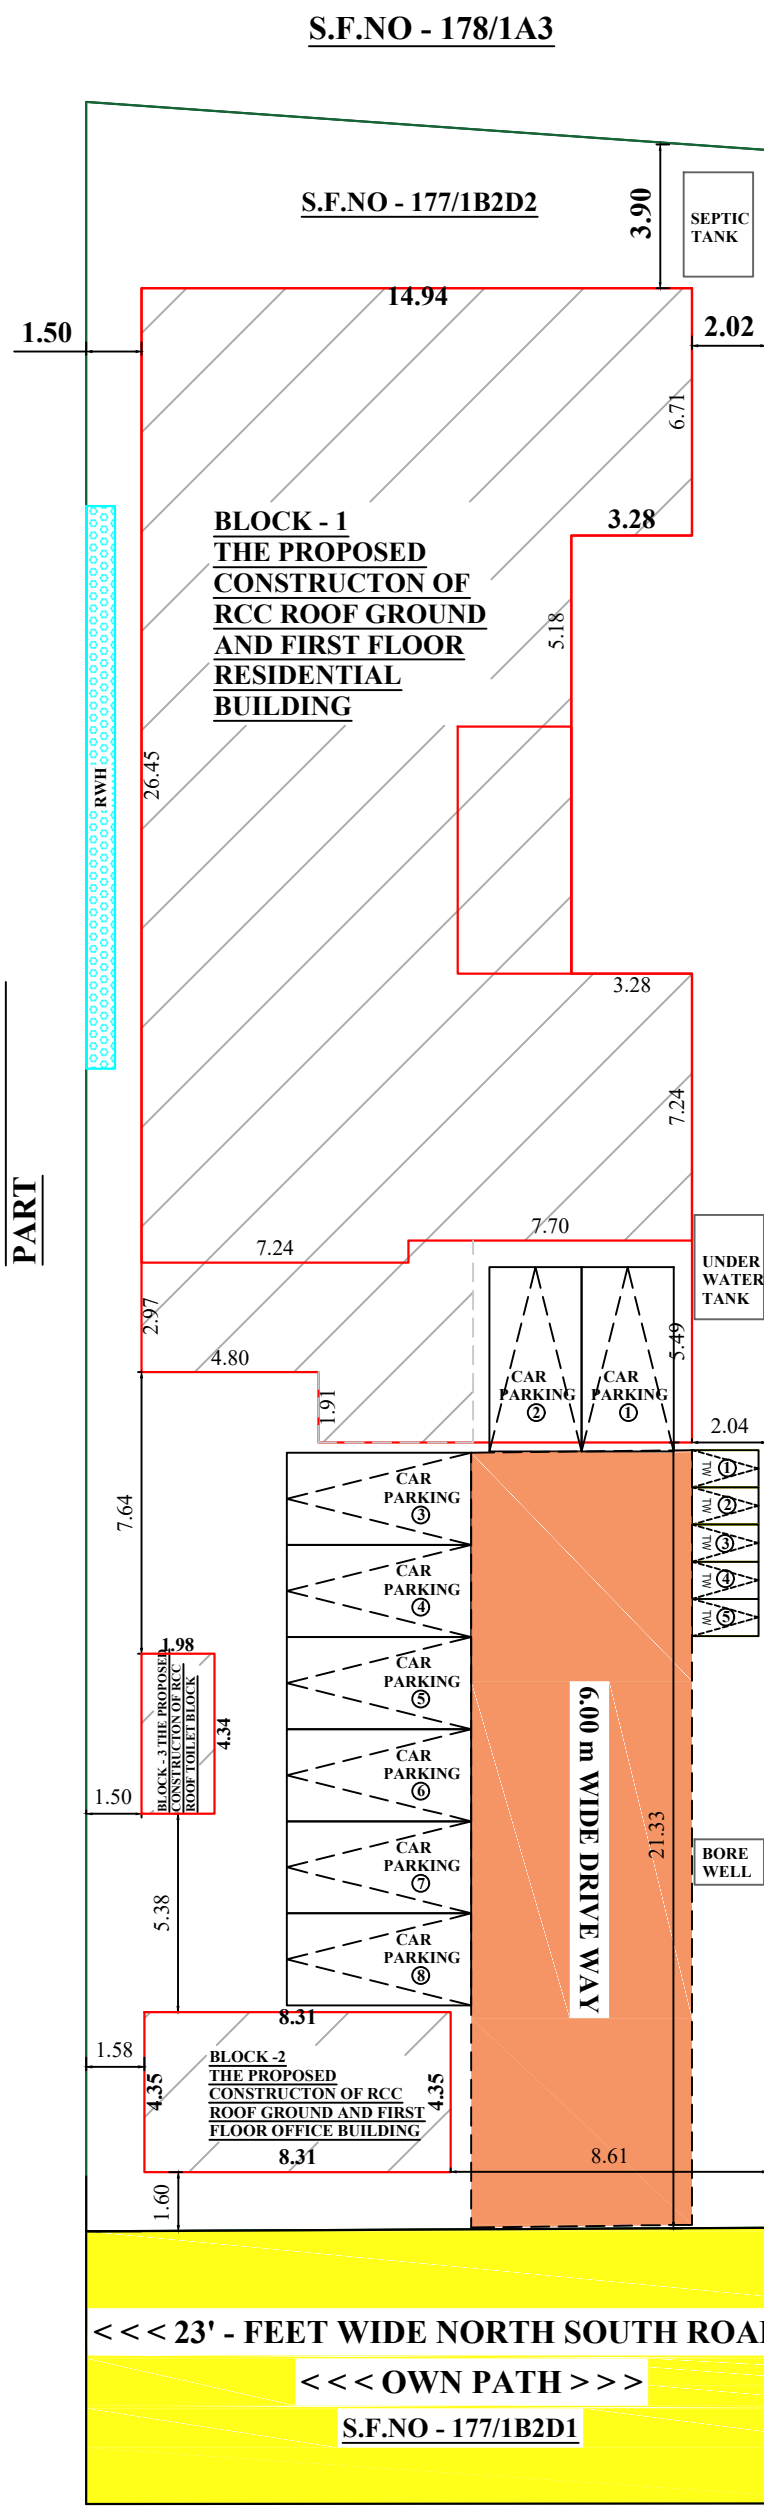

SITE PLAN

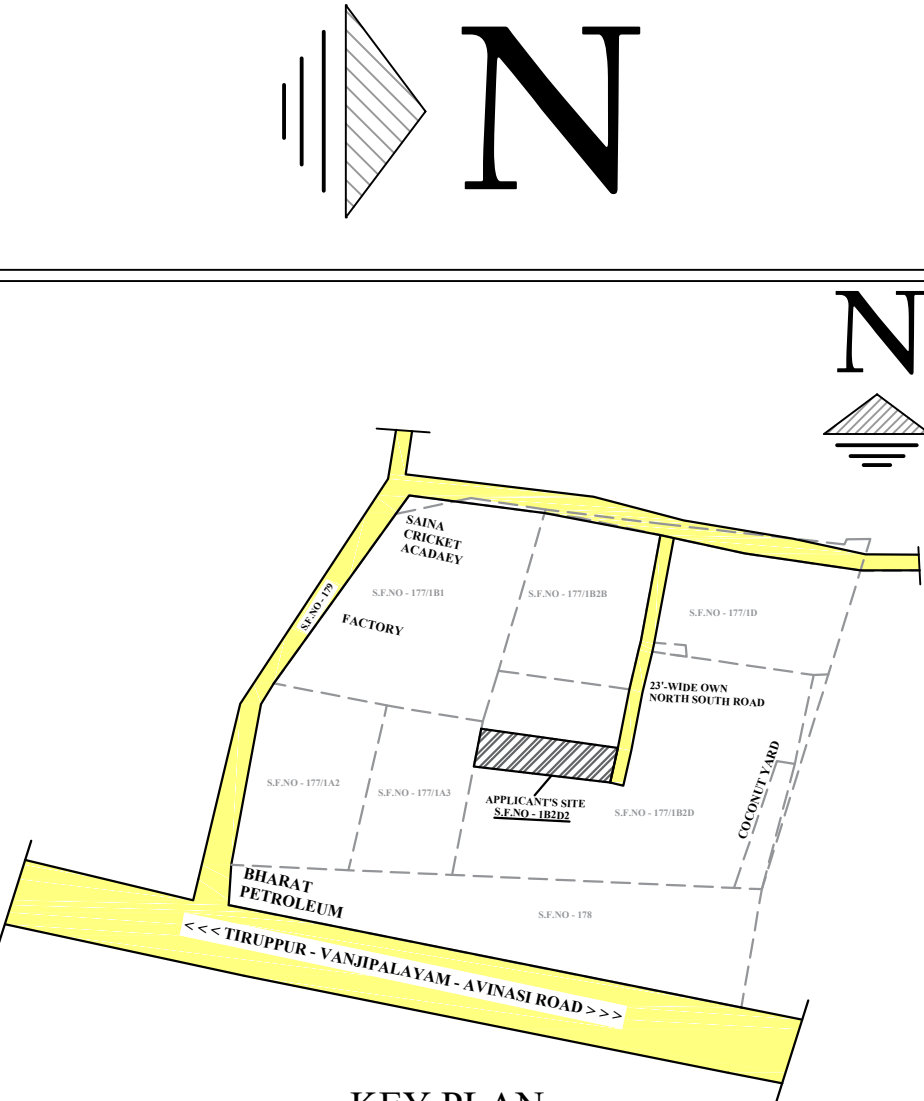

KEY PLAN

AREA DETAILS

AREA OF THE SITE(AS PER DOCUMENT/PATTA)		1057.00Sqm
AREA OF THE SITE(AS PER FMB)		1055.02 Sqm
FLOOR AREA	SQ.FT	SQ.M
BLOCK - 1 (RCC ROOF RESIDENTIAL BUILDING)		
GROUND FLOOR	4519.23	419.85
FIRST FLOOR	3560.27	330.76
BLOCK - 2 (RCC ROOF OFFICE BUILDING)		
GROUND FLOOR	388.79	36.12
FIRST FLOOR	306.88	28.51
BLOCK - 3 (RCC ROOF TOILET BLOCK)		
GROUND FLOOR	92.68	8.61
TOTAL FSI AREA	8867.85	823.85
NET OPEN SPACE	2488.28	231.17

F.S.I = $\frac{\text{TOTAL BUILTUP AREA}}{\text{SITE EXTENT}} = \frac{823.85}{1055.02} = 0.78 < 2$

PLOT COVERAGE = $\frac{\text{TOTAL COVERED AREA}}{\text{SITE EXTENT}} \times 100 = \frac{464.58}{1055.02} \times 100 = 44.04\%$

PARKING DETAILS	REQUIRED	PROVIDED
FOUR WHEELER (CAR PARKING)	07	08
TWO WHEELER (BIKE PARKING)	00	05

JOINERY DETAILS:		
DESCRIPTION		IN METER
MD MAIN DOOR		1.52 X 2.13
D DOOR		1.00 X 2.13
D1 TOILET DOOR		0.76 X 2.13
O OPENING		1.52 X 2.13
W1 WINDOW		2.44 X 1.88
W WINDOW		1.83 X 1.52
KW WINDOW		1.88 X 1.88
V VENTILATOR		1.00 X 1.00

LEGENDS:-	
	PROPOSED RESIDENTIAL BUILDING
	SITE BOUNDARY
	PROPOSED TOILET BLOCK
	APPROACH ROAD
	RWH

T. ARAVINDAN S/o THANGAVEL.


APPLICANT'S SIGNATURE

Er.B.JEEVANANTHAM
REGISTERED ENGINEER
Reg No: TD/RE/Gr-11/2024/06/026,
Dt: 10.06.2024
Mobile : 900 333 1000


REGISTERED ENGINEER




WATER HARVESTING

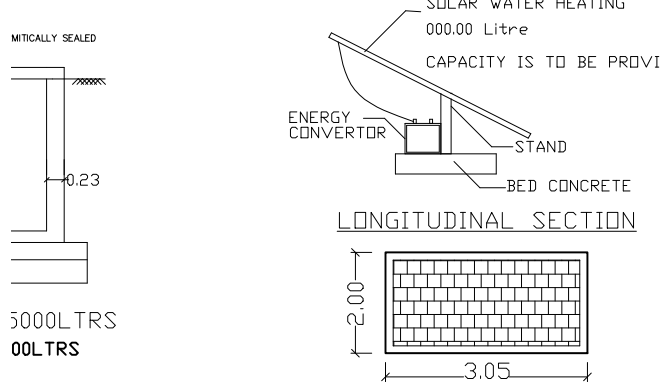


SOLAR SYSTEM

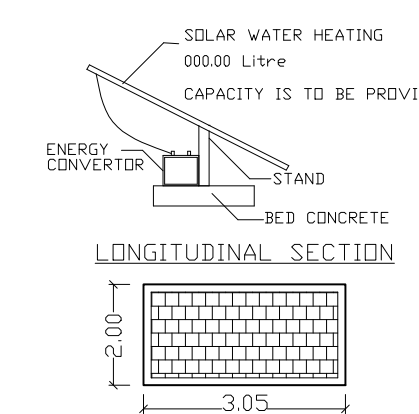


STAIR CASE DETAILS:-

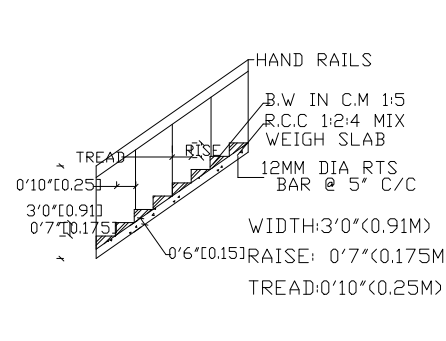


SEPTIC TANK

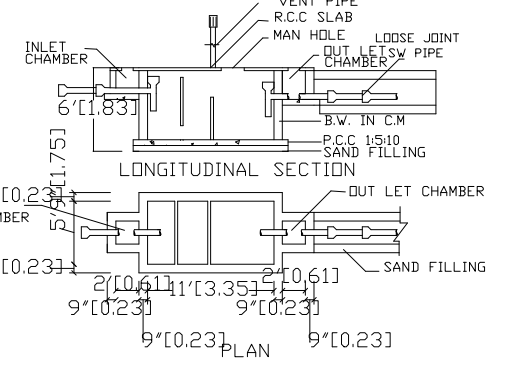


RAIN WATER HARVESTING SYSTEM

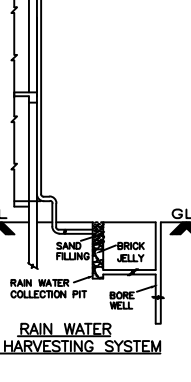


PERCUSSION PIT

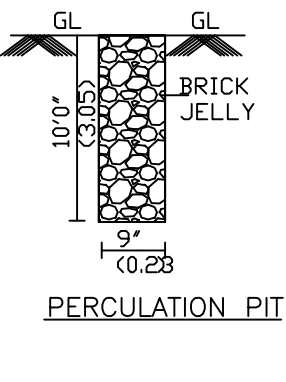


COMPOUND WALL DETAILS

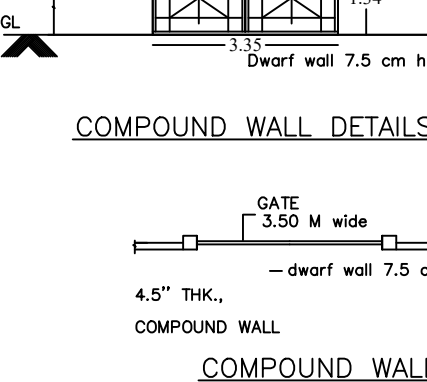


SECTION

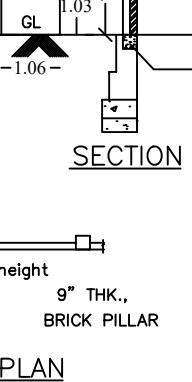


PLAN

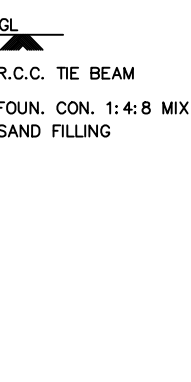

SEPTIC TANK

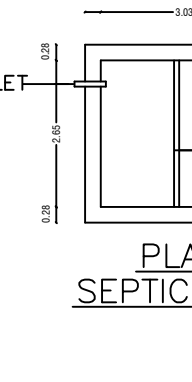

SECTION OF SEP.TANK

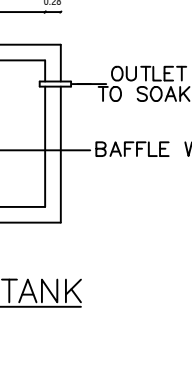

Eight ways to know a piece of land before you pay for it.

This report covers one part of the picture. These cover the rest, drawn from the same government records, for any property in Tamil Nadu.

LandLens One

Ask anything about a property and get an answer grounded in live government records, with the sources shown.

[/landlens/one](#)



Verify My Land

Every record check run on one property and returned as a single report.

[/landlens/verify-my-land](#)



Legal Opinion

An advocate's written opinion on the title, built on the records we pull for it.

[/landlens](#)



One Map

Every layer on one map: the parcel, its boundary, zoning, water bodies and what sits around it.

[/landlens/one/map](#)



PriceMap

What land actually changed hands for around this plot, taken from the registered deeds.

[/landlens/pricemap](#)



Build Scope

What you are allowed to build here: floor space, height, coverage and setbacks.

[/landlens/build-scope](#)



Property Tracker

Watch a property and hear about it when something new is registered against it.

[/landlens/property-tracker](#)



Deal Room

Run the transaction in one place: documents, stamping, signatures and the parties.

[/landlens/deal-room](#)



Twenty-four checks you can run yourself, at no cost.

Records and verification

The registers themselves, read for you.

Encumbrance Certificate

Patta and Chitta

Field Measurement Sketch

EC Analyzer

Bank charge check

Court case search

Seller background check

Approval check by survey

Value and duty

What it is worth and what it costs to register.

Guideline value by street

Guideline value by survey

Stamp duty and registration fees

Capital gains

Floor space index

Area unit converter

Zoning and land use

What the plan says can happen on this land.

Land use zone finder

CMDA land use check

Coastal regulation zone

Master plan check

Water bodies finder

Airport height clearance

Registers and directories

Who holds it, and which office keeps the record.

Find your registering office

Temple property check

Waqf property check

RERA register



Every free tool
/tools



Services we run
for you
/services



The LandLens
suite
/landlens/one



Every claim in this document traces back to a government record.

Legal opinions, due diligence and title verification

Building plan, layout and sub-division approvals

Completion and occupancy certificates, regularisation

Escrow, negotiation and NRI property management

Land survey, soil testing, architecture and construction

Verified RealEstate
3/350/2 Mettukuppam,
OMR Thoraipakkam,
Chennai 600 097, India
hello@verified.realestate
+91 9996 12 9996

Prepared from the registers named on the page each finding sits on. Where a register could not be read, this document says so in its place rather than leaving the gap to be read as a clean result.

