PP APPROVAL RECORD

Planning Permission

Survey 174/7 and 1 more

Sinniyampalayam

Tiruppur district, Tamil Nadu

APPROVAL TYPE
Building Plan

ISSUING AUTHORITY
Rural Panchayat

The approval as the planning authority issued it, reproduced in full behind this page.

An approval speaks to what was sanctioned, not to what was built. Completion is a separate record.

Verified RealEstate™

3/350/2 Mettukuppam,
OMR Thoraipakkam,
Chennai 600 097, India

hello@verified.realestate

+91 9996 12 9996

verified.realestate

ONLINE APPLICATION NO : SWP/BPA/928454/2026

BP/ TCP [TD] / NO : 111/2026

SITE AND DETAILED PLAN SHOWING THE PROPOSED CONSTRUCTION OF GALVANIZED SHEET ROOF COTTON SPINNING AND WEAVING INDUSTRIAL BUILDING (GREEN CATEGORY) WITH 66.00 HP IN S.F.NOs : 174/7 AT CHINNIYAMPALAYAM VILLAGE AND CHINNIYAMPALAYAM PANCHAYAT, UTHUKULI TALUK, TIRUPPUR DISTRICT.

APPLICANT : Mr.SIVAGNANAM. S/o Mr.SANDHARASEKAR.

ONLINE APPLICATION NUMBER–SWP/BPA/928454/2026, DATED –16.08.2026

SITE AREA DETAILS :

AS PER DOCUMENT = 16100.00 Sq.m (or) 3.98 ACRE

AS PER PATTA = 16100.00 Sq.m

AS PER SUPER IMPOSED = 16265.41 Sq.m

ALL DIMENSION ARE IN METRE

SCALE 1 : 100

N W E S

BUILDING AREA DETAILS	FSI (Sq.m)	NON FSI (Sq.m)	TOTAL BUILTUP AREA
AREA OF PROPOSED GALVANIZED SHEET ROOF GROUND FLOOR BUILDING (BLOCK–1)	930.16	---	930.16
AREA OF PROPOSED RCC ROOF GROUND FLOOR TOILET (BLOCK –2)	27.00	---	27.00
GRAND TOTAL	957.16	---	957.16

FLOOR SPACE INDEX (FSI) = F.S.I Area / Area of the Site = 957.16 / 16100.00 = 0.05 < 2.0

COLOUR INDEX:–

EXISTING ROAD

APPLICANT SITE BOUNDARY

PROPOSED BUILDING

RAIN WATER HARVESTING

OPEN SPACE RESERVATION

DRIVE WAY

OPEN SPACE RESERVATION	REQUIRED	PROVIDED
	1610.00 Sq.m	1915.00 Sq.m (11.89%)

HEIGHT OF THE BUILDING – 8.26 m

NO OF WORKERS : 36 Nos

PARKING DETAILS	REQUIRED	PROVIDED
1 Lorry Space for every 500 Sq.m., of Working Hall area Working Hall area : 957.16 Sq.m	02	03
1 Car Space for every 200 Sq.m., of Office Floor area Office Flooor area : –– Sq.m	--	02
1 Two Wheeler space for every 50 sqm., of Work shop area and Office Area : 930.16 Sq.m	19	25
1 Cycle space for every 50 sqm., of Work shop area and Office Area : 930.16 Sq.m	19	25

FIRE ALARM SYSTEM

FIRE WATER PIPE


FE FIRE FIGHTING EQUPEMENTS

FIRE HYDRANT


Sl.NO	DESCRIPTION	No.Of Machines	H.P
1	STICHING MACHINE	20 X 2.0	40.00
2	CUTTING TABLE	10 X 2.0	20.00
3	IRONING & PACKING	06 X 1.0	06.00
		Total	66.00


DETAILS OF JOINARIES.


DESCRIPTION	METERS
RS – ROLLING SHUTTER	3.05 X 2.44
D – DOOR	1.22 X 2.44
D1 – DOOR	1.00 X 2.13
W – WINDOW	1.83 X 1.83
V – VENTILATOR	1.83 X 0.61

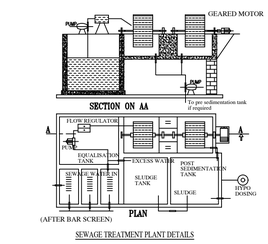

SEWAGE TREATMENT PLANT DETAILS

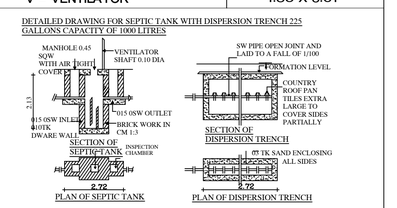

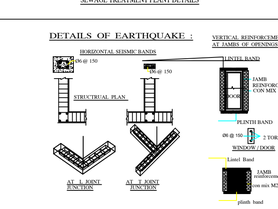

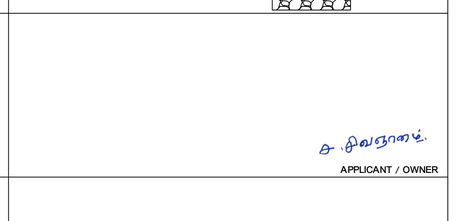

RAMP DETAILS (Not To Scale)



TRIAL PIT (NOT TO SCALE)


APPLICANT / OWNER

Er. S.GOKUL.,M.E(Str).,(DTCP)
Registered Structural Engineer
Reg No. TD/RSE/GR-II/2025/02/001
GP CONSTRUCTION
Veliakovil-638111. Cell: 75989 69981


REGISTERED STRUCTURAL ENGINEER

Er.S.GOKUL.,M.E.,LBS.,
DTCP Registered Engineer,
Reg No.RE/GR-II/TR/FEB2026/001,
GP CONSTRUCTION,
Nathakadaiyur,Kangeyam,
Tiruppur, Cell:- 7598969981.


REGISTERED ENGINEER

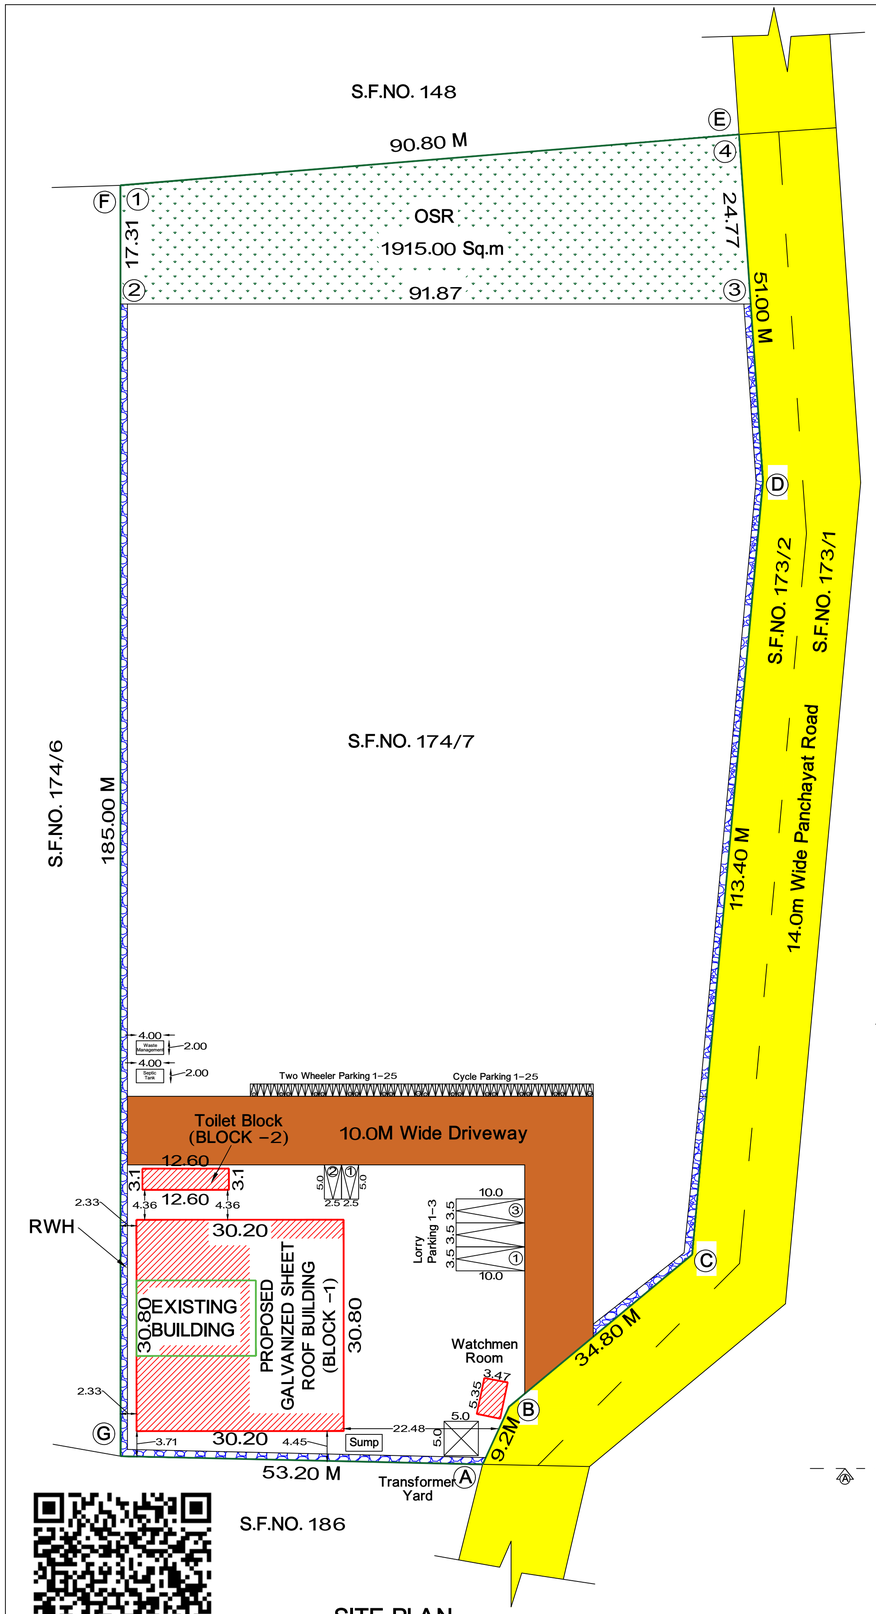


SITE PLAN
SCALE (1 : 200)

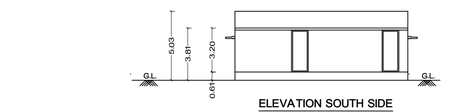

ELEVATION SOUTH SIDE (BLOCK–2)

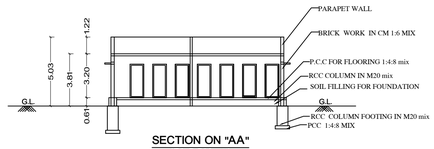

SECTION ON "AA" (BLOCK–2)

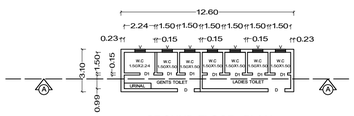

GROUND FLOOR PLAN (BLOCK–2) TOILET BLOCK



SOUTH SIDE ELEVATION (BLOCK–1)

SECTION ON "AA" (BLOCK–1)

GROUND FLOOR PLAN (BLOCK–1)

THE LANDLENS SUITE

Eight ways to know a piece of land before you pay for it.

This report covers one part of the picture. These cover the rest, drawn from the same government records, for any property in Tamil Nadu.

LandLens One
Ask anything about a property and get an answer grounded in live government records, with the sources shown.
/landlens/one

Verify My Land
Every record check run on one property and returned as a single report.
/landlens/verify-my-land

Legal Opinion
An advocate's written opinion on the title, built on the records we pull for it.
/landlens

One Map
Every layer on one map: the parcel, its boundary, zoning, water bodies and what sits around it.
/landlens/one/map

PriceMap
What land actually changed hands for around this plot, taken from the registered deeds.
/landlens/pricemap

Build Scope
What you are allowed to build here: floor space, height, coverage and setbacks.
/landlens/build-scope

Property Tracker
Watch a property and hear about it when something new is registered against it.
/landlens/property-tracker

Deal Room
Run the transaction in one place: documents, stamping, signatures and the parties.
/landlens/deal-room

FREE TOOLS · NO ACCOUNT NEEDED

Twenty-four checks you can run yourself, at no cost.

Records and verification

The registers themselves, read for you.

- Encumbrance Certificate
- Patta and Chitta
- Field Measurement Sketch
- EC Analyzer
- Bank charge check
- Court case search
- Seller background check
- Approval check by survey

Value and duty

What it is worth and what it costs to register.

- Guideline value by street
- Guideline value by survey
- Stamp duty and registration fees
- Capital gains
- Floor space index
- Area unit converter

Zoning and land use

What the plan says can happen on this land.

- Land use zone finder
- CMDA land use check
- Coastal regulation zone
- Master plan check
- Water bodies finder
- Airport height clearance

Registers and directories

Who holds it, and which office keeps the record.

- Find your registering office
- Temple property check
- Waqf property check
- RERA register

Every free tool
/tools

Services we run for you
/services

The LandLens suite
/landlens/one

Verified RealEstate™

Every claim in this document traces back to a government record.

- Legal opinions, due diligence and title verification
- Building plan, layout and sub-division approvals
- Completion and occupancy certificates, regularisation
- Escrow, negotiation and NRI property management
- Land survey, soil testing, architecture and construction

Verified RealEstate
3/350/2 Mettukuppam,
OMR Thoraipakkam,
Chennai 600 097, India
hello@verified.realestate
+91 9996 12 9996

Prepared from the registers named on the page each finding sits on. Where a register could not be read, this document says so in its place rather than leaving the gap to be read as a clean result.