

PP

APPROVAL RECORD

Planning Permission

Tiruvallur

Tiruvallur district, Tamil Nadu

APPROVAL TYPE




Building Plan

ISSUING AUTHORITY

DTCP

The approval as the planning authority issued it, reproduced in full behind this page.

An approval speaks to what was sanctioned, not to what was built. Completion is a separate record.

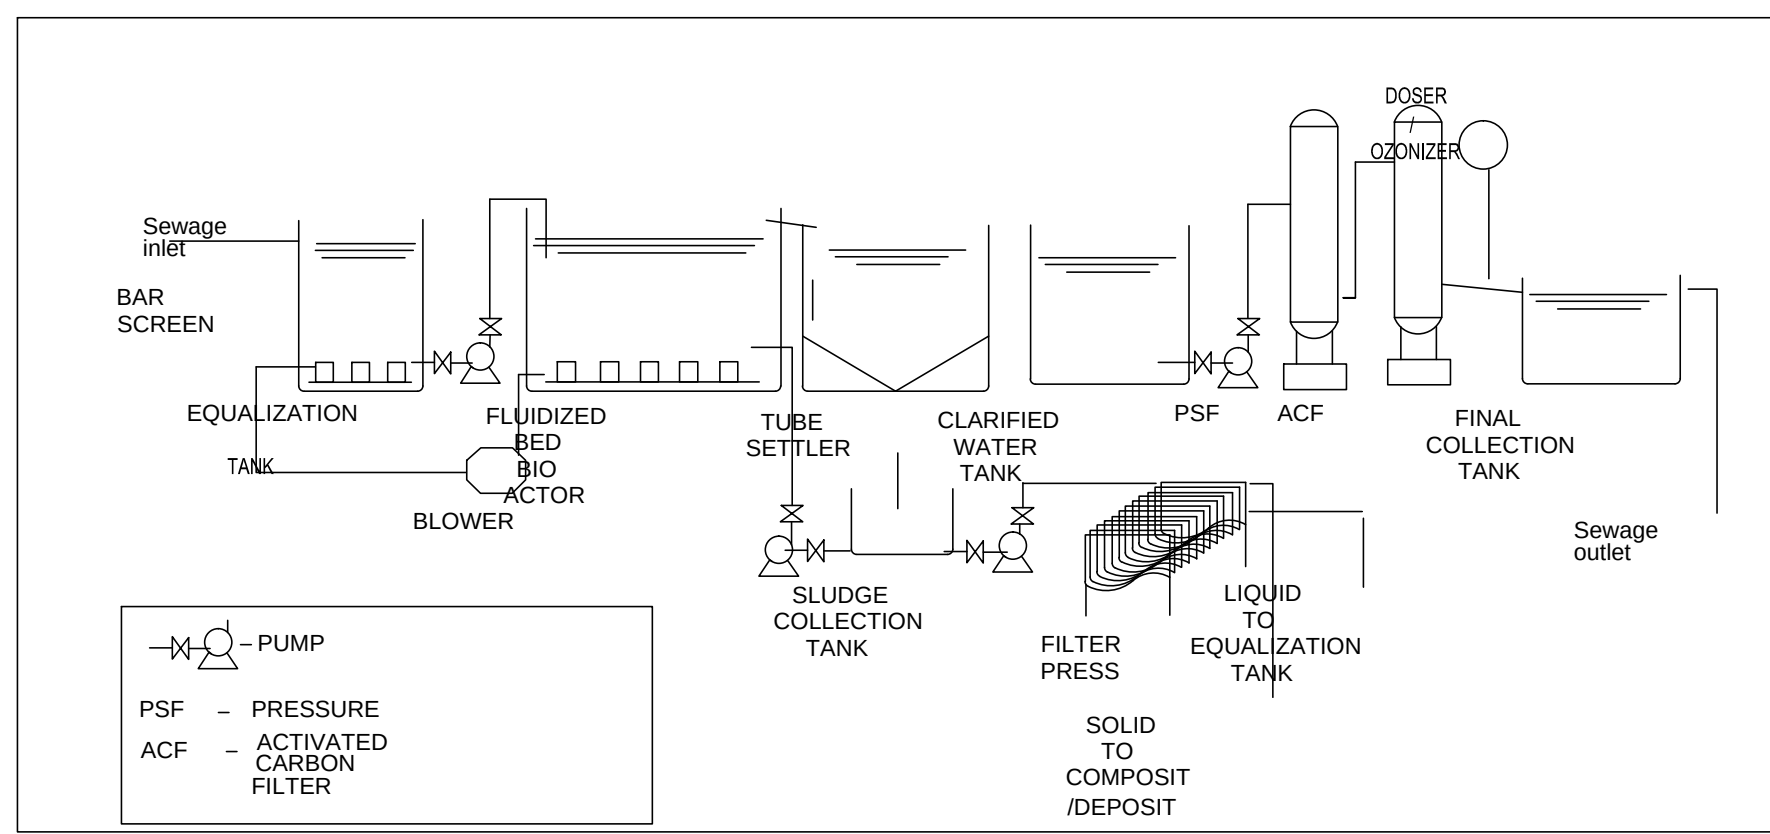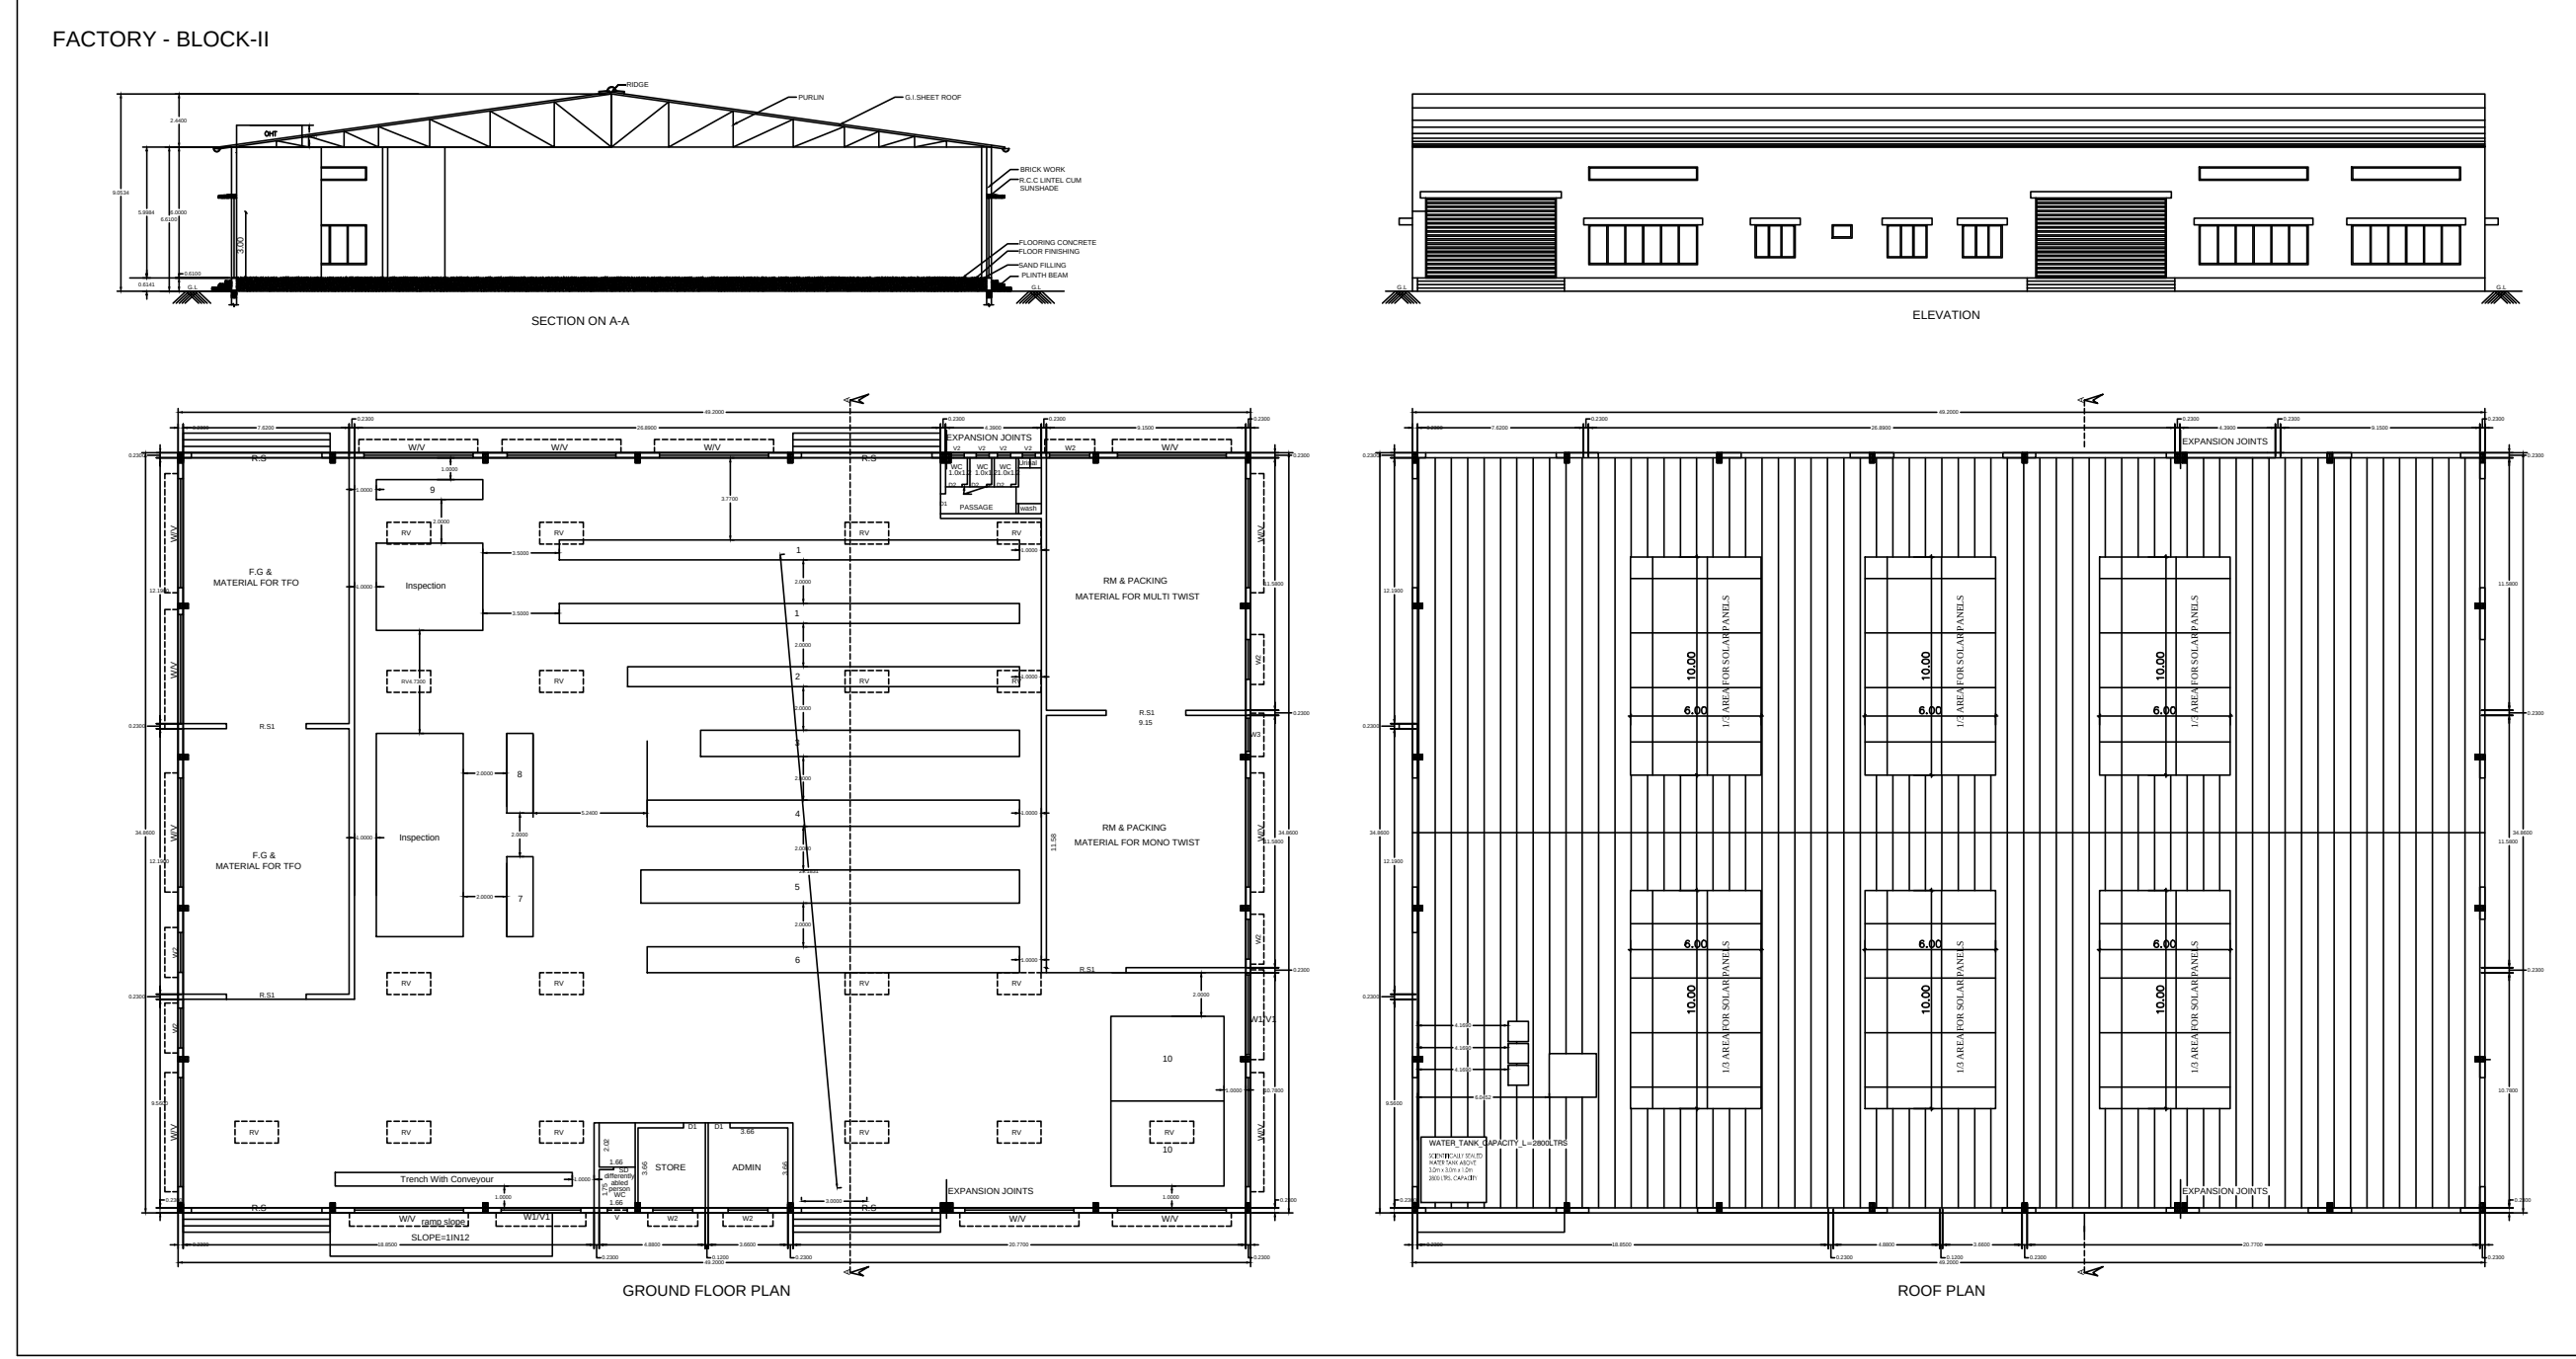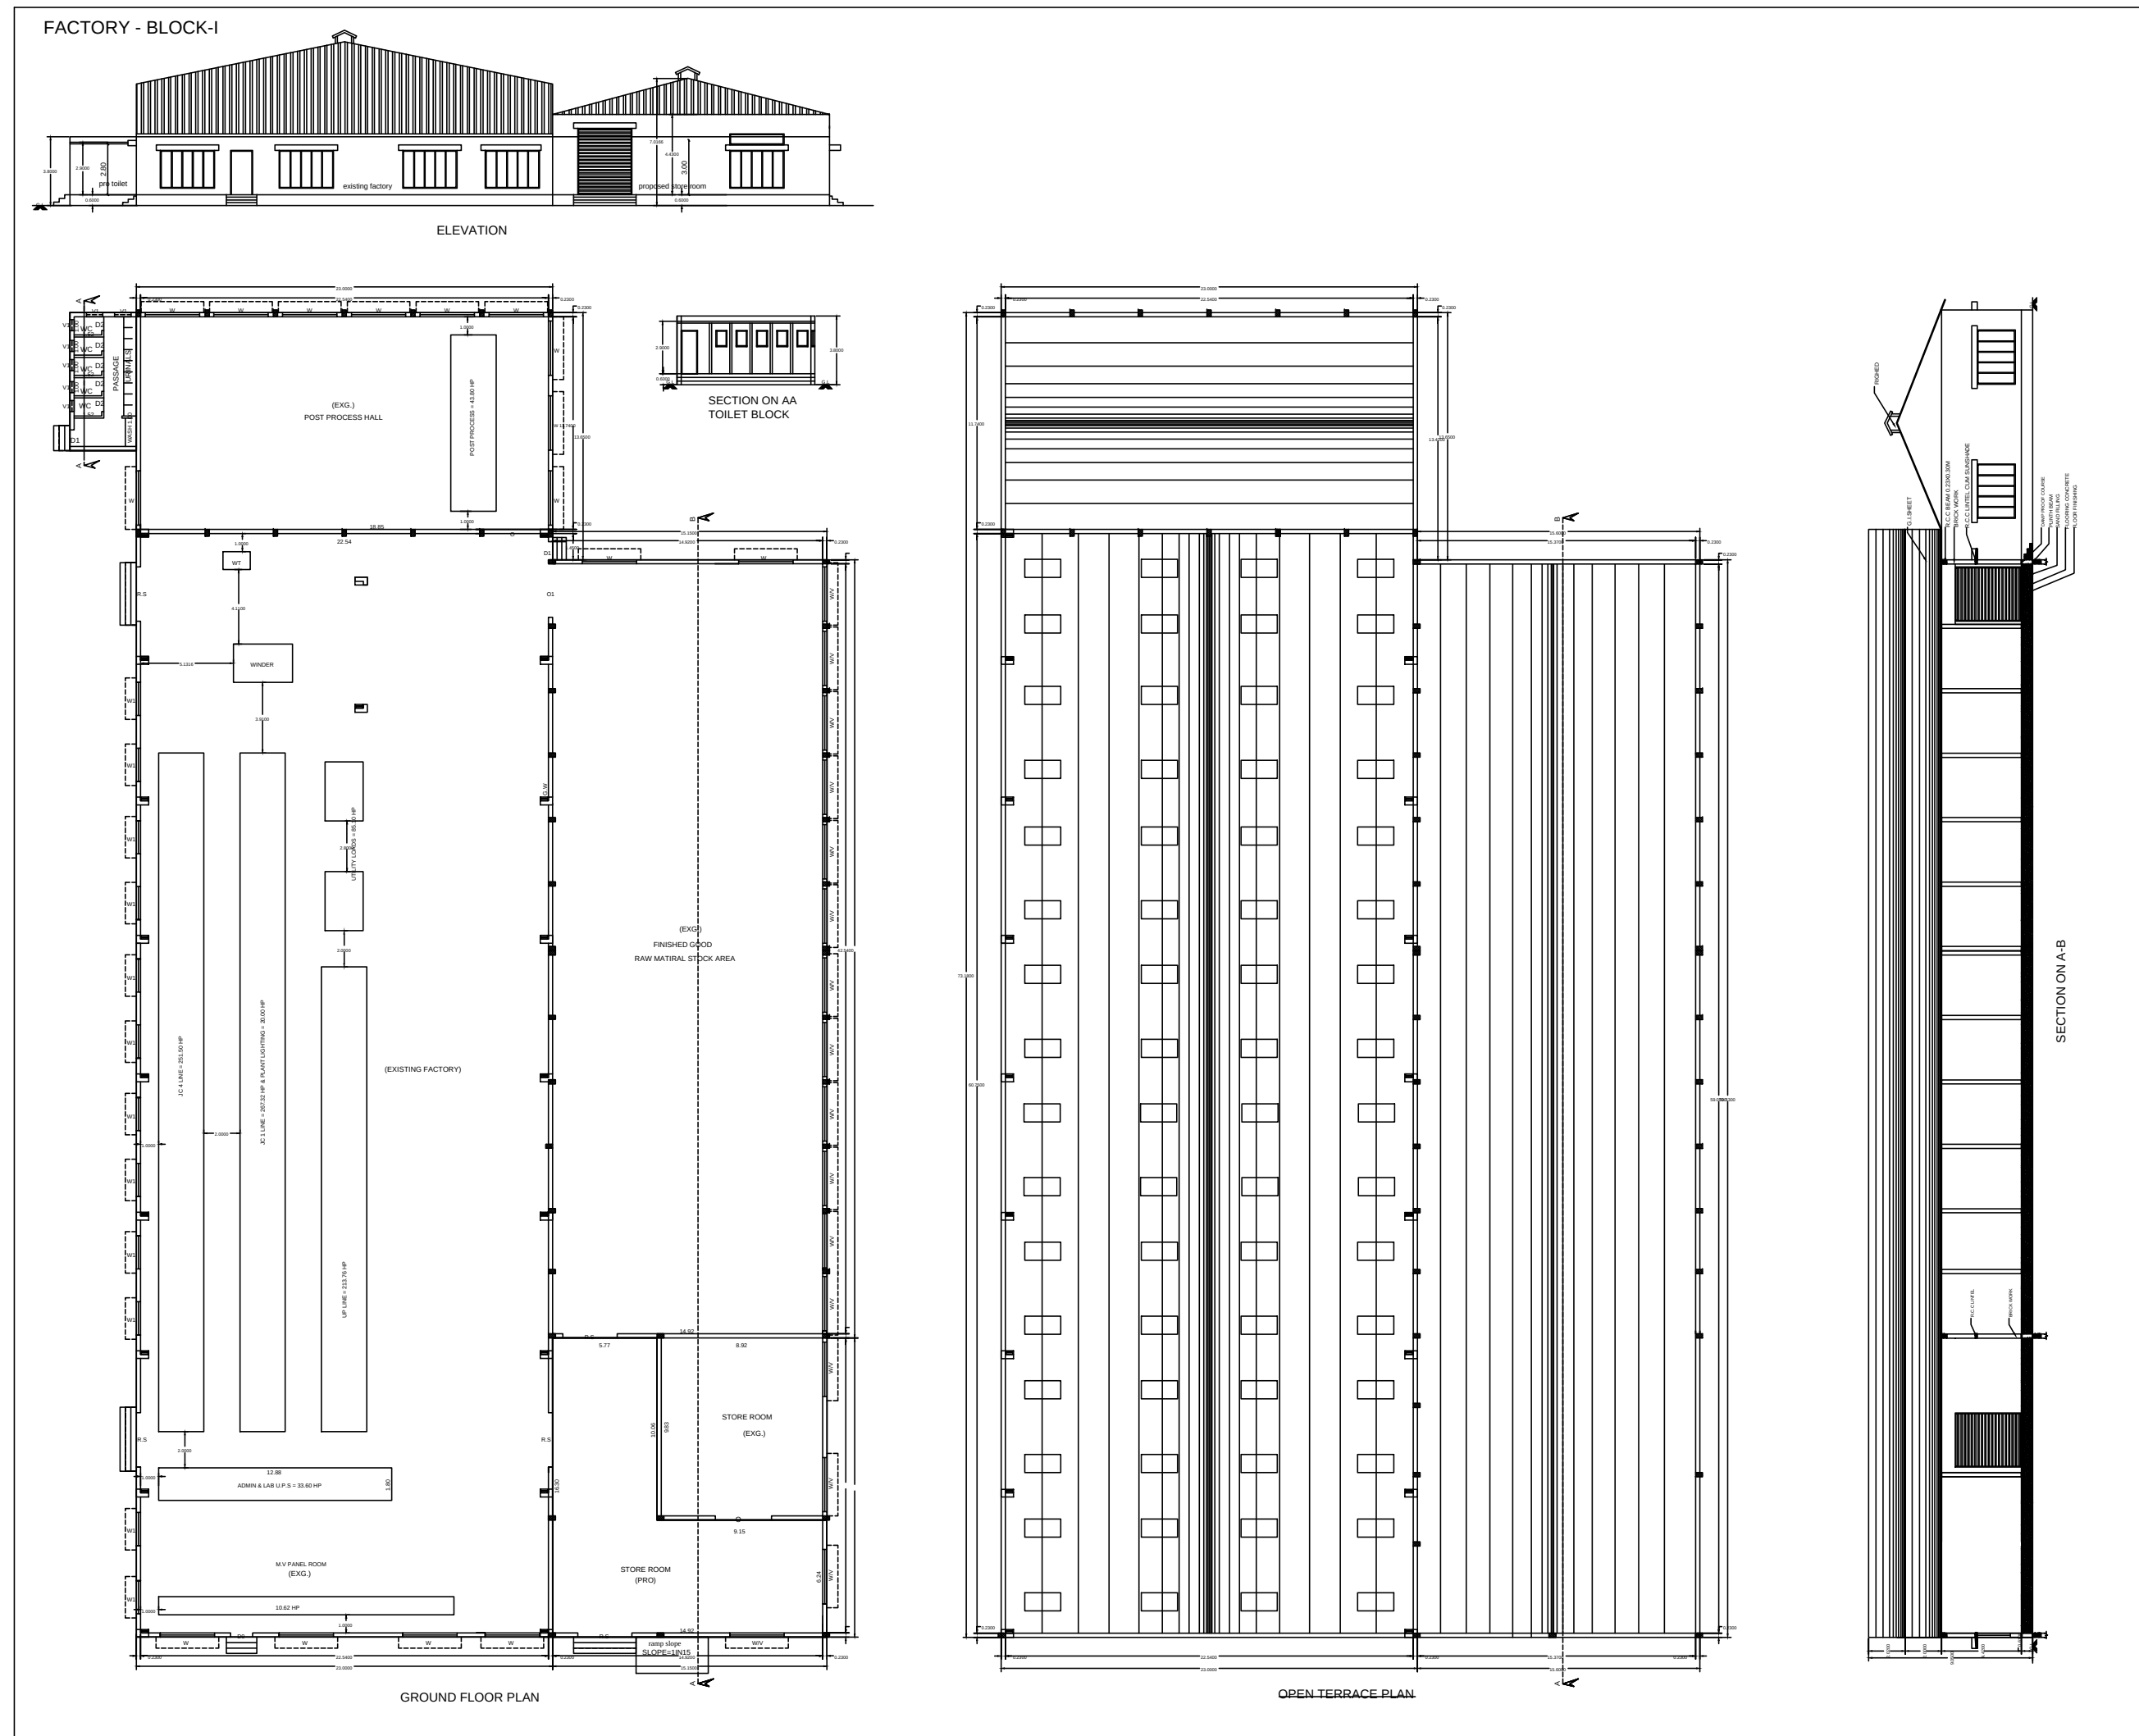


SEWERAGE TREATMENT PLANT (STP)

MANUFACTURING DETAILS
CATAGORY OF INDUSTRY : GREEN
MANUFACTURING TYPE : SYNTHETIC NYLON FILAMENT YARN (FISHING LINE)




WORKER'S DETAILS
NO OF WORKERS - MALE : 15 Nos
NO OF WORKERS - FEMALE : 05 Nos

SANITATION REQUIREMENTS

DESCRIPTION	REQUIRED		PROVIDED	
	MALE	FEMALE	MALE	FEMALE
WC	1	1	1	1
URINAL	1	-	2	-
WASH BASIN	1	1	1	1
DRINKER WATER FOUNTAINS	1	1	1	1
EMERGENCY FOUNTAINS	1	1	1	1













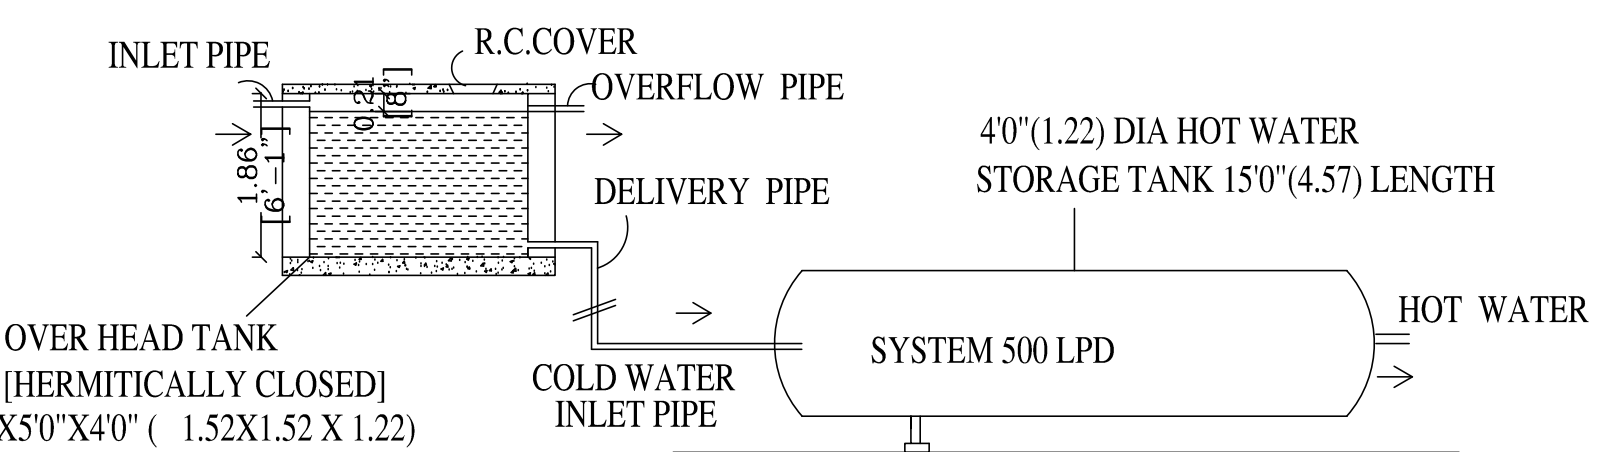


SECTION OF SOLAR WATER HEATER

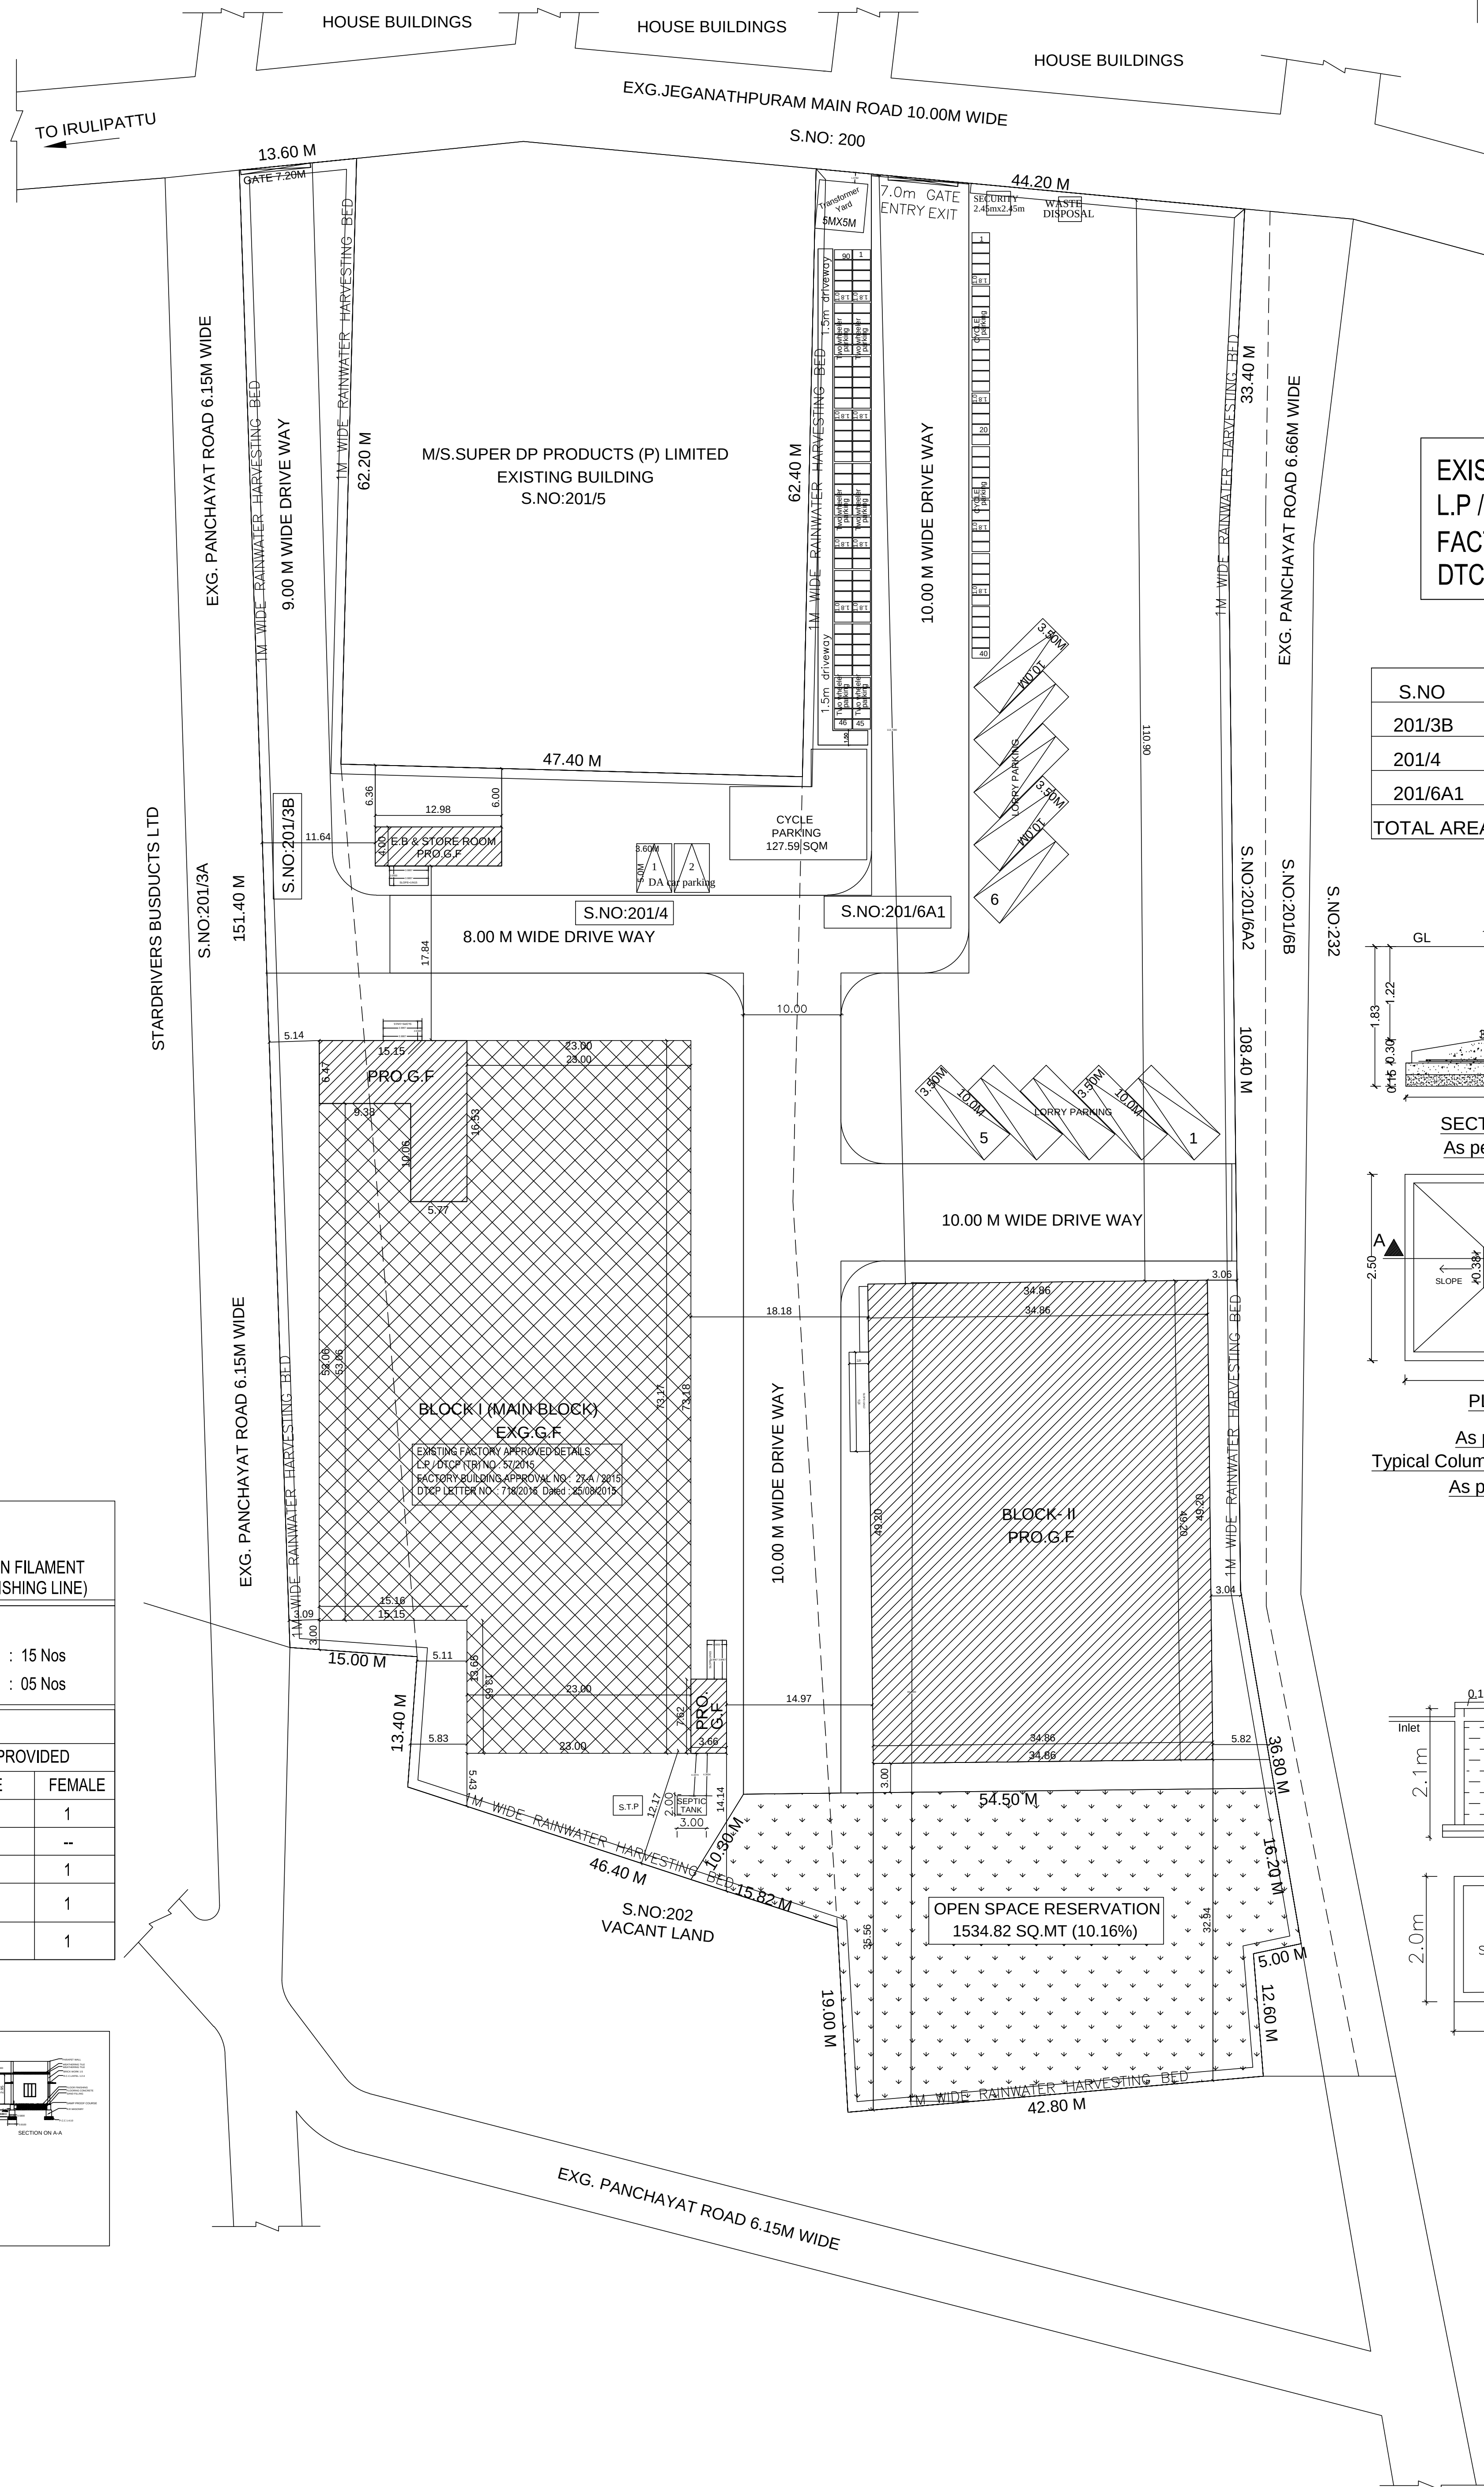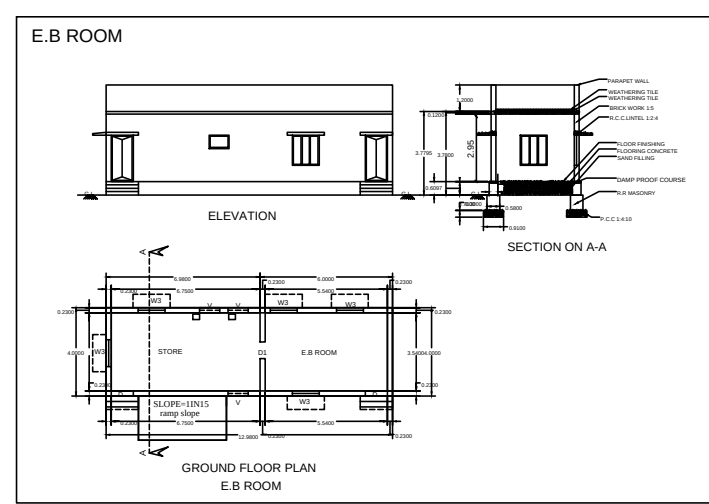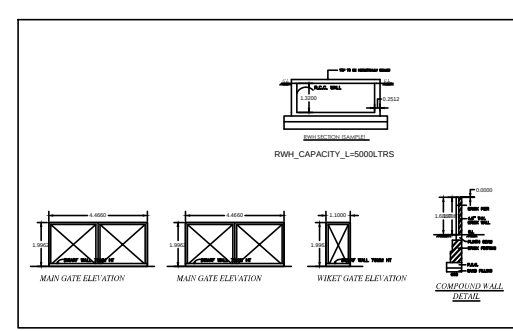

EXISTING FACTORY APPROVED DETAILS
L.P / DTCP (TR) NO : 57/2015
FACTORY BUILDING APPROVAL NO : 27-A / 2015
DTCP LETTER NO : 718/2015 Dated : 25/08/2015

S.NO	PATTA AREA IN SQ.MT
201/3B	2000.00
201/4	5000.00
201/6A1	8100.00
TOTAL AREA	15100.00

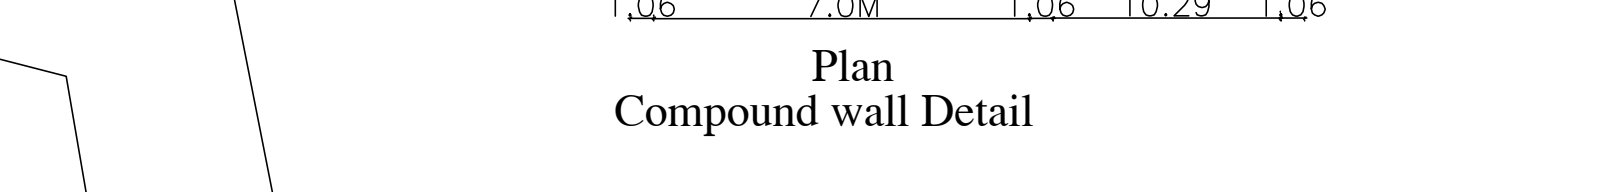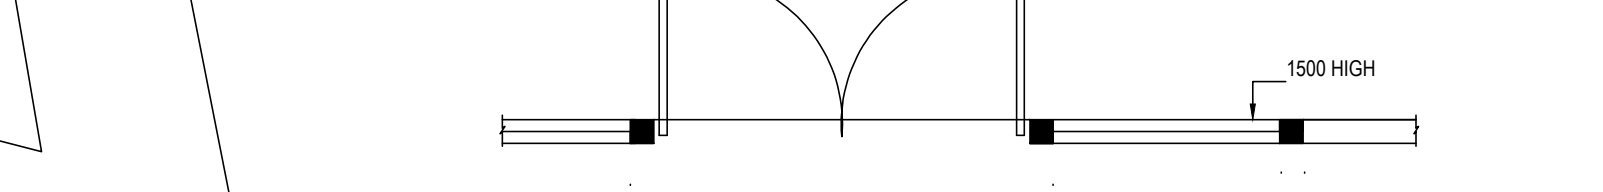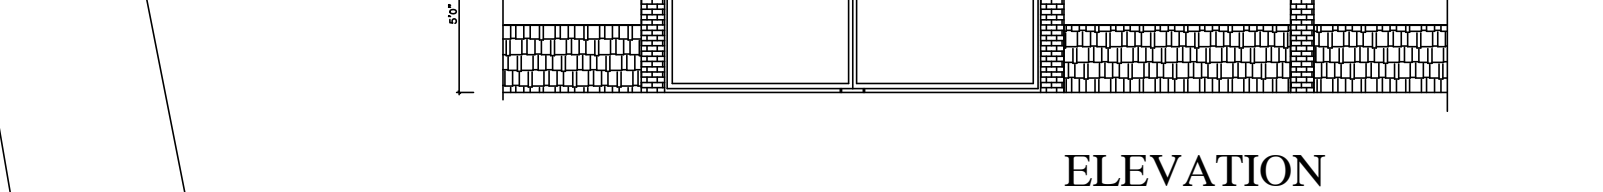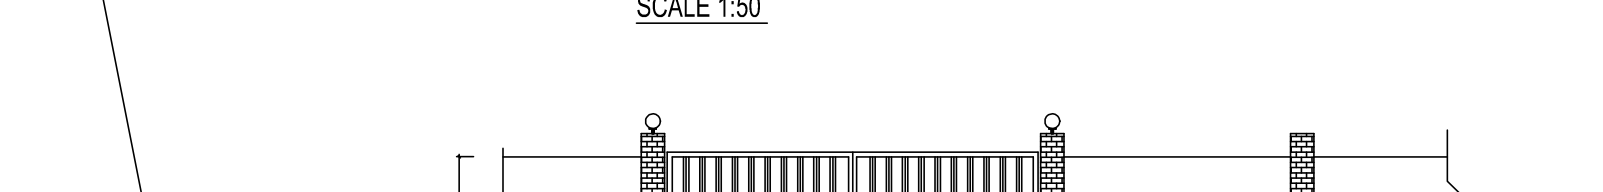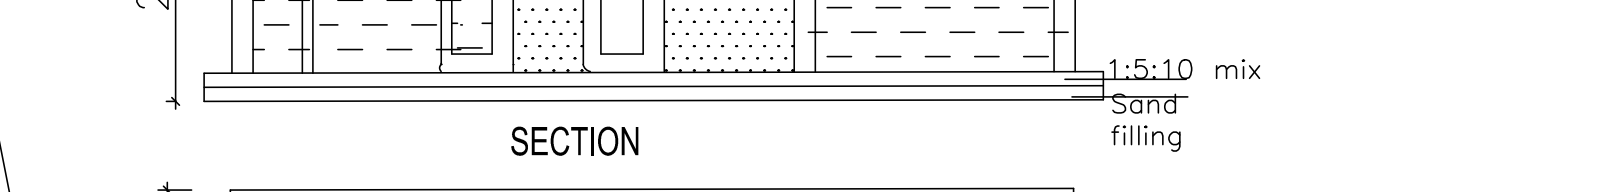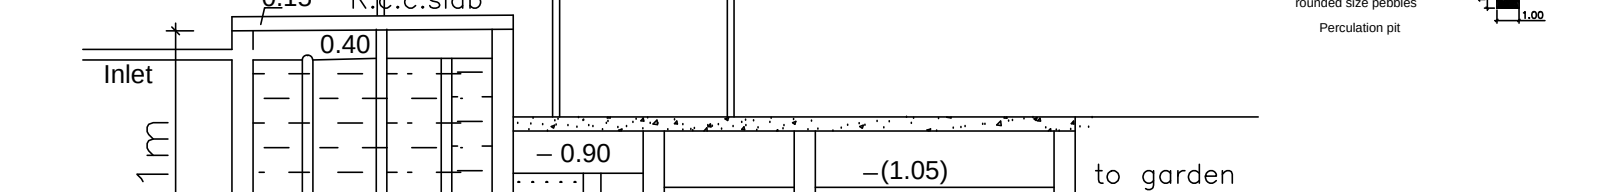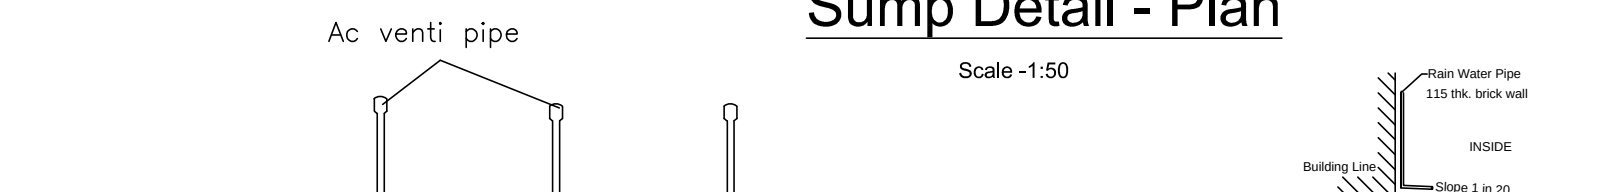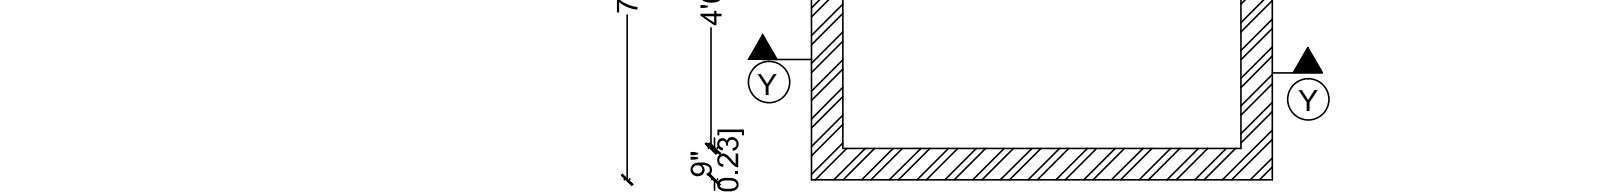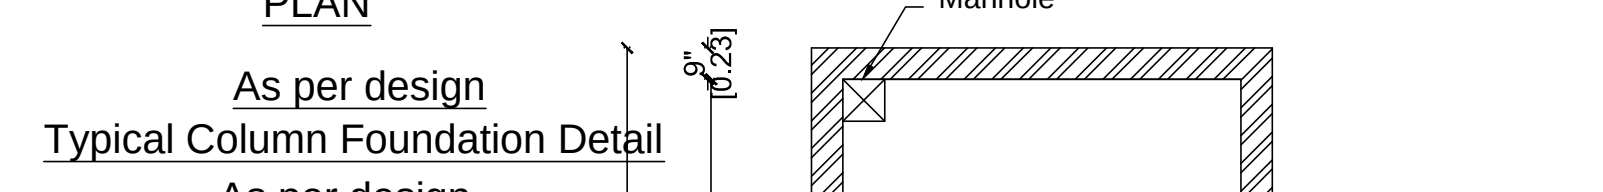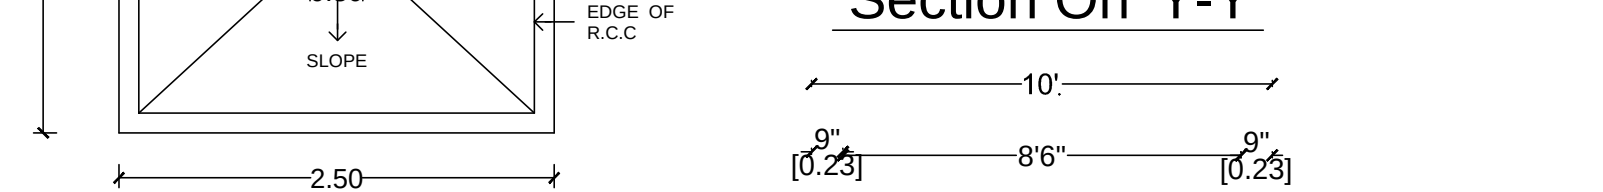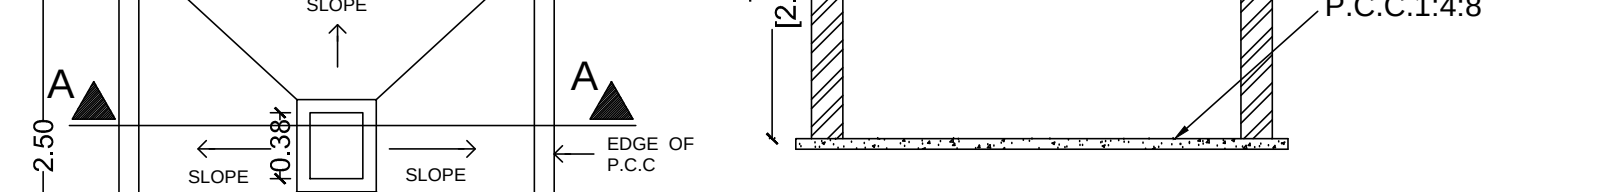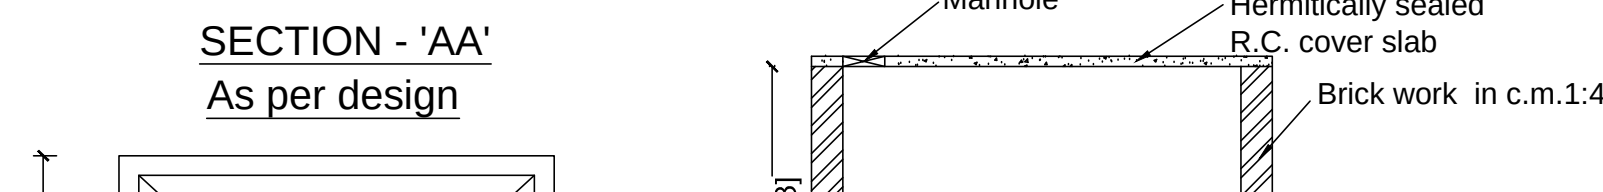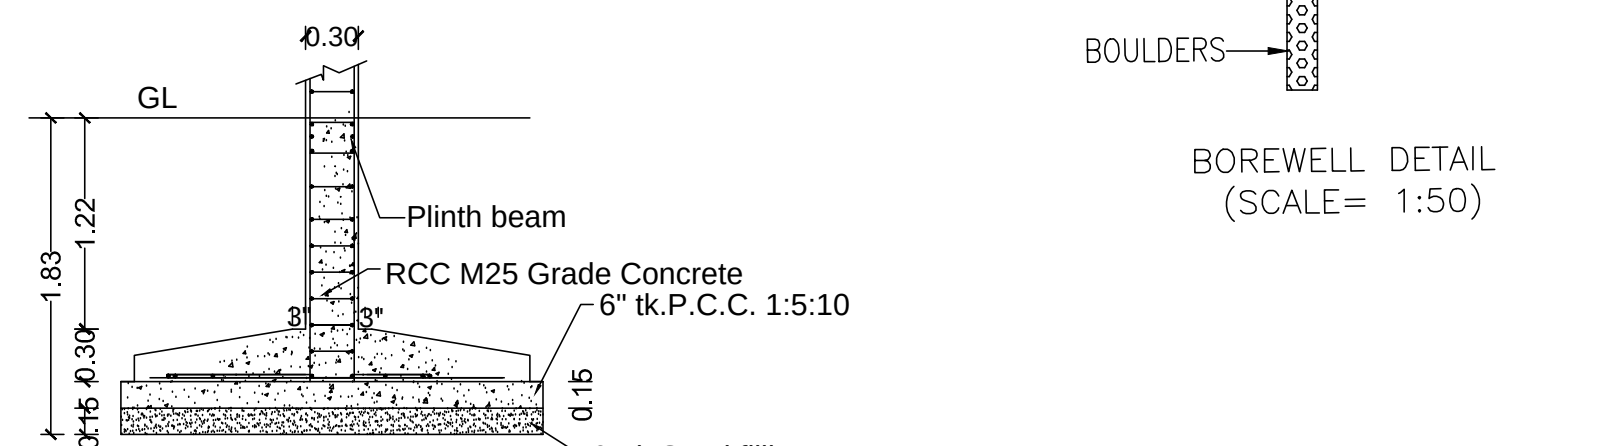

SHEET NO : 1/1

PLAN SHOWING THE PROPOSED ADDITIONAL CONSTRUCTION FOR FACTORY BUILDING FOR M/S SUPERFIL PRODUCTS PVT LTD, IN S.NOS :201/3B, 4 , 6A1 OF JEGANNATHAPURAM-II VILLAGE, JEGANNATHAPURAM PANCHAYAT, SHOLAVARAM UNION, PONNERI TALUK, TIRUVALLUR DISTRICT.

AREA STATEMENT	F.S.I (SQM)	NON F.S.I (SQM)	TOTAL AREA (SQM)
TOTAL SITE AREA (AS PER PATTA)	15100.00		

EXISTING FACTORY			
EXISTING - GROUND FLOOR AREA	2428.95	----	2428.95

PROPOSED ADDITIONAL AREA			
STORE ROOM - GF AREA	156.11	----	156.11
TOILET ROOM - GF AREA	27.88	----	27.88
SECURITY ROOM (NON FSI)	-----	6.00	6.00

PROPOSED FACTORY BLOCK-II			
PROPOSED - GF AREA	1715.48	----	1715.48

PROPOSED EB ROOM			
PROPOSED - GF AREA	51.87	----	51.87

PROPOSED TOTAL AREA	1951.34	----	1957.34
TOTAL BUILTUP AREA (EXISTING + PROPOSED) (2428.95 + 1951.34)	4380.29	----	4386.29

REFERENCE			
DESCRIPTION	CALCULATION		PROPOSED

PLOT COVERAGE	4380.29 / 15100.00 X 100		29.00%
---------------	--------------------------	--	--------

FLOOR AREA RATIO	4380.29 / 15100.00		0.290
------------------	--------------------	--	-------

OSR AREA	1510.0 SQM (10.0%)		1534.82 sqm (10.16%)
----------	--------------------	--	----------------------

DESCRIPTION	REQUIRED		PROPOSED
PARKING AREA	LORRYS : 9 nos TWO WHEELER : 88 nos CYCLE : 88 sqm		10 nos 90 nos 127.59 sqm

DESCRIPTION	REQUIRED		PROPOSED
PARKING AREA	LORRYS : 9 nos TWO WHEELER : 88 nos CYCLE : 88 sqm		10 nos 90 nos 127.59 sqm

Eight ways to know a piece of land before you pay for it.

This report covers one part of the picture. These cover the rest, drawn from the same government records, for any property in Tamil Nadu.

LandLens One

Ask anything about a property and get an answer grounded in live government records, with the sources shown.

[/landlens/one](#)



Verify My Land

Every record check run on one property and returned as a single report.

[/landlens/verify-my-land](#)



Legal Opinion

An advocate's written opinion on the title, built on the records we pull for it.

[/landlens](#)



One Map

Every layer on one map: the parcel, its boundary, zoning, water bodies and what sits around it.

[/landlens/one/map](#)



PriceMap

What land actually changed hands for around this plot, taken from the registered deeds.

[/landlens/pricemap](#)



Build Scope

What you are allowed to build here: floor space, height, coverage and setbacks.

[/landlens/build-scope](#)



Property Tracker

Watch a property and hear about it when something new is registered against it.

[/landlens/property-tracker](#)



Deal Room

Run the transaction in one place: documents, stamping, signatures and the parties.

[/landlens/deal-room](#)



Twenty-four checks you can run yourself, at no cost.

Records and verification

The registers themselves, read for you.

Encumbrance Certificate

Patta and Chitta

Field Measurement Sketch

EC Analyzer

Bank charge check

Court case search

Seller background check

Approval check by survey

Zoning and land use

What the plan says can happen on this land.

Land use zone finder

CMDA land use check

Coastal regulation zone

Master plan check

Water bodies finder

Airport height clearance

Value and duty

What it is worth and what it costs to register.

Guideline value by street

Guideline value by survey

Stamp duty and registration fees

Capital gains

Floor space index

Area unit converter

Registers and directories

Who holds it, and which office keeps the record.

Find your registering office

Temple property check

Waqf property check

RERA register



Every free tool
/tools



Services we run
for you
/services



The LandLens
suite
/landlens/one



Every claim in this document traces back to a government record.

Legal opinions, due diligence and title verification

Building plan, layout and sub-division approvals

Completion and occupancy certificates, regularisation

Escrow, negotiation and NRI property management

Land survey, soil testing, architecture and construction

Verified RealEstate
3/350/2 Mettukuppam,
OMR Thoraipakkam,
Chennai 600 097, India
hello@verified.realestate
+91 9996 12 9996

Prepared from the registers named on the page each finding sits on. Where a register could not be read, this document says so in its place rather than leaving the gap to be read as a clean result.

