

PP

APPROVAL RECORD

Planning Permission







Tiruvallur

Tiruvallur district, Tamil Nadu

APPROVAL TYPE
Building PlanISSUING AUTHORITY
DTCPPURPOSE
Building Plan

The approval as the planning authority issued it, reproduced in full behind this page.

An approval speaks to what was sanctioned, not to what was built. Completion is a separate record.

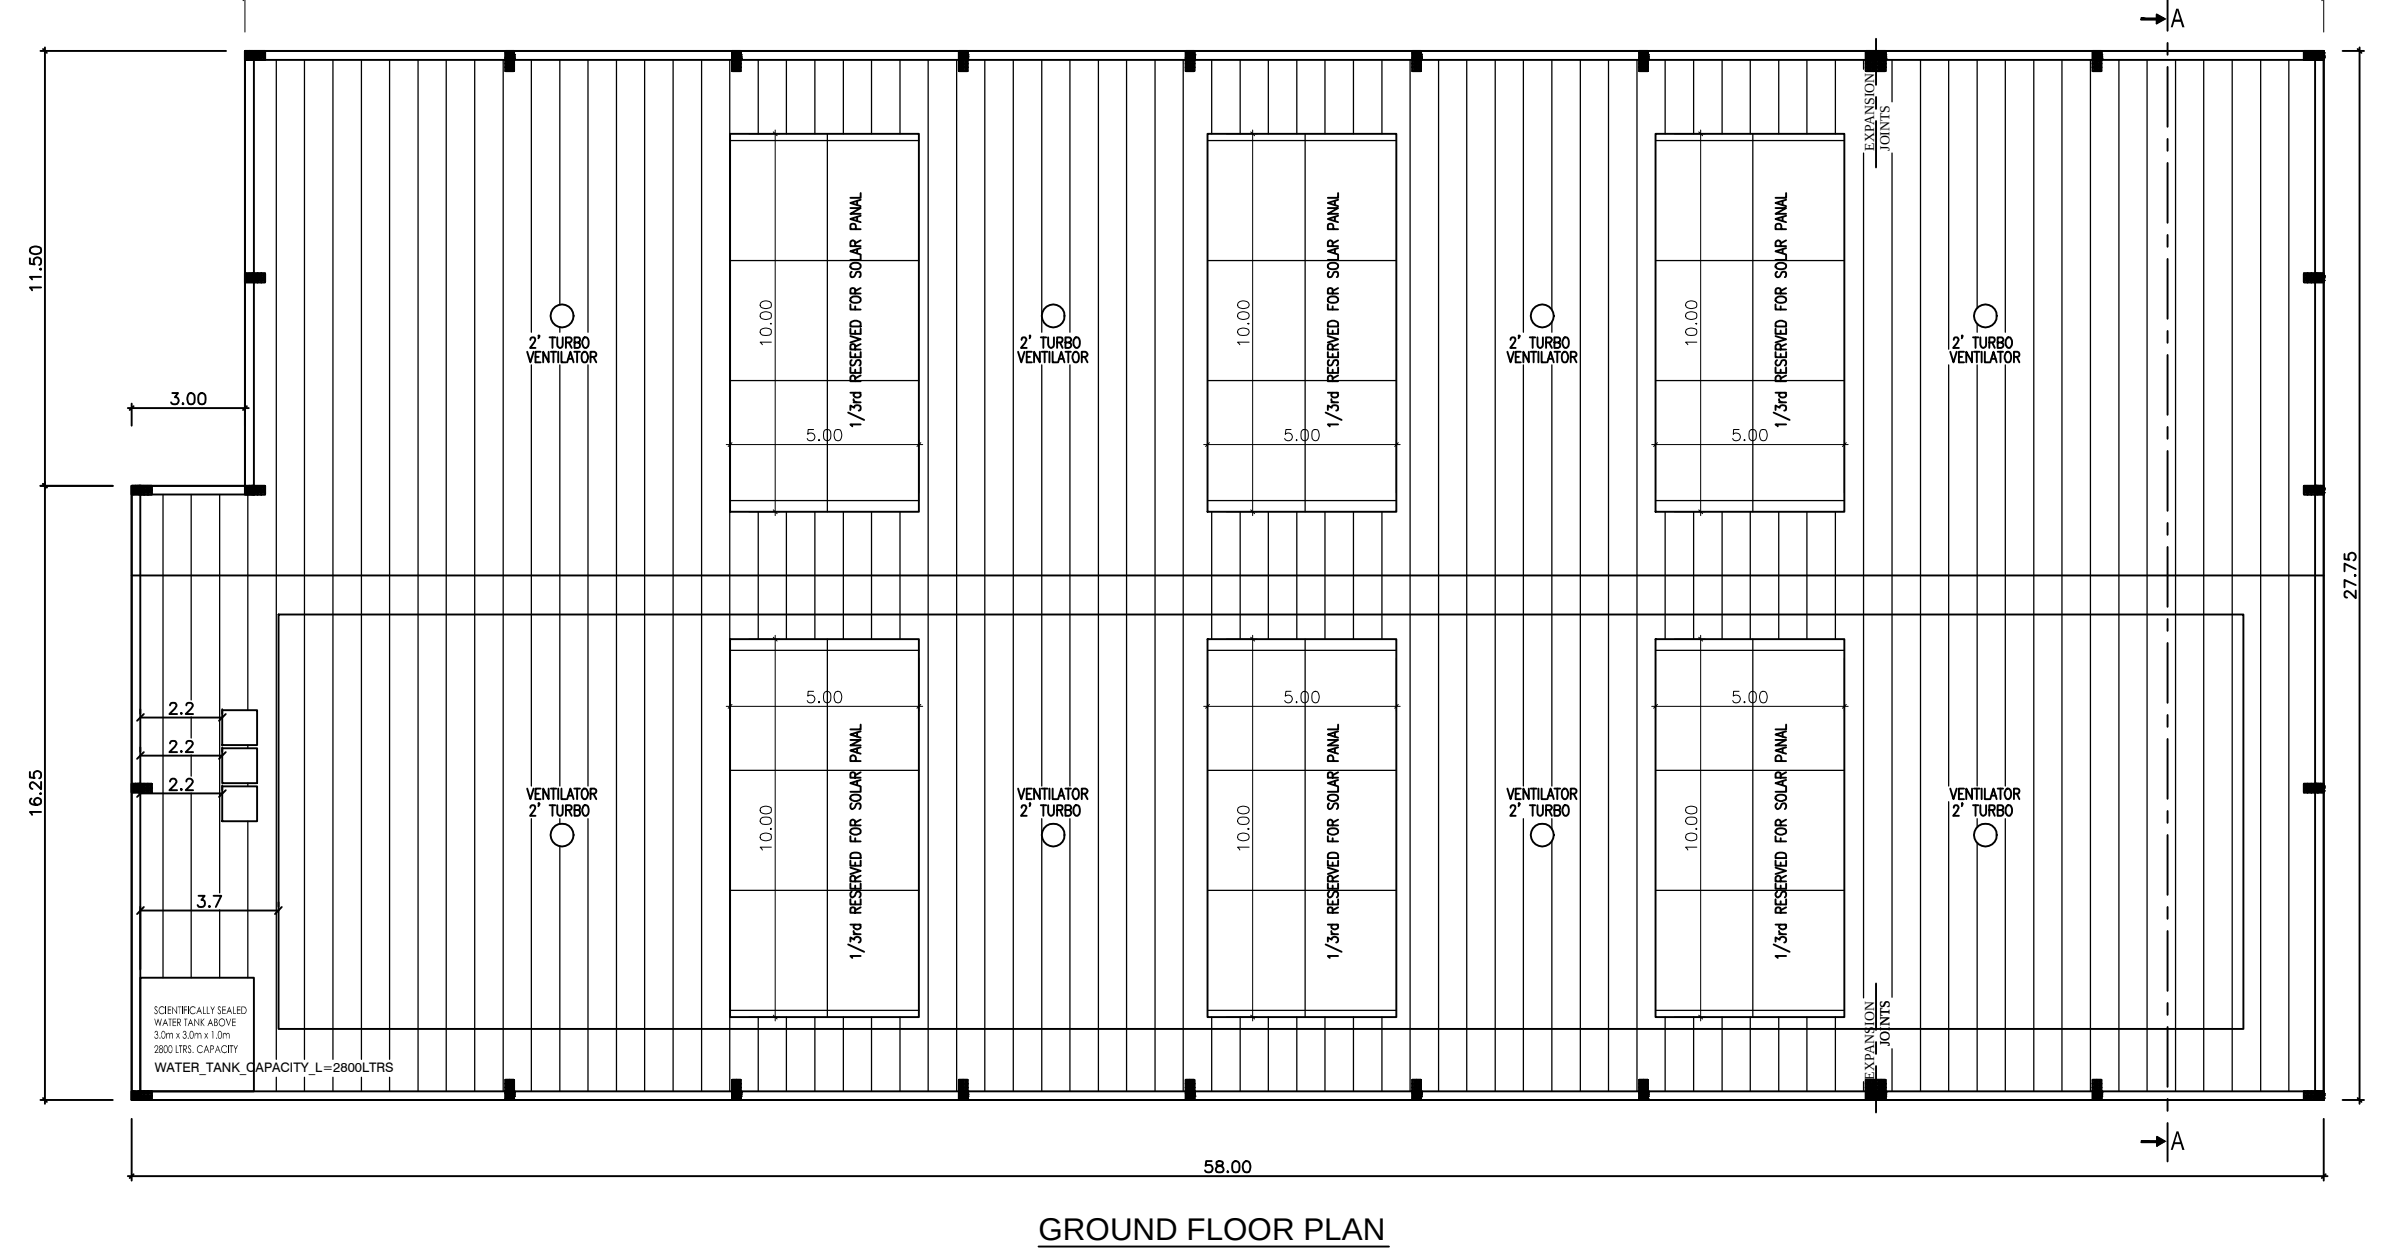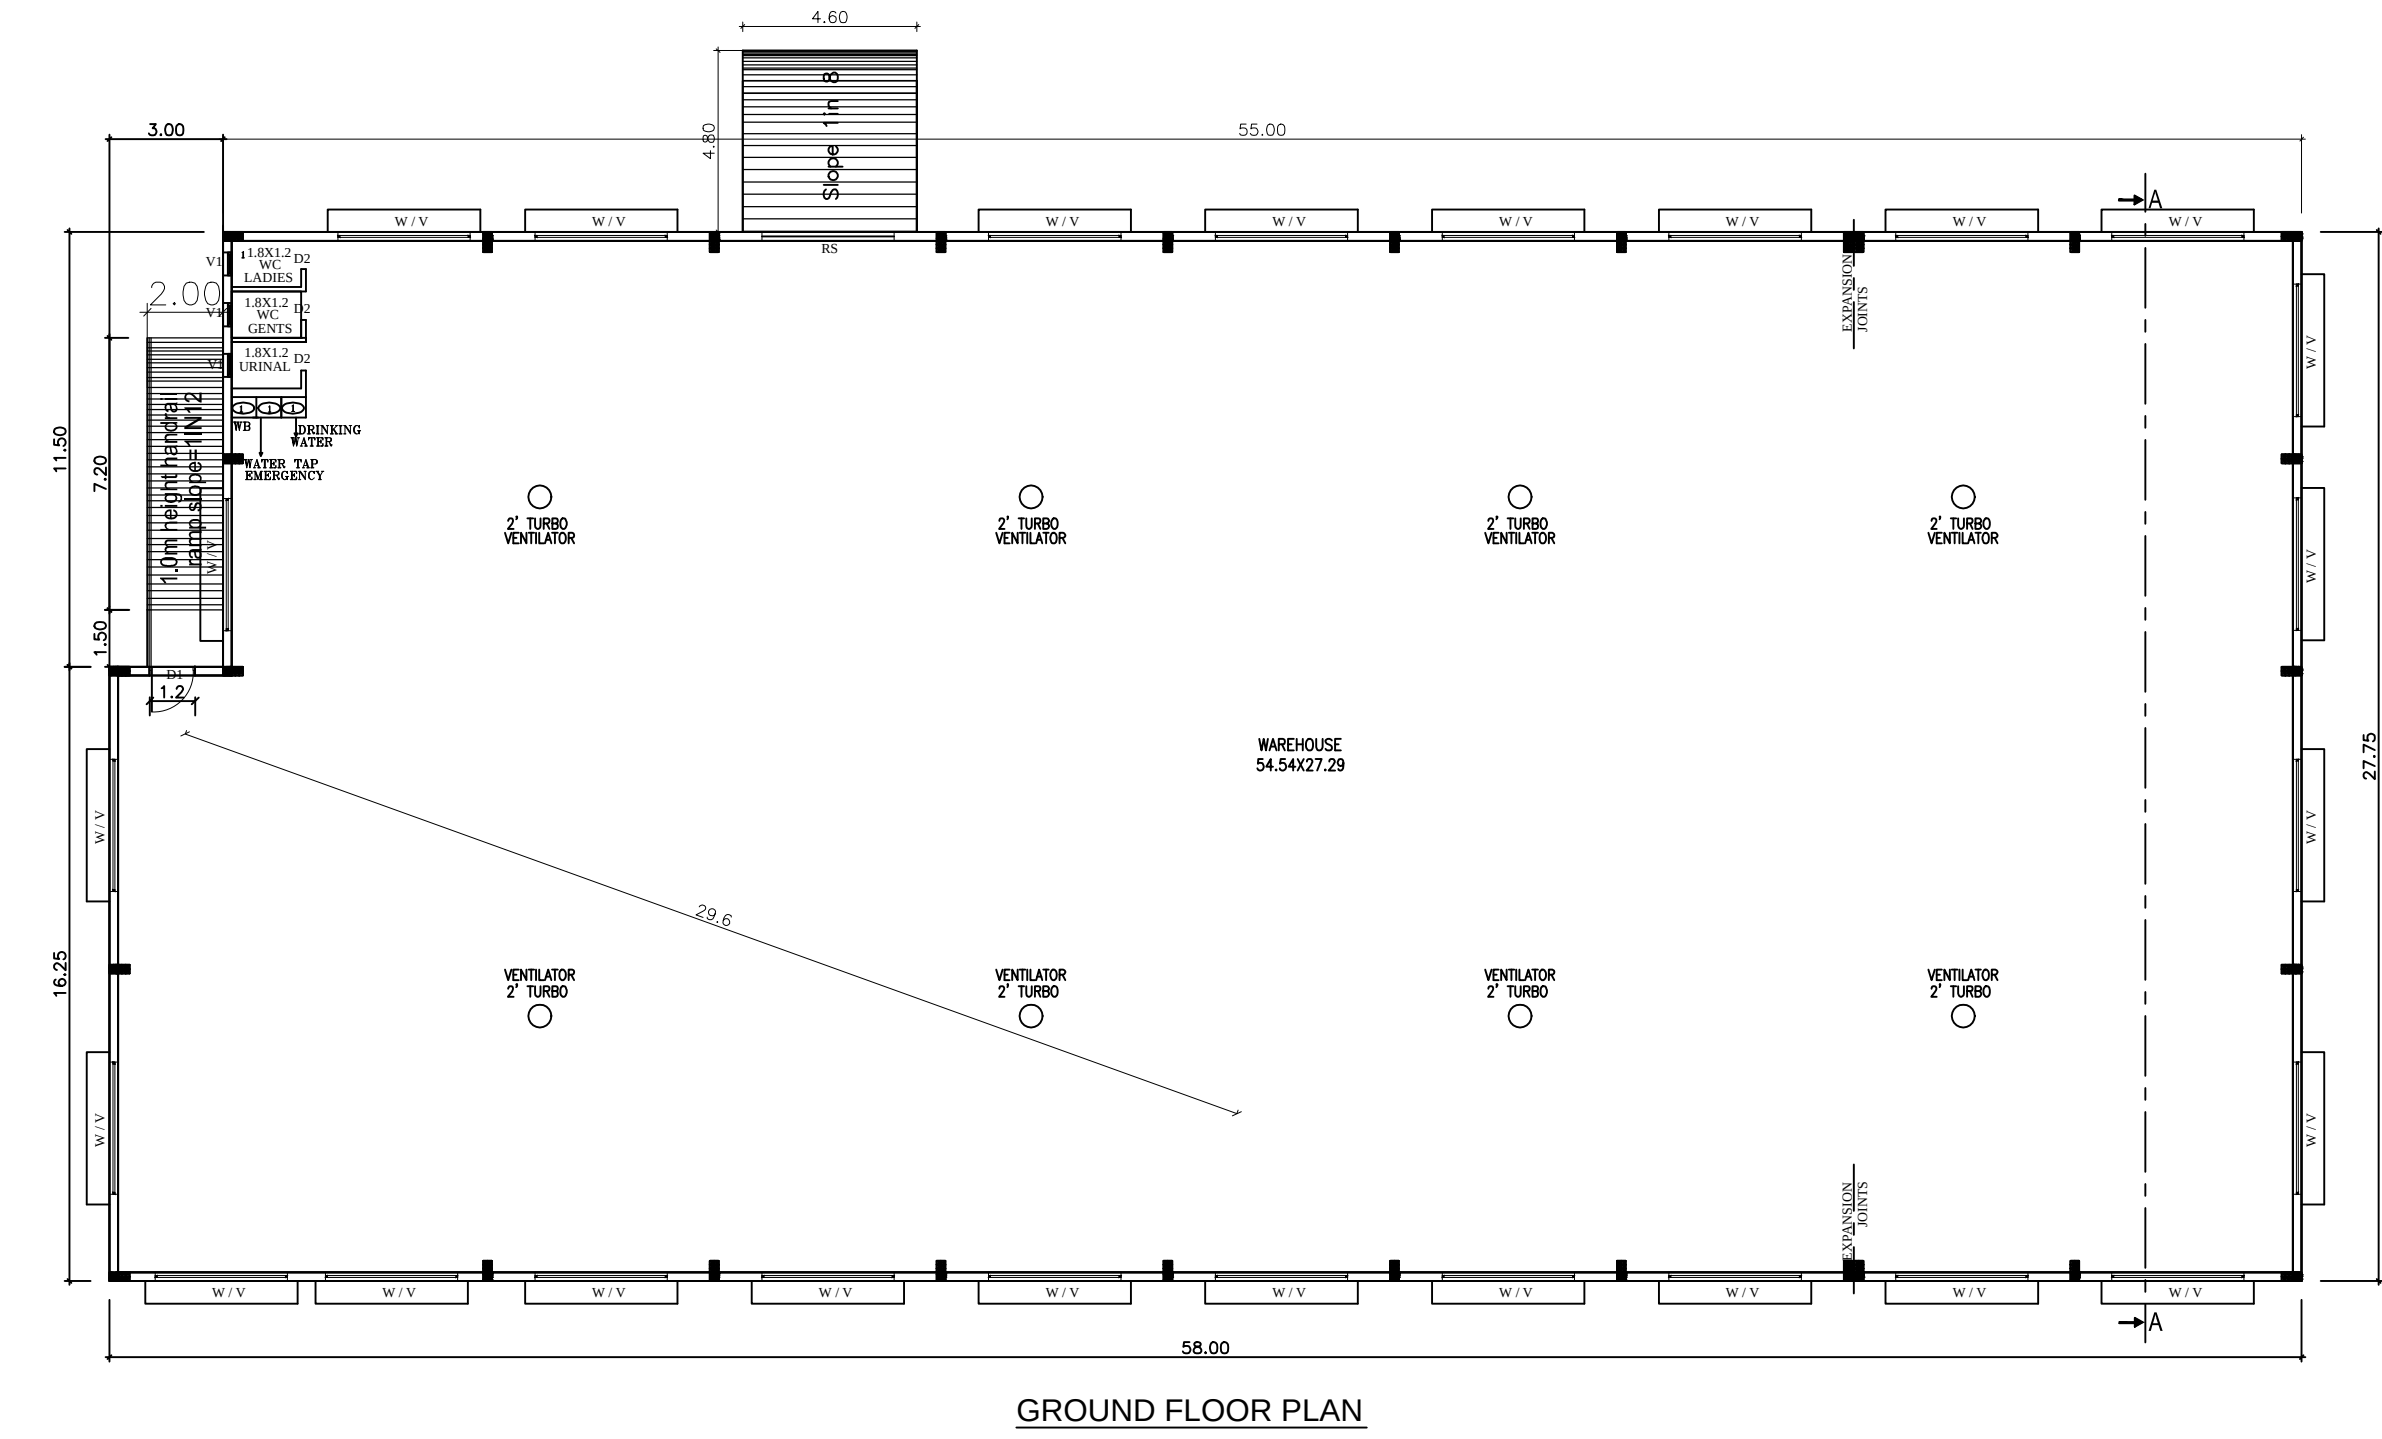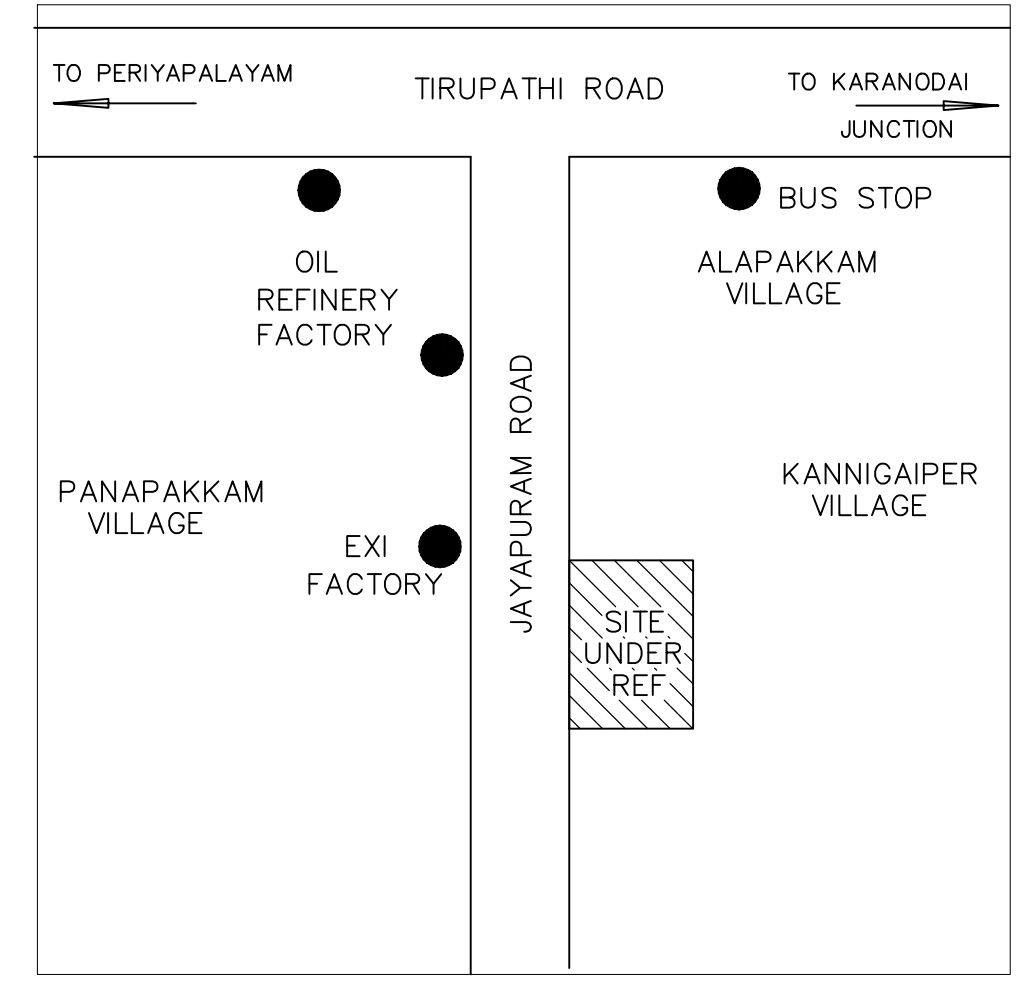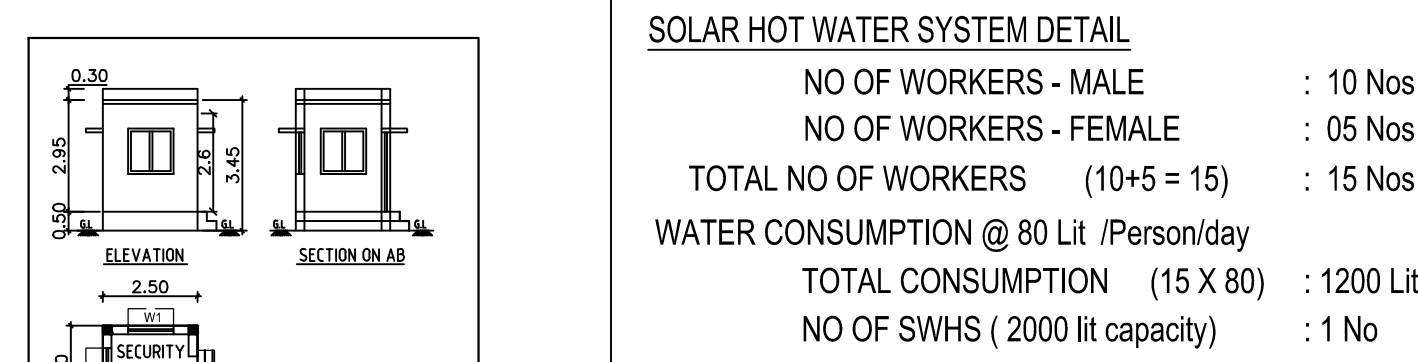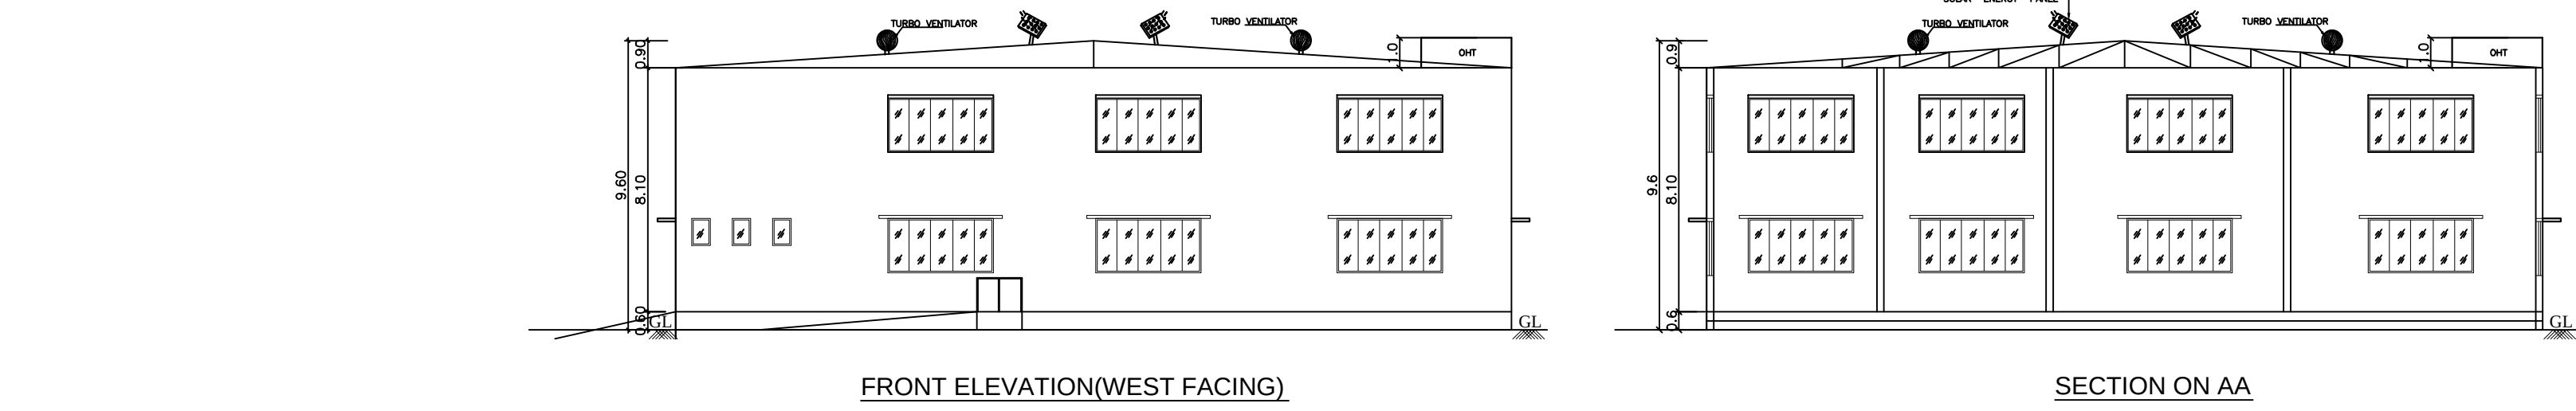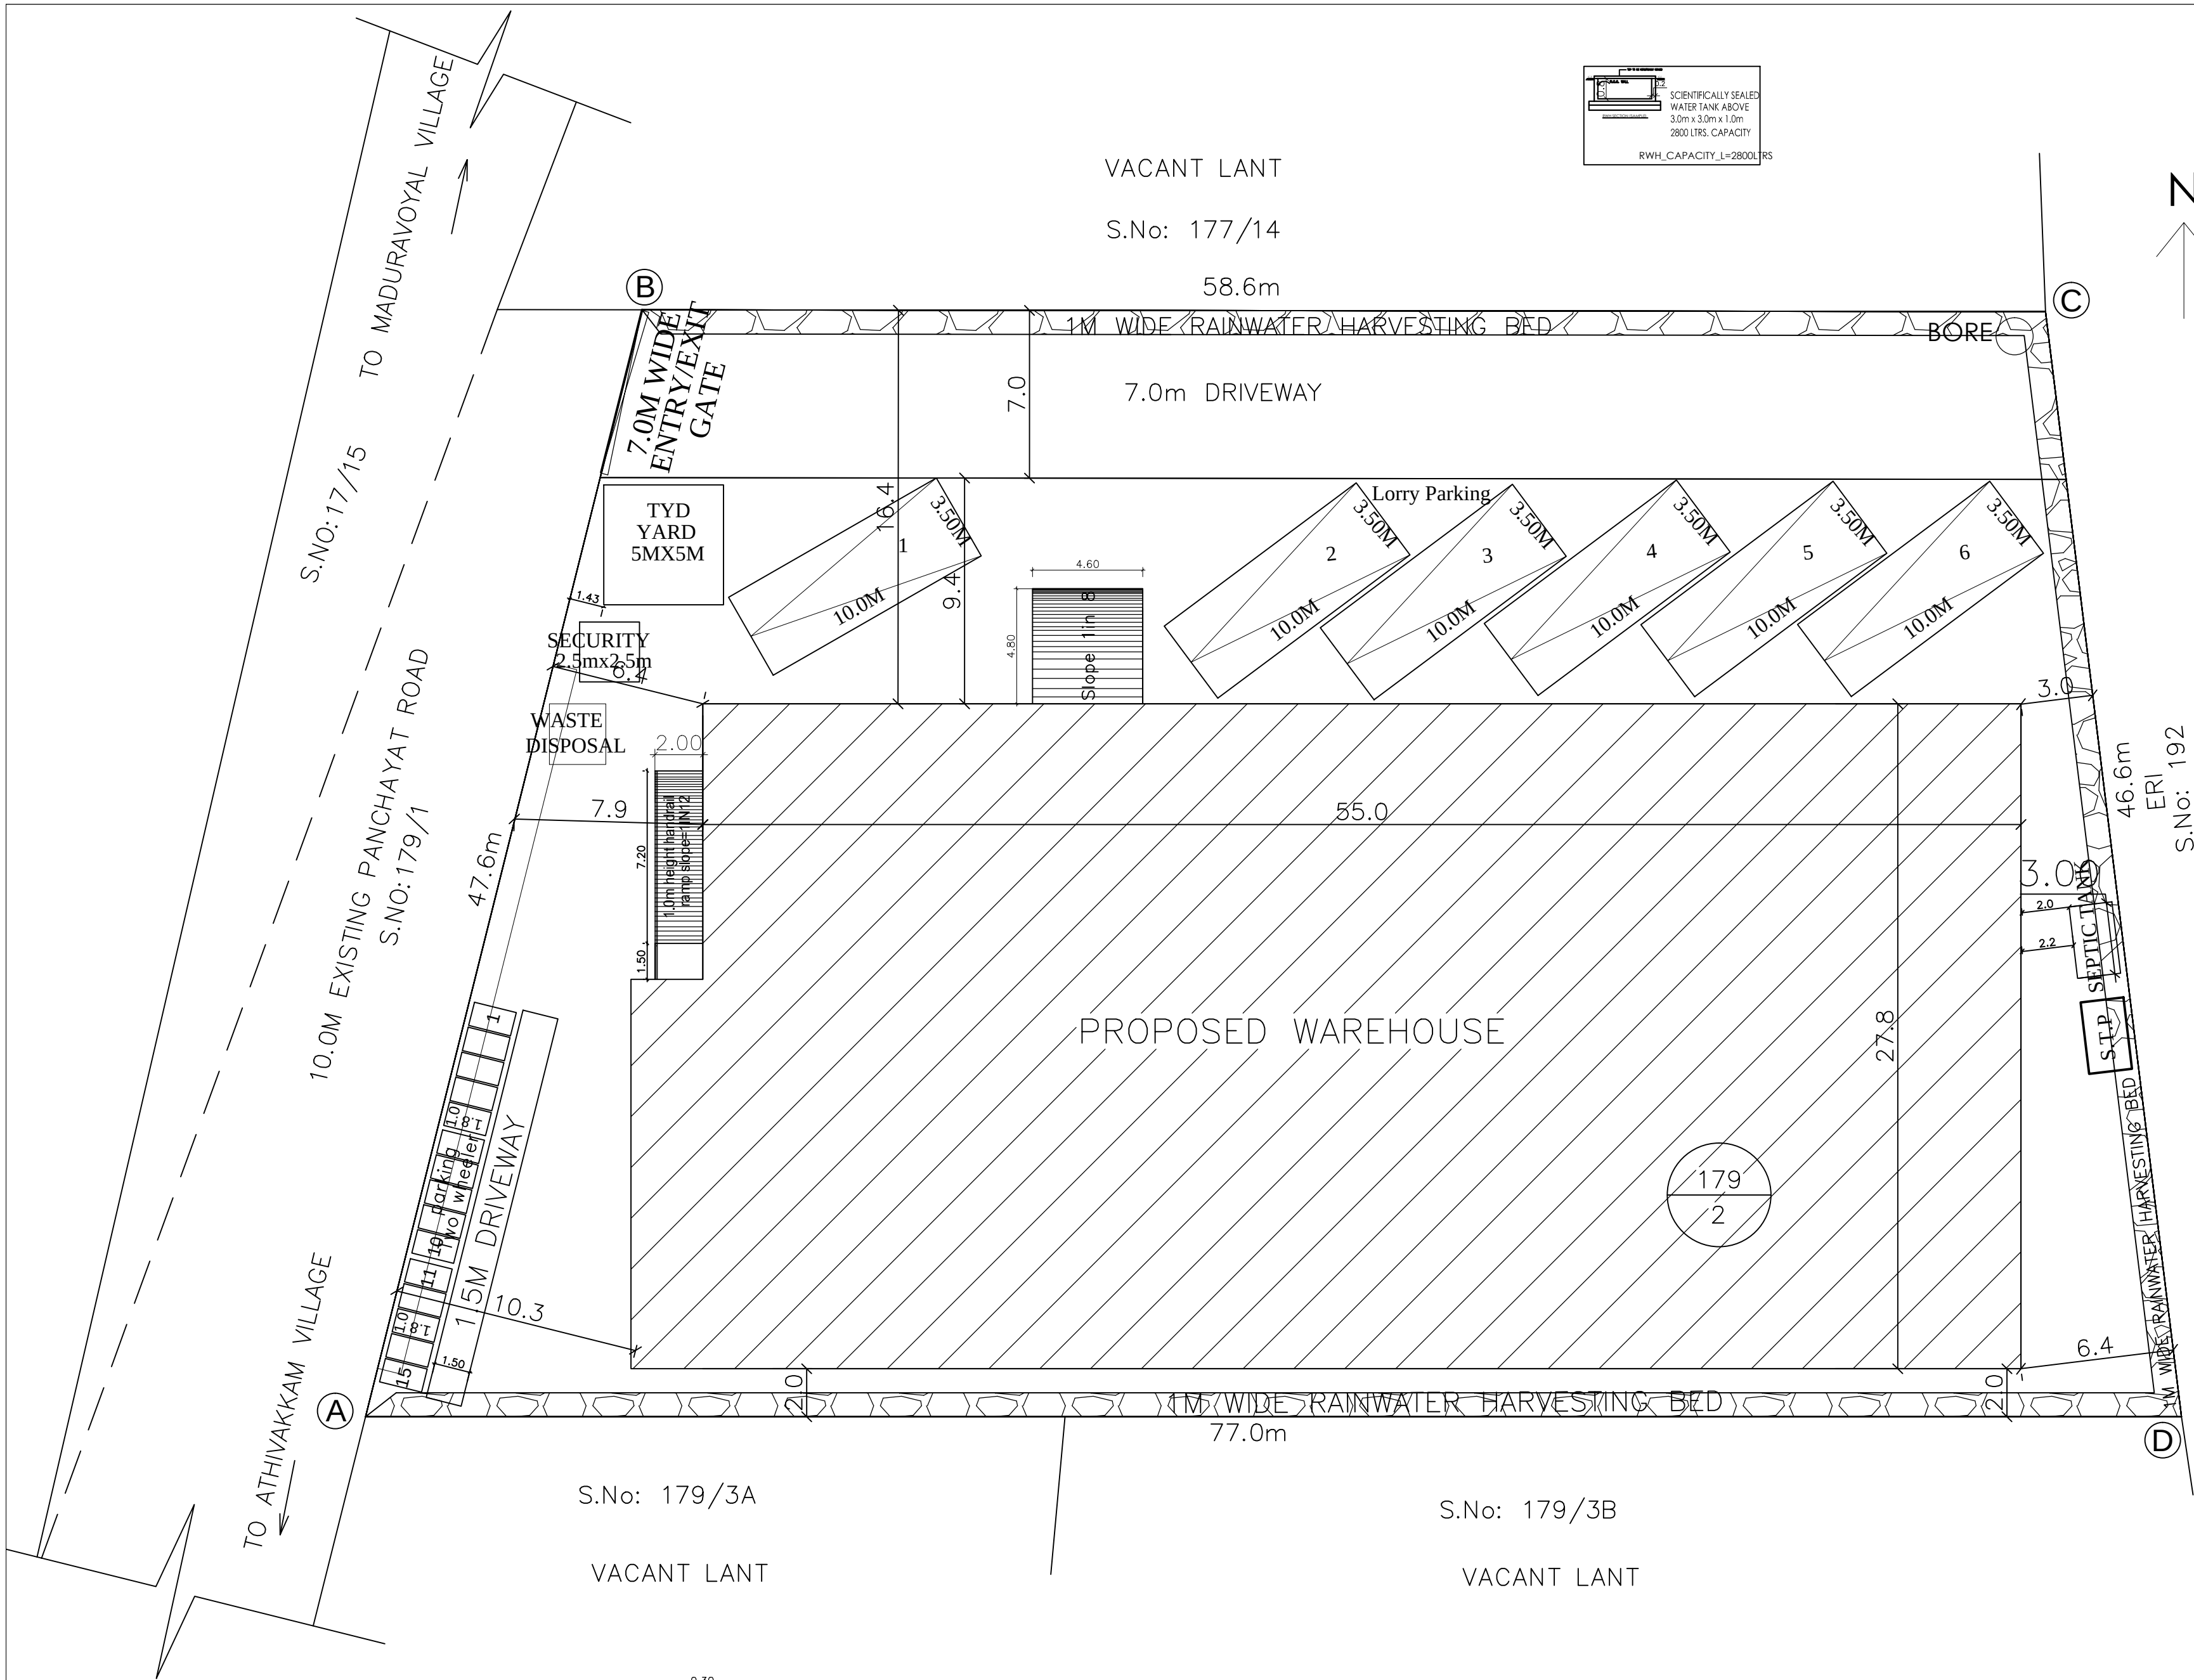

WORKER'S DETAILS				
NO OF WORKERS - MALE			: 10 Nos	
NO OF WORKERS - FEMALE			: 05 Nos	
SANITATION REQUIREMENTS				
DESCRIPTION	REQUIRED		PROVIDED	
	MALE	FEMALE	MALE	FEMALE
WC	1	1	1	1
URINAL	1	—	2	—
WASH BASIN	1	1	1	1
DRINKER WATER FOUNTAINS	1	1	1	1
EMERGENCY FOUNTAINS	1	1	1	1

SHEET NO : 1/2
PLAN SHOWING THE PROPOSED CONSTRUCTION OF WARE HOUSE BUILDING IN S.F.NO : 179/2 , OF ATHIVAKKAM VILLAGE & PANCHAYAT, ELLAPURAM UNION, UTHUKOTTAI TALUK , TIRUVALLUR DISTRICT.

DESCRIPTION	F.S.I AREA (SQM)	NON F.S.I AREA (SQM)	TOTAL (SQM)
TOTAL SITE AREA (as per site)	3100.00		
TOTAL SITE AREA (as per patta)	3100.00		
WARE HOUSE AREA			
PRO GROUND FLOOR AREA	1575.00	----	1575.00
SECURITY ROOM (NON FSI)	-----	6.25	6.25
TOTAL BUILTUP AREA	1575.00	6.25	1581.25

REFERENCE		
DESCRIPTION	CALCULATION	PROPOSED
PLOT COVERAGE	1575.00 / 3100.00 X 100	50.8%
FLOOR AREA RATIO	1575.00 / 3100.00	0.508
OSR AREA	310.0 SQM (10.0%)	PAY TO DTC
DESCRIPTION		
DESCRIPTION	REQUIRED	PROPOSED
PARKING AREA	LORRIES : 6 no CARS : - TWO WHEELER : 15 nos	6 no - 15 nos








SPECIFICATION:
SUPER STRUCTURE : 9"TK B.W IN C.M 1:5
FOUNDATION : RCC COLUMN FOUNDATION
SLAB : RCC 1:2:4 4.5"TK
BEAM LINTEL SUNSHADE : RCC 1:2:4
WEATHERING COURSE/VE WITH PRESSED TILES
ELECTRIFICATION WORK CONCELED WIRING

WWT - WASTE WATER TANK
OHT - OVER HEAD TANK
RWTH - RAIN WATER HARVESTING
SWHS - SOLAR WATER HEATING SYSTEM
FE - FIRE EXTINGUISHER
EA - EMERGENCY ALARM
SB - SAND BUCKET

SCALE : 1"=16' [1:200]	COLOR INDEX
	SITE BOUNDARY
	EXISTING ROAD
	PROPOSED BUILDING

SIGNATURE OF THE APPLICANT

STRUCTURAL ENGINEER

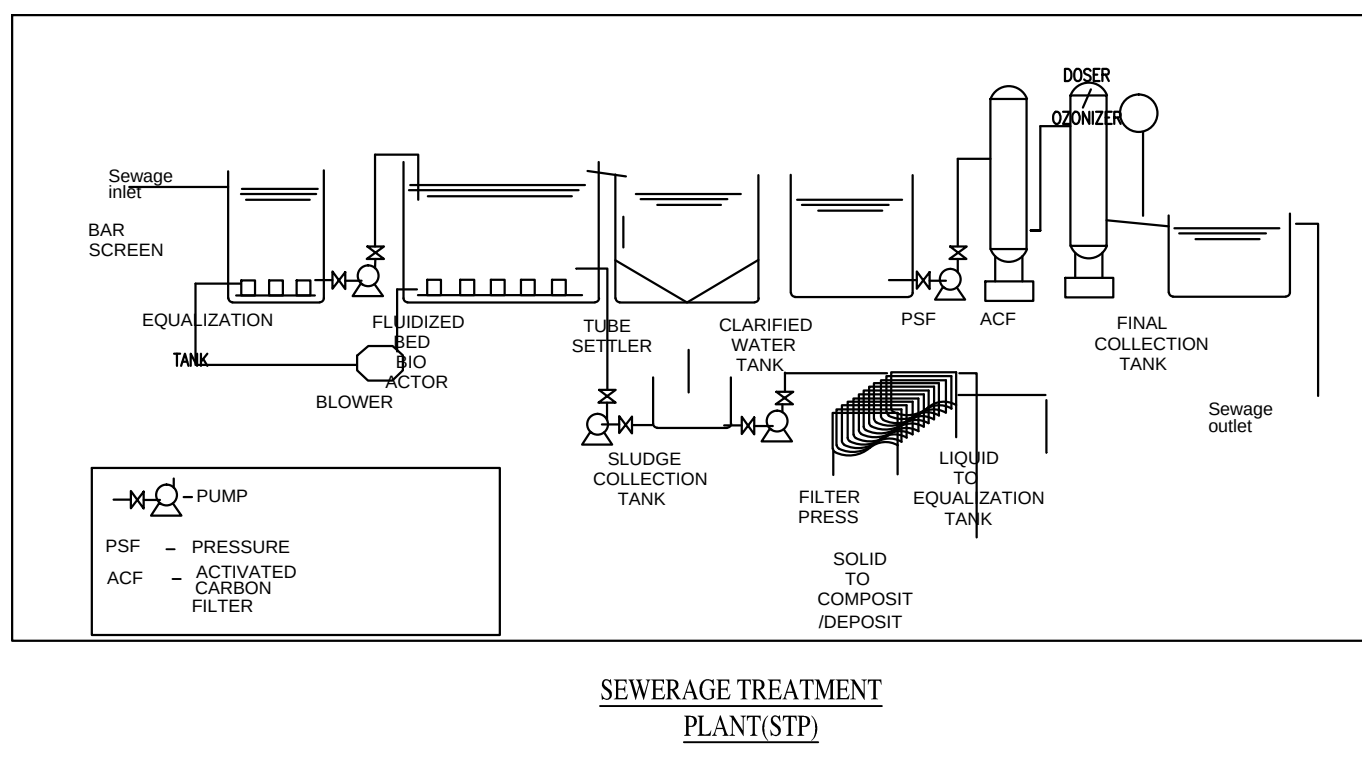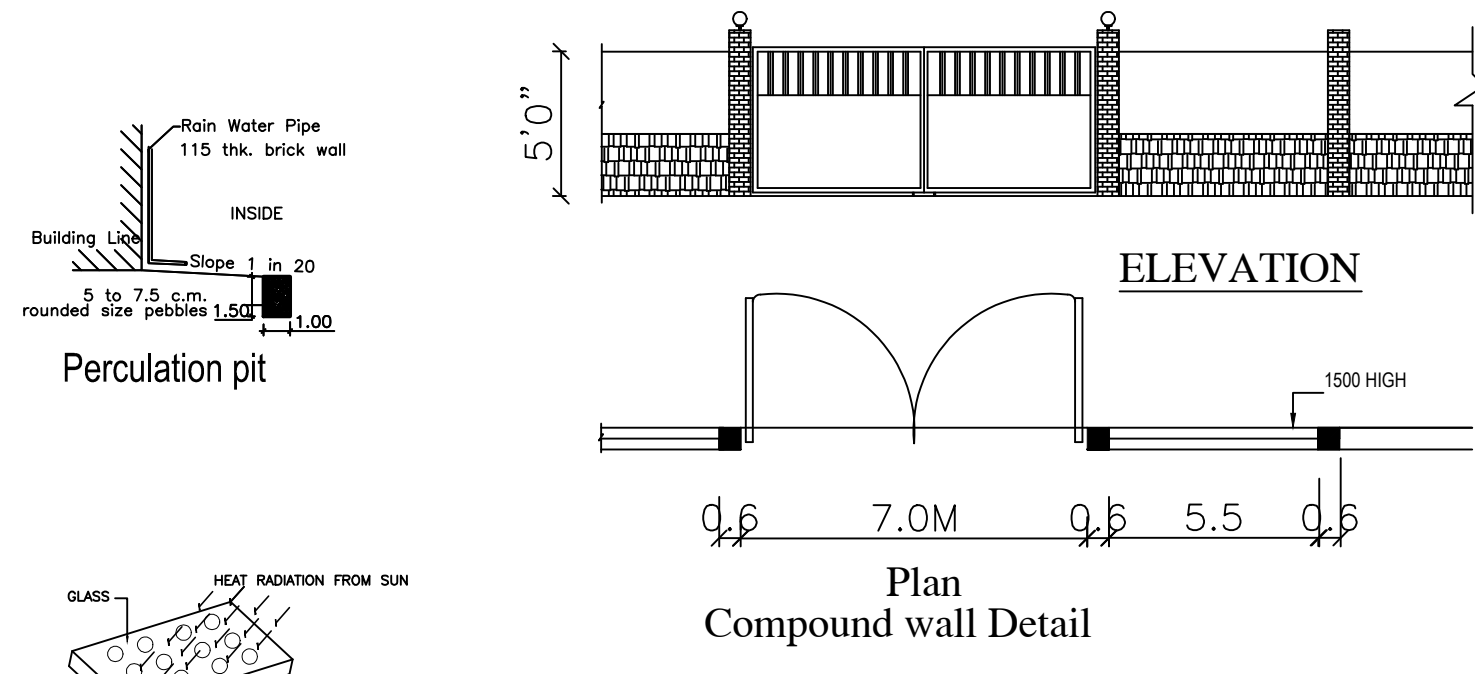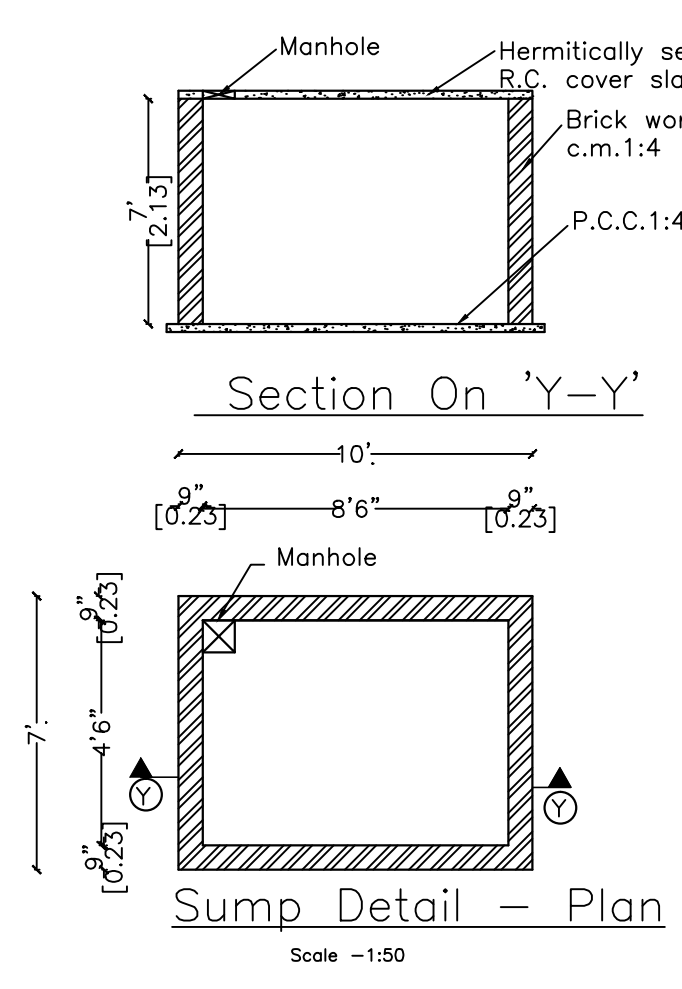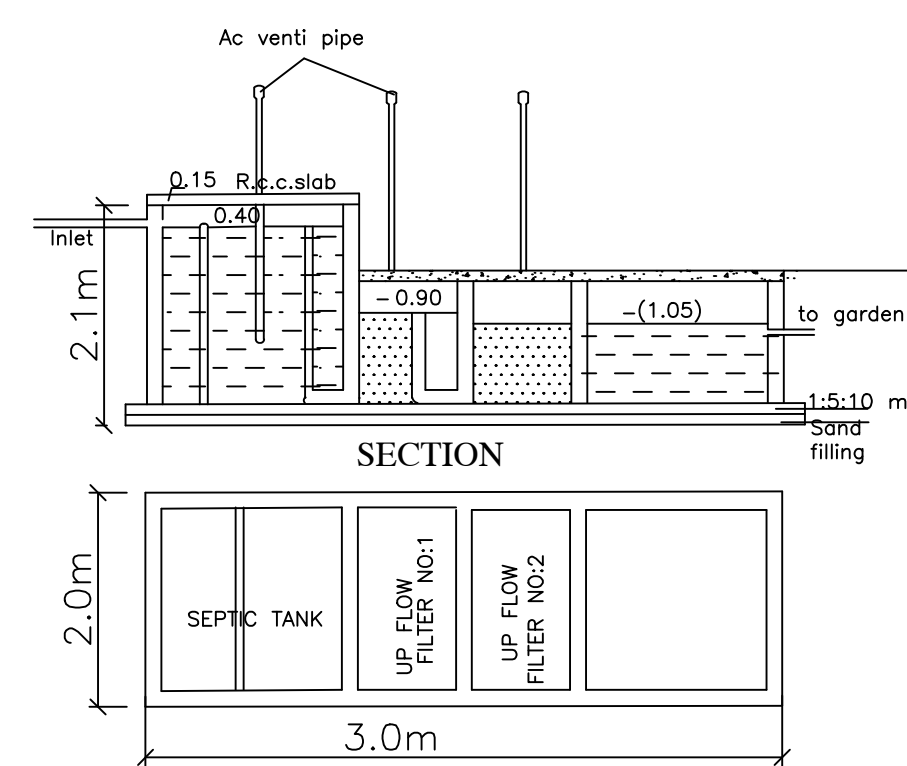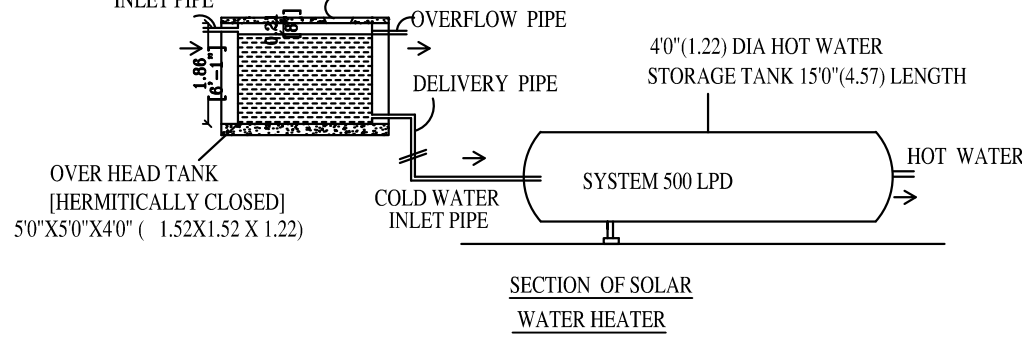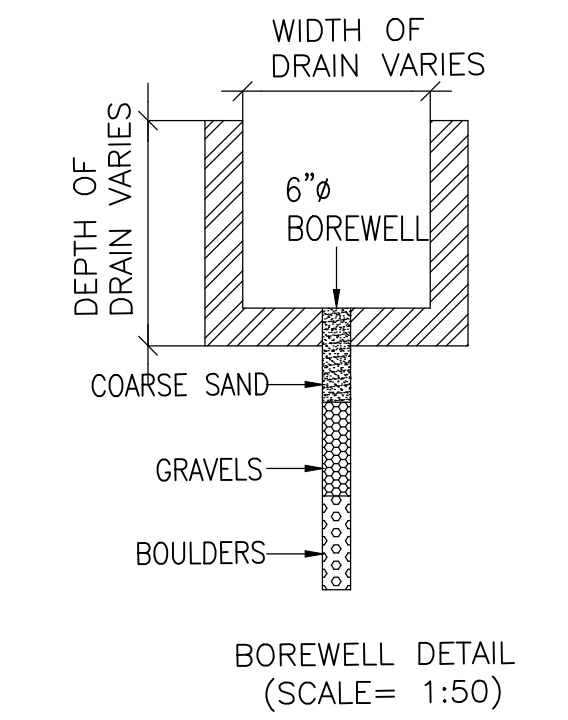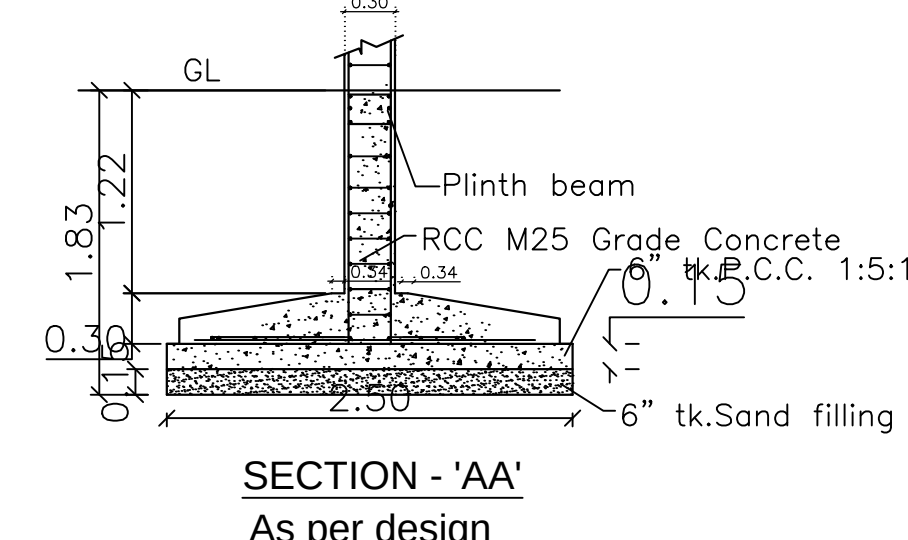

- Application Reference No. SWP/BPA/0006900/2023 and Scrutiny Reference : XF2FKQXA.
- The Proposed site is Boundaries as "A to D" and Numbered as SWP/L.P/A.D.D.T.C.P(TVLR) No. 60/2023 and Site Approval is being given.
- The building plan Numbered as SWP/B.P(Building)/A.D.D.T.C.P(TVLR) No.05/2023.

Eight ways to know a piece of land before you pay for it.

This report covers one part of the picture. These cover the rest, drawn from the same government records, for any property in Tamil Nadu.

LandLens One

Ask anything about a property and get an answer grounded in live government records, with the sources shown.

[/landlens/one](#)



Verify My Land

Every record check run on one property and returned as a single report.

[/landlens/verify-my-land](#)



Legal Opinion

An advocate's written opinion on the title, built on the records we pull for it.

[/landlens](#)



One Map

Every layer on one map: the parcel, its boundary, zoning, water bodies and what sits around it.

[/landlens/one/map](#)



PriceMap

What land actually changed hands for around this plot, taken from the registered deeds.

[/landlens/pricemap](#)



Build Scope

What you are allowed to build here: floor space, height, coverage and setbacks.

[/landlens/build-scope](#)



Property Tracker

Watch a property and hear about it when something new is registered against it.

[/landlens/property-tracker](#)



Deal Room

Run the transaction in one place: documents, stamping, signatures and the parties.

[/landlens/deal-room](#)



Twenty-four checks you can run yourself, at no cost.

Records and verification

The registers themselves, read for you.

Encumbrance Certificate

Patta and Chitta

Field Measurement Sketch

EC Analyzer

Bank charge check

Court case search

Seller background check

Approval check by survey

Value and duty

What it is worth and what it costs to register.

Guideline value by street

Guideline value by survey

Stamp duty and registration fees

Capital gains

Floor space index

Area unit converter

Zoning and land use

What the plan says can happen on this land.

Land use zone finder

CMDA land use check

Coastal regulation zone

Master plan check

Water bodies finder

Airport height clearance

Registers and directories

Who holds it, and which office keeps the record.

Find your registering office

Temple property check

Waqf property check

RERA register



Every free tool
/tools



Services we run
for you
/services



The LandLens
suite
/landlens/one



Every claim in this document traces back to a government record.

Legal opinions, due diligence and title verification

Building plan, layout and sub-division approvals

Completion and occupancy certificates, regularisation

Escrow, negotiation and NRI property management

Land survey, soil testing, architecture and construction

Verified RealEstate
3/350/2 Mettukuppam,
OMR Thoraipakkam,
Chennai 600 097, India
hello@verified.realestate
+91 9996 12 9996

Prepared from the registers named on the page each finding sits on. Where a register could not be read, this document says so in its place rather than leaving the gap to be read as a clean result.

