

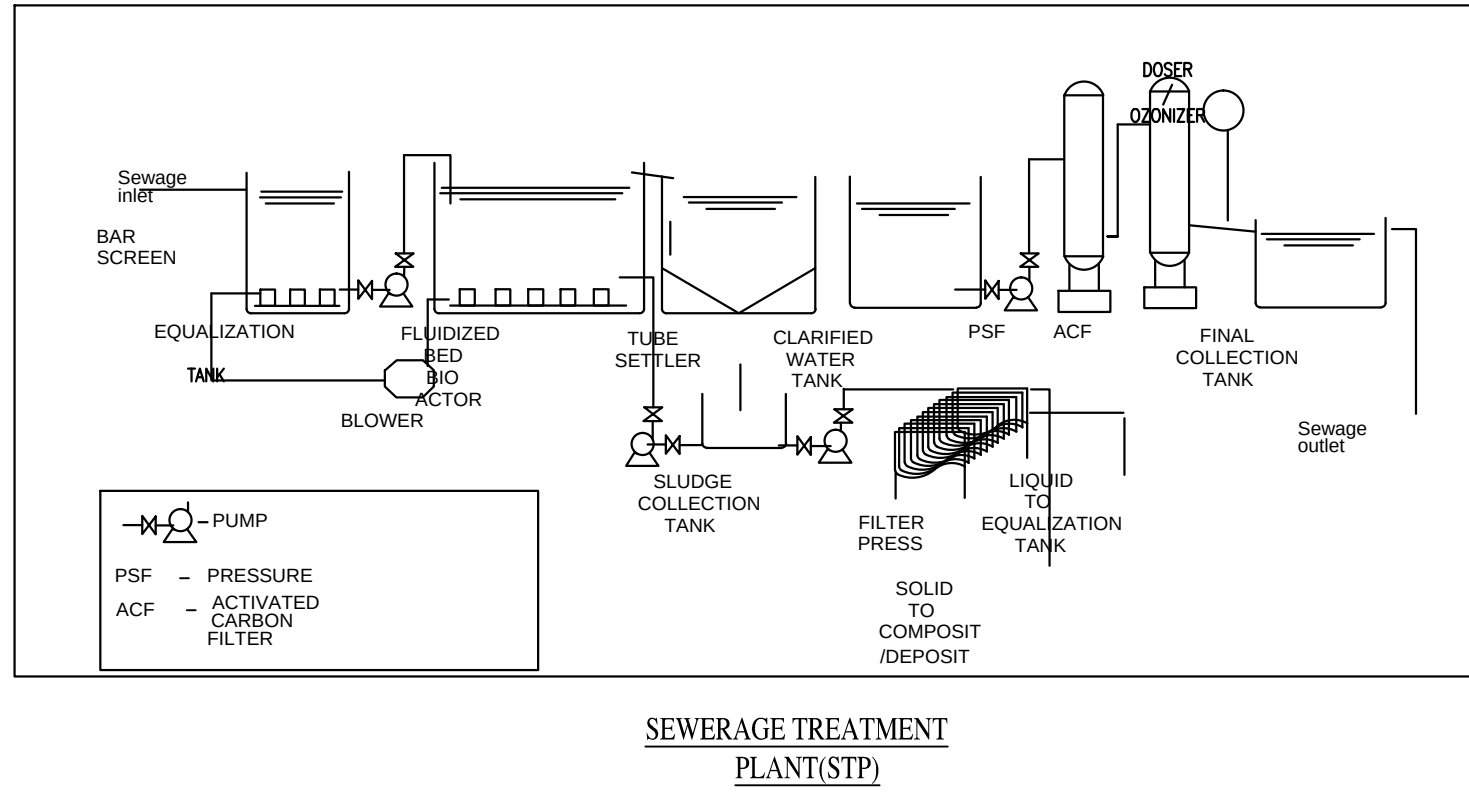


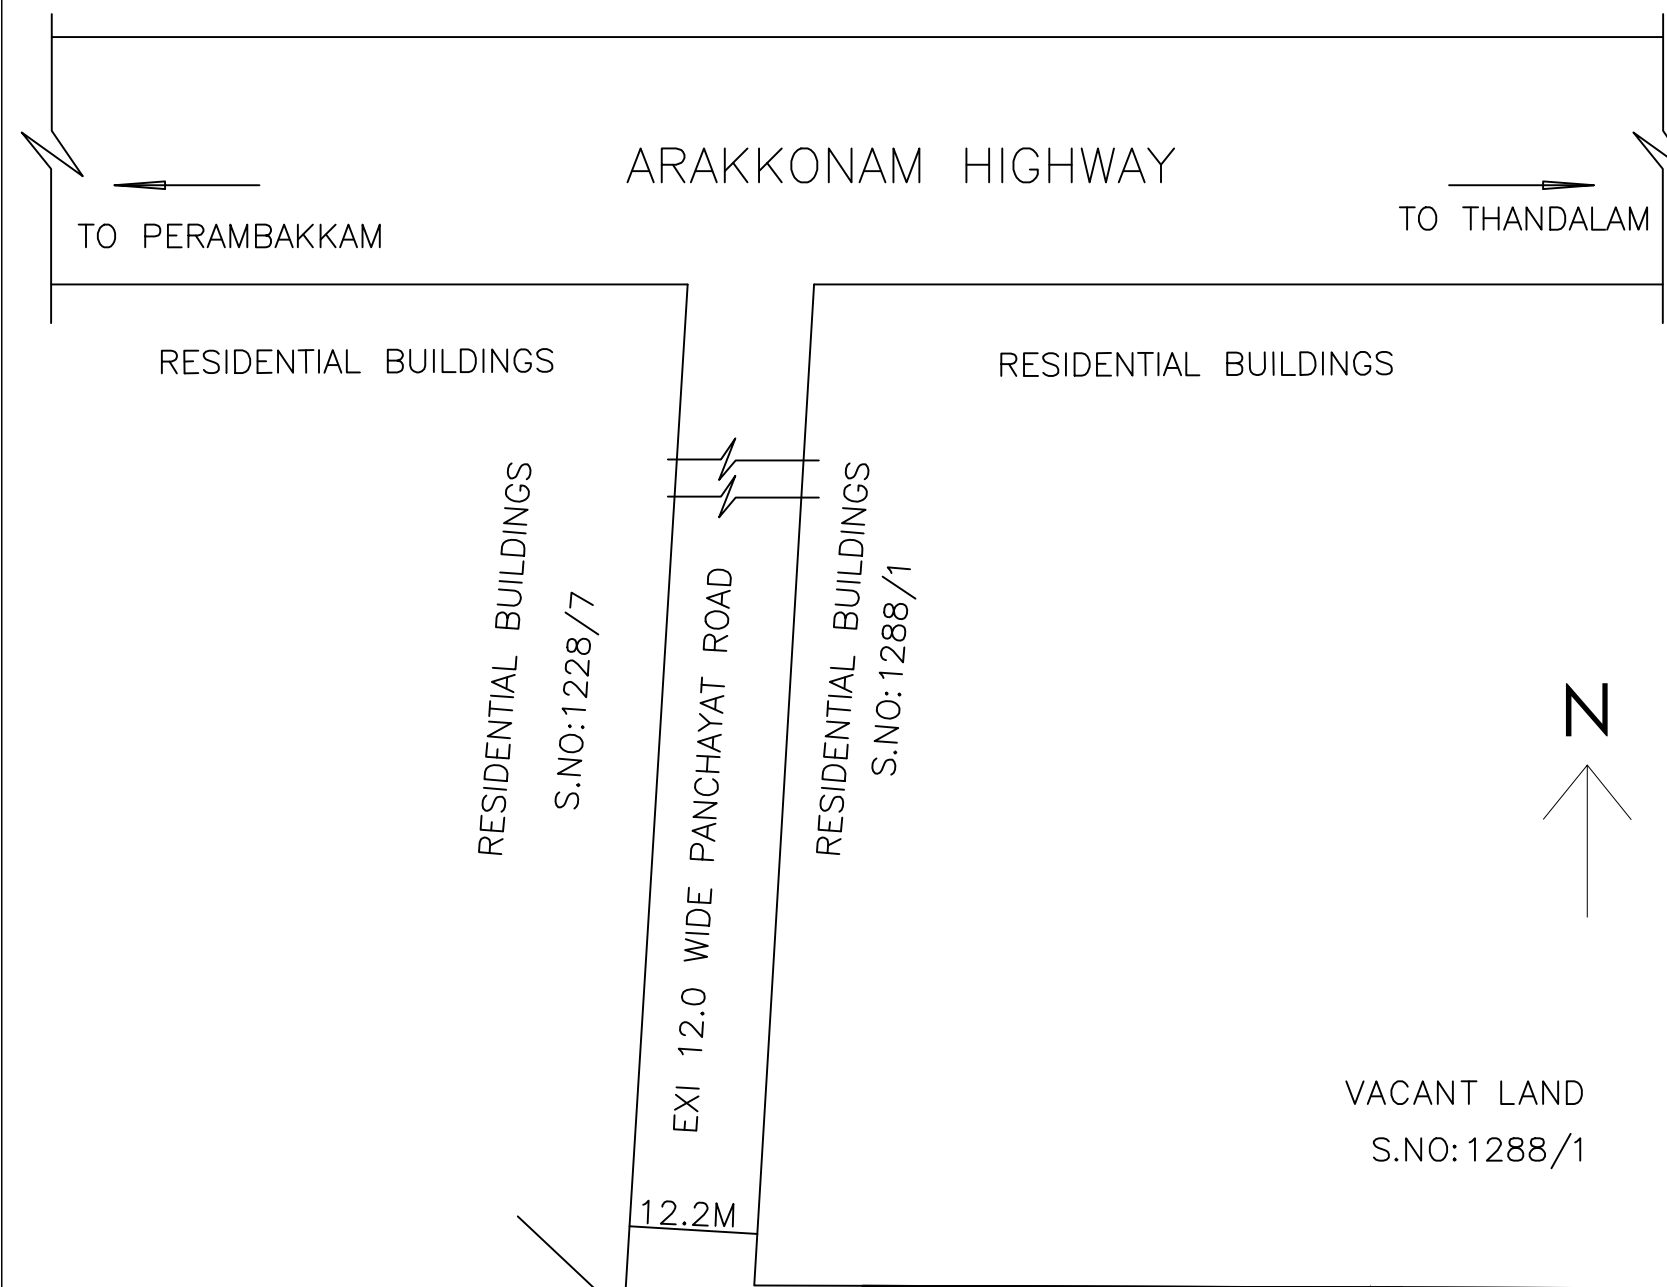

KEY PLAN: 10000




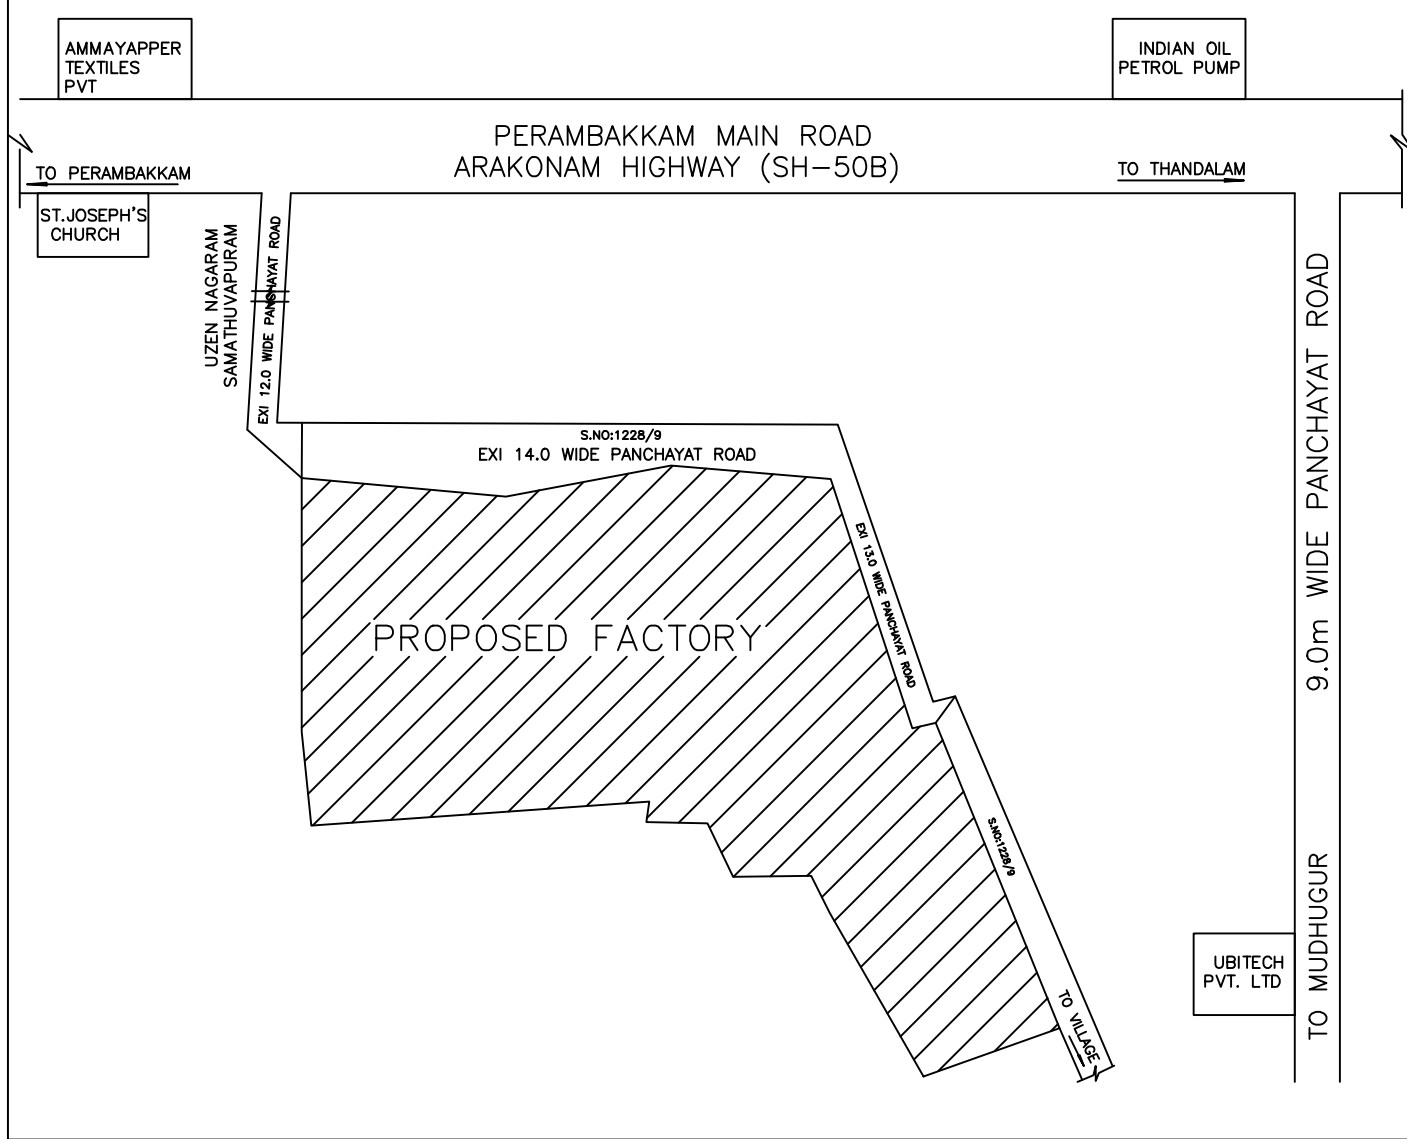


SHEET NO : 1/3


PLAN SHOWING THE PROPOSED CONSTRUCTION OF CARD BOARD BOX FACTORY BUILDING IN S.NOs : 1232, 1233/1A, 1B, 2pt, 3, 4pt, 1236/1, 2pt OF USSAINNAGARAM VILLAGE, MAPPEDU PANCHAYAT, KADAMBATHUR UNION, THIRUVALLUR TALUK AND DISTRICT.

AREA STATEMENT	F.S.I (SQM)	NON F.S.I (SQM)	TOTAL AREA (SQM)
TOTAL SITE AREA (AS PER FMB)	16600.00		
TOTAL SITE AREA (SUPER IMPOSED)	16591.78		
FACTORY BUILDING			
GROUND FLOOR AREA	9396.00	-----	9396.00
SECURITY ROOM (NON FSI)	-----	6.00	6.00
TOTAL BUILTUP AREA	9396.00	6.00	9402.00


REFERENCE		
DESCRIPTION	CALCULATION	PROPOSED
PLOT COVERAGE	$\frac{9396.00}{16591.78} \times 100$	56.63%
FLOOR AREA RATIO	$\frac{9396.00}{16591.78}$	0.566
OSR AREA	1660.0 SQM (10.0%)	1687.75 SQM (10.16%)
DESCRIPTION	REQUIRED	PROPOSED
PARKING AREA	LORRYS : 19 nos TWO WHEELER : 188 nos CYCLE : 188 nos	20 nos 190 nos 190 nos

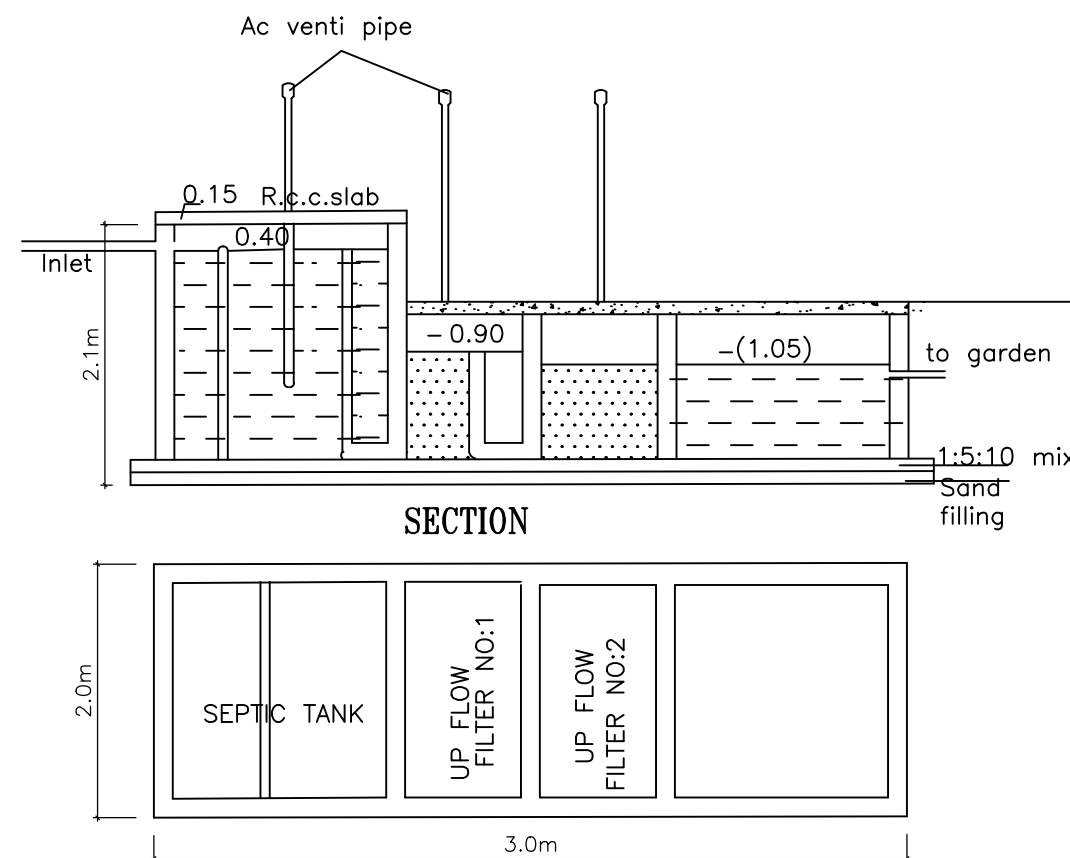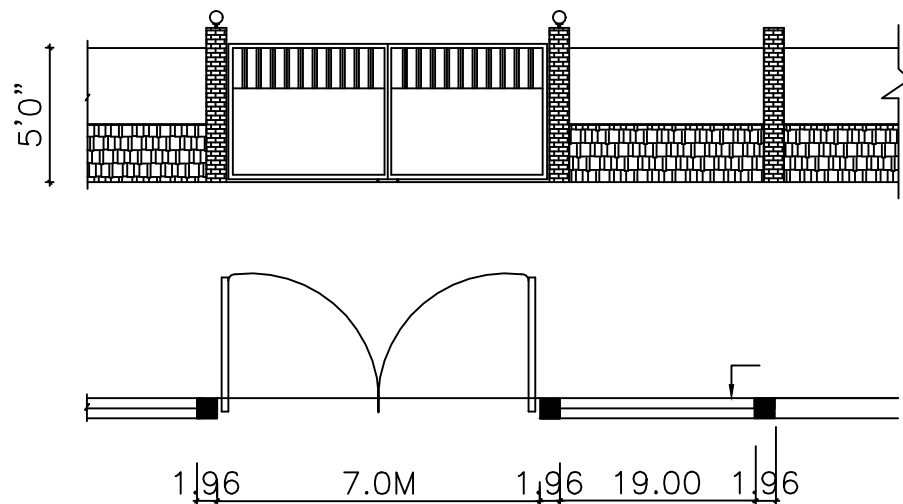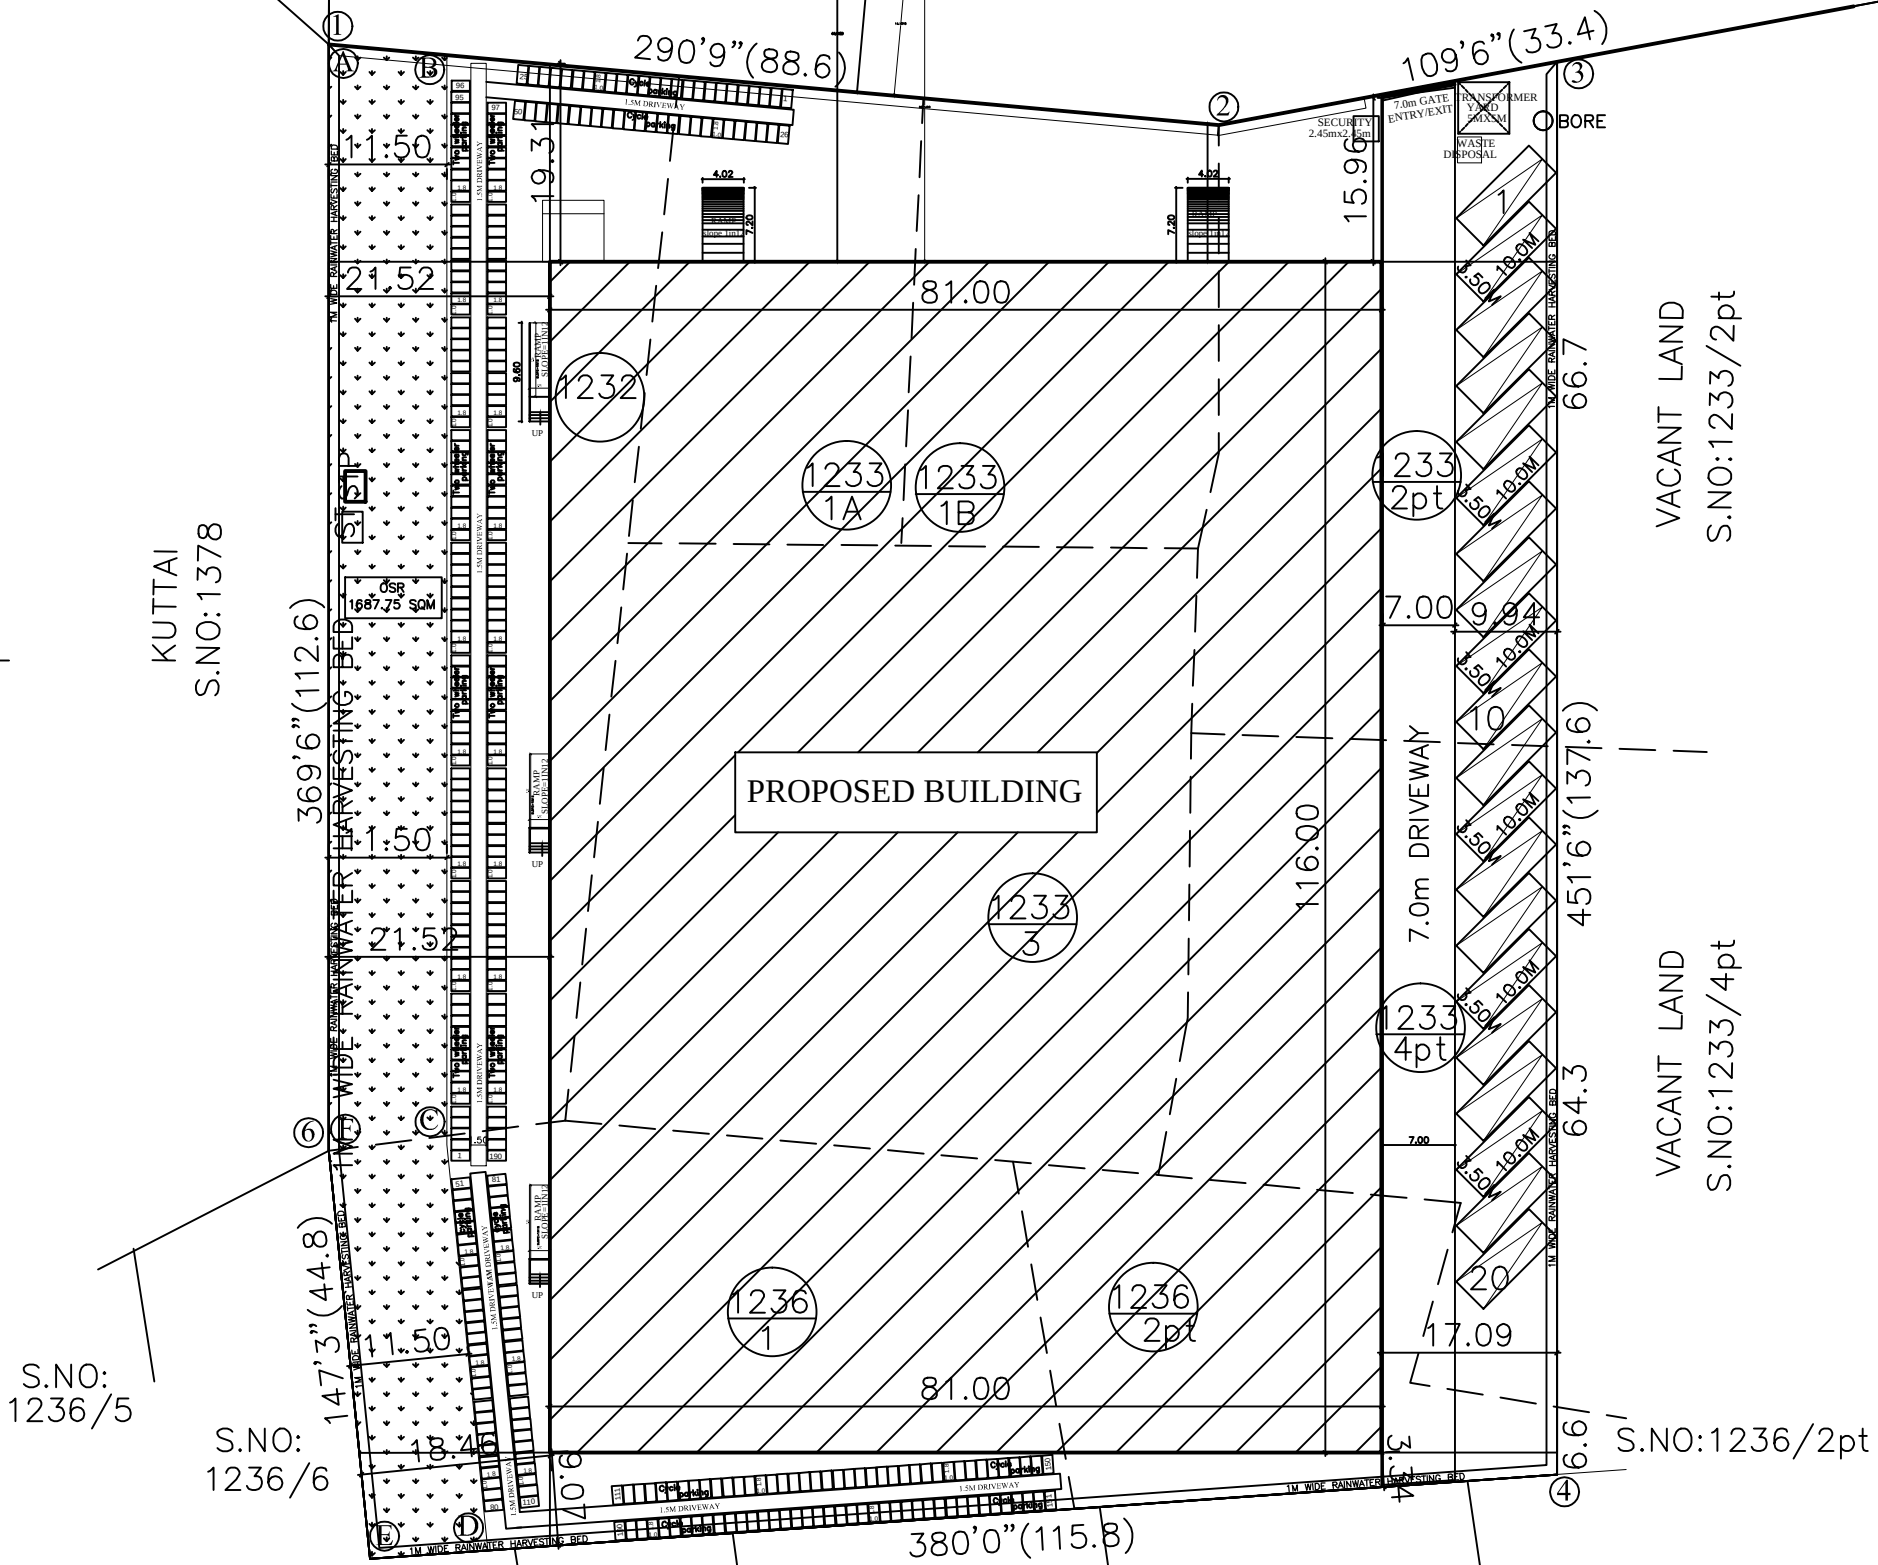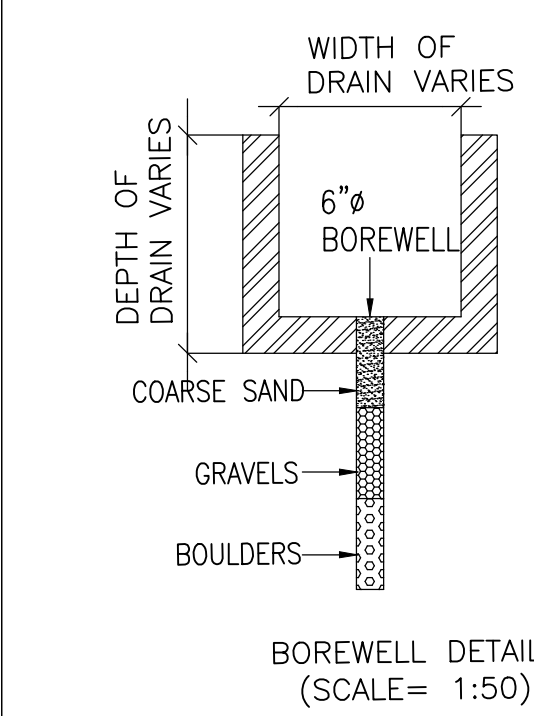

PLAN
DETAILS OF SEPTIC TANK
SCALE 1:50

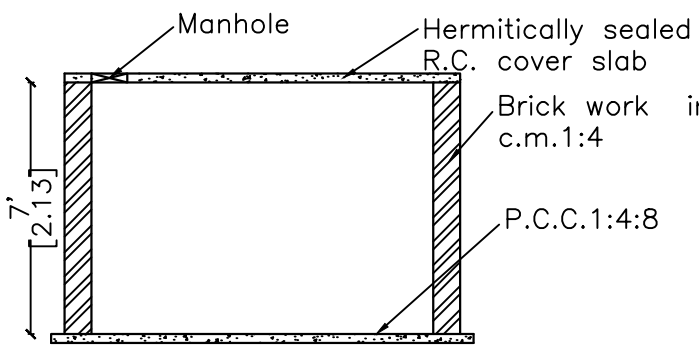

Section On 'Y-Y'

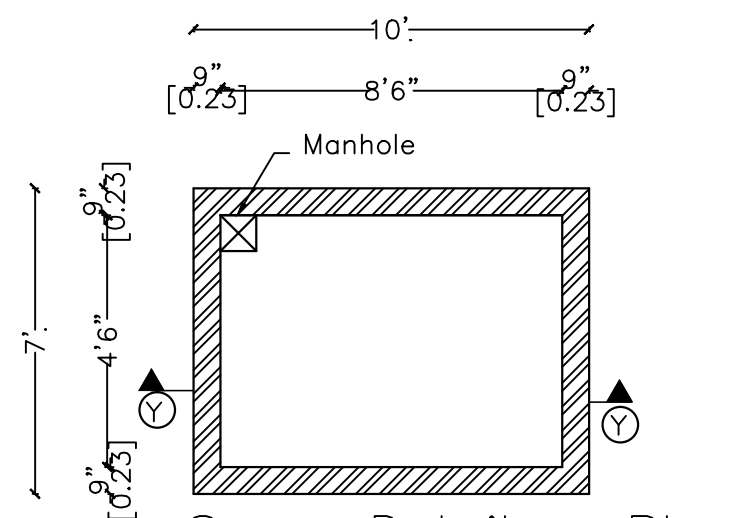

Sump Detail - Plan
Scale - 1:50

MANUFACTURING DETAILS	
CATEGORY OF INDUSTRY	: GREEN
MANUFACTURING TYPE	: CARD BOARD BOX
WORKER'S DETAILS	
NO OF WORKERS - MALE	: 10 Nos
NO OF WORKERS - FEMALE	: 05 Nos

SANITATION REQUIREMENTS				
DESCRIPTION	REQUIRED		PROVIDED	
	MALE	FEMALE	MALE	FEMALE
WC	1	1	1	1
URINAL	1	--	2	--
WASH BASIN	1	1	1	1
DRINKER WATER FOUNTAINS	1	1	1	1
EMERGENCY FOUNTAINS	1	1	1	1

SOLAR HOT WATER SYSTEM DETAIL	
NO OF WORKERS - MALE	: 10 Nos
NO OF WORKERS - FEMALE	: 05 Nos
TOTAL NO OF WORKERS (10+5 = 15)	: 15 Nos
WATER CONSUMPTION @ 80 Lit /Person/day	: 1200 Lits
TOTAL CONSUMPTION (15 X 80)	: 1200 Lits
NO OF SWHS (2000 lit capacity)	: 1 No

TURBO VENTILATOR SIZE : 2 DIA.
TURBO VENTILATOR WORKED BY ELECTRICAL .

REF.	NAME OF MACHINERY	QTY	H.P.
1.	GRINDING	1	10
2.	MIXING	1	10
3.	LAHTE	1	10
4.	LIGHTING	1	10
5.	WATER PUMP	1	3
6.	OFFICE A/C	1	2
		TOTAL H.P.	45

SPECIFICATION:	
SUPER STRUCTURE : 9"TK B.W IN C.M 1:5	WWT - WASTE WATER TANK
FOUNDATION : RCC COLUMN FOUNDATION	OHT - OVER HEAD TANK
SLAB : RCC 1:2:4 4.5"TK	RWH - RAIN WATER HARVESTING
BEAM LINTEL SUNSHADE : RCC 1:2:4	SWHS - SOLAR WATER HEATING SYSTEM
WEATHERING COURSE/VE WITH PRESSED TILES	FE - FIRE EXTINGUISHER
ELECTRIFICATION WORK CONCEALED WIRING	EA - EMERGENCY ALARM
	SB - SAND BUCKET

SCALE : 1"=64'	COLOR INDEX
[1:800]	SITE BOUNDARY
	EXISTING ROAD
	PROPOSED BUILDING

SIGNATURE OF THE APPLICANT

Dr. B. MARIAPPAN, B.E., MIE.,
Consulting Civil & Structural Engineer,
Registered Engineer,
DTCP
Cell : 9841298738

Dr. B. MARIAPPAN, B.E., MIE.,
Consulting Civil & Structural Engineer,
Registered Engineer,
DTCP
Cell : 9841298738

ARCHITECT / ENGINEER