

BLOCK - 10 (GROUND FLOOR, MEZZANINE FLOOR, SECTION & ELEVATION)	SHEET - 2/7
--	-------------

M/s. VALUE SPACES LOGISTICS & INDUSTRIAL PARK POLIVAKKAM PVT LTD.

RS1	ROLLING SHUTTER	3.00 X 3.00
RS2	ROLLING SHUTTER	4.00 X 4.50
D	DOOR	1.50 X 2.10
D1	DOOR	1.20 X 2.10
D2	DOOR	0.90 X 2.10
D3	DOOR	0.75 X 2.10
W	WINDOW	1.80 X 1.80
V	VENTILATOR	0.60 X 0.60

 - FIRE EXTINGUISHER - MULTY TYPE



SOUTH SIDE ELEVATION





PREYADARSHI. S
REG.No: SE-1/004/2021/GR-I(SE)
16A1, Huzur Road, Anna Statue,
Behind Taj Vivanta, Coimbatore-641 018.
PH: 98430 99974
E-MAIL: info@nmsgv.com




STRUCTURAL
ENGINEER


Nayhu
S. NAGAPRASAD, BE.,
Engineer Grade - II (RE),
Colombatore LPA/RE/GR-II/19/03/003,
16A2, Anna Statue to Hosur Road,
Behind Taj Vivanta,
Colombatore-18, Ph: 0422 4274945.

ENGINEER / L.B.S

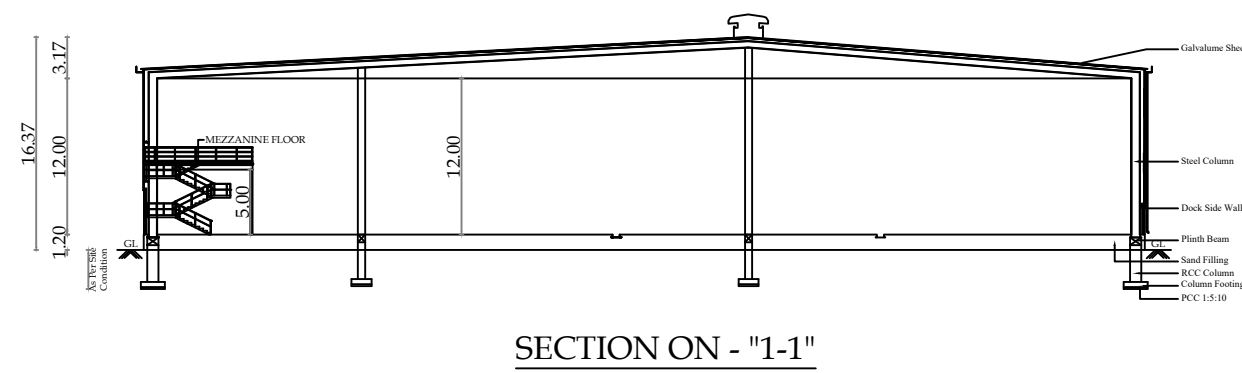


For VALUE BASED LOGISTICS & INDUSTRIAL PARK POLYMERKAM PVT.LTD <i>Day S. Aravind</i> Authorized Signatory	<i>Nayana</i> S. NAGAPRASAD, BE, Engineer Grade - II (03), Coimbatore LPARE/csl-11/19/03/003, 16A2, Arava Scheme to House Ready, behind T3 Viyanra, Coimbatore-15, Pin: 6322 42/49-45.
APPLICANT	ENGINEER / L.B.S

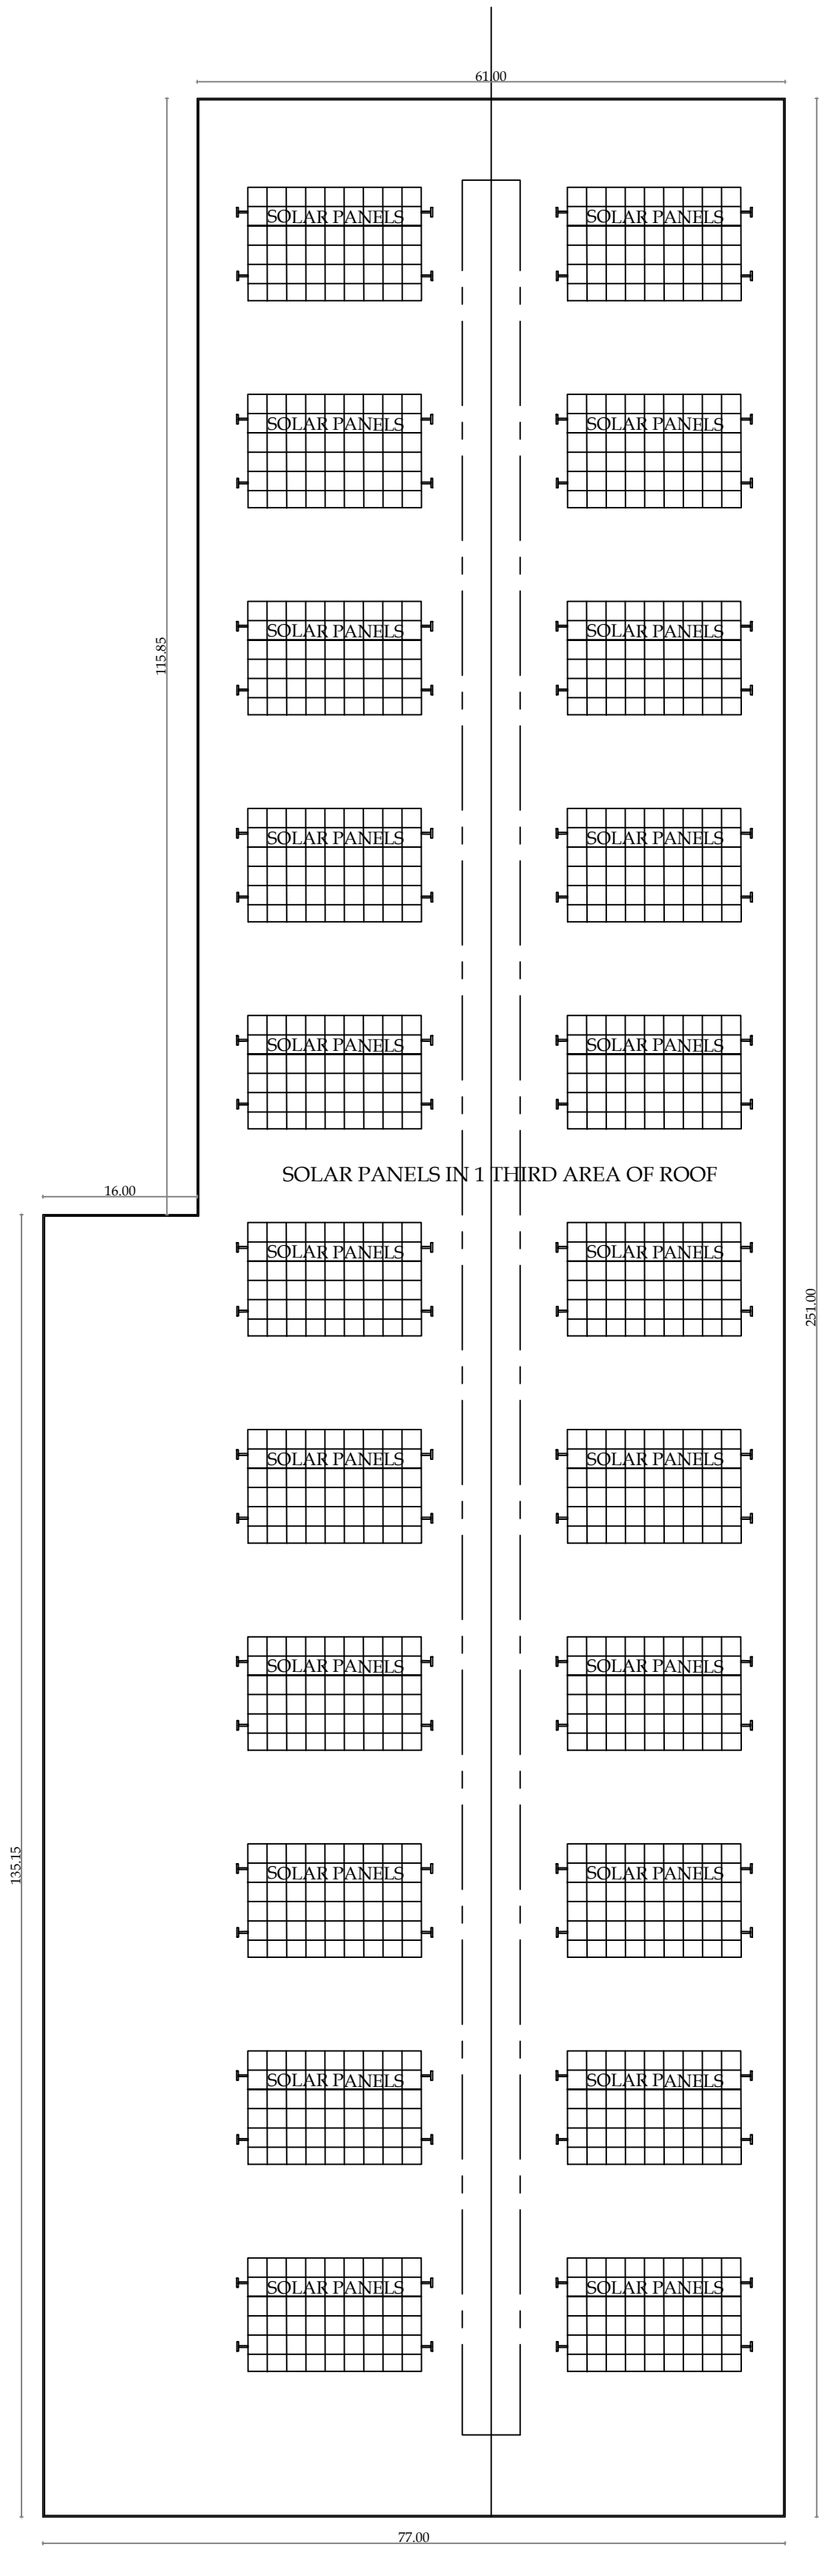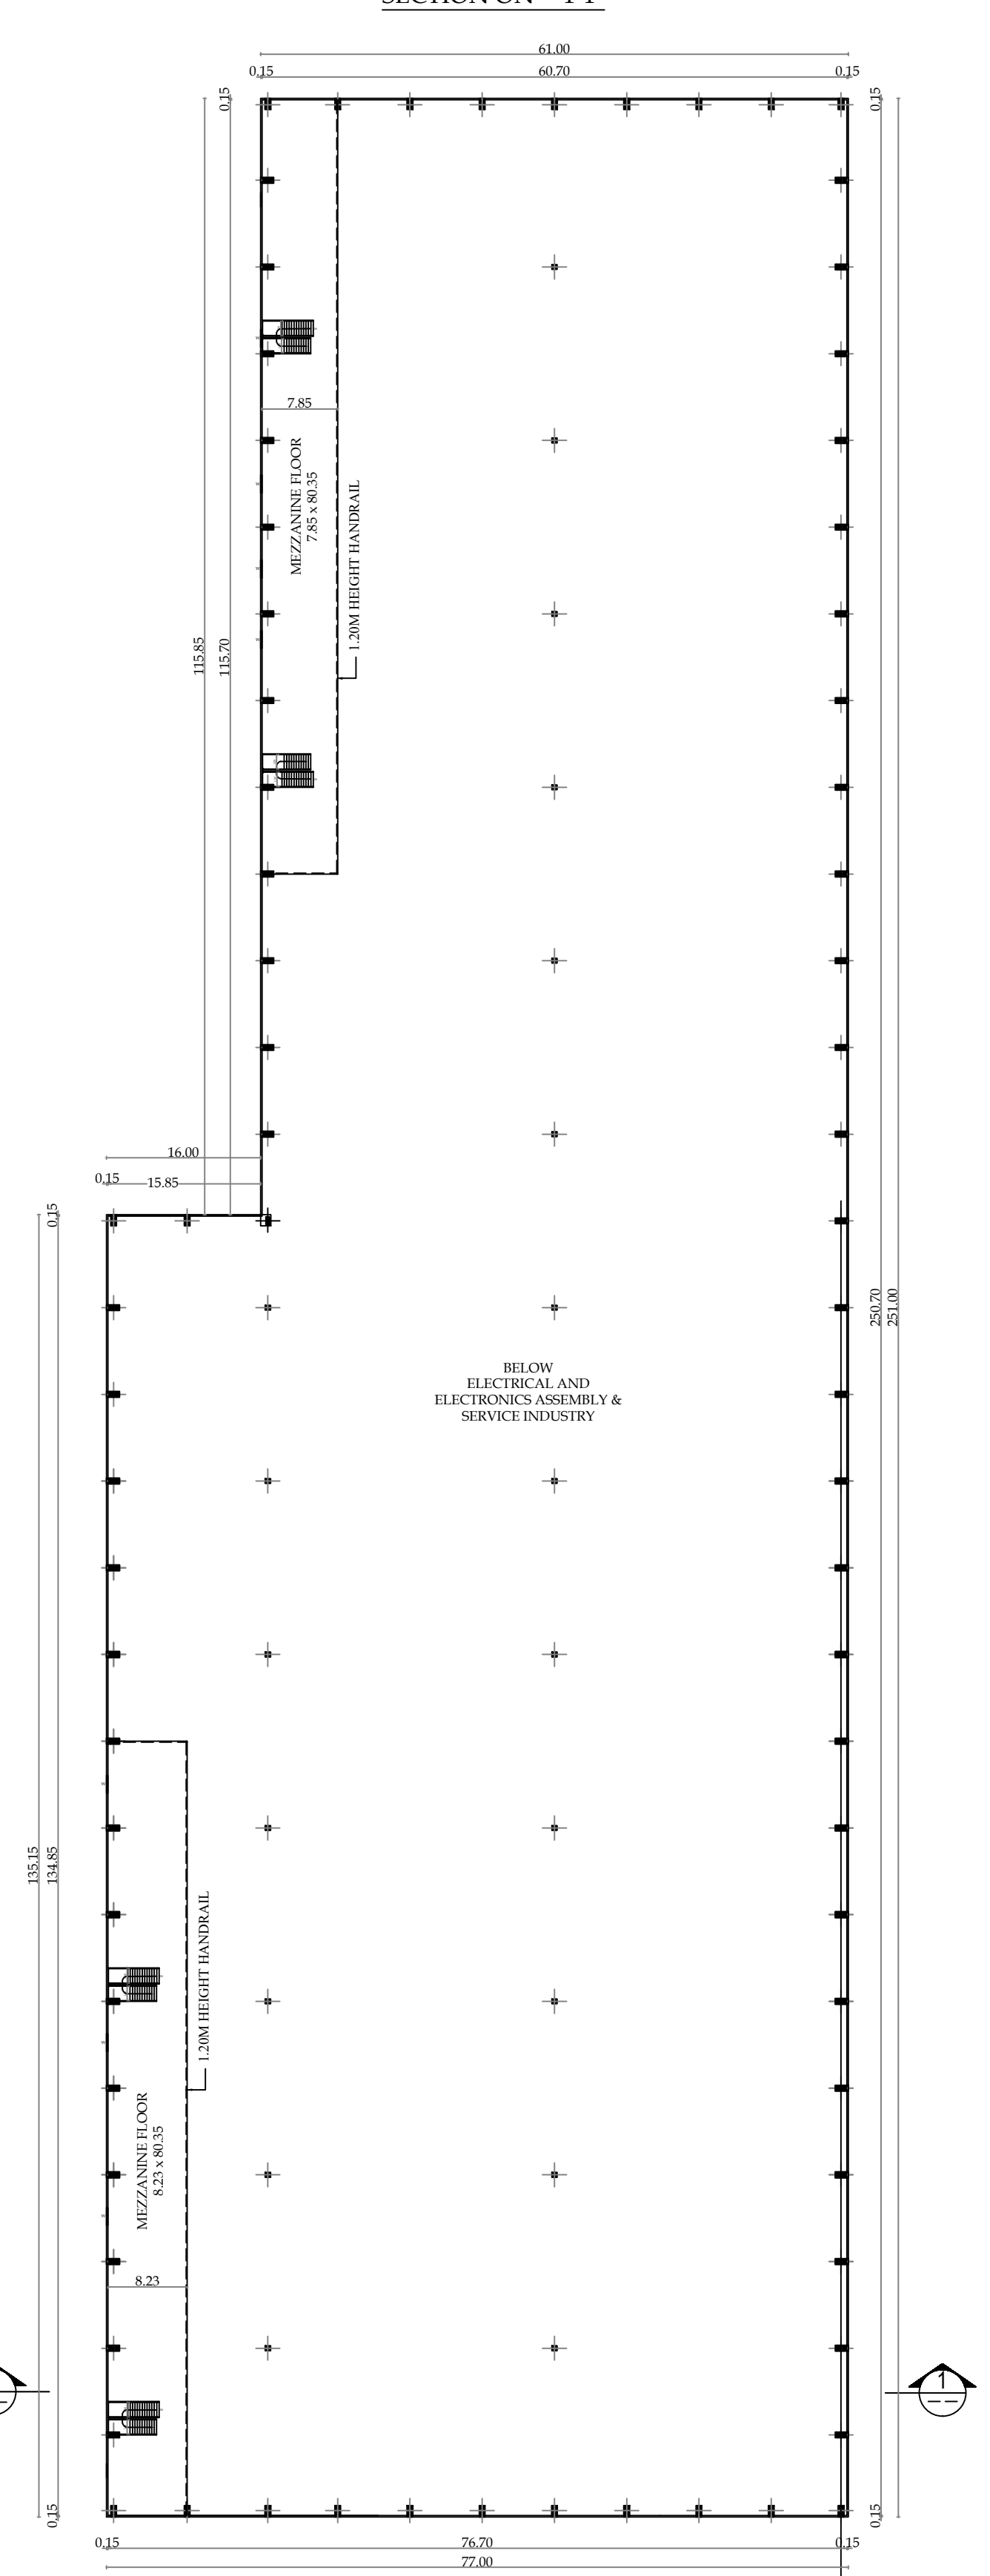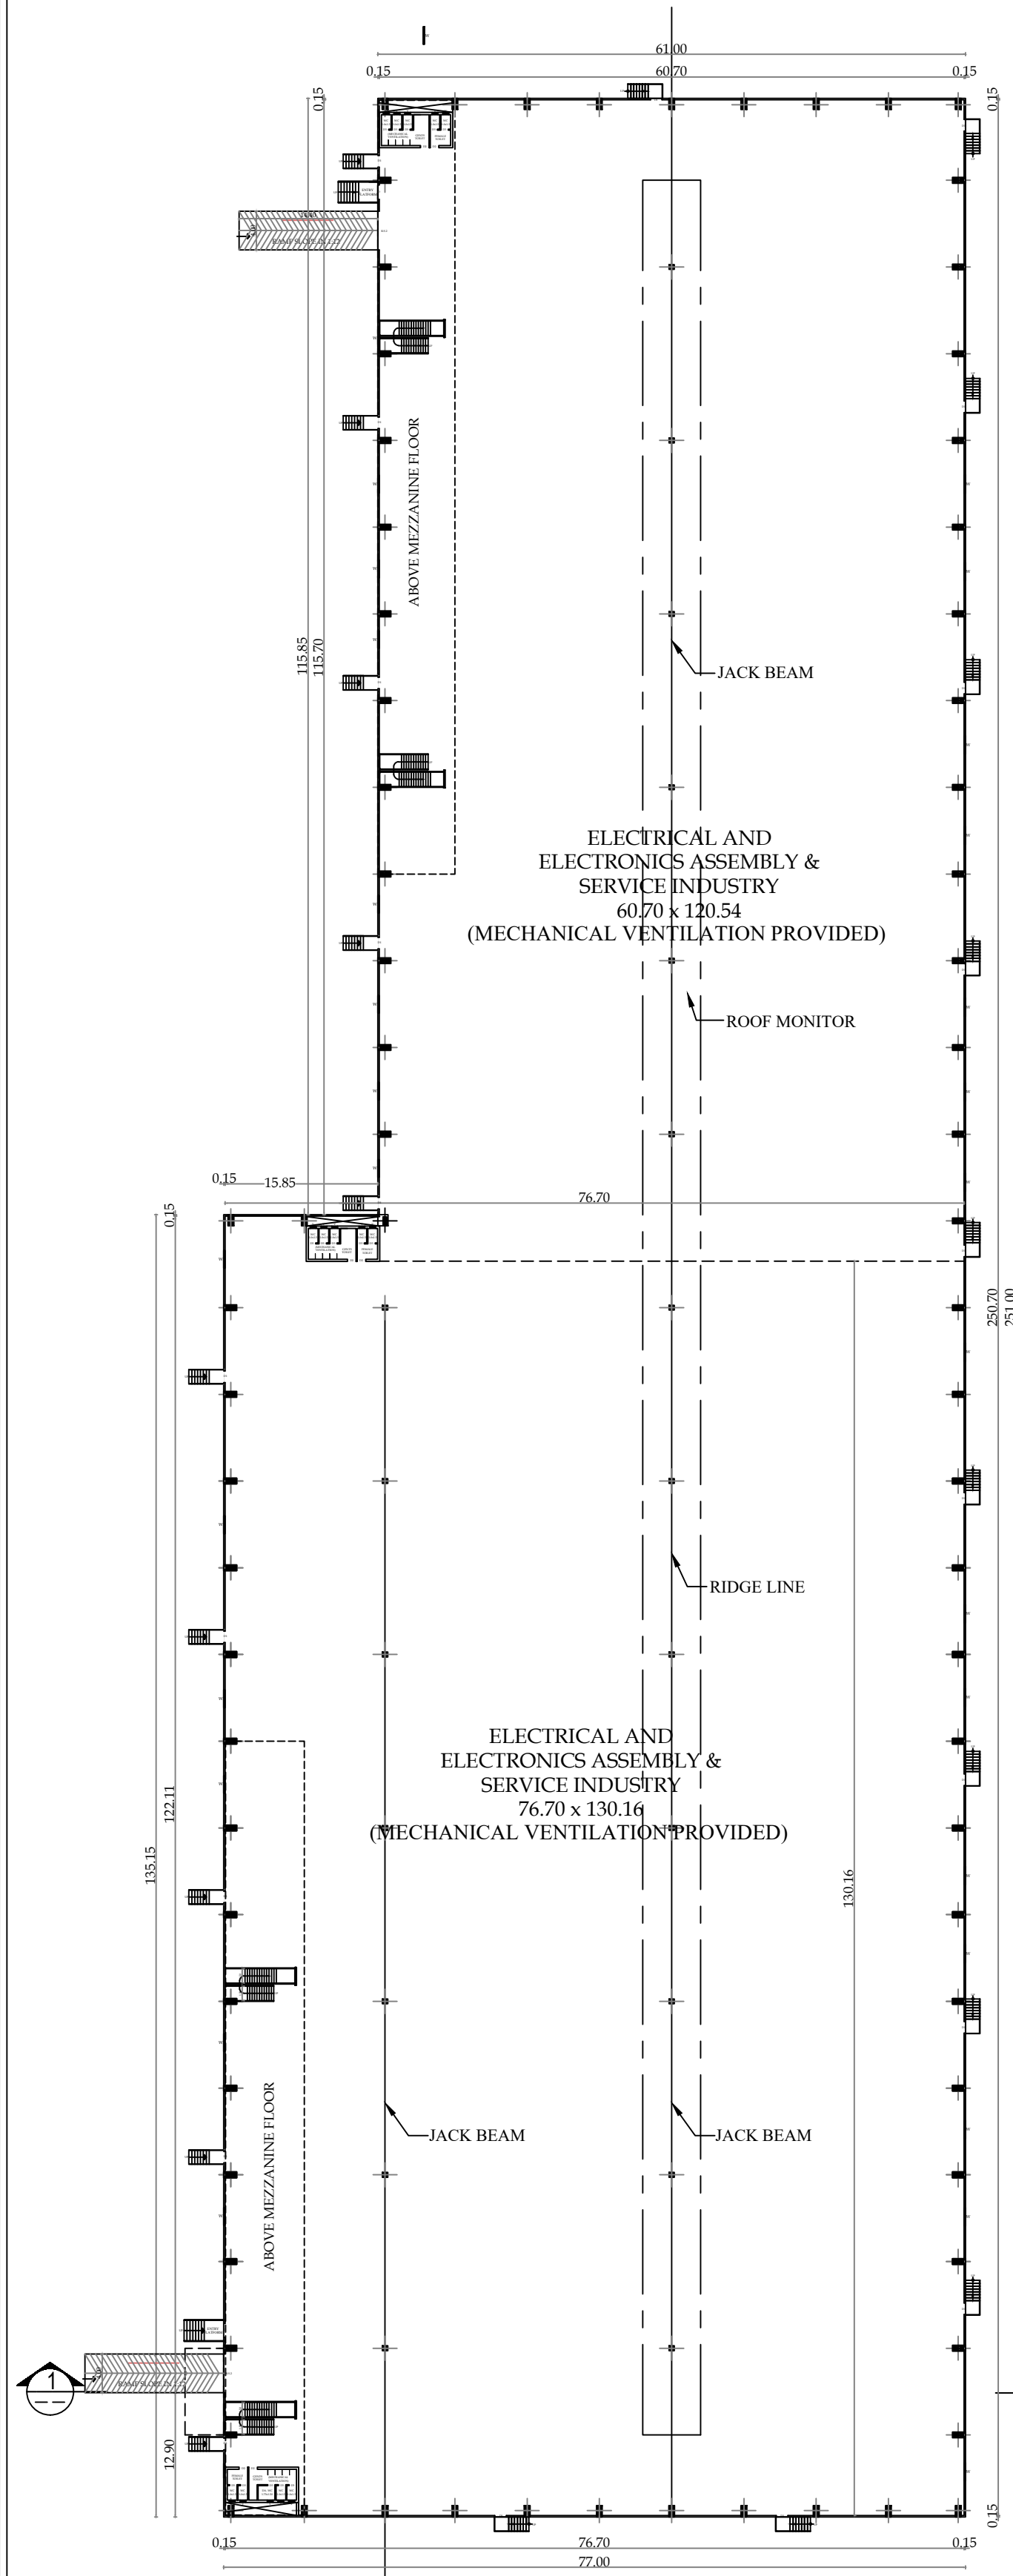

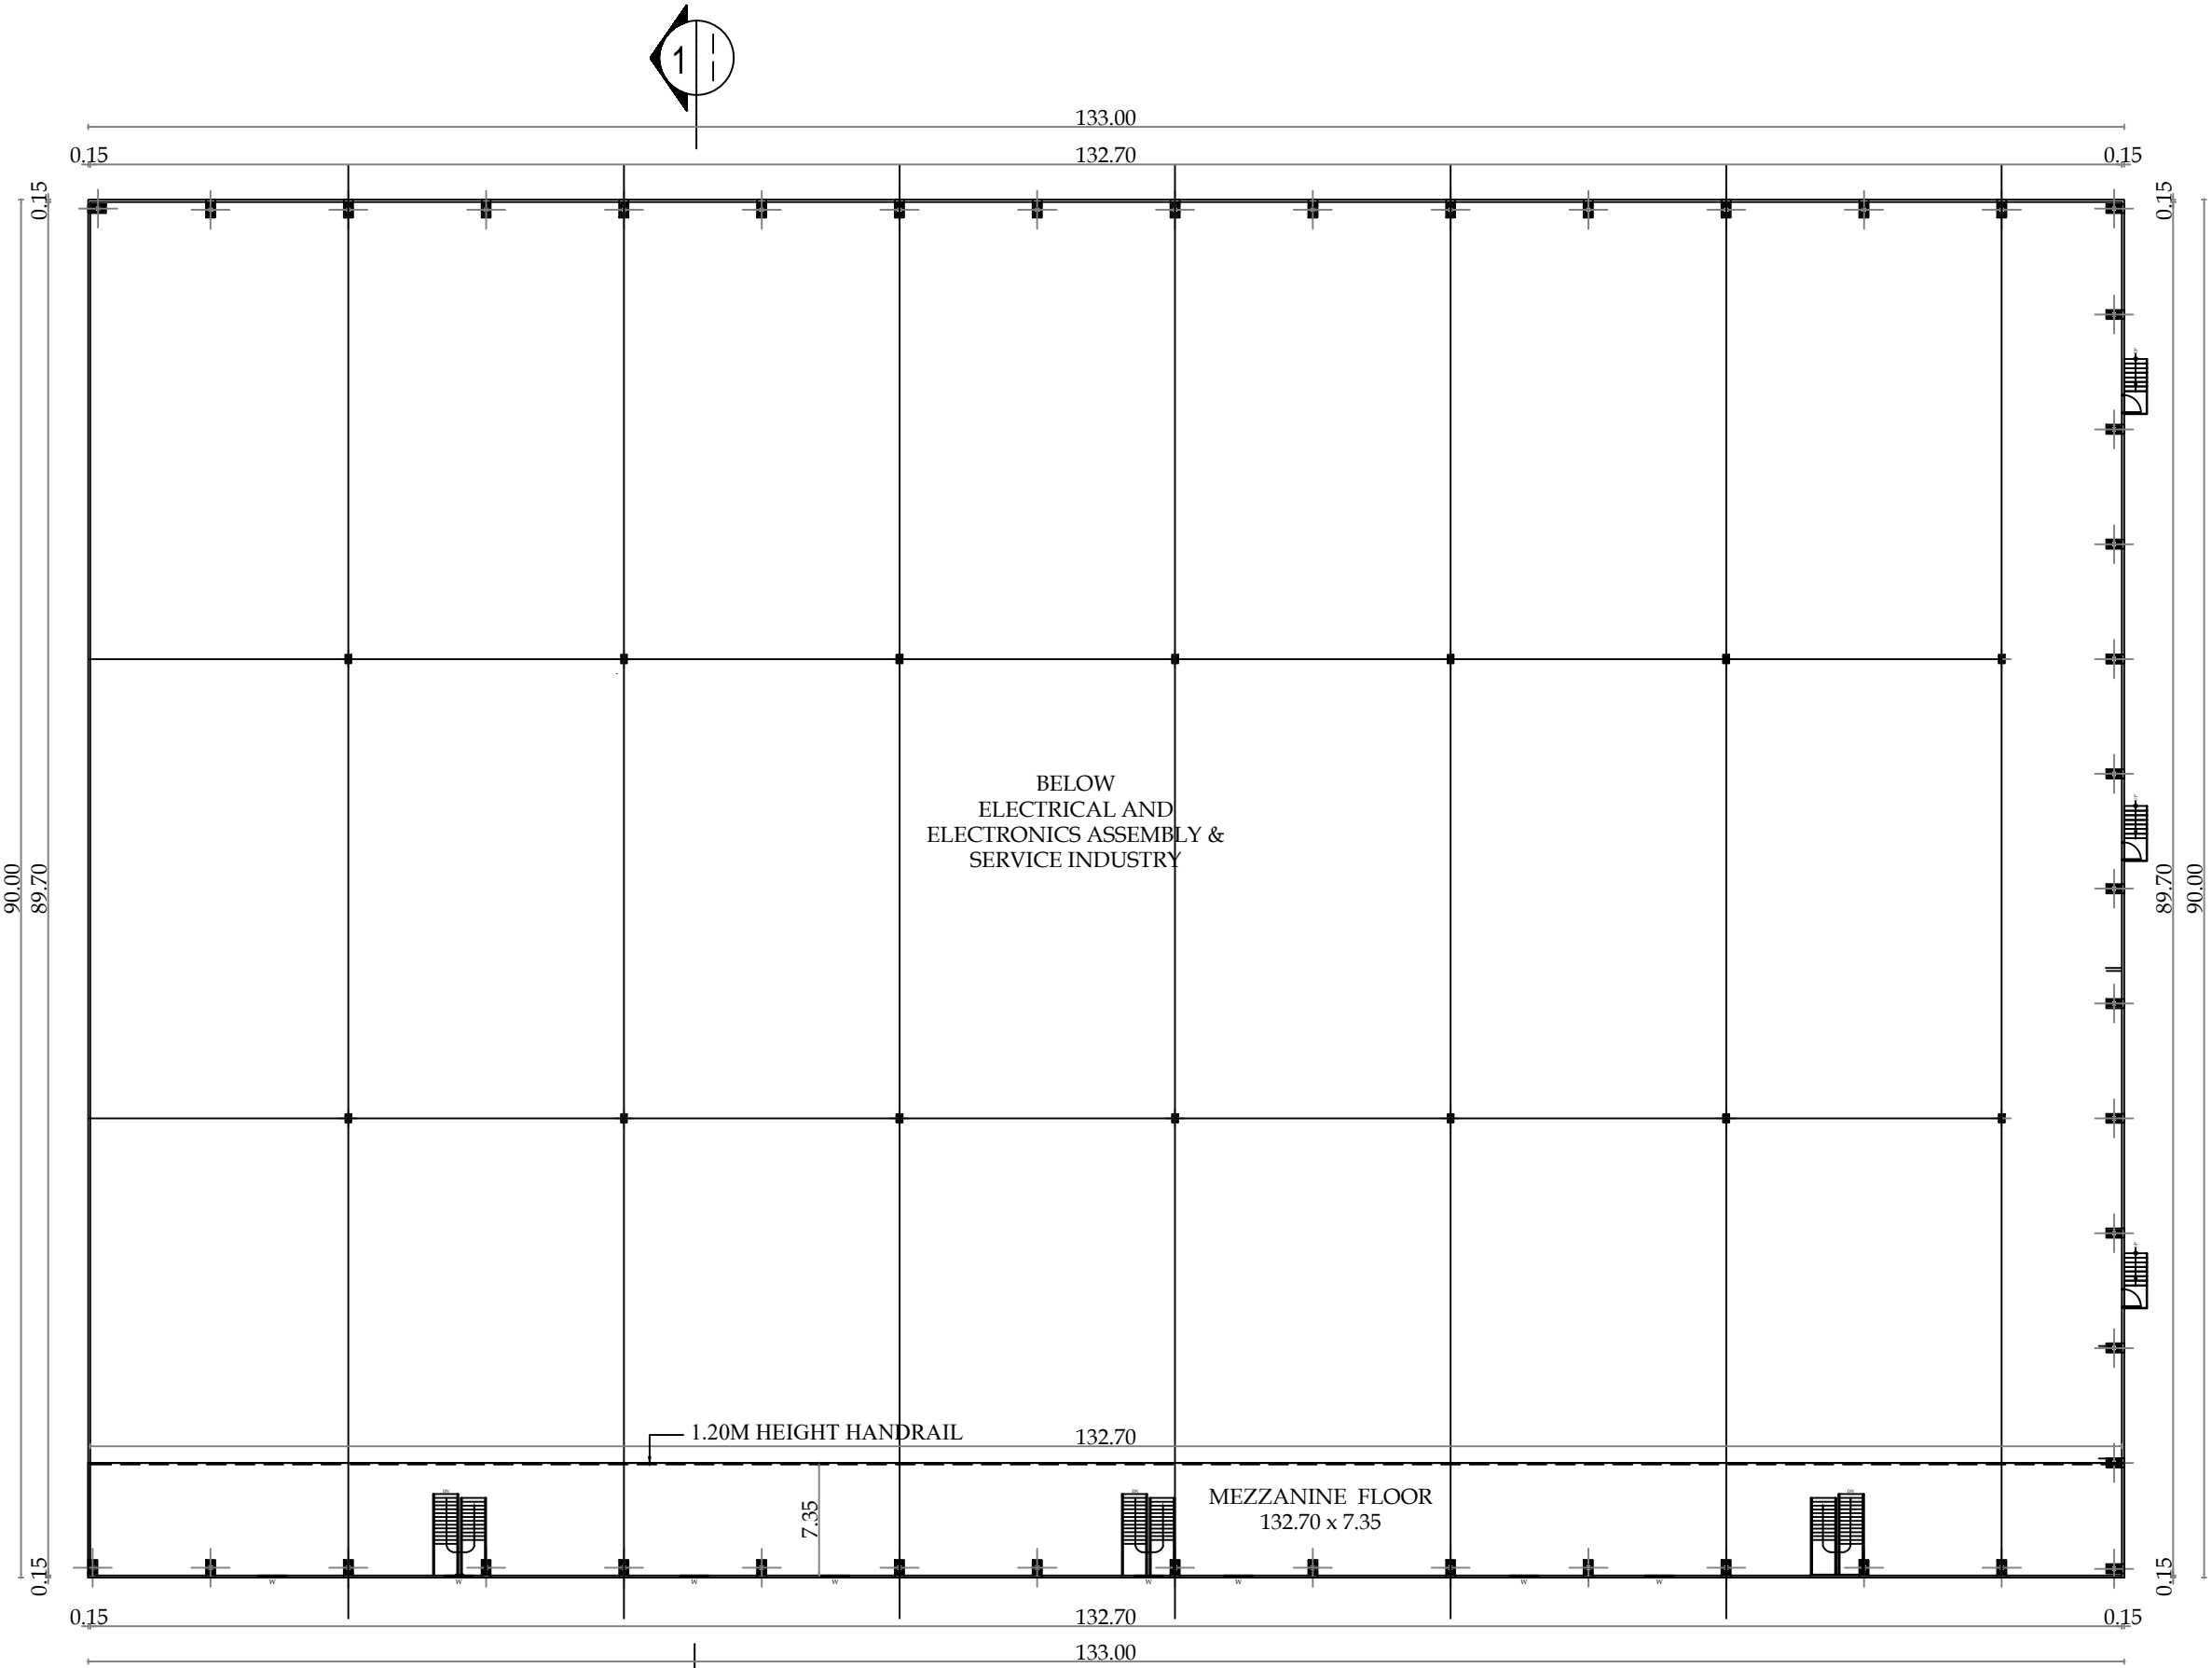

MEZZANINE FLOOR PLAN

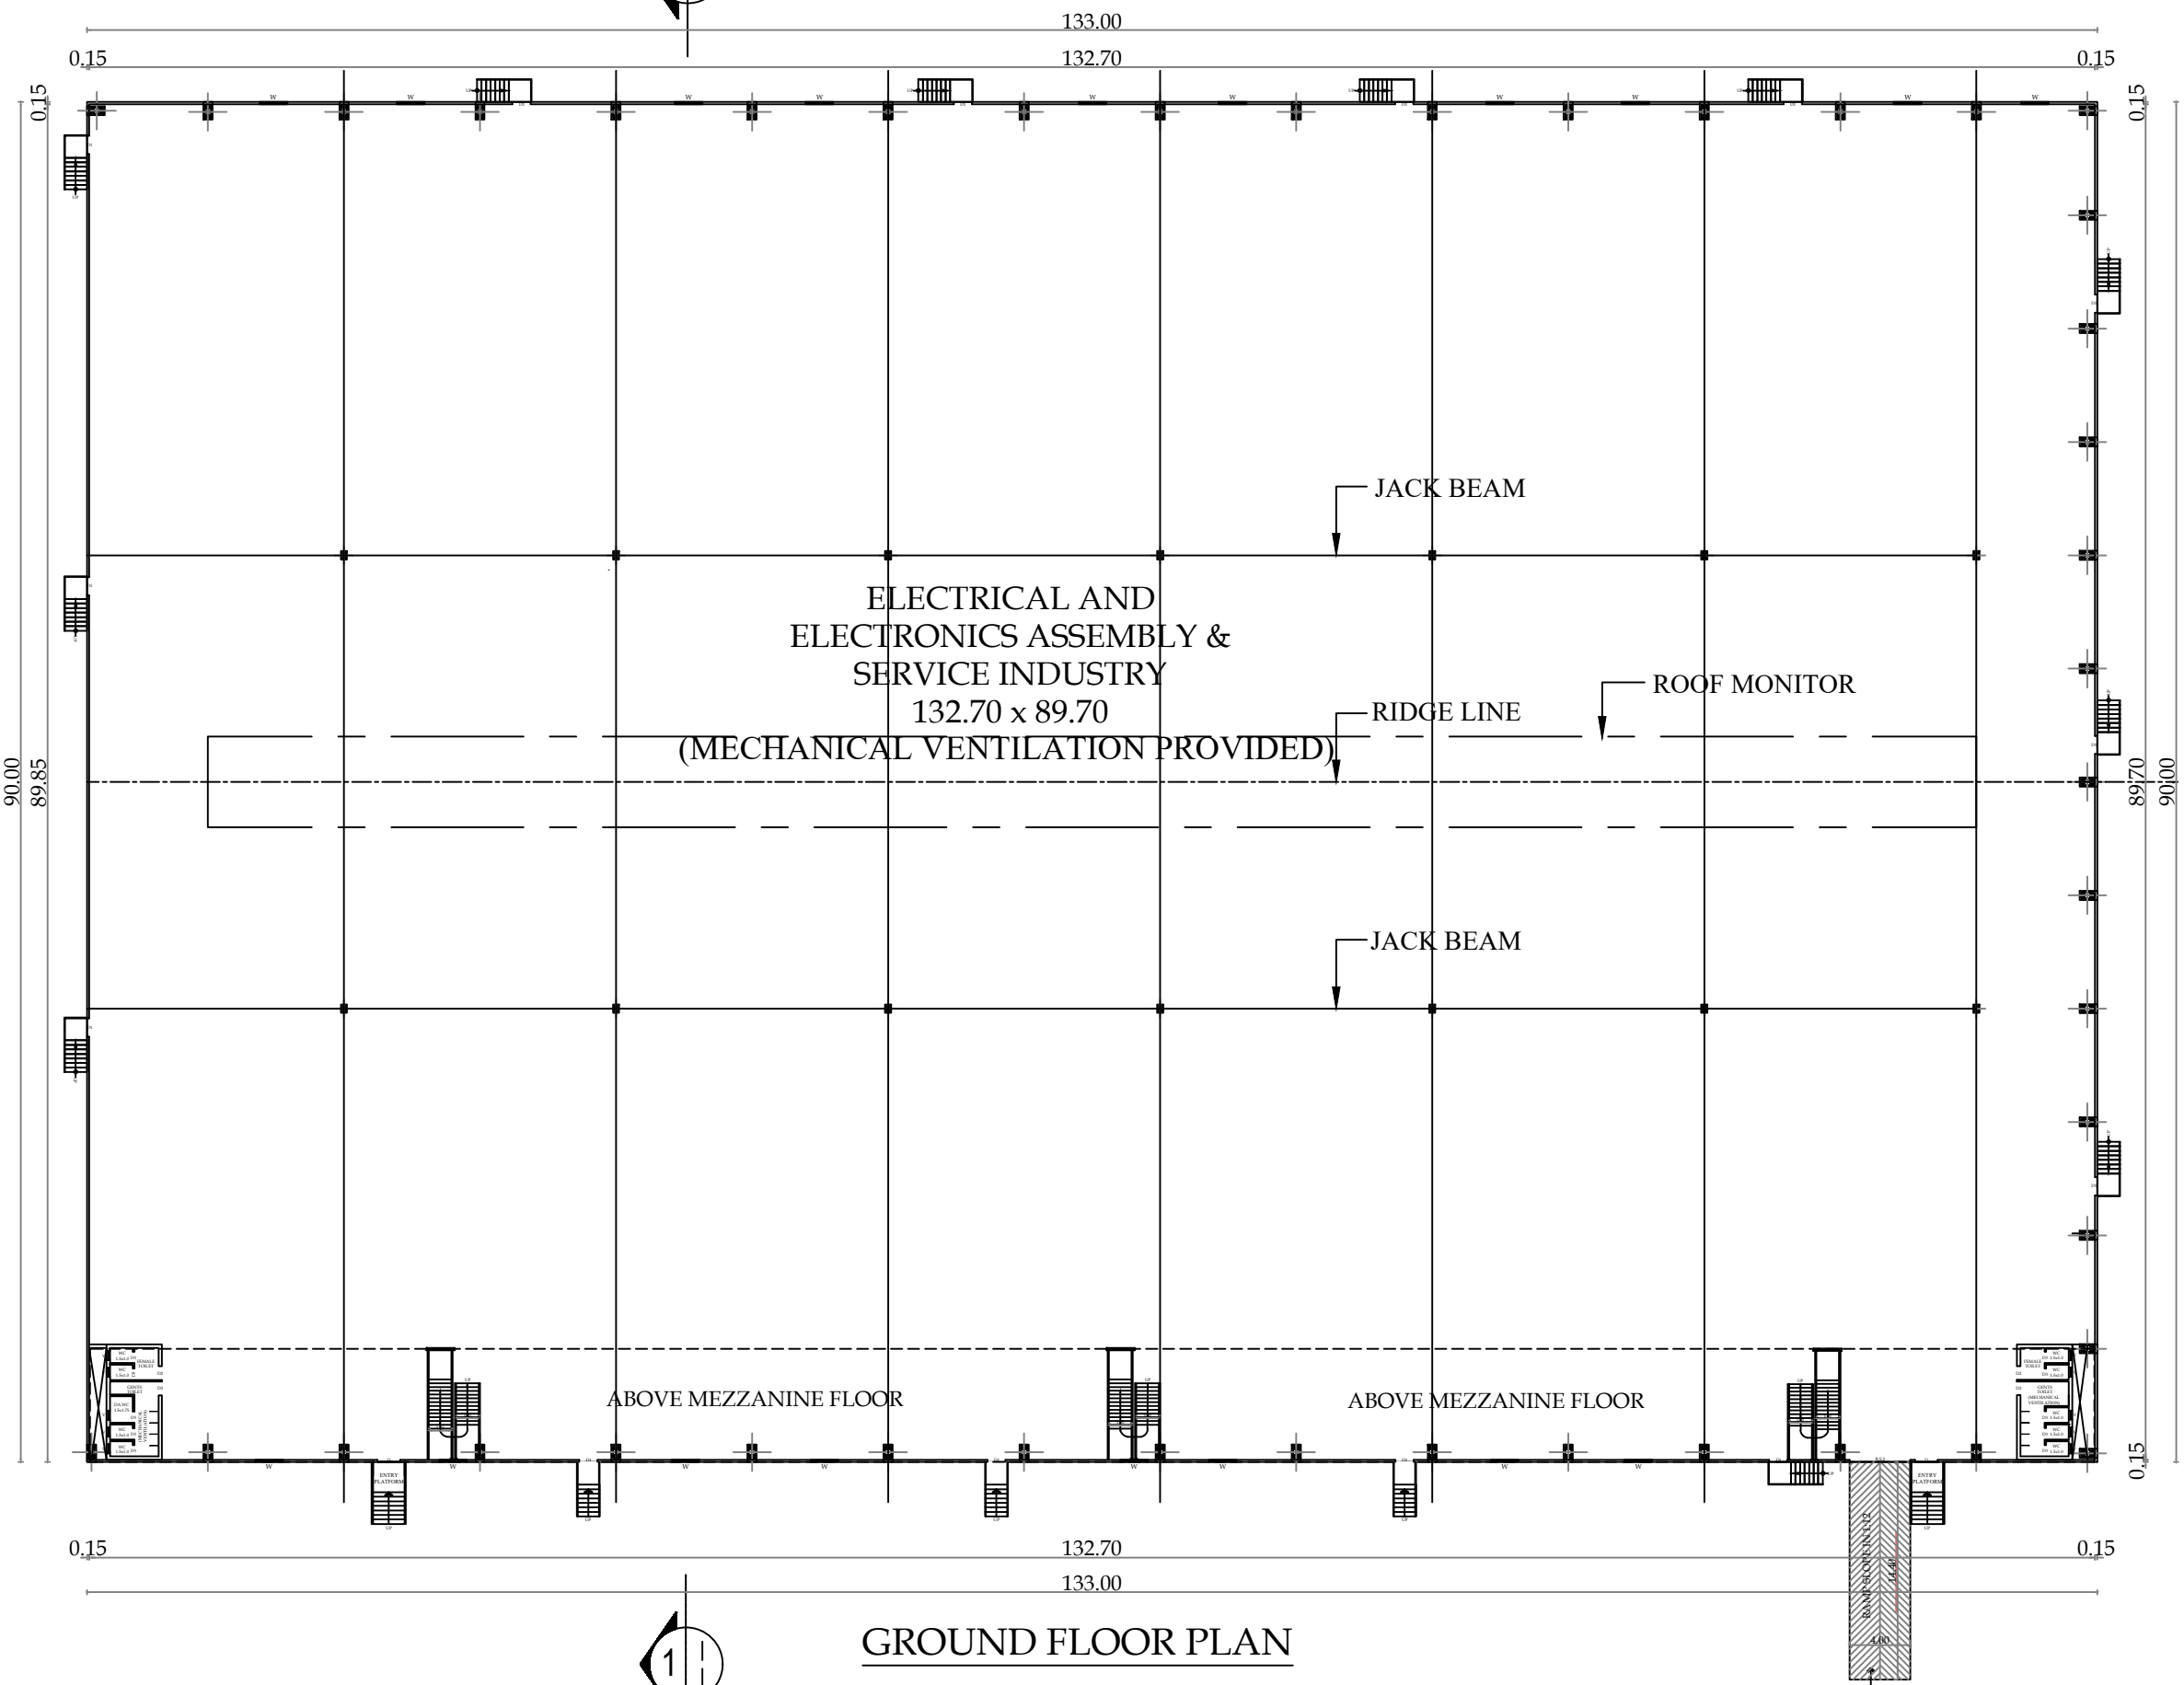


GROUND FLOOR PLAN


BLOCK - 12

Block Name	Floor Name	Total Build Up Area	Net FSI Area Industrial
Block - 12	Floor- Ground	11970.00	11970.00
	Floor- Mezzanine	997.50	997.50


JOINERY DETAILS		
RS1	ROLLING SHUTTER	3.00 X 3.00
RS2	ROLLING SHUTTER	4.00 X 4.50
D	DOOR	1.50 X 2.10
D1	DOOR	1.20 X 2.10
D2	DOOR	0.90 X 2.10
D3	DOOR	0.75 X 2.10
W	WINDOW	1.80 X 1.80
V	VENTILATOR	0.60 X 0.60
☐ - FIRE EXTINGUISHER ◯ - MULTY TYPE		

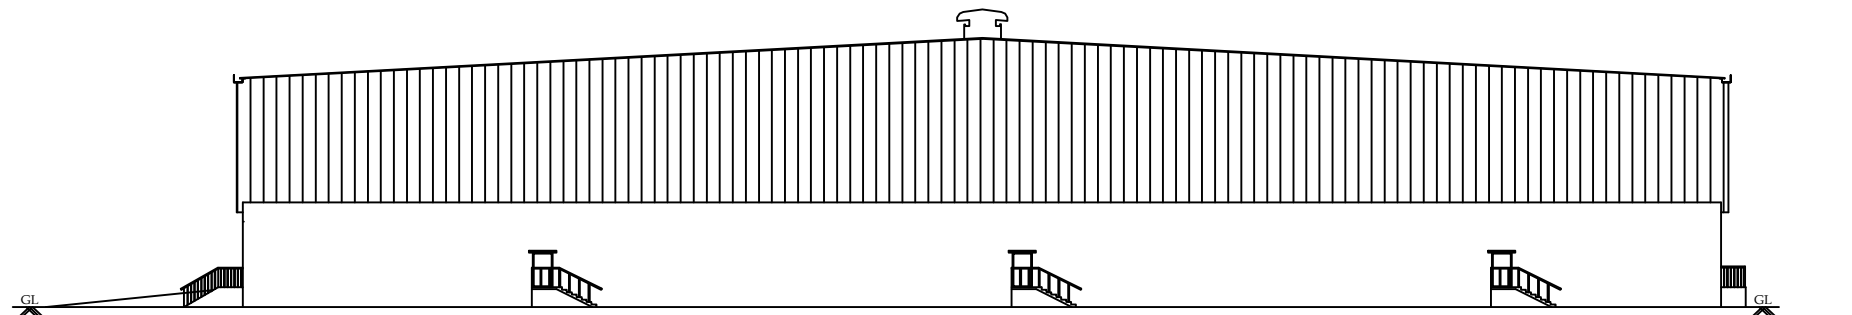

SOUTH SIDE ELEVATION

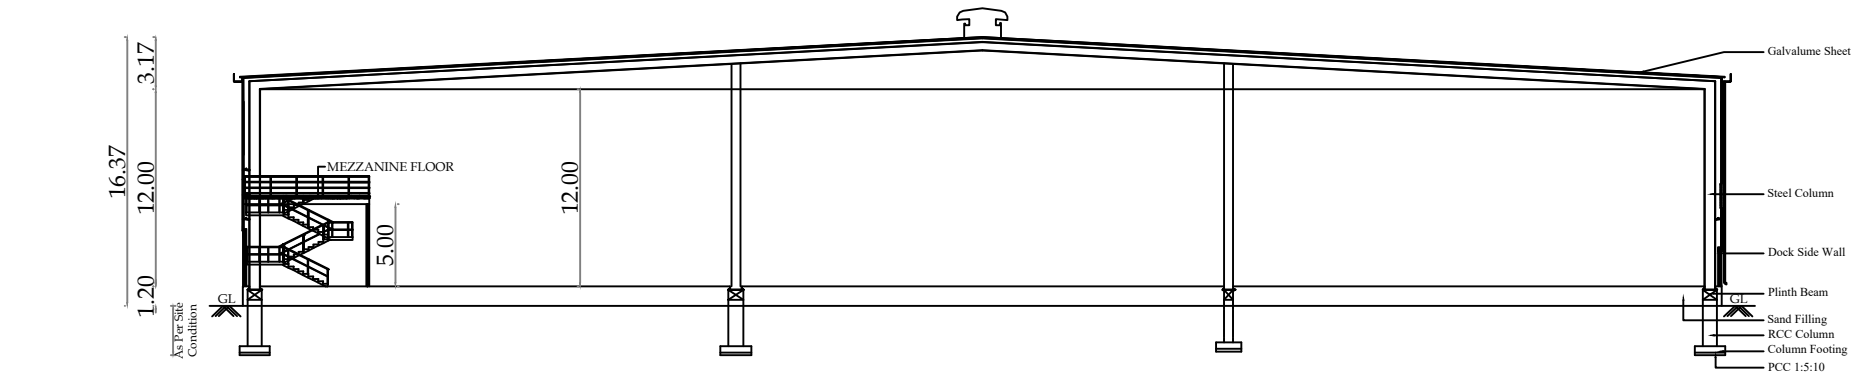

SECTION ON - "1-1"

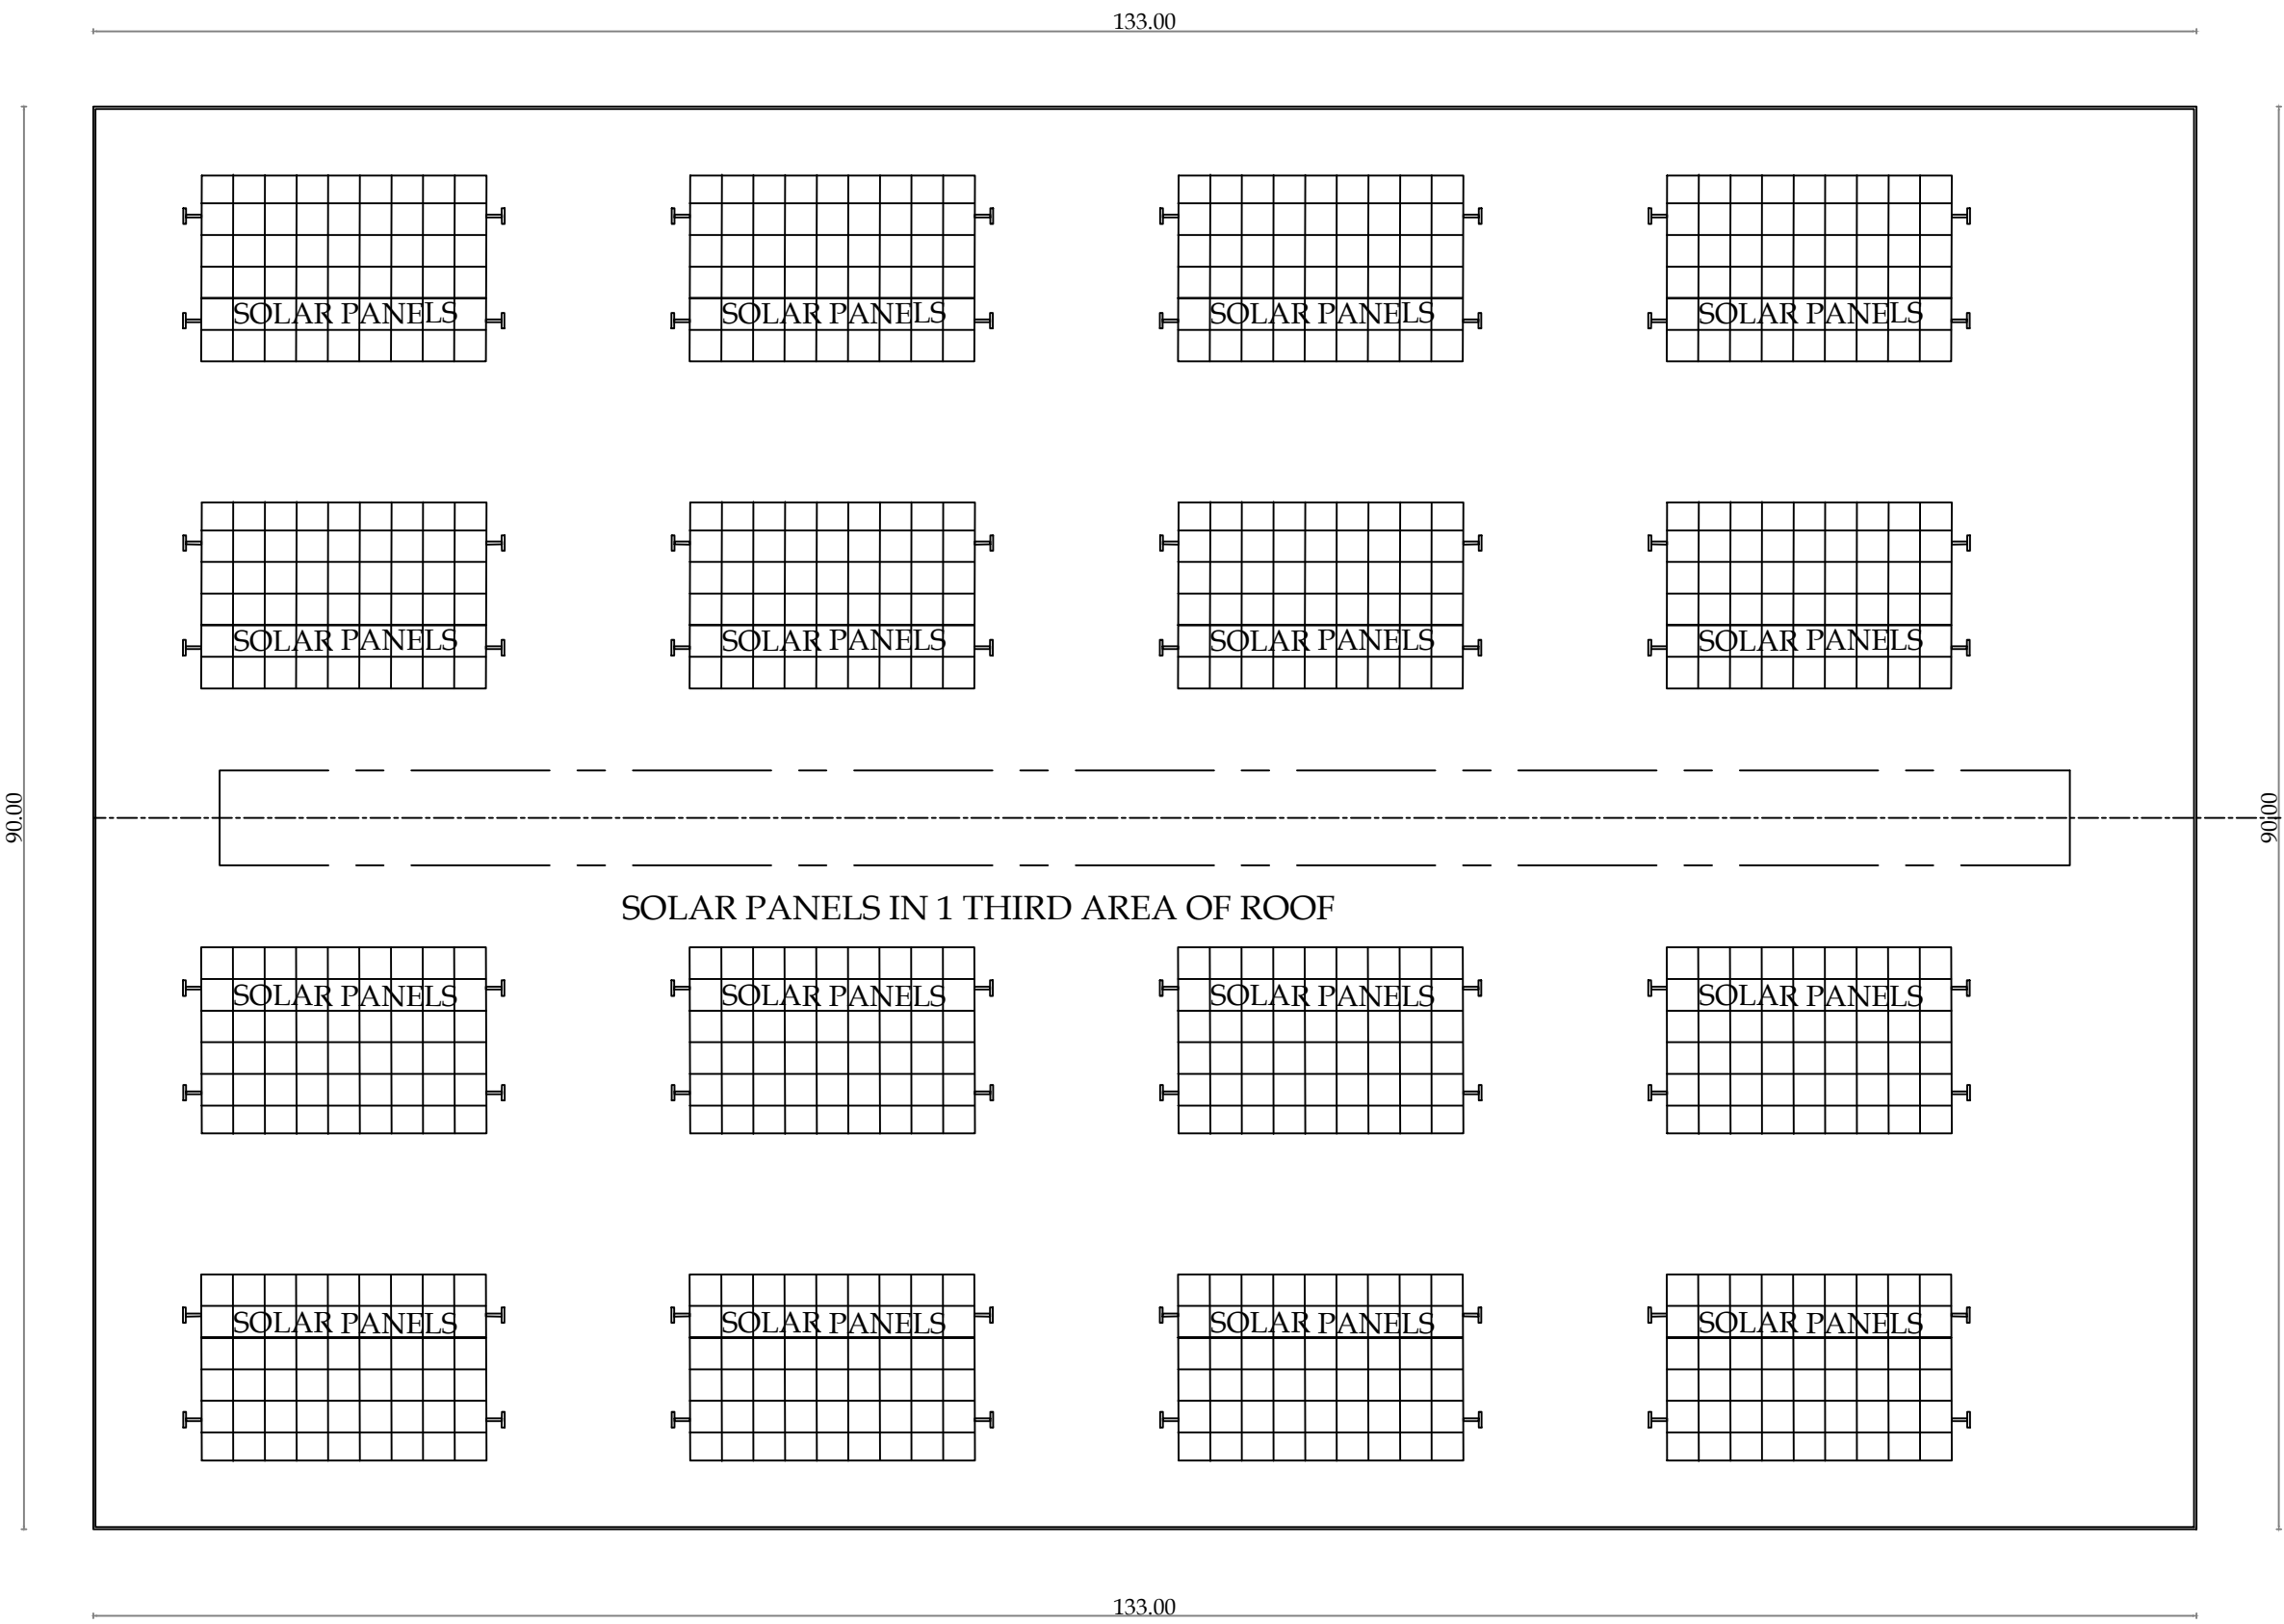


BLOCK - 12 (GROUND FLOOR, MEZZANINE FLOOR, SECTION &ELEVATION) SHEET - 4/7

PLAN SHOWING THE EXISTING APPROVED ELECTRICAL & ELECTRONICS ASSEMBLY & SERVICE INDUSTRIES BUILDING (BLOCK 01 to BLOCK 9) IN S.F.NO - 719/1, 3A, 839, 840/1A, 1B, 2A, 2B, 841/1, 2A, 2B1, 2B2, 842/1, 2, 3A, 3B, 4, 5A, 5B, 6, 7A, 7B, 8, 843/1A, 1B, 2A, 2B, 1C1, 1C2, 2C, 845/1, 3, 848, 849, 850/1, 852/1, 2A1, 2A2, 861/5B, 865/1A2, 2B2, 5B, 14B & 15B AT POLIVAKKAM VILLAGE AND PROPOSED ELECTRICAL & ELECTRONICS ASSEMBLY & SERVICE INDUSTRIES BUILDING (CATEGORY - GREEN) (BLOCK 10 to BLOCK 16) IN S.F.NO - 163/1A, 1B, 2A, 2B, 3, 4, 5, 6A, 7, 8 AT NUNGAMPAKKAM VILLAGE AND 717/1, 718/1A, 1B, 1C, 2A, 2B2, 720/1A, 1B, 721, 722/1A, 1B, 2A, 2C1, 2C2, 723/1, 2, 3, 4, 5, 6A, 6B, 7A, 7B, 7C, 732/4A, 4B, 5, 6A, 6B, 6C1, 6C2, 6C3, 6C4, 6C5, 7 & 844 AT POLIVAKKAM VILLAGE, TIRUVALLUR TALUK & TIRUVALLUR DISTRICT.

M/s. VALUE SPACES LOGISTICS & INDUSTRIAL PARK POLIVAKKAM PVT LTD.

SCALE - 1 : 400

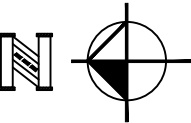

S. Nagaprasad
S. NAGAPRASAD, BE.,
Engineer Grade - II (RE),
Colombatore LPA/RE/GR-11/19/03/003,
16A2, Anna Statue to Hosur Road,
Behind Taj Vivanta,
Colombatore-18, Ph: 0422 4274945.

ARCHITECT

S. Preyadarshil S
PREYADARSHIL S
REG.No: SE-1/004/2021/GR-I(SE)
16A1, Huzur Road, Anna Statue,
Behind Taj Vivanta, Colombatore-041 018.
Ph: 98430 09974
E-MAIL:info@nmsgv.com


STRUCTURAL
ENGINEER

For VALUE SPACES LOGISTICS & INDUSTRIAL
PARK POLIVAKKAM PVT. LTD.
S. Nagaprasad
Authorized Signatory


APPLICANT

S. Nagaprasad
S. NAGAPRASAD, BE.,
Engineer Grade - II (RE),
Colombatore LPA/RE/GR-11/19/03/003,
16A2, Anna Statue to Hosur Road,
Behind Taj Vivanta,
Colombatore-18, Ph: 0422 4274945.


ENGINEER / L.B.S

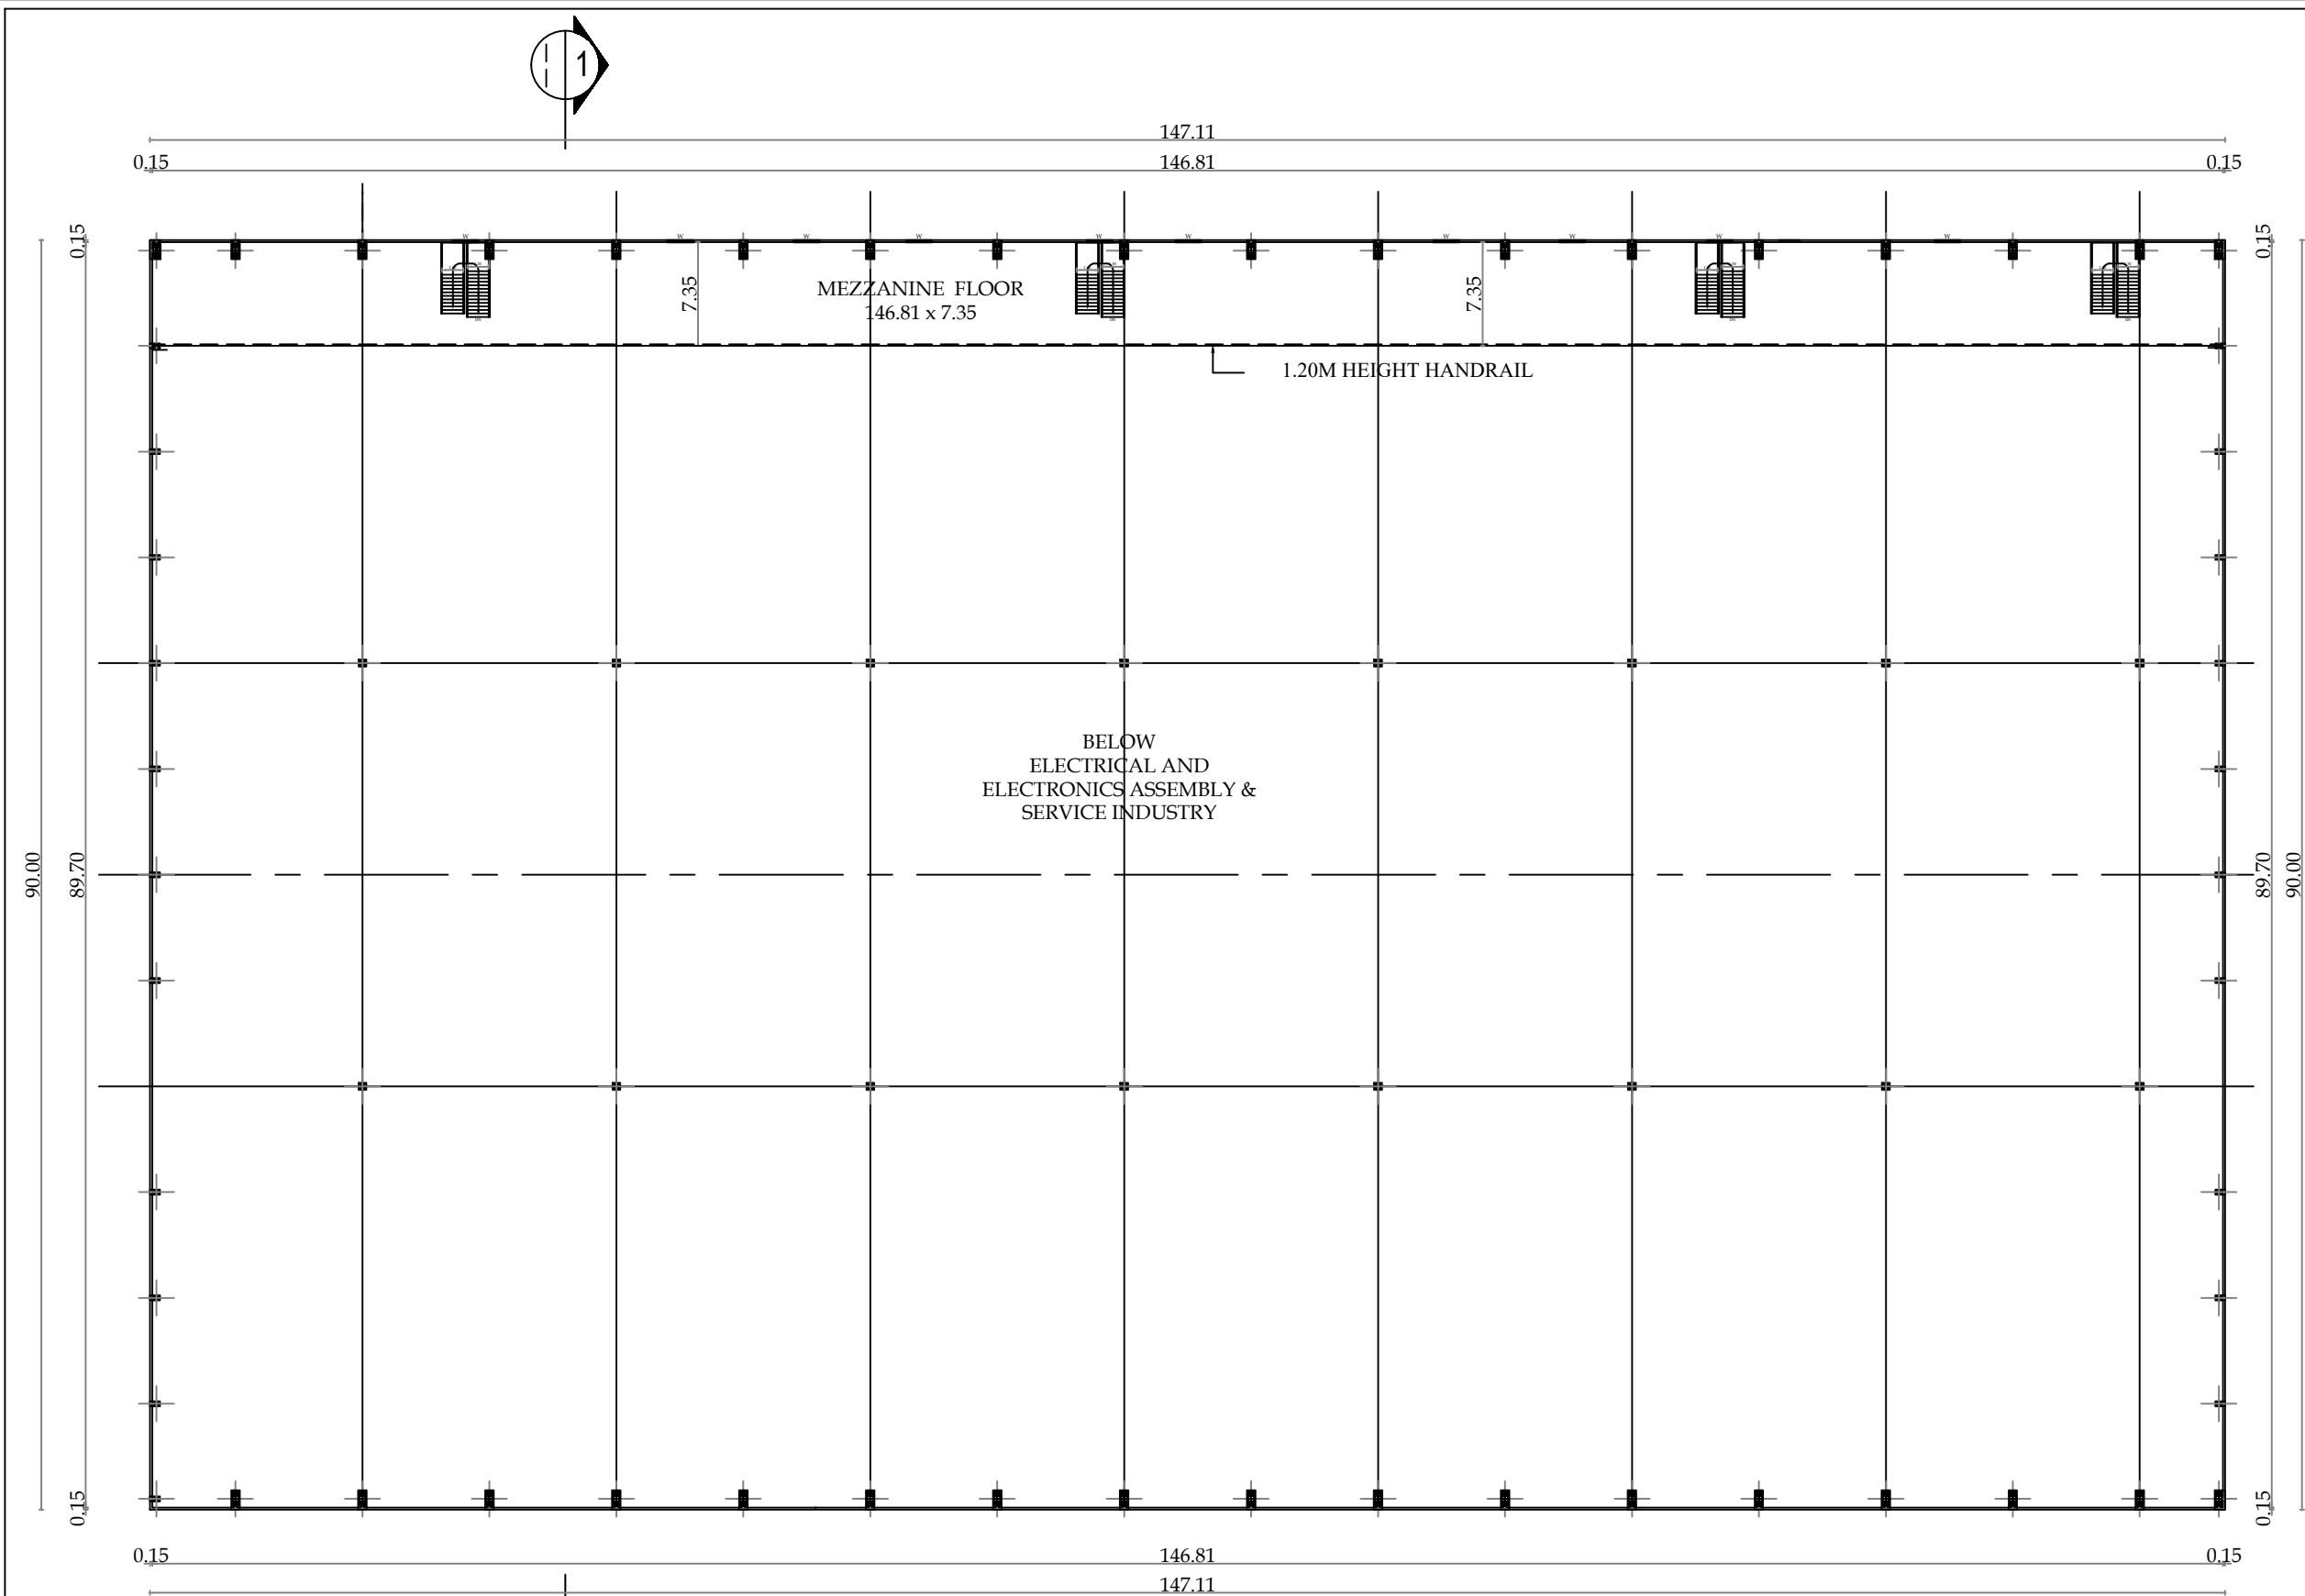


MEZZANINE FLOOR PLAN

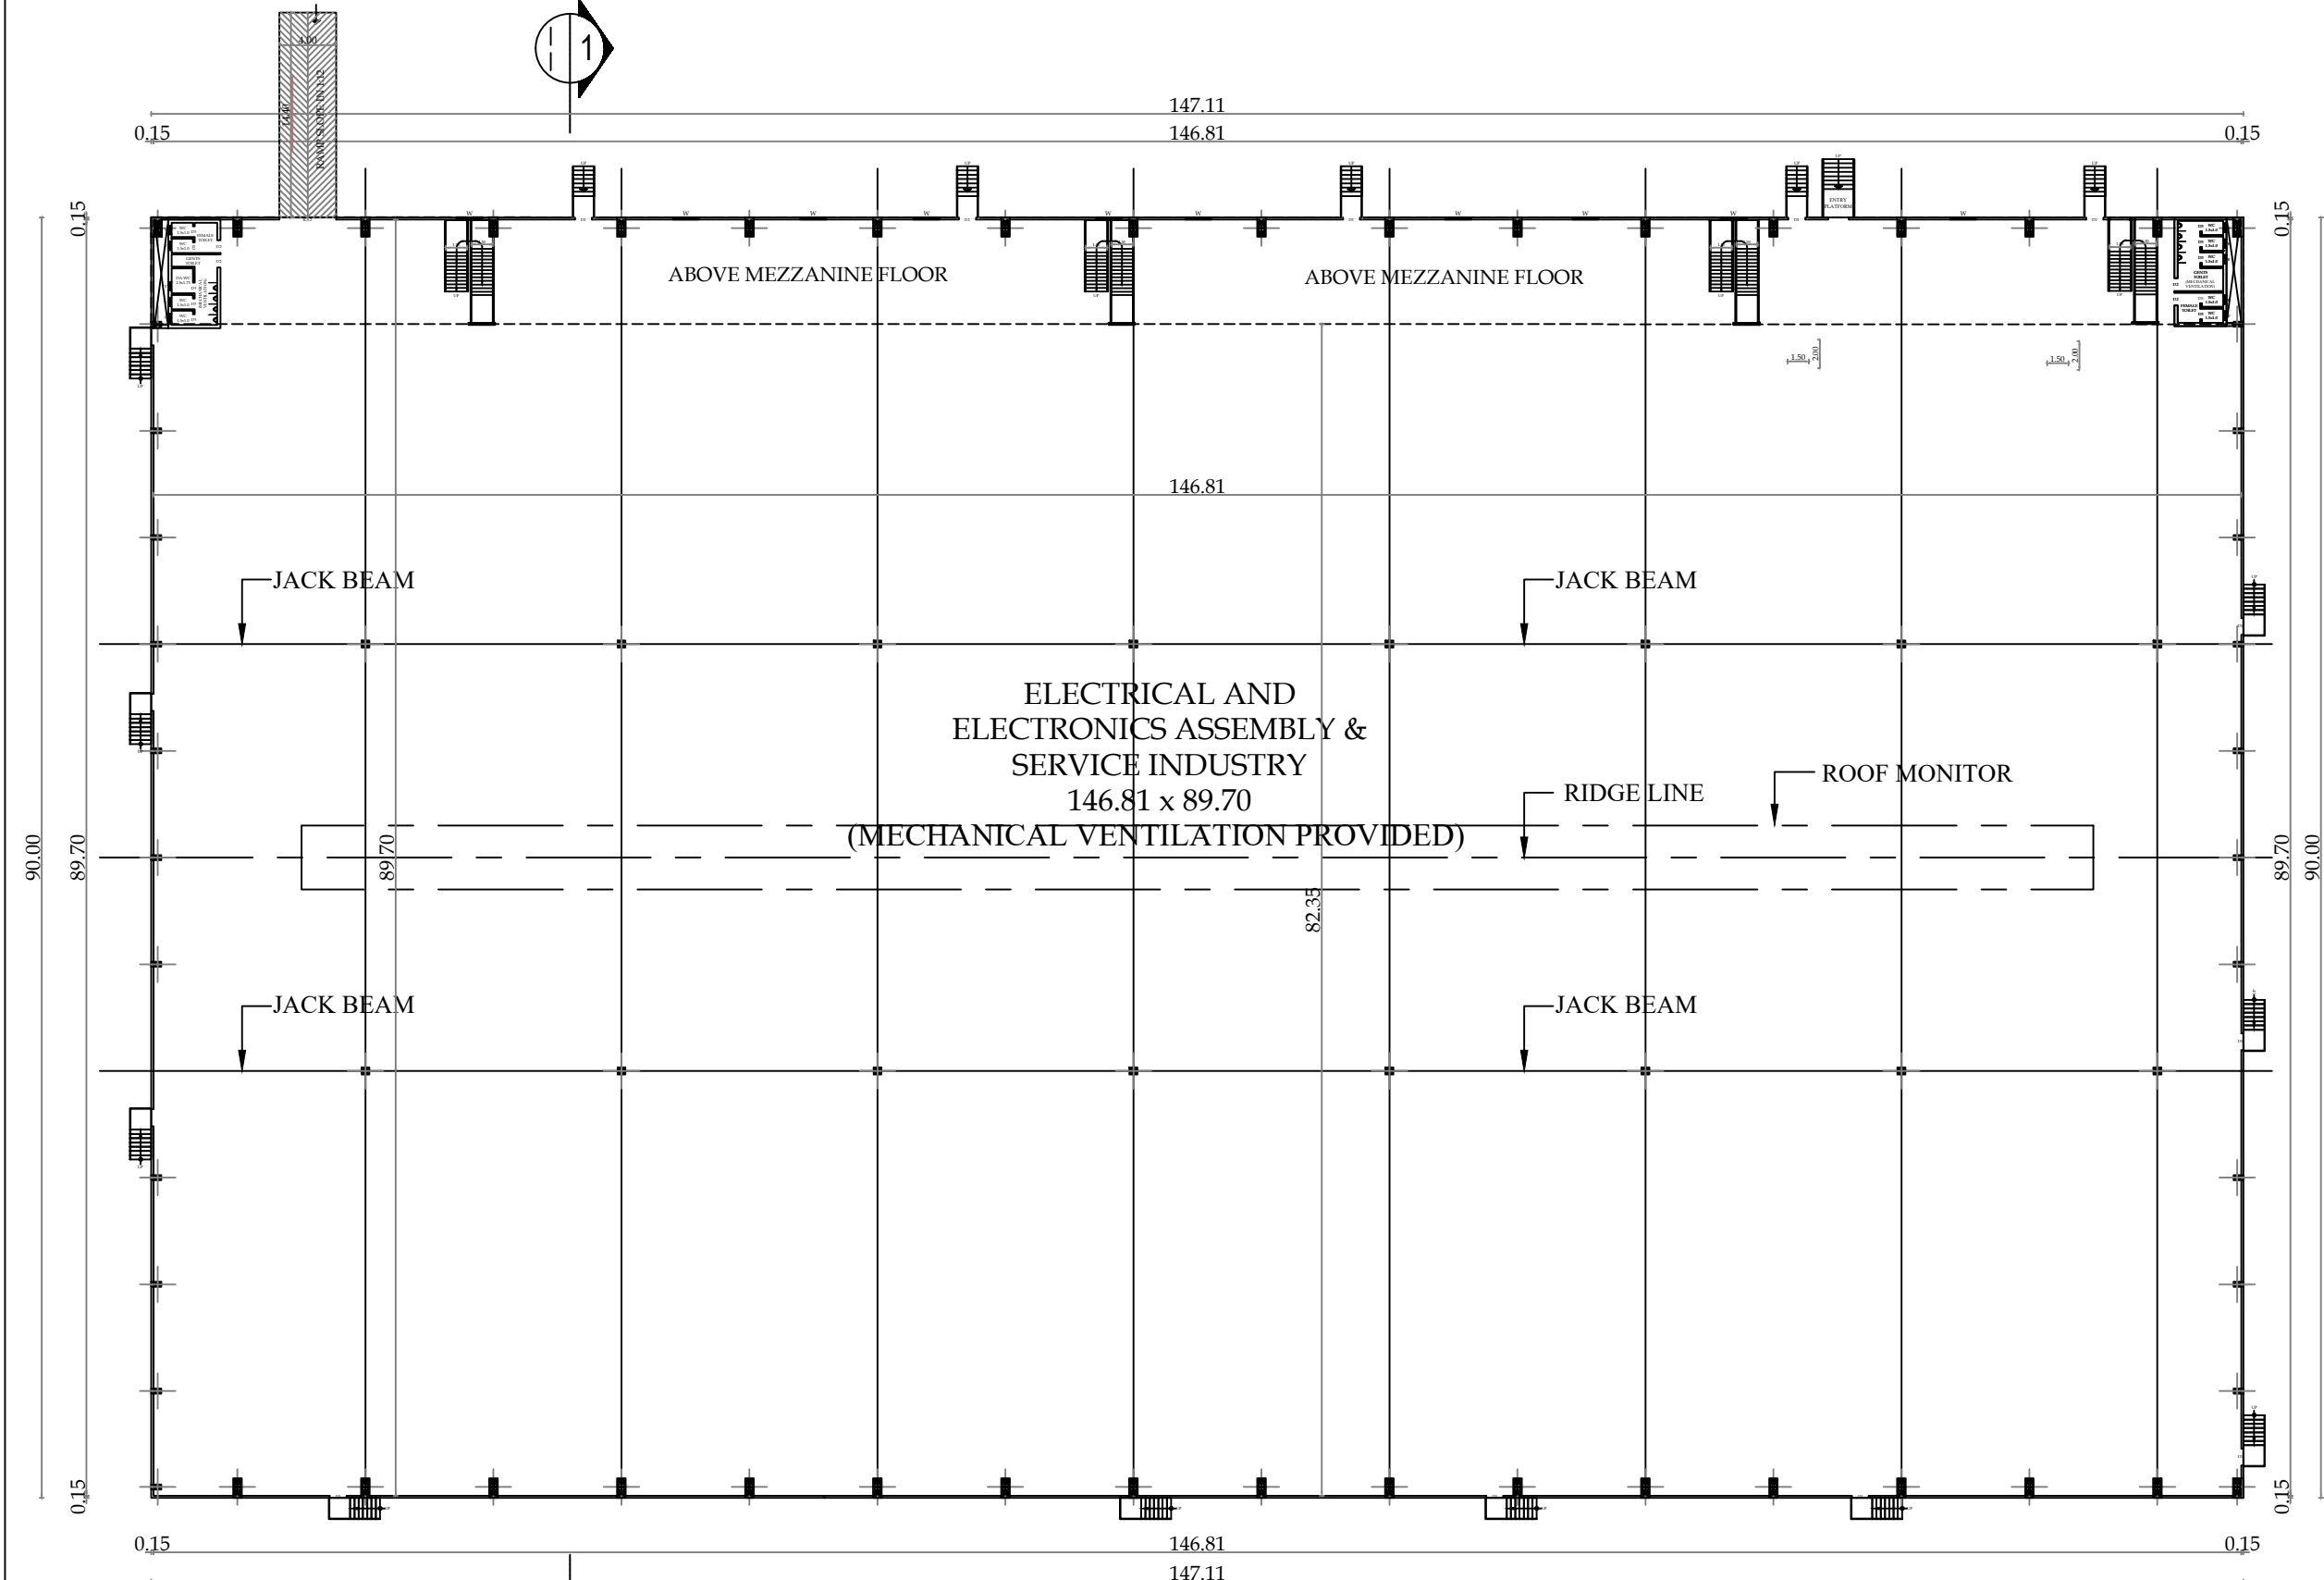


GROUND FLOOR PLAN
BLOCK - 13

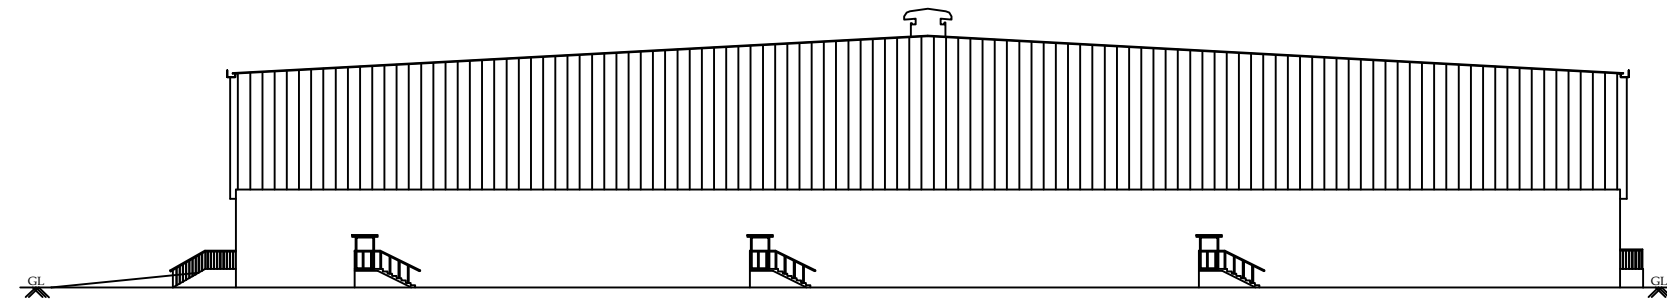

WEST SIDE ELEVATION

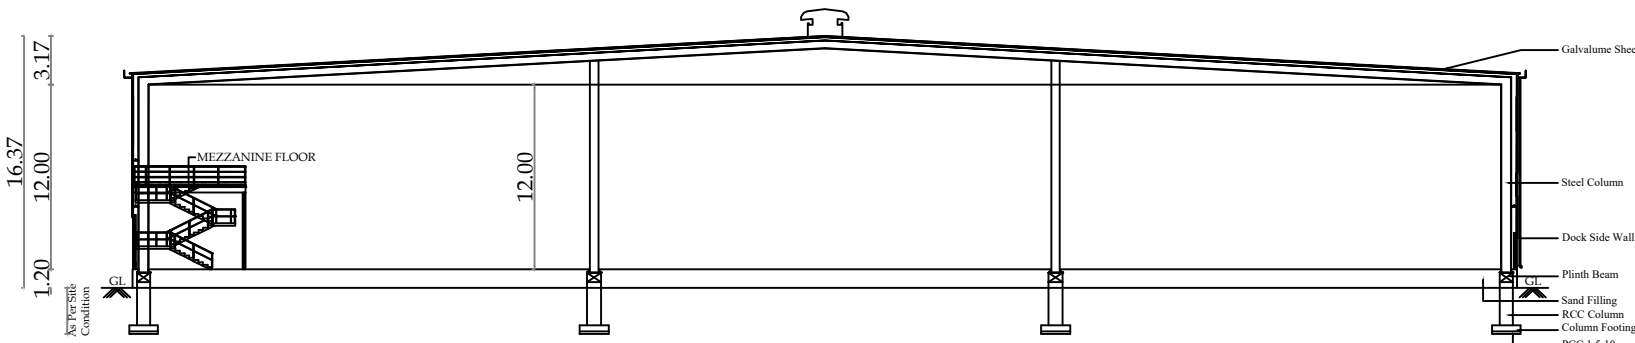

SECTION ON - "1-1"

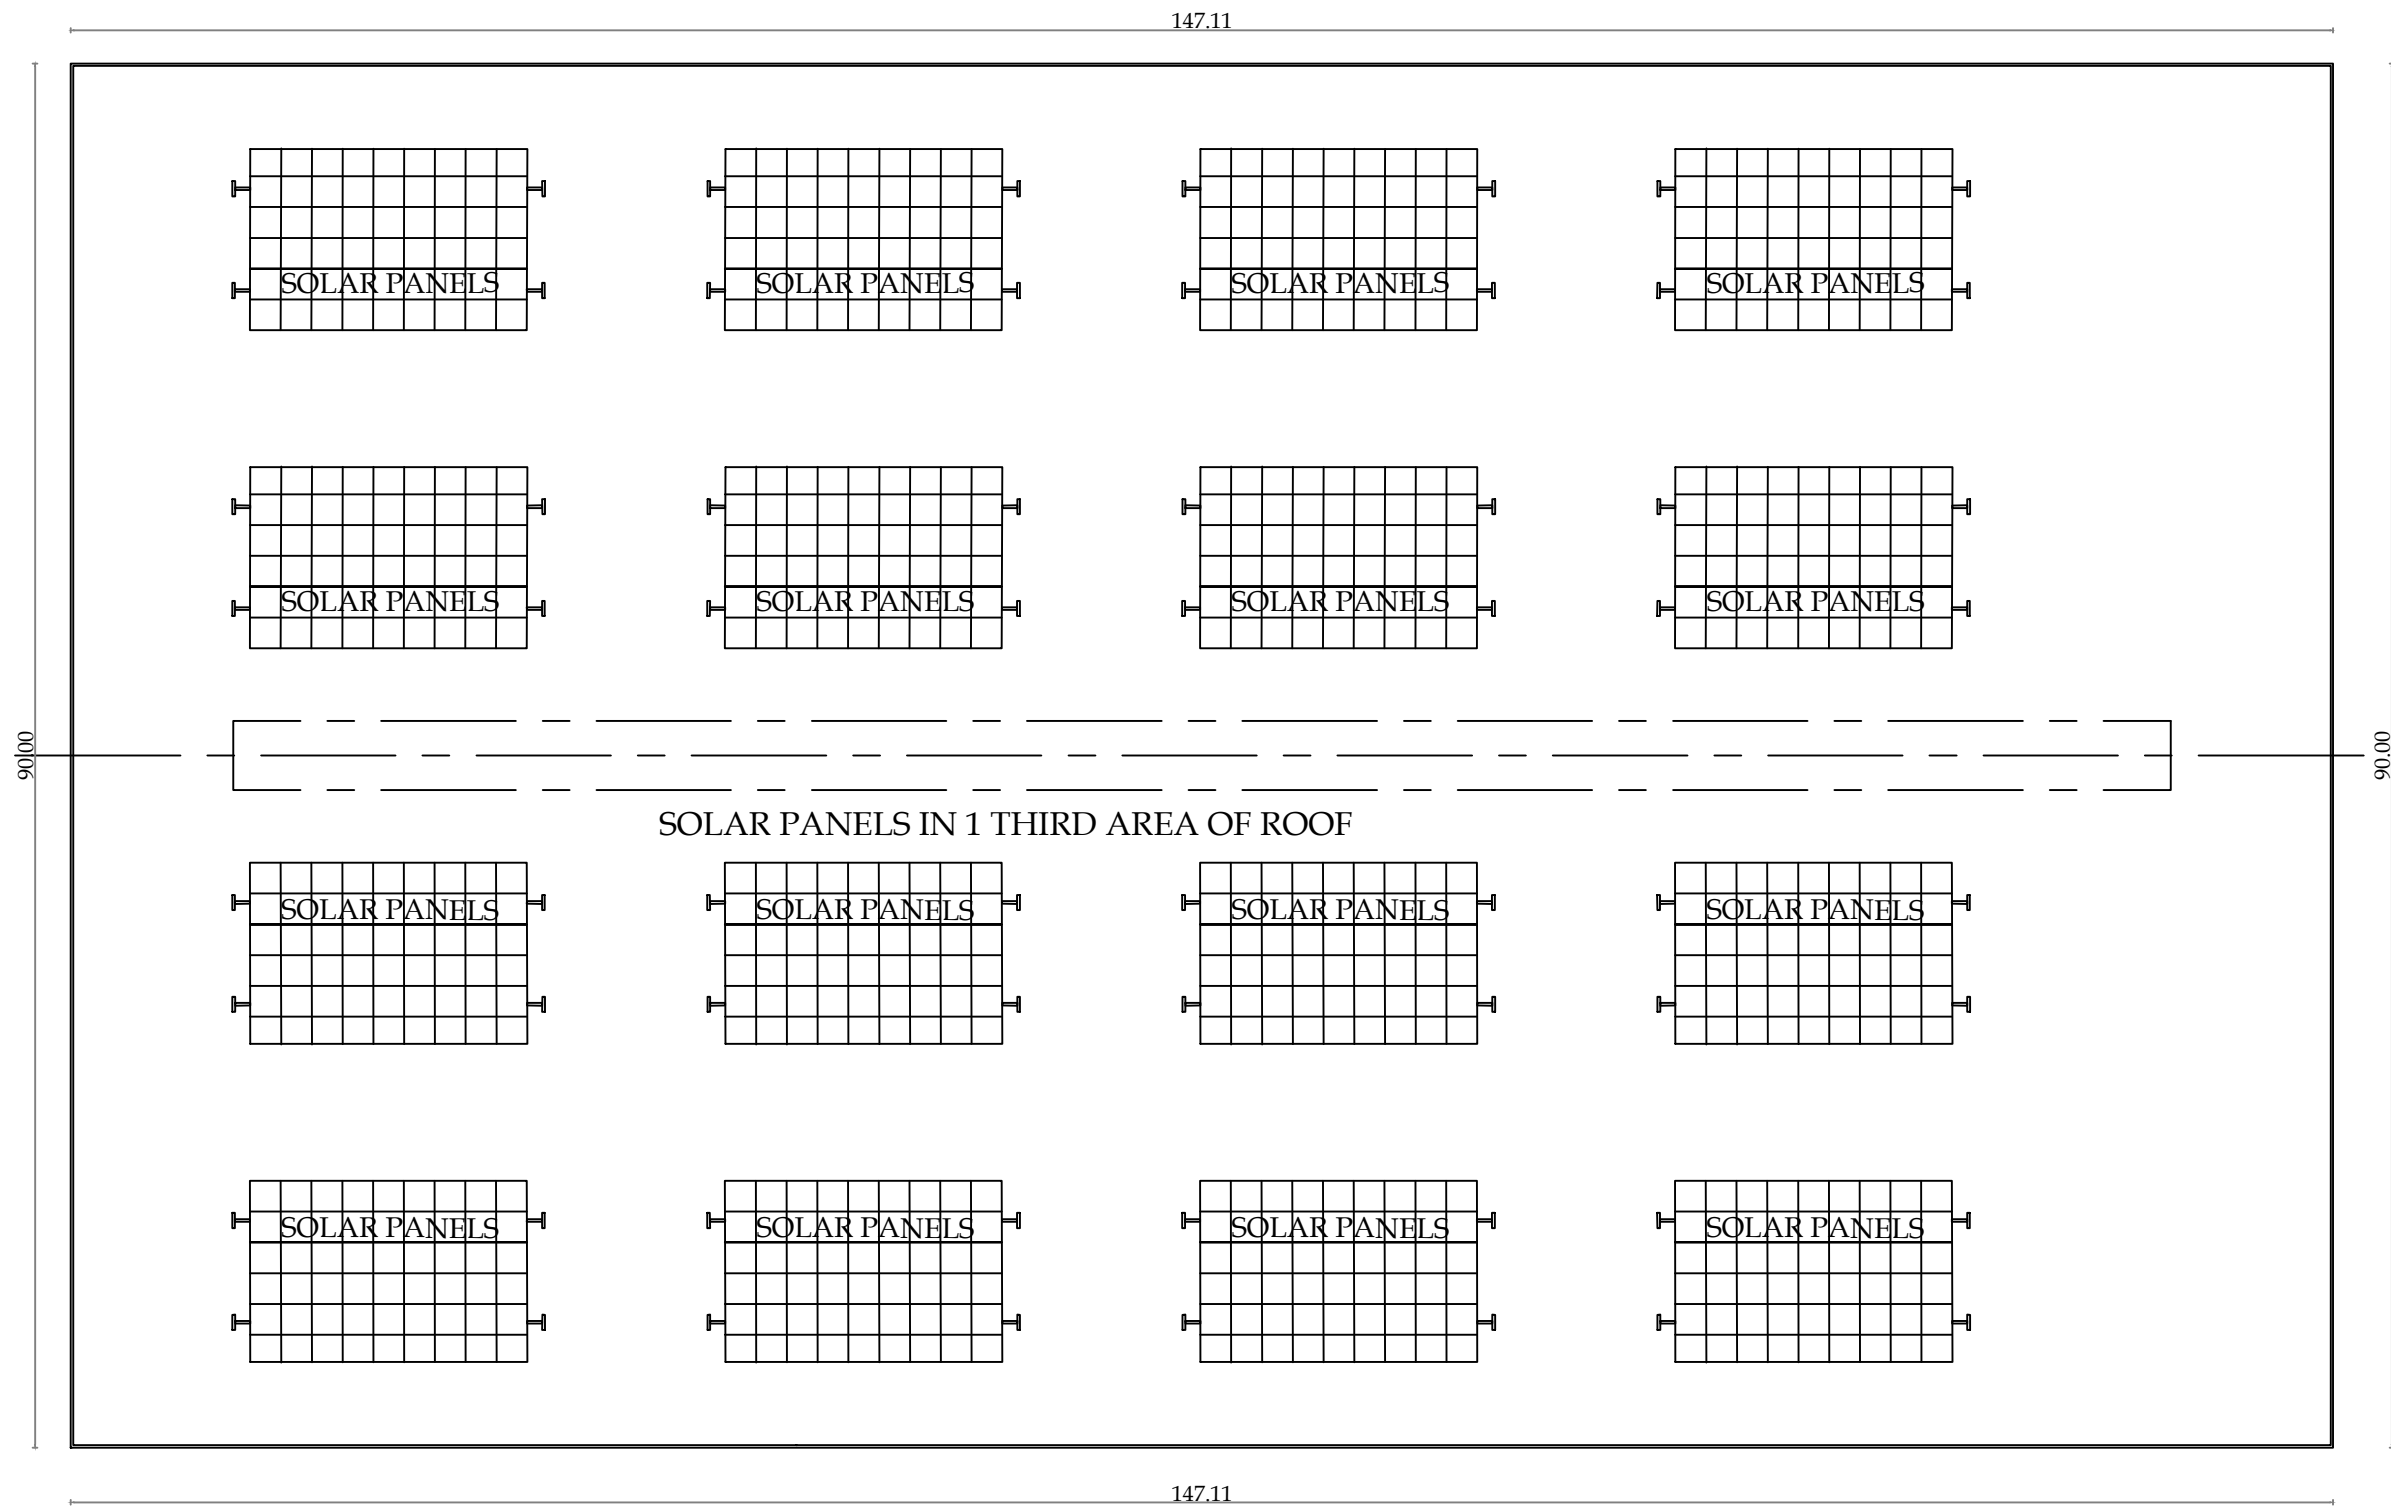


Block Name	Floor Name	Total Build Up Area	Net FSI Area Industrial
Block - 13	Floor- Ground	13240.63	13240.63
	Floor- Mezzanine	1105.75	1105.75

BLOCK - 13 (GROUND FLOOR, MEZZANINE FLOOR, SECTION & ELEVATION)

PLAN SHOWING THE EXISTING APPROVED ELECTRICAL & ELECTRONICS ASSEMBLY & SERVICE INDUSTRIES BUILDING (BLOCK 01 to BLOCK 9) IN S.F.NO - 719/1, 3A, 839, 840/1A, 1B, 2A, 2B, 841/1, 2A, 2B1, 2B2, 842/1, 2, 3A, 3B, 4, 5A, 5B, 6, 7A, 7B, 8, 843/1A, 1B, 2A, 2B, 1C1, 1C2, 2C, 845/1, 3, 848, 849, 850/1, 852/1, 2A1, 2A2, 861/5B, 865/1A2, 2B2, 5B, 14B & 15B AT POLIVAKKAM VILLAGE AND PROPOSED ELECTRICAL & ELECTRONICS ASSEMBLY & SERVICE INDUSTRIES BUILDING (CATEGORY - GREEN) (BLOCK 10 to BLOCK 16) IN S.F.NO - 163/1A, 1B, 2A, 2B, 3, 4, 5, 6A, 7, 8 AT NUNGAMPAKKAM VILLAGE AND 717/1, 718/1A, 1B, 1C, 2A, 2B2, 720/1A, 1B, 721, 722/1A, 1B, 2A, 2C1, 2C2, 723/1, 2, 3, 4, 5, 6A, 6B, 7A, 7B, 7C, 732/4A, 4B, 5, 6A, 6B, 6C1, 6C2, 6C3, 6C4, 6C5, 7 & 844 AT POLIVAKKAM VILLAGE, TIRUVALLUR TALUK & TIRUVALLUR DISTRICT.

M/s. VALUE SPACES LOGISTICS & INDUSTRIAL PARK POLIVAKKAM PVT LTD.

SCALE - 1 : 400

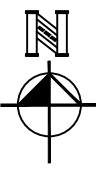

JOINERY DETAILS

RS1	ROLLING SHUTTER	3.00 X 3.00
RS2	ROLLING SHUTTER	4.00 X 4.50
D	DOOR	1.50 X 2.10
D1	DOOR	1.20 X 2.10
D2	DOOR	0.90 X 2.10
D3	DOOR	0.75 X 2.10
W	WINDOW	1.80 X 1.80
V	VENTILATOR	0.60 X 0.60

☞ - FIRE EXTINGUISHER ☞ - MULTY TYPE

S. NAGAPRASAD, BE.,
Engineer Grade - II (RE),
Coimbatore LPA/RE/GR-11/19/03/003,
16A2, Anna Statue to Hosur Road,
Behind Taj Vivanta,
Coimbatore-45, Ph: 0422 4274945.

ARCHITECT

PREYADARSHI, S
REG.No: SE-1/004/2021/GR-15E)
16A1, Huzar Road, Anna Statue,
Behind Taj Vivanta, Coimbatore-641 018.
Ph: 98430 09974
E-MAIL: info@nmsgv.com

STRUCTURAL
ENGINEER

For VALUE SPACES LOGISTICS & INDUSTRIAL
PARK POLIVAKKAM PVT. LTD.
S. NAGAPRASAD, BE.,
Engineer Grade - II (RE),
Coimbatore LPA/RE/GR-11/19/03/003,
16A2, Anna Statue to Hosur Road,
Behind Taj Vivanta,
Coimbatore-45, Ph: 0422 4274945.

APPLICANT

S. NAGAPRASAD, BE.,
Engineer Grade - II (RE),
Coimbatore LPA/RE/GR-11/19/03/003,
16A2, Anna Statue to Hosur Road,
Behind Taj Vivanta,
Coimbatore-45, Ph: 0422 4274945.

ENGINEER / L.B.S

BLOCK - 14 (GROUND FLOOR, MEZZANINE FLOOR, SECTION & ELEVATION)	SHEET - 6/7
--	-------------

M/s. VALUE SPACES LOGISTICS & INDUSTRIAL PARK POLIVAKKAM PVT LTD.

 - FIRE EXTINGUISHER - MULTY TYPE

PREYADARSHI. S
REG.No: SE-1/004/2021/GR-1(SE)
16A1, Huzur Road, Anna Statue,
Behind Taj Vivanta, Coimbatore-641 018.
PH: 98430 09974
E-MAIL:info@nmsgv.com


STRUCTURAL
ENGINEER

Nayana
S. NAGAPRASAD, BE.,
Engineer Grade - II (RE),
Coimbatore LPA/RE/GR-II/19/03/003,
16A2, Anna Statue to Hosur Road,
Behind Taj Vivanta,
Coimbatore-18, Ph: 0422 4274945.

ENGINEER / L.B.S



BLOCK - 14

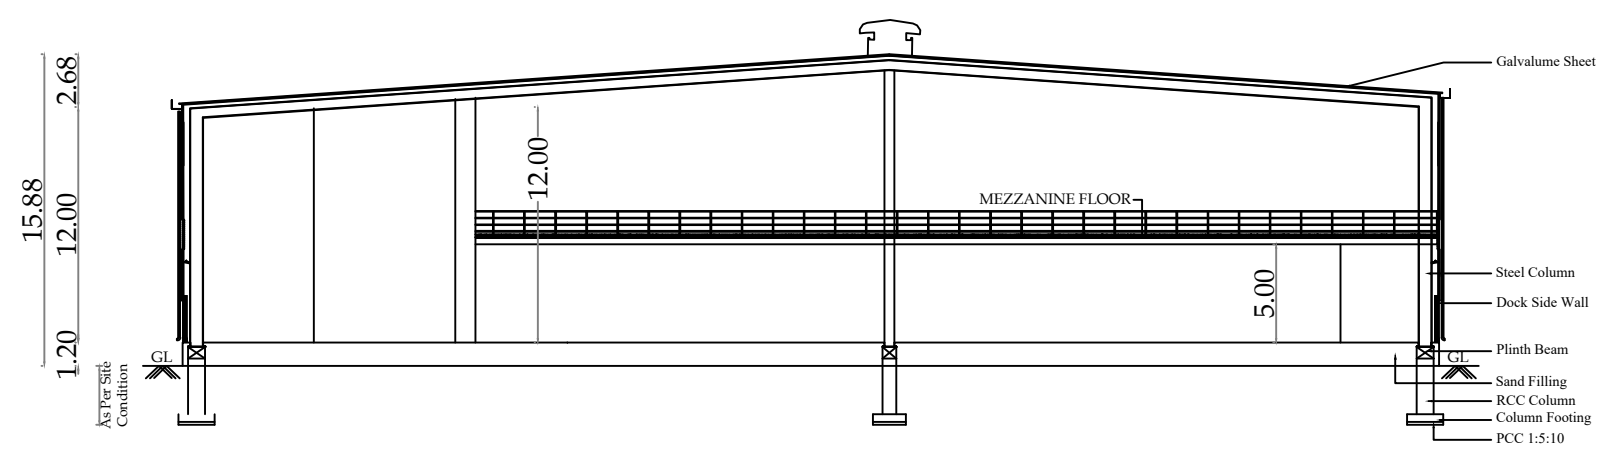

SECTION ON - "1-1"

BLOCK - 15 (GROUND FLOOR, MEZZANINE FLOOR, SECTION & ELEVATION)	SHEET - 7/7
--	-------------



BLOCK - 15



JOINERY DETAILS		
RS1	ROLLING SHUTTER	3.00 X 3.00
RS2	ROLLING SHUTTER	4.00 X 4.50
D	DOOR	1.50 X 2.10
D1	DOOR	1.20 X 2.10
D2	DOOR	0.90 X 2.10
D3	DOOR	0.75 X 2.10
W	WINDOW	1.80 X 1.80
V	VENTILATOR	0.60 X 0.60

 - FIRE EXTINGUISHER - MULTY TYPE

ARCHITECT

STRUCTURAL ENGINEER

APPLICANT

ENGINEER / L.B.S



PROPOSED H.P. & Workers Details			EXISTING H.P. & Workers Details		
BLOCK NAME	Power Usage	No. of Workers	BLOCK NAME	Power Usage	No. of Workers
BLOCK - 10	400 H.P./351 KVA	100 Nos.	BLOCK - 1	520 H.P./378 KVA	100 Nos.
BLOCK - 11	500 H.P./439 KVA	150 Nos.	BLOCK - 2	435 H.P./481 KVA	150 Nos.
BLOCK - 12	500 H.P./425 KVA	120 Nos.	BLOCK - 3	455 H.P./481 KVA	120 Nos.
BLOCK - 13	450 H.P./378 KVA	105 Nos.	BLOCK - 4	565 H.P./418 KVA	140 Nos.
BLOCK - 14	150 H.P./110 KVA	80 Nos.	BLOCK - 5	430 H.P./387 KVA	110 Nos.
BLOCK - 15	165 H.P./112 KVA	60 Nos.	BLOCK - 6	995 H.P./895 KVA	200 Nos.
BLOCK - 16	120 H.P./85 KVA	75 Nos.	BLOCK - 7	470 H.P./425 KVA	100 Nos.
TOTAL KVA	1900 KVA		TRANSFORMER YARD	300 KVA	
TOTAL HP	2295 HP	690 Nos.	BLOCK X 3 Nos.		
TRANSFORMER YARD	300 KVA		TOTAL KVA	3763 KVA	920 Nos.
100 KVA X 3 Nos.			TOTAL HP	3850 HP	

PROPOSED SITE AREA DETAILS

EXISTING APPROVED SITE AREA DETAILS

PROPOSED ELECTRICAL & ELECTRONICS ASSEMBLY & SERVICE INDUSTRIES BUILDING (CATEGORY - GREEN) (BLOCK 10 to BLOCK 15)

IN S.F.No. - 163/1A, 1B, 2A, 2B, 3, 4, 5, 6A, 7, 8 AT NUNGAMPKAM VILLAGE AND 717/1, 718/1A, 1B, 1C, 2A, 2B, 720/1A, 1B, 721, 722/1A, 1B, 2A, 2C, 2C2, 723/1, 2, 3, 4, 5, 6A, 6B, 7A, 7B, 7C, 732/4A, 4B, 5, 6A, 6B, 6C1, 6C2, 6C3, 6C4, 6C5, 7 & 844 AT POLIVAKKAM VILLAGE, TIRUVALLUR TALUK & TIRUVALLUR DISTRICT.

M/s. VALUE SPACES LOGISTICS & INDUSTRIAL PARK POLIVAKKAM PVT LTD.

SCALE - 1 : 1600

NOTE : ALL DIMENSIONS ARE IN METERS

EXISTING APPROVED SITE AREA DETAILS

PROPOSED APPROVED SITE AREA DETAILS

EXISTING FSI

PROPOSED FSI

EXISTING FSI

PROPOSED FSI

 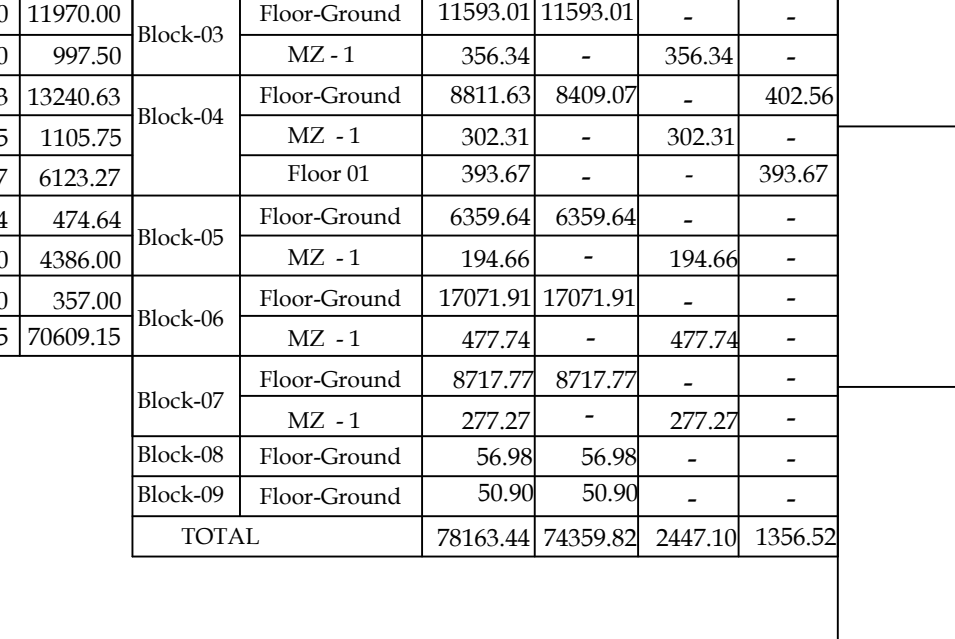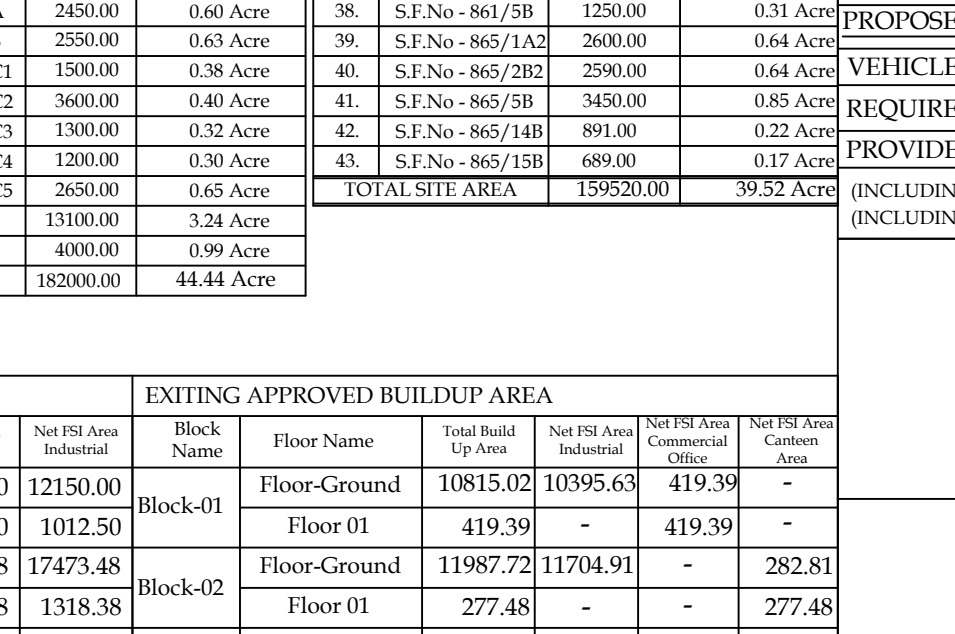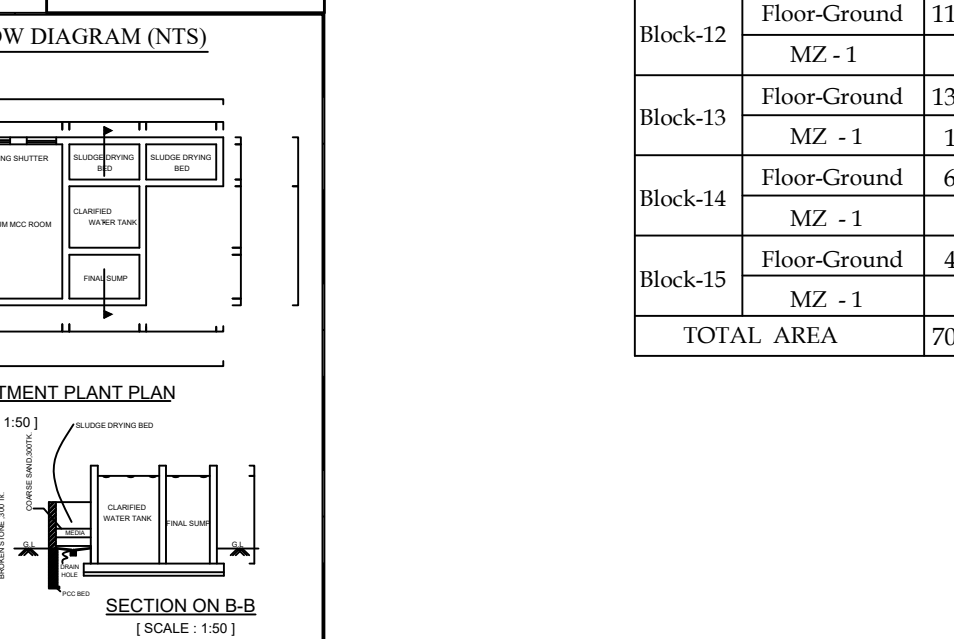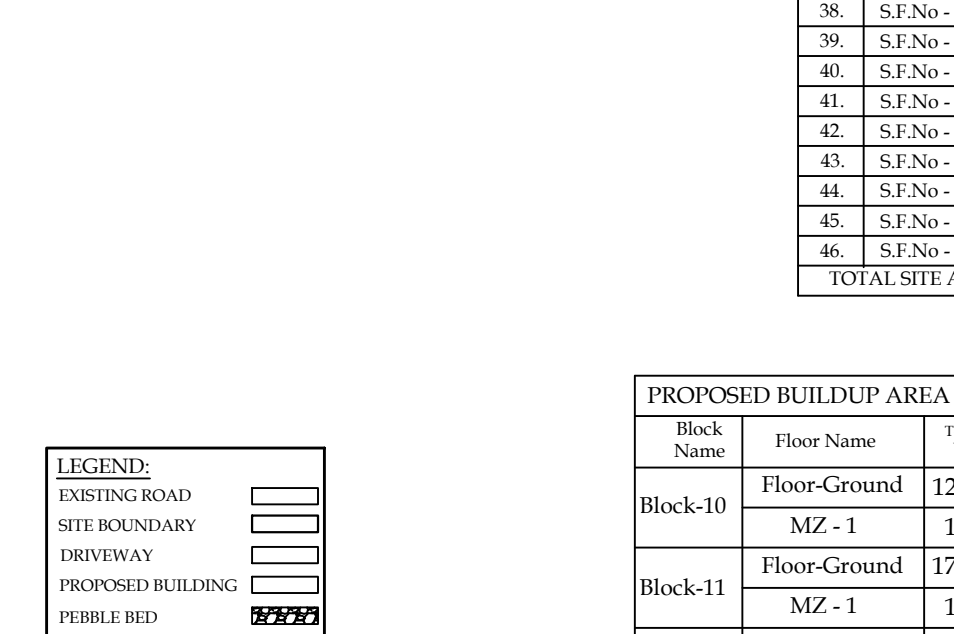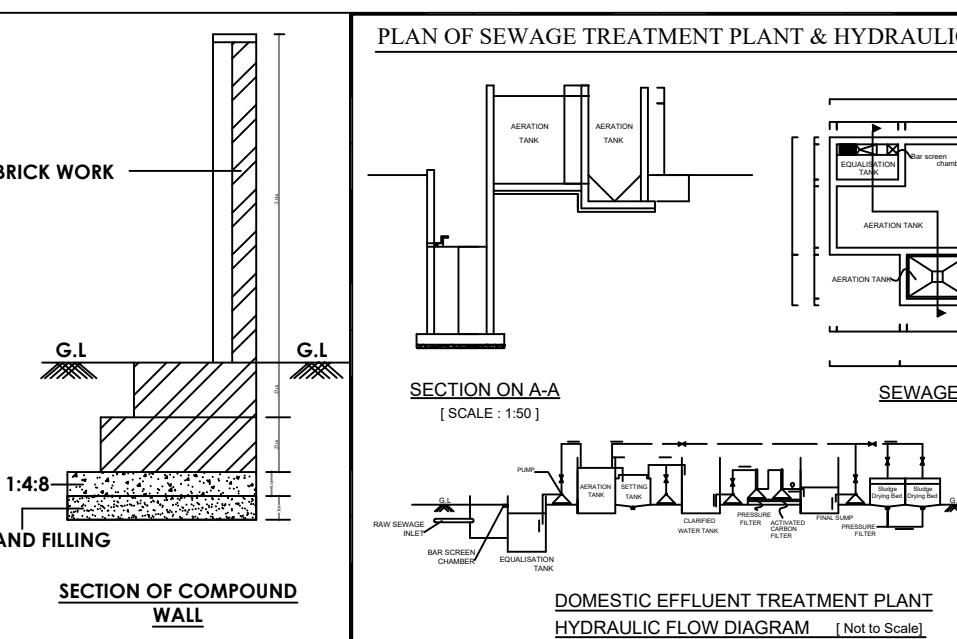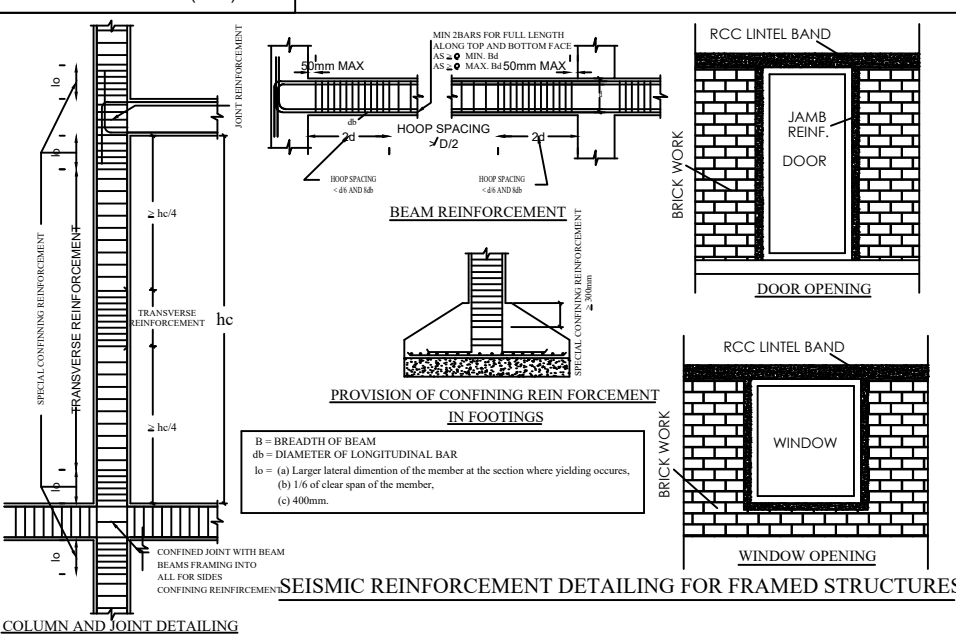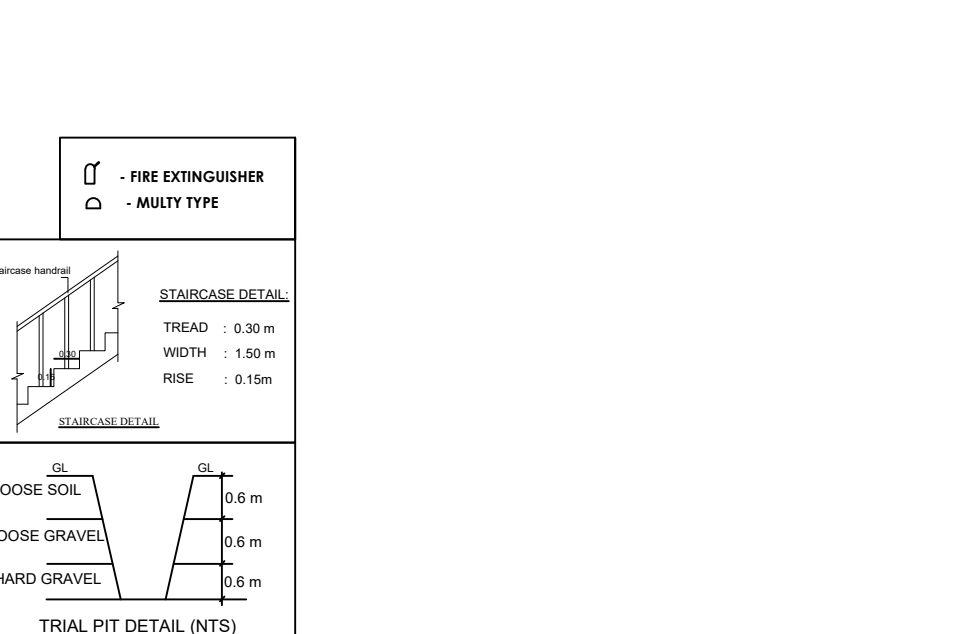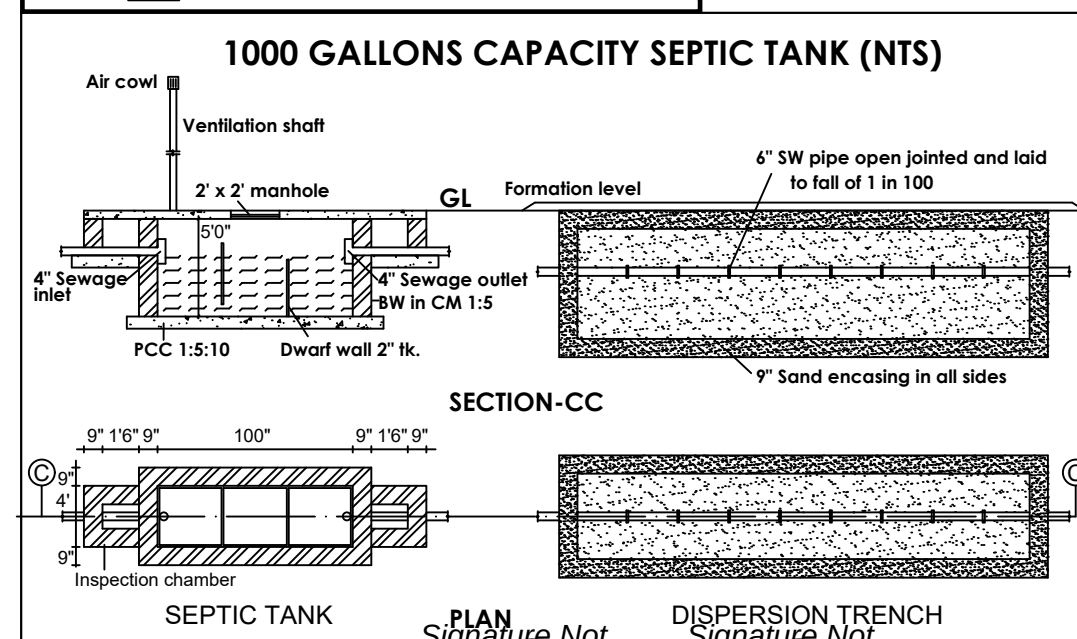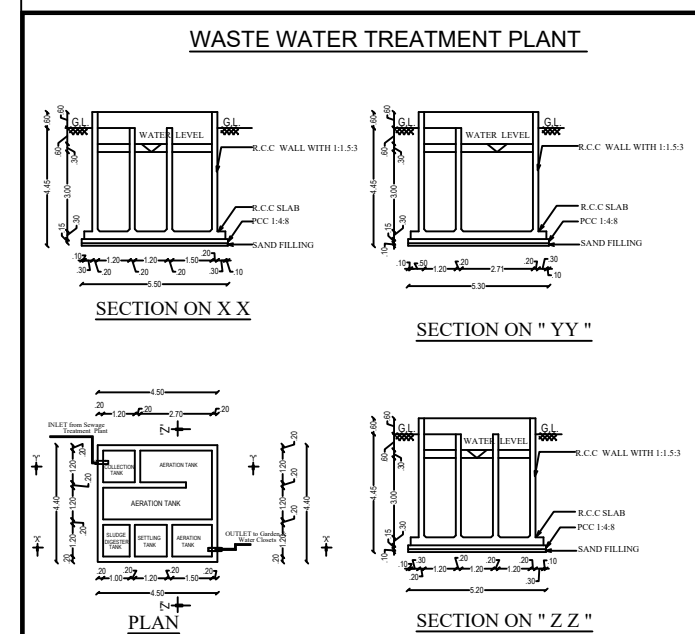

SITE PLAN SHOWING THE EXISTING APPROVED ELECTRICAL & ELECTRONICS ASSEMBLY & SERVICE INDUSTRIES BUILDING (BLOCK 01 to BLOCK 9) IN S.F.No. - 719/1, 3A, 839, 840/1A, 1B, 2A, 2B, 841/1, 2A, 2B1, 2B2, 842/1, 2, 3A, 3B, 4, 5A, 5B, 6, 7A, 7B, 8, 843/1A, 1B, 2A, 2B, 1C1, 1C2, 2C, 845/1, 3, 848, 849, 850/1, 852/1, 2A1, 2A2, 861/5B, 865/1A2, 2B2, 5B, 14B & 15B AT POLIVAKKAM VILLAGE AND INDUSTRIES BUILDING (CATEGORY - GREEN) (BLOCK 10 to BLOCK 15) IN S.F.No. - 163/1A, 1B, 2A, 2B, 3, 4, 5, 6A, 7, 8 AT NUNGAMPKAM VILLAGE AND 717/1, 718/1A, 1B, 1C, 2A, 2B, 720/1A, 1B, 721, 722/1A, 1B, 2A, 2C, 2C2, 723/1, 2, 3, 4, 5, 6A, 6B, 7A, 7B, 7C, 732/4A, 4B, 5, 6A, 6B, 6C1, 6C2, 6C3, 6C4, 6C5, 7 & 844 AT POLIVAKKAM VILLAGE, TIRUVALLUR TALUK & TIRUVALLUR DISTRICT.

M/s. VALUE SPACES LOGISTICS & INDUSTRIAL PARK POLIVAKKAM PVT LTD.

SCALE - 1 : 1600

NOTE : ALL DIMENSIONS ARE IN METERS

EXISTING APPROVED SITE AREA DETAILS

PROPOSED APPROVED SITE AREA DETAILS

EXISTING FSI

PROPOSED FSI

EXISTING FSI

PROPOSED FSI

